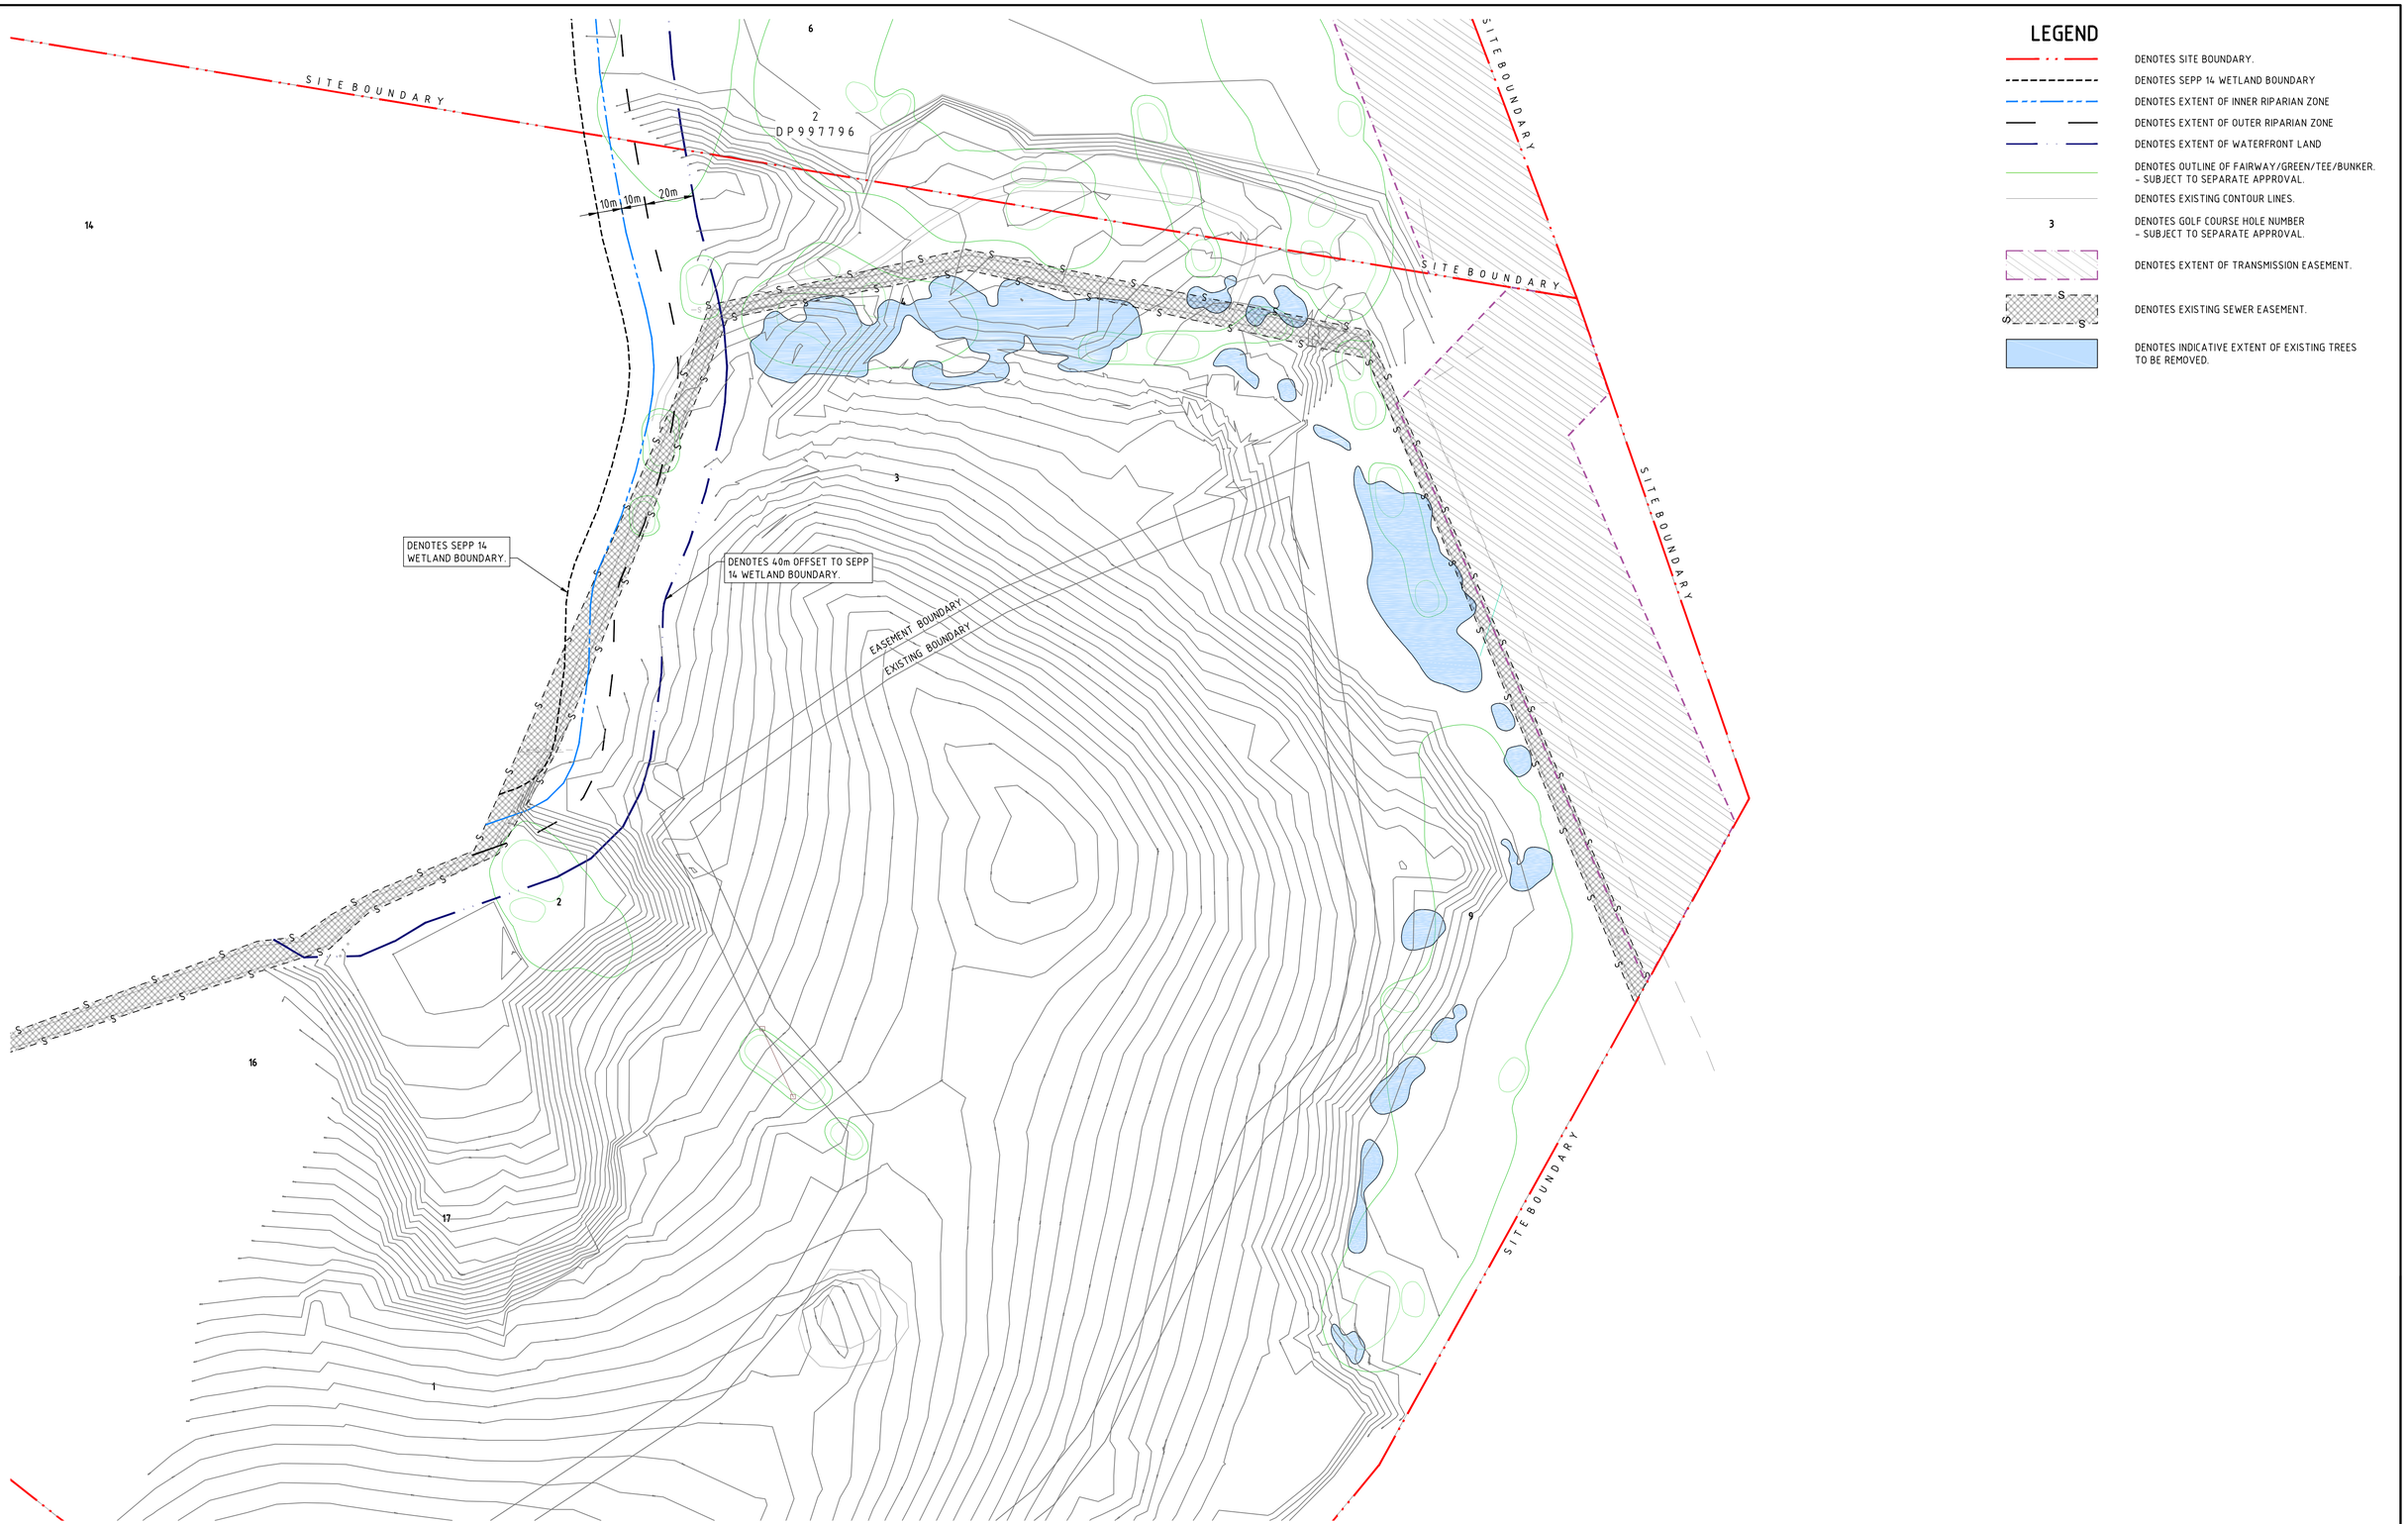

LEGEND

- DENOTES SITE BOUNDARY.
- DENOTES SEPP 14 WETLAND BOUNDARY
- DENOTES EXTENT OF INNER RIPARIAN ZONE
- DENOTES EXTENT OF OUTER RIPARIAN ZONE
- DENOTES EXTENT OF WATERFRONT LAND
- DENOTES OUTLINE OF FAIRWAY/GREEN/TEE/BUNKER. – SUBJECT TO SEPARATE APPROVAL.
- DENOTES EXISTING CONTOUR LINES.
- 3 — DENOTES GOLF COURSE HOLE NUMBER – SUBJECT TO SEPARATE APPROVAL.
- DENOTES EXTENT OF TRANSMISSION EASEMENT.
- DENOTES EXISTING SEWER EASEMENT.
- DENOTES INDICATIVE EXTENT OF EXISTING TREES TO BE REMOVED.

VERIFIER. C SMITH
JOB MANAGER. A KNIGHT
DESIGNED. K SINCLAIR
DRAWN. A GRIFFIN

ISSUED FOR APPROVAL

REVISION	DESCRIPTION	ISSUED	VER'D	APP'D	DATE
A	ISSUED FOR APPROVAL	AG	CS	KS	27.06.17

CLIENT: PROGRAMMED Turnpoint

DRAWING NOT TO BE USED FOR CONSTRUCTION UNLESS VERIFICATION SIGNATURE HAS BEEN ADDED

ARCHITECT: PROGRAMMED Turnpoint

THE COPYRIGHT OF THIS DRAWING REMAINS WITH NORTHROP CONSULTING ENGINEERS PTY LTD.

ALL SETOUT TO ARCHITECT'S DRAWINGS, DIMENSIONS TO BE VERIFIED WITH THE ARCHITECT AND ON SITE BEFORE MAKING SHOP DRAWINGS OR COMMENCING WORK.
NORTHROP ACCEPTS NO RESPONSIBILITY FOR THE USABILITY, COMPLETENESS OR SCALE OF DRAWINGS TRANSFERRED ELECTRONICALLY.

PLANS 1:1250 0 12.5 25 37.5 50 62.5m

NORTHROP
Newcastle
Suite 4, 215 Pacific Hwy, Charlestown NSW 2290
P.O. Box 180, Charlestown NSW 2290
Ph (02) 4943 1777 Fax (02) 4943 1577
Email newcastle@northrop.com.au ABN 81 094 433 100

PROJECT
SHORTLAND WATERS GOLF COURSE
PROPOSED NEW HOLES
LORNA STREET, SHORTLAND
N.S.W 2307

DRAWING TITLE
TREE CLEARING PLAN

JOB NUMBER: **NL150017**
DRAWING NUMBER: **LO-100**
REVISION: **A**
DRAWING SHEET SIZE = A1