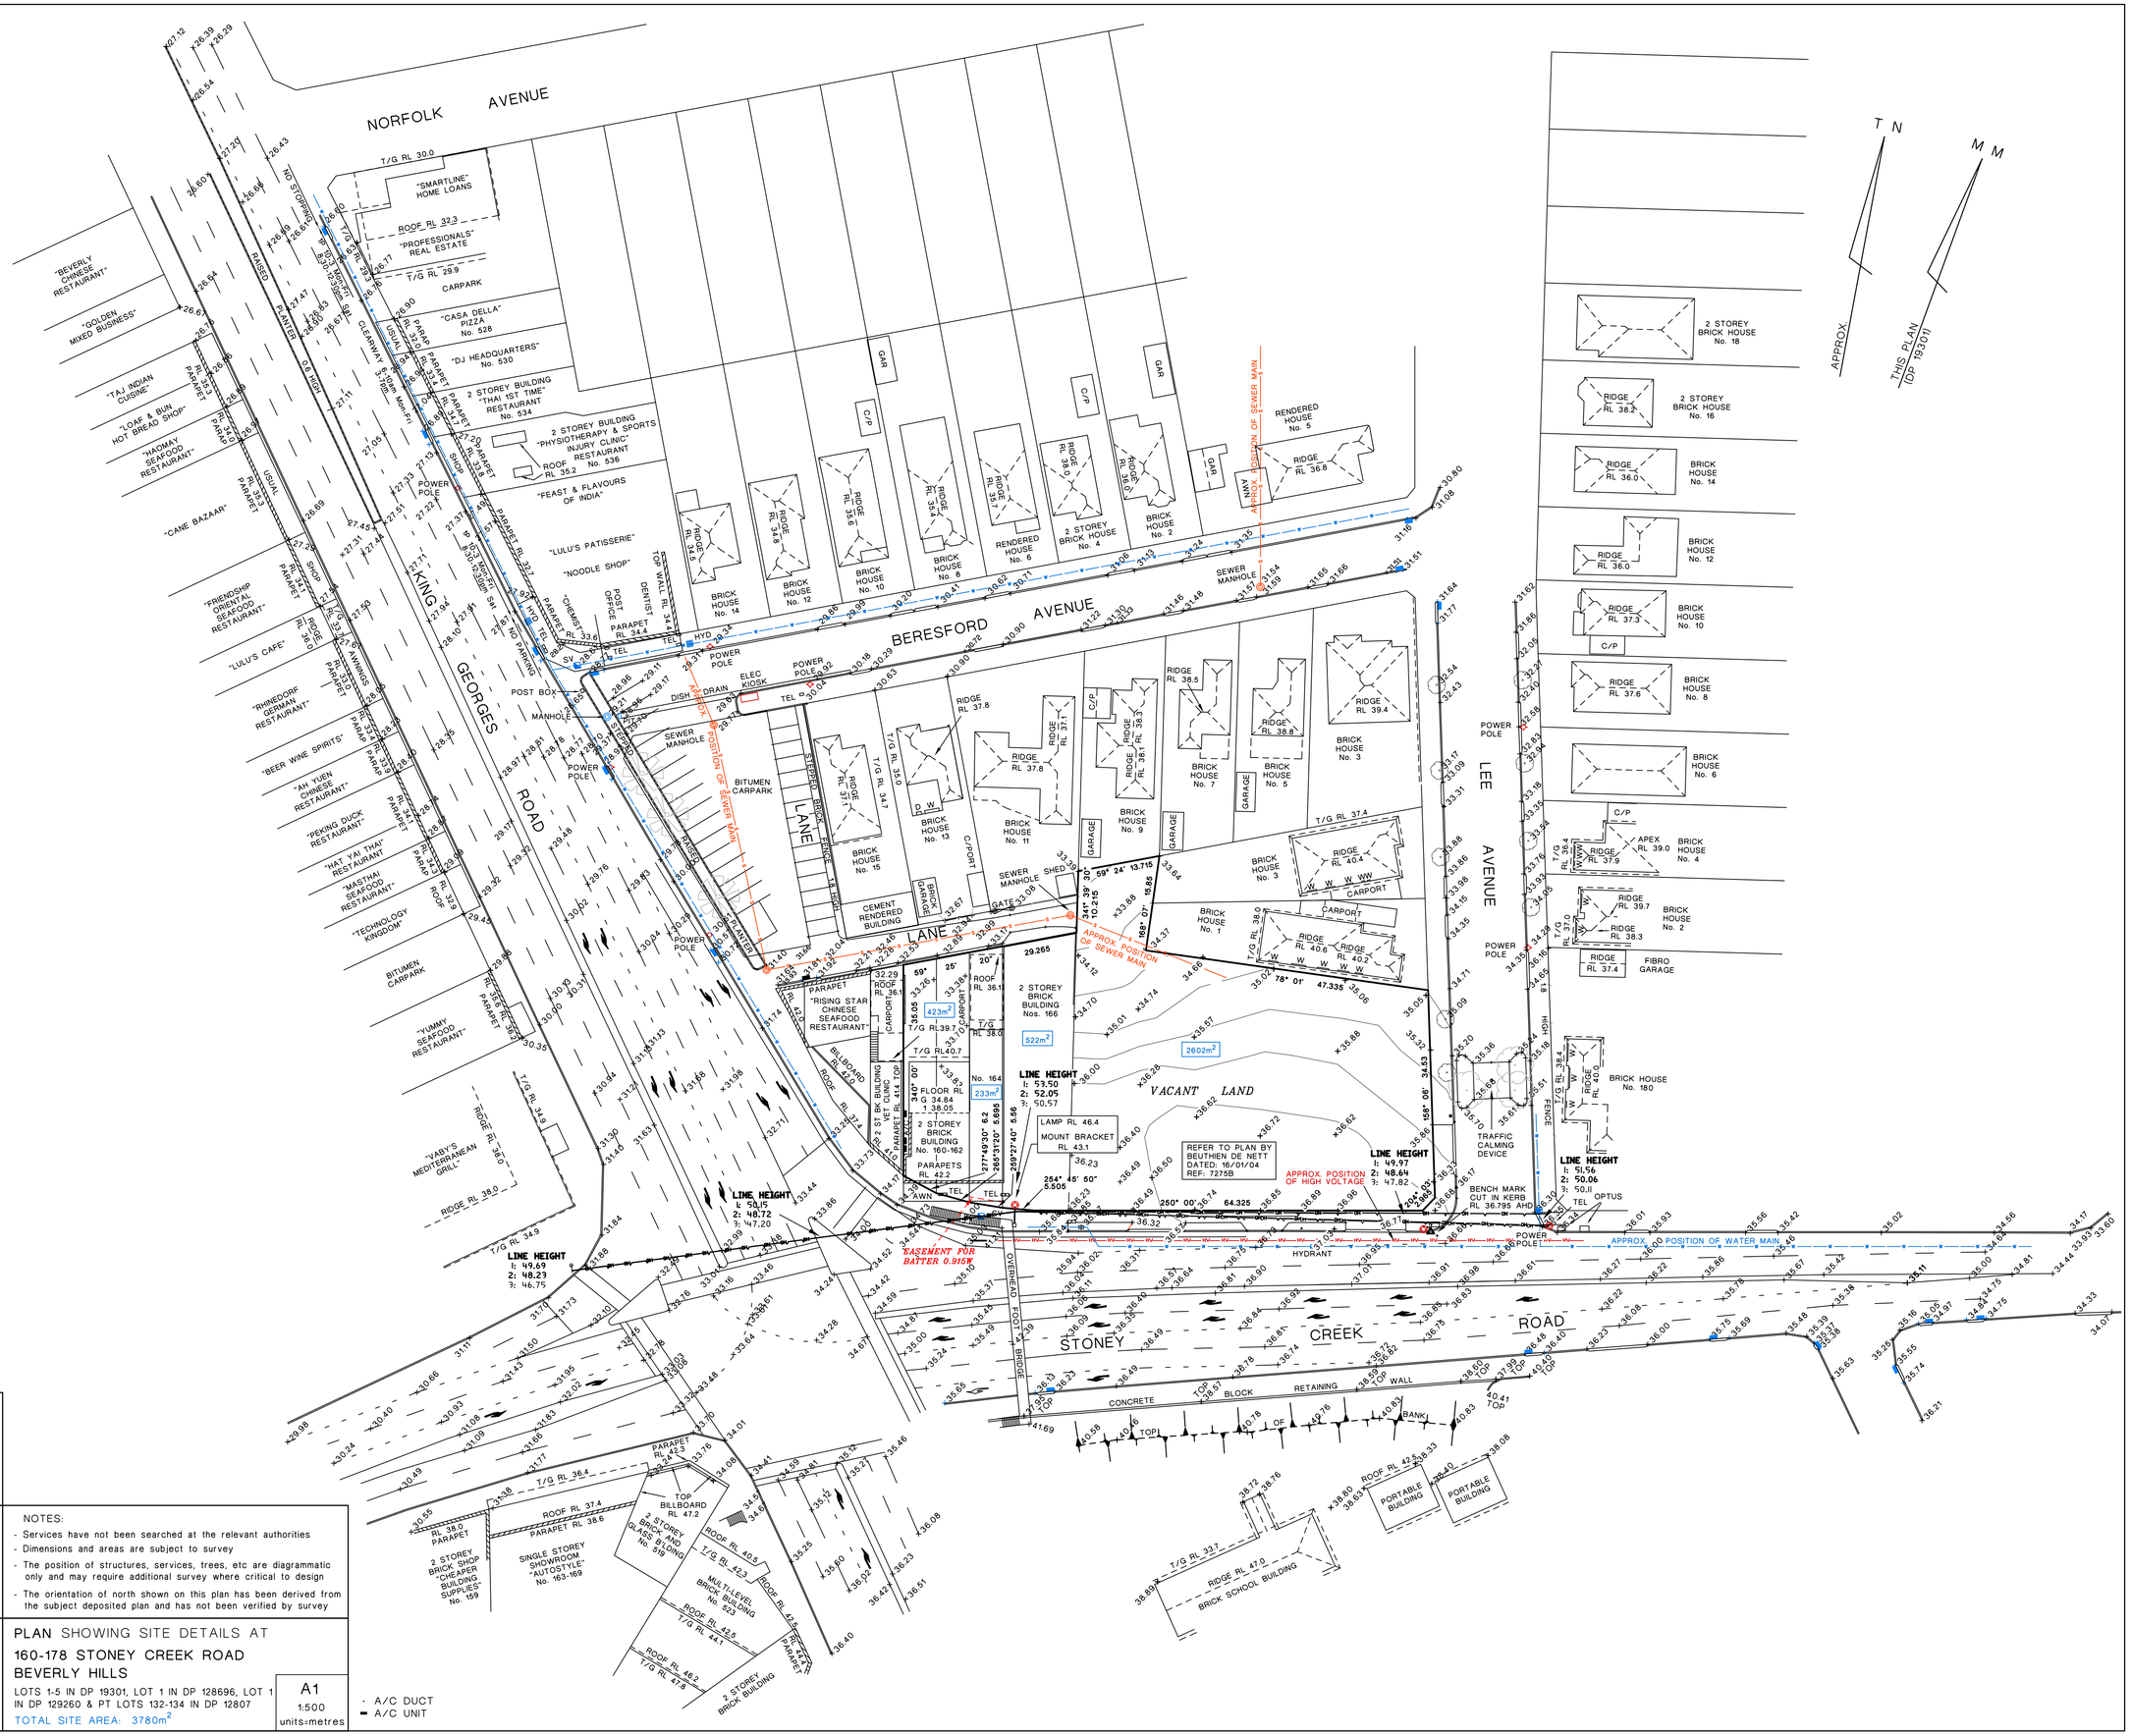

DATUM OF LEVELS: AUSTRALIAN HEIGHT DATUM (AHD)
ORIGIN OF LEVELS: PM 59778
ADOPTED VALUE: 36.615
REVISED: 22/06/2015
UPDATED: 3/06/2014
OUR REFERENCE: 11025C SURVEY DATE: 22/03/2009

LEGEND

TRUNK DIAMETER / SPREAD RADIUS / APPROX HEIGHT

1,2,3	LEVEL	OW	OBSCURE GLASS WINDOW
D	DOOR	℄	CENTRELINE
SD	SLIDING DOOR	TK	TOP OF KERB
W	WINDOW	T/G	TOP OF GUTTER

NOTES:
- Services have not been searched at the relevant authorities
- Dimensions and areas are subject to survey
- The position of structures, services, trees, etc are diagrammatic only and may require additional survey where critical to design
- The orientation of north shown on this plan has been derived from the subject deposited plan and has not been verified by survey

STUART DE NETT LAND SURVEYORS
SUITE 13 "SSHED", 1 PITT STREET, LOFTUS NSW 2232
Phone: 9526 6333 office@landsurveyors.net.au

PLAN SHOWING SITE DETAILS AT
160-178 STONEY CREEK ROAD BEVERLY HILLS

LOTS 1-5 IN DP 19301, LOT 1 IN DP 128696, LOT 1 IN DP 129260 & PT LOTS 132-134 IN DP 12807

TOTAL SITE AREA: 3780m²

A1
1:500
units-metres

· A/C DUCT
▬ A/C UNIT