449 Victoria Street, Wetherill Park

Scale 1:200 & 1:125 @ A3
Swept Path Diagram (B99 Car & 8.8m Truck)
Plan prepared by EB Traffic Solutions Pty Ltd

Date: 02/05/2018 Sheet 01

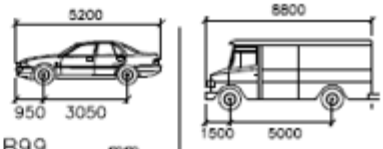

B99 mm
Width :
Track :
Lock to Lock : 6.0
Steering Angle : 33.9

MRV mm
Width : 2500
Track : 2500
Lock to Lock Time : 6.0
Steering Angle : 38.7

Design Vehicle

EB Traffic Solutions

449 Victoria Street, Wetherill Park

Scale 1:250 @ A3
Swept Path Diagram (14m Coach)
Plan prepared by EB Traffic Solutions Pty Ltd

Date: 02/05/2018 Sheet 02

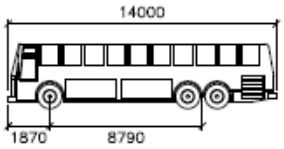

Coach Bus	mm
Width	: 2600
Track	: 2600
Lock to Lock Time	: 6.0
Steering Angle	: 44.7

Design Vehicle
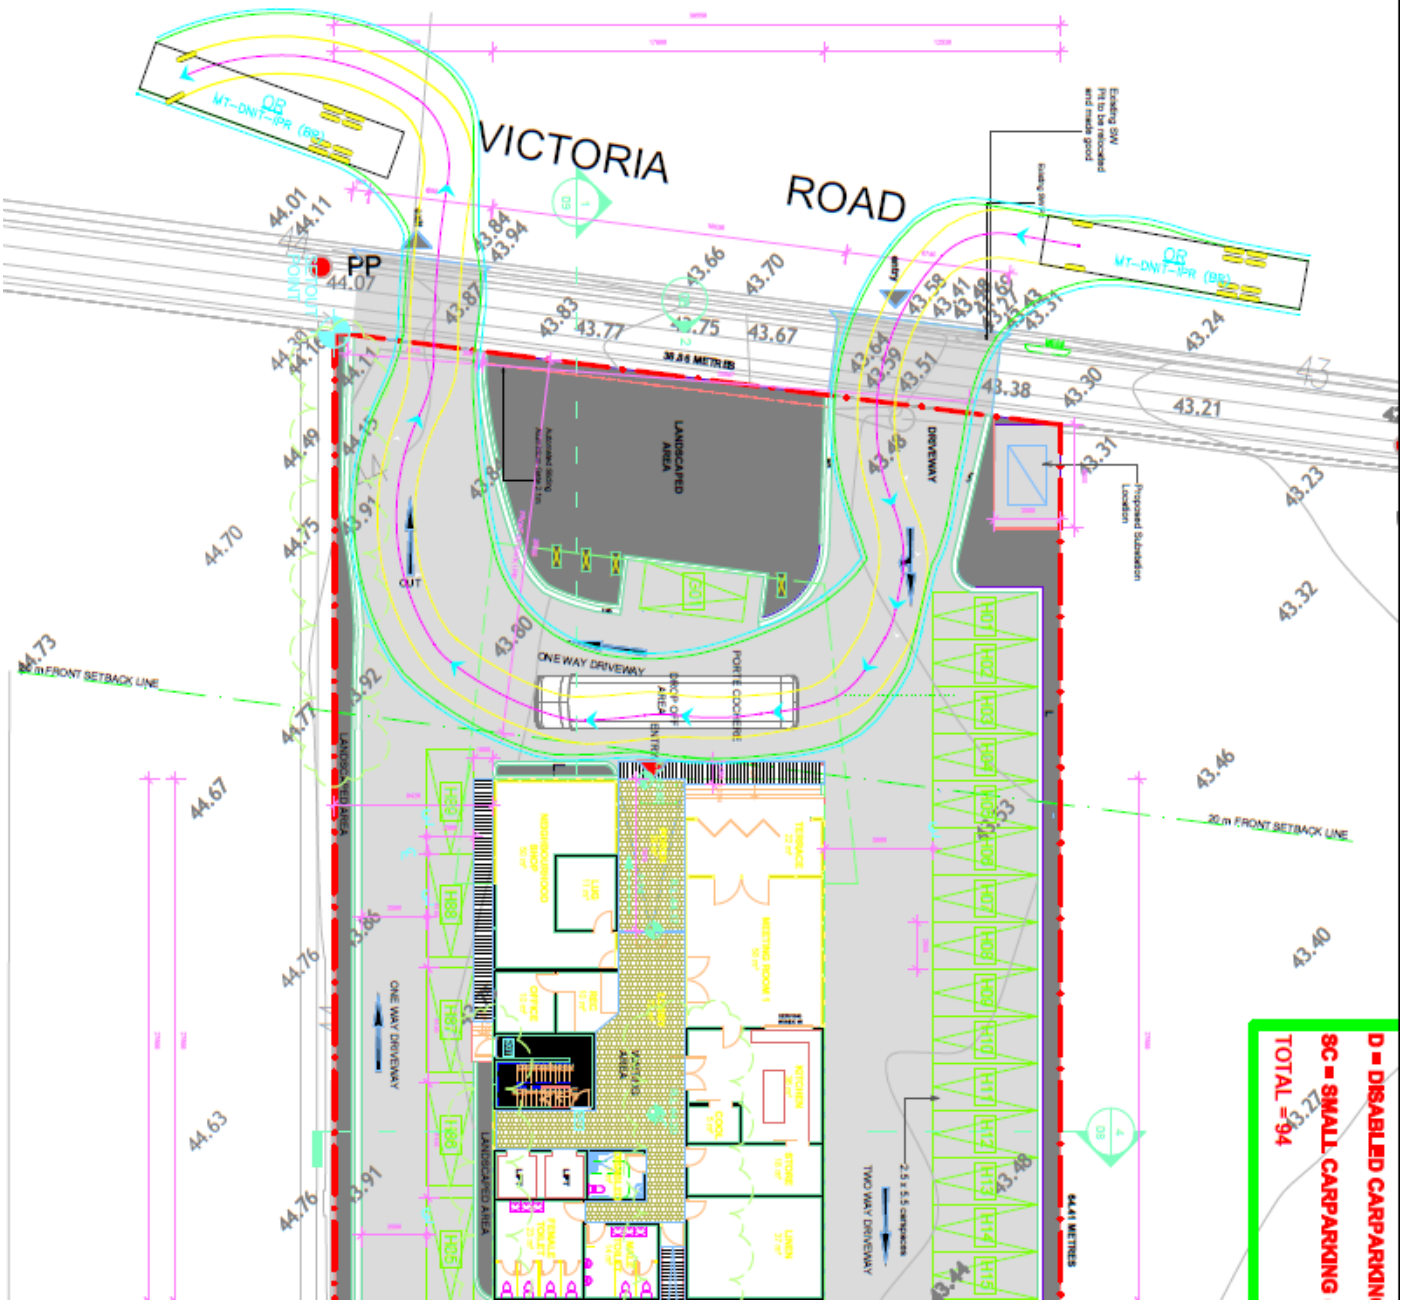
EB Traffic Solutions