

Airds Bradbury Renewal Project - Landscape DA

Stage 06 DA


LOCATION PLAN



 Stage 06 Extent of Works

LANDSCAPE SHEET REGISTER

DRAWING	TITLE	REVISION	PAGE
50-15.00 S6 DA	COVERSHEET	B	1 OF 8
50-15.01 S6 DA	STREET TREE PALETTE & MATERIAL PALETTE	B	2 OF 8
50-15.02 S6 DA	STREET TREE MASTER PLAN & SHEET KEY MASTER PLAN	B	3 OF 8
50-15.10 S6 DA	LANDSCAPE PLAN 01	B	4 OF 8
50-15.11 S6 DA	LANDSCAPE PLAN 02	B	5 OF 8
50-15.12 S6 DA	LANDSCAPE PLAN 03	B	6 OF 8
50-15.20 S6 DA	ROAD TYPICAL SECTIONS	B	7 OF 8
50-15.21 S6 DA	LANDSCAPE DETAILS	B	8 OF 8

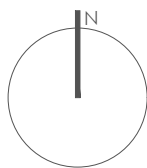

TREE PALETTE



SHRUB/GROUNDCOVER PALETTE - MATRIX 01




MATERIAL PALETTE



50-15 Stage 6 Plant Schedule by Distinctive Living Design									
Code	Genus	species	Hybrids/Cultivars	Common Name	Pot Size	Height	Width	Width	Quantity
Street Trees									
Ac Je	Acer	x freemanni	'Jeffersred'	Autumn Blaze maple	100L	13	10	As Shown	29
Ac bu	Acer	buergerianum		Trident Maple	100L	4	4	As Shown	24
An ba	Angophora	bakeri		Narrow Leaf Apple	100L	6-8	2-4	As Shown	65
Ac sm	Acmena	smithii		Lilly Pilly	100L	75L	10	As Shown	24
Fr Ci	Fraxinus	pennsylvanica	'Cimmaron'	Cimmaron Ash	100L	16	8	As Shown	22
Me de	Melaleuca	decora		White Cloud Tree	100L	6	6	As Shown	24
Accents									
Ca En	Callistemon	citrinus	'Endeavour'	Bottlebrush	200mm	2	2	1m centres	-
Ku TB	Kunzea	ambigua		Tick Bush	200mm	2	1.5	1/m2	-
Le tr	Leptospermum	trinervium		Teatree	200mm	4	3	1/m2	-
Groundcovers									
Ca LJ	Callistemon		'Little John'	Little John Bottlebrush	Viro Tube	1	1	0.5m Centres	-
Di ca	Dianella	caerulea		Paroo Lilly	Viro Tube	0.5	0.5	5/m²	-
Gr MT	Grevillea	lanigera	'Mt Tambaitiha'		Viro Tube	0.5	1.5	1/m2	-
Im cy	Imperata	cylindrica			Viro Tube	0.4	1	2/m2	-
Lo Ka	Lomandra	longifolia	'Katinus'	Lomandra Katrinus	Viro Tube	0.8	0.8	5/m²	-
Lo Ta	Lomandra	longifolia	'Tanika'	Dwarf Lomandra	Viro Tube	0.6	0.5	5/m2	-
My pa	Myoporum	parvifolium		Creeping Boobialla	Viro Tube	0.2	1.5	3/m²	-

50-15 Stage 6 Plant Schedule by Distinctive Living Design									
Code	Genus	species	Hybrids/Cultivars	Common Name	Pot Size	Height	Width	Width	Quantity
Street Trees									
Ac Je	Acer	x freemanni	'Jeffersred'	Autumn Blaze maple	100L	13	10	As Shown	29
Ac bu	Acer	buergerianum		Trident Maple	100L	4	4	As Shown	24
An ba	Angophora	bakeri		Narrow Leaf Apple	100L	6-8	2-4	As Shown	65
Ac sm	Acmena	smithii		Lilly Pilly	100L	75L	10	As Shown	24
Fr Ci	Fraxinus	pennsylvanica	'Cimmaron'	Cimmaron Ash	100L	16	8	As Shown	22
Me de	Melaleuca	decora		White Cloud Tree	100L	6	6	As Shown	24

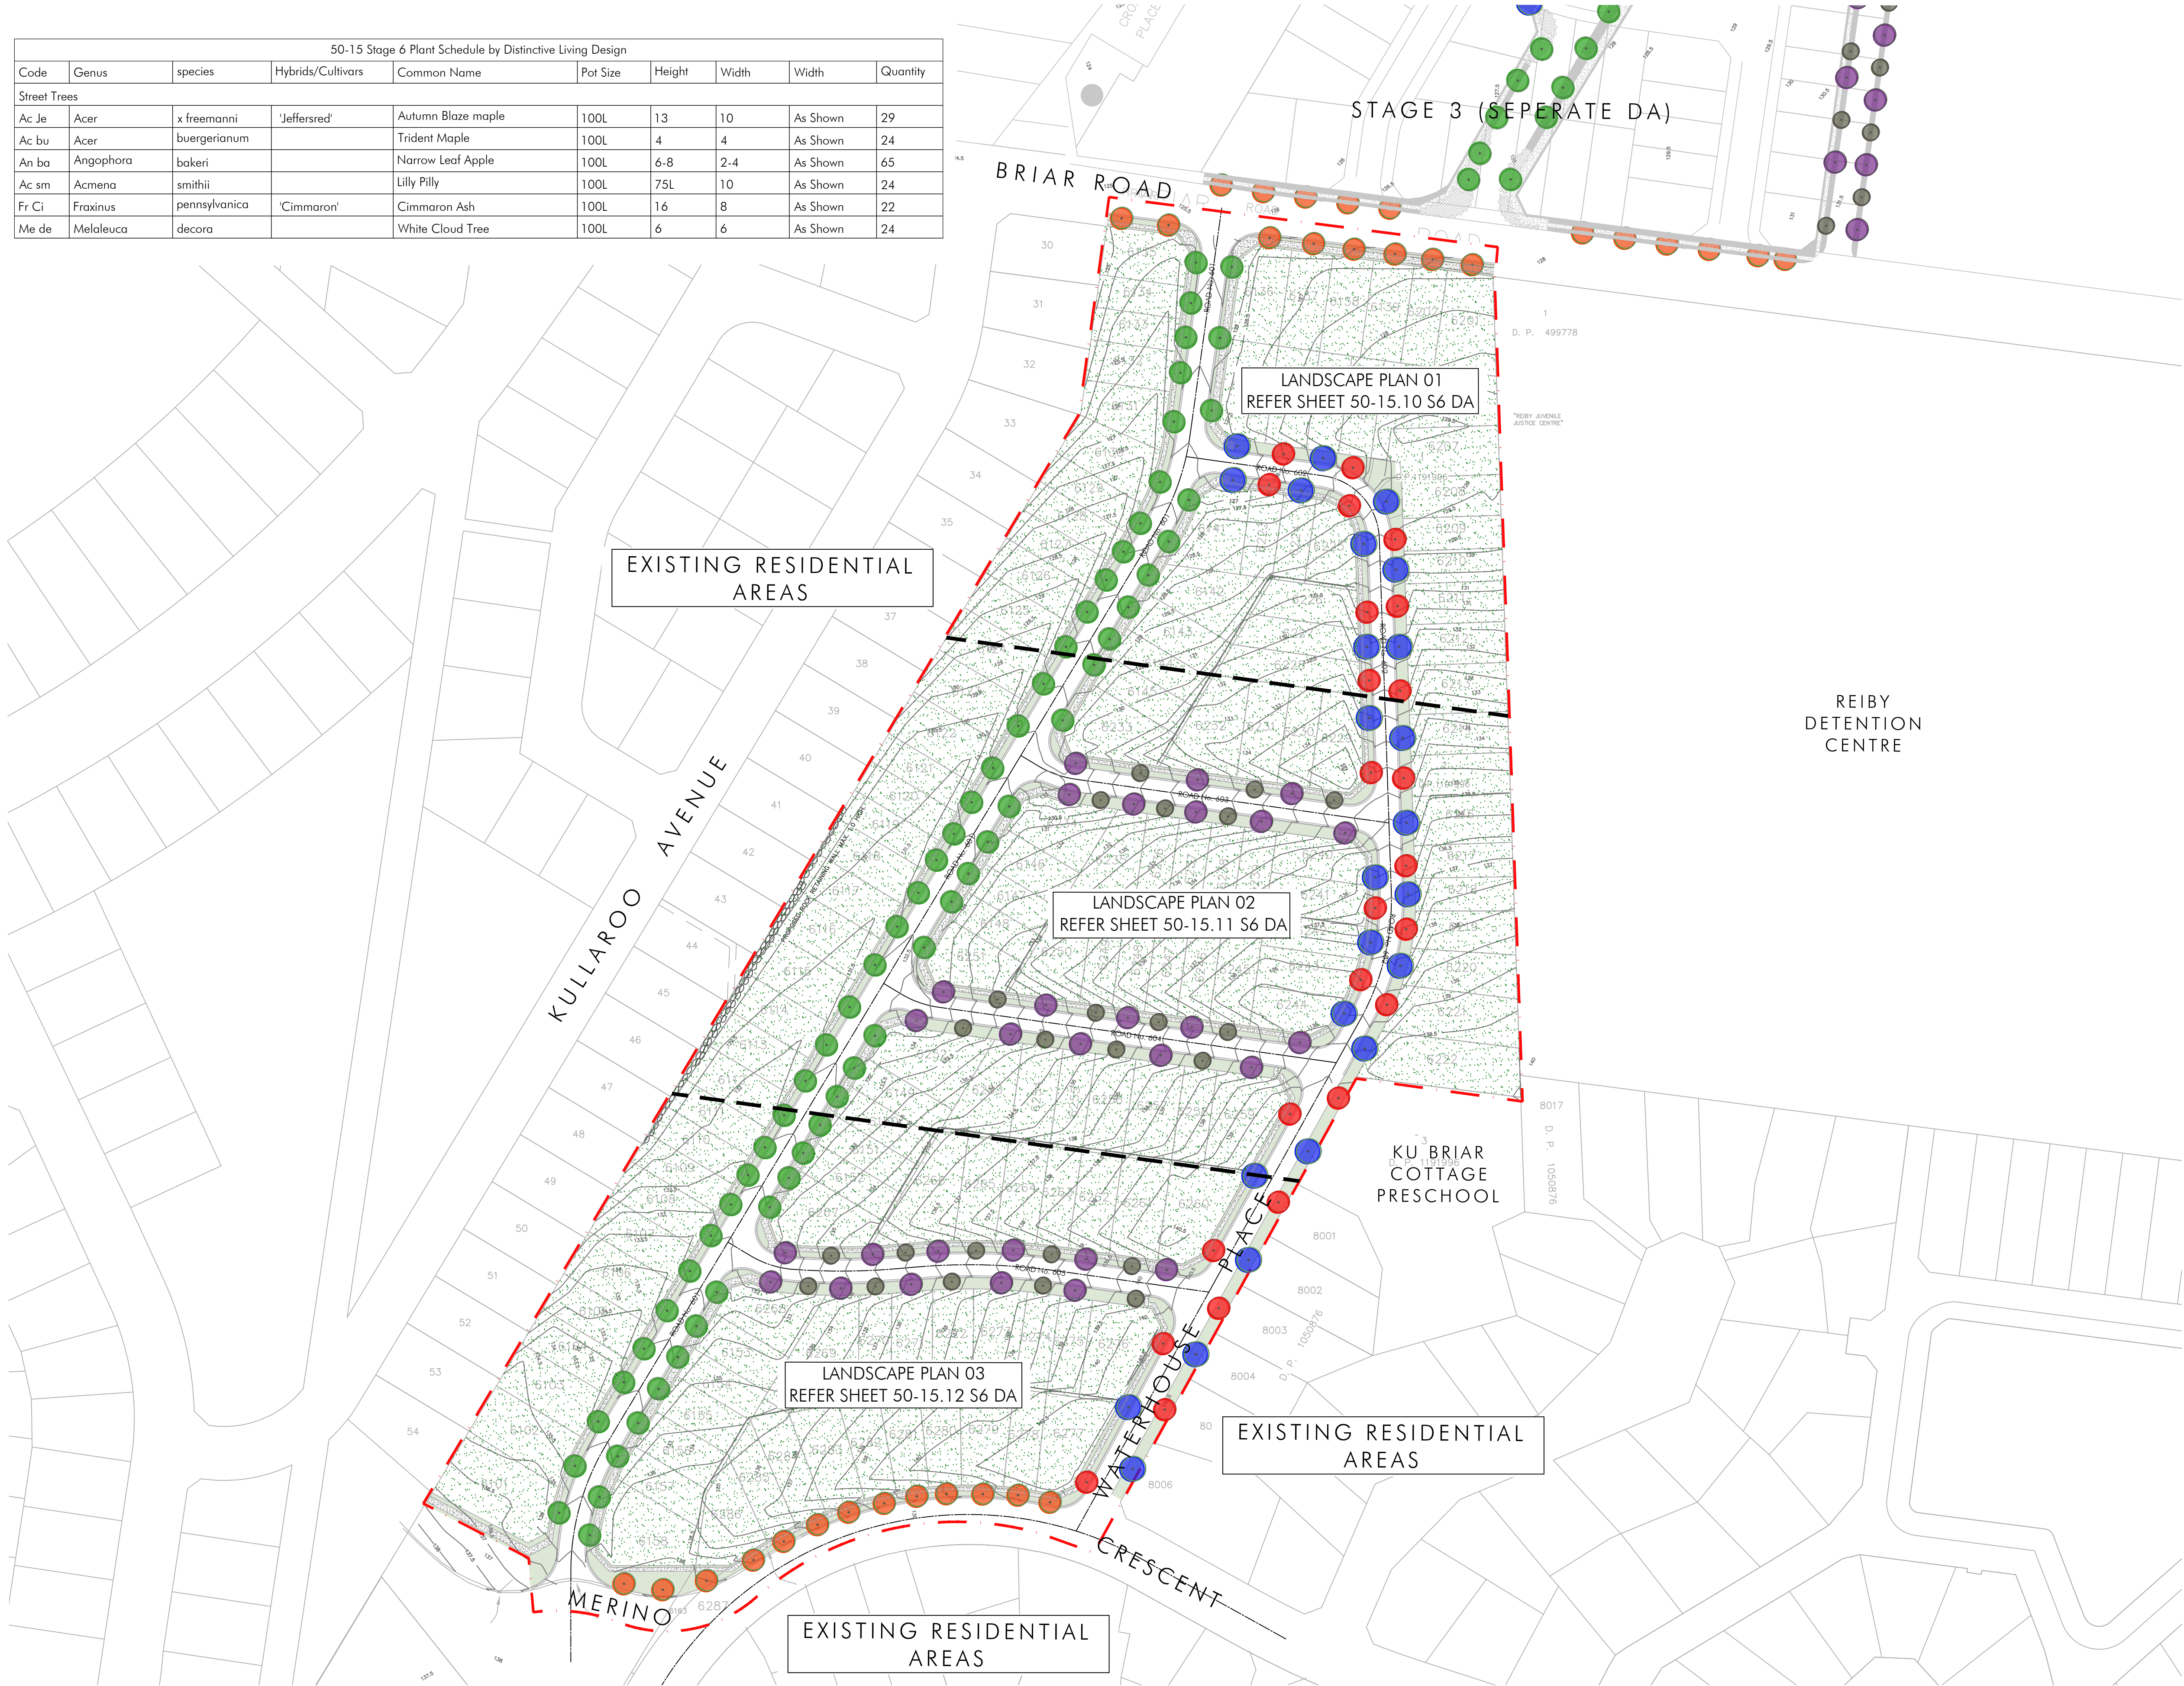

LEGEND

Fraxinus pennsylvanica 'Cimmaron'

Refer Landscape Details & Plant Schedule

Angophora bakeri

Refer Landscape Details & Plant Schedule

Acer buergerianum

Refer Landscape Details & Plant Schedule

Melaleuca decora

Refer Landscape Details & Plant Schedule

Acer x freemanni 'Jeffersred'

Refer Landscape Details & Plant Schedule

Acmena smithii

Refer Landscape Details & Plant Schedule

Shrub & Groundcover Planting Matrix

Refer Plant Schedule

Proposed Kikuyu Turf Areas

Refer Landscape Details & Plant Schedule

Proposed Hydroseeded Areas

Refer Landscape Details & Plant Schedule

Proposed Tree Pits with Bollards

Refer Landscape Details & Plant Schedule


Proposed Concrete Paving

Refer Landscape Details

Stage Boundary/Extent of Works

Sheet Layout



Rev:	Revision note:	Date:	Dwn by:
A	PRELIMINARY DA CONCEPT ISSUE	07.08.17	MS
B	DA ISSUE	16.06.17	MS

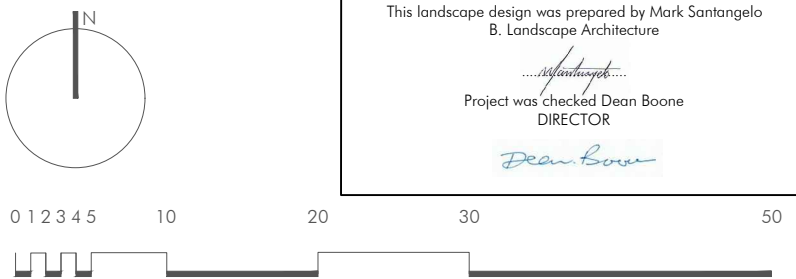

This landscape design was prepared by Mark Santangelo
B. Landscape Architecture

Project was checked Dean Boone
DIRECTOR

Dean Boone

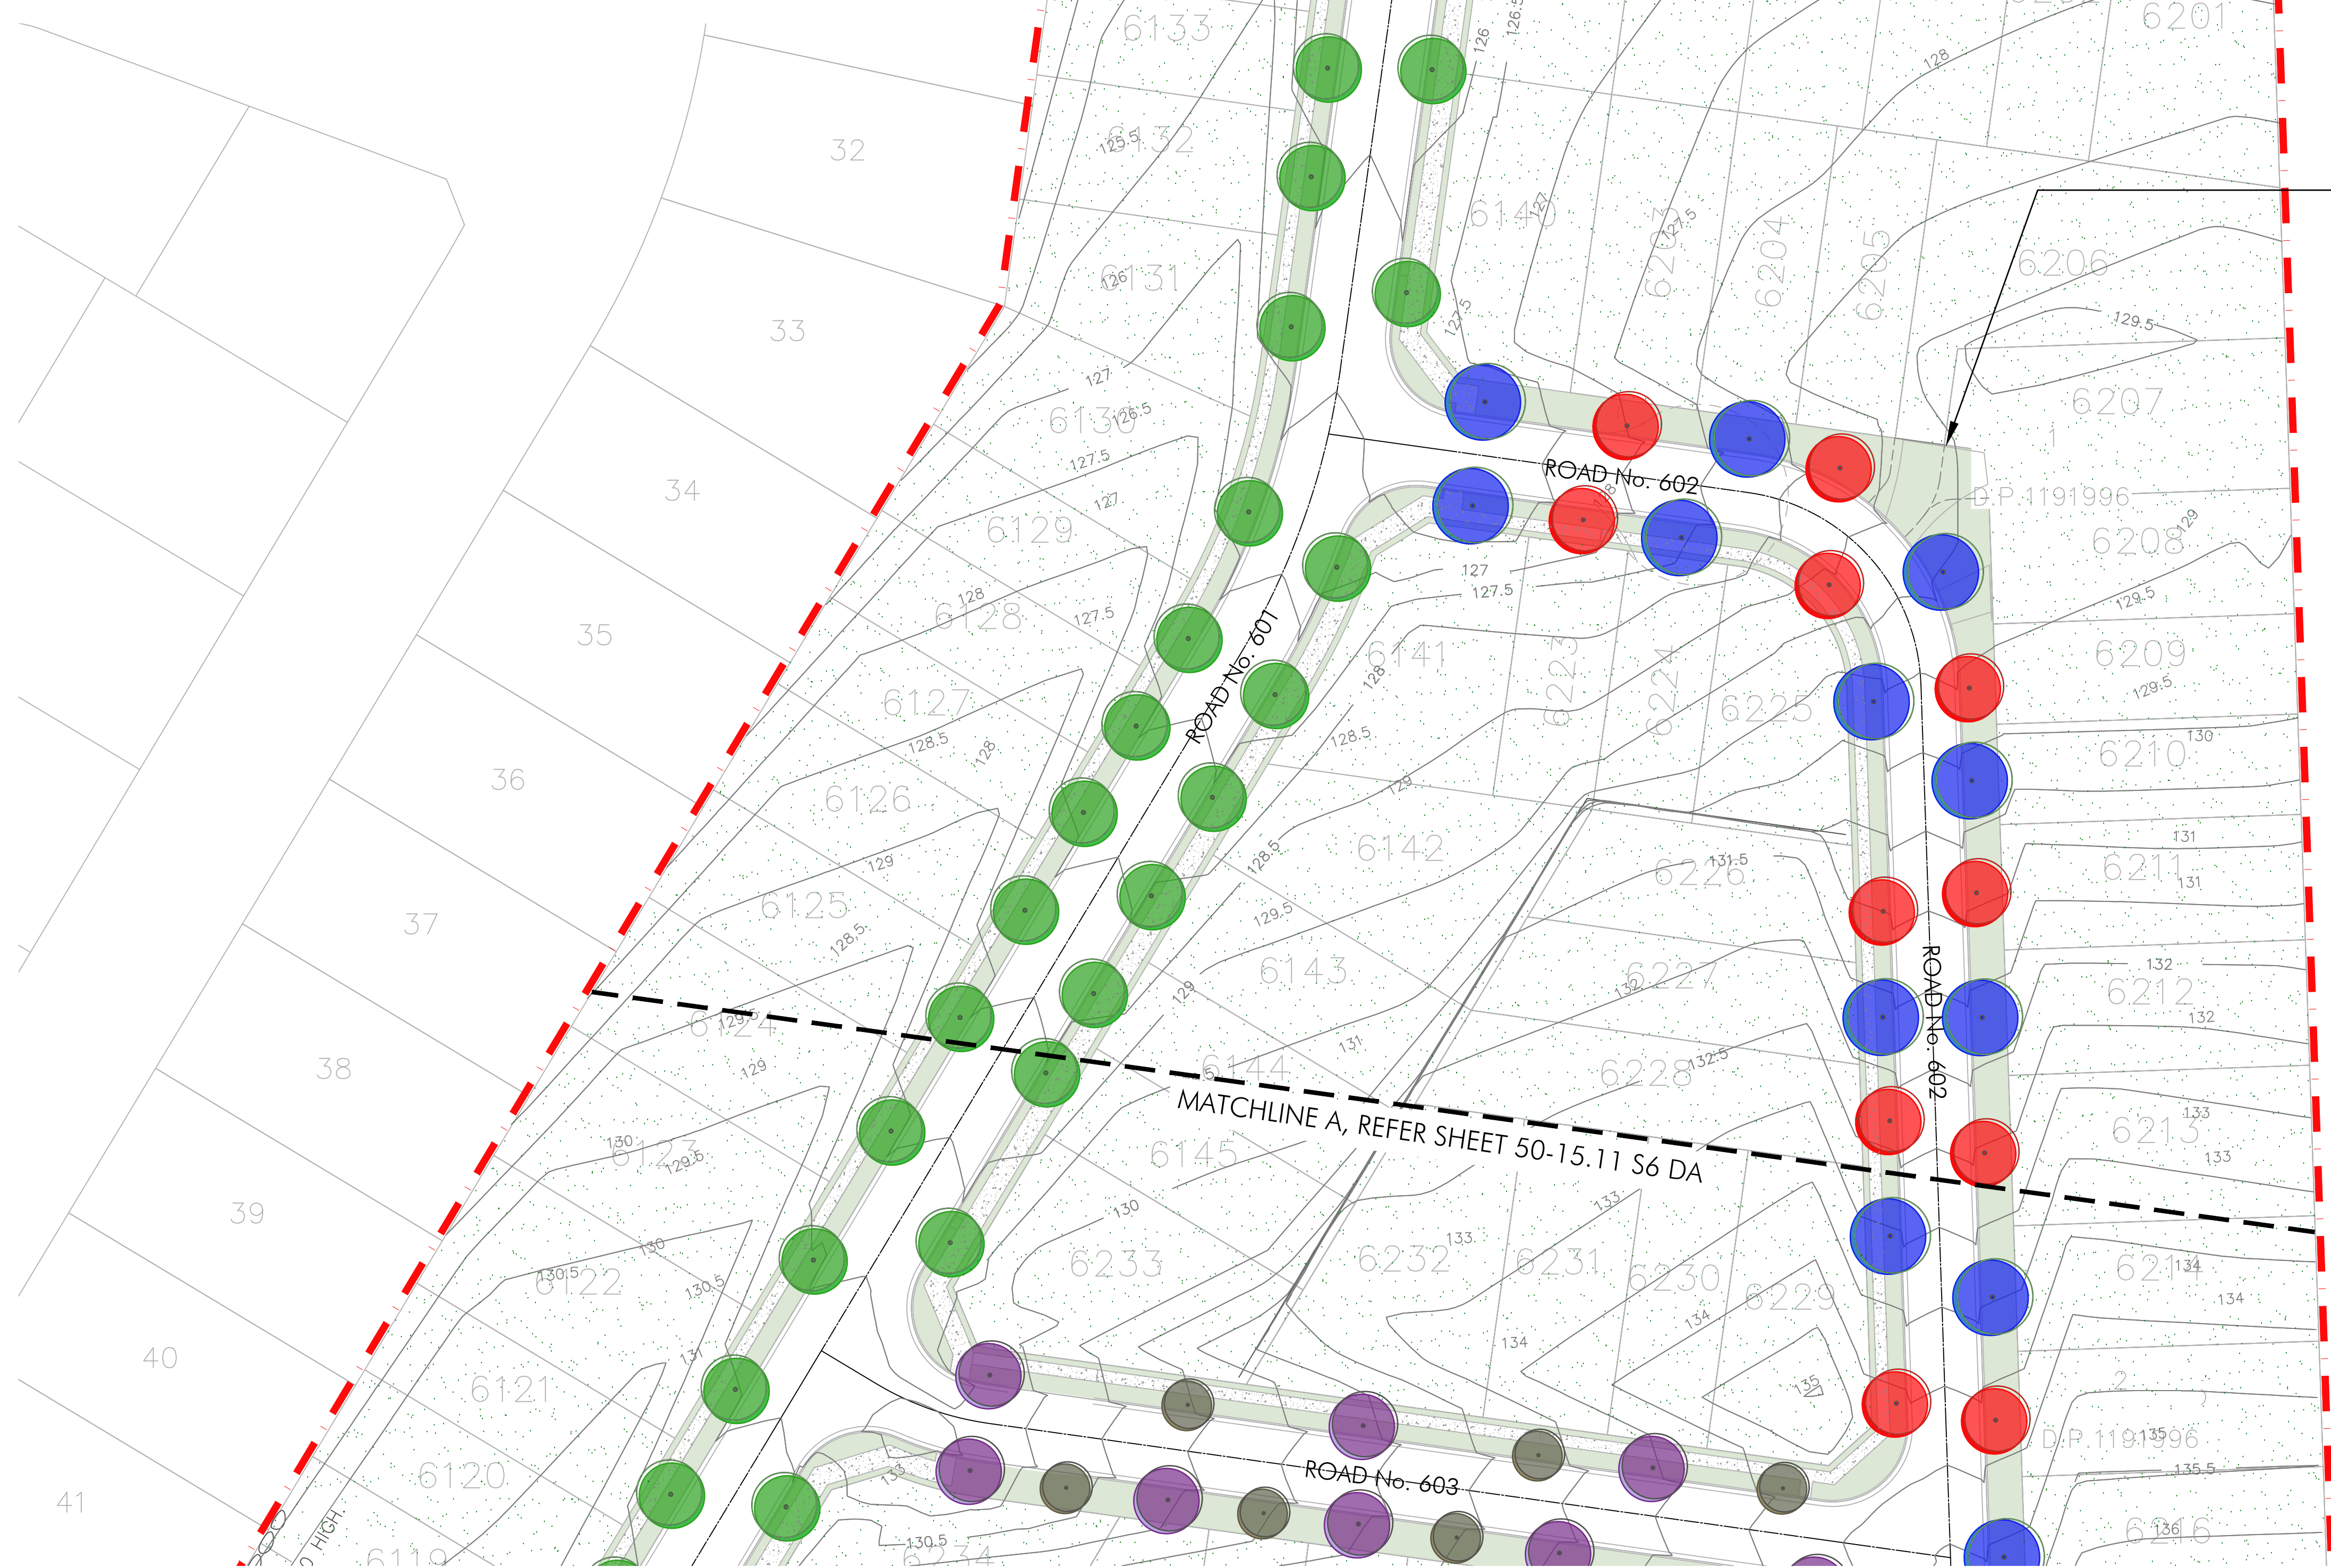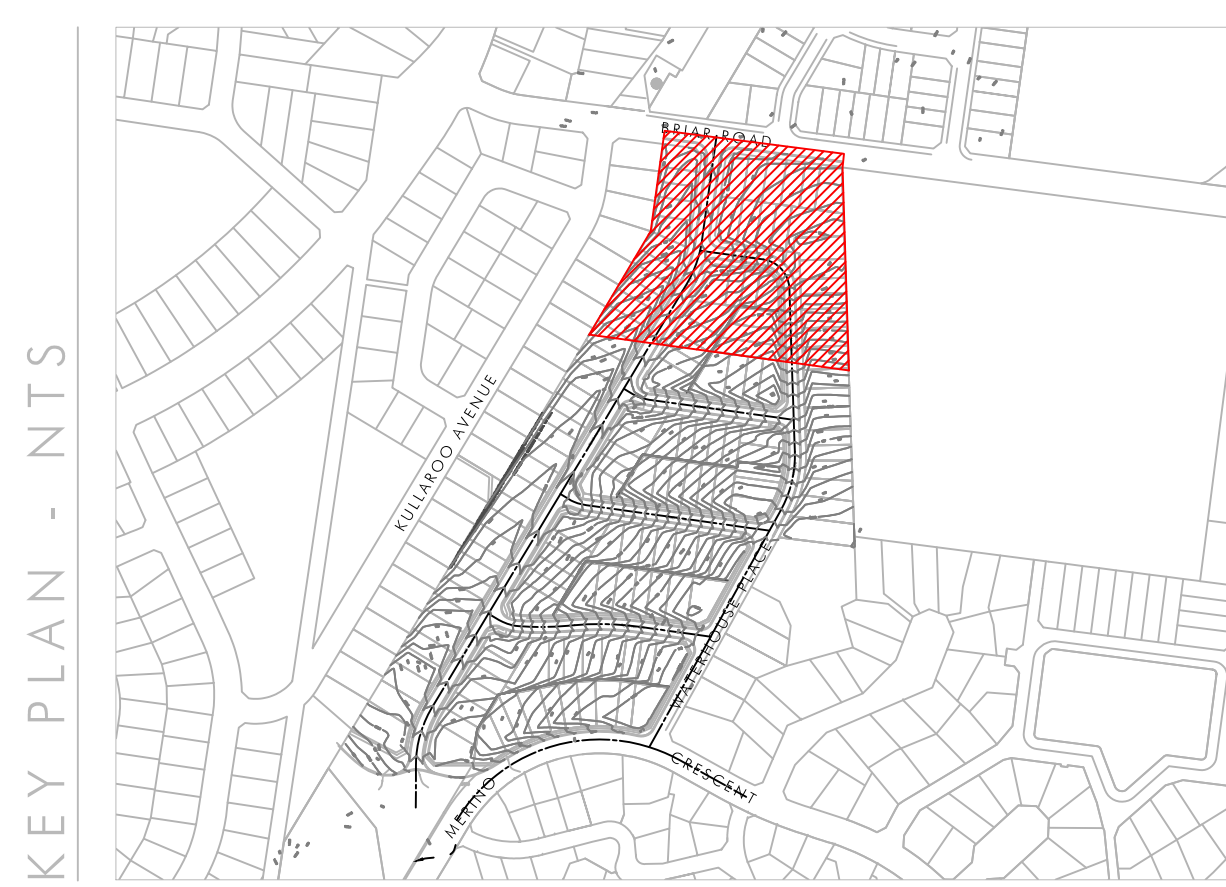


LEGEND

Fraxinus pennsylvanica 'Cimmaron'	Refer Landscape Details & Plant Schedule	
Angophora bakeri	Refer Landscape Details & Plant Schedule	
Acer buergerianum	Refer Landscape Details & Plant Schedule	
Melaleuca decora	Refer Landscape Details & Plant Schedule	
Acer x freemanni 'Jeffersred'	Refer Landscape Details & Plant Schedule	
Acmena smithii	Refer Landscape Details & Plant Schedule	
Shrub & Groundcover Planting Matrix	Refer Plant Schedule	
Proposed Kikuyu Turf Areas	Refer Landscape Details & Plant Schedule	
Proposed Hydroseeded Areas	Refer Landscape Details & Plant Schedule	
Proposed Tree Pits with Bollards	Refer Landscape Details & Plant Schedule	
Proposed Concrete Paving	Refer Landscape Details	
Stage Boundary/Extent of Works		
Sheet Matchline		

REIBY
DETENTION
CNETRE

NOTE: STREET TREE PLACEMENTS ARE INDICATIVE & ARE TO BE CONFIRMED ON FINALISATION OF LOT BOUNDARY ALIGNMENT. GENERALLY 1 TREE PER LOT LOCATED 2M OFF NORTHERN OR EASTERN LOT BOUNDARY

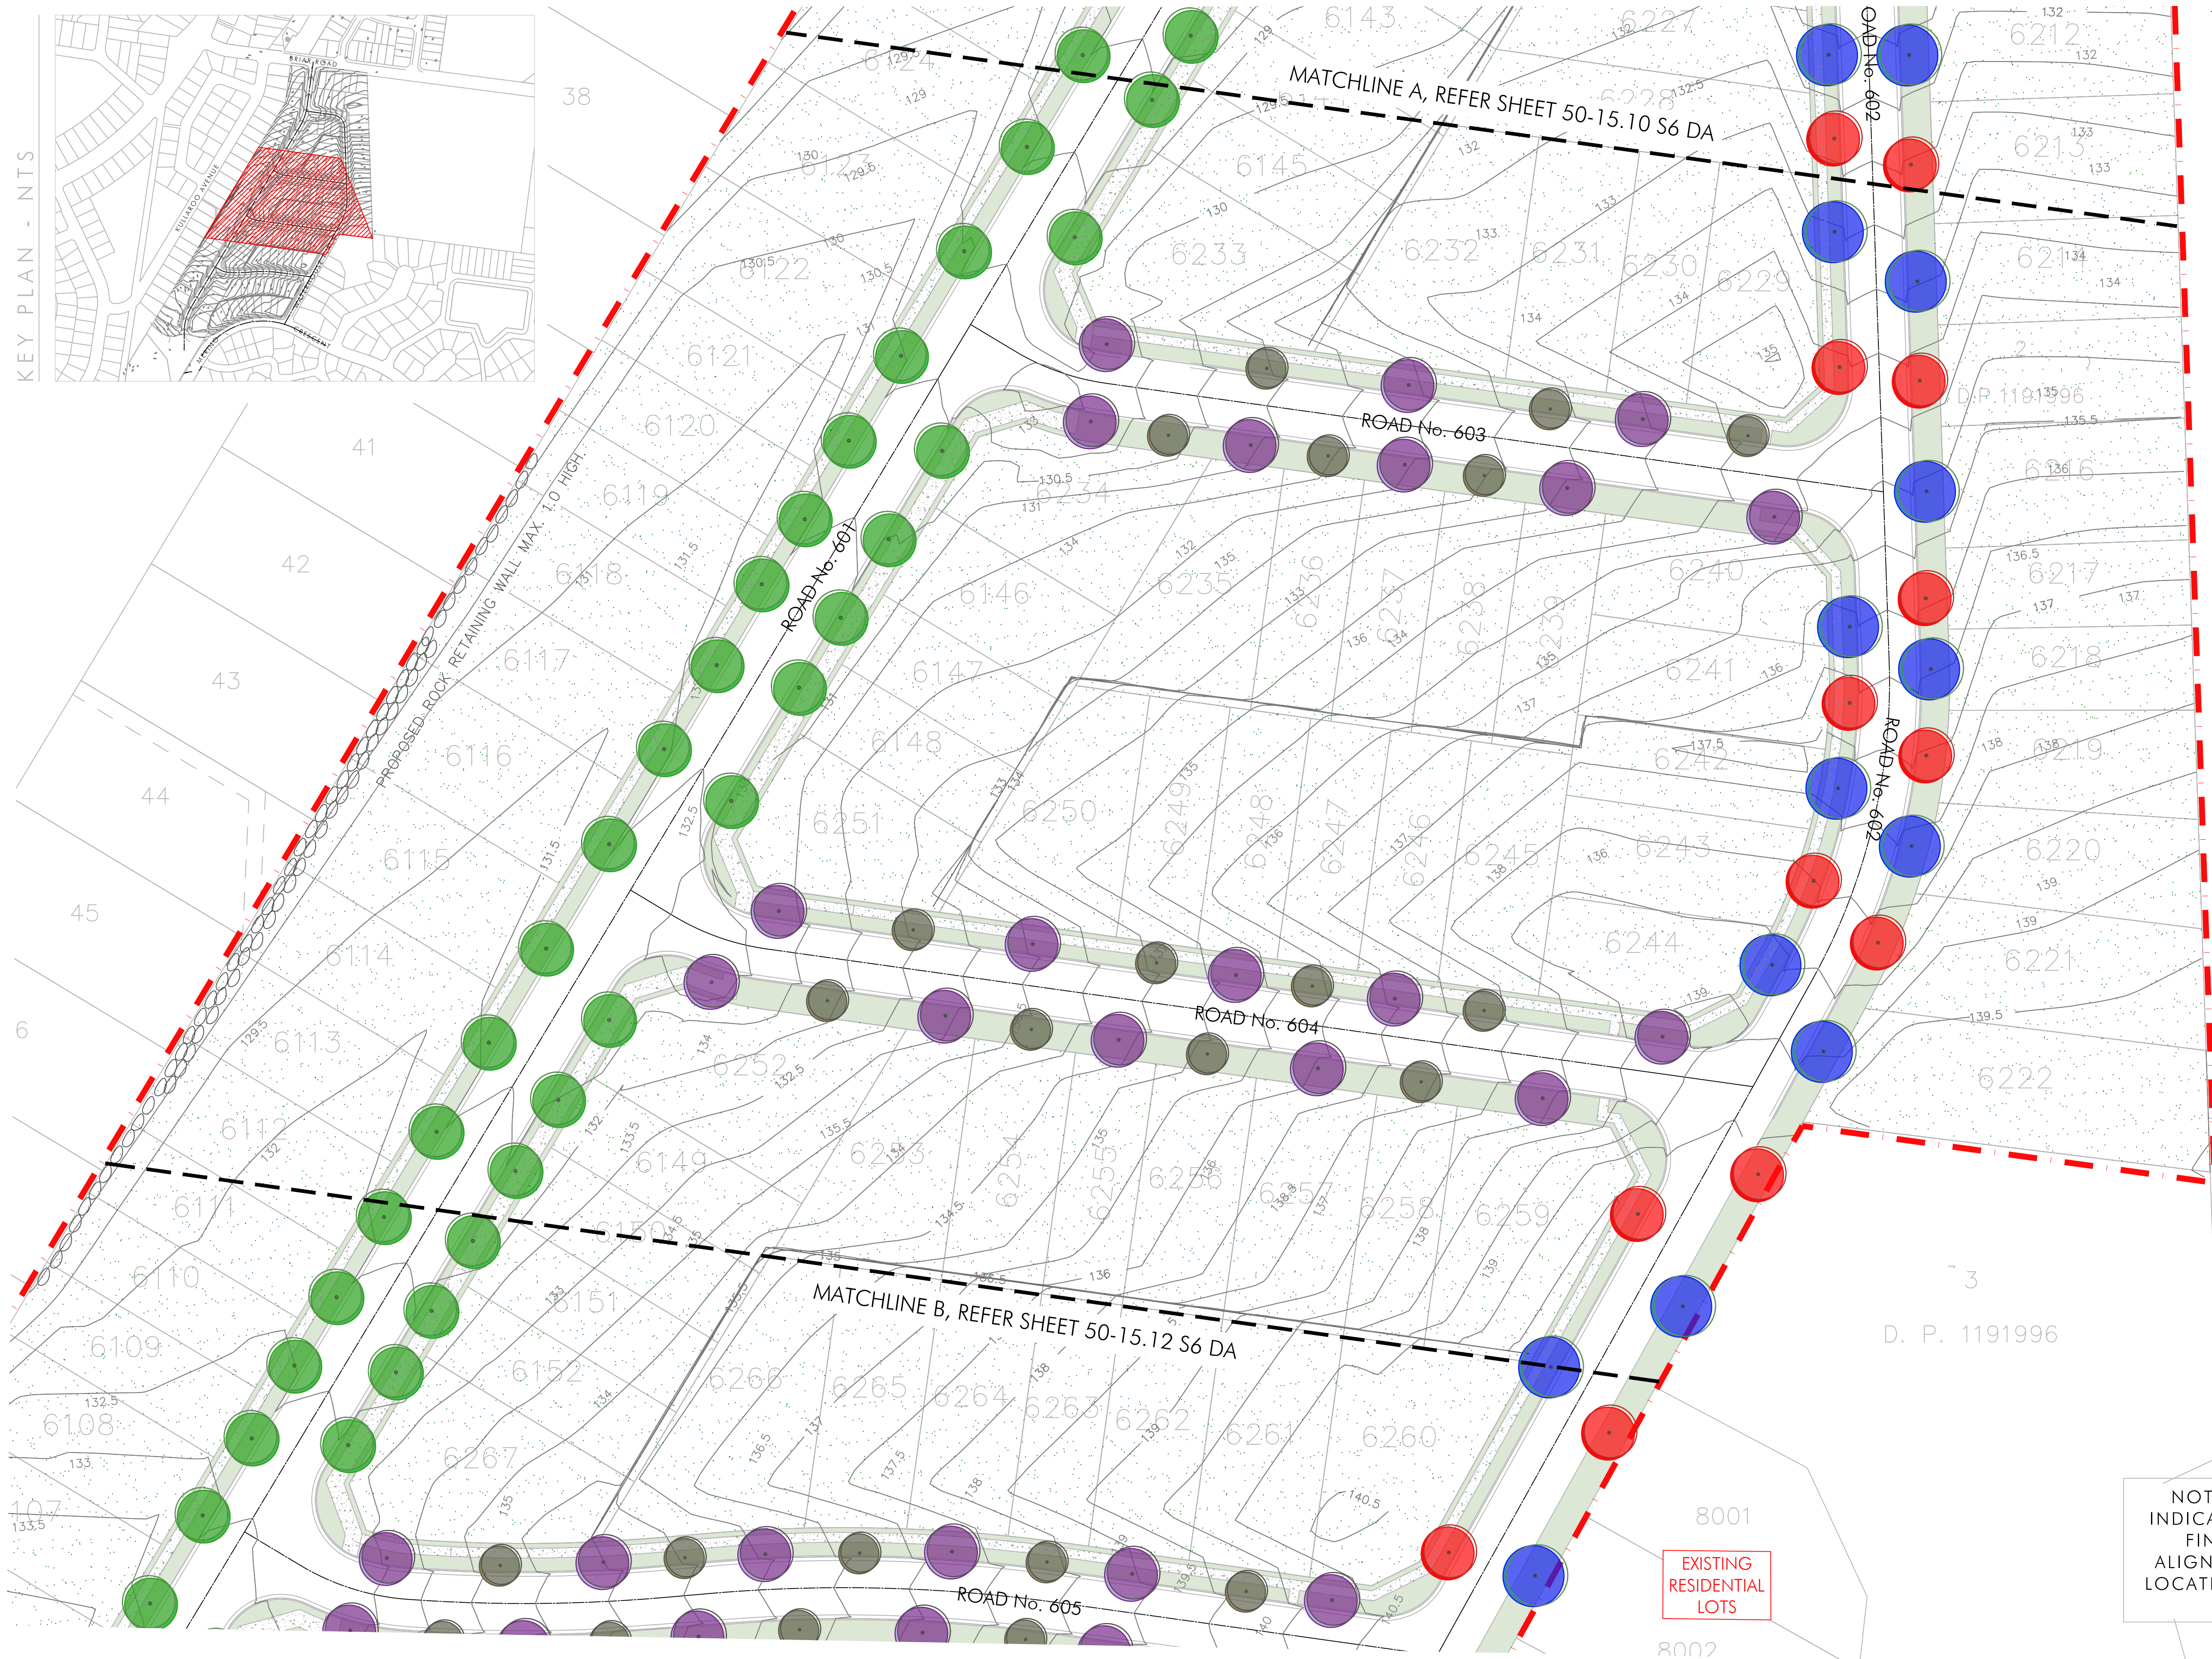

LEGEND

Fraxinus pennsylvanica 'Cimmaron'

Refer Landscape Details & Plant Schedule

Angophora bakeri

Refer Landscape Details & Plant Schedule

Acer buergerianum

Refer Landscape Details & Plant Schedule

Melaleuca decora

Refer Landscape Details & Plant Schedule

Acer x freemanni 'Jeffersred'

Refer Landscape Details & Plant Schedule

Acmena smithii

Refer Landscape Details & Plant Schedule

Shrub & Groundcover Planting Matrix

Refer Plant Schedule

Proposed Kikuyu Turf Areas

Refer Landscape Details & Plant Schedule

Proposed Hydroseeded Areas

Refer Landscape Details & Plant Schedule

Proposed Tree Pits with Bollards

Refer Landscape Details & Plant Schedule

Proposed Concrete Paving

Refer Landscape Details


Stage Boundary/Extent of Works

Sheet Matchline

NOTE: STREET TREE PLACEMENTS ARE INDICATIVE & ARE TO BE CONFIRMED ON FINALISATION OF LOT BOUNDARY ALIGNMENT. GENERALLY 1 TREE PER LOT LOCATED 2M OFF NORTHERN OR EASTERN LOT BOUNDARY

Rev.	Revision note:	Date:	Dwn by:
A	PRELIMINARY DA CONCEPT ISSUE	07.08.17	MS
B	DA ISSUE	16.06.17	MS

Client:

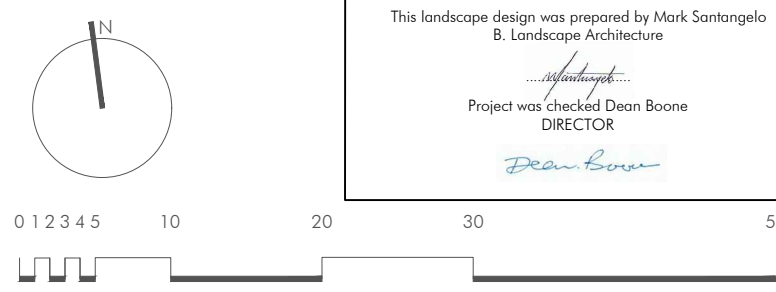



Project Title:
AIRDS BRADBURY RENEWAL PROJECT
STAGE 06 DA
Drawing Title:
LANDSCAPE PLAN 02

Location of all services is to be carried out by all contractors prior to commencement of works. Please Consultation/Verify/Pls. 1100. Refer plans by Architect, Engineers & Surveyors for other working drawings. Information on Distinctive plans is for reference & co-ordination only. This drawings are to be read in conjunction with prepared specifications & details. It is the responsibility of the contractor to verify Distinctive of any contradiction within the plans & receive appropriate direction prior to construction works. Final layout is to be determined on site and at the direction of the site supervisor. Plans are copyright to Distinctive Gardens & Interiors Pty Ltd.

Scale @ A1/A3:
1:500/1:1000
Drawing Date:
05.06.17
Project Number:
50-15

Client:
Urban Growth NSW
Drawn/Checked
MS/DB
Drawing Number:
50-15.11 S6 DA


Drawing Status:
DA
Issue:
B

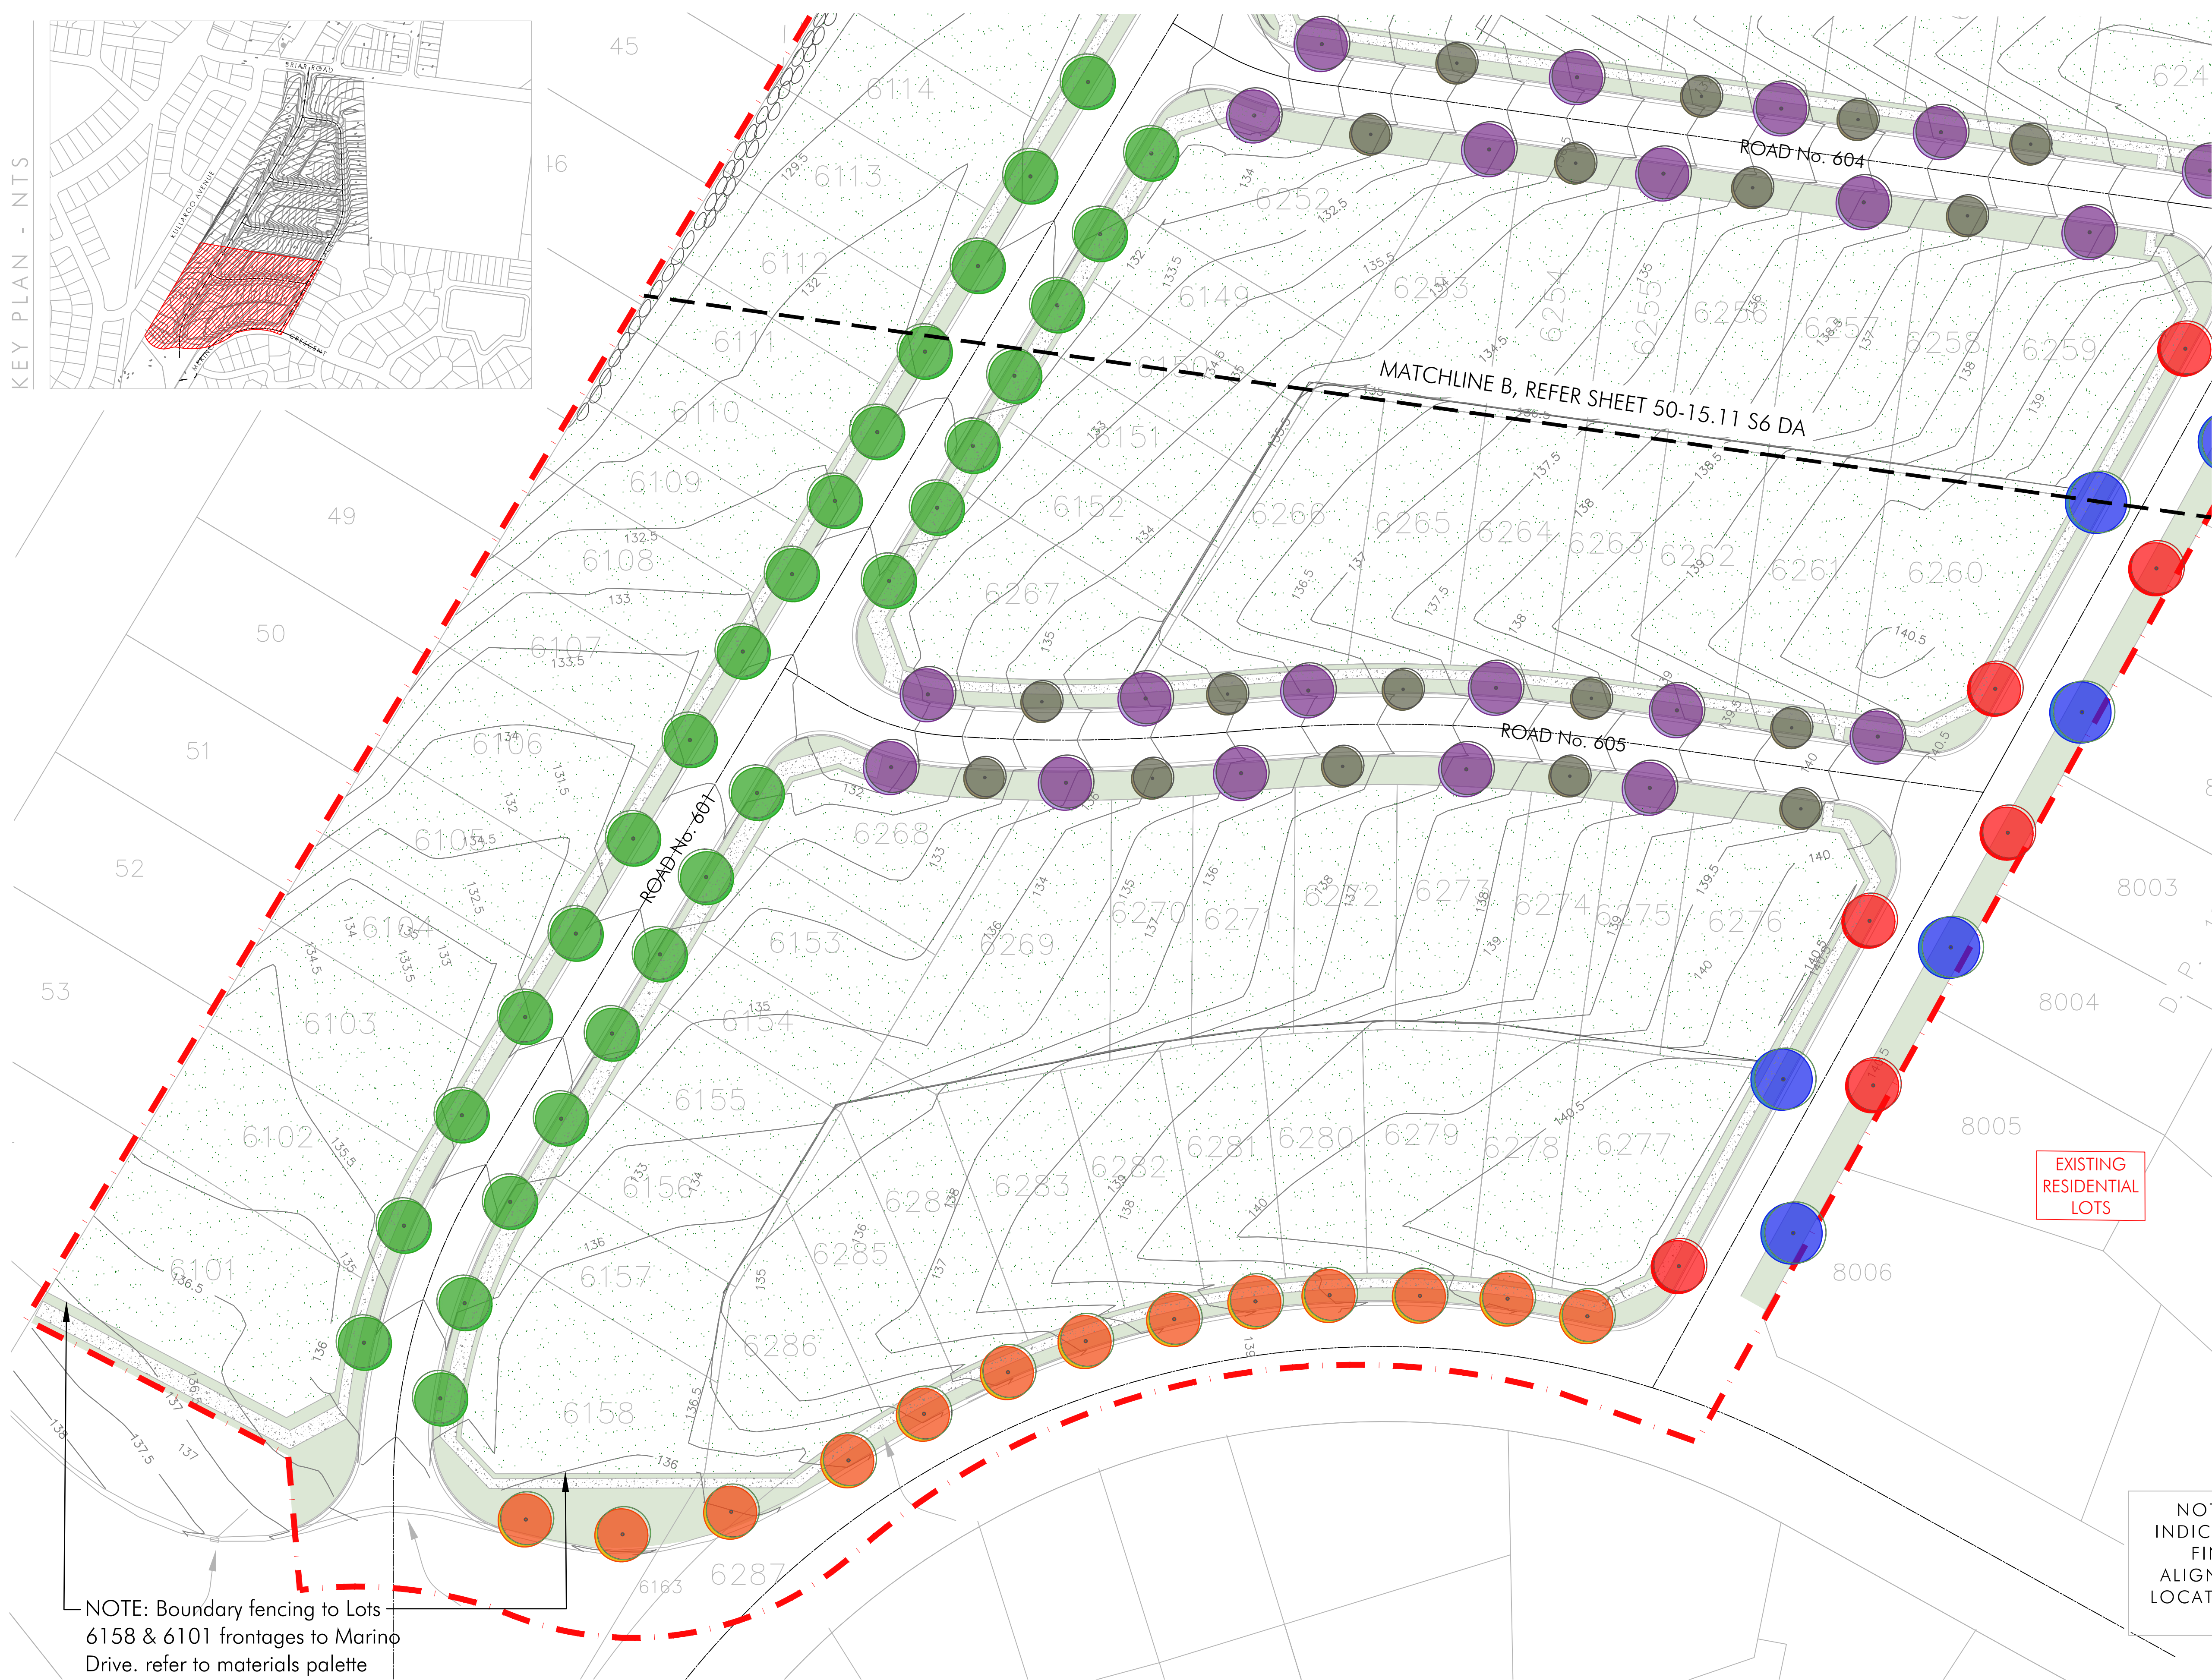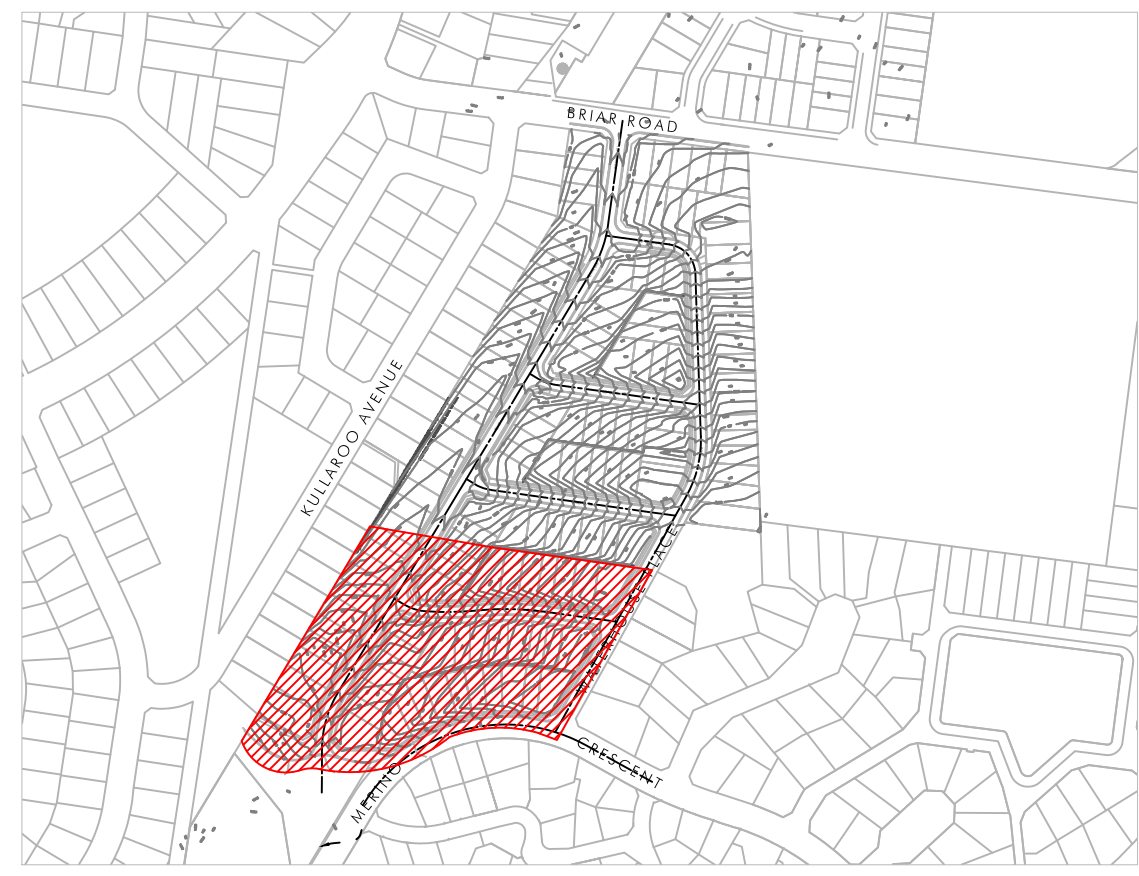


LEGEND

- Fraxinus pennsylvanica* 'Cimmaron'
Refer Landscape Details & Plant Schedule
- Angophora bakeri*
Refer Landscape Details & Plant Schedule
- Acer buergerianum*
Refer Landscape Details & Plant Schedule
- Melaleuca decora*
Refer Landscape Details & Plant Schedule
- Acer x freemanni* 'Jeffersred'
Refer Landscape Details & Plant Schedule
- Acmena smithii*
Refer Landscape Details & Plant Schedule
- Shrub & Groundcover Planting Matrix
Refer Plant Schedule
- Proposed *Kikuyu* Turf Areas
Refer Landscape Details & Plant Schedule
- Proposed Hydroseeded Areas
Refer Landscape Details & Plant Schedule
- Proposed Tree Pits with Bollards
Refer Landscape Details & Plant Schedule
- Proposed Concrete Paving
Refer Landscape Details
- Stage Boundary/Extent of Works
- Sheet Matchline


NOTE: STREET TREE PLACEMENTS ARE INDICATIVE & ARE TO BE CONFIRMED ON FINALISATION OF LOT BOUNDARY ALIGNMENT. GENERALLY 1 TREE PER LOT LOCATED 2M OFF NORTHERN OR EASTERN LOT BOUNDARY

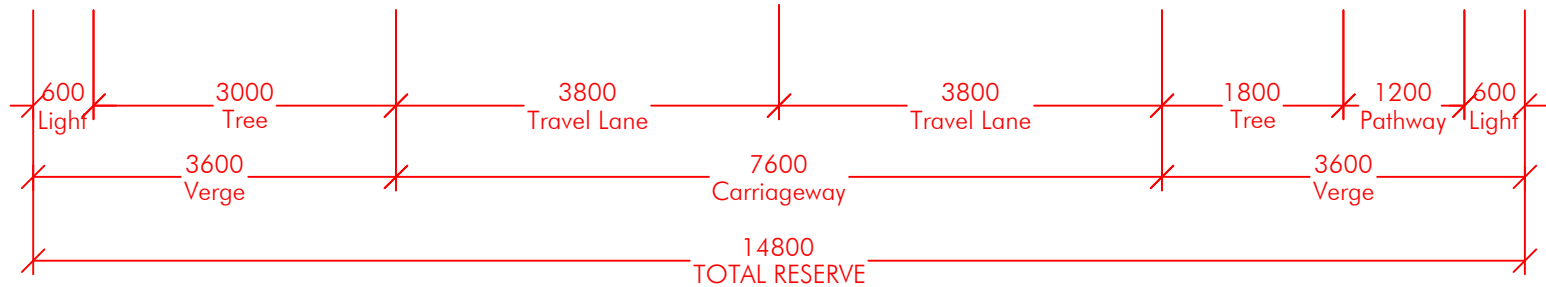


INDICATIVE 14.8m LOCAL MINOR ROAD STREETSCAPE (ROADS 602, 603, 604, 605)
SCALE 1:75

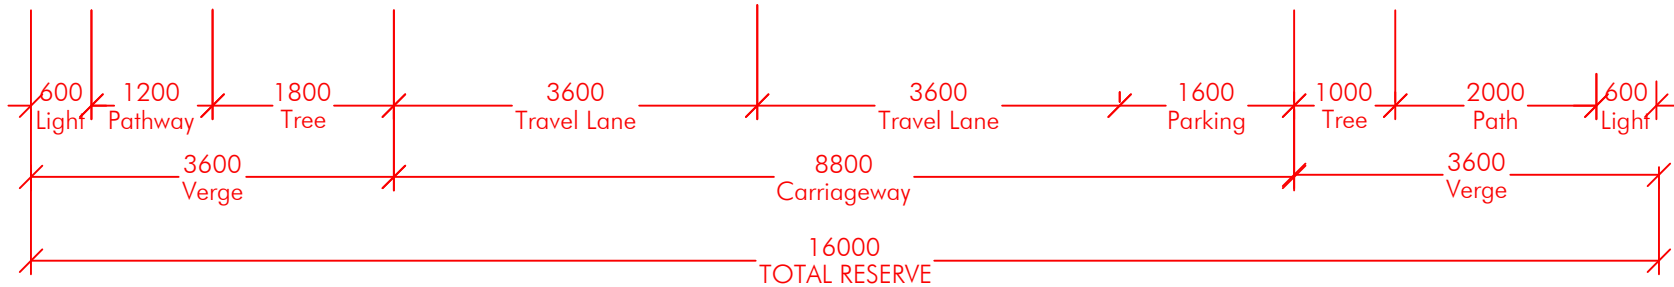


INDICATIVE 16.0m LOCAL STREETSCAPE (ROAD 601)
SCALE 1:75

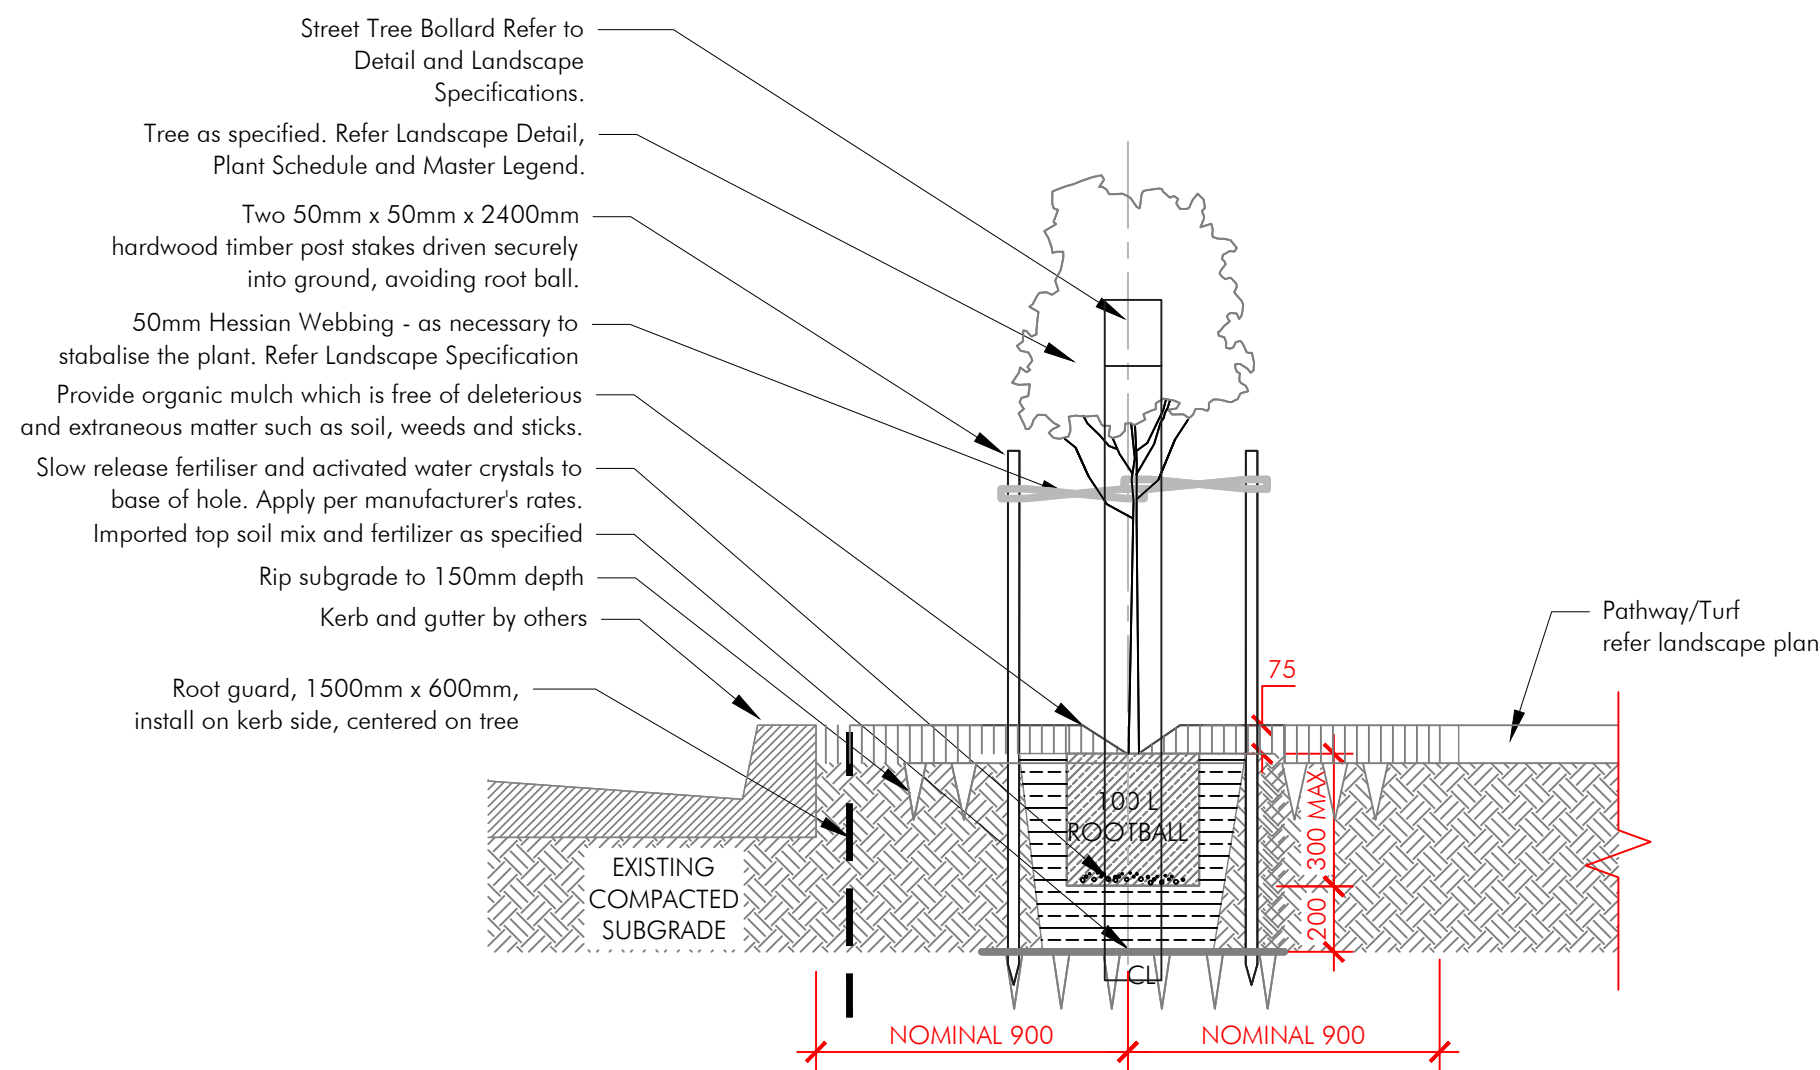


TYPICAL STREET TREE DETAIL - MINOR LOCAL ROAD
SCALE 1:20

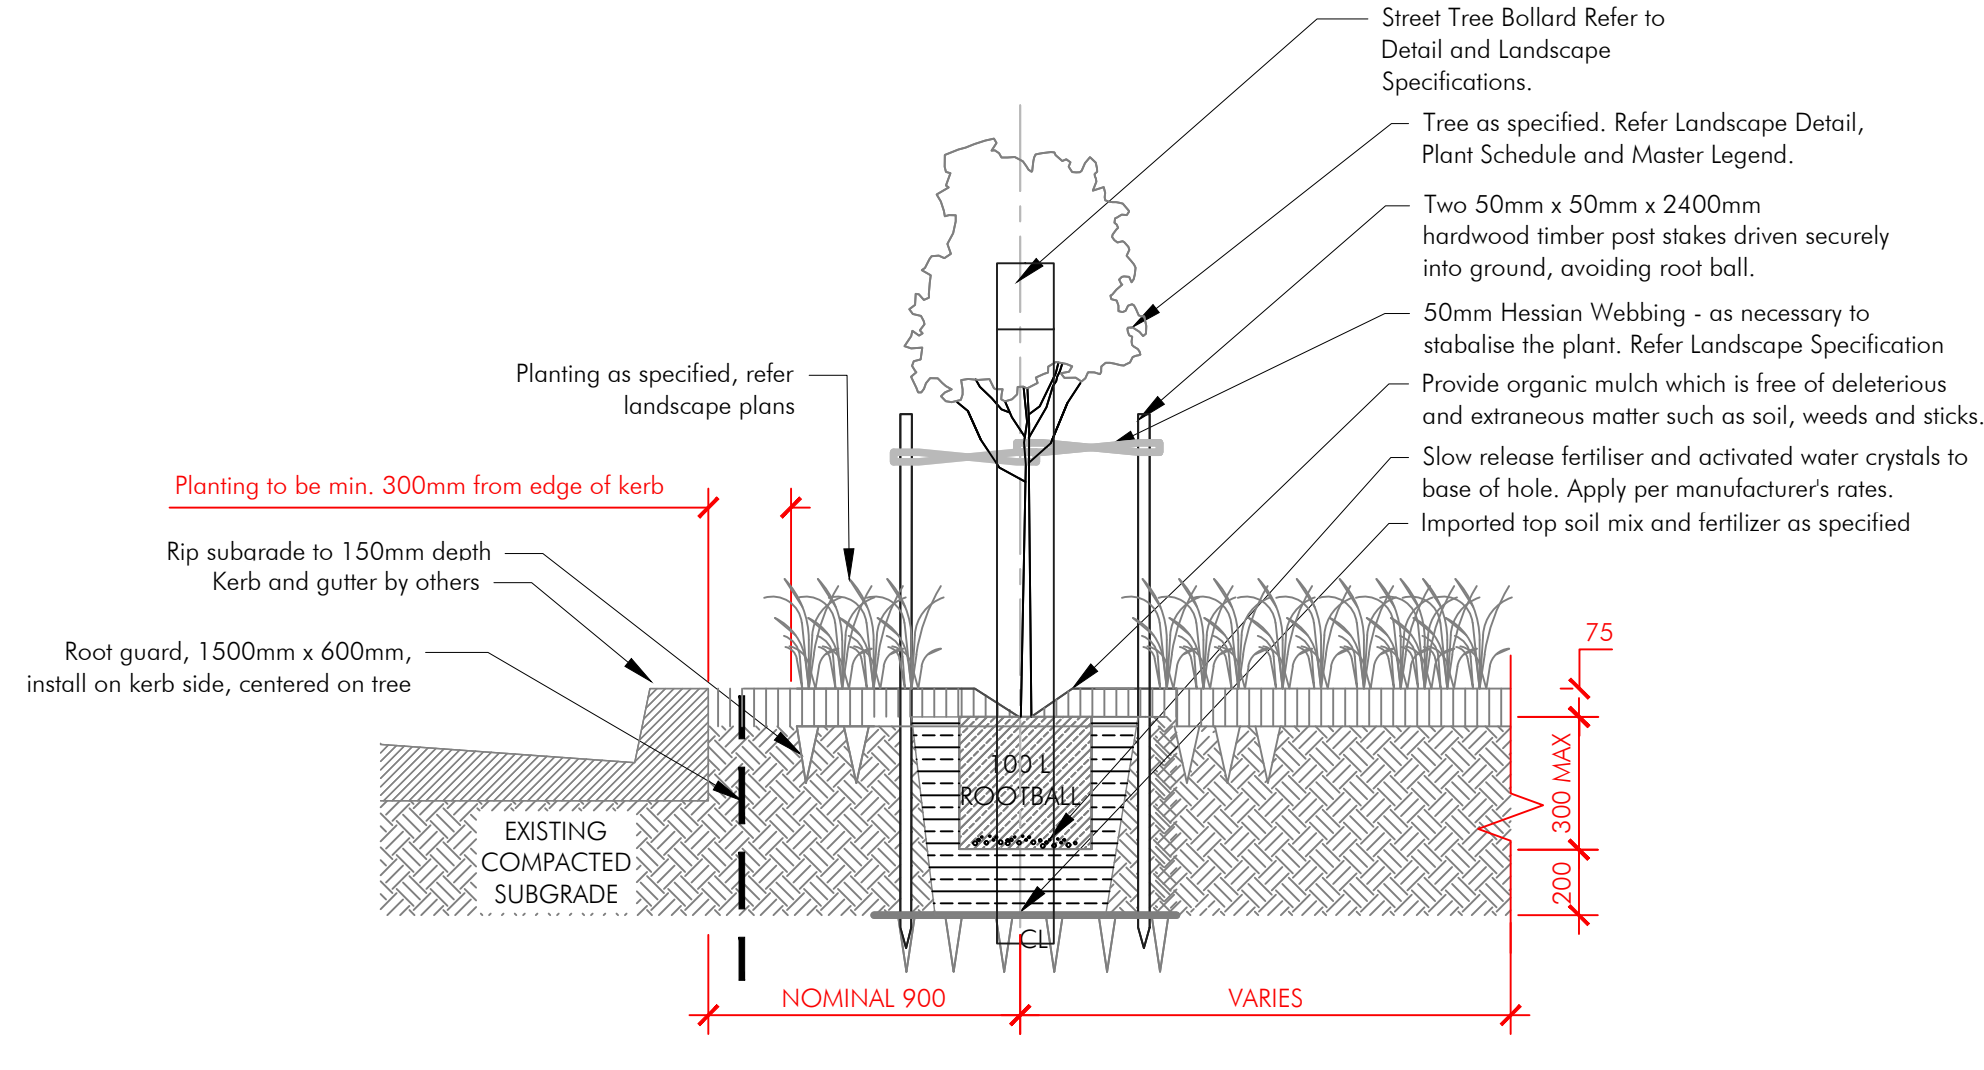


TYPICAL STREET TREE IN BLISTER DETAIL - LOCAL ROAD
SCALE 1:20

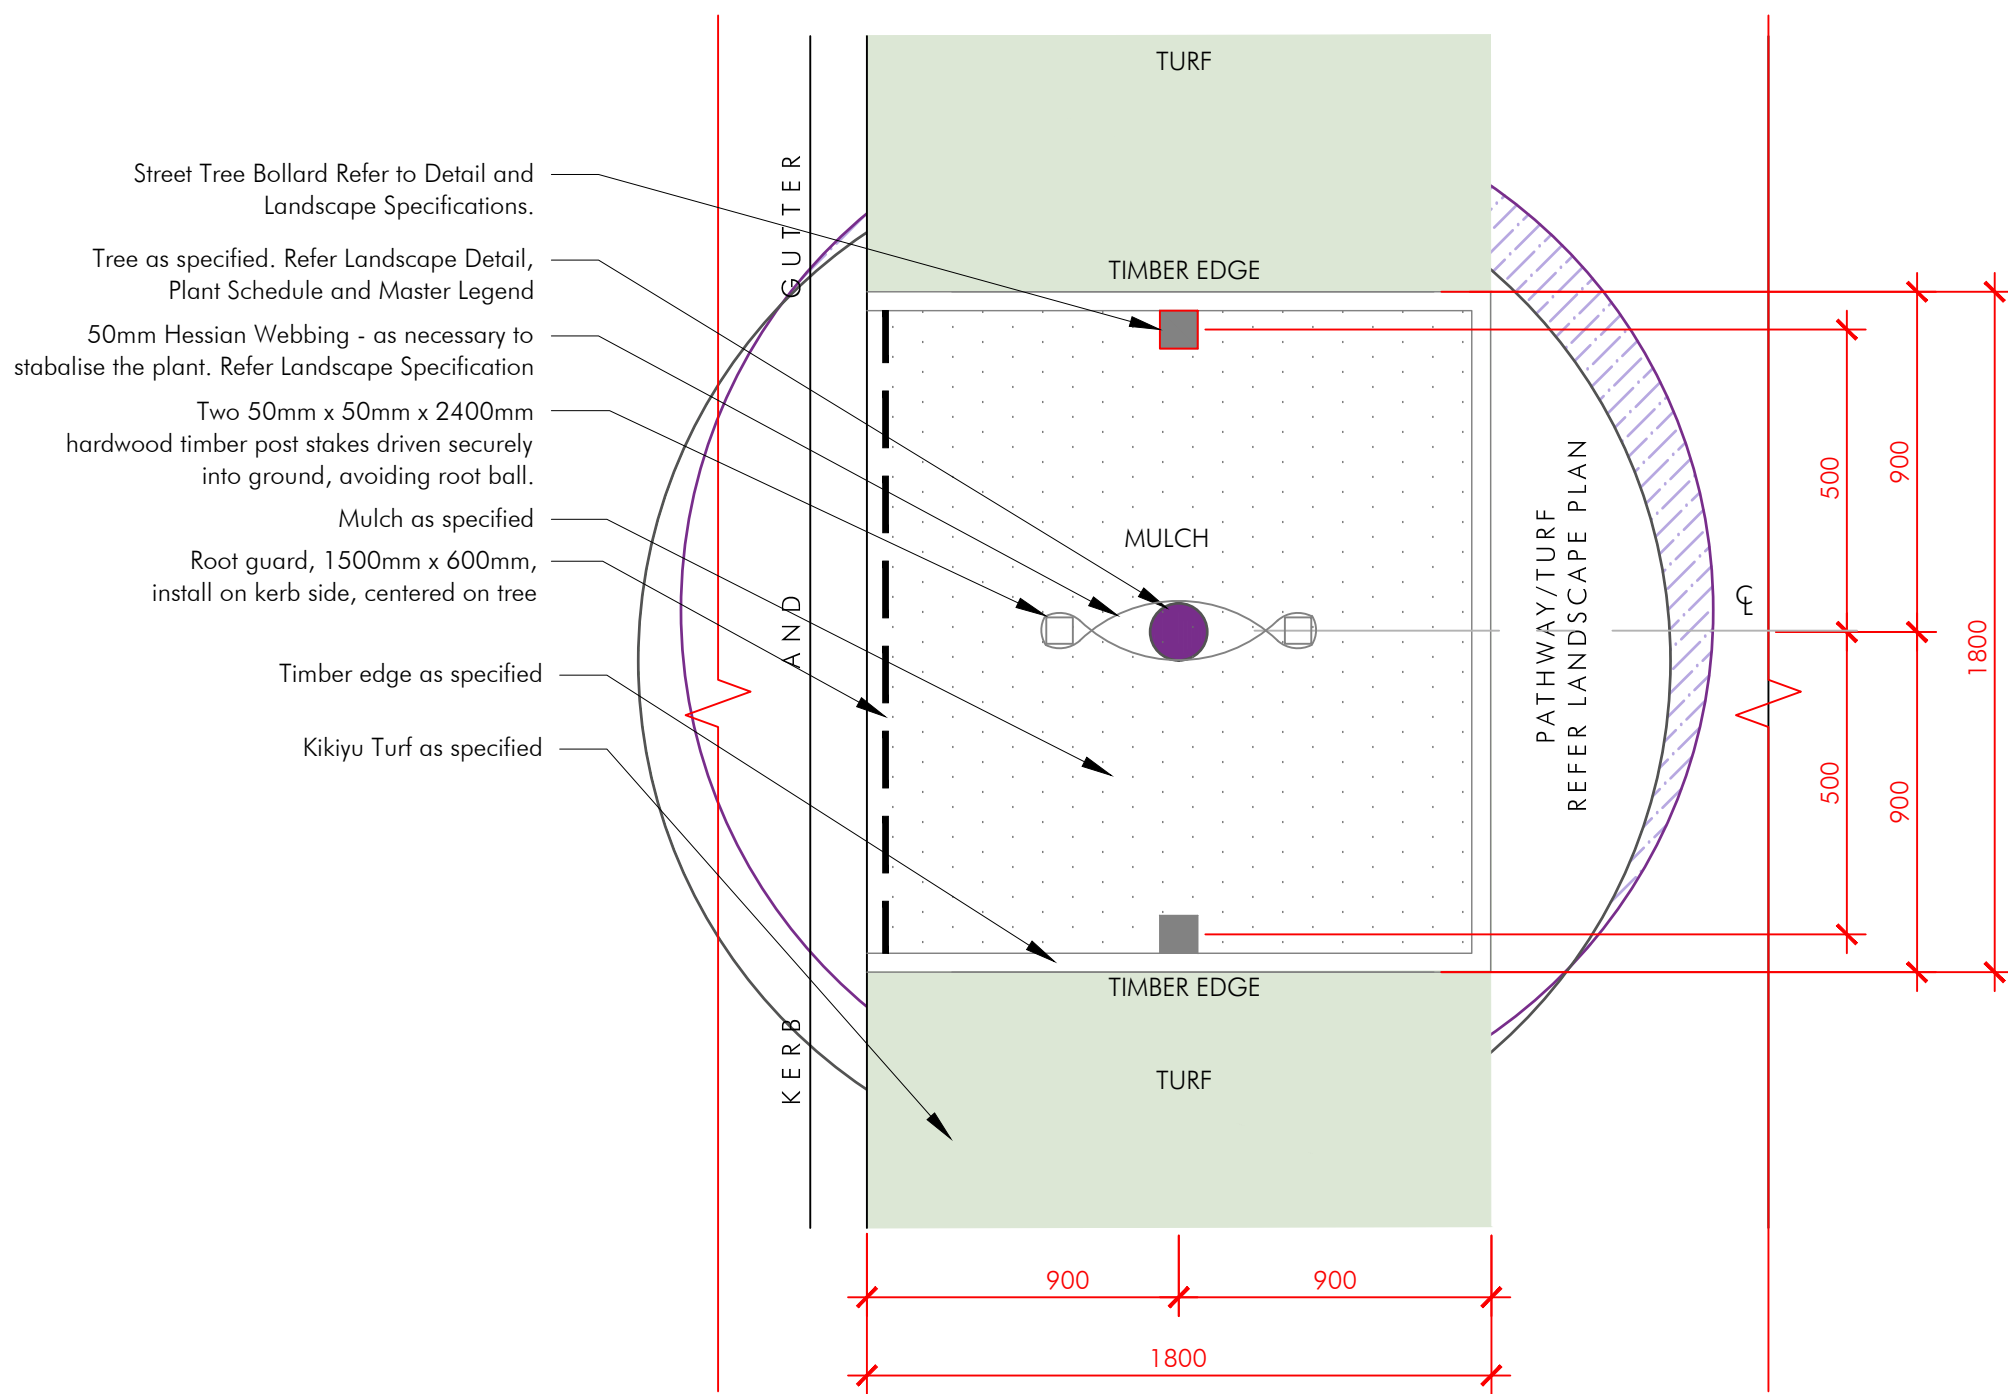


TYPICAL STREET TREE PLAN - MINOR LOCAL ROAD SCALE 1:20

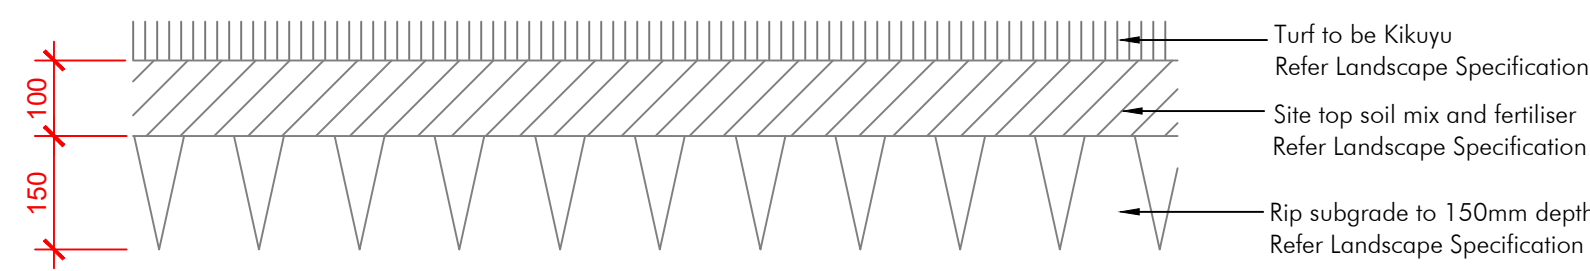

TURF
SCALE 1:10

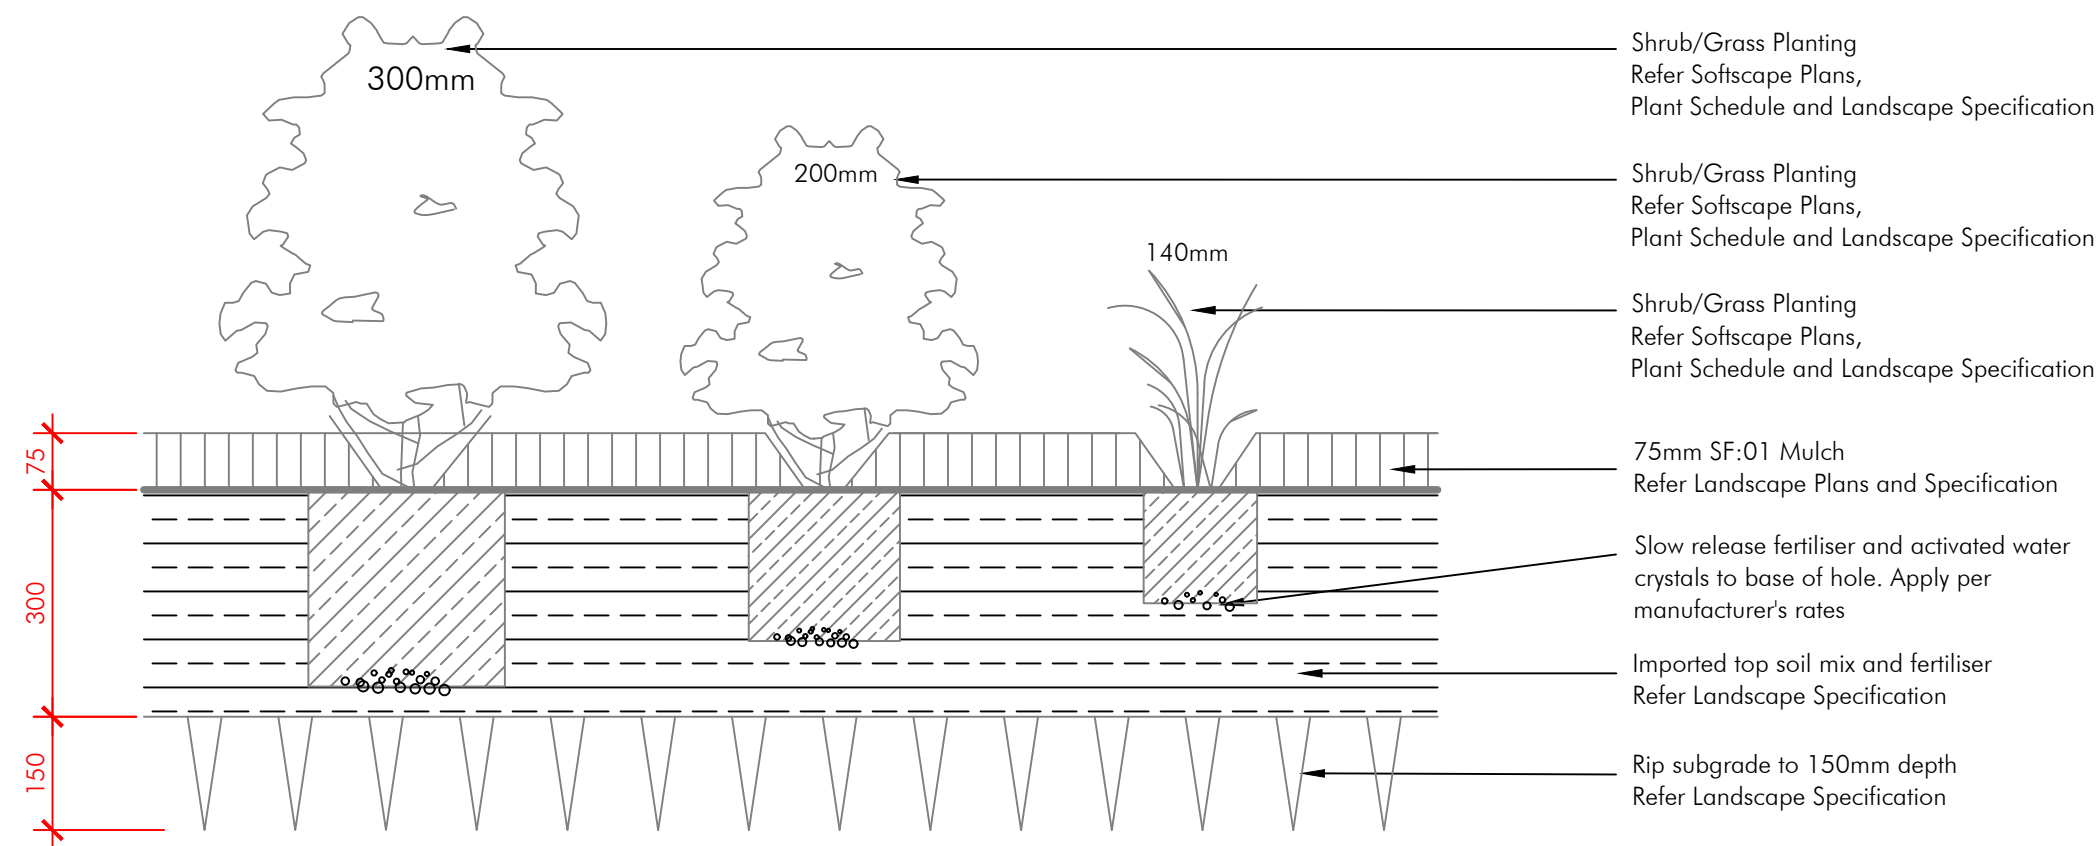

SHRUB, ACCENT & NATIVE GRASS PLANTING
SCALE 1:10

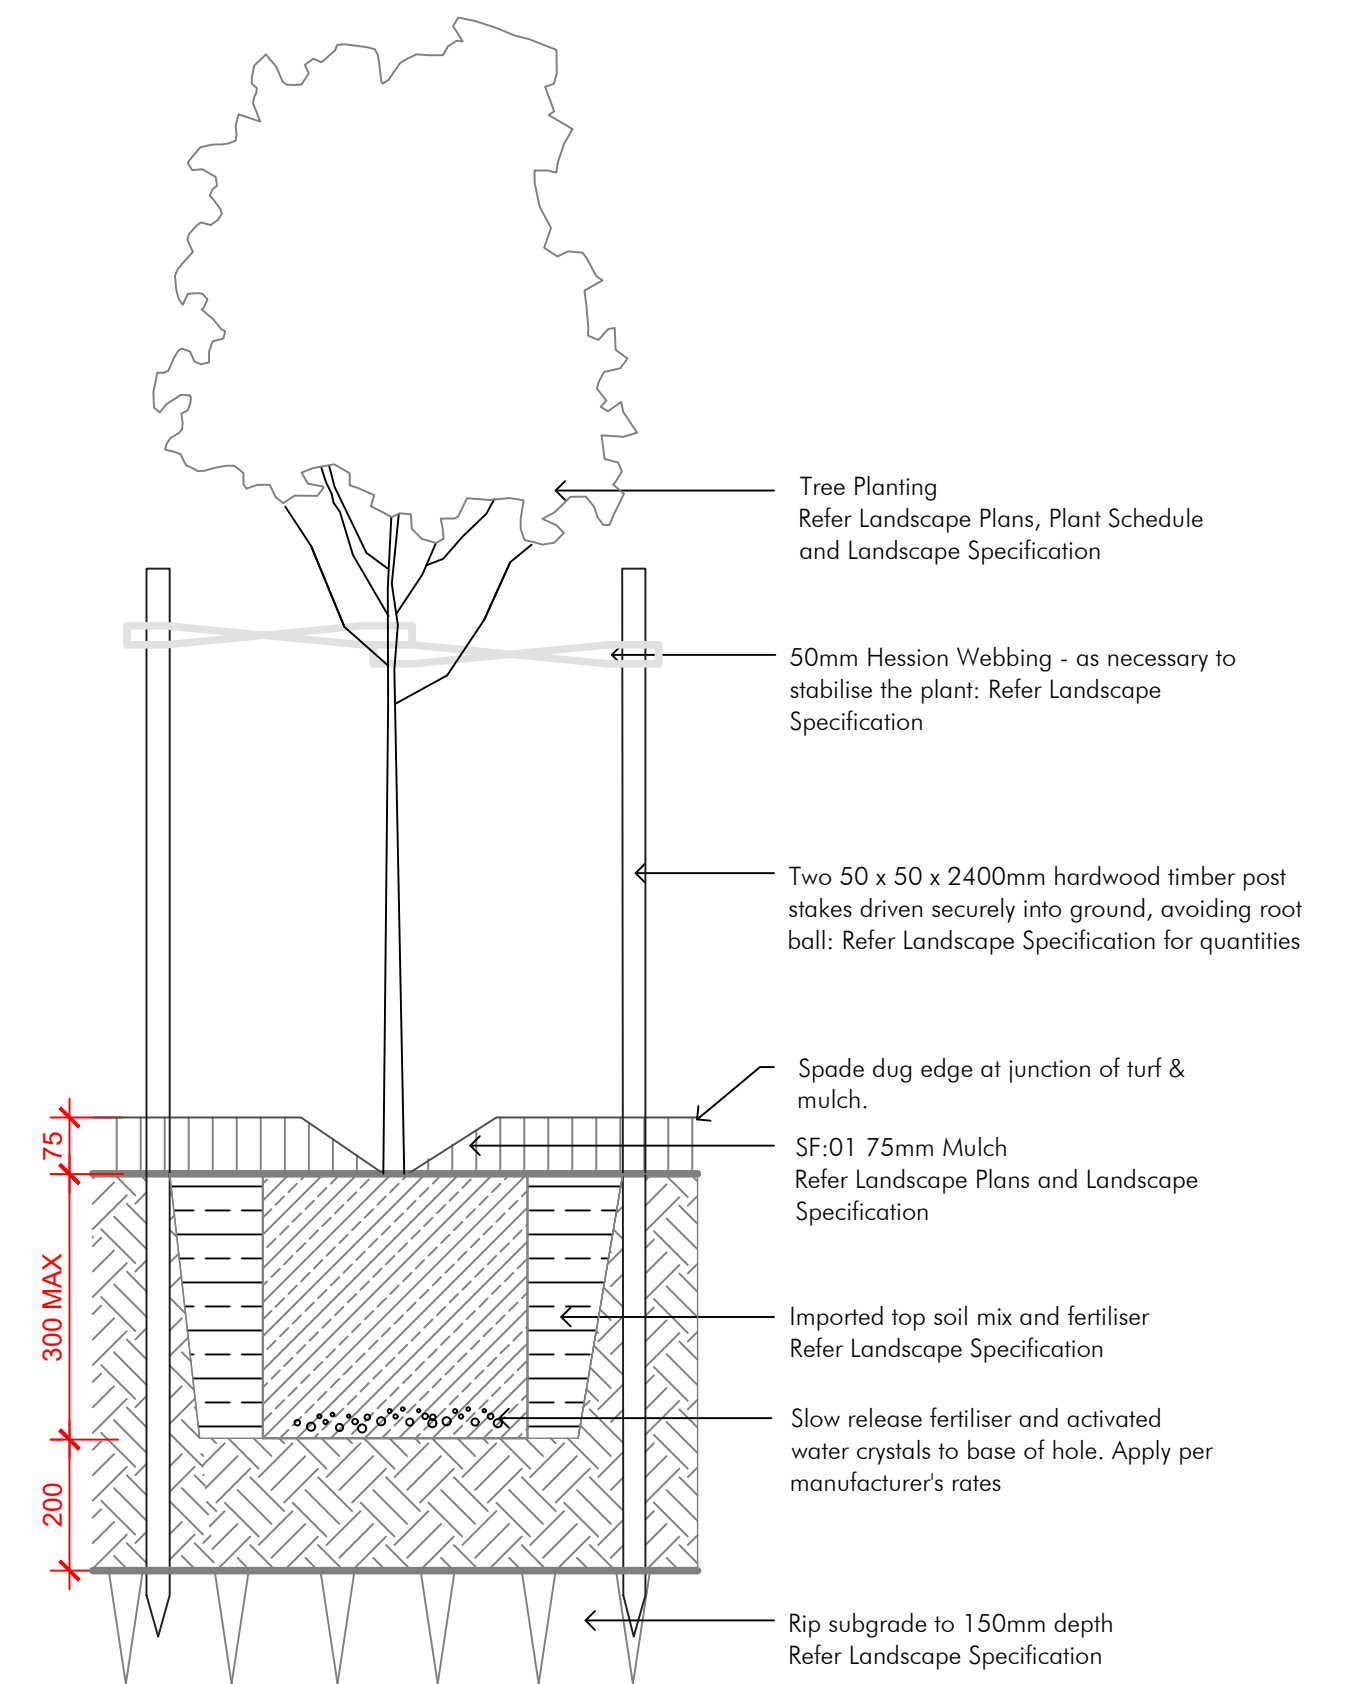

TREE PLANTING (NON STREET TREE)
SCALE 1:10