THIS DRAWING IS TO BE READ IN CONJUNCTION WITH ALL DRAWINGS AND SPECIFICATIONS RELATING TO THIS PROJECT. REFER SHEET A01 FOR BUILDING NOTES.

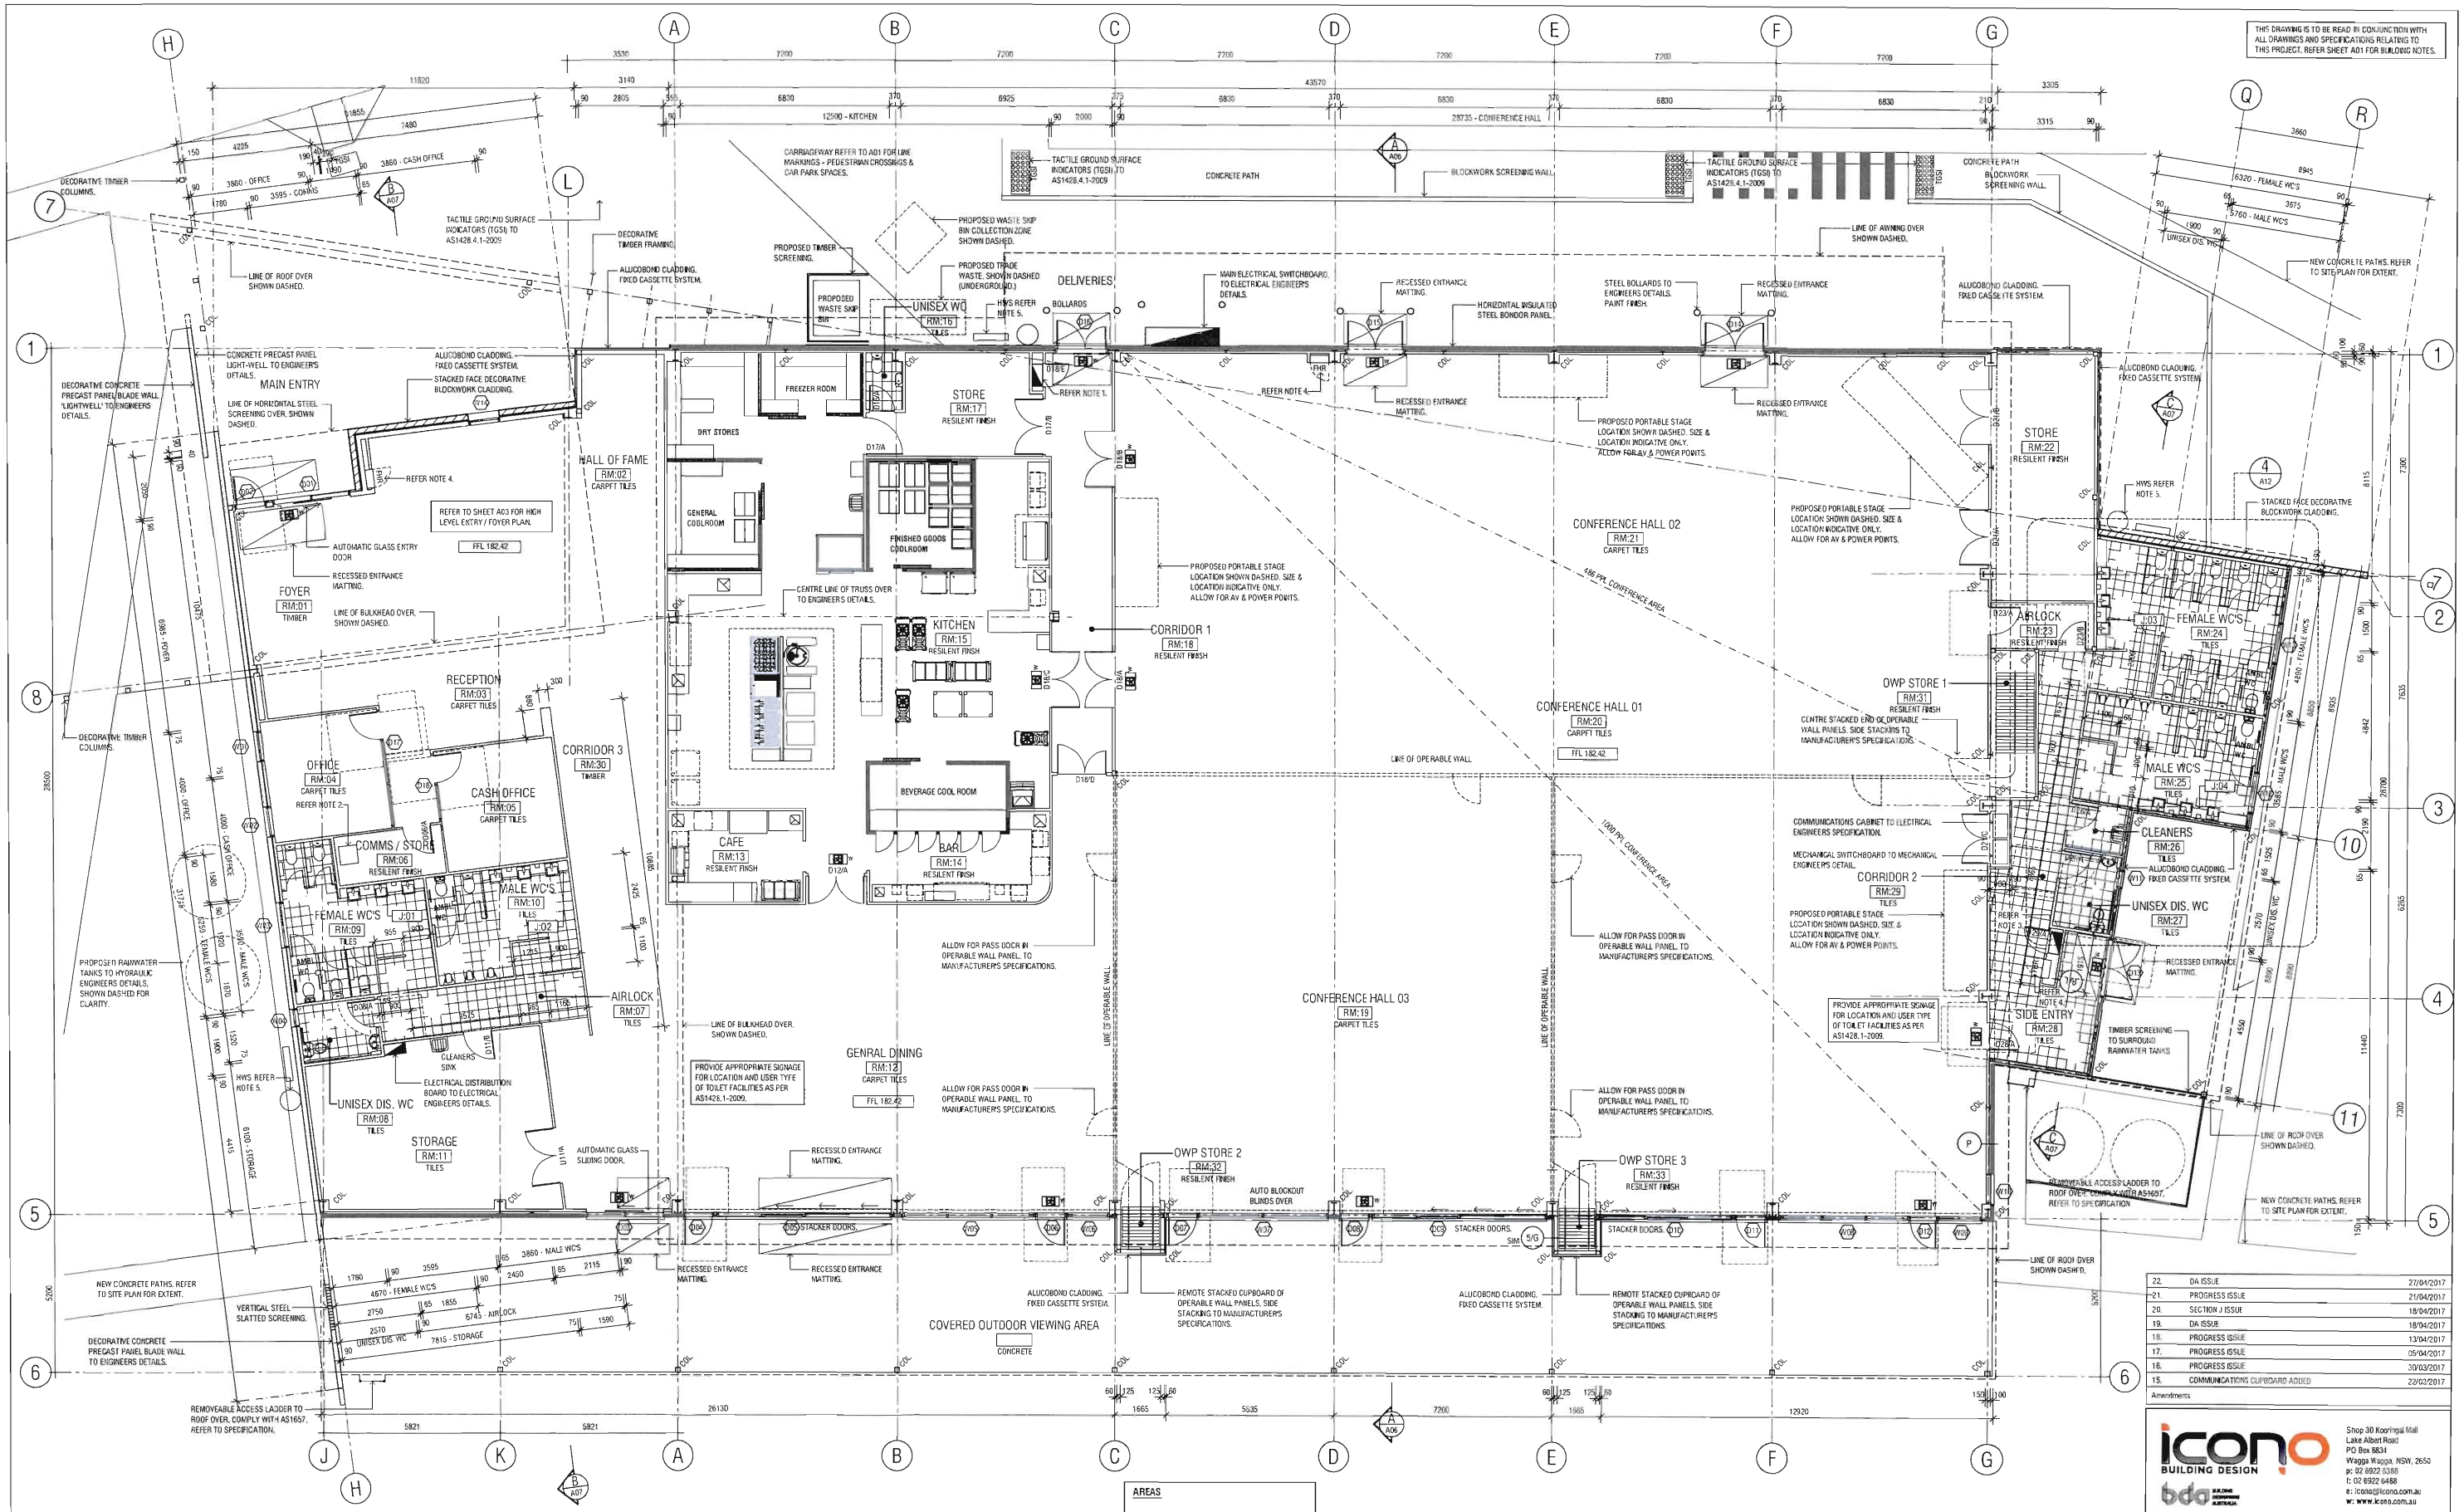

FLOOR PLAN
SCALE 1:100

REFER TO SHEET A03 FOR WINDOW & DOOR SCHEDULE.

EMERGENCY

EXIT SIGN LED, WALL MOUNTED

NOTES:
1.) KITCHEN ELECTRICAL DISTRIBUTION BOARD TO ELECTRICAL ENGINEER'S DETAILS.
2.) COMMS RACK TO ELECTRICAL ENGINEER'S DETAILS.
3.) ELECTRICAL DISTRIBUTION BOARD IN CUPBOARD TO ELECTRICAL ENGINEER'S DETAILS.
4.) FIRE HOSE REEL TO HYDRAULIC ENGINEER'S DETAILS. CONCEAL IN WALL PACKOUT.
5.) EXTERNAL HOT WATER SYSTEM TO HYDRAULIC ENGINEER'S DETAILS.

AREAS

ENTRY FOYER =	62.5 m²
CIRCULATION =	160.1 m²
STORAGE =	95.8 m²
RECEPTION / OFFICES =	57.0 m²
WET AREAS =	117.0 m²
HALL OF FAME =	40.7 m²
GENERAL SEATING =	152.0 m²
KITCHEN / PREPARATION / BAR=	228.1 m²
CONFERENCE HALLS =	825.6 m²
TOTAL =	1738.8 m²
OUTDOOR VIEWING AREA =	275.3 m²
ROOF AREA =	2270.4 m²

22.	DA ISSUE	27/04/2017
21.	PROGRESS ISSUE	21/04/2017
20.	SECTION J ISSUE	18/04/2017
19.	DA ISSUE	18/04/2017
18.	PROGRESS ISSUE	13/04/2017
17.	PROGRESS ISSUE	05/04/2017
16.	PROGRESS ISSUE	30/03/2017
15.	COMMUNICATIONS CUPBOARD ADDED	22/03/2017

Amendments

icono BUILDING DESIGN
bda BUILDING DESIGNERS AUSTRALIA
Shop 30 Kooringal Mall
Lake Albert Road
PO Box 6834
Wagga Wagga, NSW, 2650
p: 02 6922 5388
f: 02 6922 6488
e: icono@icono.com.au
w: www.icono.com.au

Project
PROPOSED CLAY TARGET ASSOCIATION CLUB HOUSE & FUNCTION CENTRE FACILITY
72 TASMAN ROAD, WAGGA WAGGA

Client
AUSTRALIAN CLAY TARGET ASSOCIATION

Sheet Title
FLOOR PLAN

Project No.	Designed	Sheet No.
15-24	ICONO	A02
Scale: AS SHOWN AT ?	Drawn: ICONO	Issue / Amendment No. 22

© Copyright
This drawing and design is copyright, contained herein remain the property of ICONO BUILDING DESIGN and may not be used without written permission.

Document Set ID: 4124546
Version: 1, Version Date: 01/05/2017

THIS DRAWING IS TO BE READ IN CONJUNCTION WITH ALL DRAWINGS AND SPECIFICATIONS RELATING TO THIS PROJECT. REFER SHEET A01 FOR BUILDING NOTES.

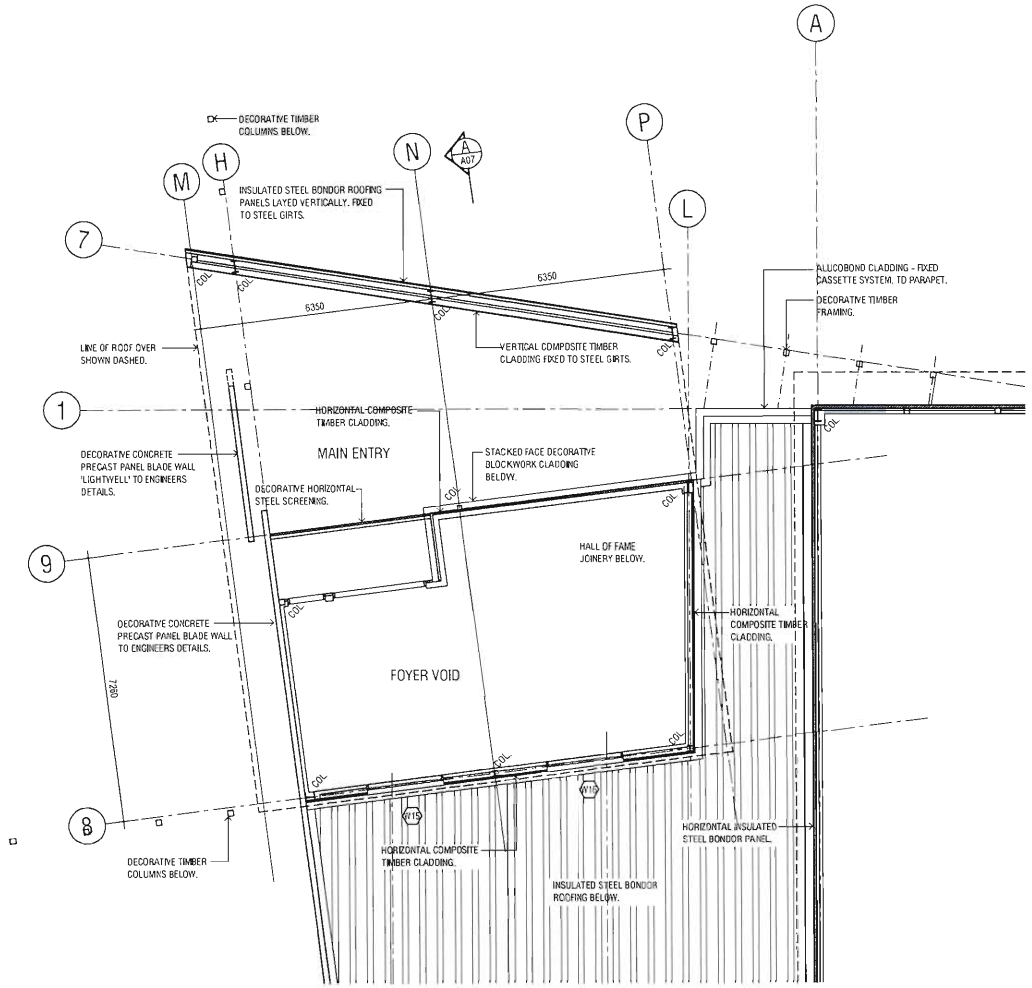

HIGH LEVEL ENTRY / FOYER PLAN
SCALE 1:100

WINDOW & DOOR SCHEDULE

No.	SIZE (H x W)	GLAZING (m^2)	DESCRIPTION
W01	1500 x 1000	1.5 m^2	ALUMINIUM FRAMED FIXED WINDOW,HH 2400mm
W02	1500 x 1000	1.5 m^2	ALUMINIUM FRAMED FIXED WINDOW,HH 2400mm
W03	600 x 1000	0.6 m^2	ALUMINIUM FRAMED FIXED WINDOW HH 2400mm, FR, SAF
W04	600 x 600	0.36 m^2	ALUMINIUM FRAMED FIXED WINDOW HH 2400mm, FR, SAF
W05	2700 x 4350	11.77 m^2	ALUMINIUM FRAMED FIXED WINDOW
W06	2700 x 1445	3.90 m^2	ALUMINIUM FRAMED FIXED WINDOW
W07	2700 x 4305	11.62 m^2	ALUMINIUM FRAMED FIXED WINDOW
W08	2700 x 4350	11.77 m^2	ALUMINIUM FRAMED FIXED WINDOW
W09	2700 x 1445	3.90 m^2	ALUMINIUM FRAMED FIXED WINDOW
W10	2700 x 1000	2.70 m^2	ALUMINIUM FRAMED FIXED WINDOW
W11	600 x 600	0.36 m^2	ALUMINIUM FRAMED FIXED WINDOW HH 2400mm, FR, SAF
W12	1400 x 1000	1.4 m^2	ALUMINIUM FRAMED FIXED WINDOW HH 2400mm, FR, SAF
W13	1400 x 1000	1.4 m^2	ALUMINIUM FRAMED FIXED WINDOW,HH 2400mm HH 2400mm, FR, SAF
W14	2700 x 1000	2.7 m^2	ALUMINIUM FRAMED FIXED WINDOW,HH 4500mm
HIGH LEVEL WINDOWS			
W15	900 x 2100	1.89m^2	ALUMINIUM FRAMED FIXED WINDOW,HH 4500mm
W16	900 x 2100	1.89m^2	ALUMINIUM FRAMED FIXED WINDOW,HH 4500mm
D01	2650 x 2450	6.49 m^2	ALUMINIUM FRAMED GLAZED AUTOMATIC SLIDING DOOR
D12	2650 x 920	2.43 m^2	ALUMINIUM FRAMED GLAZED HINGED DOOR
D03	2650 x 2450	6.49 m^2	ALUMINIUM FRAMED GLAZED AUTOMATIC SLIDING DOOR
D04	2650 x 920	2.43 m^2	ALUMINIUM FRAMED GLAZED HINGED DOOR
D05	2650 x 5610	14.86 m^2	ALUMINIUM FRAMED GLAZED STACKER DOORS
D06	2650 x 920	2.43 m^2	ALUMINIUM FRAMED GLAZED HINGED DOOR
D07	2650 x 920	2.43 m^2	ALUMINIUM FRAMED GLAZED HINGED DOOR
D08	2650 x 920	2.43 m^2	ALUMINIUM FRAMED GLAZED HINGED DOOR
D09	2650 x 5610	14.86 m^2	ALUMINIUM FRAMED GLAZED STACKER DOORS
D10	2650 x 4090	10.83 m^2	ALUMINIUM FRAMED GLAZED STACKER DOORS
D11	2650 x 920	2.43 m^2	ALUMINIUM FRAMED GLAZED HINGED DOOR
D12	2650 x 920	2.43 m^2	ALUMINIUM FRAMED GLAZED HINGED DOOR
D13	2650 x 1640	4.32 m^2	ALUMINIUM FRAMED GLAZED DOUBLE HINGED DOOR
D14	2650 x 1840	N/A	STEEL FRAMED SOLID CORE DOUBLE HINGED DOOR
D15	2650 x 1840	N/A	STEEL FRAMED SOLID CORE DOUBLE HINGED DOOR
D16	2650 x 1640	N/A	STEEL FRAMED SOLID CORE DOUBLE HINGED DOOR 720mm LEAF & 920mm LEAF
D17	2650 x 3825	10.13 m^2	ALUMINIUM FRAMED 920mm GLAZED HINGED DOOR WITH SIDE LITE
D18	2650 x 2165	5.73 m^2	ALUMINIUM FRAMED 920mm GLAZED HINGED DOOR WITH SIDE LITE

DOOR AND WINDOW NOTES:
- GLAZING AND WINDOW SELECTION AND INSTALLATION TO AS 2047 AND AS 1288.
- WINDOW FRAME AND GLAZING PERFORMANCE LEVELS TO MEET OR EXCEED SECTION J REQUIREMENTS.
- BUILDER TO ADVISE FRAMING MANUFACTURER OF SELECTED WINDOW MANUFACTURERS SIZES AS STANDARD WINDOW SIZES VARY SLIGHTLY BETWEEN MANUFACTURERS.
- ALL WINDOW & DOOR DIMENSIONS TO BE CHECKED ON SITE PRIOR TO FABRICATION.
- ALL WINDOW AND DOOR HEAD HEIGHT, UNLESS NOTED OTHERWISE - 2700.
- ALL OPERABLE WINDOWS TO BE FITTED WITH SEALS AND TIGHT FITTING FLY SCREENS.
- EXTERNAL DOORS TO BE FITTED WITH WEATHER SEALS ALL ROUND.

HH - HEAD HEIGHT.
DG - DOUBLE GLAZED.

10.	DA ISSUE	27/04/2017
9.	PROGRESS ISSUE	21/04/2017
8.	DA ISSUE	18/04/2017
7.	PROGRESS ISSUE	13/04/2017
6.	PROGRESS ISSUE	05/04/2017
5.	PROGRESS ISSUE	30/03/2017
4.	DA APPROVAL ISSUE	21/03/2017
3.	PROGRESS ISSUE	09/03/2017
2.	PROGRESS ISSUE	01/03/2017
1.	PROGRESS ISSUE	23/02/2017

Amendments

icono BUILDING DESIGN
bda BUILDING DESIGNERS AUSTRALIA
Shop 30 Kooringal Mall
Lake Albert Road
P.O Box 8534
Wagga Wagga, NSW, 2650
p: 02 6922 6388
f: 02 6922 6488
e: icono@icono.com.au
w: www.icono.com.au

Project
PROPOSED CLAY TARGET ASSOCIATION CLUB HOUSE & FUNCTION CENTRE FACILITY 72 TASMAN ROAD, WAGGA WAGGA

Client
AUSTRALIAN CLAY TARGET ASSOCIATION

Sheet Title
HIGH LEVEL ENTRY / FOYER PLAN

Project No.	Designed	Sheet No.
15-24	ICONO	A03
Scale: AS SHOWN AT ?	Drawn: ICONO	Issue / Amendment No. 10

N
W E
S

0 1m 5m
SCALE 1:100 A1 SIZE
SCALE 1:200 A3 SIZE

PRELIMINARY
NOT FOR CONSTRUCTION

© Copyright
The copyright in these plans and specifications and associated concepts remains the property of ICONO BUILDING DESIGN and may not be used or reproduced without their express written consent.

Document Set ID: 4124546
Version: 1, Version Date: 01/05/2017