PLAN FORM 4 (A2)

WARNING: CREASING OR FOLDING WILL LEAD TO REJECTION

e-Plan

SHEET 1 OF 3 SHEETS

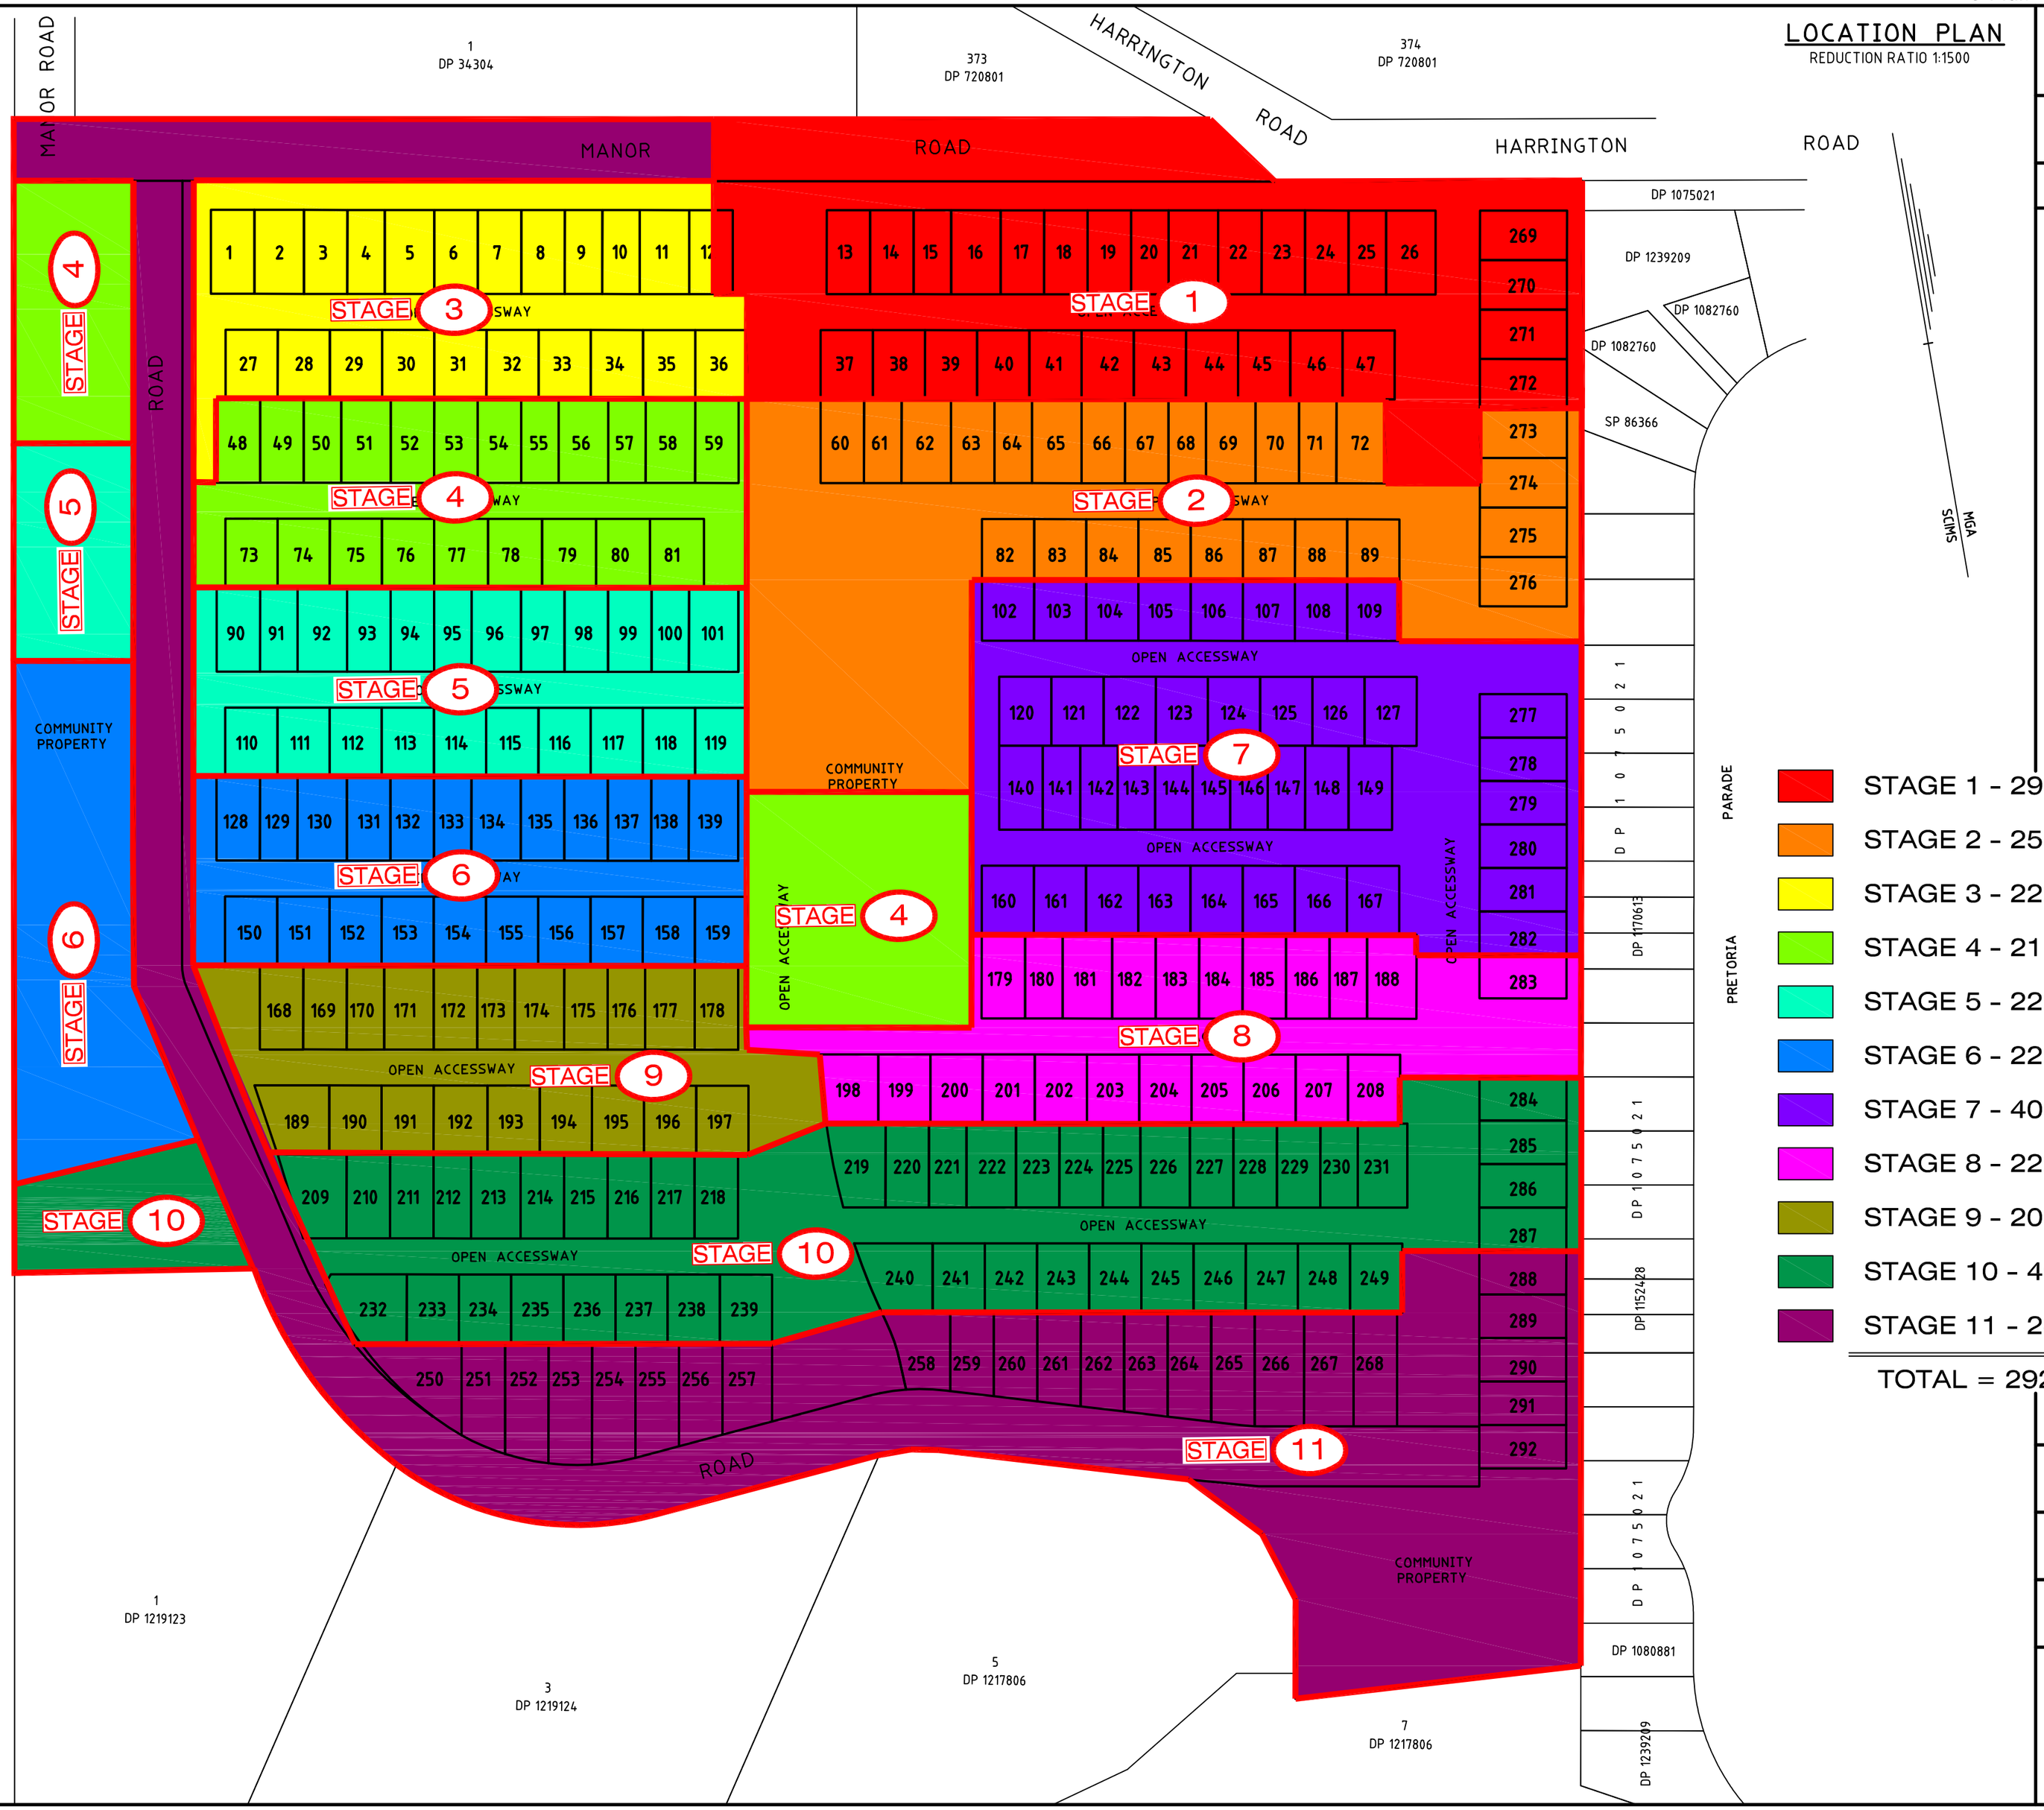

LOCATION PLAN

REDUCTION RATIO 1:1500

- STAGE 1 - 29 LOTS
- STAGE 2 - 25 LOTS
- STAGE 3 - 22 LOTS
- STAGE 4 - 21 LOTS
- STAGE 5 - 22 LOTS
- STAGE 6 - 22 LOTS
- STAGE 7 - 40 LOTS
- STAGE 8 - 22 LOTS
- STAGE 9 - 20 LOTS
- STAGE 10 - 45 LOTS
- STAGE 11 - 24 LOTS

TOTAL = 292 LOTS

This sheet is being continually updated to show the current subdivisional pattern of the scheme.
For details of such updates and additional and replacement sheets see schedule below.

SCHEDULE OF CHANGES TO THE SCHEME

Lot No.	Details	Sheet No.

Subdivision Certificate No: XXXX
Date: XX/XX/XX

Surveyor: SCOTT WARE
Surveyors Ref: 217154

Registered:

COMMUNITY/PRECINCT/NEIGHBOURHOOD PLAN

DRAFT PLAN
DIMENSIONS AND AREAS ARE SUBJECT TO FINAL SURVEY