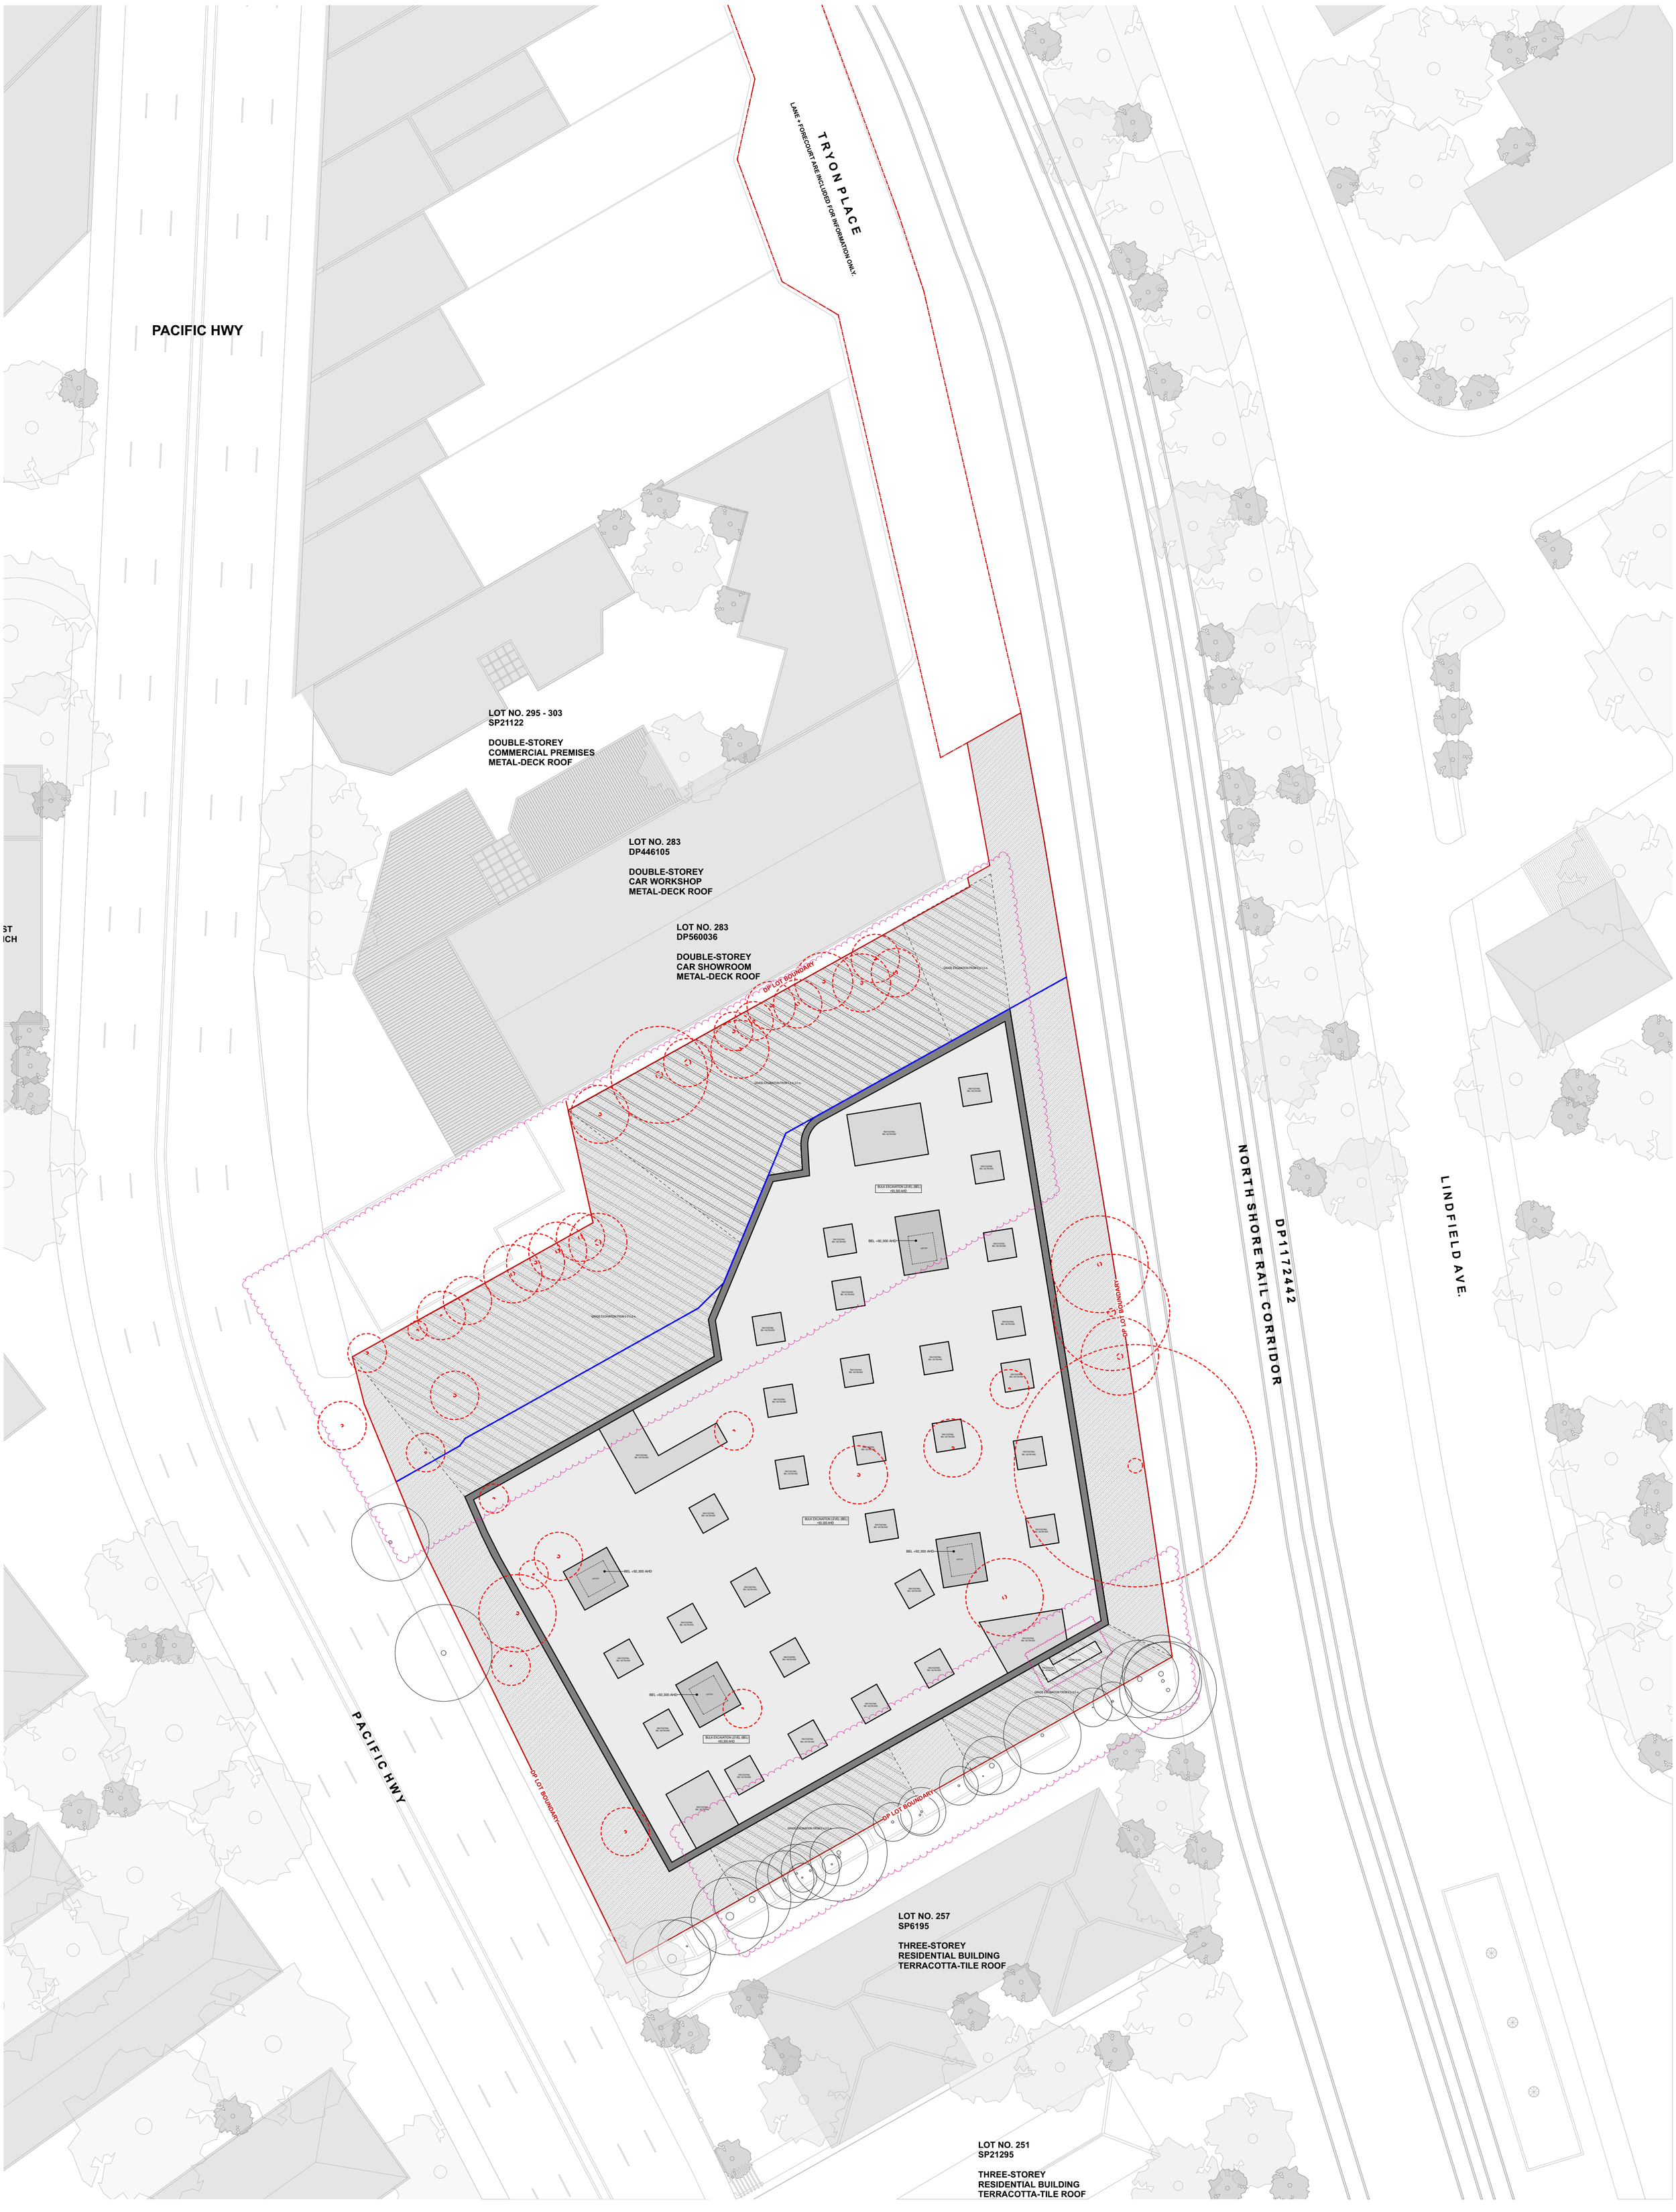

Fox Johnston
olsson& associatesarchitects pty ltd
Level 1, 268A Devonshire Street
Surry Hills
NSW 2010 AUSTRALIA
foxjohnston.com.au
T + 61 2 9211 2700
F + 61 2 9211 2785
ABN - 63111324353
contact@foxjohnston.com.au

Client
Ku-ring-gai Council

Rev	Description	Drawn	Date
B	DA Amendments	BP/CJ	03.07.19
C	DA Amendments	BW/BP	11.11.19

ALL LEVELS TO AUSTRALIAN HEIGHT DATUM.

IT IS THE CONTRACTORS RESPONSIBILITY TO CONFIRM ALL MEASUREMENTS ON SITE PRIOR TO COMMENCEMENT OF WORK. DRAWINGS SHOULD NOT BE SCALED. WRITTEN DIMENSIONS ONLY SHOULD BE TAKEN FROM DRAWINGS. ALL DIMENSIONING IS TO SUBSTRATE BRICKWORK / BLOCKWORK UNLESS OTHERWISE NOTED.

DESIGN AND DRAWINGS REMAIN COPYRIGHT OF FOX JOHNSTON

Project
LINDFIELD VILLAGE LIVING PROJECT

Title
Excavation Plan

Job No.	1709
Scale	1:300 @ A1 1:600 @ A3
Date	11.11.19
Drawn/Checked	BW/BP

Dwg No. **A-300-000** Rev. **C**