


LANDSCAPE WORKS FOR DEVELOPMENT APPLICATION

DRAWING NO.	DRAWING TITLE	SCALE
L00	COVER SHEET	NTS@A1
L01	TREE REMOVAL AND RETENTION PLAN	1:200@A1
L02	LANDSCAPE PLAN - GROUND FLOOR	1:200@A1
L03	PLANTING PLAN - GROUND FLOOR	1:200@A1
L04	LANDSCAPE PLAN - LEVEL 3	1:200@A1
L05	LANDSCAPE PLAN - LEVEL 8	1:200@A1
L06	LANDSCAPE ELEVATION - SOUTHWEST	1:200@A1
L07	PLANTING SPECIES	NTS@A1
L08	LANDSCAPE DETAILS	AS SHOWN@A1



EXISTING VEGETATION SCHEDULE

ID	BOTANICAL NAME	COMMON NAME	HEIGHT (m)	TPZ (m)	Comments
TREE REMOVED					
T1	Cinnamomum camphora	Camphor Tree	21	18.72	
T2	Schefflera actinophylla	Queensland Umbrella Tree	6	3.6	
T3	Citrus aurantifolia	Lime Tree	4	3	
T4	Ligustrum lucidum	Chinese Privet	6.5	N/A	Environmental pest.
T5	Ligustrum lucidum	Chinese Privet	5	N/A	Environmental pest.
T6	Ligustrum lucidum	Chinese Privet	6	N/A	Environmental pest.
T7	Ligustrum lucidum	Chinese Privet	6	3.6	Environmental pest.
T8	Ligustrum lucidum	Chinese Privet	3	2.4	Environmental pest.
T9	Cinnamomum camphora	Camphor Tree	9	4.2	
T10	Eucalyptus moluccana	Gum-topped Box	6	4.2	
T11	Eucalyptus moluccana	Gum-topped Box	24	N/A	
T12	Eucalyptus moluccana	Gum-topped Box	22	14.4	
T13	Metaleuca linarfolia	Narrow-Leaved Paperbark	12	3.84	
T14	Metaleuca linarfolia	Narrow-Leaved Paperbark	11	5.4	
T15	Metaleuca linarfolia	Narrow-Leaved Paperbark	8	6	

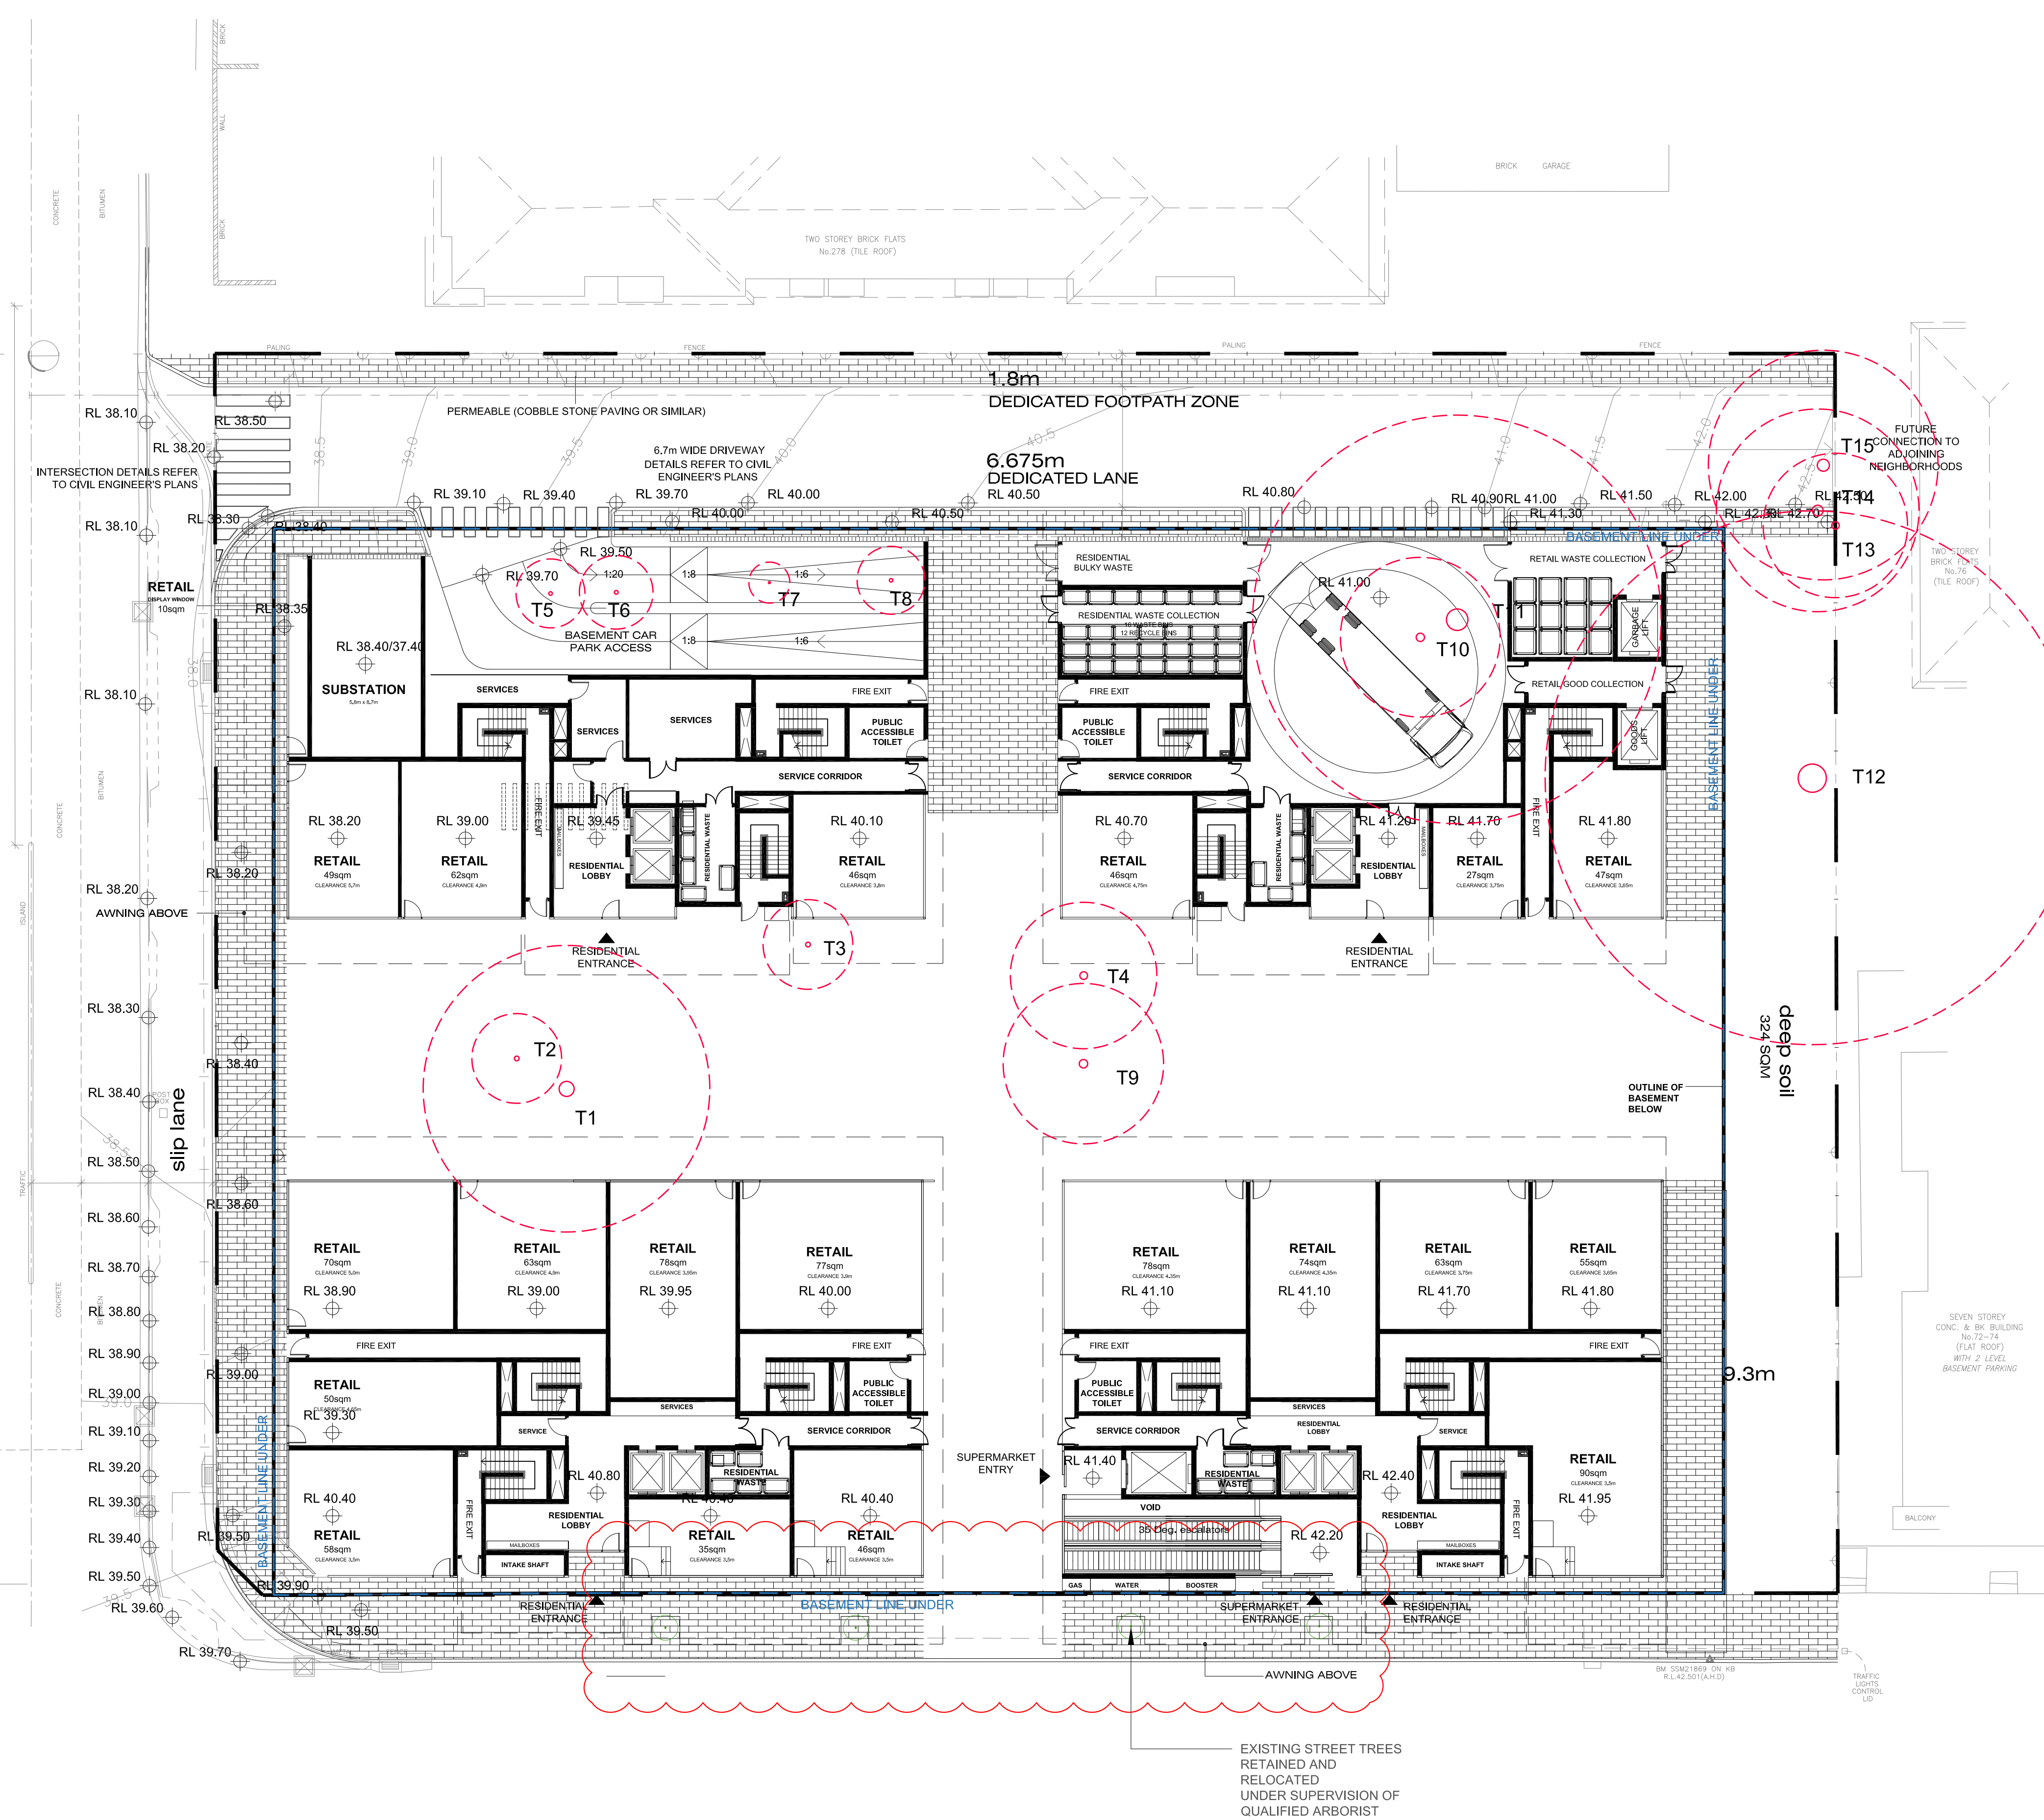

DESIGN NOTES


- 01 Bleacher seating elements
- 02 Sculptural element
- 03 Tree grove throughout plaza creates gathering spaces
- 04 Raised planter with integrated timber seating
- 05 Feature trees
- 06 Welcome feature planting avenue
- 07 Deep soil buffer
- 08 Deciduous street trees as per Council's requirements

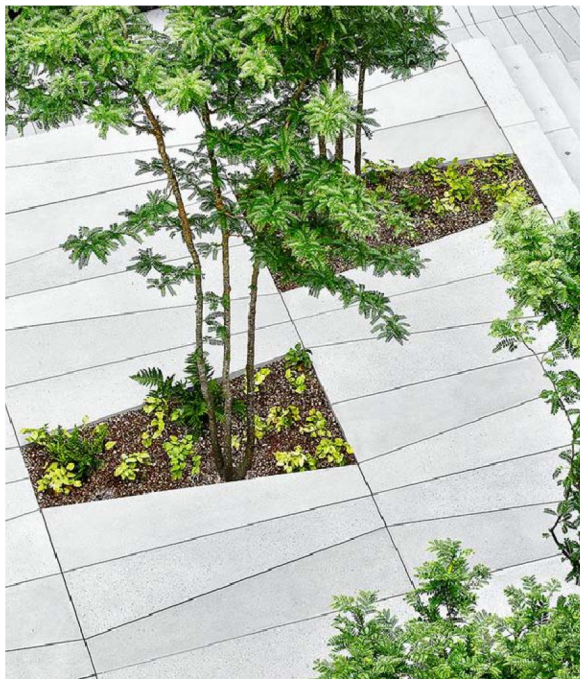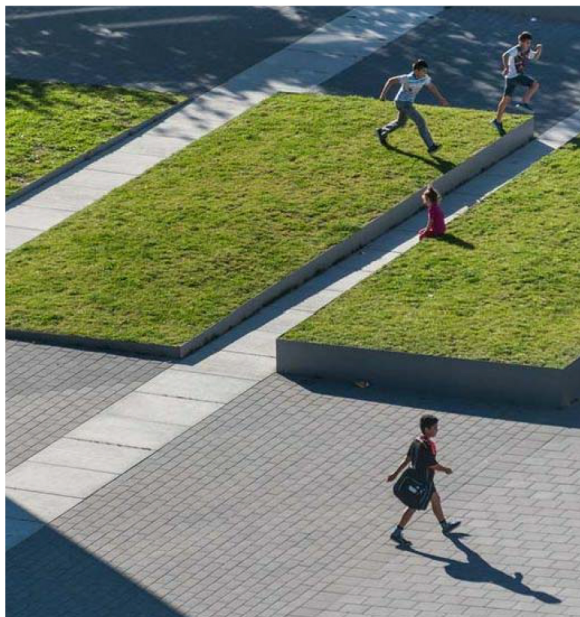

WILEY PARK PLANT SCHEDULE



ID	BOTANICAL NAME	COMMON NAME	HEIGHT (m)	POT SIZE	QTY
GROUND FLOOR					
TREES					
Ba-my	<i>Backhousia myrtifolia</i>	Ironwood	20m	200L	1
Tr-la	<i>Tristanopsis laurina</i>	Water Gum	10m	100L	5
Ma-ga	<i>Magnolia grandiflora</i> 'Exmouth'	Bull Bay Magnolia	12m	100L	4
Ch-se	<i>Chamaedorea seifrizii</i>	Bamboo Palm	3m	75L	14
Ca-ce	<i>Calodendrum capense</i>	Cape chestnut	10m	200L	1
Ze-se	<i>Zelkova serrata</i>	Japanese zelkova	14m	100L	12
Fr-ur	<i>Fraxinus 'Urbanite'</i>	Urbanite Ash	11m	75L	4
SHRUBS					
Al-de	<i>Alternanthera dentata</i> "Little Ruby"	Little Ruby	0.5m	300mm	40
Al-ze	<i>Alpinia Zerumbet Variegata</i>	Shell Ginger	1.5m	200mm	60
Di-lo	<i>Dianella longifolia</i>	Flan Lily	1m	200mm	397
Ph-xa	<i>Philodendron 'Xanadu'</i>	Xanadu	0.7m	300mm	115
We-fr	<i>Westringia fruticosa</i>	Coastal Rosemary	2m	200mm	42
GROUNDCOVERS					
Ca-gl	<i>Carpobrotus glaucescens</i>	Pig Face	0.5m	150mm	140
Go-he	<i>Goodenia hederacea</i> var <i>hederacea</i>	Violet Leaved Goodenia	0.2m	150mm	90
Ka-th	<i>Kalanchoe thyrsiflora</i> 'Flapjacks'	Flapjacks	0.3m	150mm	49
Se-se	<i>Senecio serpens</i>	Blue Chalk Sticks	0.2m	200mm	160

Quantities on plan take precedence over schedule

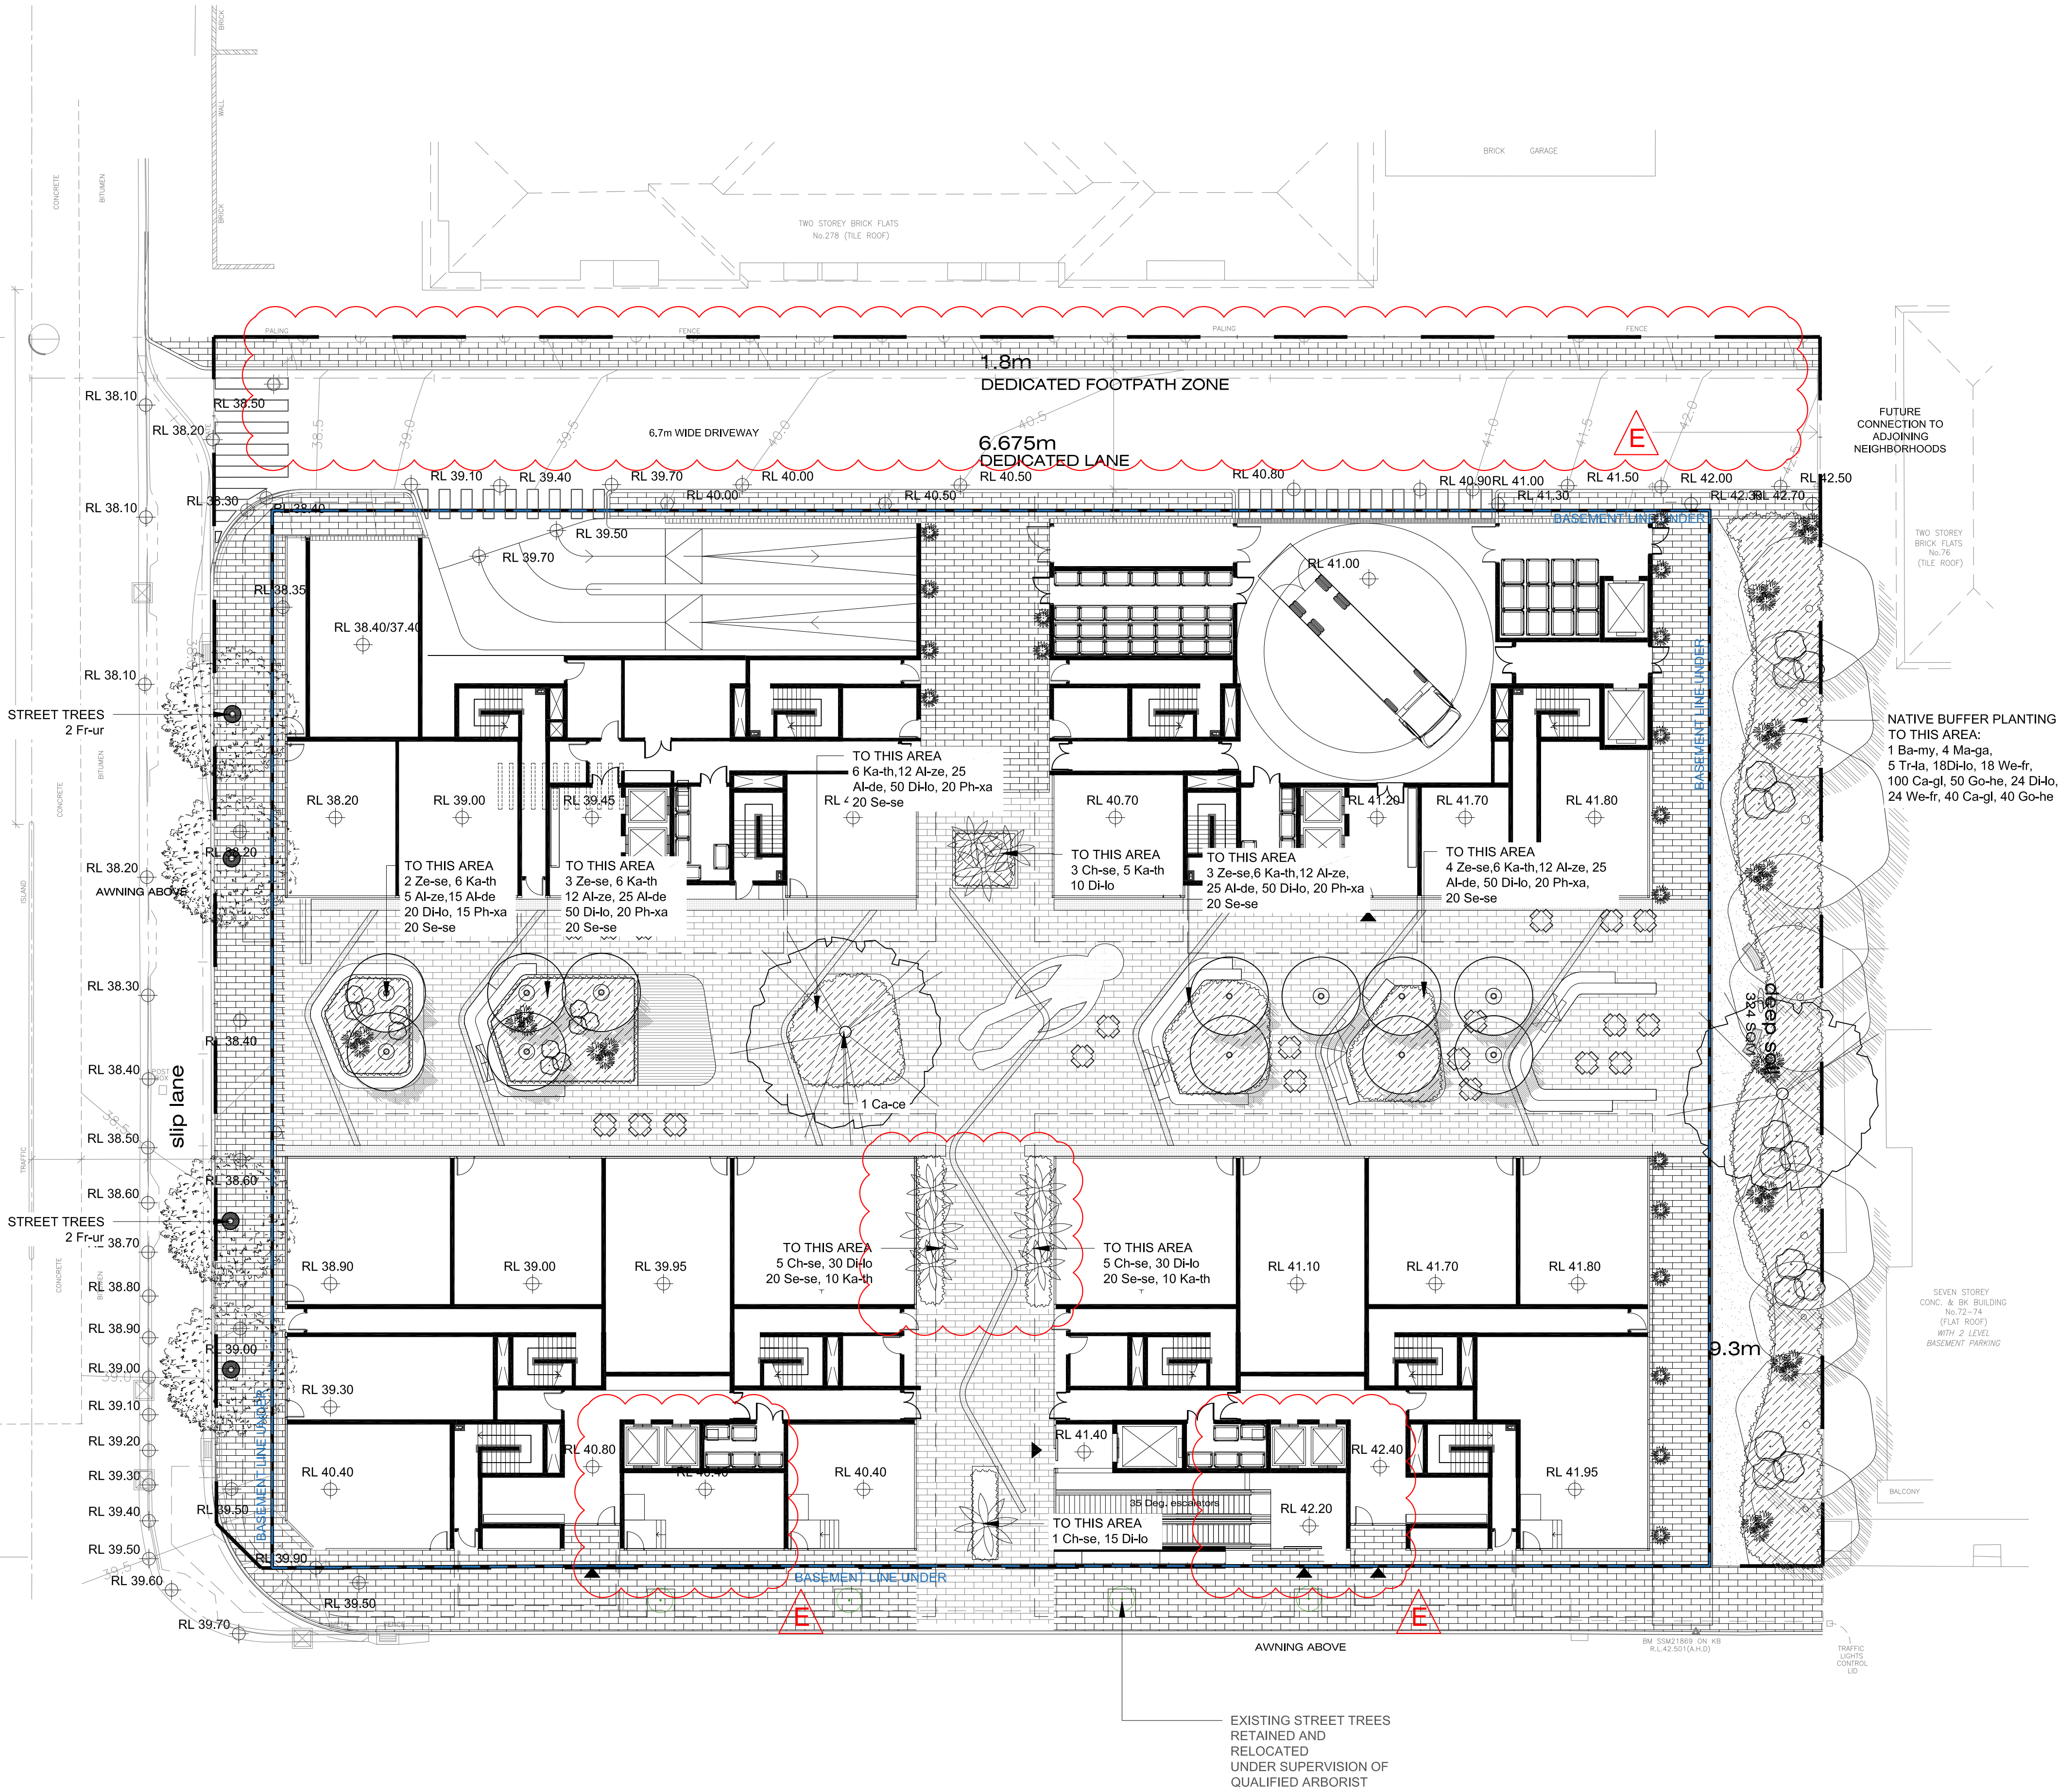

- NOTES:
- Figured dimensions shall be taken in preference to scaling.
 - The contractor shall check all dimensions on site before commencing work.

LEGEND:

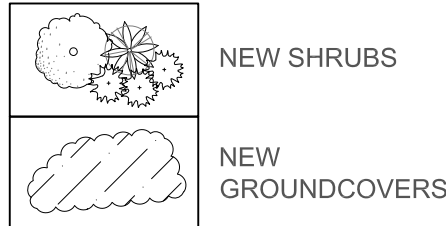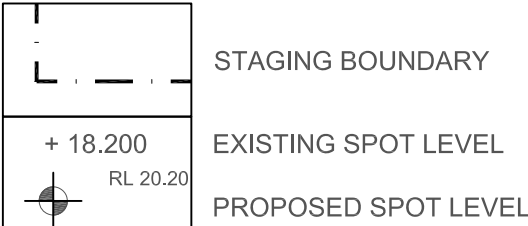

ISSUE	DESCRIPTION	DATE
E	REVISED DA ISSUE	02.10.2020
D	REVISED DA ISSUE	26.05.2020
C	FOR DA	13.12.2018
B	FOR DA	23.11.2018
A	FOR DA	15.09.2017
P1	FOR DA	28.06.2017

PROJECT:
280-292 Lakemba St & 62-70 King G. Rd
Wiley Park, NSW
DRAWING TITLE:
Planting Plan - Ground Floor
CLIENT:
ABM Built

SCALE: 1:200@A1
CHECKED: DMT
DESIGNED: DMT
DRAWN: CS
JOB NO: 17-149s
DRAWING NO: REVISION:
L03 E
Copyright of Taylor Brammer Landscape Architects Pty Ltd.
ABN 61 098 724 988

LEVEL 3				
ID	BOTANICAL NAME	COMMON NAME	HEIGHT (m)	POT SIZE
TREES				
El-eu	<i>Elaeocarpus eumundi</i>	Eumundi Quandong	6m	75L
SHRUBS				
Al-ru	<i>Alcanthera imperialis 'Rubra'</i>	Bromeliad	2m	300mm
Mu-mi	<i>Murraya paniculata 'Min A Min'</i>	Dwarf Orange Jasmine	2m	300mm
Ph-xa	<i>Philodendron 'Xanadu'</i>	Xanadu	0.7m	300mm
GROUNDCOVERS				
Pa-te	<i>Pachysandra terminalis</i>	Japanese Spurge	0.2m	100mm
Ca-ci	<i>Casuarina glauca 'cousin it'</i>	Cousin it	0.3m	200mm
Tr-ja	<i>Tracheospermum jasminoides</i>	Star Jasmine	0.3m	100mm

DESIGN NOTES


01 Group of shrubs and groundcover's to 1100mm raised planter




LEVEL 8					
ID	BOTANICAL NAME	COMMON NAME	HEIGHT (m)	POT SIZE	QTY
TREES					
Hi-ti	<i>Hibiscus tiliaceus</i> 'Rubra'	Bronze Leaf Hibiscus	3m	100L	9
Me-th	<i>Metrosideros thomasi</i> 'Crimson Glory'	New Zealand Christmas Bush	3m	75L	11
Ch-se	<i>Chamaedorea seifrizii</i>	Bamboo Palm	3m	75L	6
La-to	<i>Lagerstroemia tonto</i>	Tonto Crape Myrtle	3m	75L	3
SHRUBS					
Ad-se	<i>Adenanthos sericeus</i> 'Silver Streak'	Woolly Bush	2m	300mm	26
Ag-at	<i>Agave attenuata</i>	Century Plant	1-1.5m	300mm	19
St-ju	<i>Strelitzia juncea</i>	Narrow Leafed Bird of Paradise	2m	45L	12
Fi-ly	<i>Ficus lyrata</i>	Fiddle-Leaf Fig	2m	45L	8
We-fr	<i>Westringia fruticosa</i>	Coastal Rosemary	2m	200mm	34
Za-fu	<i>Zamia furfuracea</i>	Cardboard Palm	1m	5L	28
GROUNDCOVERS					
Pa-pa	<i>Pandorea pandorana</i>	Wonga Wonga Vine	5m	200mm	120
Ap-co	<i>Aptenia cordifolia</i>	Baby Sun Rose	0.6m	150mm	160
Di-la	<i>Dianella</i> 'Little Jess'	Little Jess	0.3m	150mm	130
Ro-of	<i>Rosmarinus officinalis</i> 'Prostrate'	Rosemary	0.2m	150mm	60



DESIGN NOTES

- 01 Canopy / cover to BBQ area
- 02 Integrated seating alcoves for small - medium groups
- 03 Planting buffer / wind break
- 04 Children play area with a variety of element including water play
- 05 Productive gardens
- 06 Shade canopy to play area

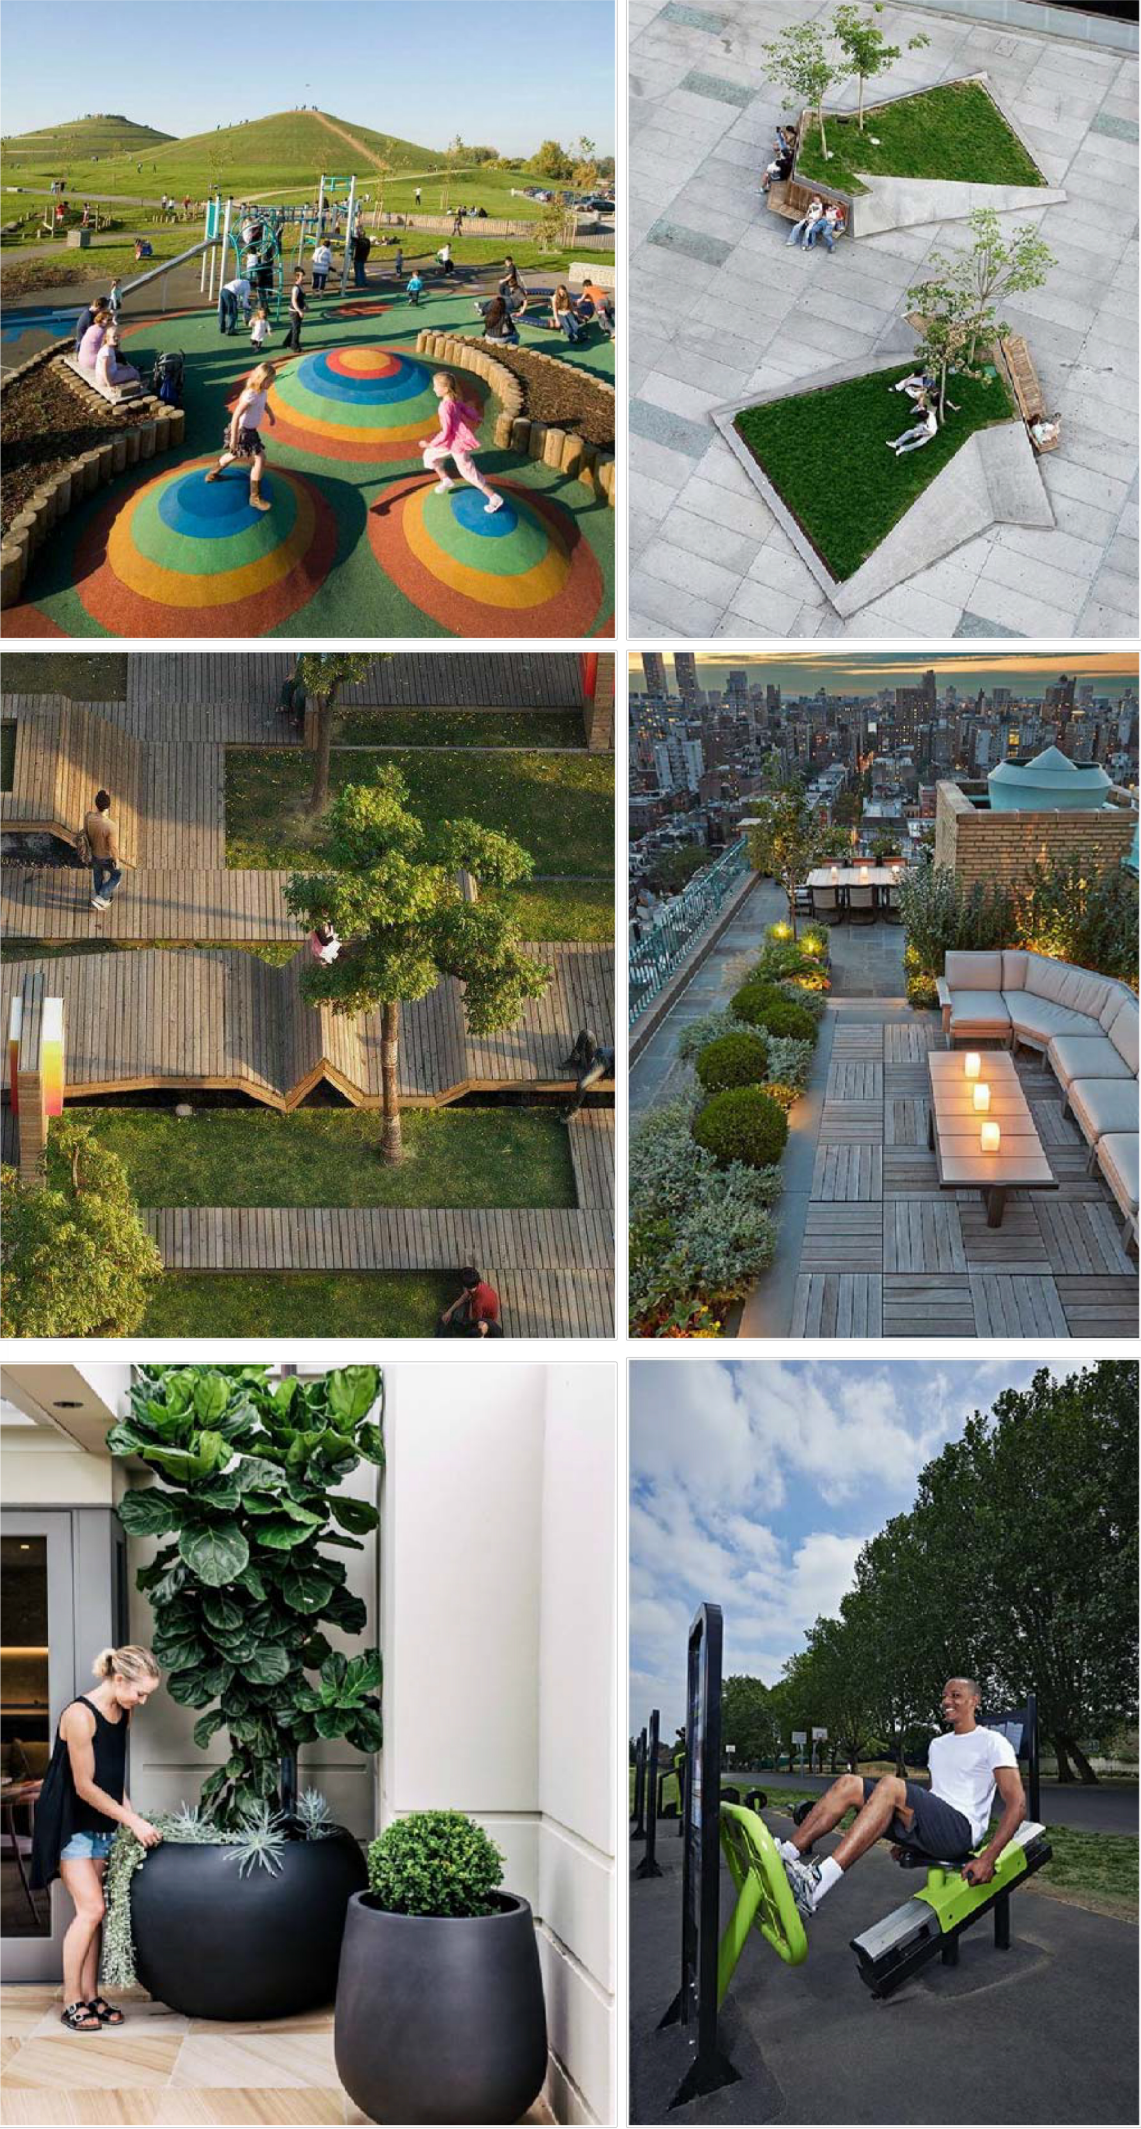

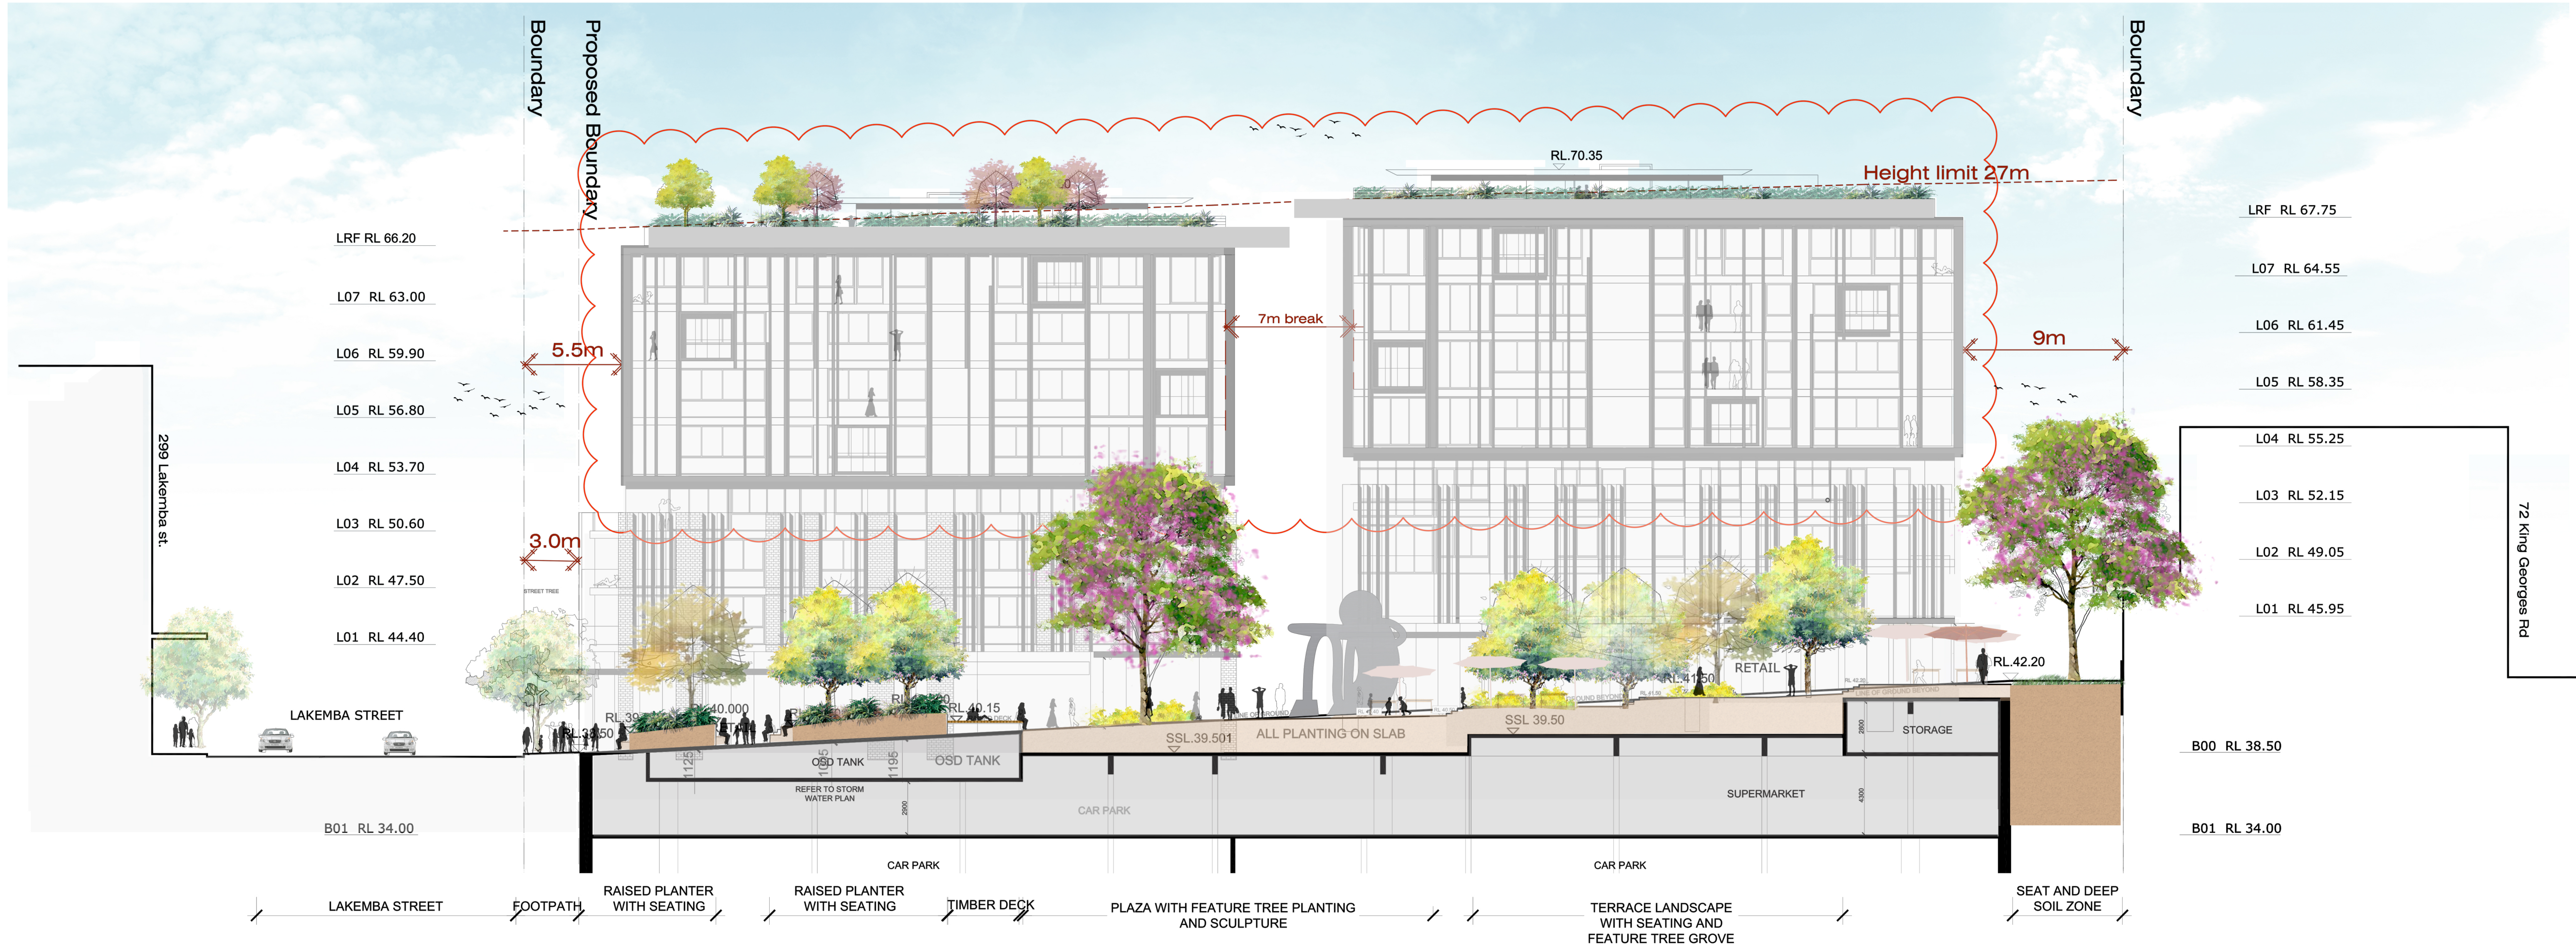

AA ELEVATION - SOUTHWEST
1:200

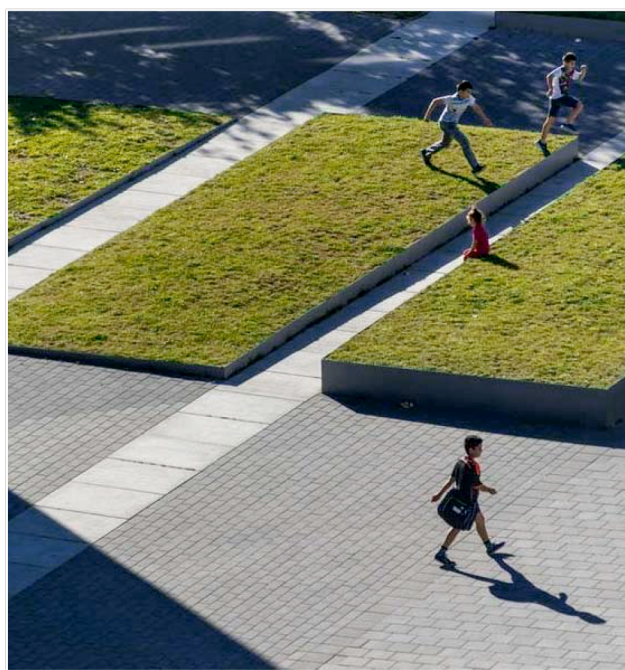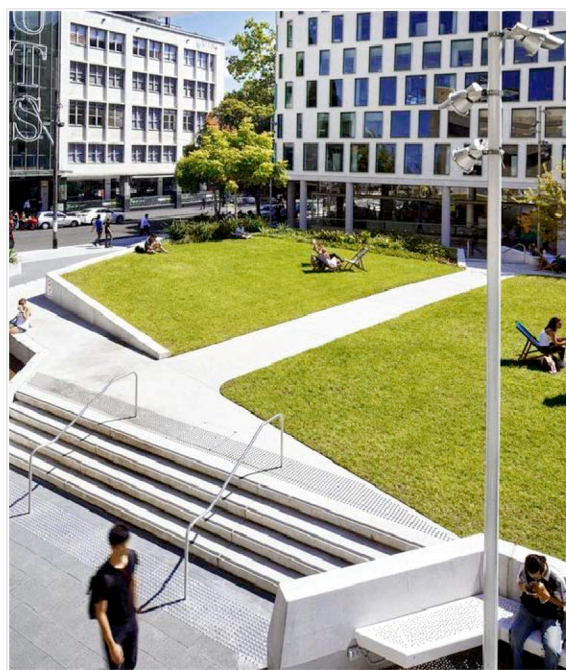

Trees



Elaeocarpus reticulatus



Backhousia myrtifolia



Calodendron capense



Zelkova serrata



Tristaniopsis laurina



Magnolia grandiflora 'Exmouth'

Key

- Evergreen planting
- Seasonal planting/ deciduous
- Evergreen shrubs and ground-covers with seasonal feature

Shrubs



Alcanthera imperialis 'Rubra'



Agave attenuata



Strelitzia juncea



Philodendron 'Xanadu'



Zamia furfuracea



Alternanthera dentata "Little Ruby"



Nandina 'Lemon Lime'



Murraya paniculata 'Min A Min'



Ficus lyrata



Viburnum japonicum



Hymenosporum flavum 'Gold Nugget'

Groundcovers



Carpobrotus glaucescens



Ophiopogon japonicus



Aptenia cordifolia




Casuarina glauca 'cousin it'




Tracheospermum jasminoides




Pachysandra terminalis

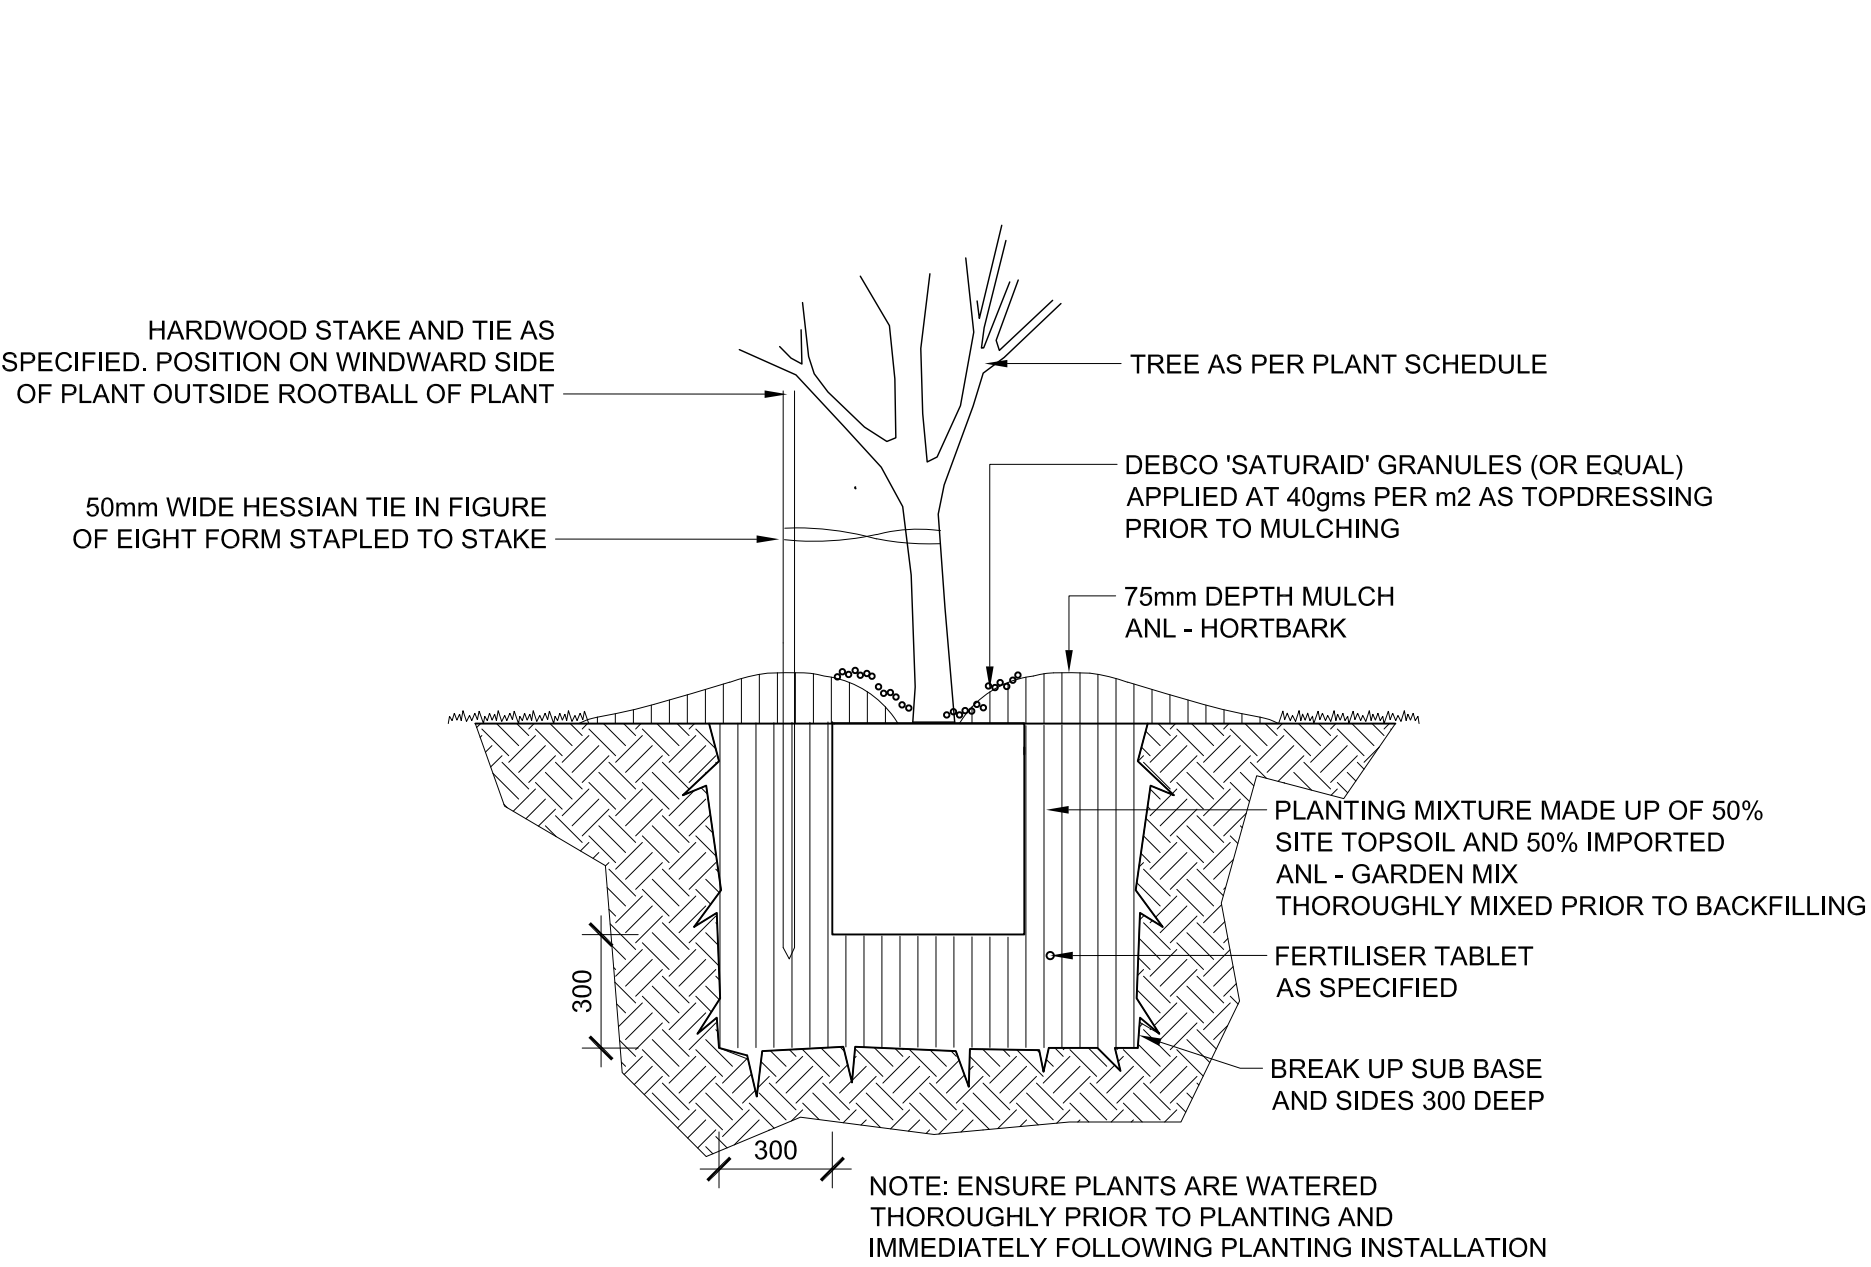



1 TREE PLANTING (75L)
TYPICAL SECTION 1:20

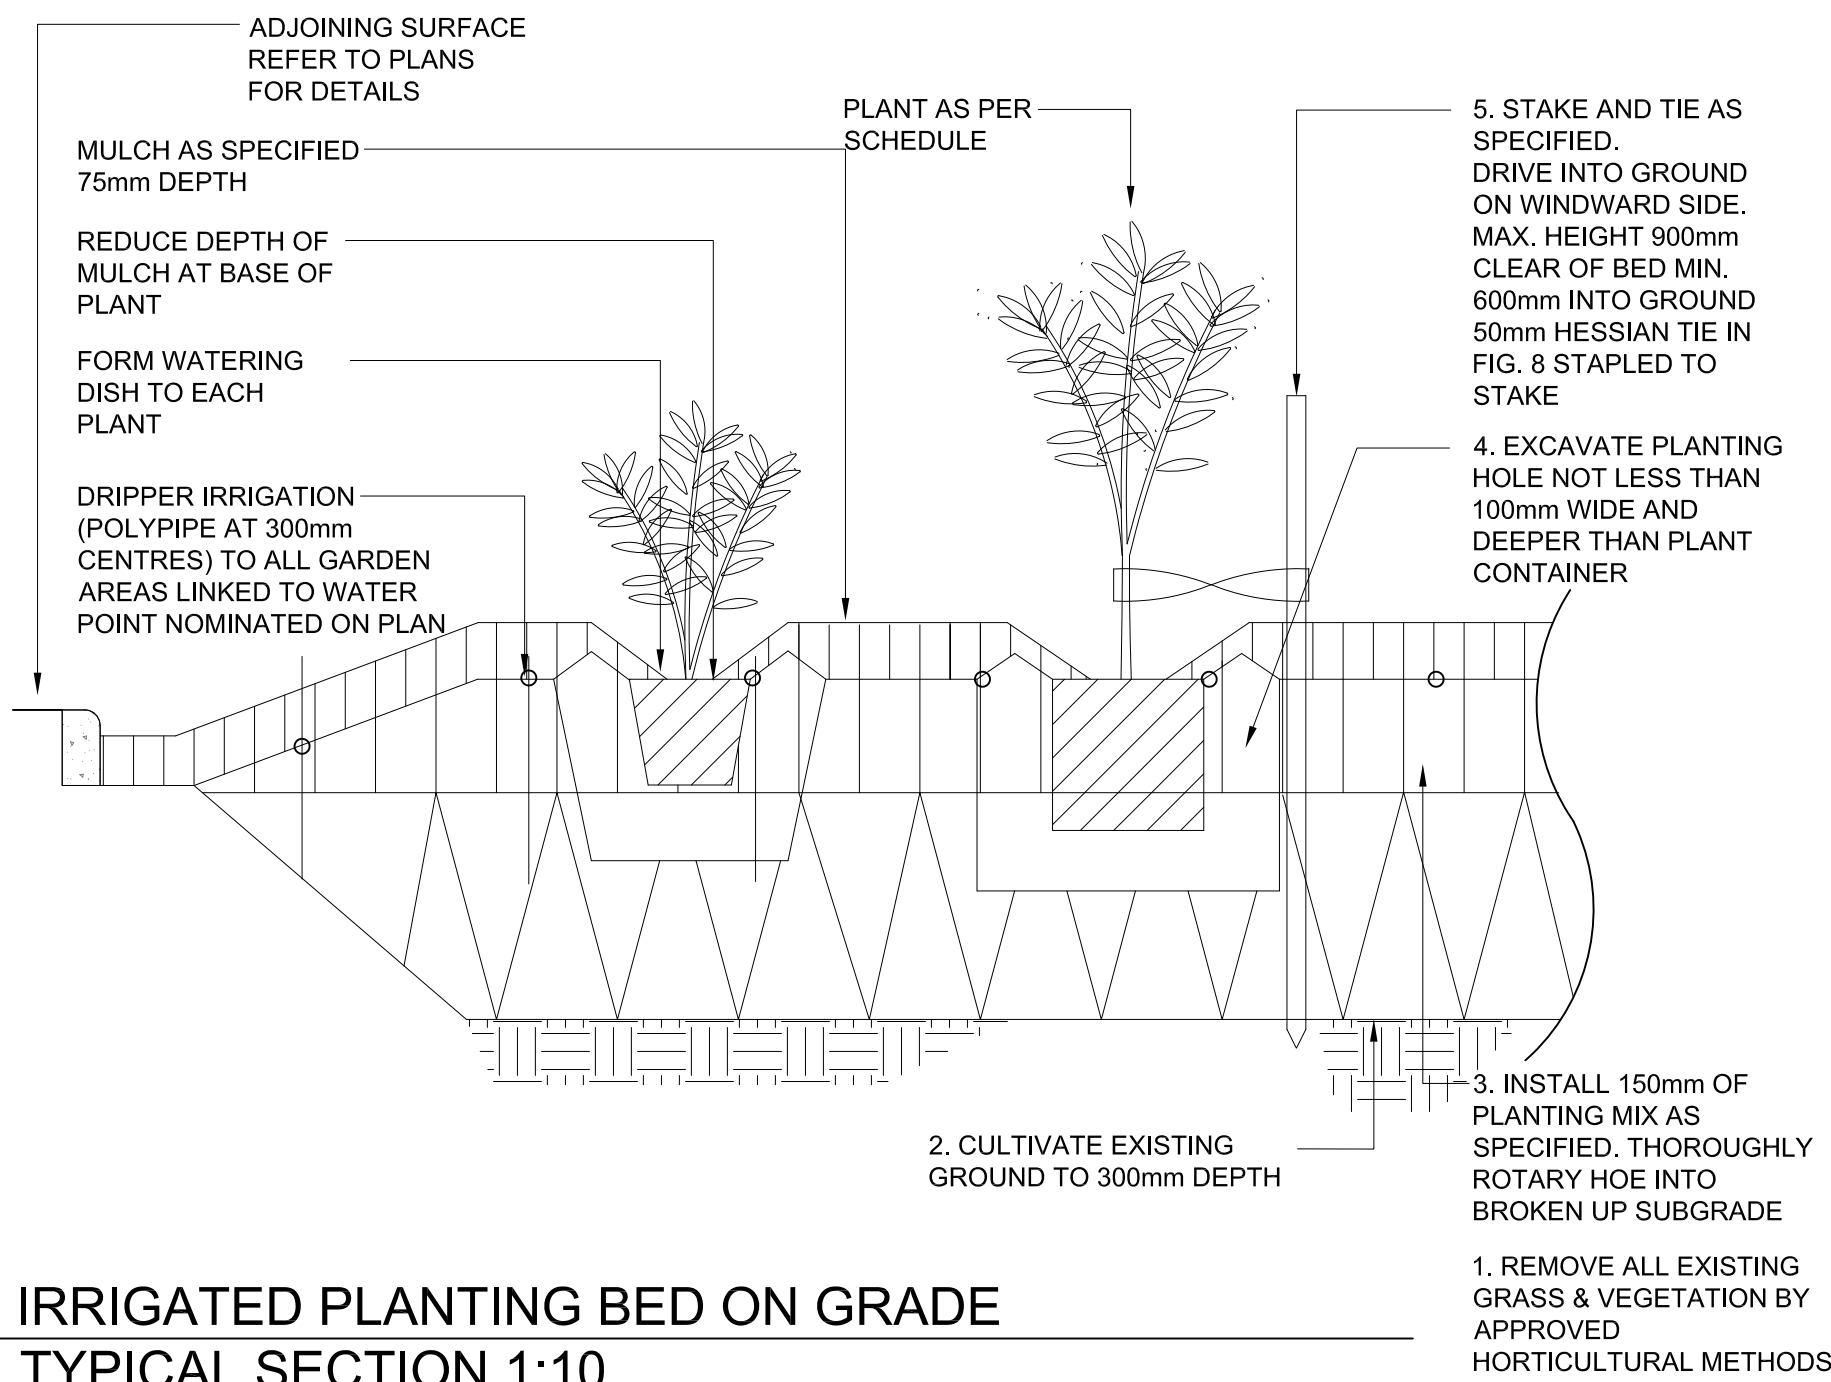

2 IRRIGATED PLANTING BED ON GRADE
TYPICAL SECTION 1:10

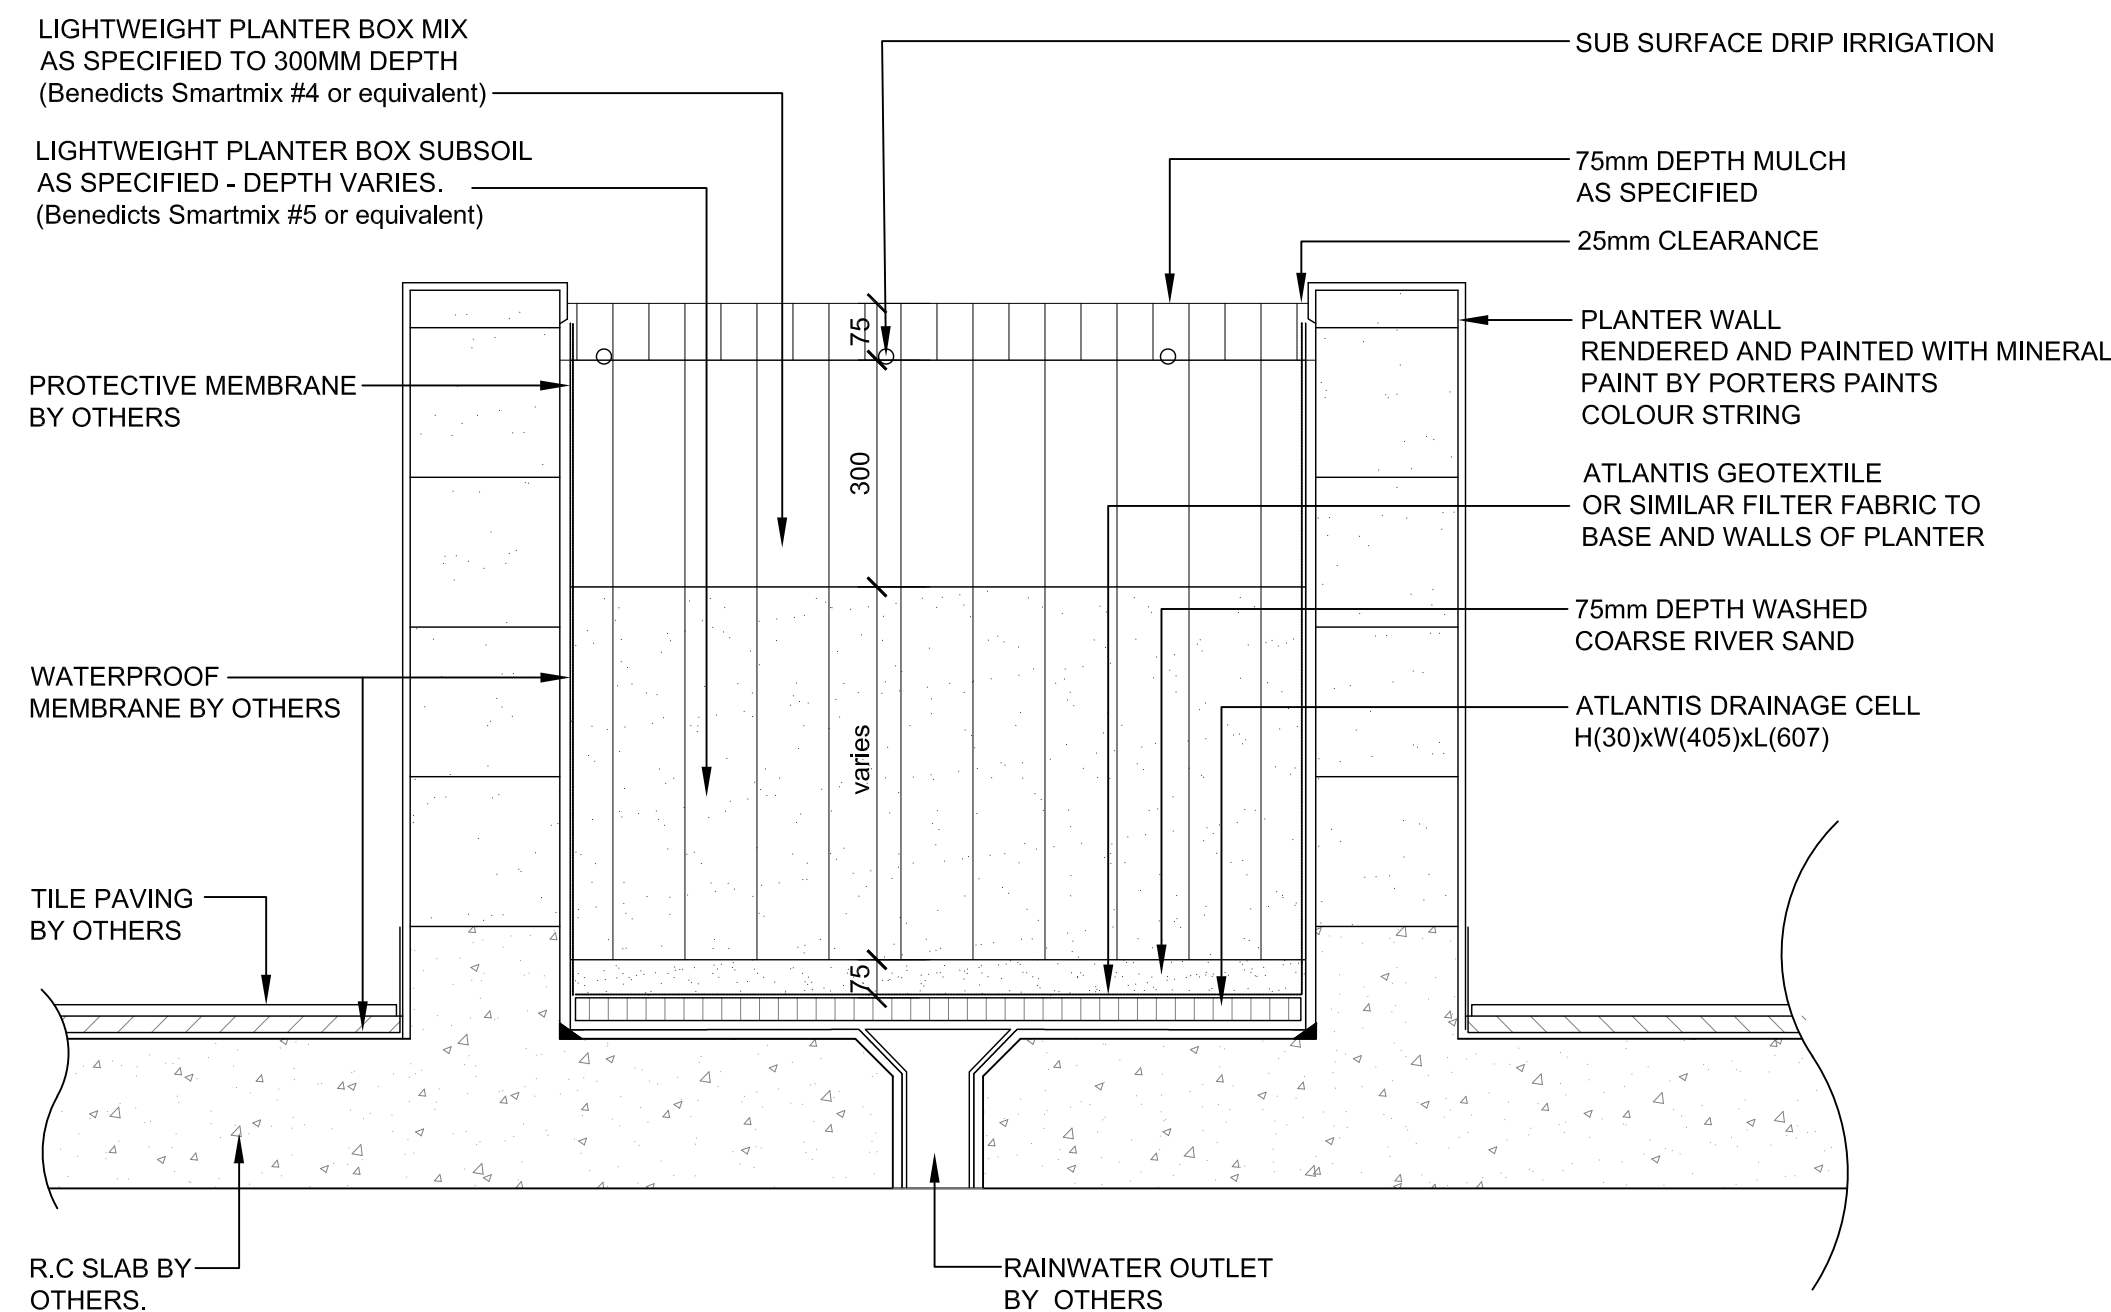


3 PLANTING ON SLAB
TYPICAL SECTION 1:10

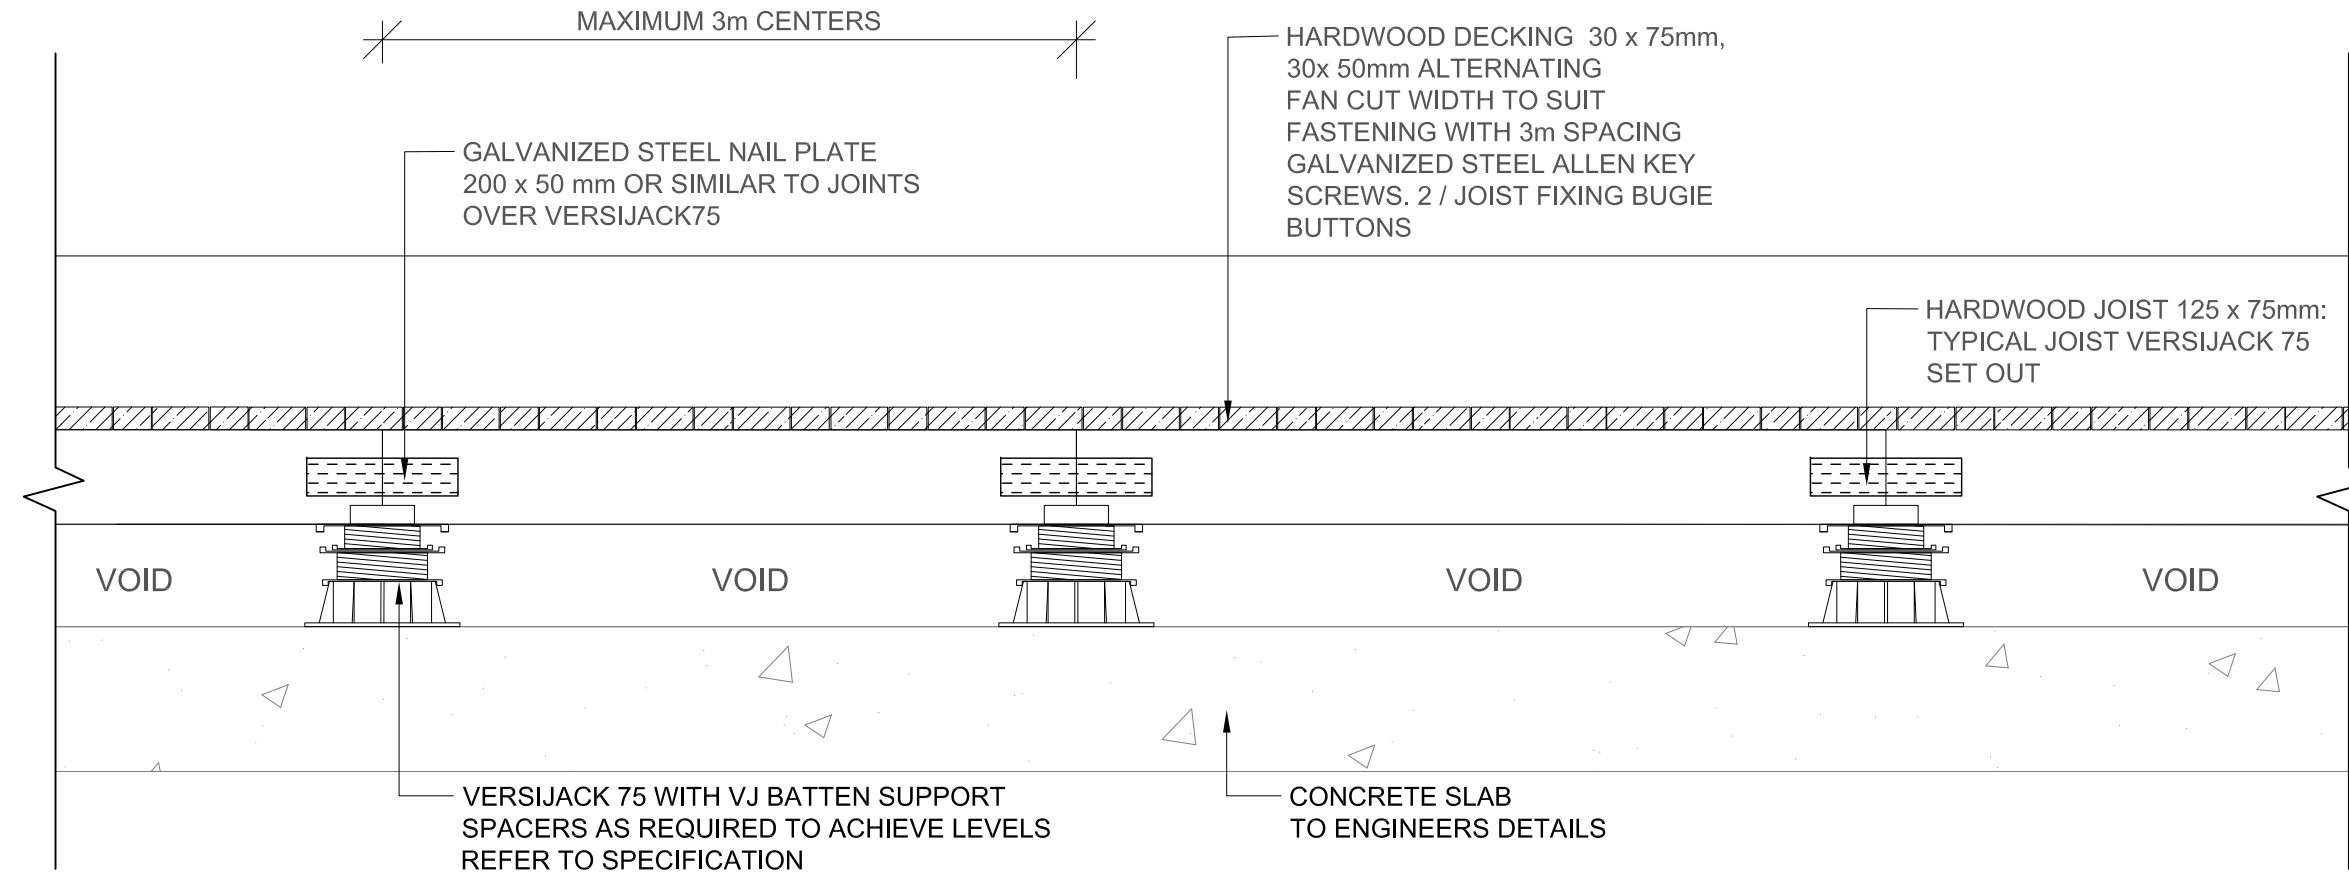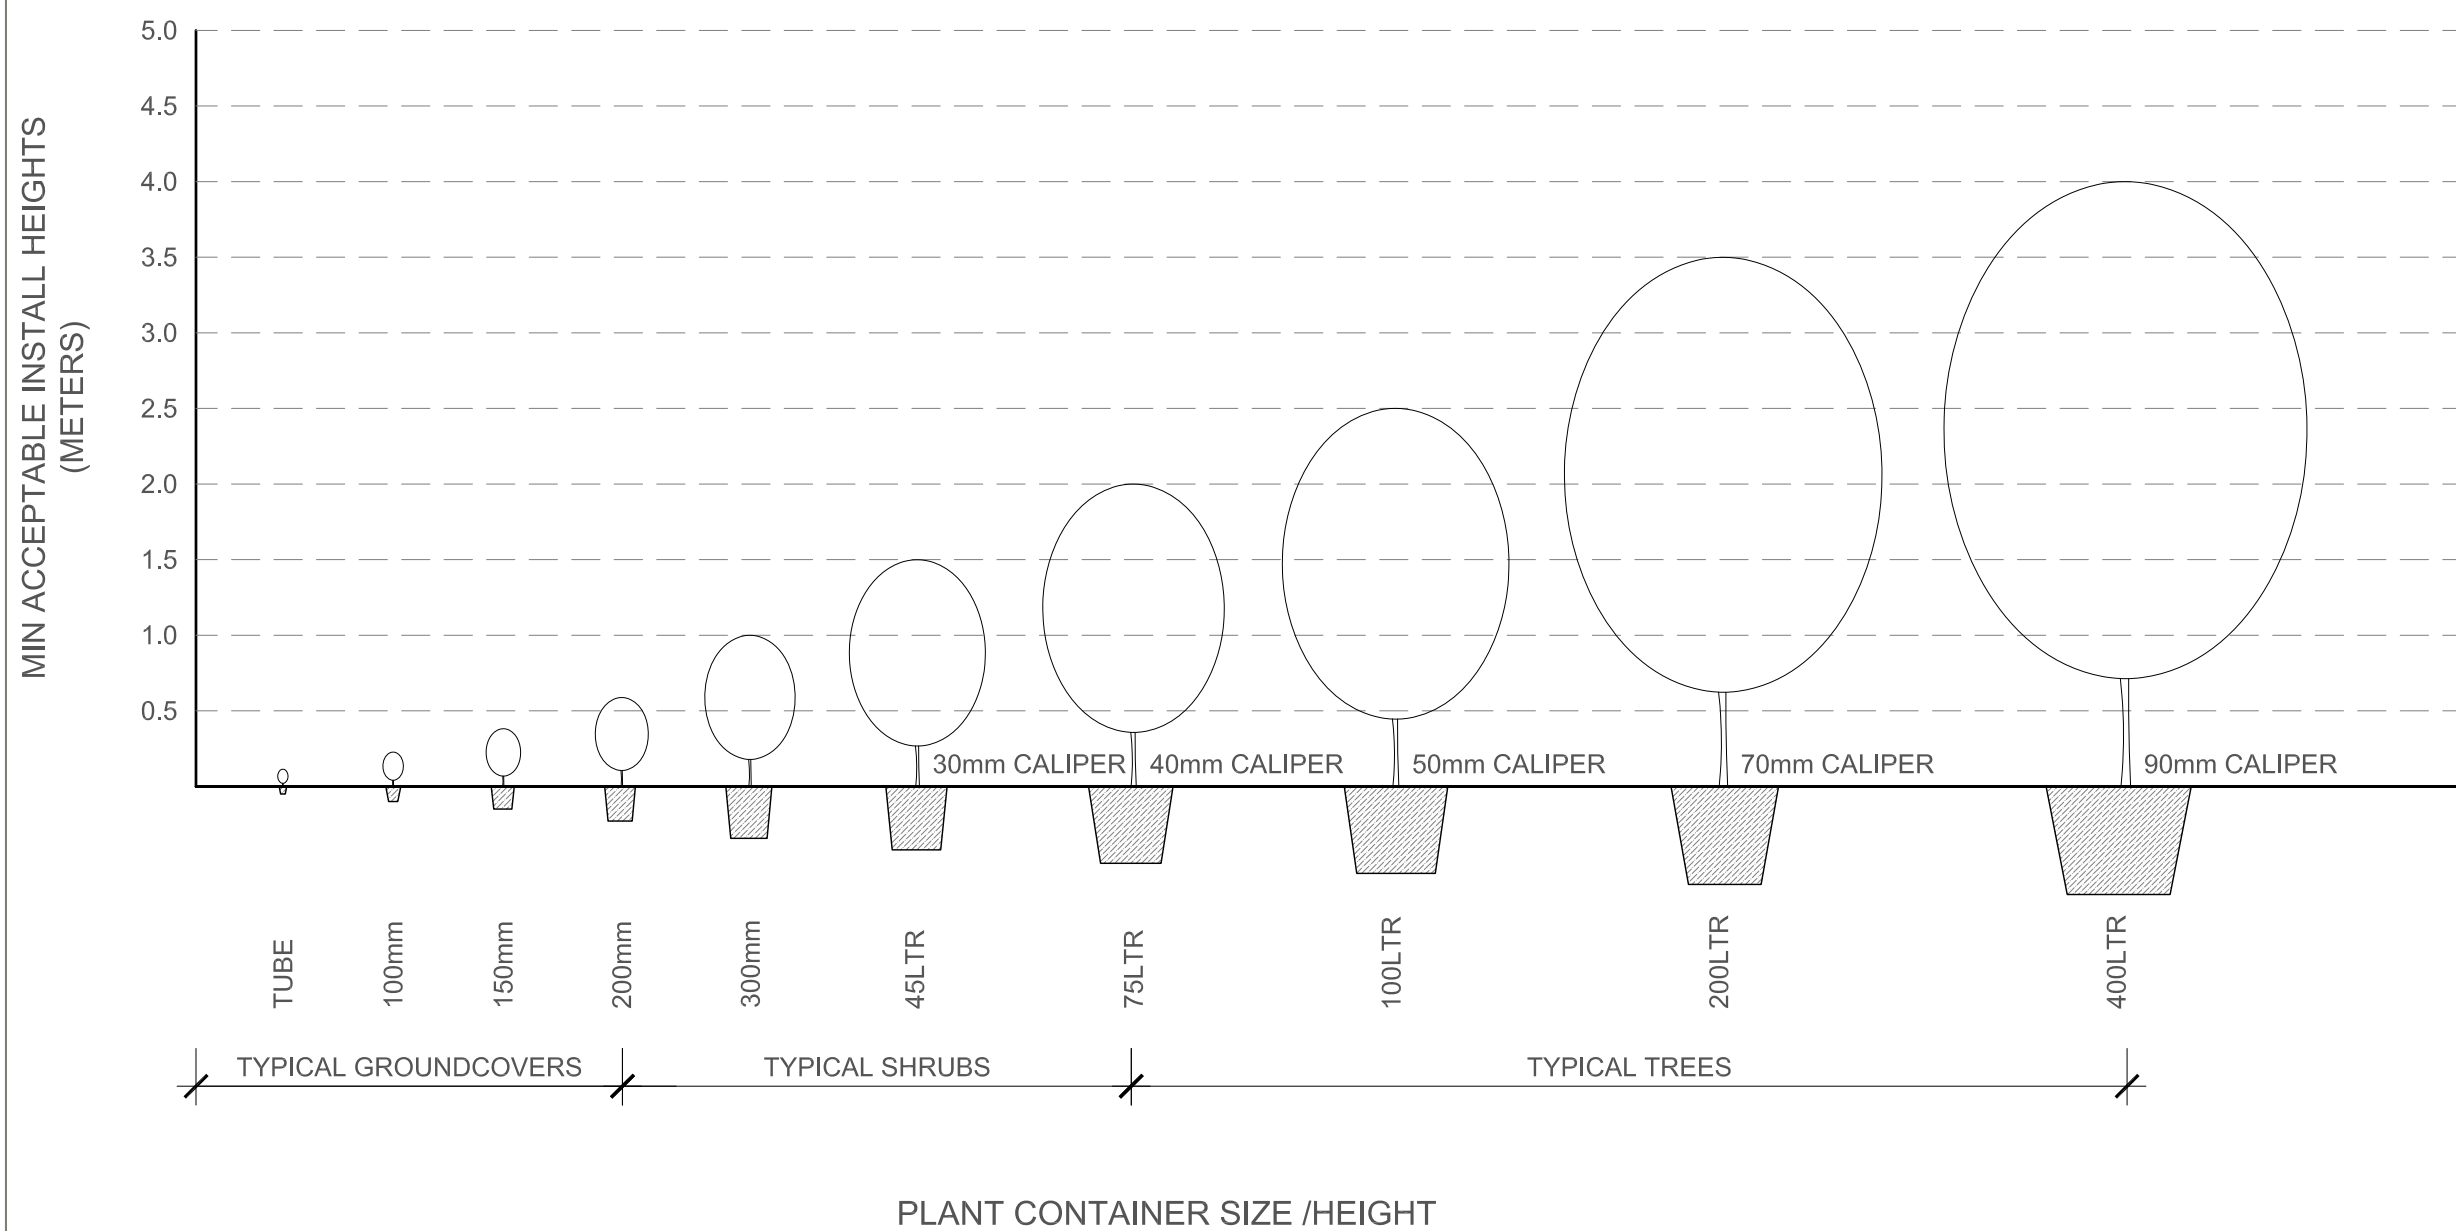


5 TIMBER DECK
TYPICAL SIDE ELEVATION / SECTION 1:10

4 NEW PLANTING MINIMUM SIZES
SECTION 1:50

GENERAL TREE SUPPLY AND QUALITY:
FOLLOW THE GUIDANCE GIVEN IN NATSPEC GUIDE: SPECIFYING
TREES – A GUIDE TO ASSESSMENT OF TREE QUALITY (CLARK R. 2003).

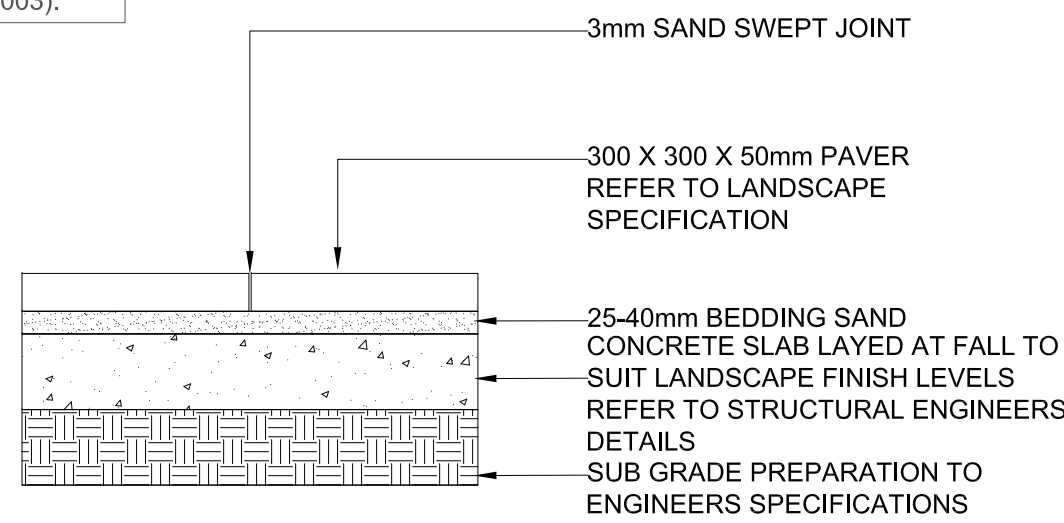

6 PAVING ON CONCRETE SLAB
TYPICAL SECTION 1:10

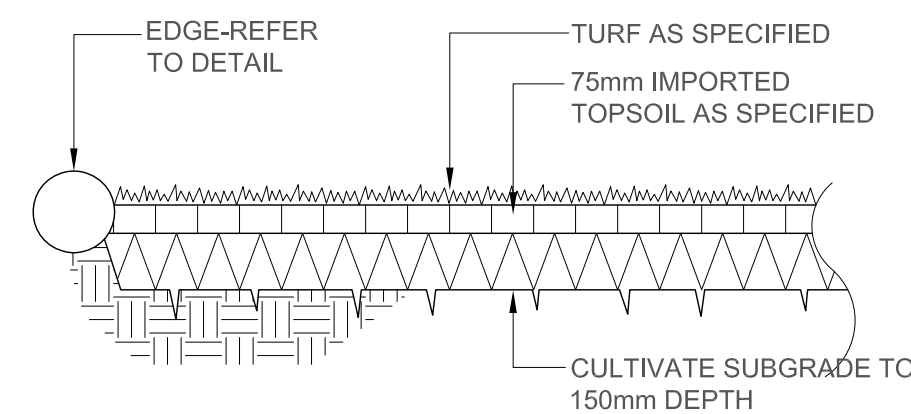

7 TURF ON GRADE
SECTION 1:20

DETAIL REMOVED