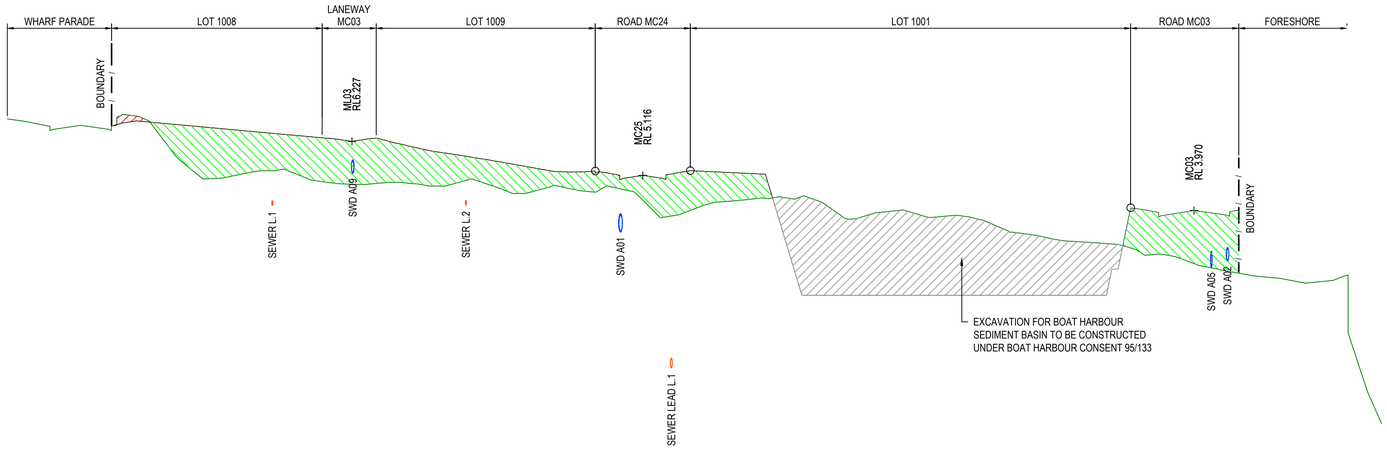

DATUM RL -4.0

BULK EARTHWORKS LEVEL			6.861	6.732	6.549	6.369	6.334	5.886	5.570	5.241	4.977	5.221	5.191	1.200	1.200	1.200	1.200	1.200	1.780	3.854	3.946		
PROPOSED LEVEL			6.861	6.732	6.549	6.369	6.334	5.886	5.570	5.241	4.977	5.221	5.191	1.200	1.200	1.200	1.200	1.200	1.780	3.854	3.946		
EXISTING LEVEL	6.96	6.69	7.08	5.31	5.23	4.95	4.85	4.77	4.72	4.76	4.68	3.86	4.31	4.45	3.79	3.76	3.59	3.07	2.88	2.49	1.96	1.67	-0.72	-2.98
CHAINAGE	0.000	10.000	20.000	30.000	40.000	50.000	60.000	70.000	80.000	90.000	100.000	110.000	120.000	130.000	140.000	150.000	160.000	170.000	180.000	190.000	200.000	210.000	220.000	224.323

SECTION 3

SCALE 1:500 HORI.
1:100 VERT.

LEGEND

PROPOSED DESIGN SURFACE

EXISTING SURFACE

NOTE

1. EXISTING SURFACE TO BE CONFIRMED PRIOR TO ANY WORKS.

Issue	Description	Date
05	UPDATED DA ISSUE	28/10/2019
04	UPDATED DA ISSUE	25/10/2019
03	UPDATED DA ISSUE	04/10/2019
02	FINAL ISSUE	10/05/2018
01	DRAFT ISSUE	10/04/2020

0 2 4 6 8 10m
1 : 100

0 10 20 30 40 50m
1 : 500

Client: FRASERS PROPERTY

Status: PRELIMINARY ONLY
NOT TO BE USED FOR CONSTRUCTION

Scales	AS SHOWN	Current Issue Signatures	
		Drawn A. CARDEÑO	
Original Size	A1	Designed J. WOOD	
Height Datum	AHD	Checked J. HEYDON	
Grid	MGA	Approved J. HEYDON	

Filename: C-b2c2-204-10006310-nsd-EarthworksSectionsSheet2.dwg

Project: SHELL COVE PRECINCT B2 AND C2

Title: EARTHWORKS SECTIONS SHEET 2

ARCADIS
Arcadis Australia Pacific Pty Limited
Level 16, 580 George Street
SYDNEY NSW 2000
ABN 76 104 485 289
Tel No: +61 2 8907 9000
Fax No: +61 2 8907 9001
arcadis.com

Drawing No.	Project No.	Issue
C-B2C2-204–	10006310	– 05

100mm on Original