


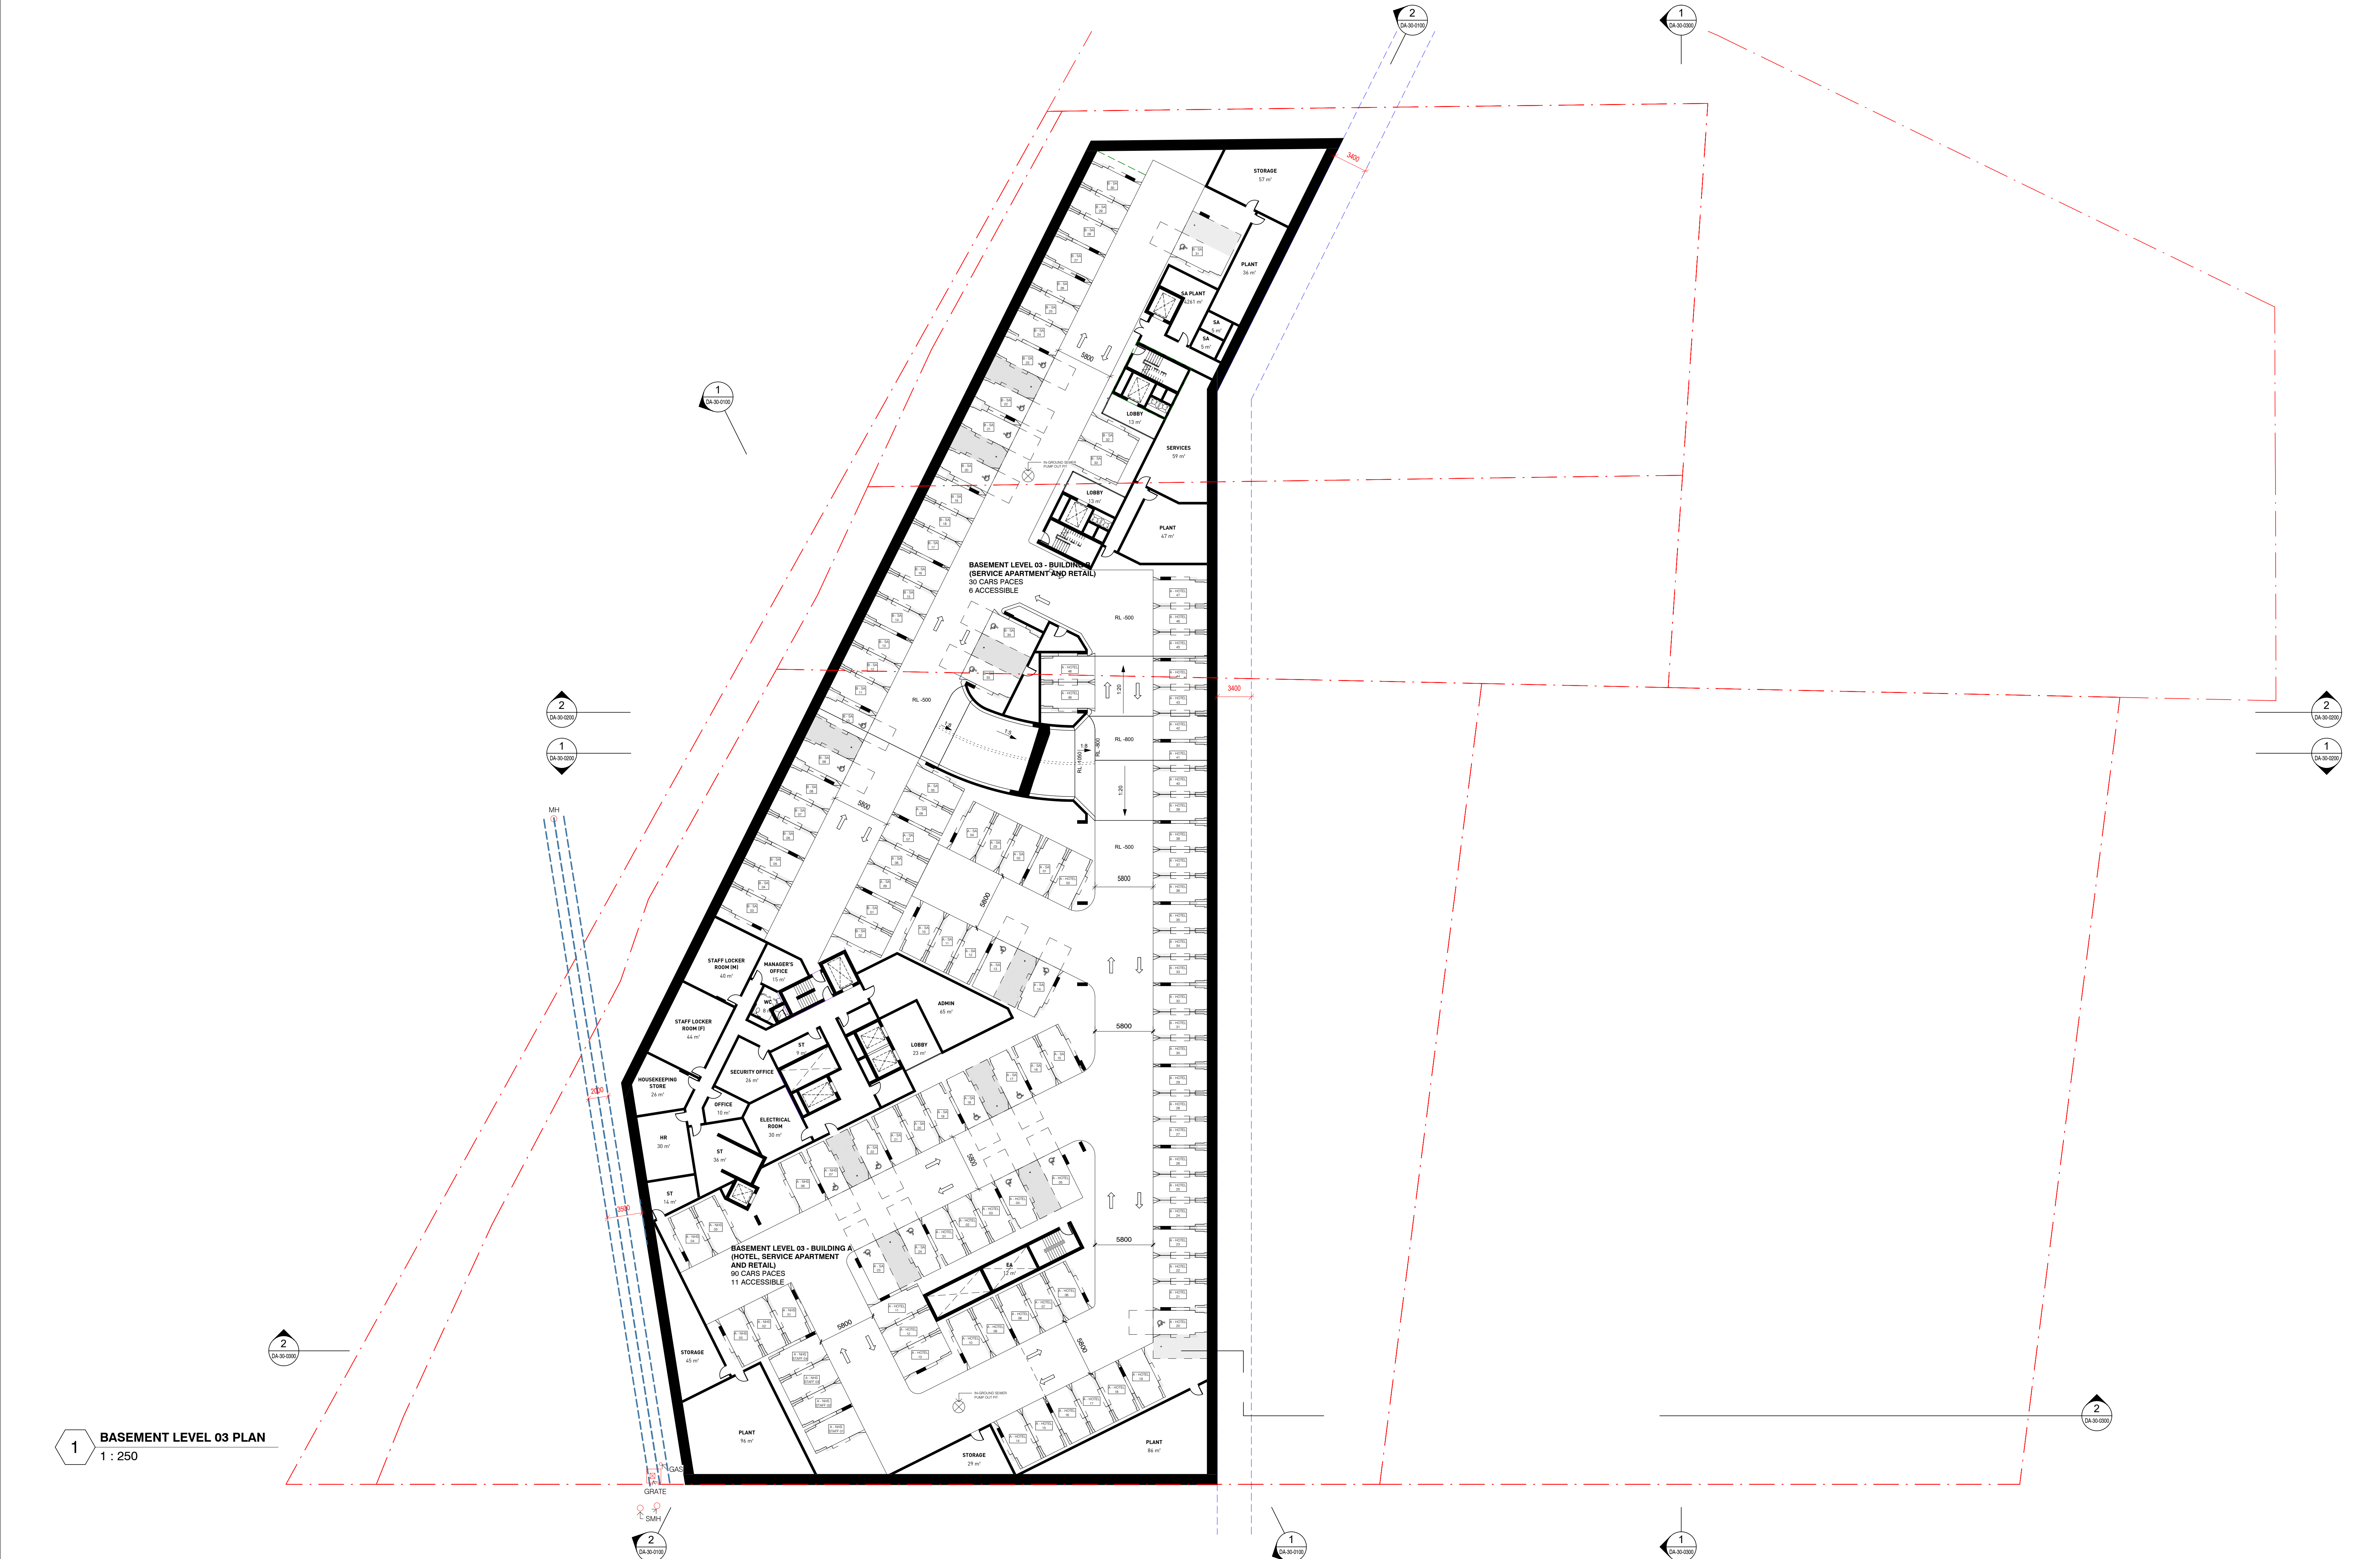

1 BASEMENT LEVEL 03 PLAN
1 : 250

Key Plan:

Drawing Disclaimer:
Do not scale from drawings.
Verify all dimensions on site before commencing work.
Copying or reproduction of this drawing is strictly prohibited
without the consent of PTW Architects

Rv	Amendment	By	Ck	Date	Consultants
C	DEVELOPMENT APPLICATION			11/09/2019	
B	DEVELOPMENT APPLICATION			10/01/2019	
A	DEVELOPMENT APPLICATION			20/12/2018	

Client
TOPLACE

Architect
PTW Architects
Level 11, 88 Philip Street
Sydney NSW 2000 Australia
T +61 2 9232 5877
ptw.com.au

Peddie Thorp & Walker P/L
ABN 23 000 456 624
Trading as PTW Architects

NSW Nominated Architects
S Parsons Architect No A098
D Jones Architect No C798

1:250 @ B1 0 1 2 5 10

PTW


Project: PA016593
O'RIORDAN ST TOPLACE
146-154 O'RIORDAN ST
MASCOT, NSW, 2020

Status
DEVELOPMENT APPLICATION

Title
DA-10 - GENERAL ARRANGEMENT PLANS
BASEMENT LEVEL 03 PLAN

Drawing Number
DA-10-0070

Revision
C

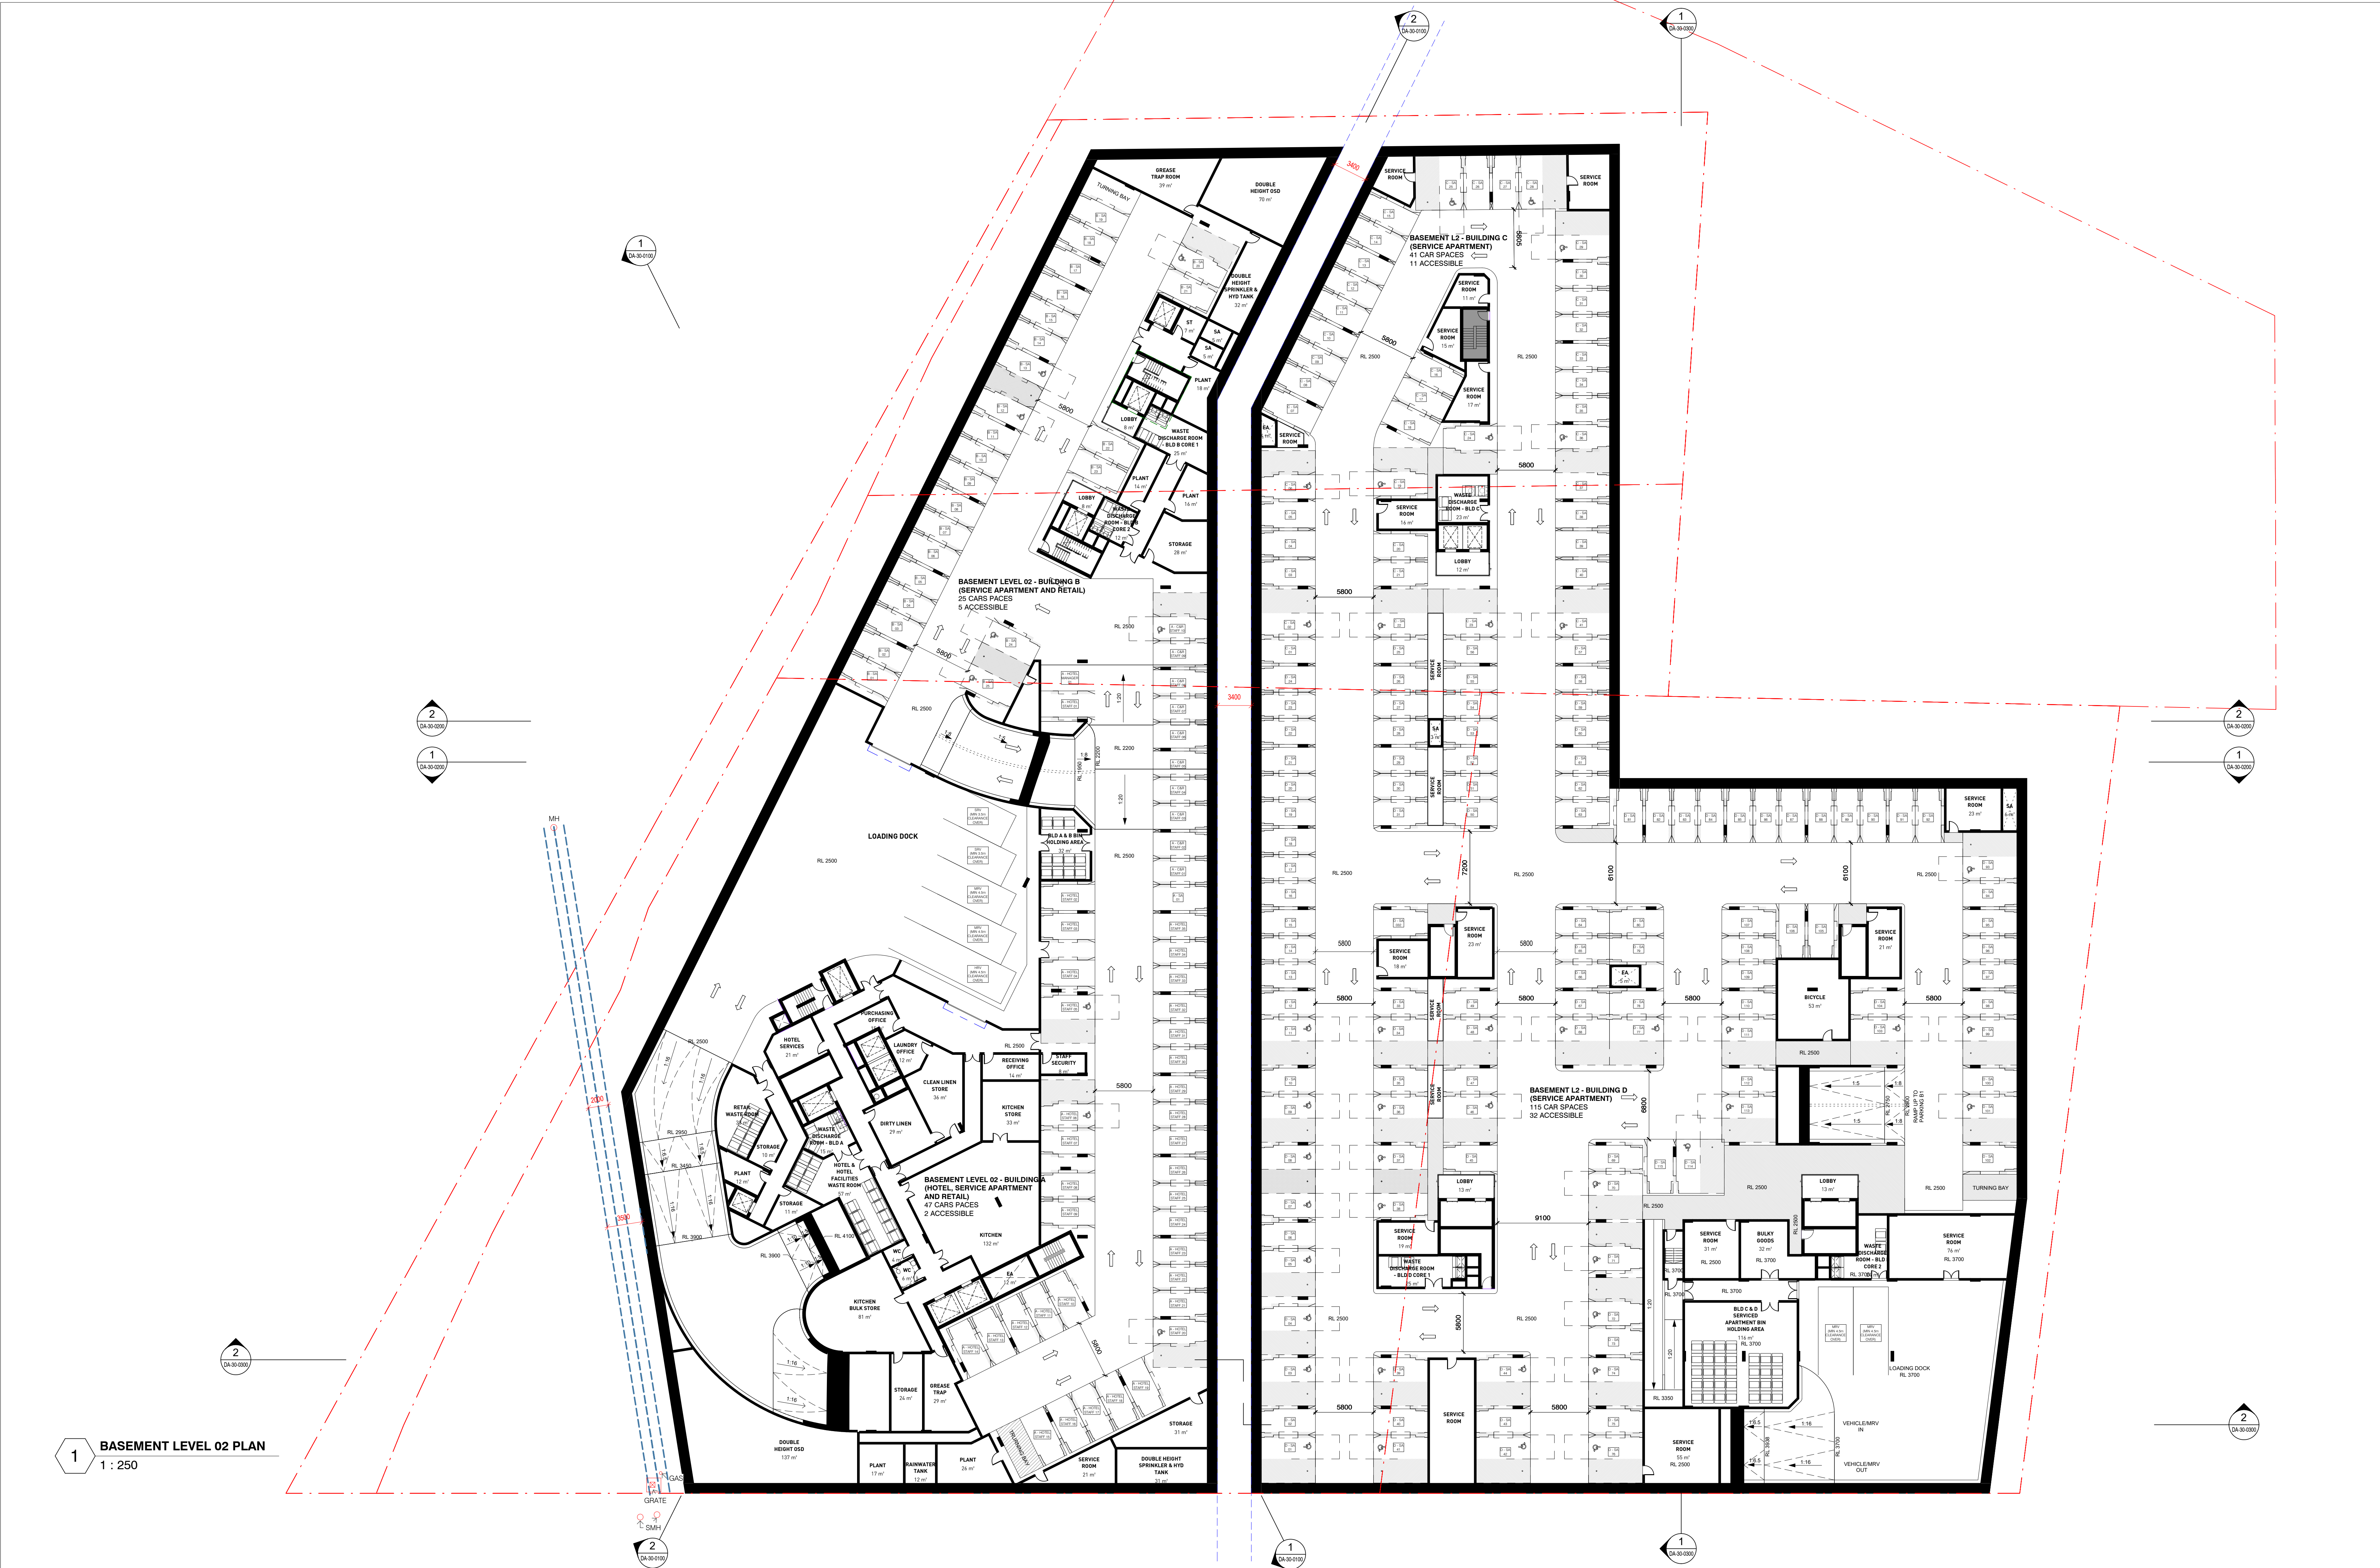

1 BASEMENT LEVEL 02 PLAN
1 : 250

Key Plan:

Drawing Disclaimer:
Do not scale from drawings.
Verify all dimensions on site before commencing work.
Copying or reproduction of this drawing is strictly prohibited without the consent of PTW Architects

Rv	Amendment	By	Ck	Date	Consultants
C	DEVELOPMENT APPLICATION			11/09/2019	
B	DEVELOPMENT APPLICATION			10/01/2019	
A	DEVELOPMENT APPLICATION			20/12/2018	

Client
TOPLACE

Architect
PTW Architects
Level 11, 88 Phillip Street
Sydney NSW 2000 Australia
T +61 2 9232 5877
ptw.com.au


Project PAD16593
O'RIORDAN ST TOPPLACE
146-154 O'RIORDAN ST
MASCOT, NSW, 2020


Status
DEVELOPMENT APPLICATION

Title
DA-10 - GENERAL ARRANGEMENT PLANS
BASEMENT LEVEL 02 PLAN

Drawing Number
DA-10-0080

Revision
C

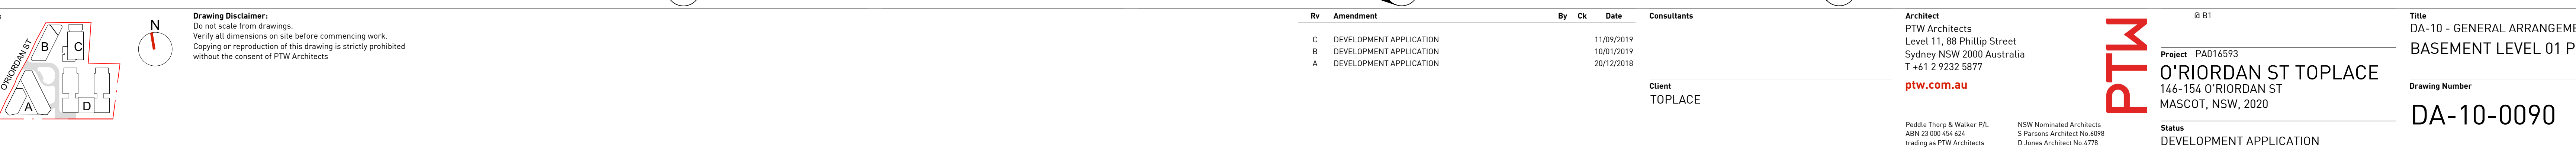


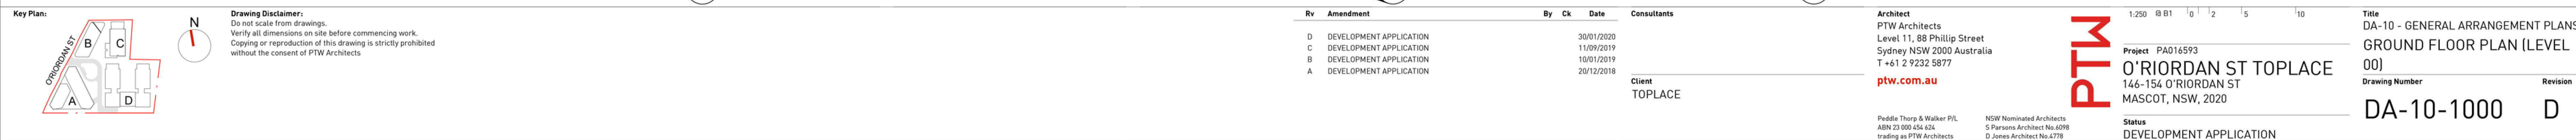



1 LEVEL 01 FLOOR PLAN
1 : 250

Key Plan:

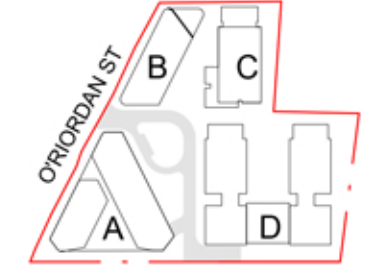

Drawing Disclaimer:
Do not scale from drawings.
Verify all dimensions on site before commencing work.
Copying or reproduction of this drawing is strictly prohibited
without the consent of PTW Architects

Rv	Amendment	By	Ck	Date	Consultants
D	DEVELOPMENT APPLICATION			30/01/2020	
C	DEVELOPMENT APPLICATION			11/09/2019	
B	DEVELOPMENT APPLICATION			10/01/2019	
A	DEVELOPMENT APPLICATION			20/12/2018	

Client
TOPLACE

Architect
PTW Architects
Level 11, 88 Phillip Street
Sydney NSW 2000 Australia
T +61 2 9232 5877
ptw.com.au



PTW
Project: PA016593
O'RIORDAN ST TOPPLACE
146-154 O'RIORDAN ST
MASCOT, NSW, 2020

Status
DEVELOPMENT APPLICATION

Title
DA-10 - GENERAL ARRANGEMENT PLANS
LEVEL 01 FLOOR PLAN

Drawing Number
DA-10-1100

Revision
D

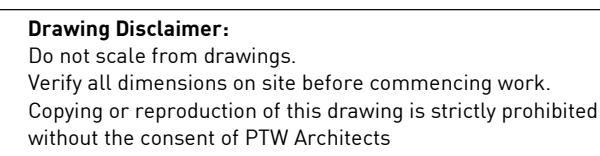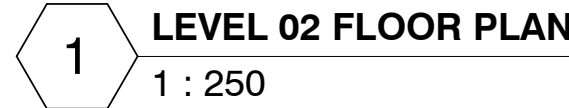


Architect
PTW Architects
Level 11, 88 Phillip Street
Sydney NSW 2000 Australia
T +61 2 9232 5877
ptw.com.au

NSW Nominated Architects
S Parsons Architect No.6098
D Jones Architect No.4778

Project PA016593
O'RIORDAN ST TOPLACE
146-154 O'RIORDAN ST
MASCOT, NSW, 2020

Title	DA-10 - GENERAL ARRANGEMENT PLANS LEVEL 02 FLOOR PLAN
-------	--

Drawing Number	Revision
DA-10-1200	C

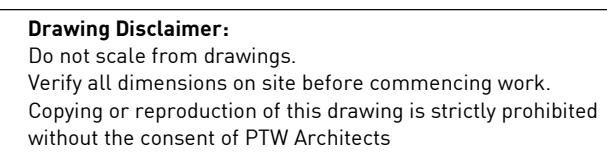


Peddle Thorp & Walker P/L
ABN 23 000 454 624
trading as PTW Architects

PTN

Status
DEVELOPMENT APPLICATION

DA-10-1300 C

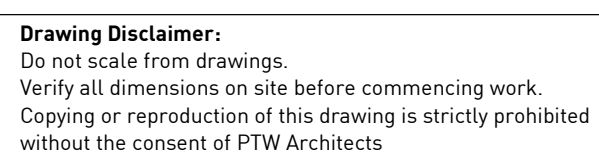


Client
TOPLACE

Peddle Thorp & Walker P/L
ABN 23 000 454 624
trading as PTW Architects

NSW Nominated Architects
S Parsons Architect No.6098
D Jones Architect No.4778

Status
DEVELOPMENT APPLICATION

DA-10-1400 C

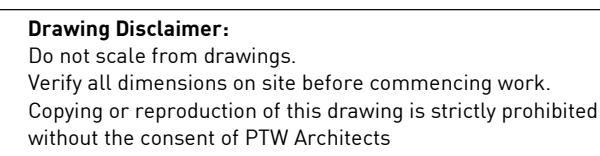

Client
TOPLACE

Peddle Thorp & Walker P/L
ABN 23 000 454 624
trading as PTW Architects

NSW Nominated Architects
S Parsons Architect No.6098
D Jones Architect No.4778

Project PA016593
O'RIORDAN ST TOPLACE
146-154 O'RIORDAN ST
MASCOT, NSW, 2020

Status
DEVELOPMENT APPLICATION



Drawing Number	Revision
DA-10-1500	0

DA-10-1500 C



1 LEVEL 06 FLOOR PLAN
1 : 250

Key Plan:

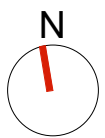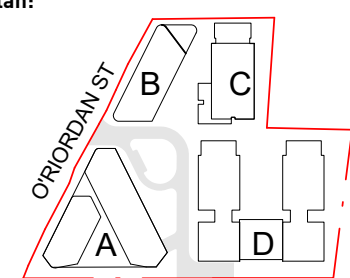

Drawing Disclaimer:
Do not scale from drawings.
Verify all dimensions on site before commencing work.
Copying or reproduction of this drawing is strictly prohibited
without the consent of PTW Architects

Rv	Amendment	By	Ck	Date	Consultants
C	DEVELOPMENT APPLICATION			11/09/2019	
B	DEVELOPMENT APPLICATION			10/01/2019	
A	DEVELOPMENT APPLICATION			20/12/2018	

Client
TOPLACE

Architect
PTW Architects
Level 11, 98 Phillip Street
Sydney NSW 2000 Australia
T +61 2 9232 5877
ptw.com.au

Peddie Thorp & Walker P/L
ABN 23 000 434 424
Trading as PTW Architects

NSW Nominated Architects
S Parsons Architect No.6298
D Jones Architect No.4778

Project PA016593
O'RIORDAN ST TOPLACE
146-154 O'RIORDAN ST
MASCOT, NSW, 2020

Status
DEVELOPMENT APPLICATION


Title
DA-10 - GENERAL ARRANGEMENT PLANS
LEVEL 06 FLOOR PLAN

Drawing Number

DA-10-1600

Revision

C

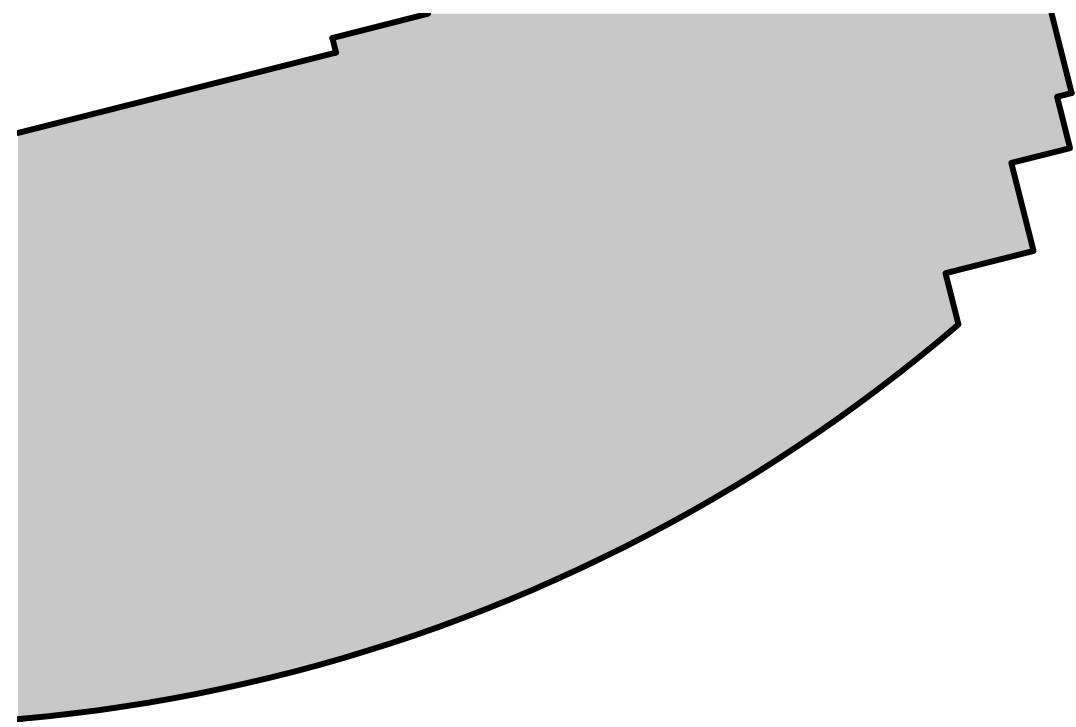

1
DA-10-000

2
DA-10-010

1
DA-10-000

2
DA-10-000

1
DA-10-000

2
DA-10-000

1
DA-10-000

2
DA-10-000

2
DA-10-000



1
ROOF LEVEL PLAN
1 : 250

2
DA-10-000

1
DA-10-000

1
DA-10-000

Key Plan:

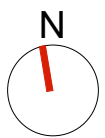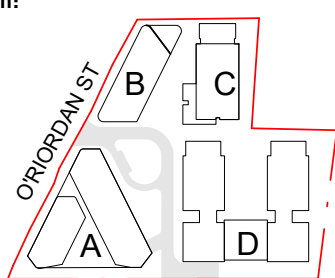

Drawing Disclaimer:
Do not scale from drawings.
Verify all dimensions on site before commencing work.
Copying or reproduction of this drawing is strictly prohibited
without the consent of PTW Architects

Rv	Amendment	By	Ck	Date	Consultants
C	DEVELOPMENT APPLICATION			11/09/2019	
B	DEVELOPMENT APPLICATION			10/01/2019	
A	DEVELOPMENT APPLICATION			20/12/2018	

Client
TOPLACE

Architect
PTW Architects
Level 11, 88 Phillip Street
Sydney NSW 2000 Australia
T +61 2 9232 5877
ptw.com.au

Peddie Thorp & Walker P/L
ABN 23 000 636 426
Trading as PTW Architects

NSW Nominated Architects
S Parsons Architect No.6298
D Jones Architect No.4778

PTW

1:250 0 1 2 5 10
Project PA016593
O'RIORDAN ST TOPLACE
146-154 O'RIORDAN ST
MASCOT, NSW, 2020

Status
DEVELOPMENT APPLICATION

Title
DA-10 - GENERAL ARRANGEMENT PLANS
ROOF PLAN

Drawing Number
DA-10-1700

Revision
C