
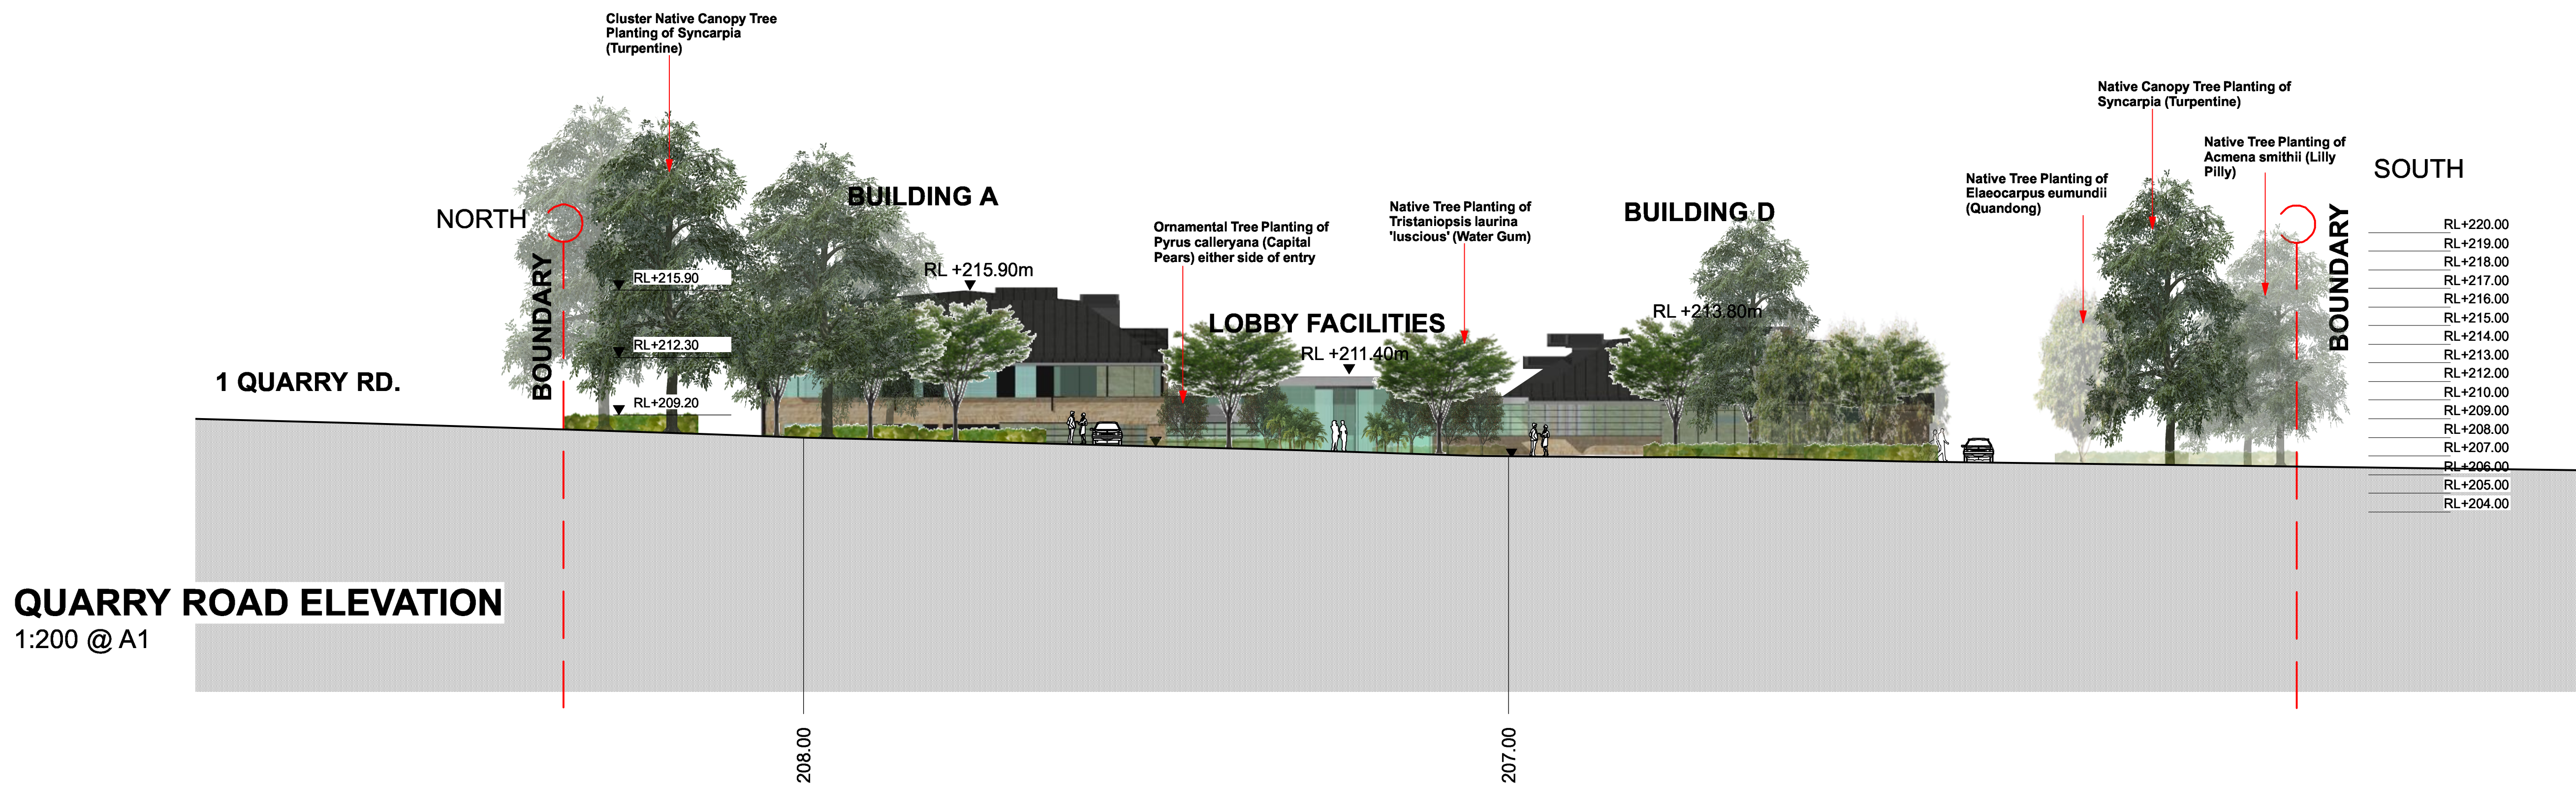


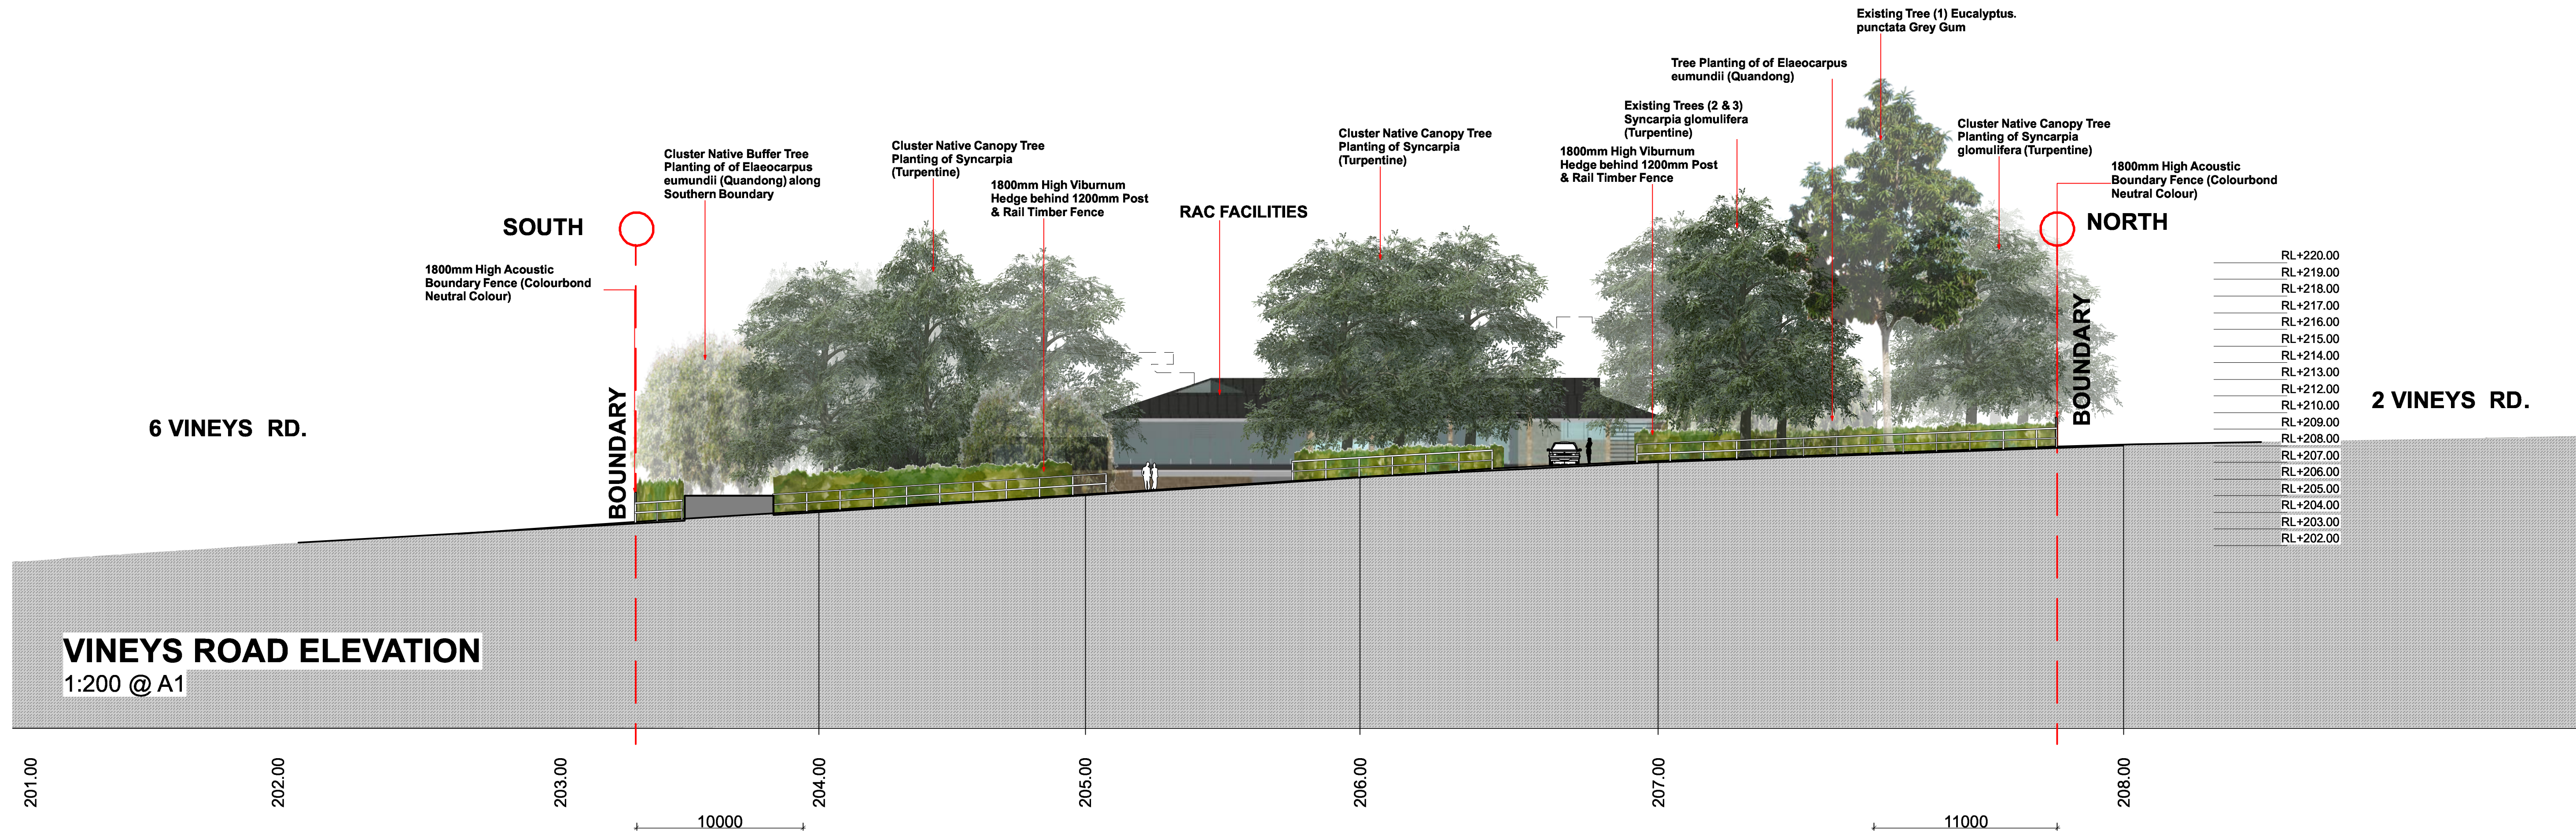

A	7/3/19	For LEC
ISSUE	DATE	COMMENT
AMENDMENTS		
Project	DA LANDSCAPE PLAN	
Address	3 QUARRY RD, DURAL	
Drawing Title	ELEVATIONS	
Client	Zhiva Living	
Scale. 1:200@A1		Page L-09 A
Drawing No. 1173		