
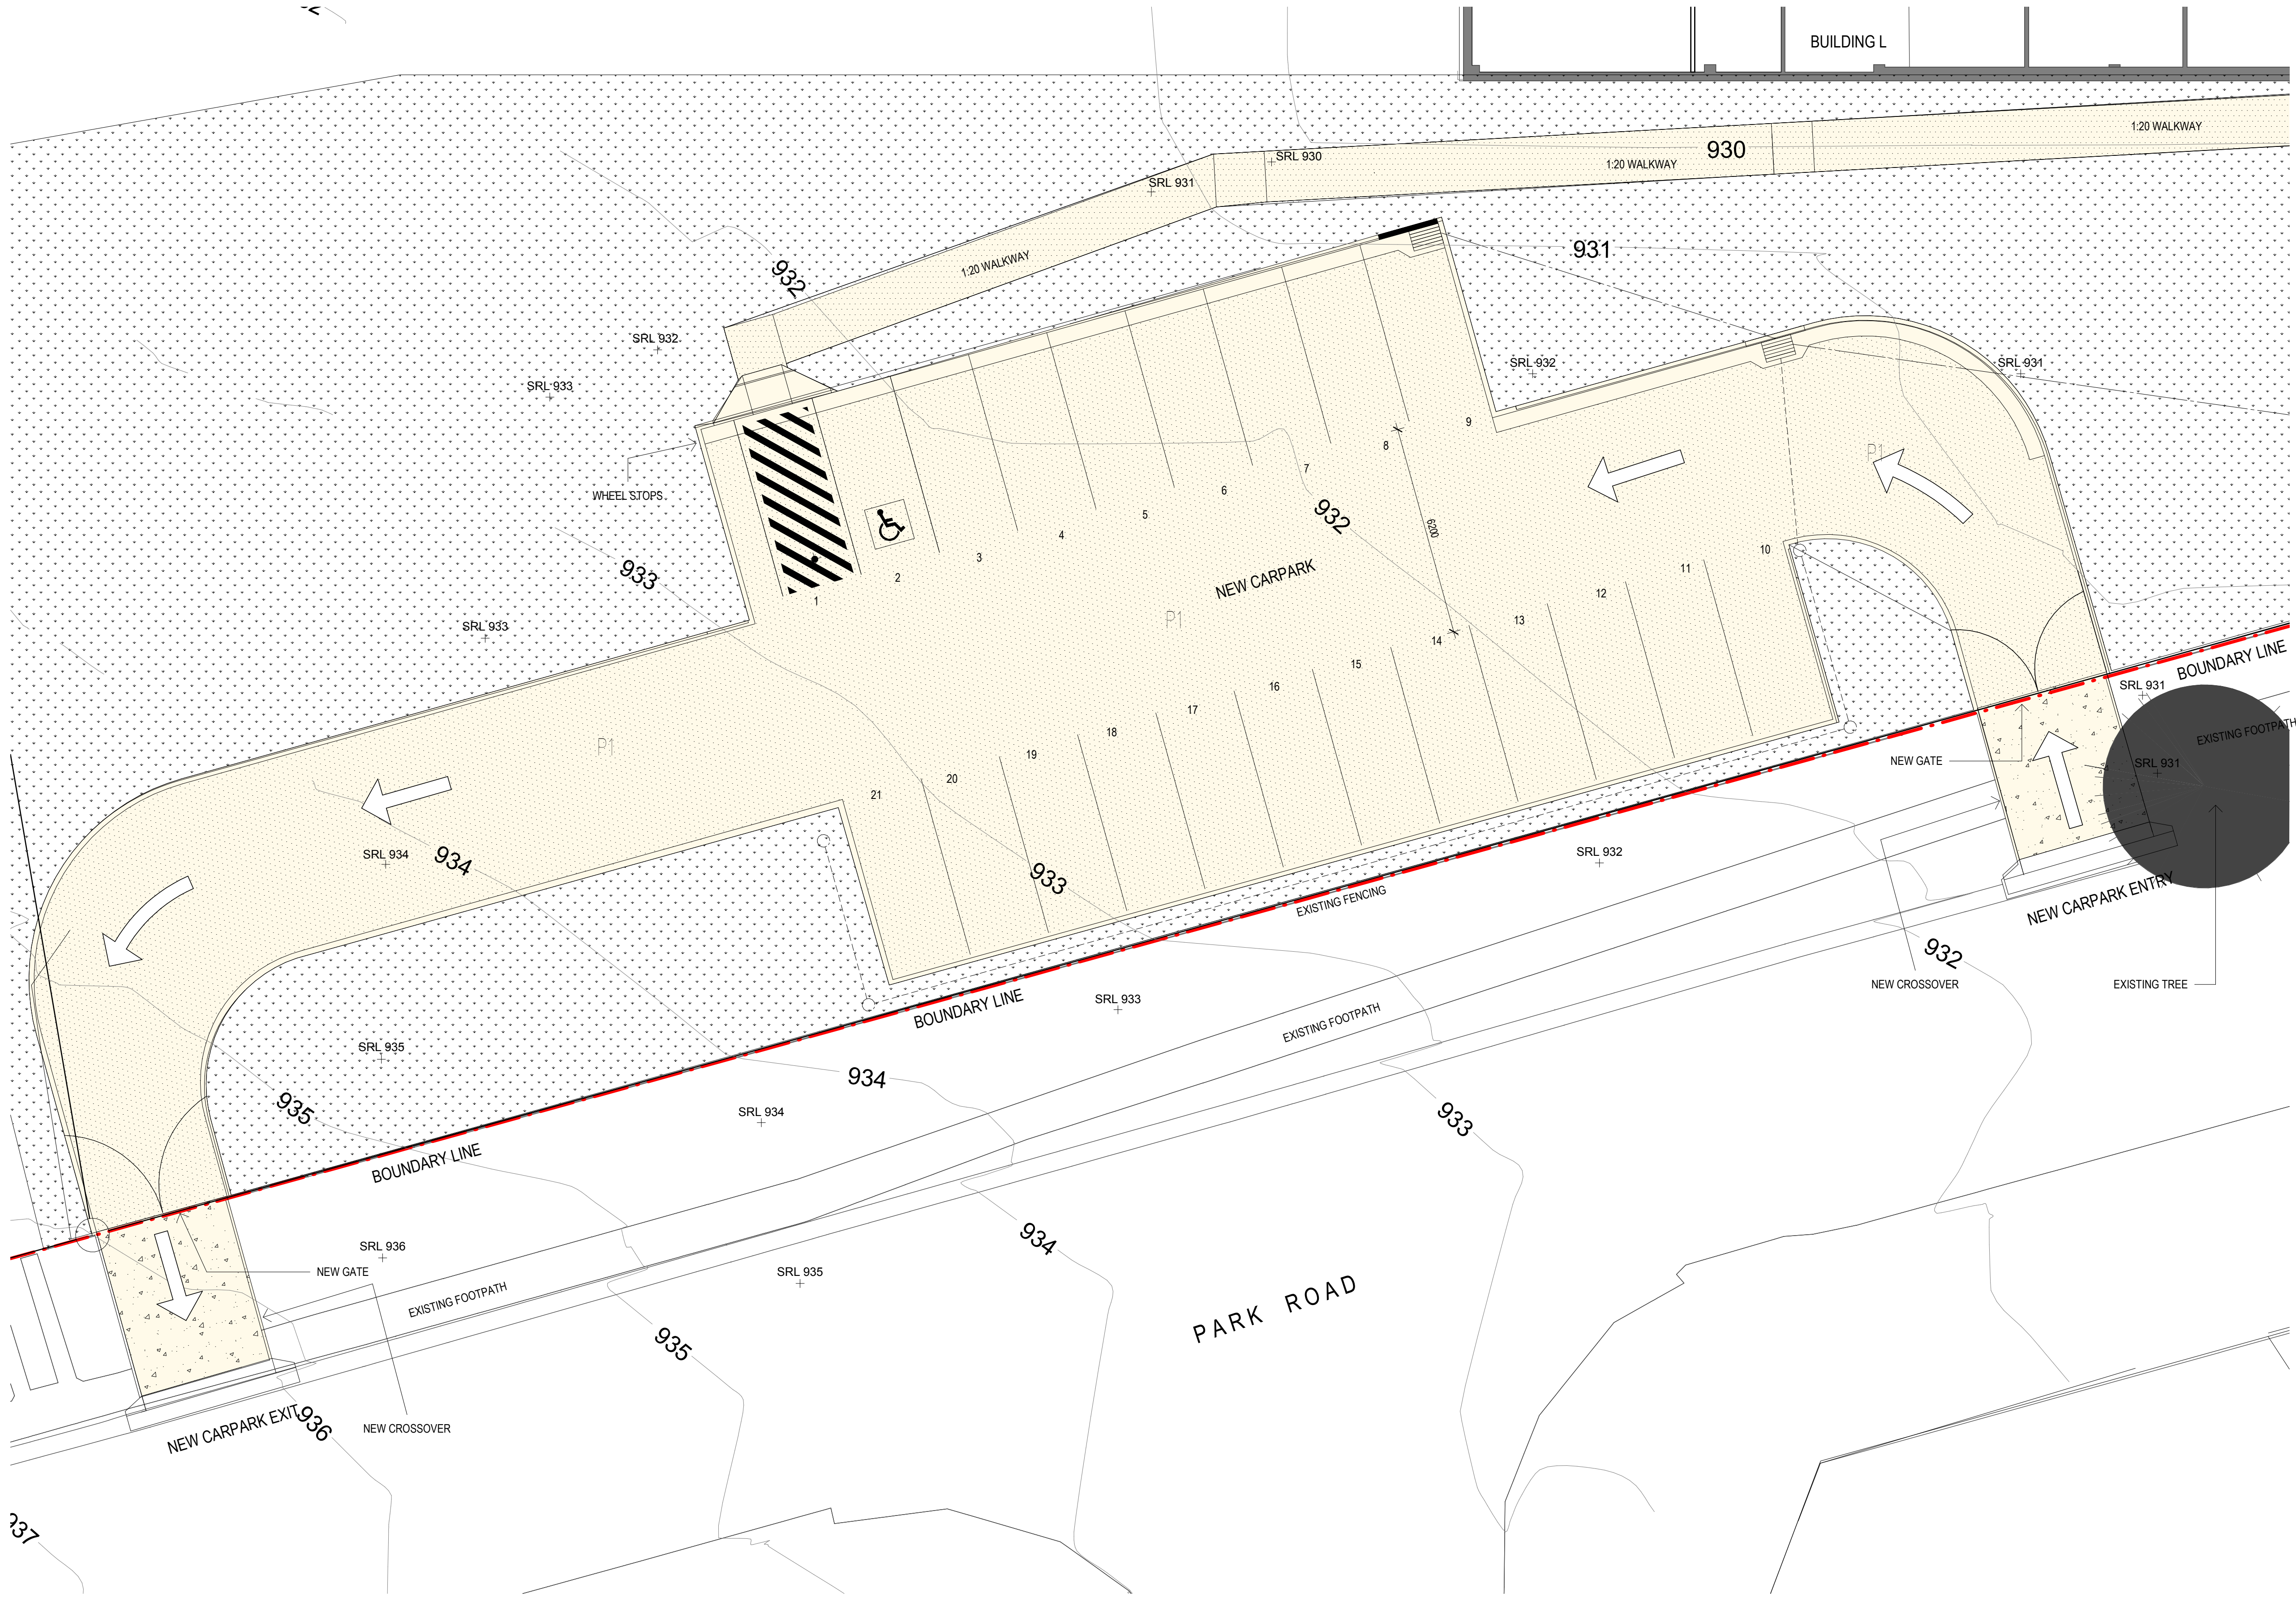


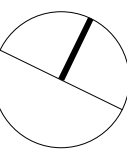

DA APPROVAL ISSUE

WARNING:
This document may not be secure, may be completed in transmission or due to software incompatibility and/or may be amended or altered by third parties after leaving Gray Puksand's possession.
Gray Puksand is not responsible for and accepts no liability for such matters. Subject only to any conflicting provision within any prior binding agreement by Gray Puksand (which agreement may also contain additional conditions relating to this document and its use).
1. The content of this document is confidential and copyright in it belongs to Gray Puksand. They are permitted only to be opened, read and used by the addressee.
2. All users of this document must carry out all relevant investigations and must examine, take advice as required and satisfy themselves concerning the contents, correctness and sufficiency of the attachment and its contents for their purposes.
3. To the extent permitted by law, all conditions and warranties concerning this document or any use to which they may be put (whether as to quality, outcome, fitness, care, skill or otherwise) whether express or implied by statute, common law, equity, trade, custom or usage or otherwise are expressly excluded.
4. Any person using or relying on this document releases and indemnifies, and will keep indemnified, Gray Puksand against all claims, liabilities, loss, costs and expenses arising directly or indirectly out of or in connection with such use or reliance including without limitation any misrepresentation, error or defect in this document.
Contractors to use Architectural drawings for set out.

Contractors to check and verify all dimensions on site prior to construction/fabrication. Figured dimensions take precedence over scaled dimensions.
Any discrepancies should be immediately referred to the architect.
All work to comply with N.C.C. Statutory Authorities and relevant Australian Standards.
NSW Nominated Architects: Craig Saltmarsh 6569 / Scott Moylan 7147

REV	DESCRIPTION	DATE
A	DA ISSUE	10.04.2019



JINDABYNE CENTRAL SCHOOL
NEW LEARNING BUILDING
PARK ROAD, JINDABYNE

PROPOSED CAR PARK PLAN

DRAWING NO J-LB-DA11

REVISION	A
PROJECT NO	218095
SCALE @ A1	1 : 100
DRAWN	KD
CHECKED	BC
APPROVED	BC

Brisbane 2112 Robertson Street Fortitude Valley Brisbane QLD 4006
Melbourne 3577 Little Bourke Street Melbourne VIC 3000
Sydney 11166 Clarence Street Sydney NSW 2000
graypuksand.com.au



graypuksand