



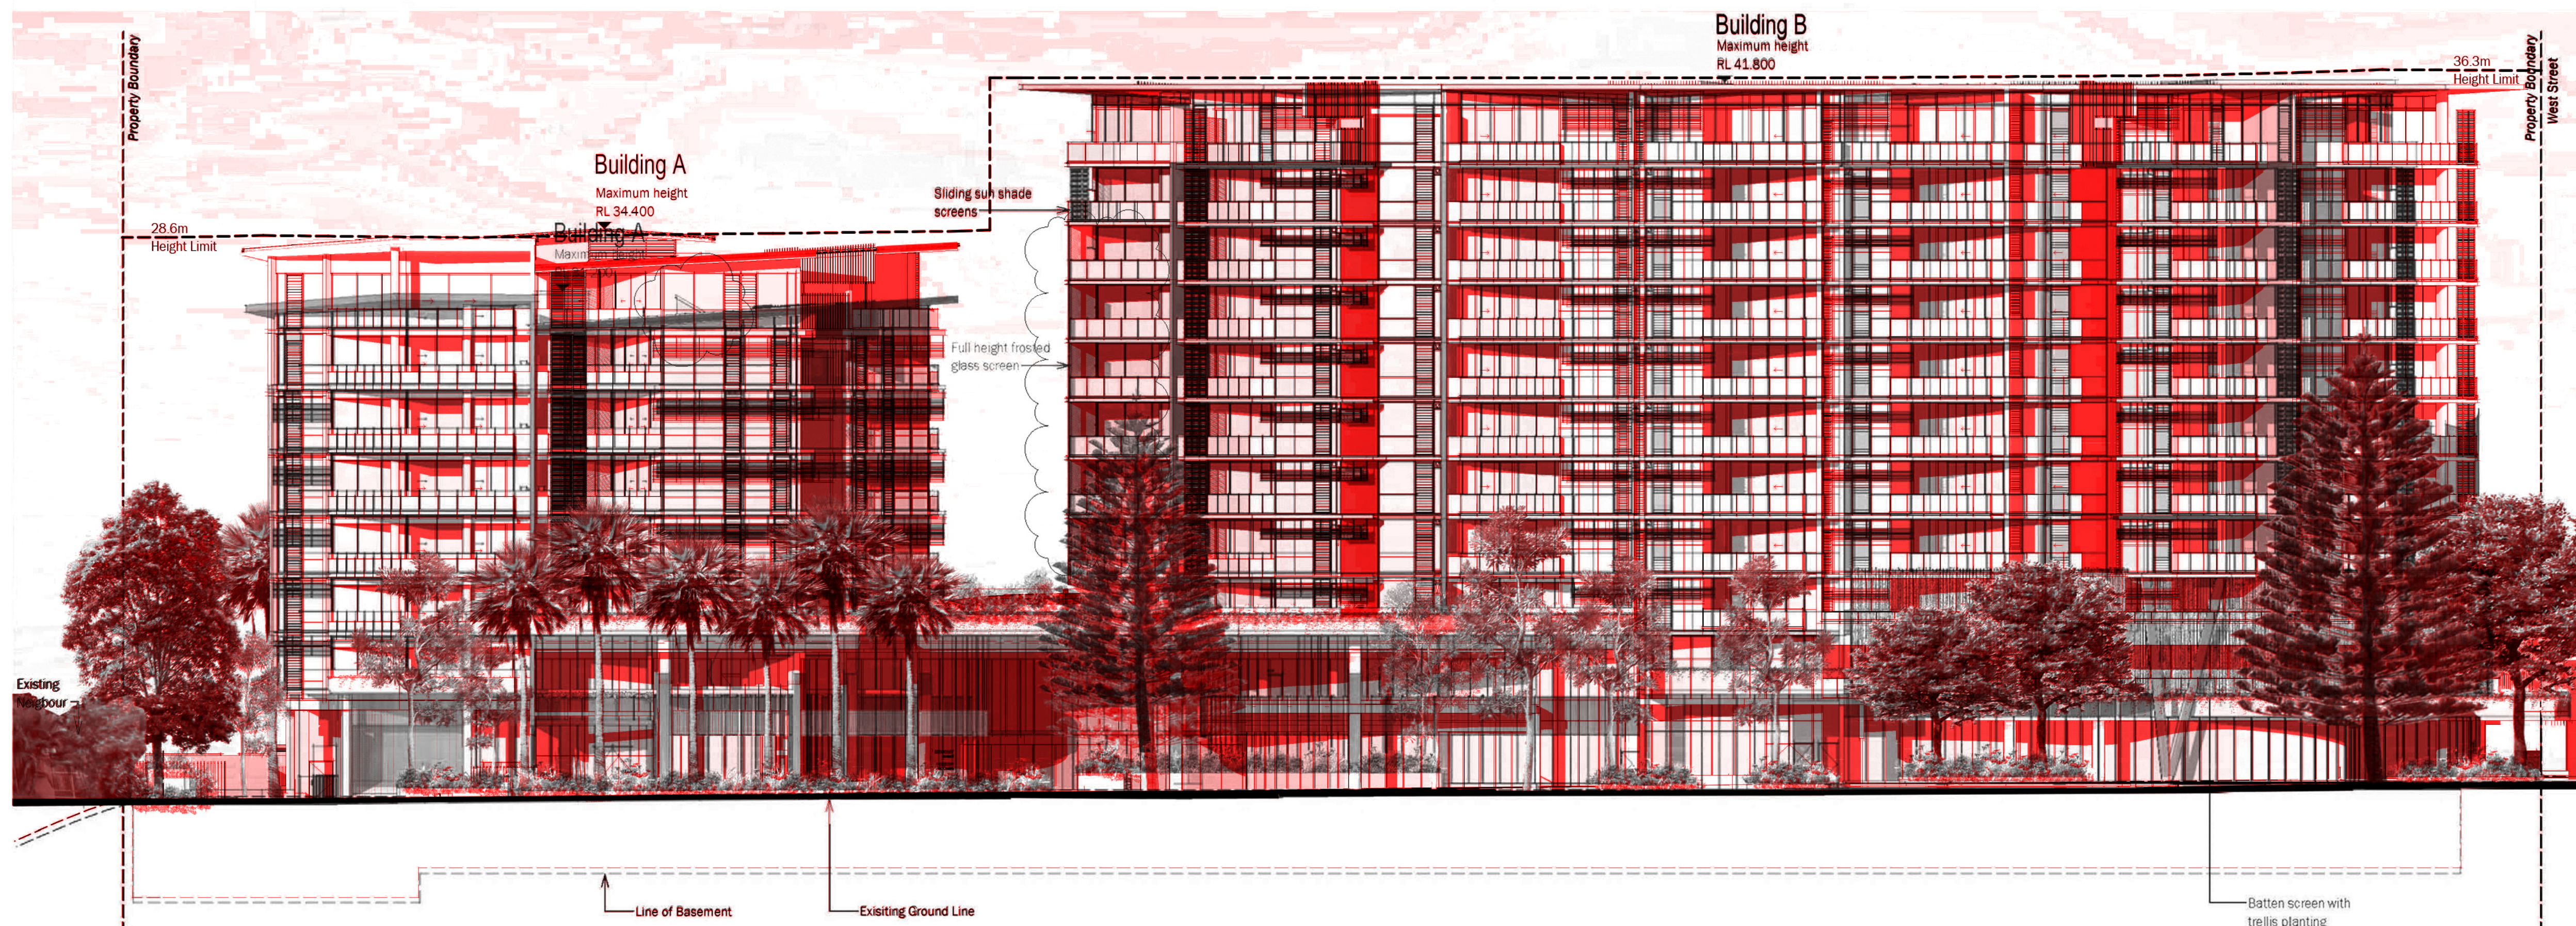

North Elevation - Lake Street

Scale @ A1 1:200

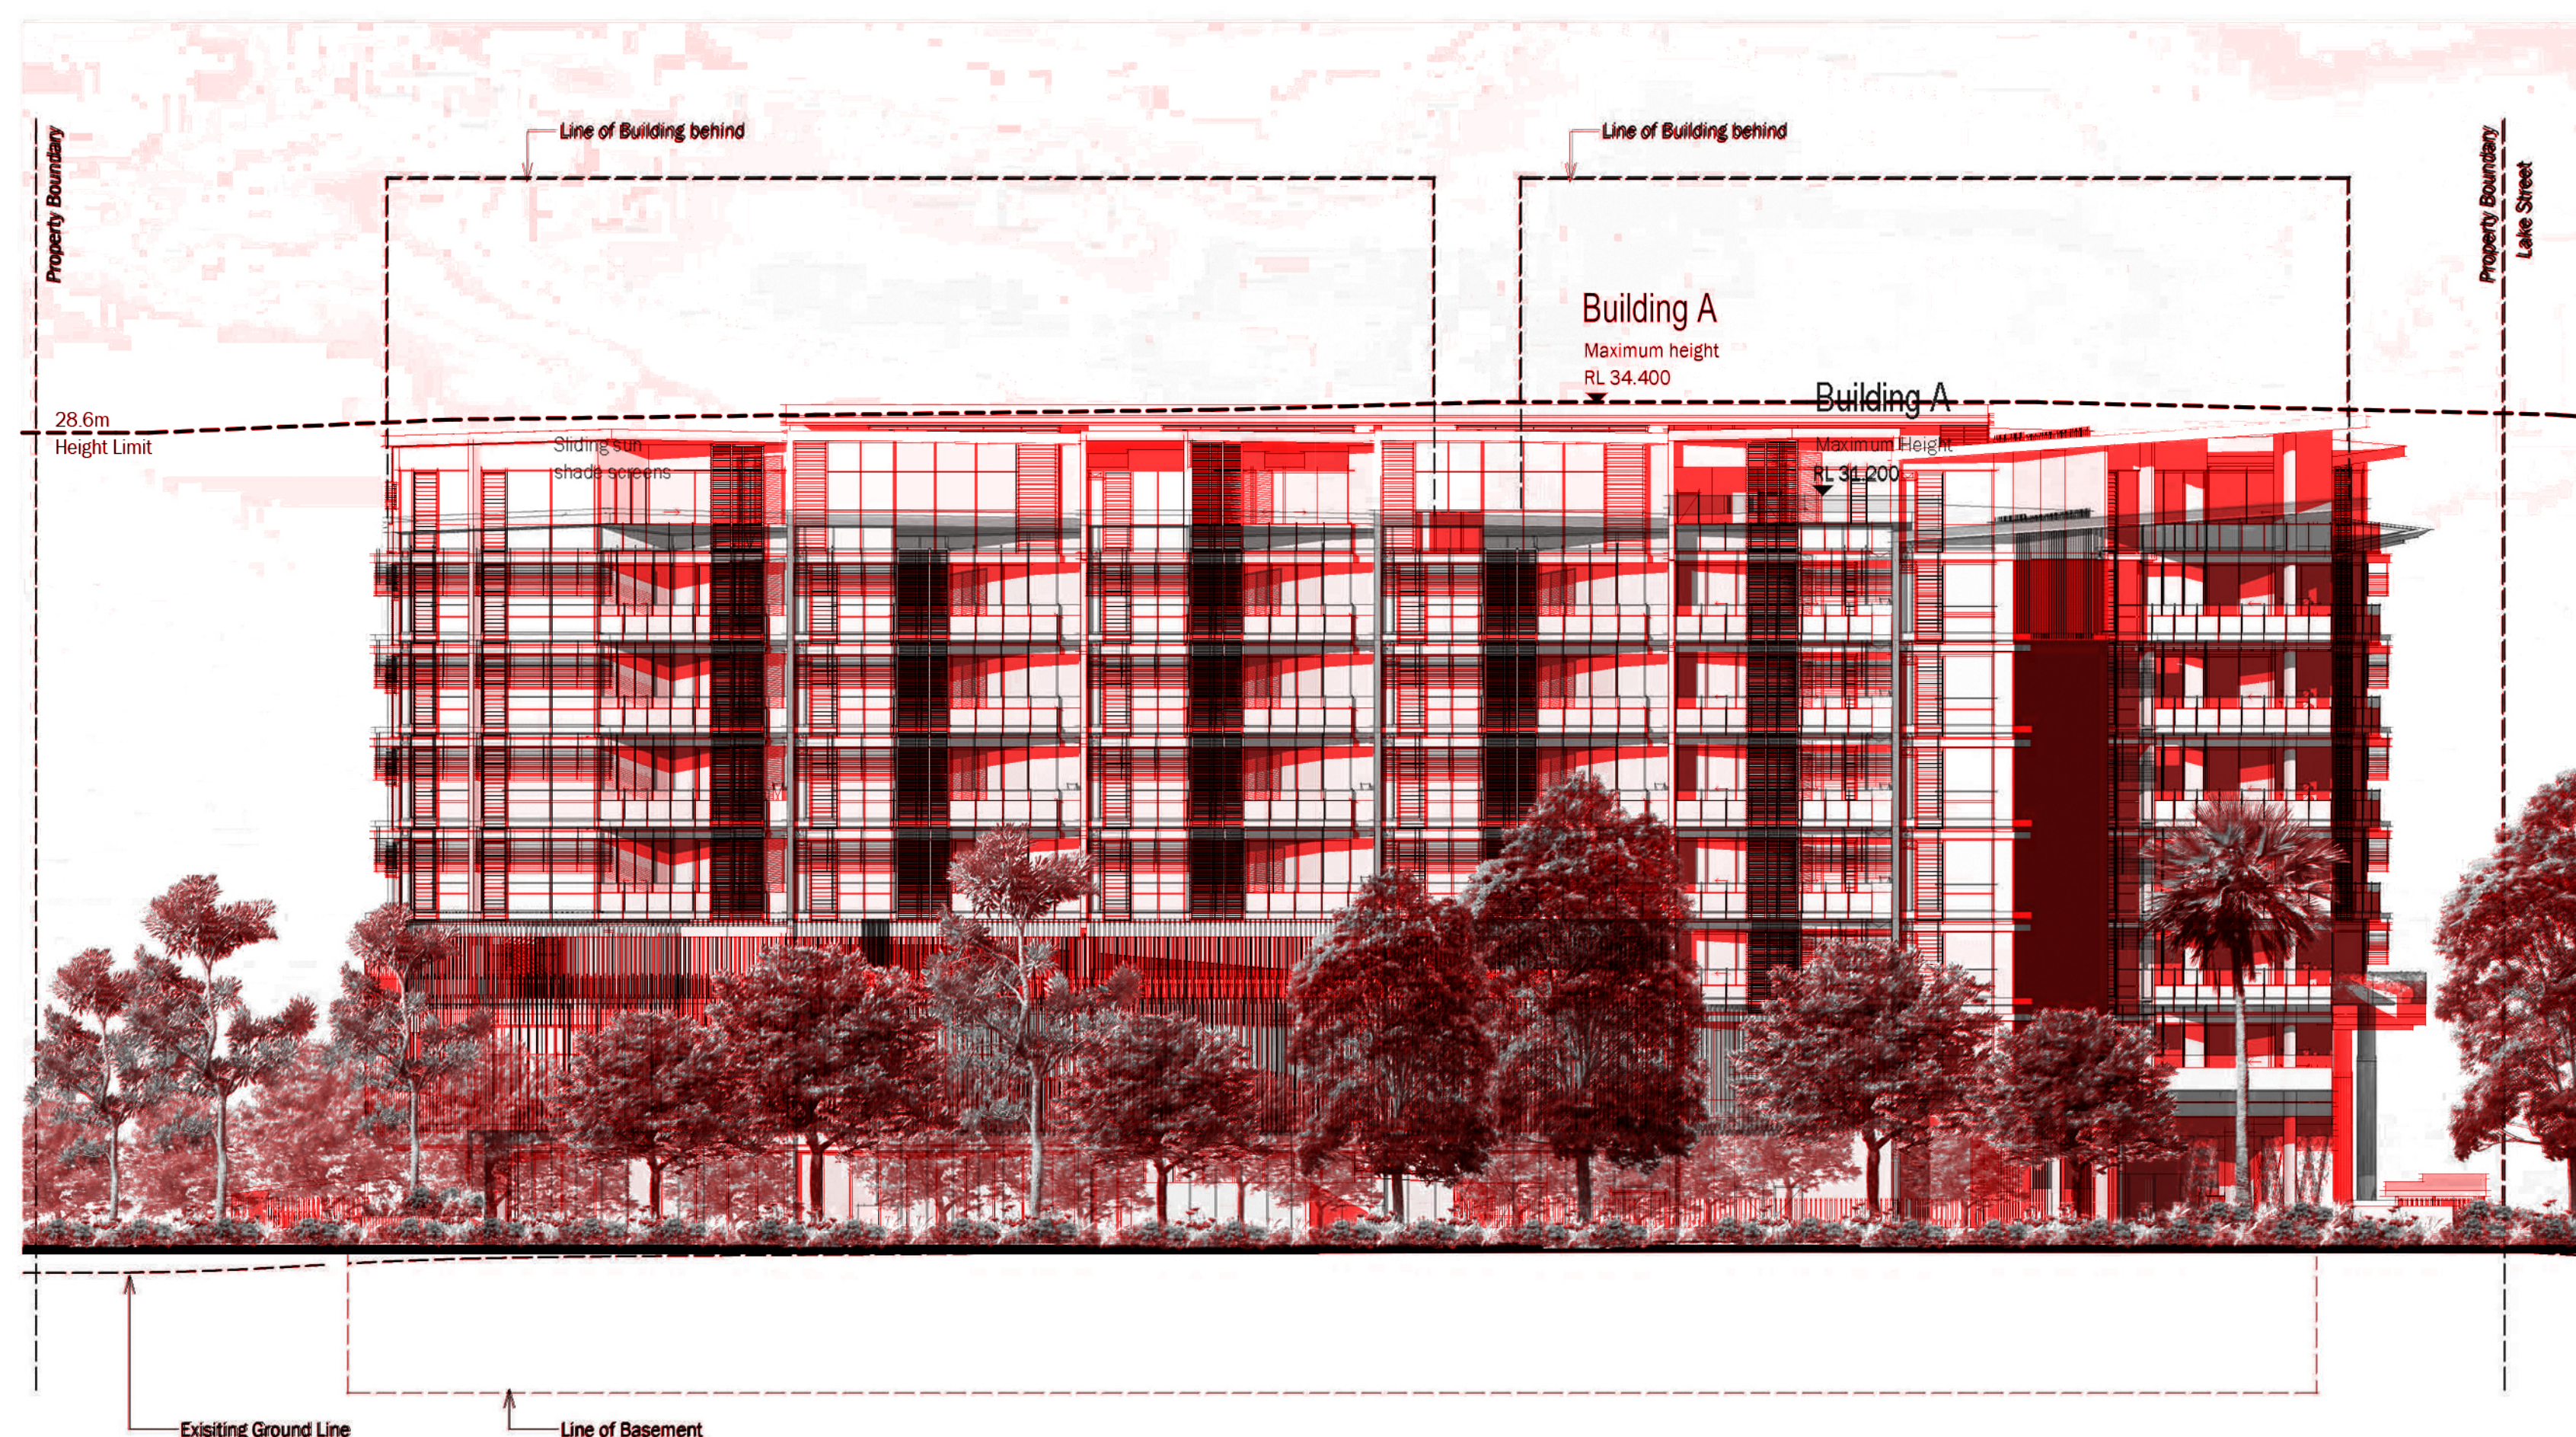

East Elevation

Scale @ A1 1:200

COLOUR LEGEND

	2023 DA GIA
	2017 DA

Overlay of 2017 approval and 2023 Proposal Elevations

DA Issue 26/08/23

TVSarchitects

SOLARIS

Forster Civic Precinct
Cnr Lake, West & Middle Street

For
Enyoc Pty Ltd

Elevations

5490.50 [3]





West Elevation - West Street

Scale @ A1 1:200



South Elevation - Middle Street

Scale @ A1 1:200

Overlay of 2017 approval and 2023 Proposal Elevations


COLOUR LEGEND

	2023 DA GIA
	2017 DA


TVSarchitects
SOLARIS

Forster Civic Precinct
Cnr Lake, West & Middle Street
For
Enyoc Pty Ltd
Elevations

5490.51 [3]

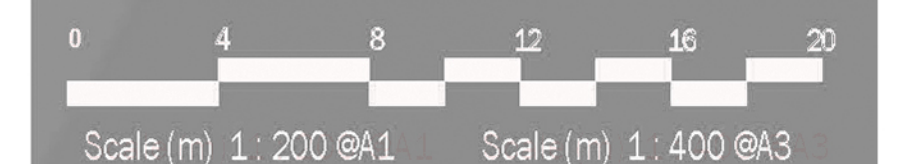

DA Issue 26/08/23

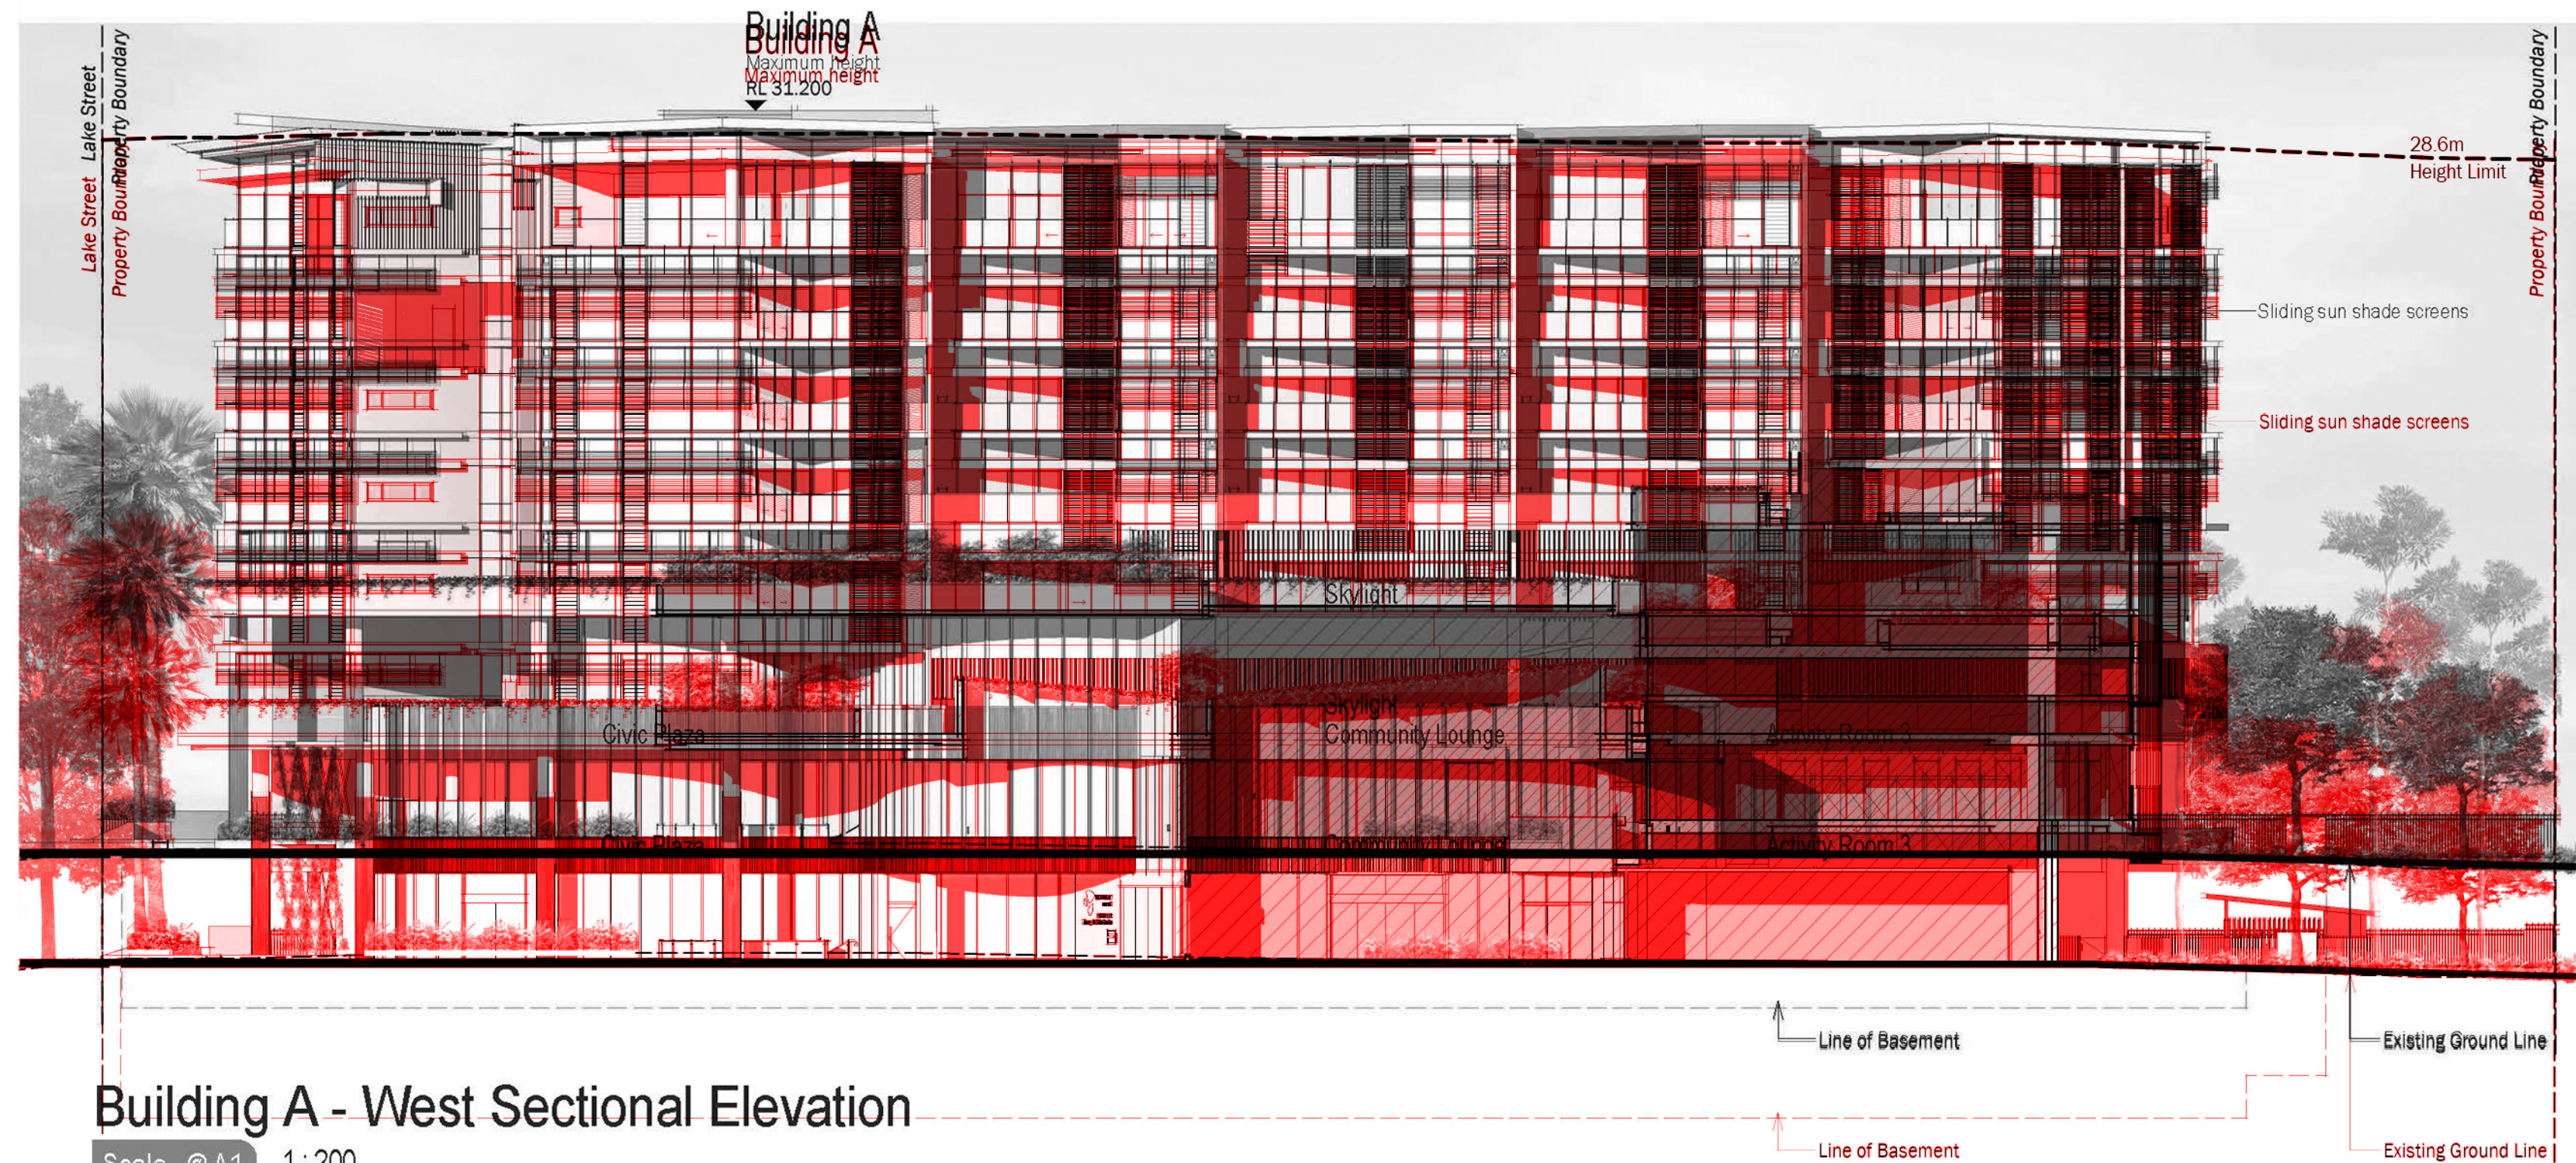


Building A - West Sectional Elevation

Scale @ A1 1:200

Building A - West Sectional Elevation

Scale @ A1 1:200

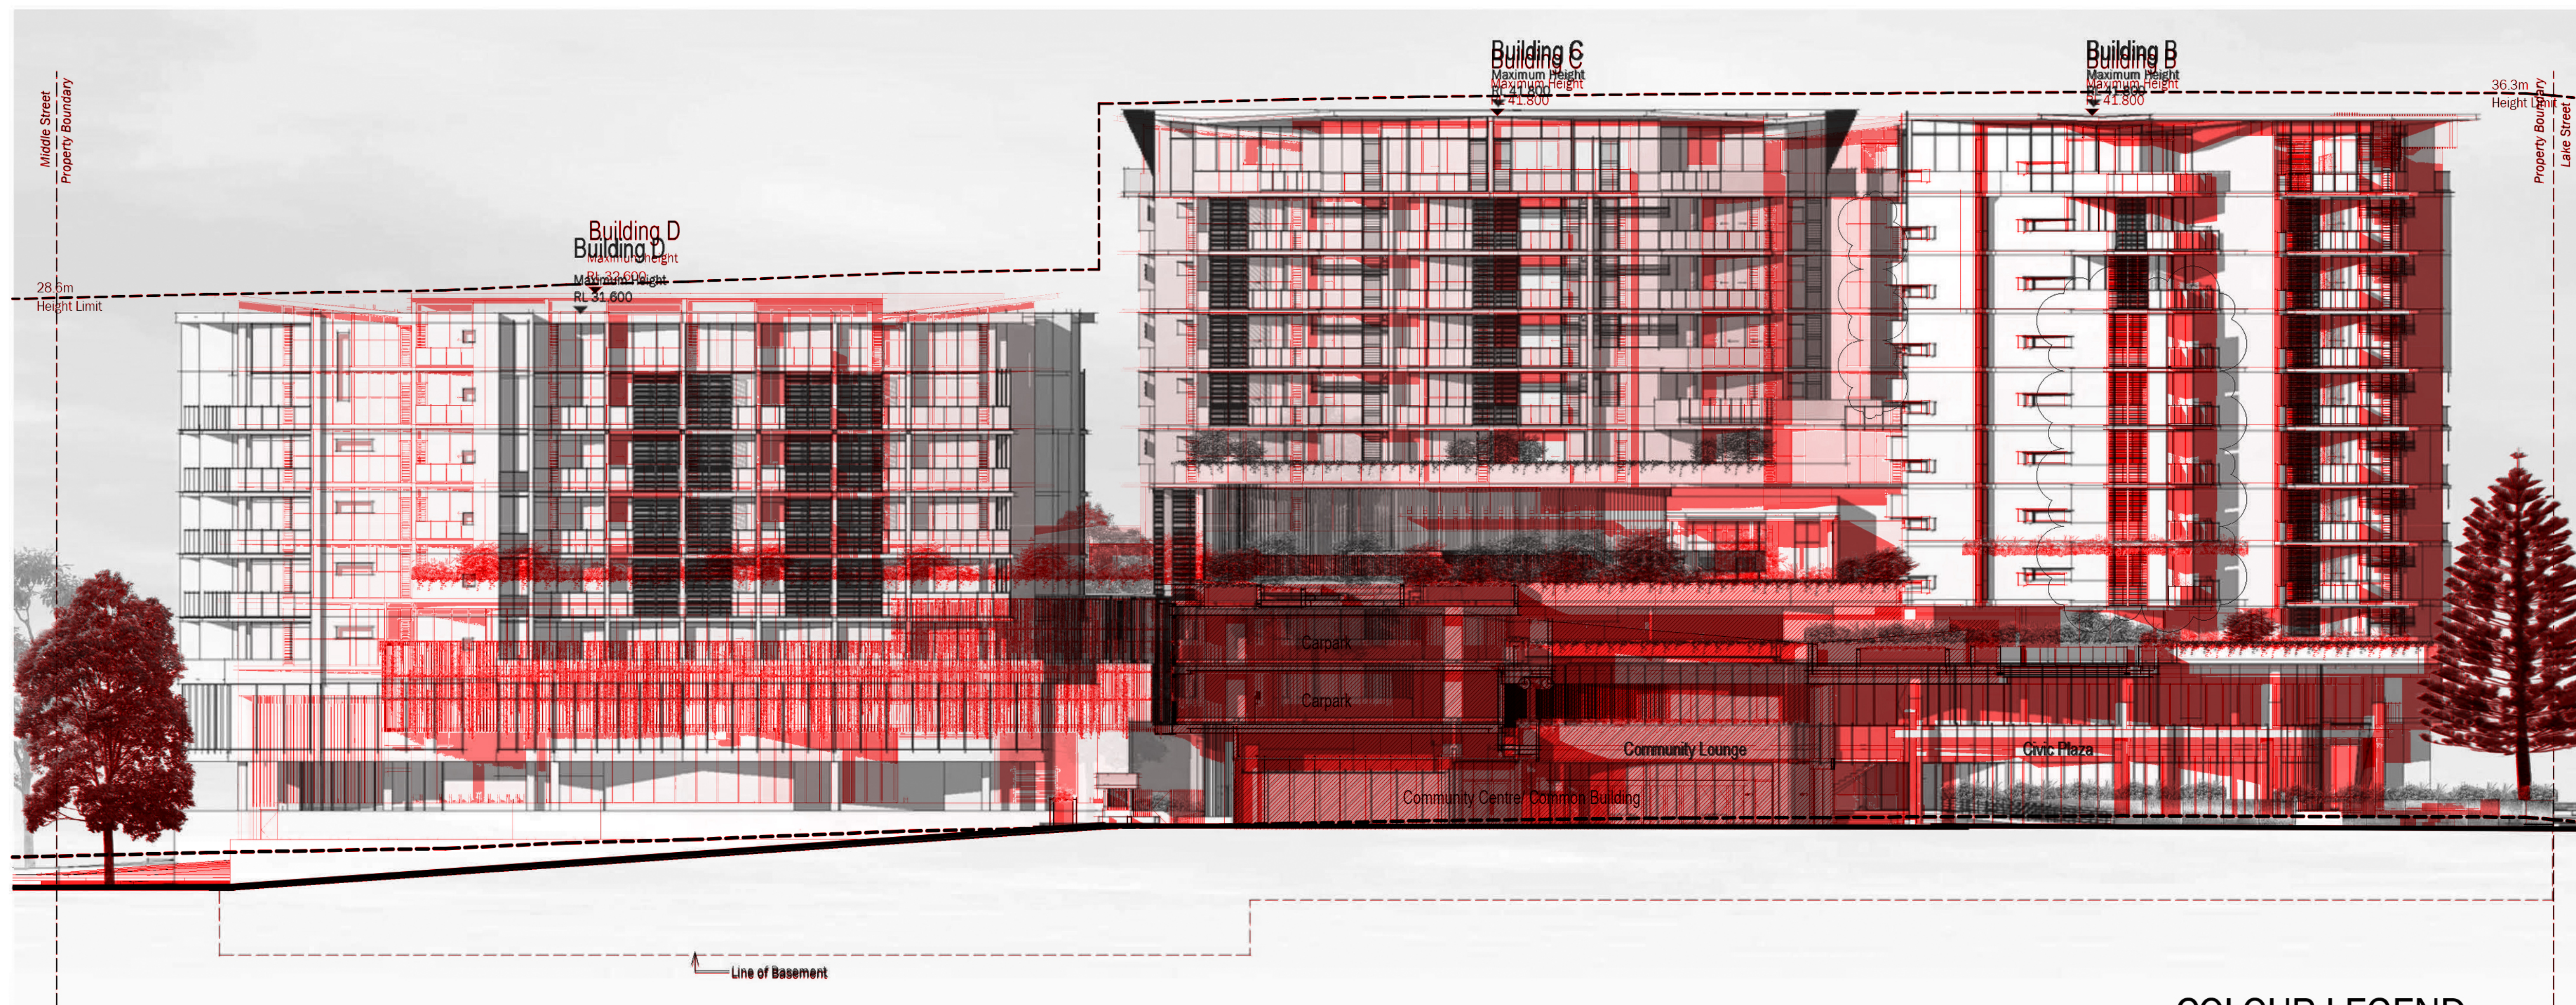

Building B, C and D - East Sectional Elevation

Scale @ A1 1:200

COLOUR LEGEND

2023 DA GIA

2017 DA

TVSarchitects

SOLARIS

Forster Civic Precinct
Cnr Lake, West & Middle Street

For
Enyoc Pty Ltd


Elevations

5490.52 [3]

0 4 8 12 16 20
Scale (m) 1:200 @A1 Scale (m) 1:400 @A3


DA Issue 26/08/23

Overlay of 2017 approval and 2023 Proposal Elevations

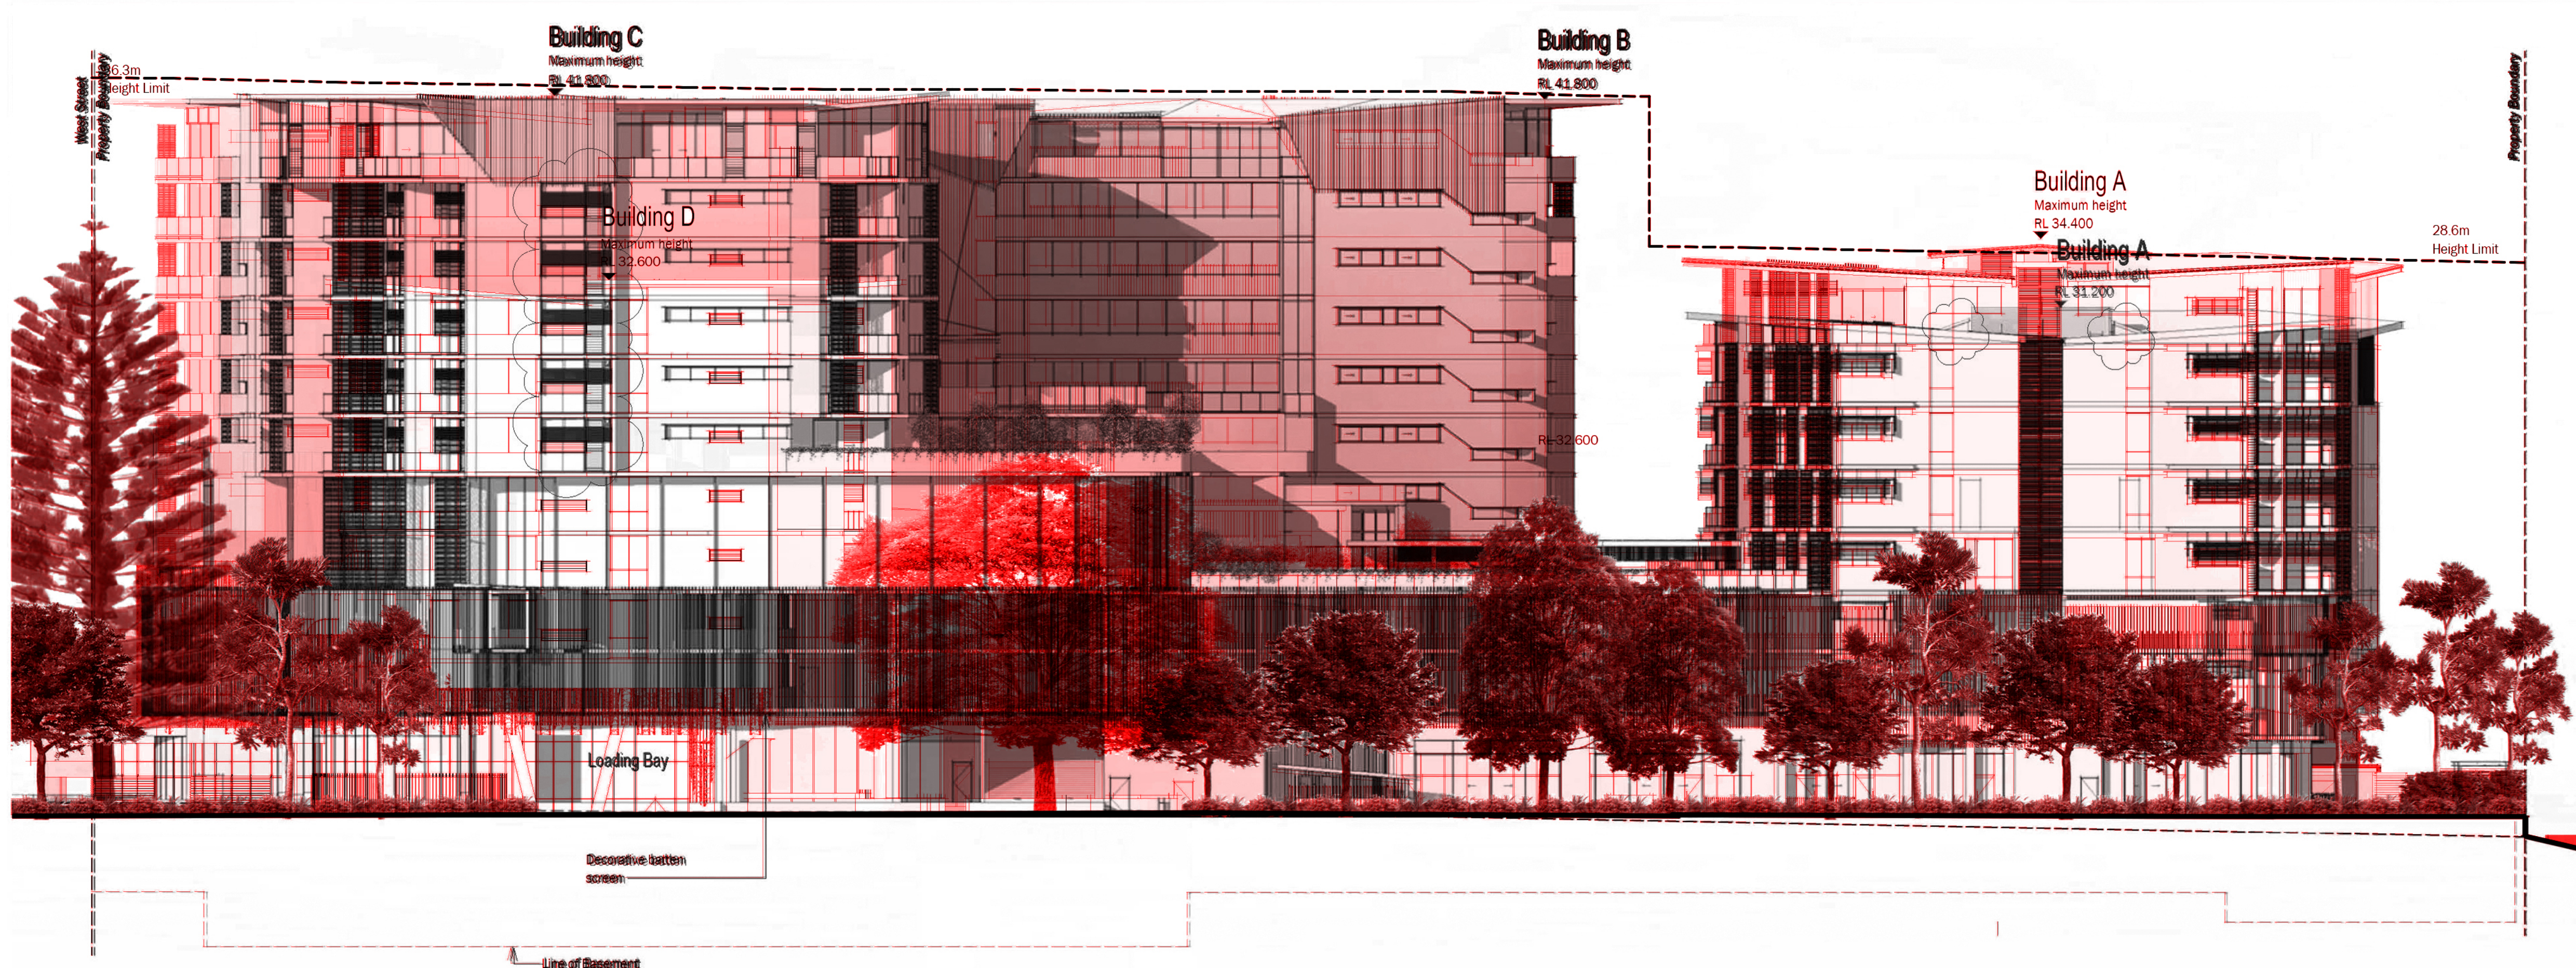

South Sectional Elevation

Scale @ A1 1:200

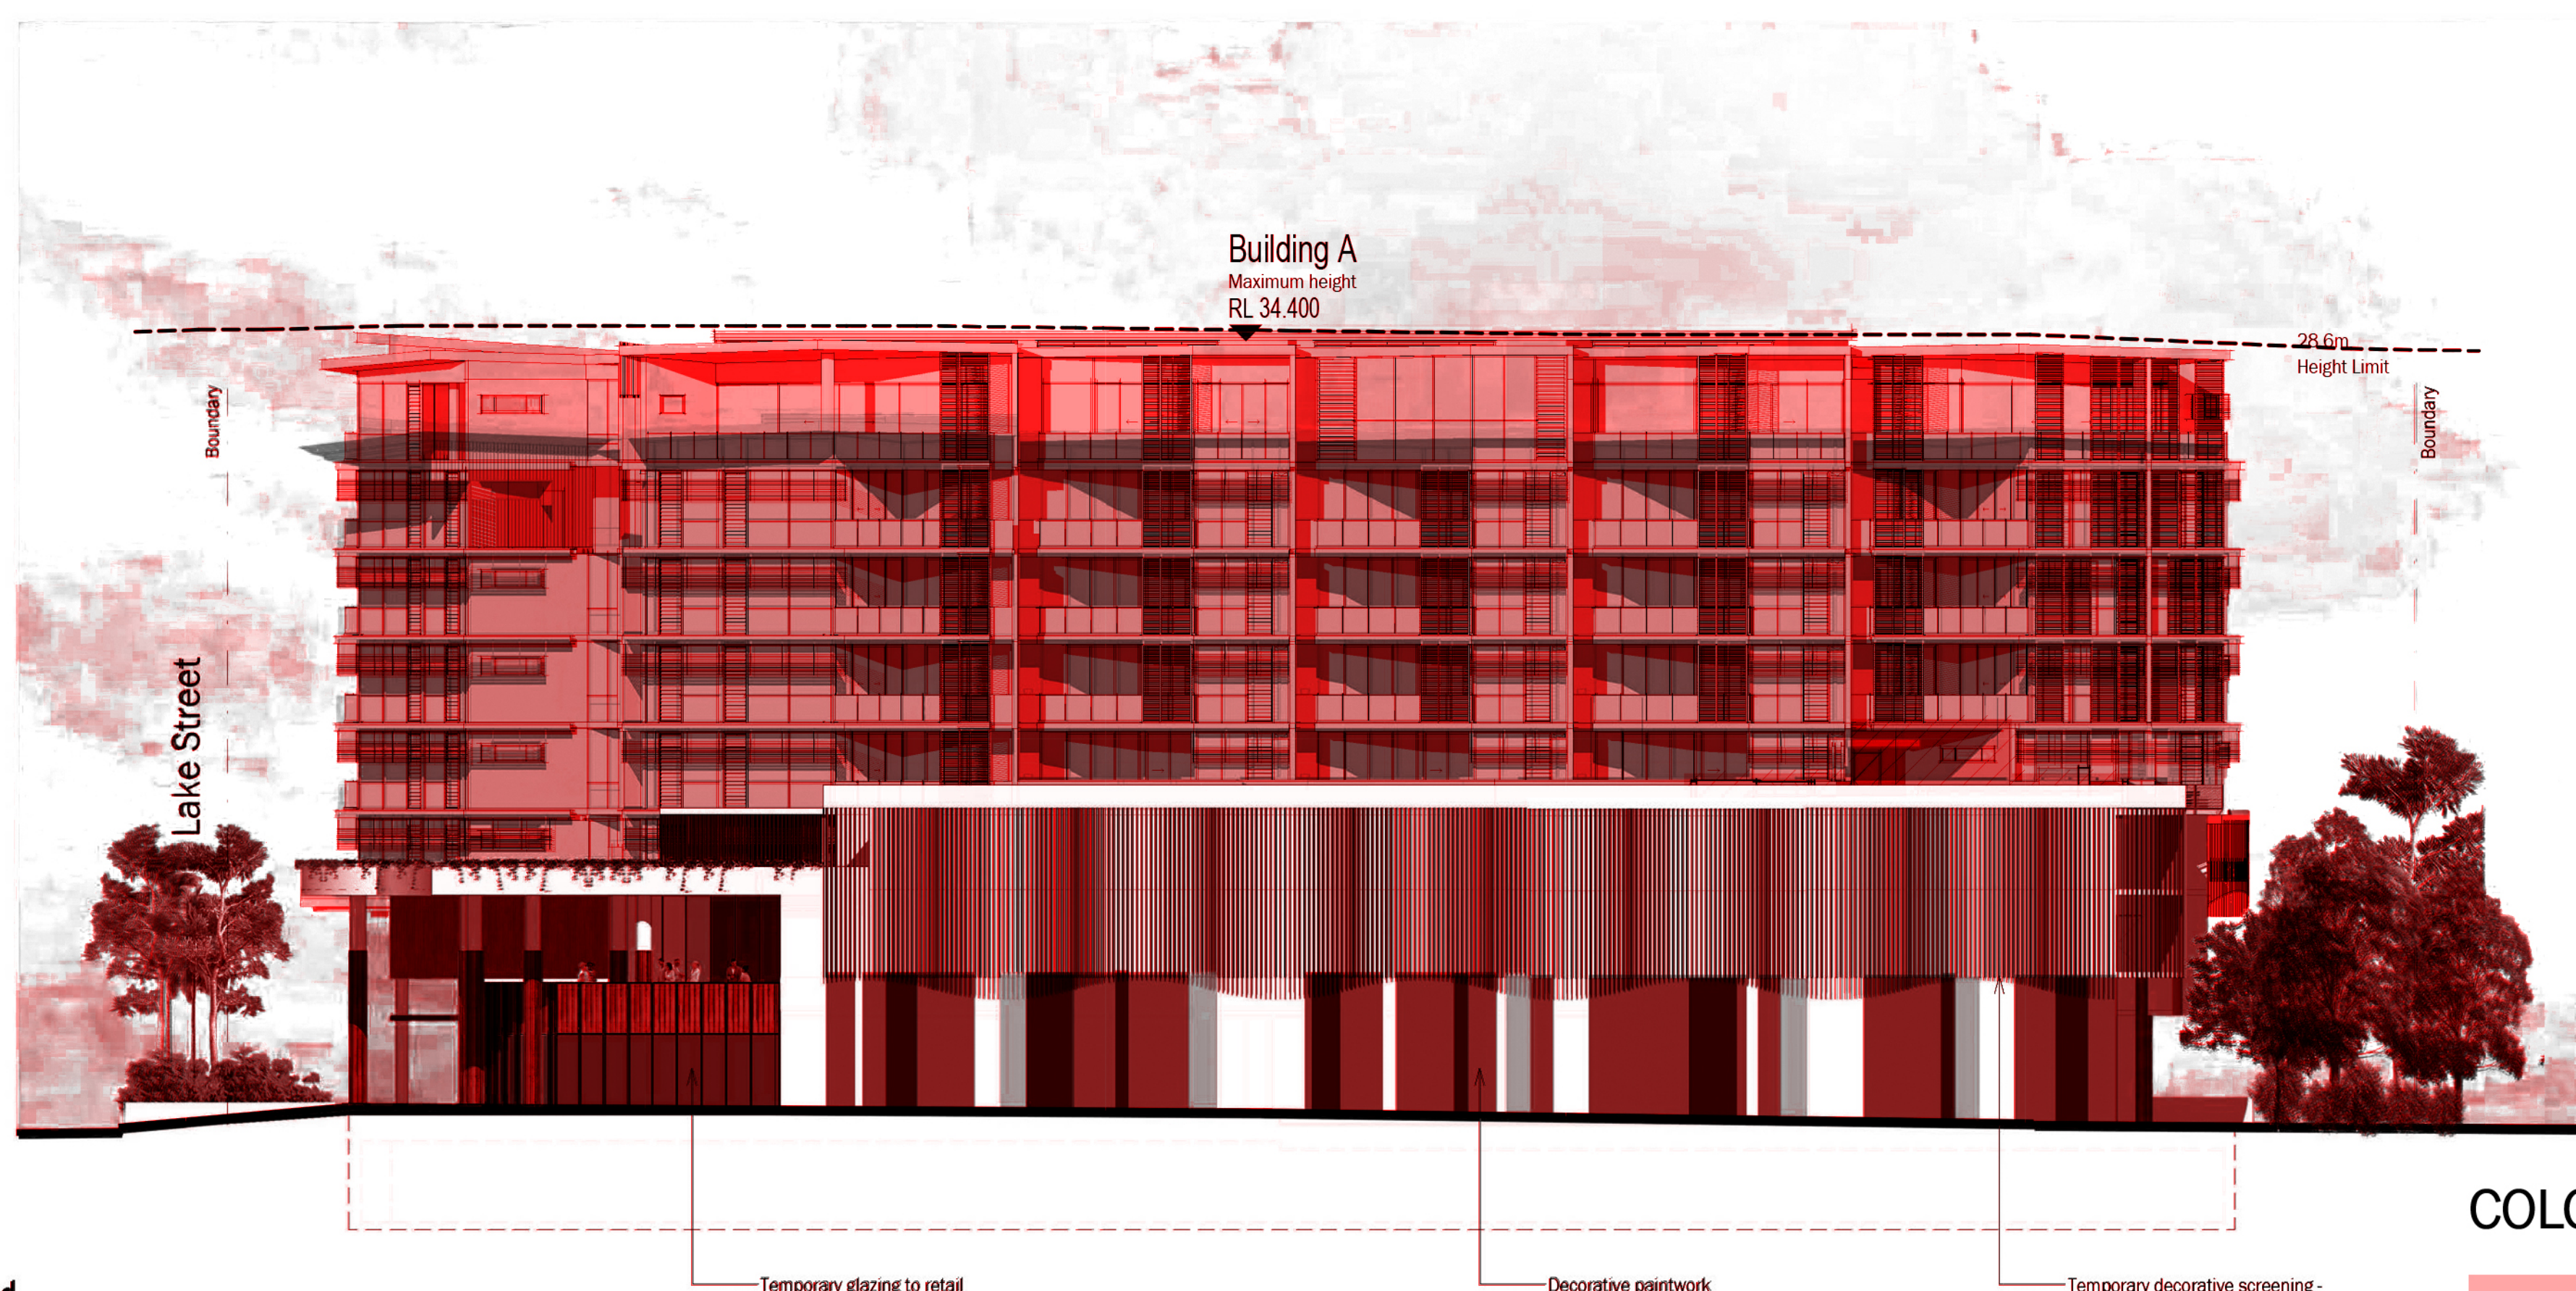

Stage 1 - West Elevation

Scale @ A1 1:200

(Demonstrating facade treatment planned, if Stage 2 doesn't follow immediately.)

COLOUR LEGEND

	2023 DA GIA
	2017 DA

Overlay of 2017 approval and 2023 Proposal Elevations

TVSarchitects

SOLARIS

Forster Civic Precinct
Cnr Lake, West & Middle Street



For
Enyoc Pty Ltd

Elevations

5490.53 [2]



DA Issue 26/08/23

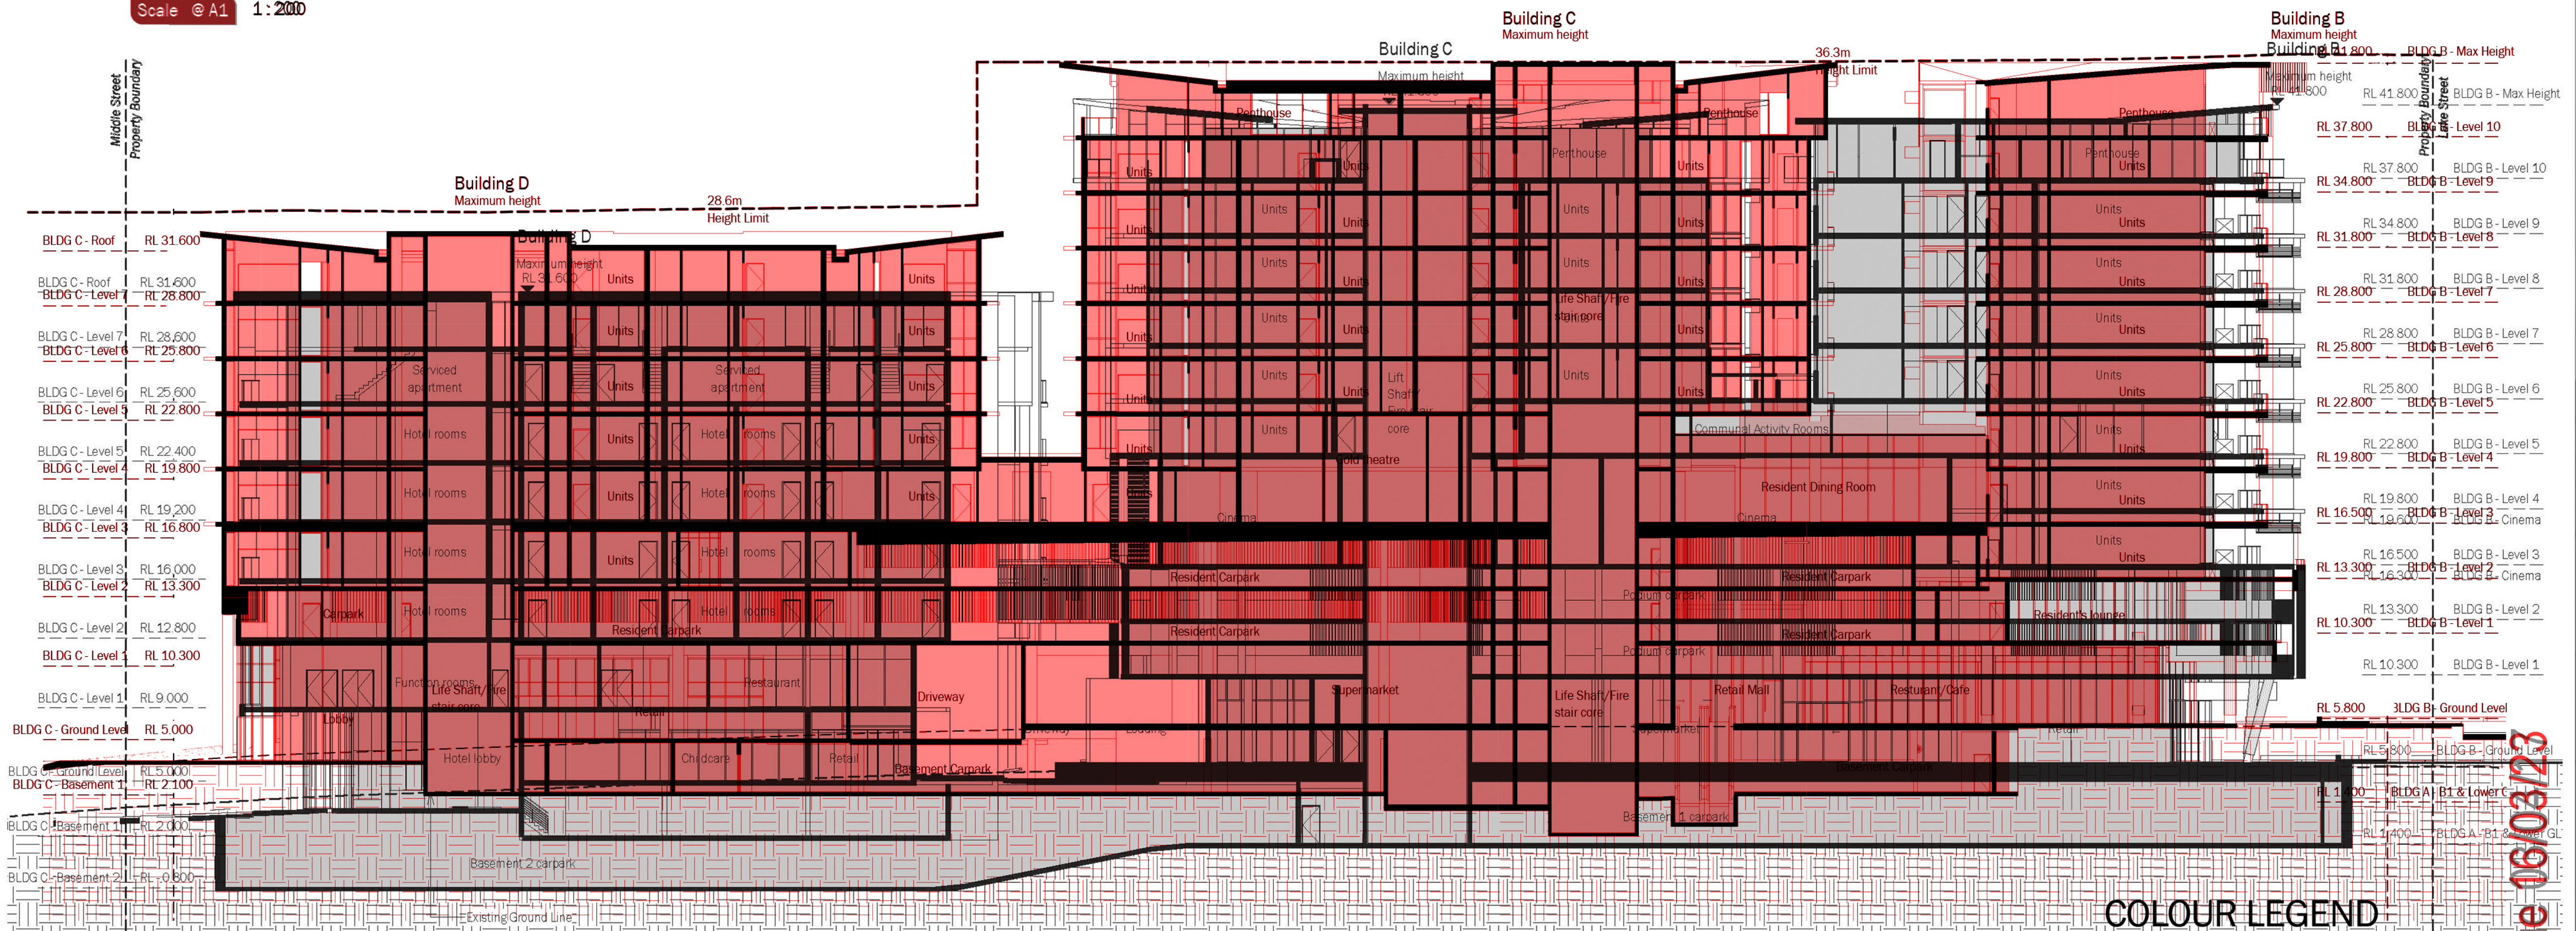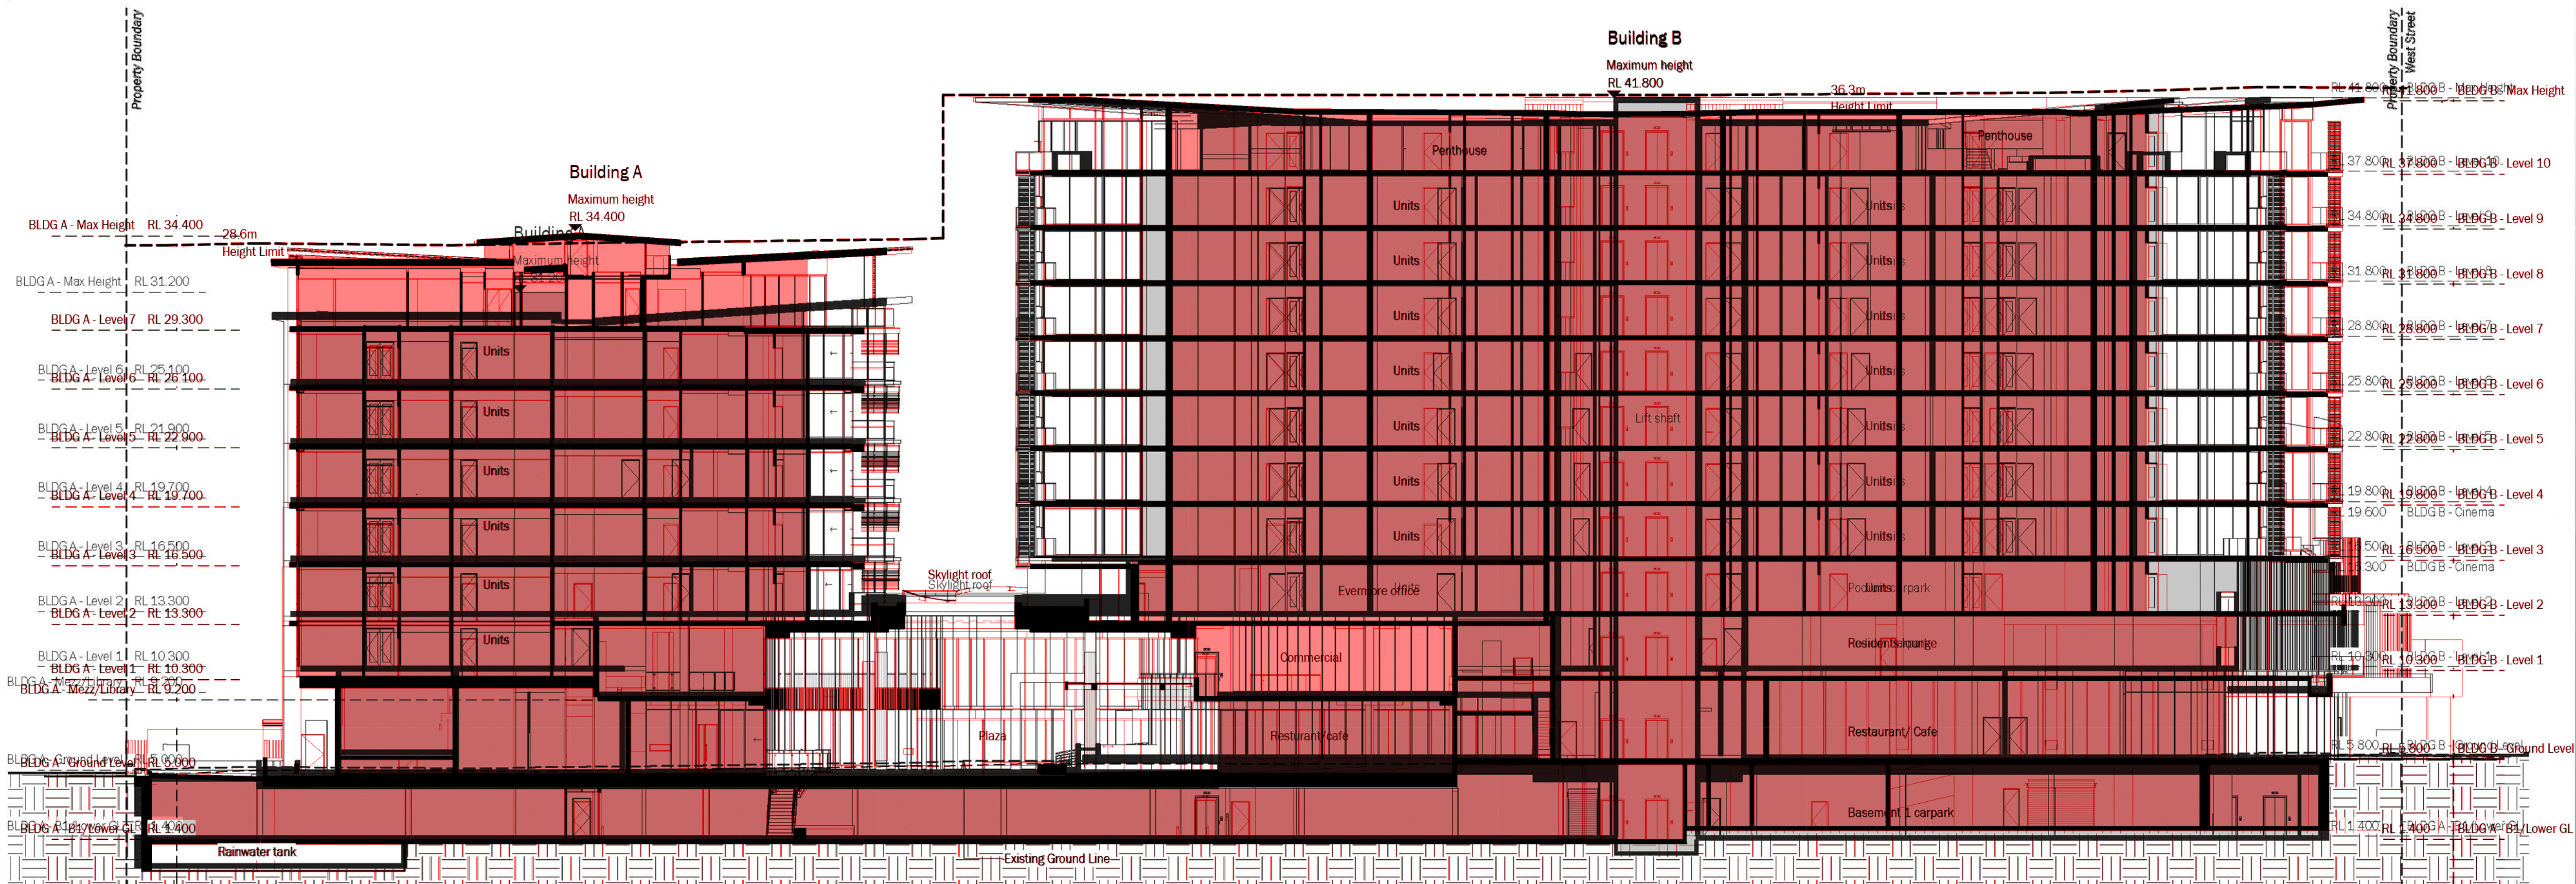

COLOUR LEGEND

2023 DA GIA
2017 DA

TVSarchitects
SOLARIS

Forster Civic Precinct
Cnr Lake, West & Middle Street

For
Enyoc Pty Ltd

Site Sections

5490.60 [1]

0 4 8 12 16 20
Scale (m) 1:200 @A1 Scale (m) 1:400 @A3

Overlay of 2017 approval and 2023 Proposal Sections

DA Issue 06/03/23