


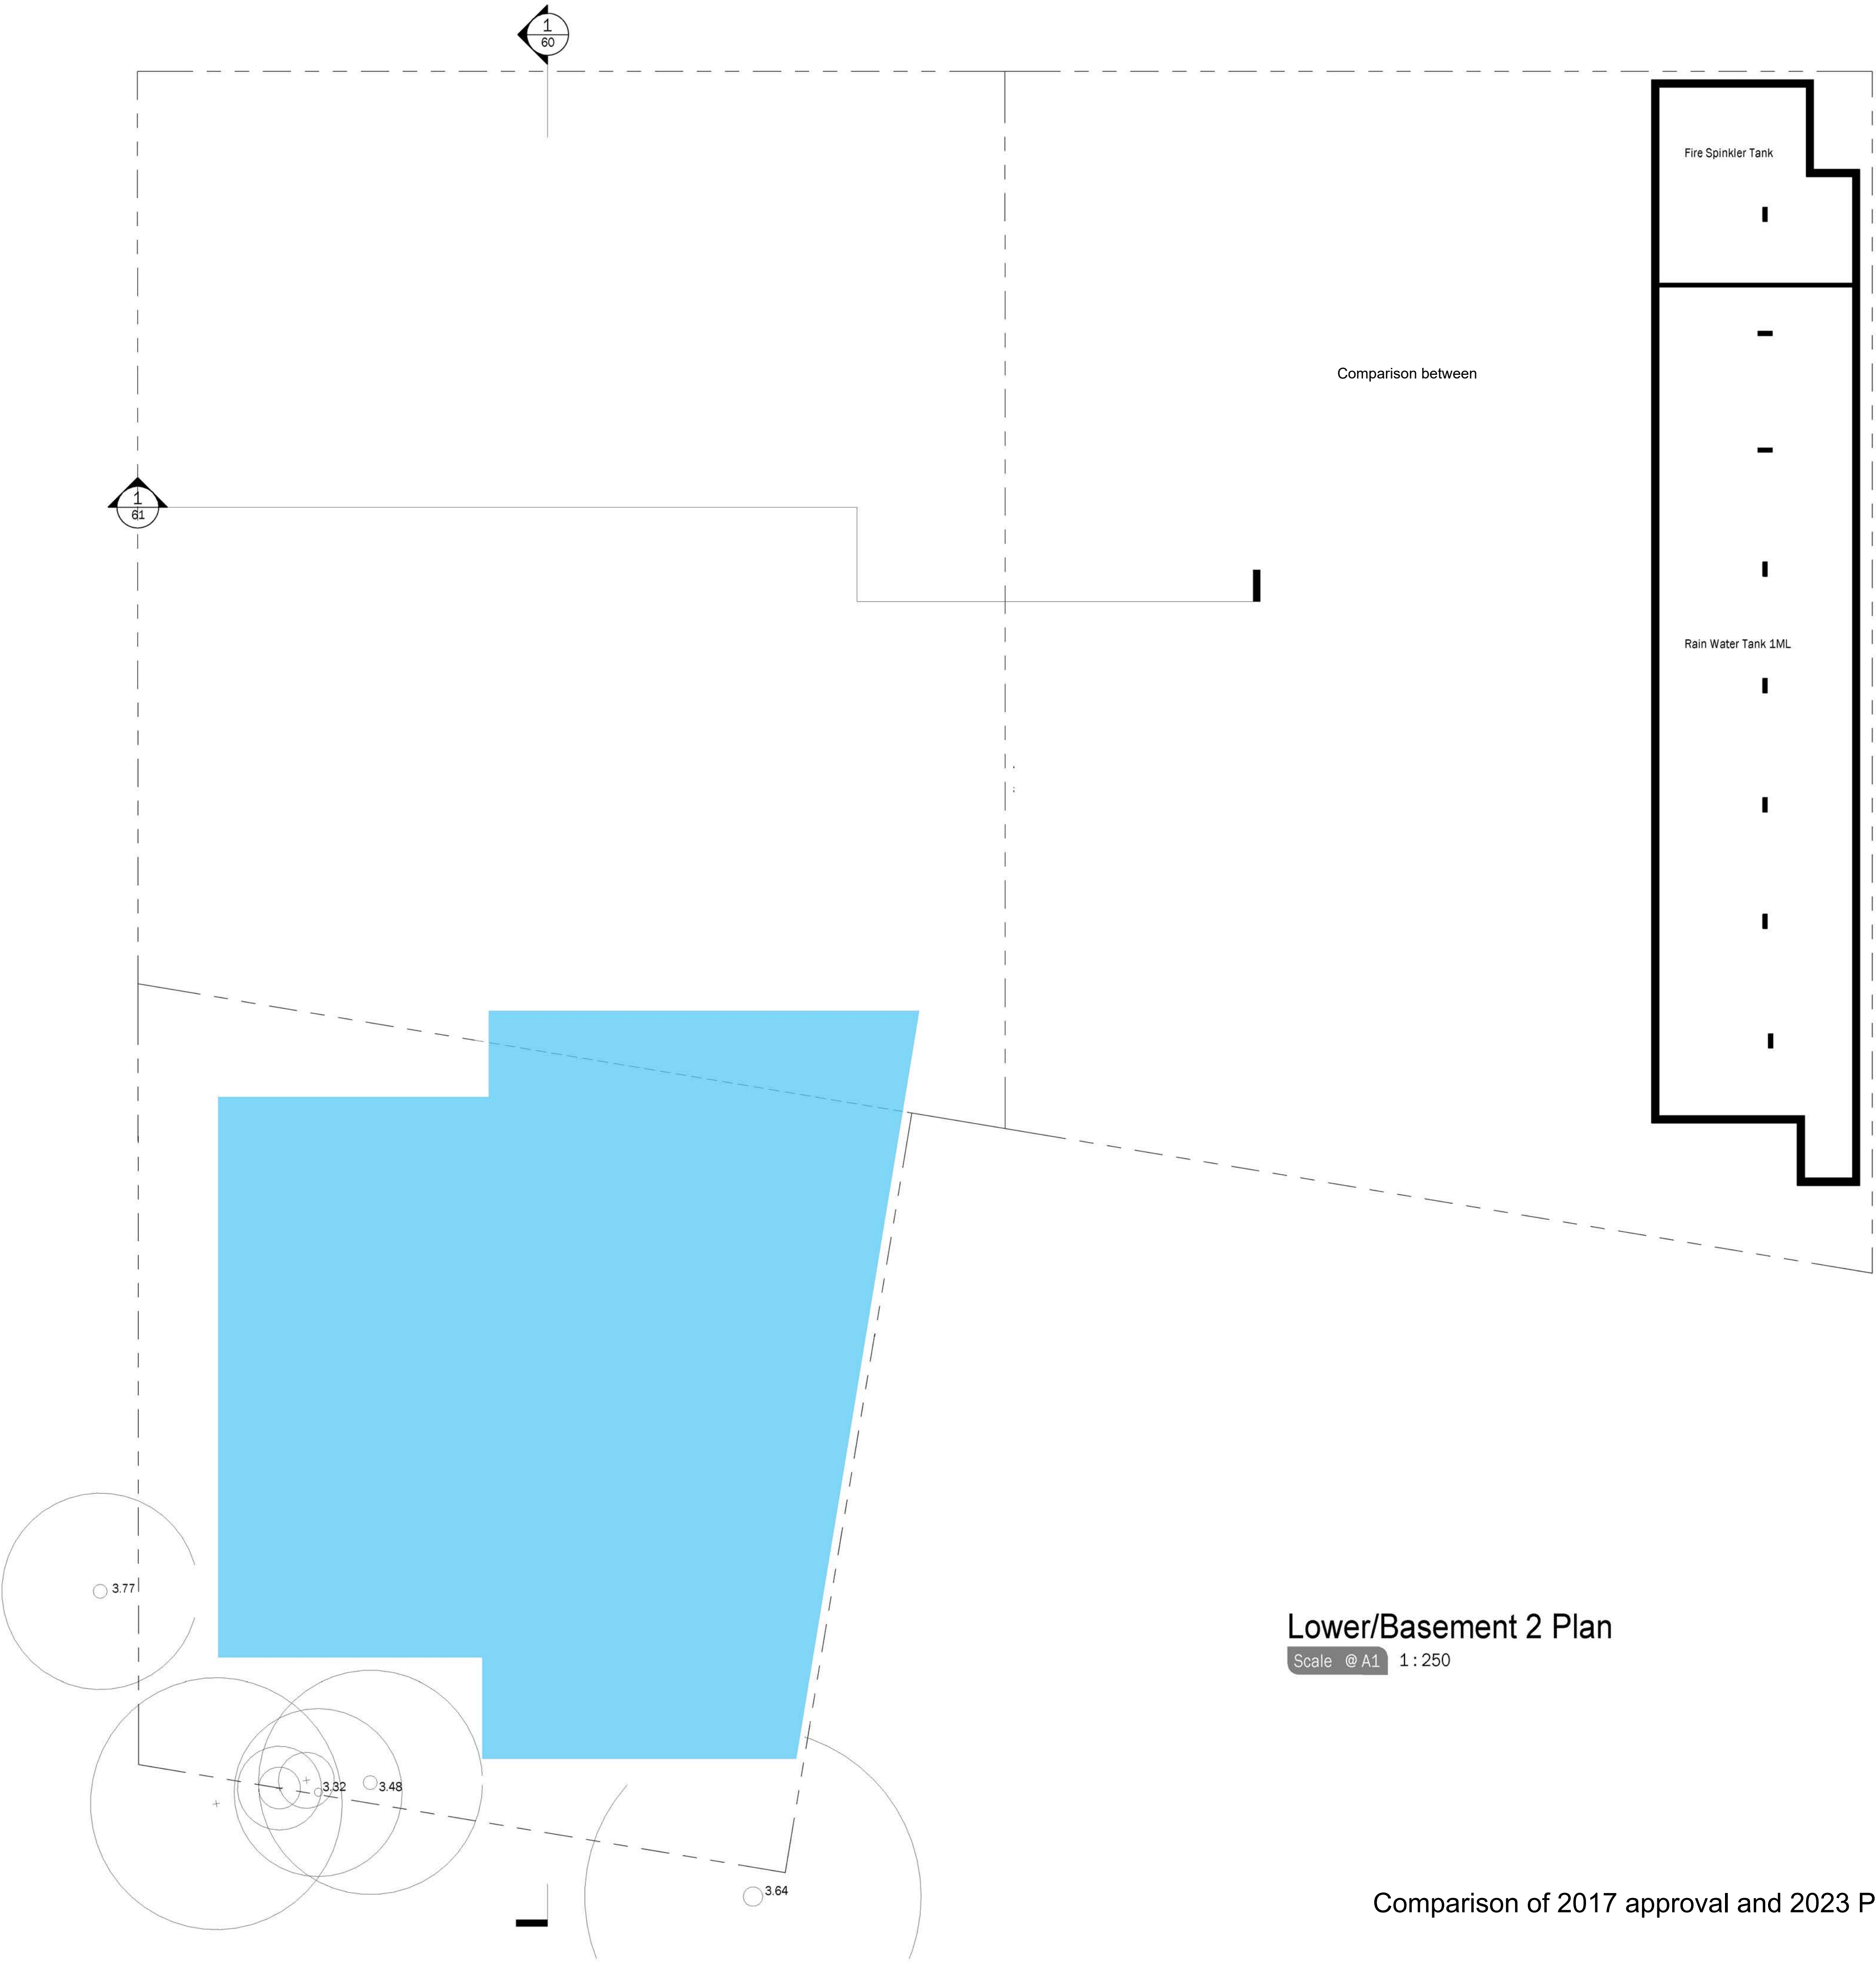

Parking Schedule		
Level	Description	Count
BLDGA - Basement 1 / Lower Ground Level	2.6 Residential Bay	9
BLDGA - Basement 1 / Lower Ground Level	3.2 Res. Tandem Bay	14
BLDGA - Basement 1 / Lower Ground Level	3.2 Residential Bay	16
BLDGA - Basement 1 / Lower Ground Level	Bicycle Bay	163
BLDGA - Basement 1 / Lower Ground Level	Library Employee	2
BLDGA - Basement 1 / Lower Ground Level	Library Loading Bay	1
BLDGA - Basement 1 / Lower Ground Level	PWD Bay	2
BLDGA - Basement 1 / Lower Ground Level	Retail Bay	209
BLDGA - Basement 1 / Lower Ground Level	Retail Bay (Small)	2
BLDGA - Basement 1 / Lower Ground Level		418
BLDGA - Ground Level	Bicycle Bay	18
BLDGA - Ground Level		18
BLDGA - Level 1	3.2 Residential Bay	13
BLDGA - Level 1	3.8 Residential Bay	4
BLDGA - Level 1		17
BLDGA - Level 2	2.4 Res. Tandem Bay	15
BLDGA - Level 2	2.4 Residential Bay	31
BLDGA - Level 2	2.6 Res. Tandem Bay	12
BLDGA - Level 2	3.2 Res. Tandem Bay	1
BLDGA - Level 2	3.2 Residential Bay	22
BLDGA - Level 2		61
BLDG B - Level 1	3.2 Res. Tandem Bay	14
BLDG B - Level 1	3.2 Residential Bay	71
BLDG B - Level 1		85
BLDG B - Level 2	3.2 Res. Tandem Bay	14
BLDG B - Level 2	3.2 Residential Bay	52
BLDG B - Level 2		66
Grand Total		685

TVSarchitects

SOLARIS

Forster Civic Precinct
Cnr Lake, West & Middle Street

For
Enyoc Pty Ltd

Lower Basement 2 Plan



DA Issue11/05/21

Comparison of 2017 approval and 2023 Proposal Plans




TVSarchitects
SOLARIS

5490.23 [6]

0 5 10 15 20 25

Scale (m) 1 : 250 @A1 Scale (m) 1 : 500 @A3

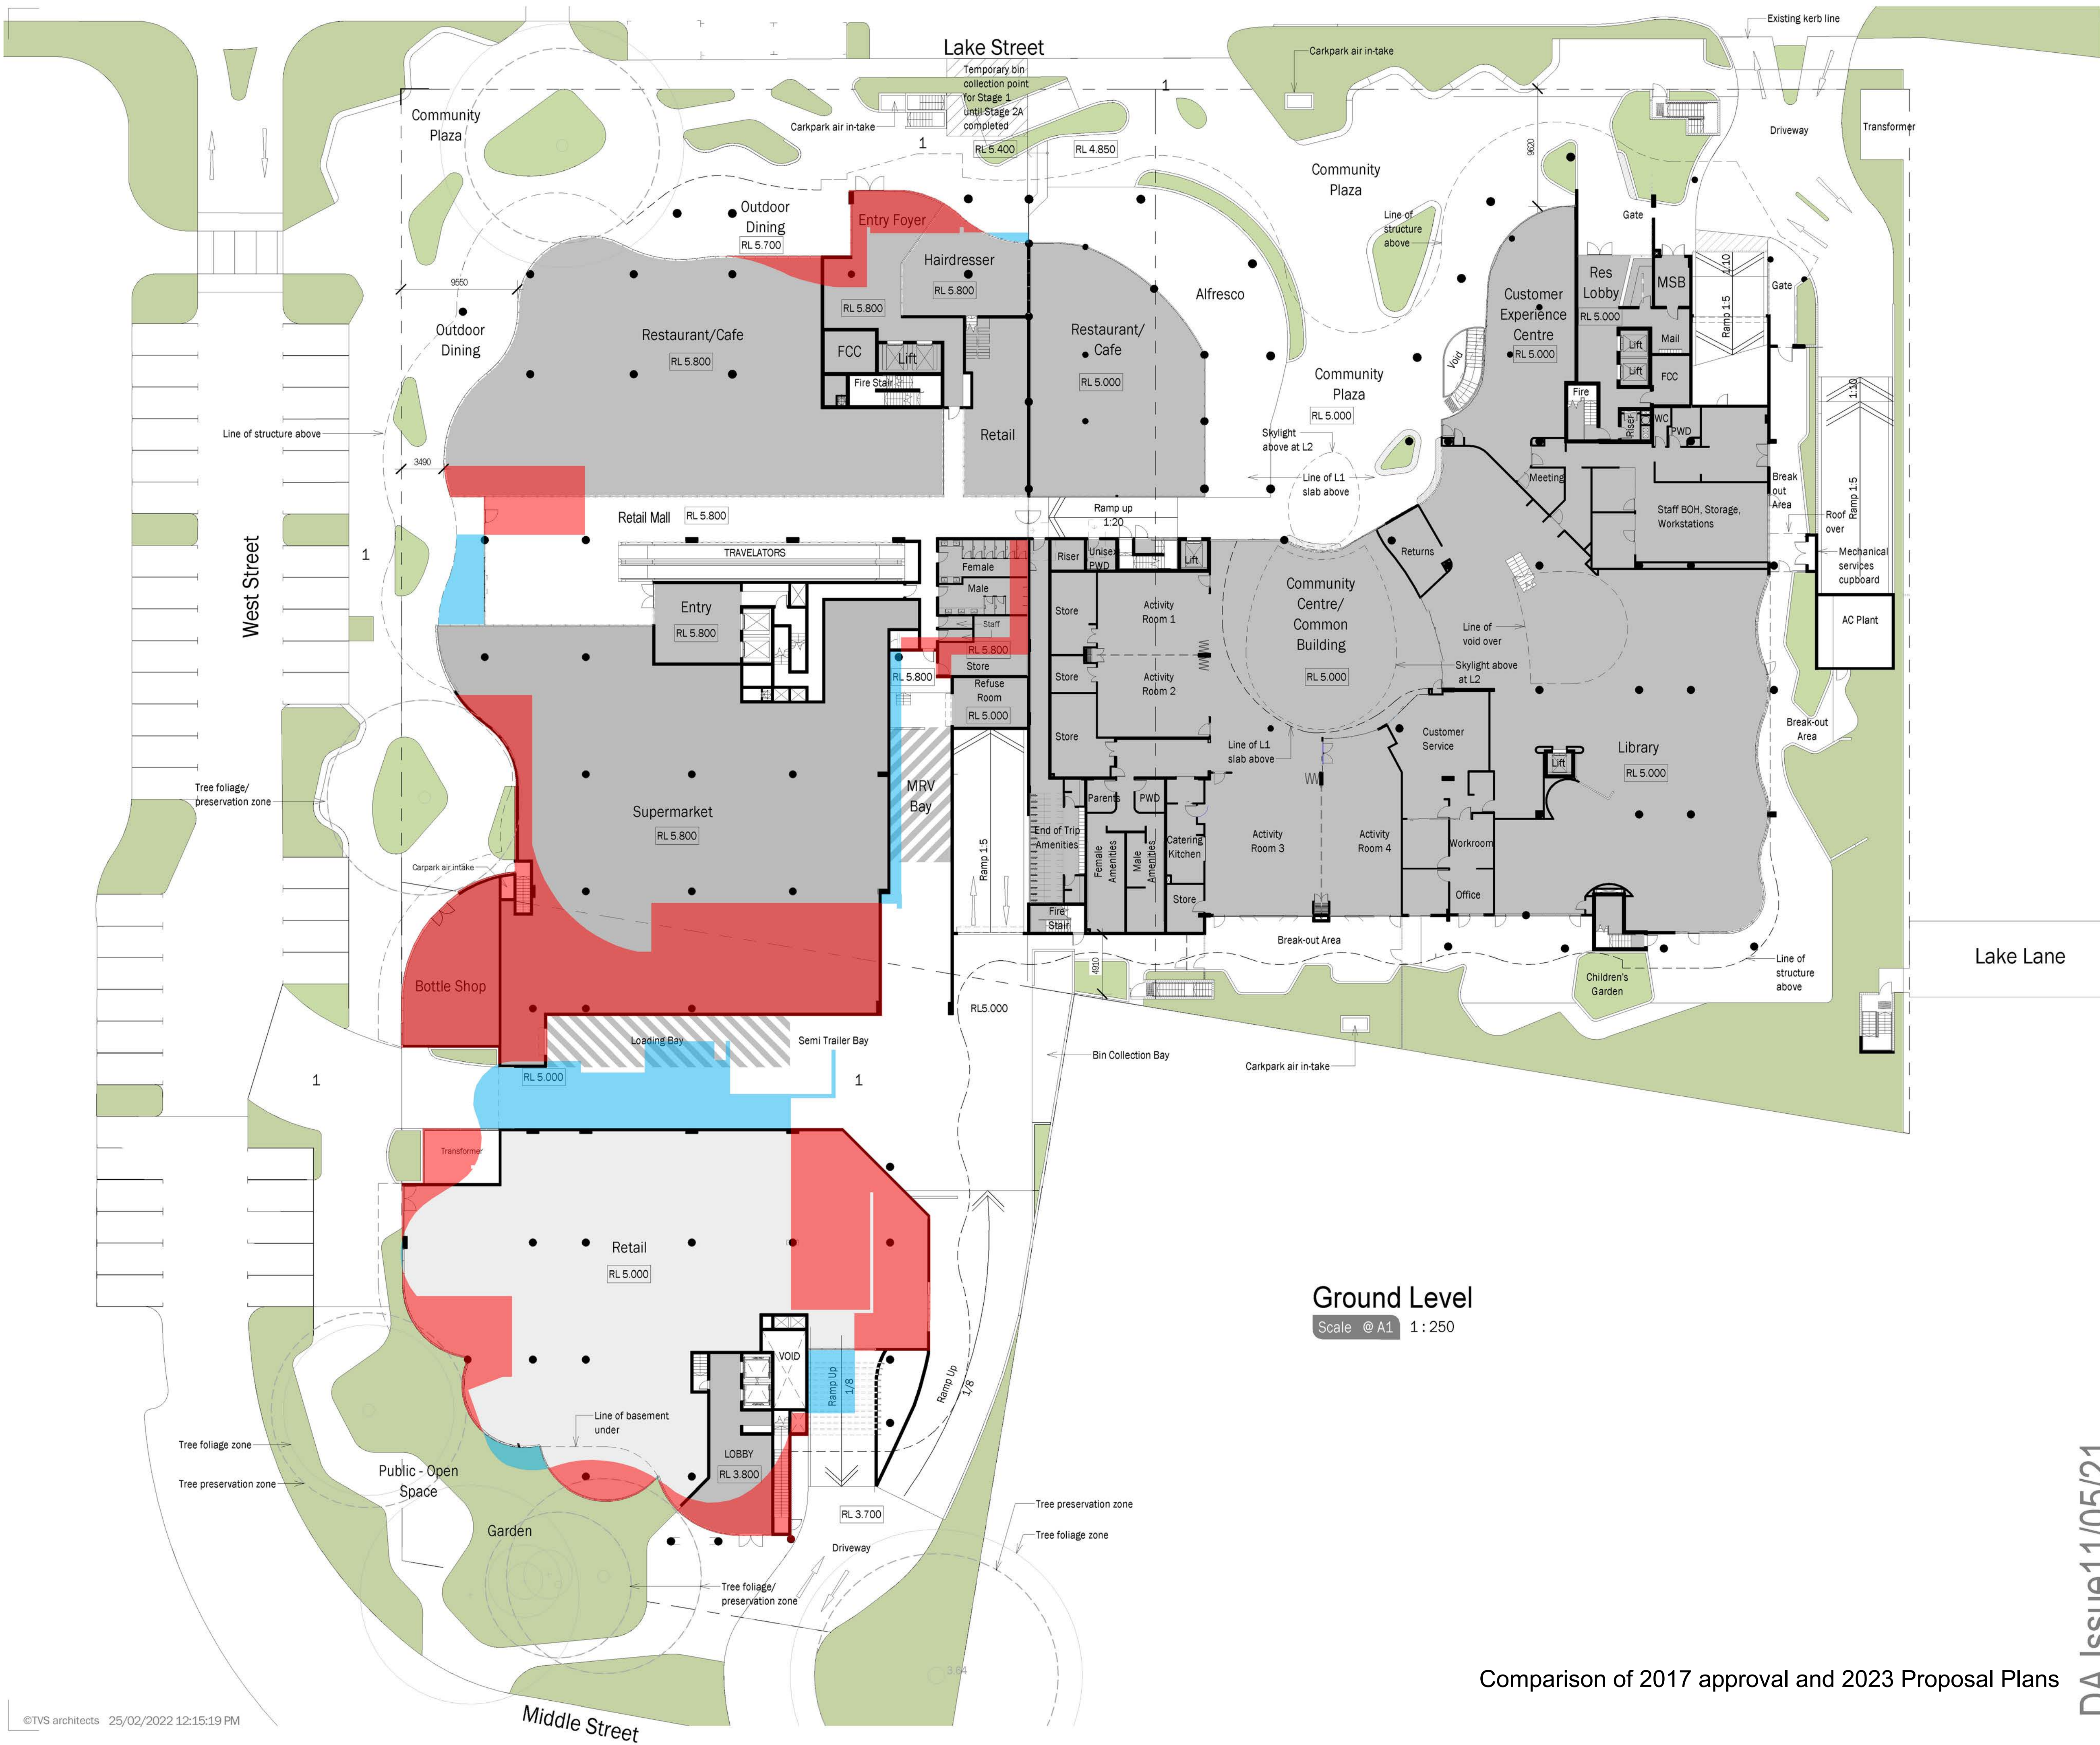

Ground Level
Scale @ A1 1 : 250

Street Parking Schedule	
Description	Count
	82
Grand Total	82


Bicycle Parking Schedule	
Description	Count

TVSarchitects

SOLARIS

Forster Civic Precinct
Cnr Lake, West & Middle Street
For
Enyoc Pty Ltd
Ground Floor Plan


5490.24 [7]

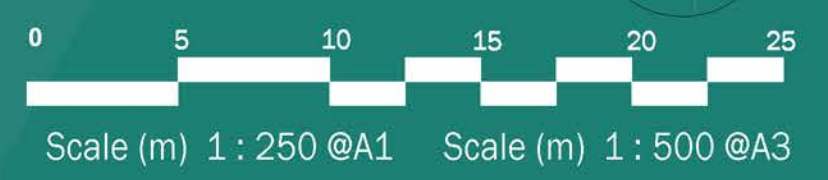

DA Issue 11/05/21

Comparison of 2017 approval and 2023 Proposal Plans

West Street

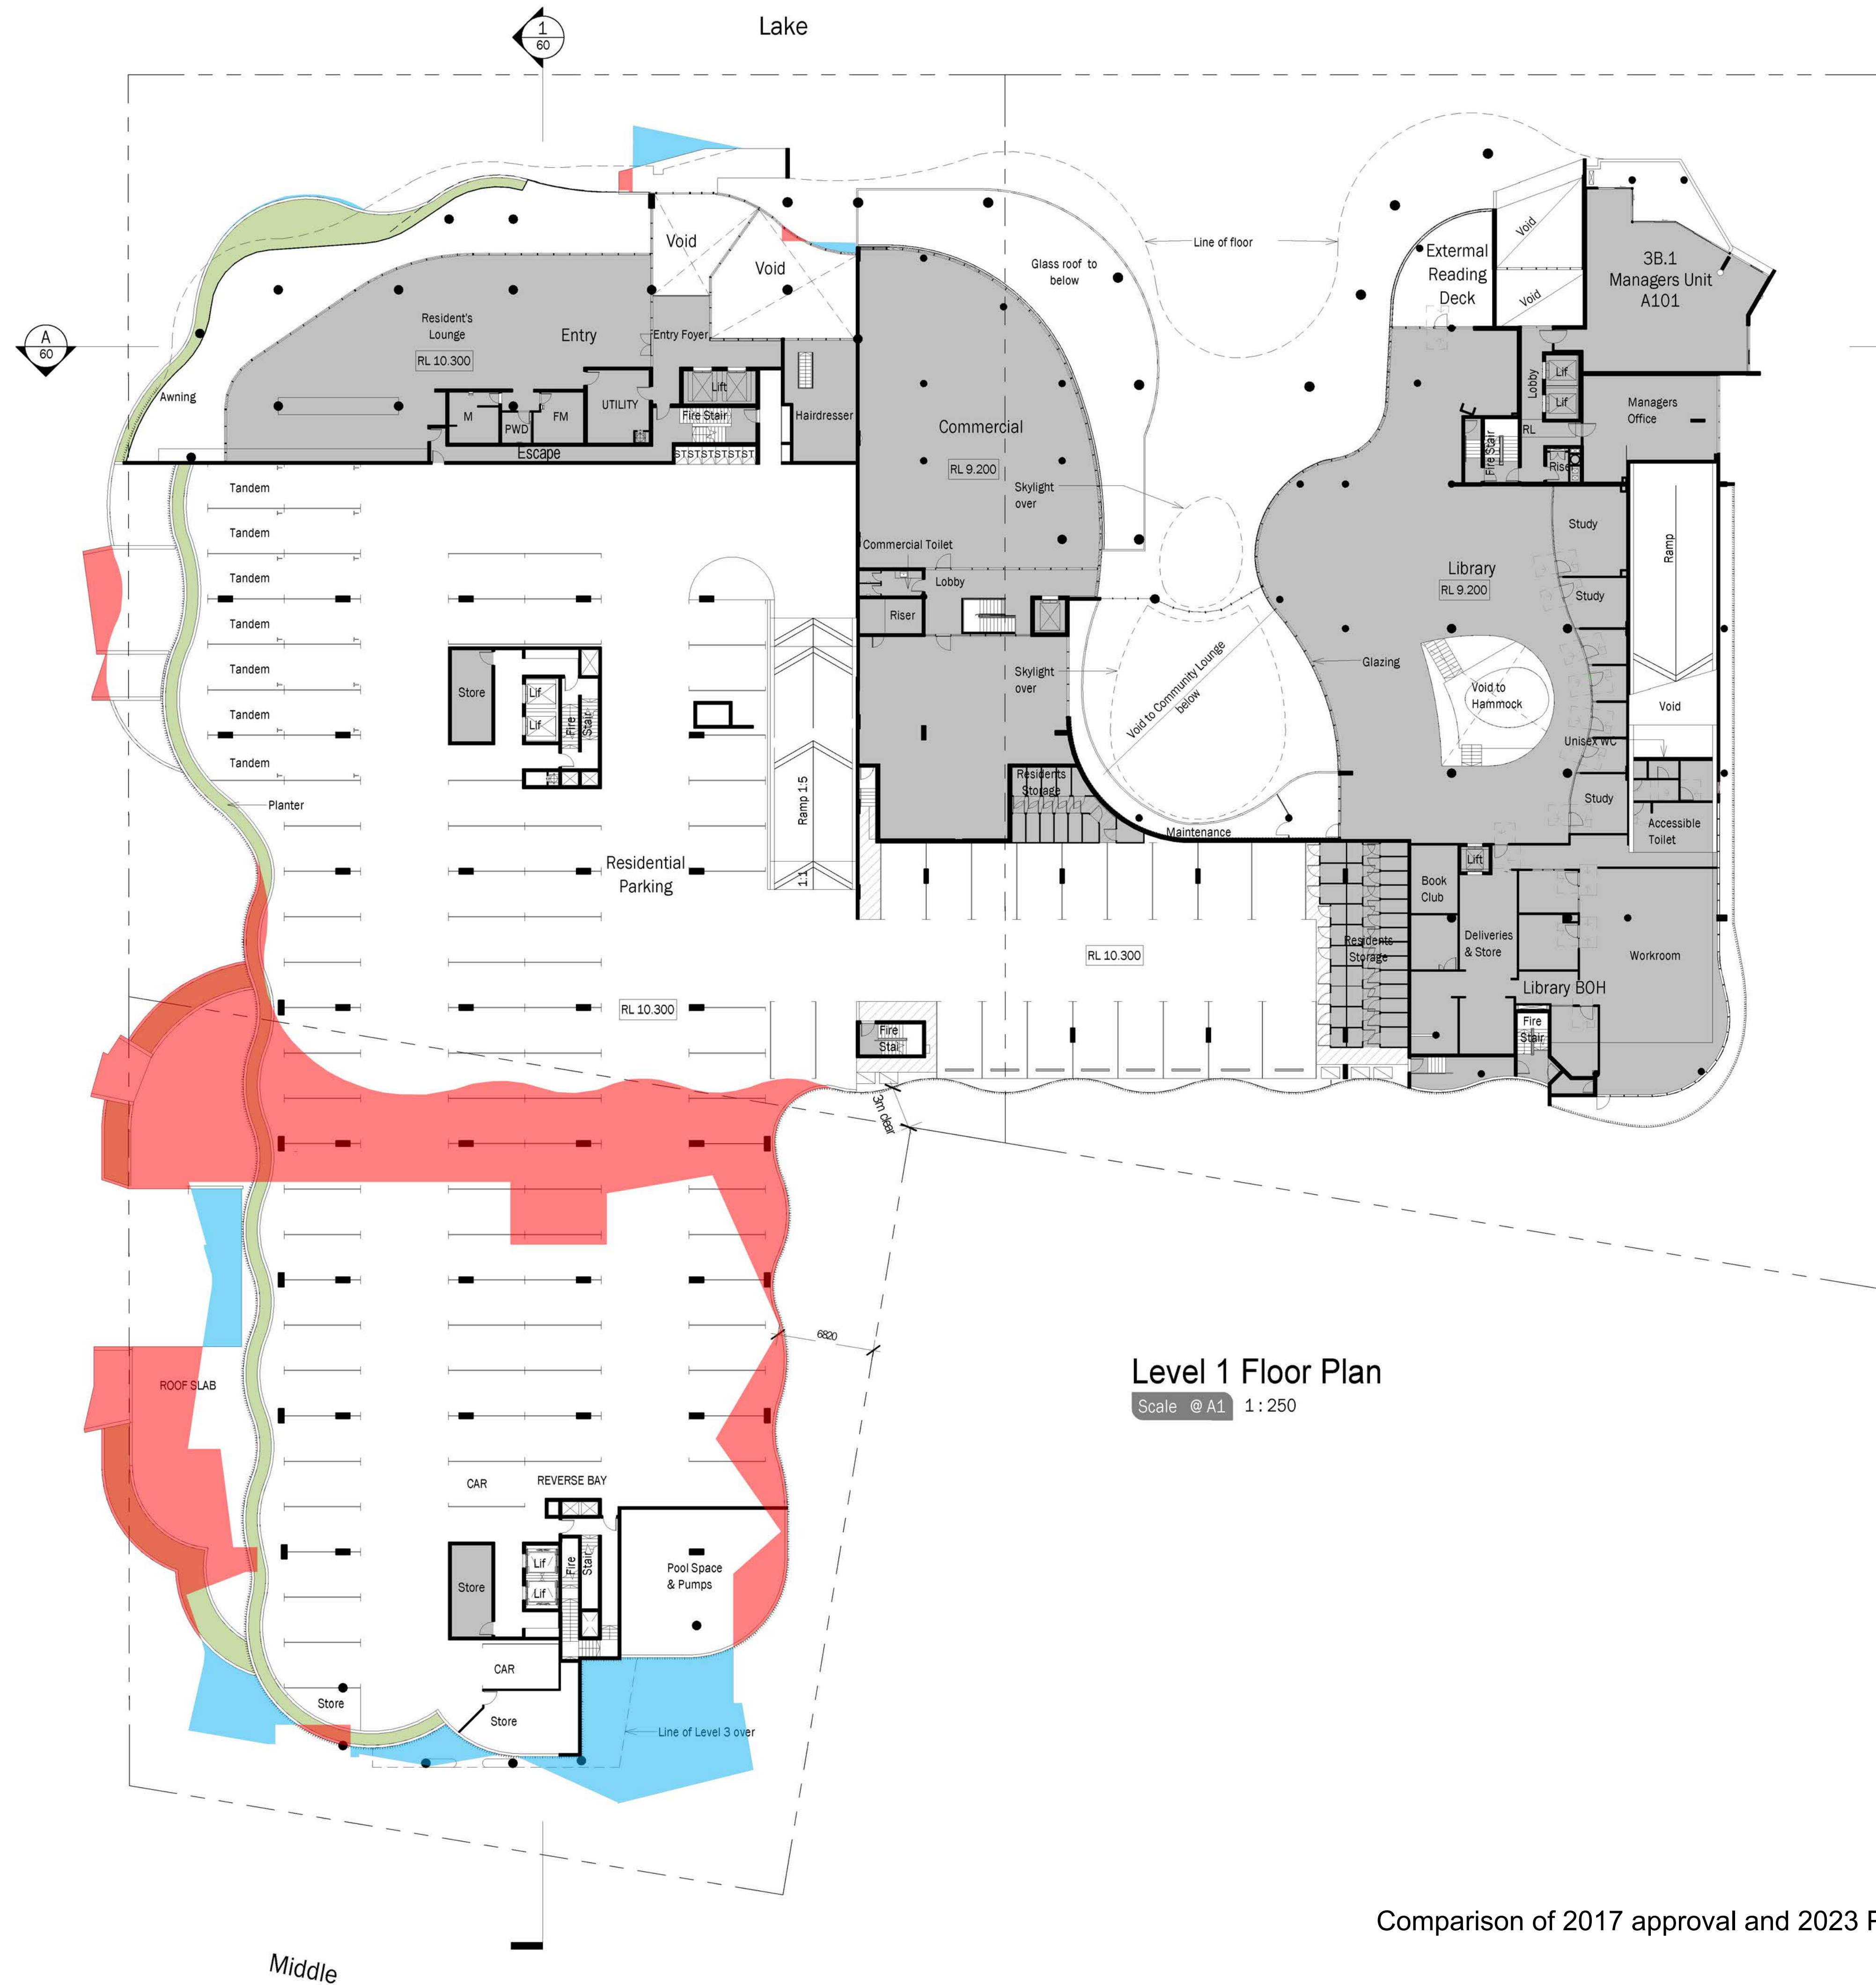

Parking Schedule		
Level	Description	Count
BLDGA - Basement 1 / Lower Ground Level	2.6 Residential Bay	9
BLDGA - Basement 1 / Lower Ground Level	3.2 Res. Tandem Bay	14
BLDGA - Basement 1 / Lower Ground Level	3.2 Residential Bay	16
BLDGA - Basement 1 / Lower Ground Level	Bicycle Bay	163
BLDGA - Basement 1 / Lower Ground Level	Library Employee	2
BLDGA - Basement 1 / Lower Ground Level	Library Loading Bay	1
BLDGA - Basement 1 / Lower Ground Level	PWD Bay	2
BLDGA - Basement 1 / Lower Ground Level	Retail Bay	209
BLDGA - Basement 1 / Lower Ground Level	Retail Bay (Small)	2
BLDGA - Basement 1 / Lower Ground Level		418
BLDGA - Ground Level	Bicycle Bay	18
BLDGA - Ground Level		18
BLDGA - Level 1	3.2 Residential Bay	13
BLDGA - Level 1	3.8 Residential Bay	4
BLDGA - Level 1		17
BLDGA - Level 2	2.4 Res. Tandem Bay	15
BLDGA - Level 2	2.4 Residential Bay	31
BLDGA - Level 2	2.6 Res. Tandem Bay	12
BLDGA - Level 2	3.2 Res. Tandem Bay	1
BLDGA - Level 2	3.2 Residential Bay	22
BLDGA - Level 2		81
BLDGB - Level 1	3.2 Res. Tandem Bay	14
BLDGB - Level 1	3.2 Residential Bay	71
BLDGB - Level 1		85
BLDGB - Level 2	3.2 Res. Tandem Bay	14
BLDGB - Level 2	3.2 Residential Bay	52
BLDGB - Level 2		66
Grand Total		685

TVSarchitects

SOLARIS

Forster Civic Precinct
Cnr Lake, West & Middle Street
For
Enyoc Pty Ltd
Level 1 Floor Plan

5490.25 [6]



DA Issue 11/05/21

Comparison of 2017 approval and 2023 Proposal Plans



Level 3

Scale @ A1 1 : 250

TVSarchitects

SOLARIS

Forster Civic Precinct
Cnr Lake, West & Middle Street

For
Enyoc Pty Ltd

Level 3 Floor Plan

5490.27 [10

0 5 10 15 20 25

Scale (m) 1 : 250 @A1 Scale (m) 1 : 500 @A3

DA Issue 11/05/21

Comparison of 2017 approval and 2023 Proposal Plans



Comparison of 2017 approval and 2023 Proposal Plans

TVSarchitects

SOLARIS

Forster Civic Precinct
Cnr Lake, West & Middle Street

For
Enyoc Pty Ltd

Level 4 Floor Plan

5490.28 [10]

0 5 10 15 20 25
Scale (m) 1 : 250 @A1 Scale (m) 1 : 500 @A3

DA Issue 11/05/21



Level 5 Floor Plan

Scale @ A1 1 : 250

TVSarchitects

SOLARIS

Forster Civic Precinct
Cnr Lake, West & Middle Street

For
Enyoc Pty Ltd

Level 5 Floor Plan

5490.29 [9]



DA Issue 11/05/21

Comparison of 2017 approval and 2023 Proposal Plans



TVSarchitects


SOLARIS

Forster Civic Precinct
Cnr Lake, West & Middle Street

For
Enyoc Pty Ltd


Level 6 Floor Plan

5490.30 [9]

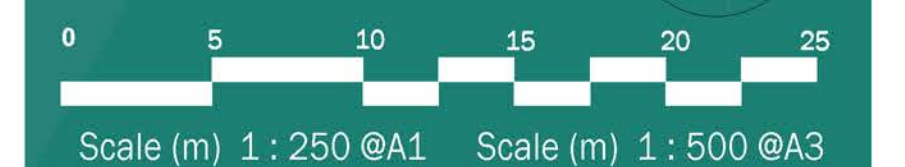

DA Issue 11/05/21

Comparison of 2017 approval and 2023 Proposal Plans

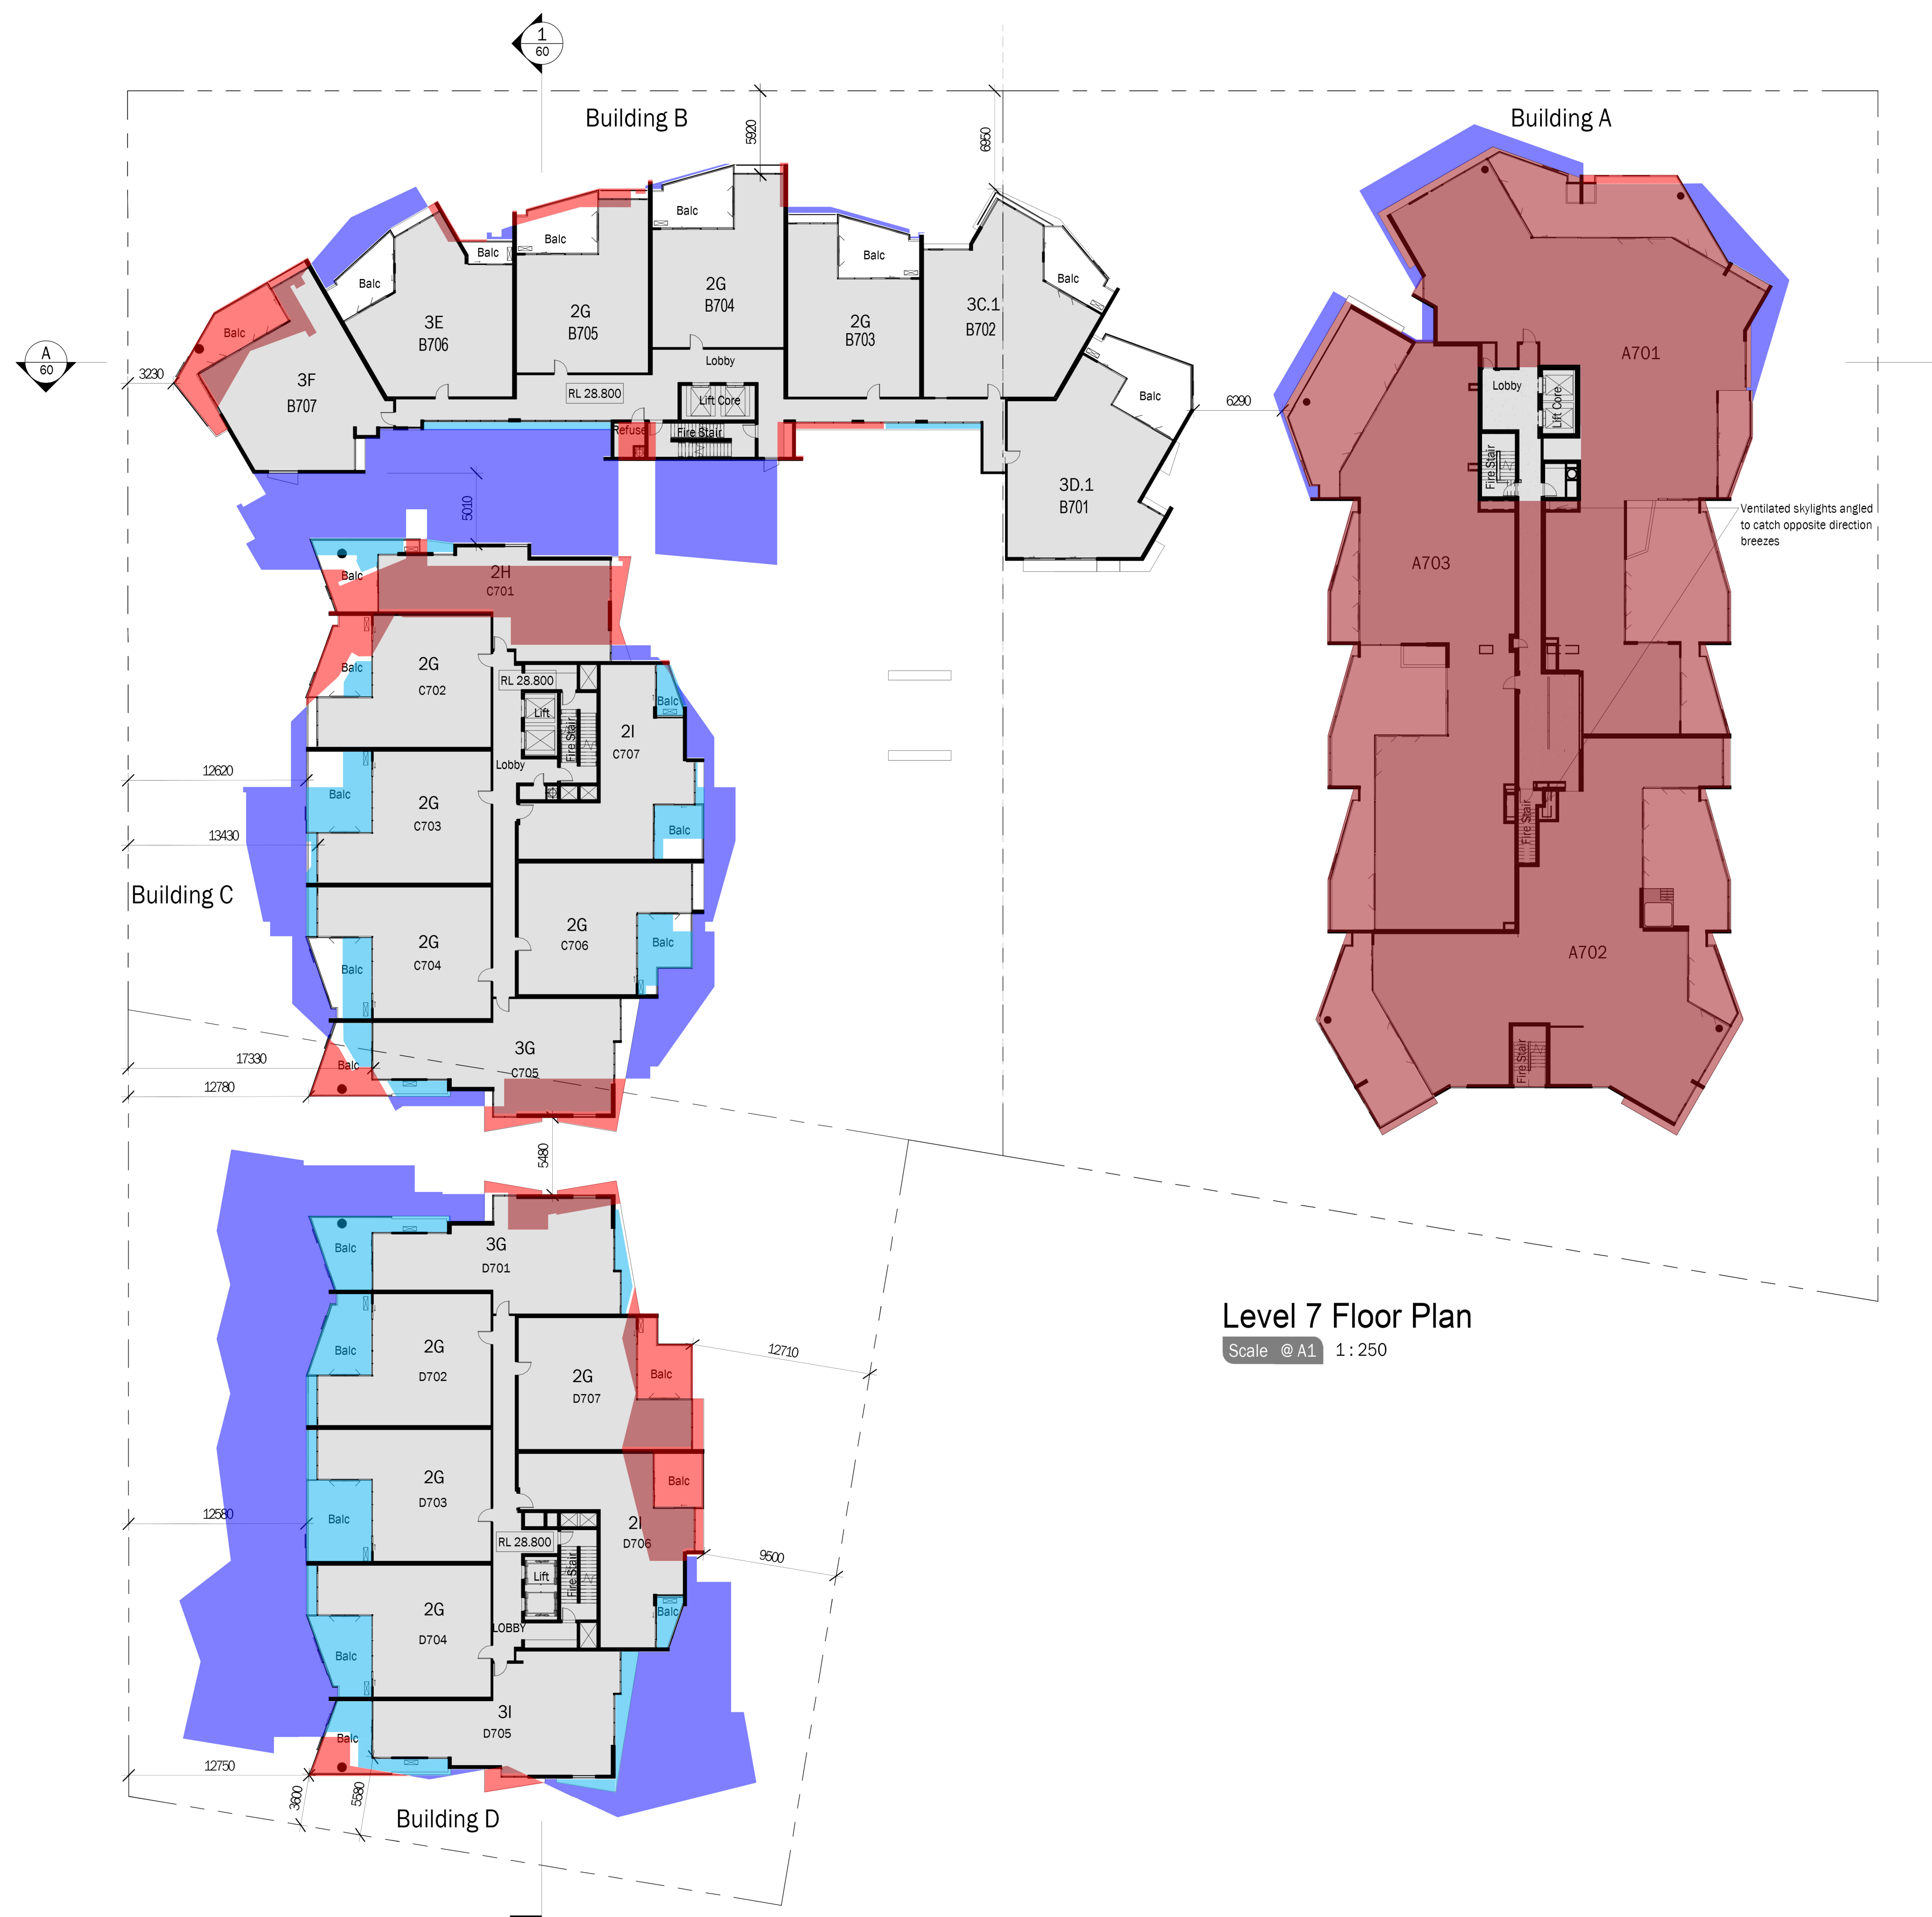

- Reduction in main building form
- Removal of main building form
- Increase covered external space
- Increase of main building form

TVSarchitects


SOLARIS

Forster Civic Precinct
Cnr Lake, West & Middle Street

For
Enyoc Pty Ltd

Level 7 Floor Plan

5490.31 [9]

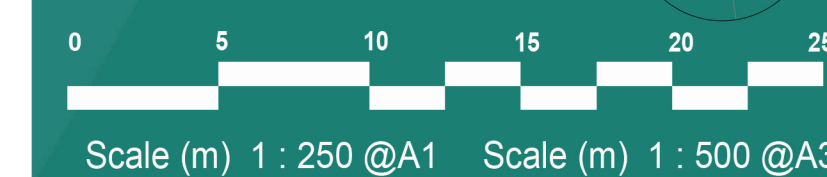

DA Issue 11/05/21

Comparison of 2017 approval and 2023 Proposal Plans



Level 8 Floor Plan
Scale @ A1 1 : 250

- Reduction in main building form
- Removal of main building form
- Increase covered external space
- Increase of main building form

TVSarchitects
SOLARIS

Forster Civic Precinct
Cnr Lake, West & Middle Street
For
Enyoc Pty Ltd
Level 8 Floor Plan


5490.32 [9]

0 5 10 15 20 25

Scale (m) 1 : 250 @A1 Scale (m) 1 : 500 @A3

DA Issue 11/05/21

Comparison of 2017 approval and 2023 Proposal Plans

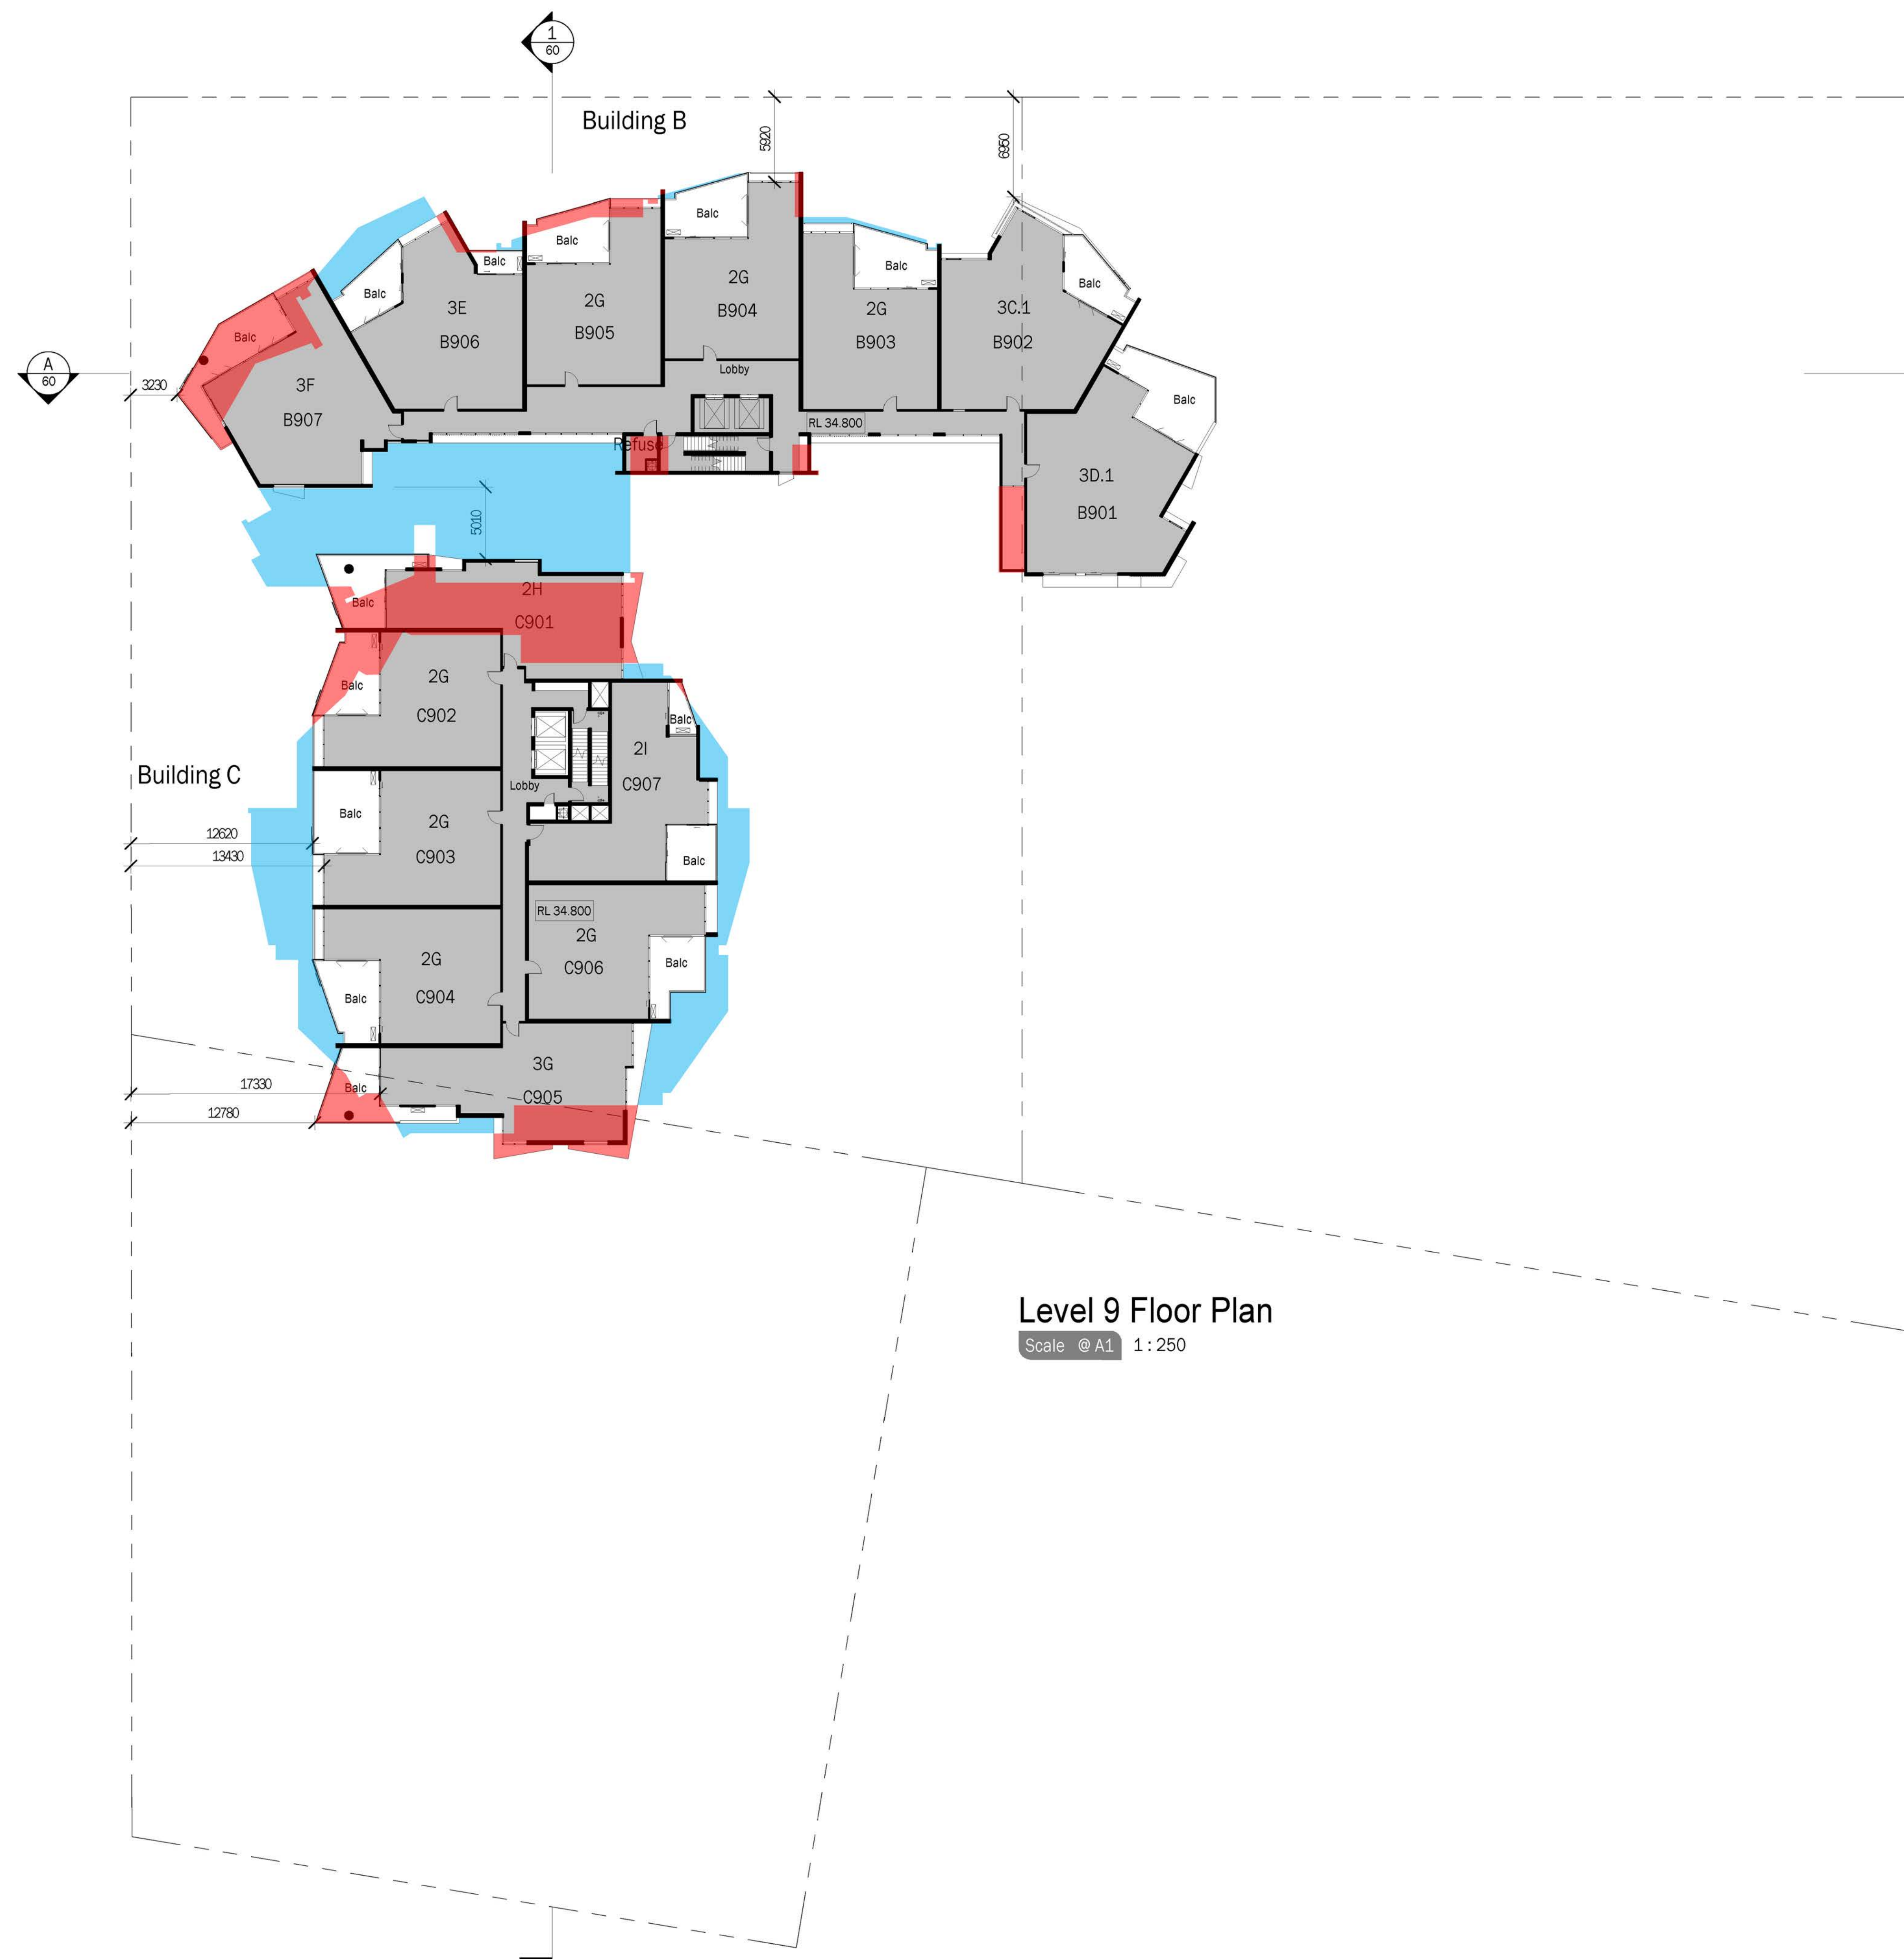

Level 9 Floor Plan
Scale @ A1 1:250

TVSarchitects


SOLARIS

Forster Civic Precinct
Cnr Lake, West & Middle Street


For
Enyoc Pty Ltd

Level 9 Floor Plan

5490.32a [3]

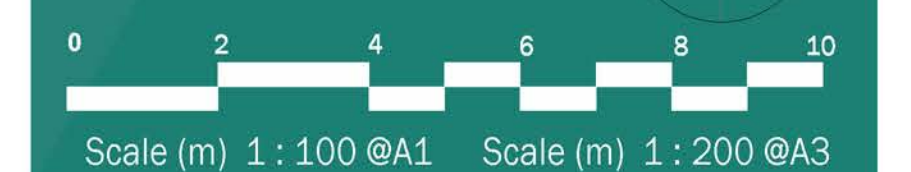

Comparison of 2017 approval and 2023 Proposal Plans

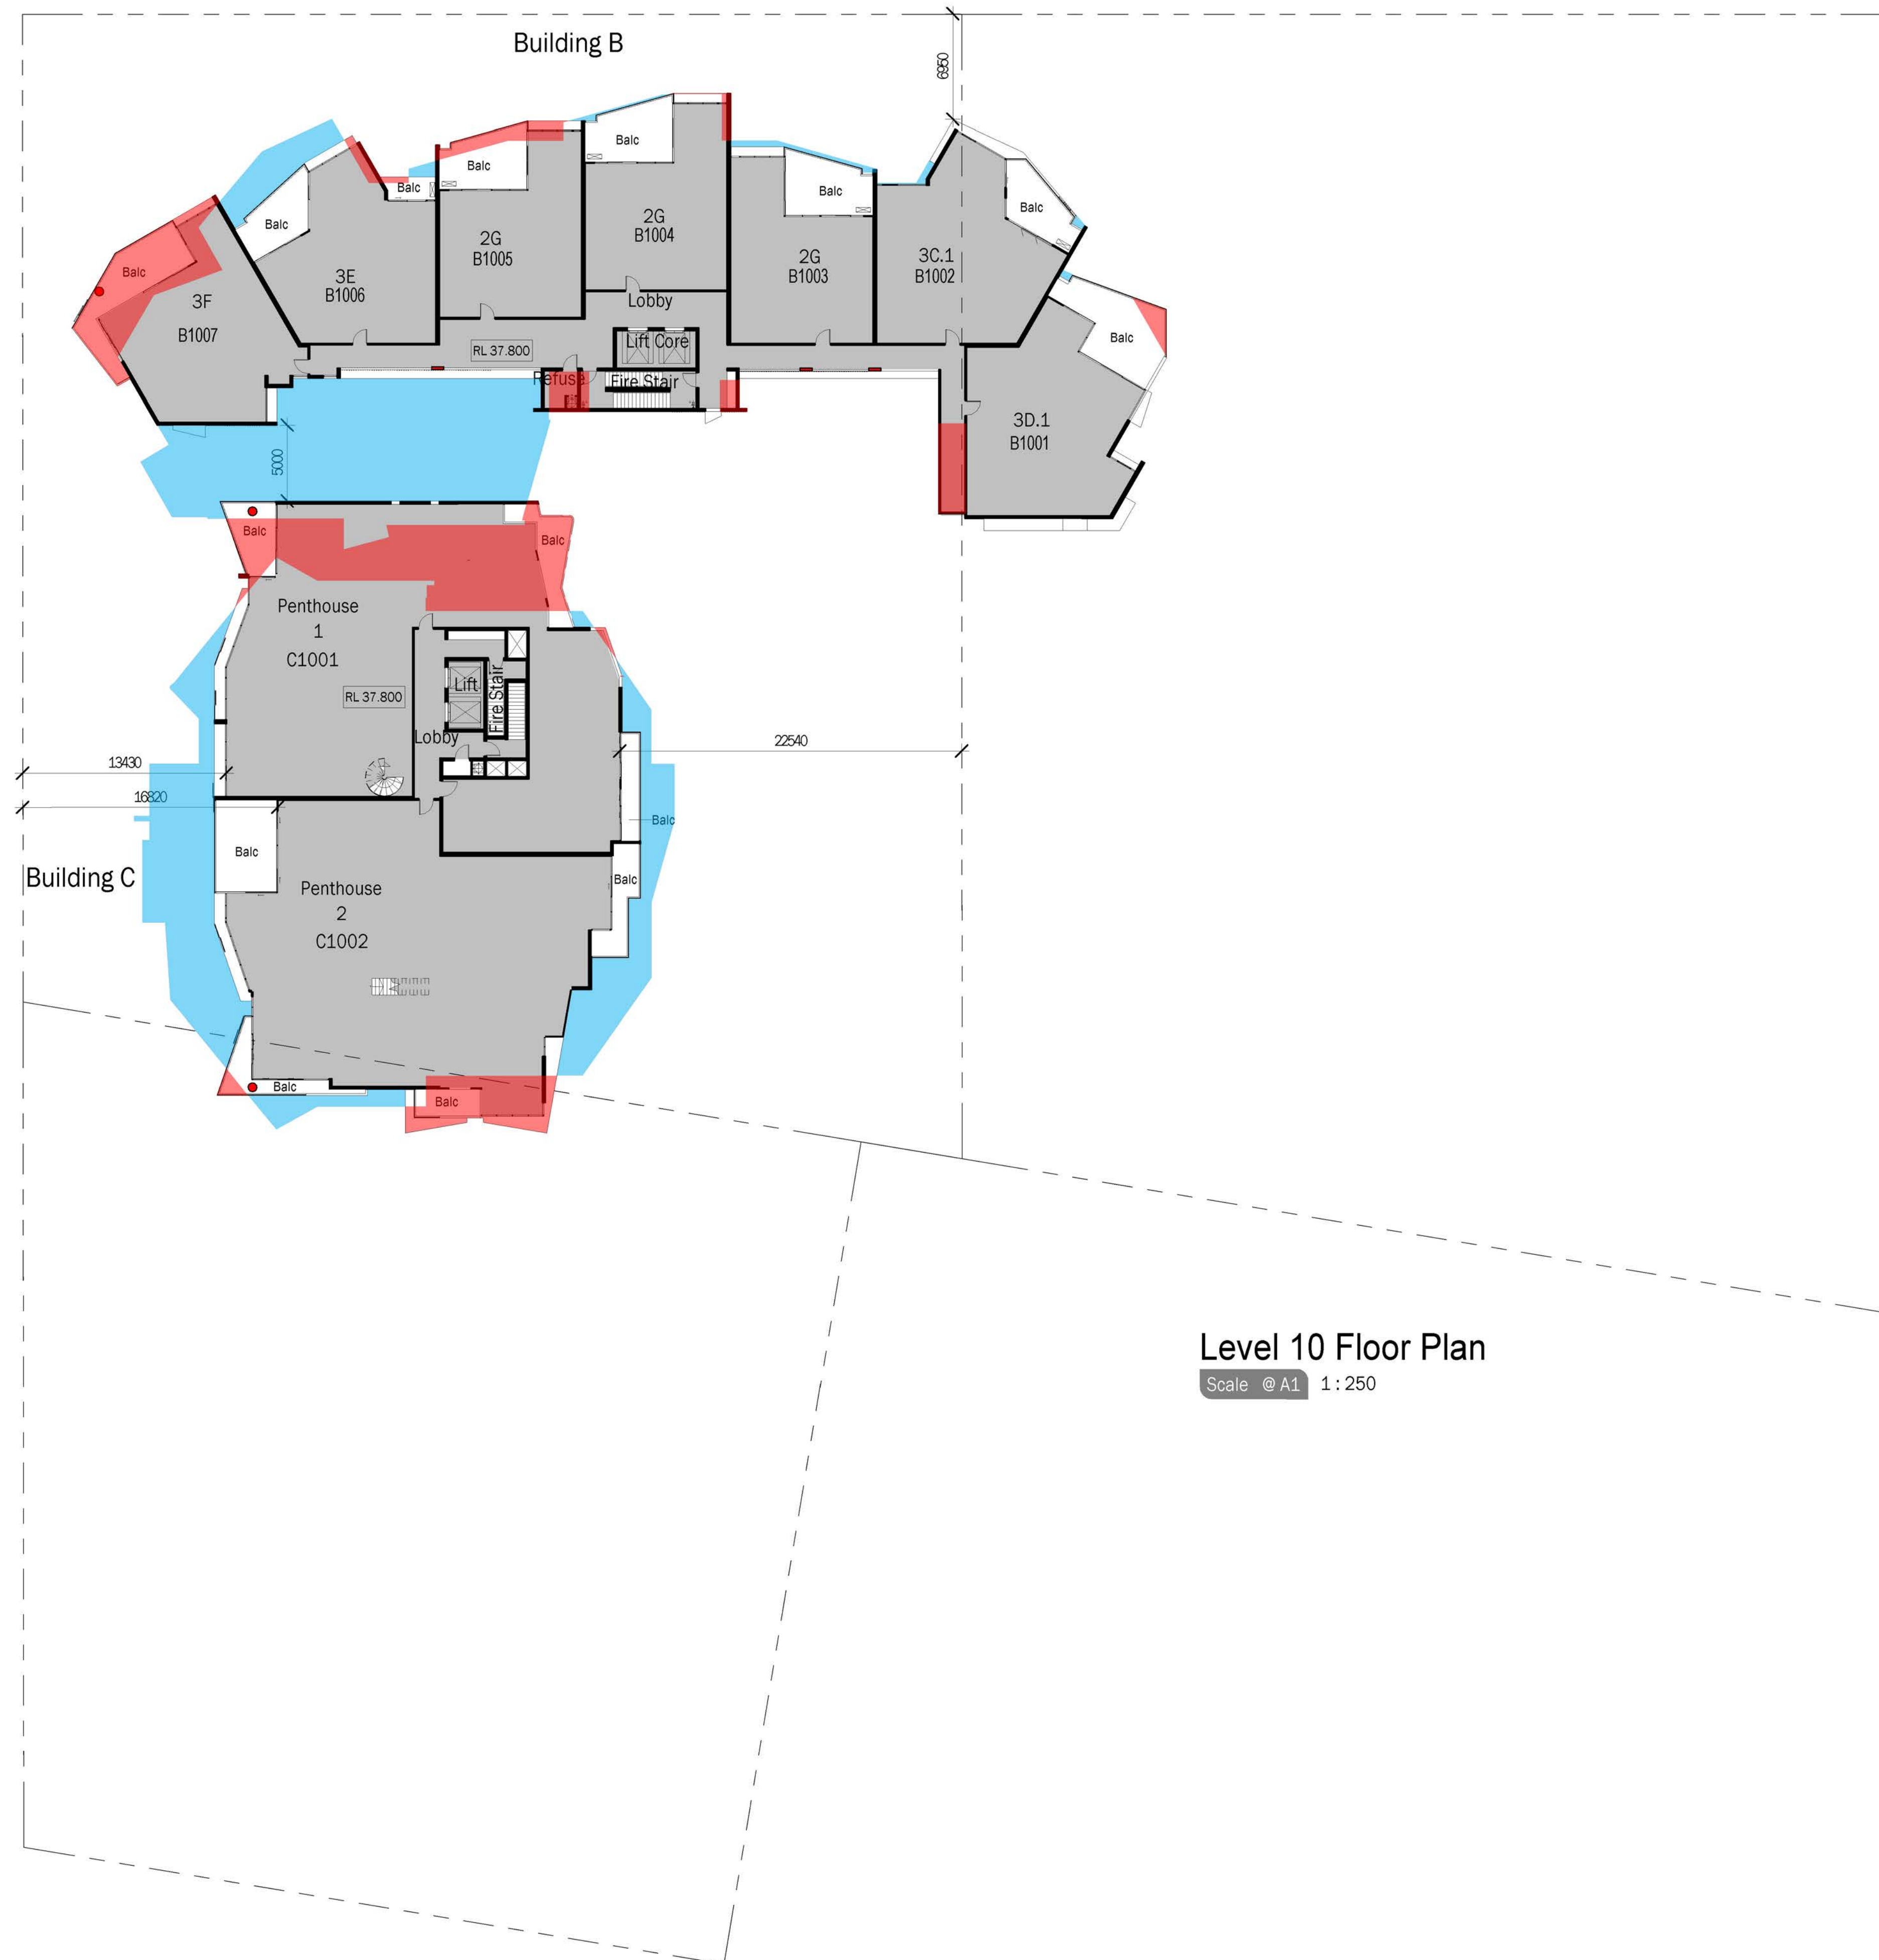

Level 10 Floor Plan

Scale @ A1 1:250

Comparison of 2017 approval and 2023 Proposal Plans

TVSarchitects


SOLARIS

Forster Civic Precinct
Cnr Lake, West & Middle Street


For
Enyoc Pty Ltd

Level 10 Floor Plan

5490.33 [6]

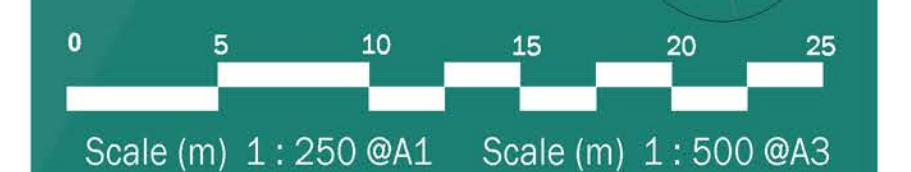

DA Issue 03/04/17

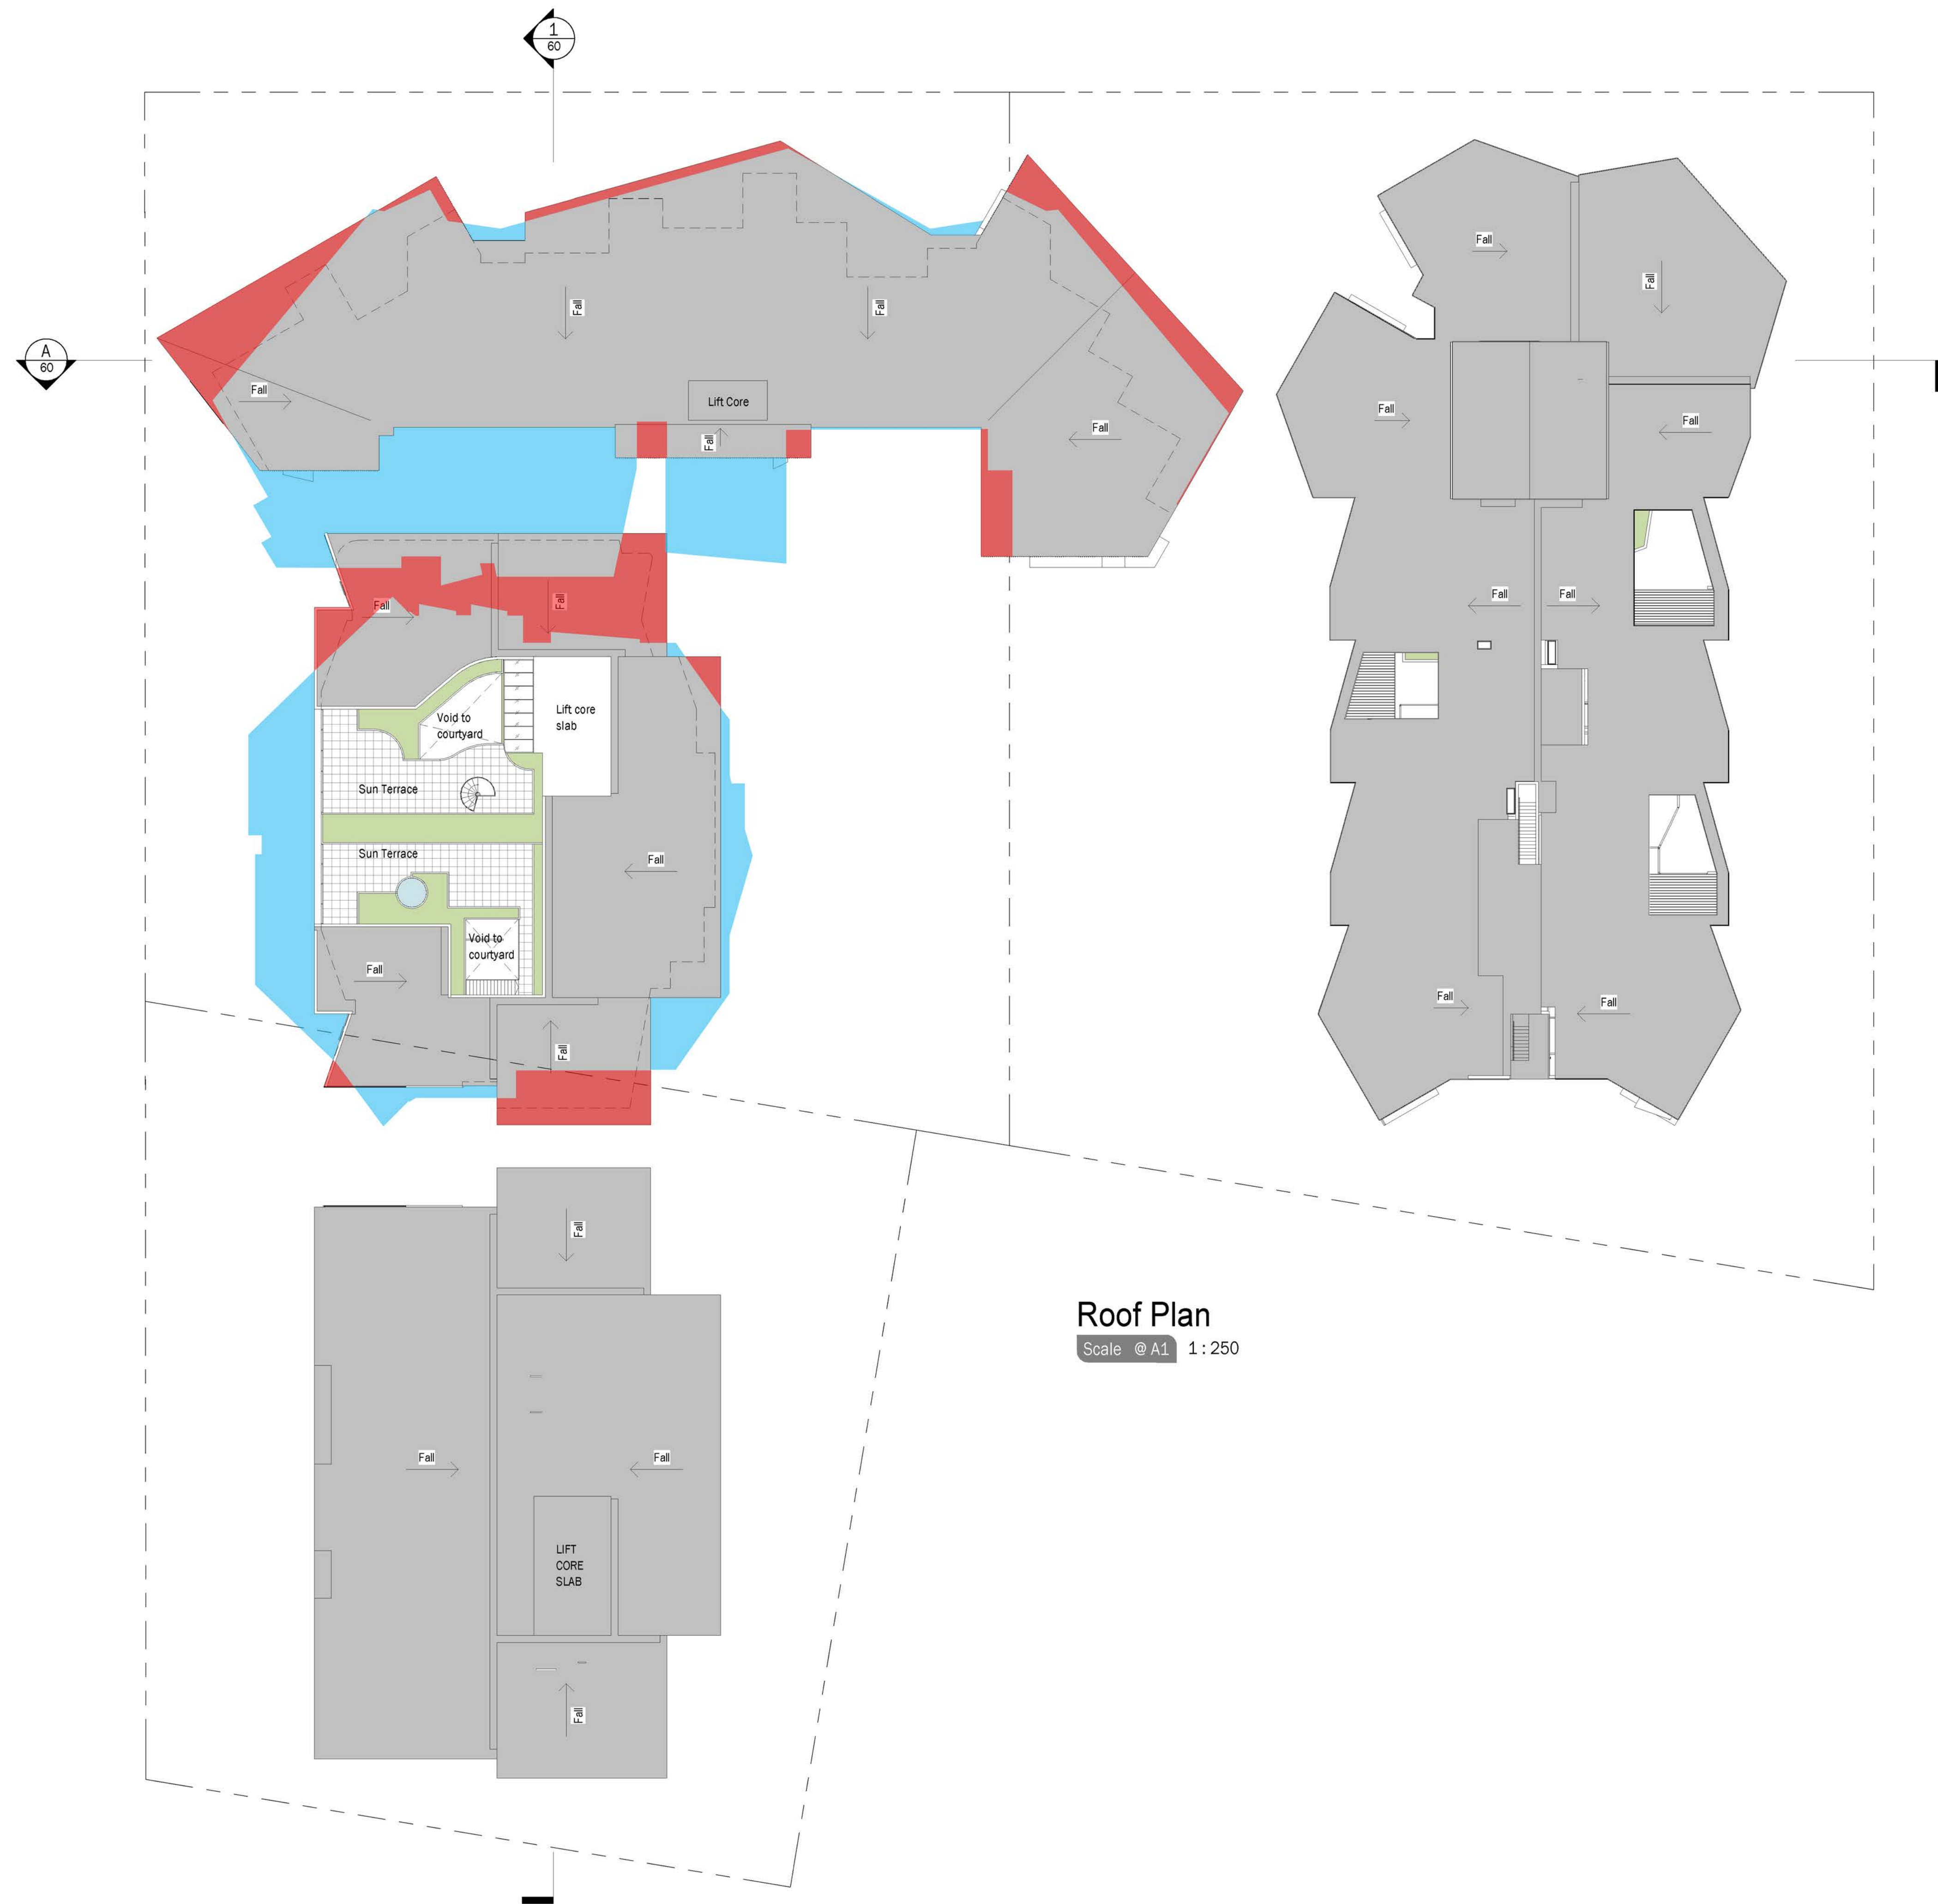

Roof Plan
Scale @ A1 1 : 250

Comparison of 2017 approval and 2023 Proposal Plans

TVSarchitects

SOLARIS

Forster Civic Precinct
Cnr Lake, West & Middle Street

For
Enyoc Pty Ltd

Roof Plan

5490.34 [5]



DA Issue 11/05/21