



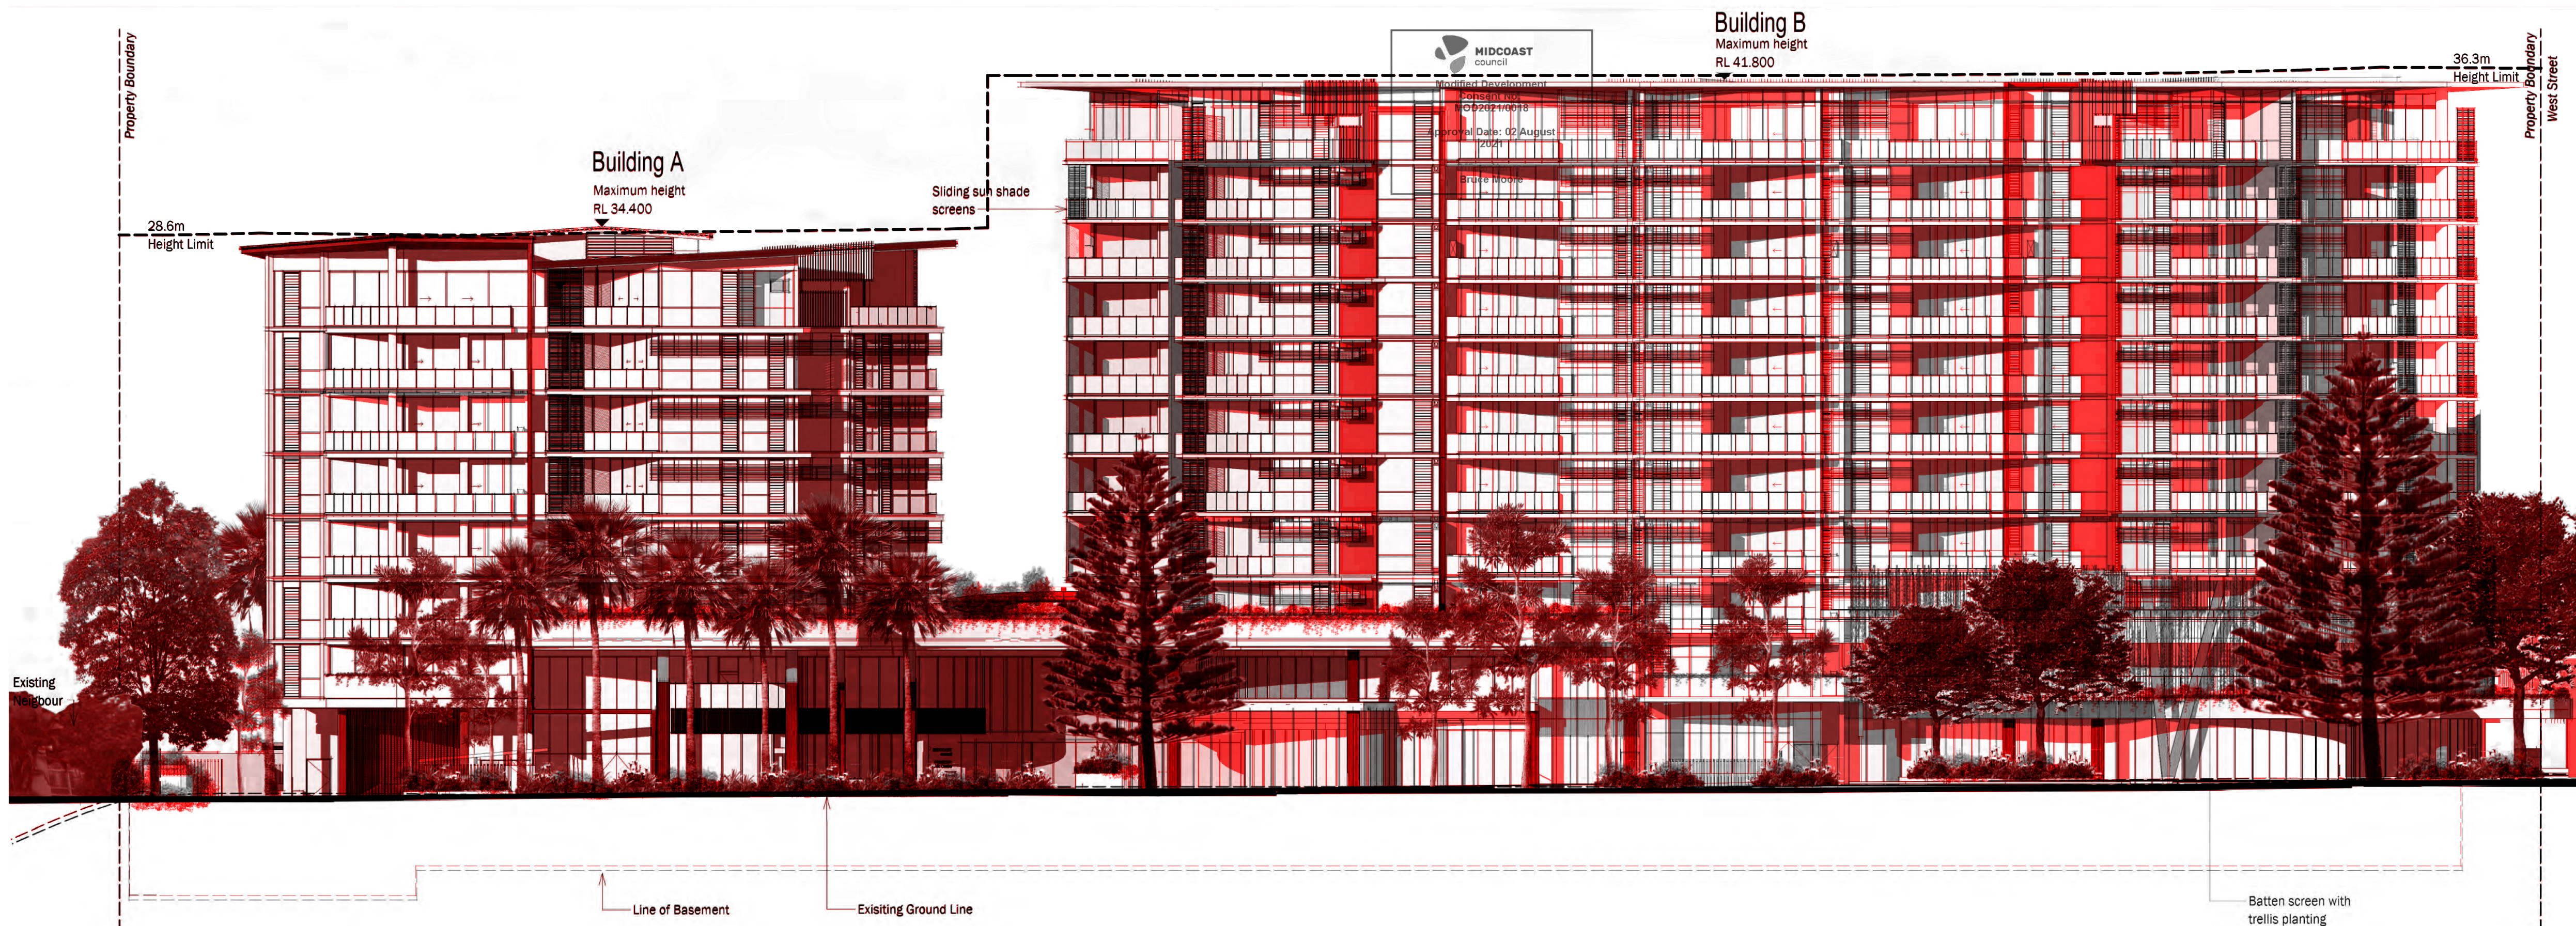

North Elevation - Lake Street

Scale @ A1 1:200

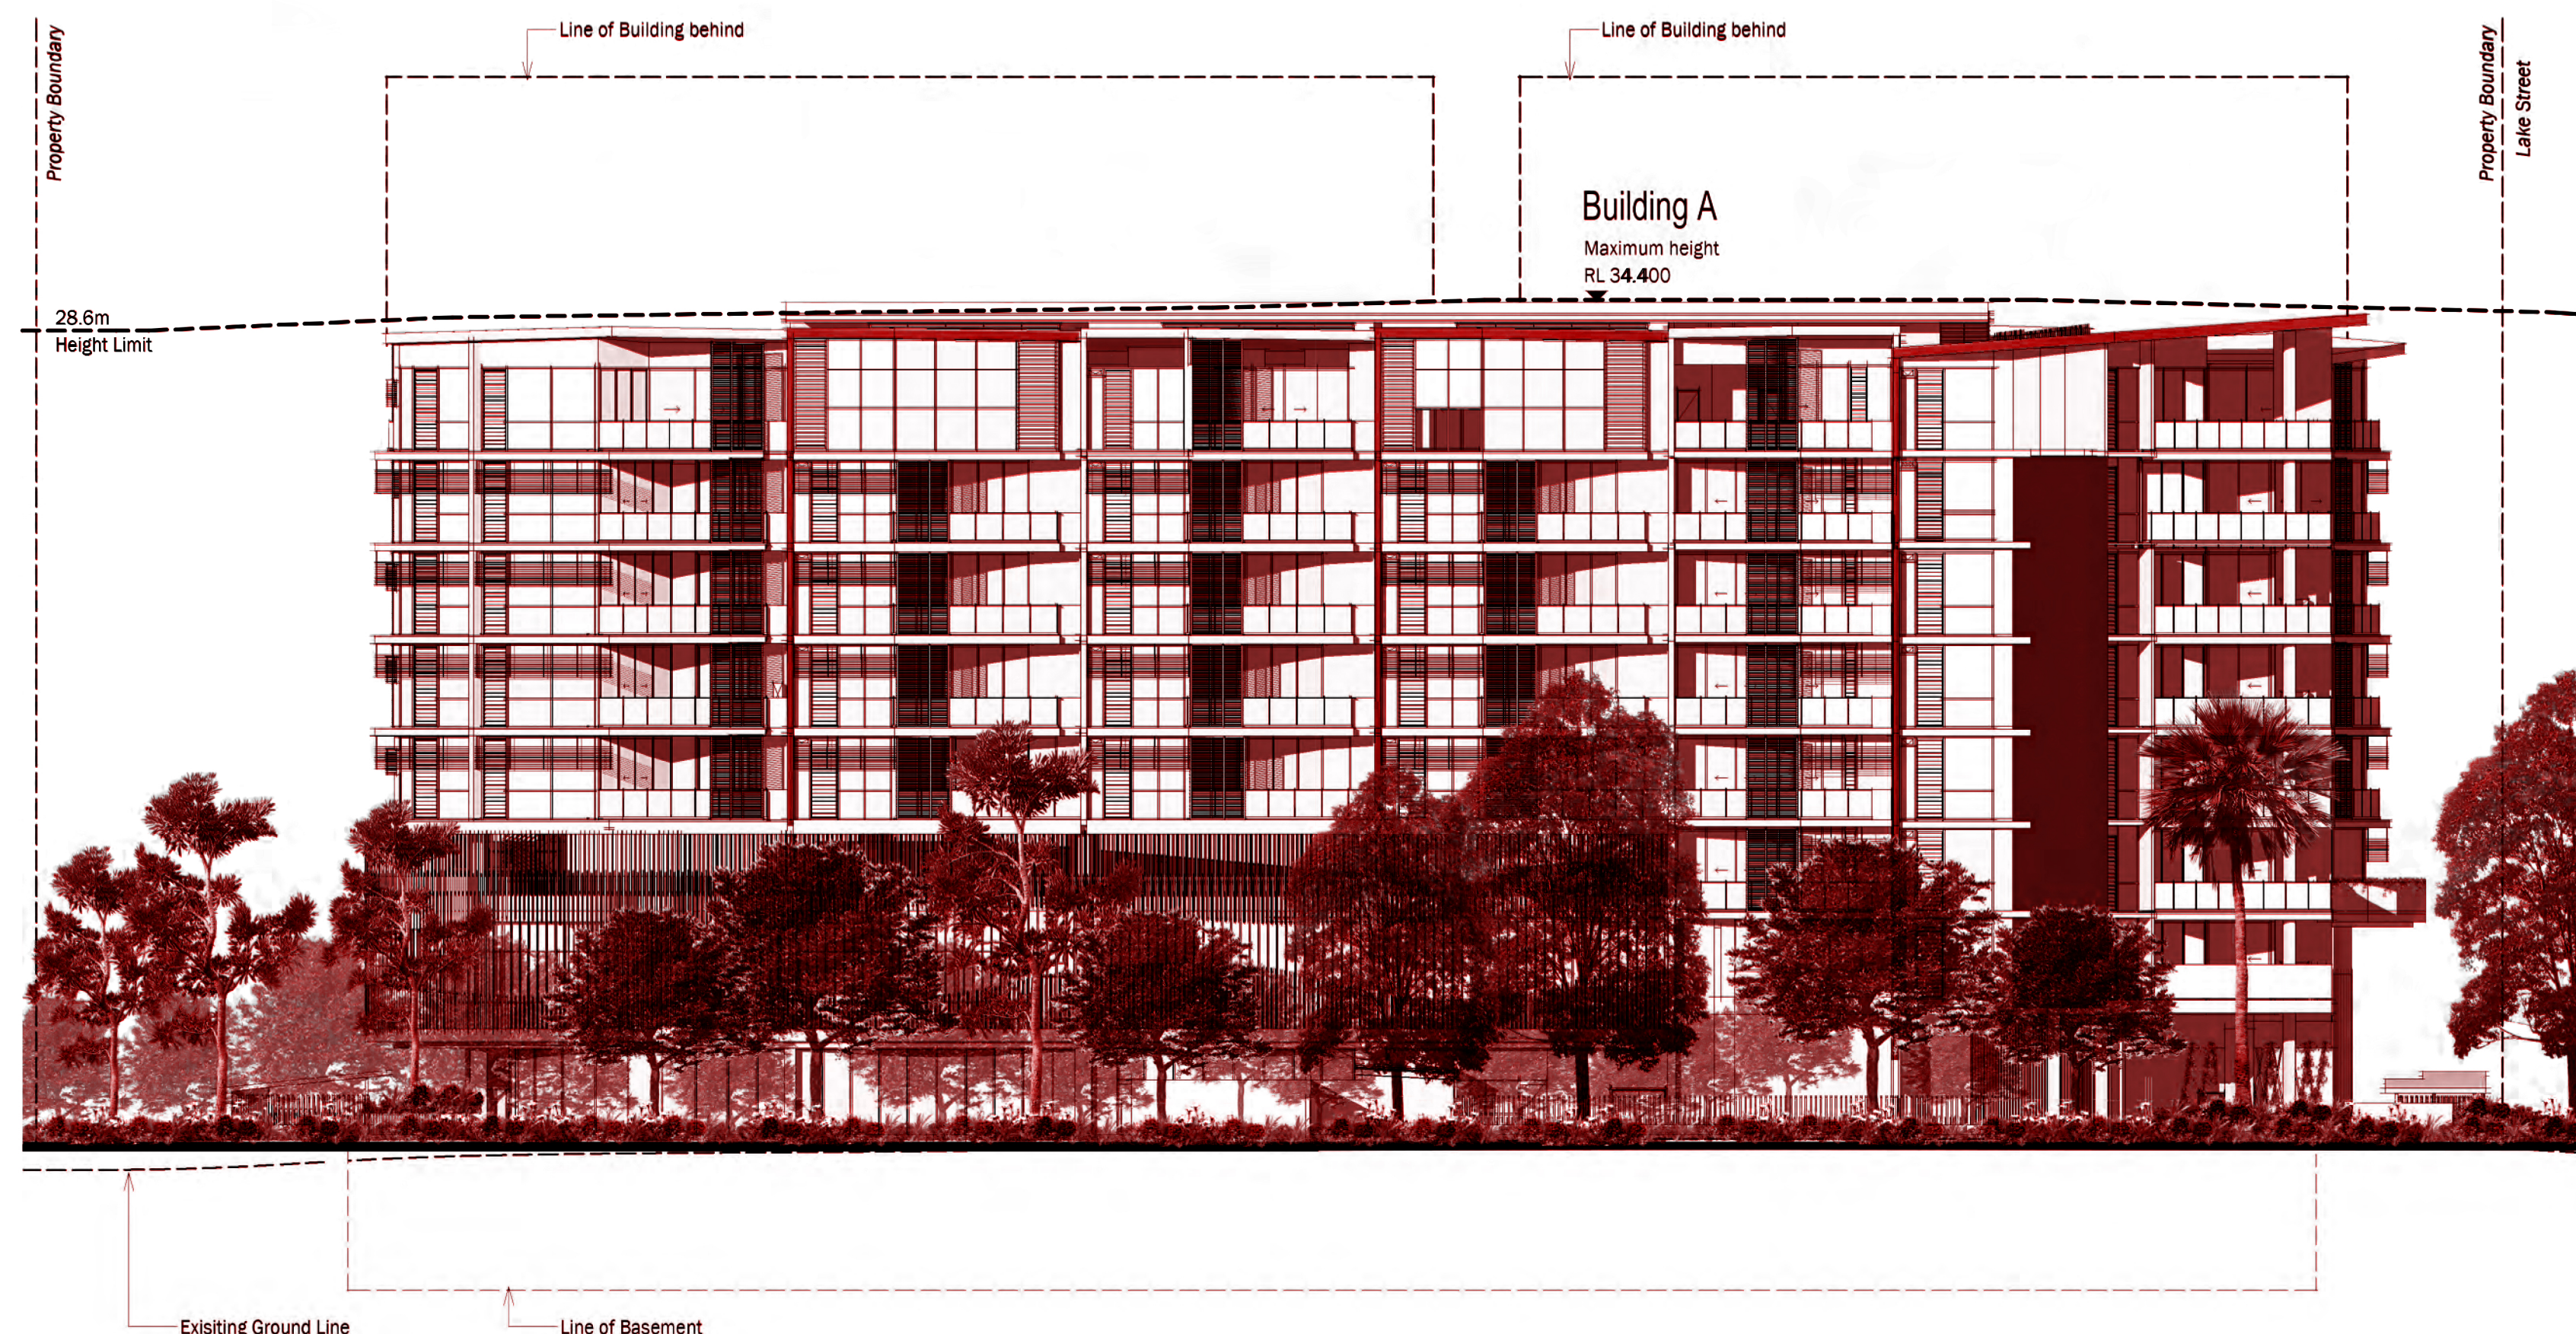

East Elevation

Scale @ A1 1:200

COLOUR LEGEND

	2023 DA GIA
	2021 DA MOD

Overlay of 2021 MOD approval and 2023 Proposal Elevations

DA Issue 116/03/23

TVSarchitects

SOLARIS

Forster Civic Precinct
Cnr Lake, West & Middle Street

For
Enyoc Pty Ltd

Elevations

5490.50 [5]





West Elevation - West Street

Scale @ A1 1:200




South Elevation - Middle Street

Scale @ A1 1:200

Overlay of 2021 MOD approval and 2023 Proposal Elevations

COLOUR LEGEND

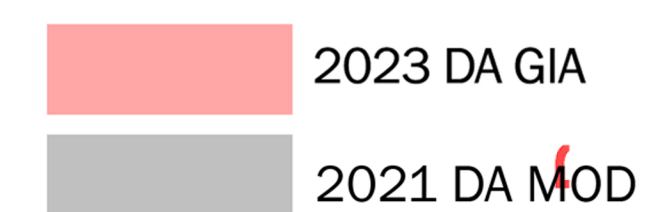

e 16/03/23

DA Issue 11/05/21

TVSarchitects


SOLARIS


Forster Civic Precinct
Cnr Lake, West & Middle Street

For
Enyoc Pty Ltd


Elevations

5490.51 [4]

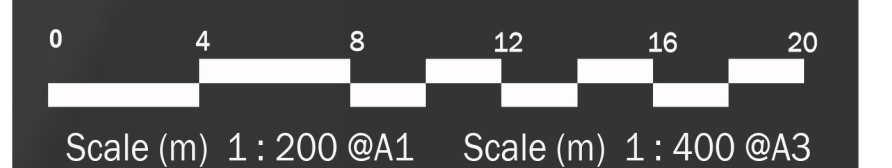

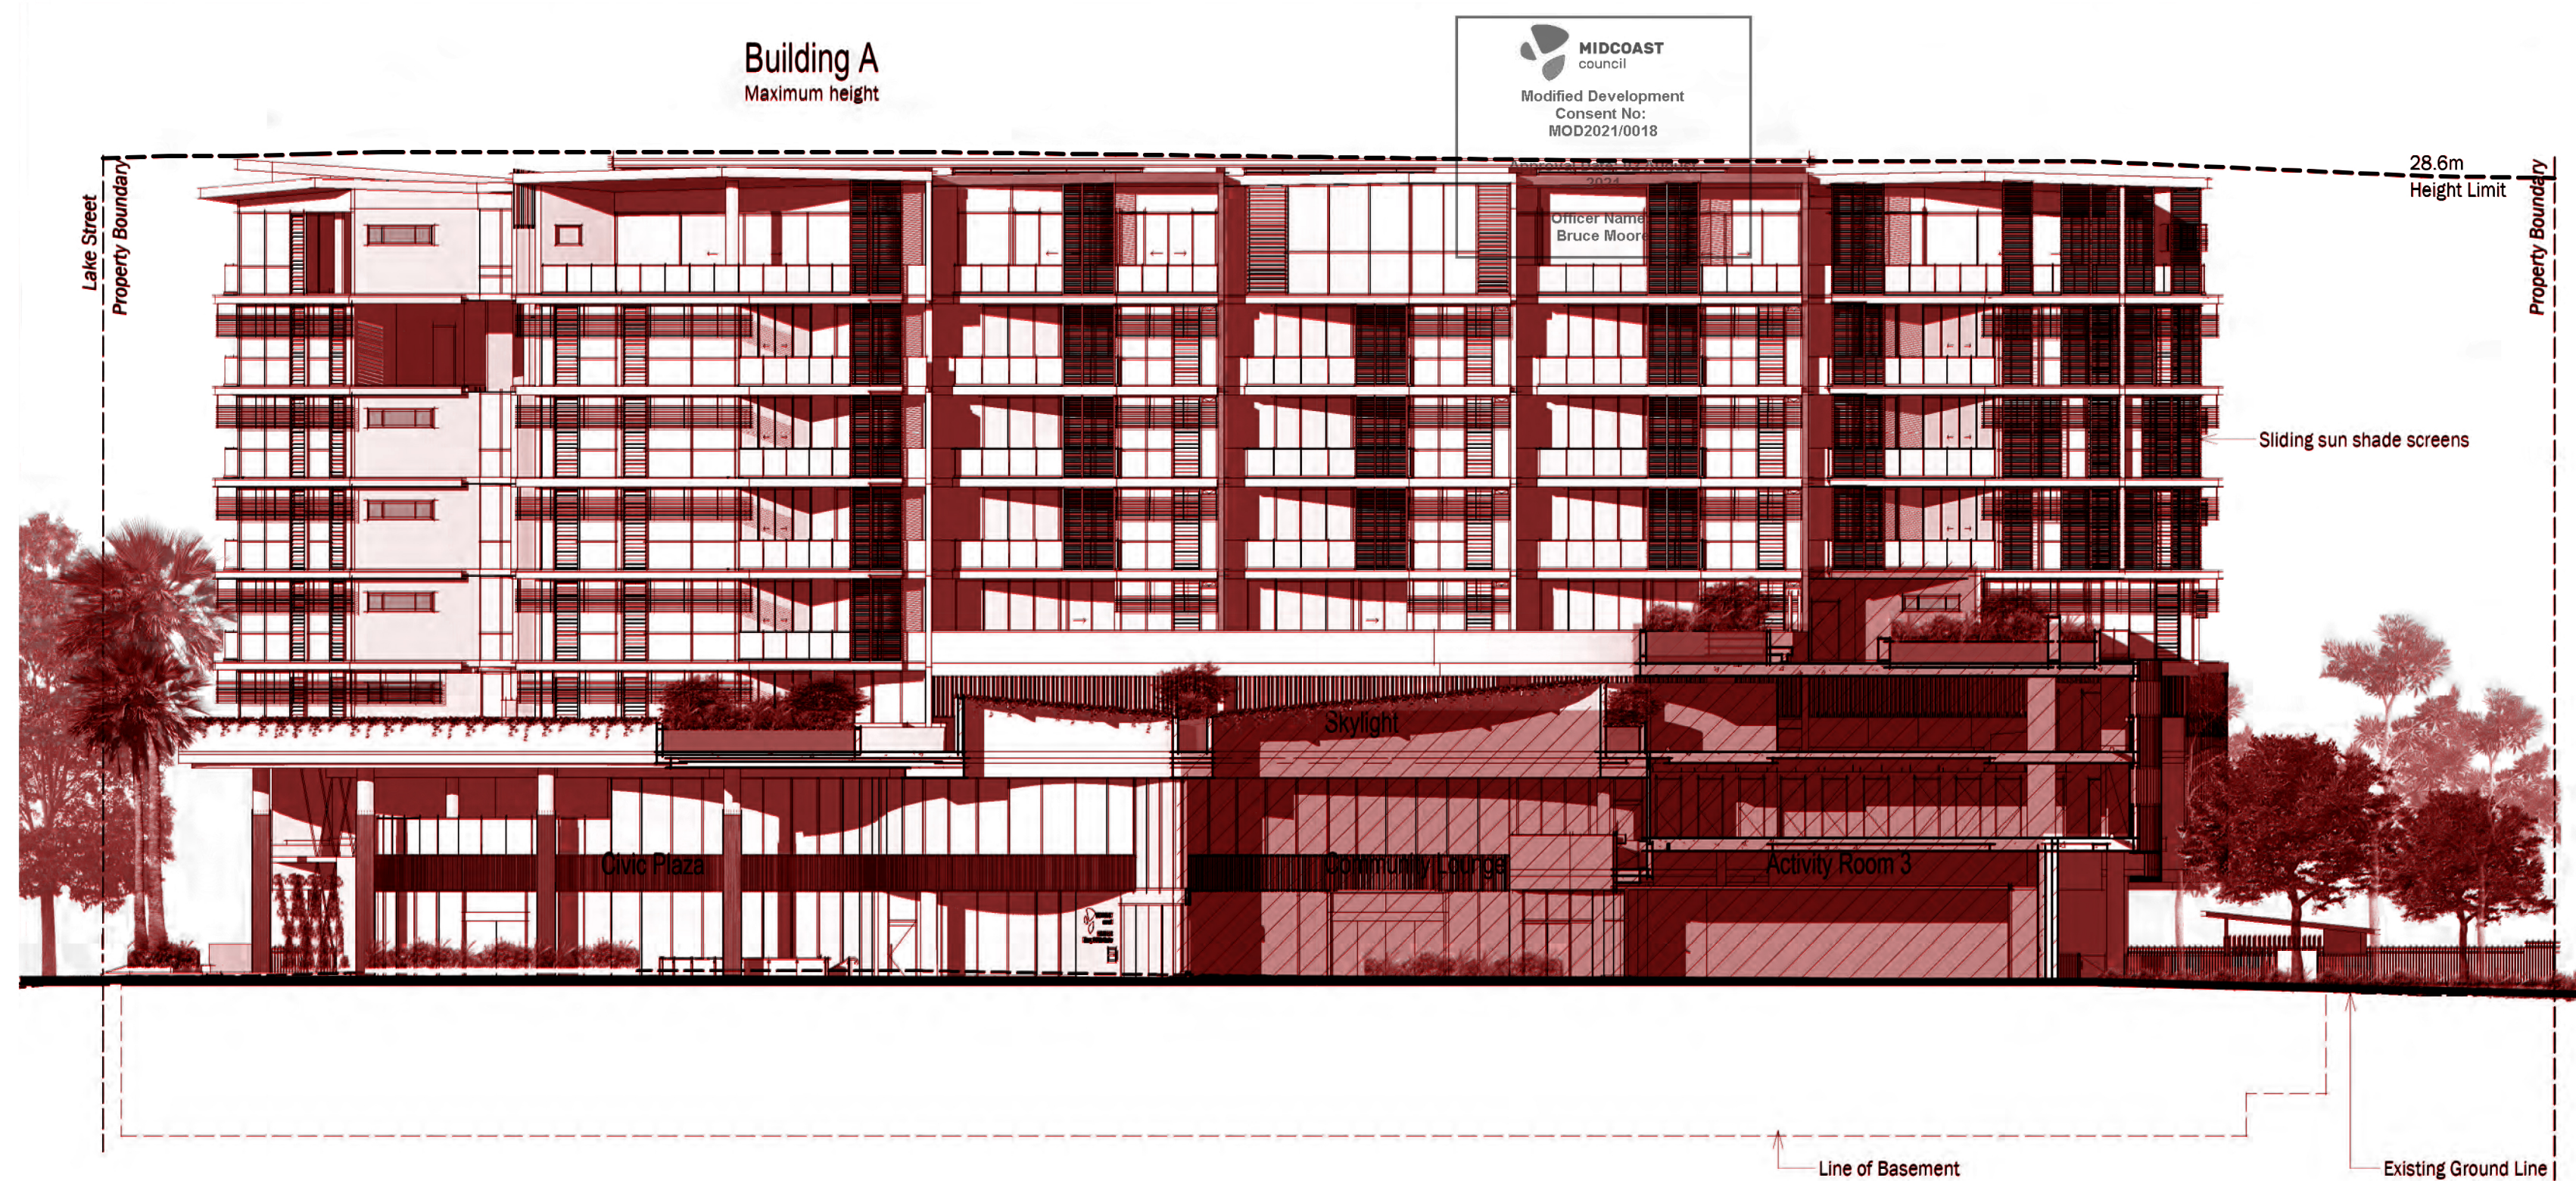

Building A - West Sectional Elevation
Scale @ A1 1:200

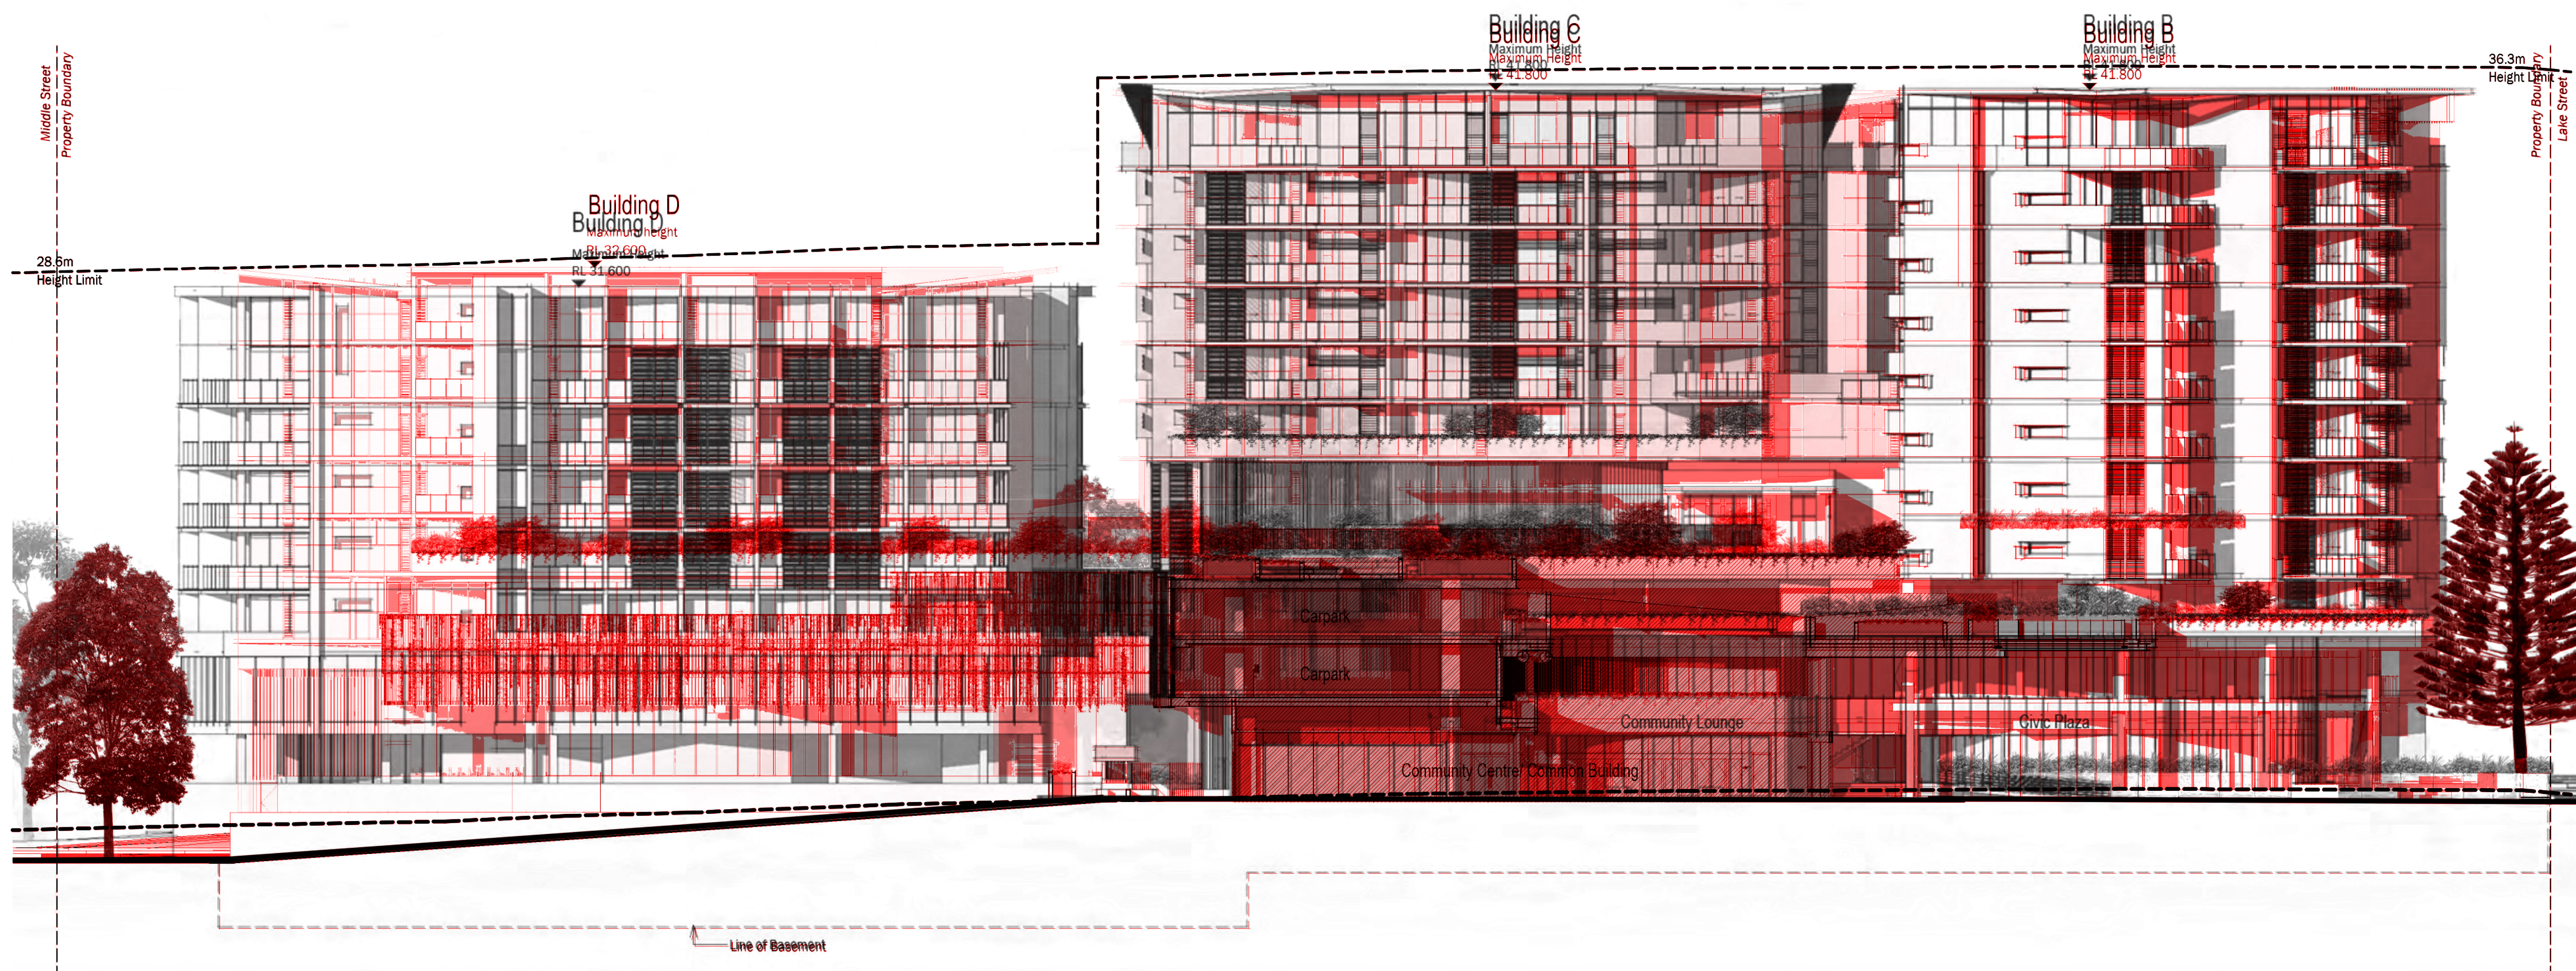

Building B, C and D - East Sectional Elevation
Scale @ A1 1:200

COLOUR LEGEND


	2023 DA GIA
	2021 DA MOD

Overlay of 2021 MOD approval and 2023 Proposal Elevations


TVSarchitects
SOLARIS

Forster Civic Precinct
Cnr Lake, West & Middle Street
For
Enyoc Pty Ltd
Elevations

5490.52 [5]

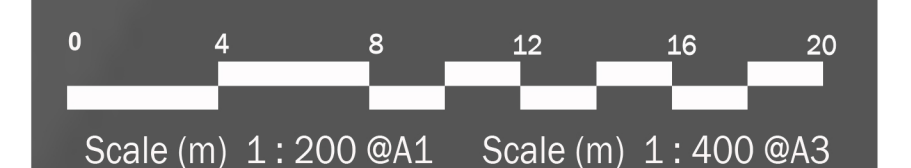


DA Issue 11/03/23

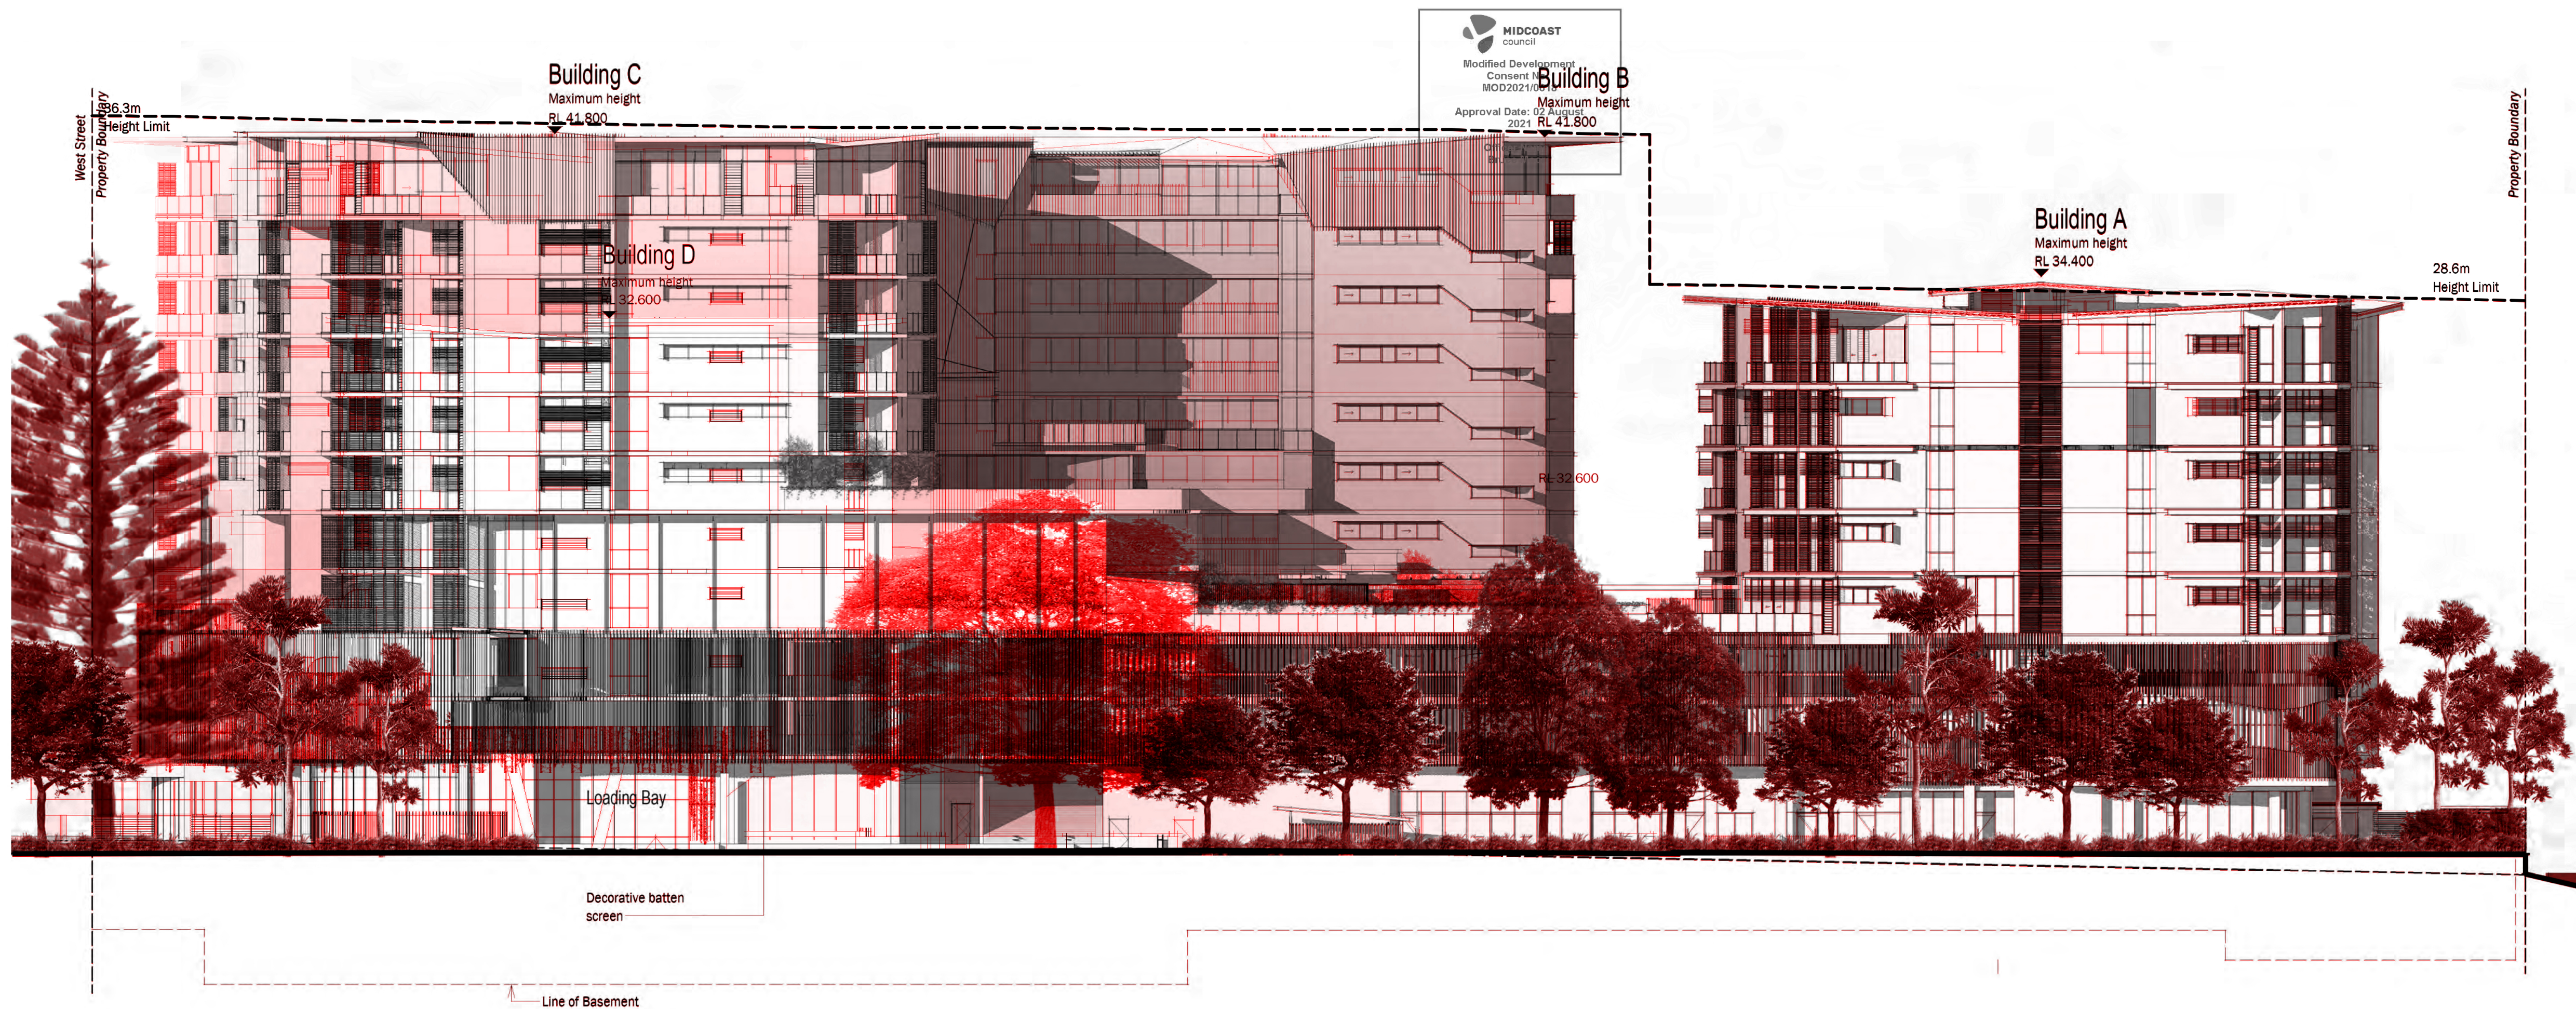

South Sectional Elevation

Scale @ A1 1 : 200

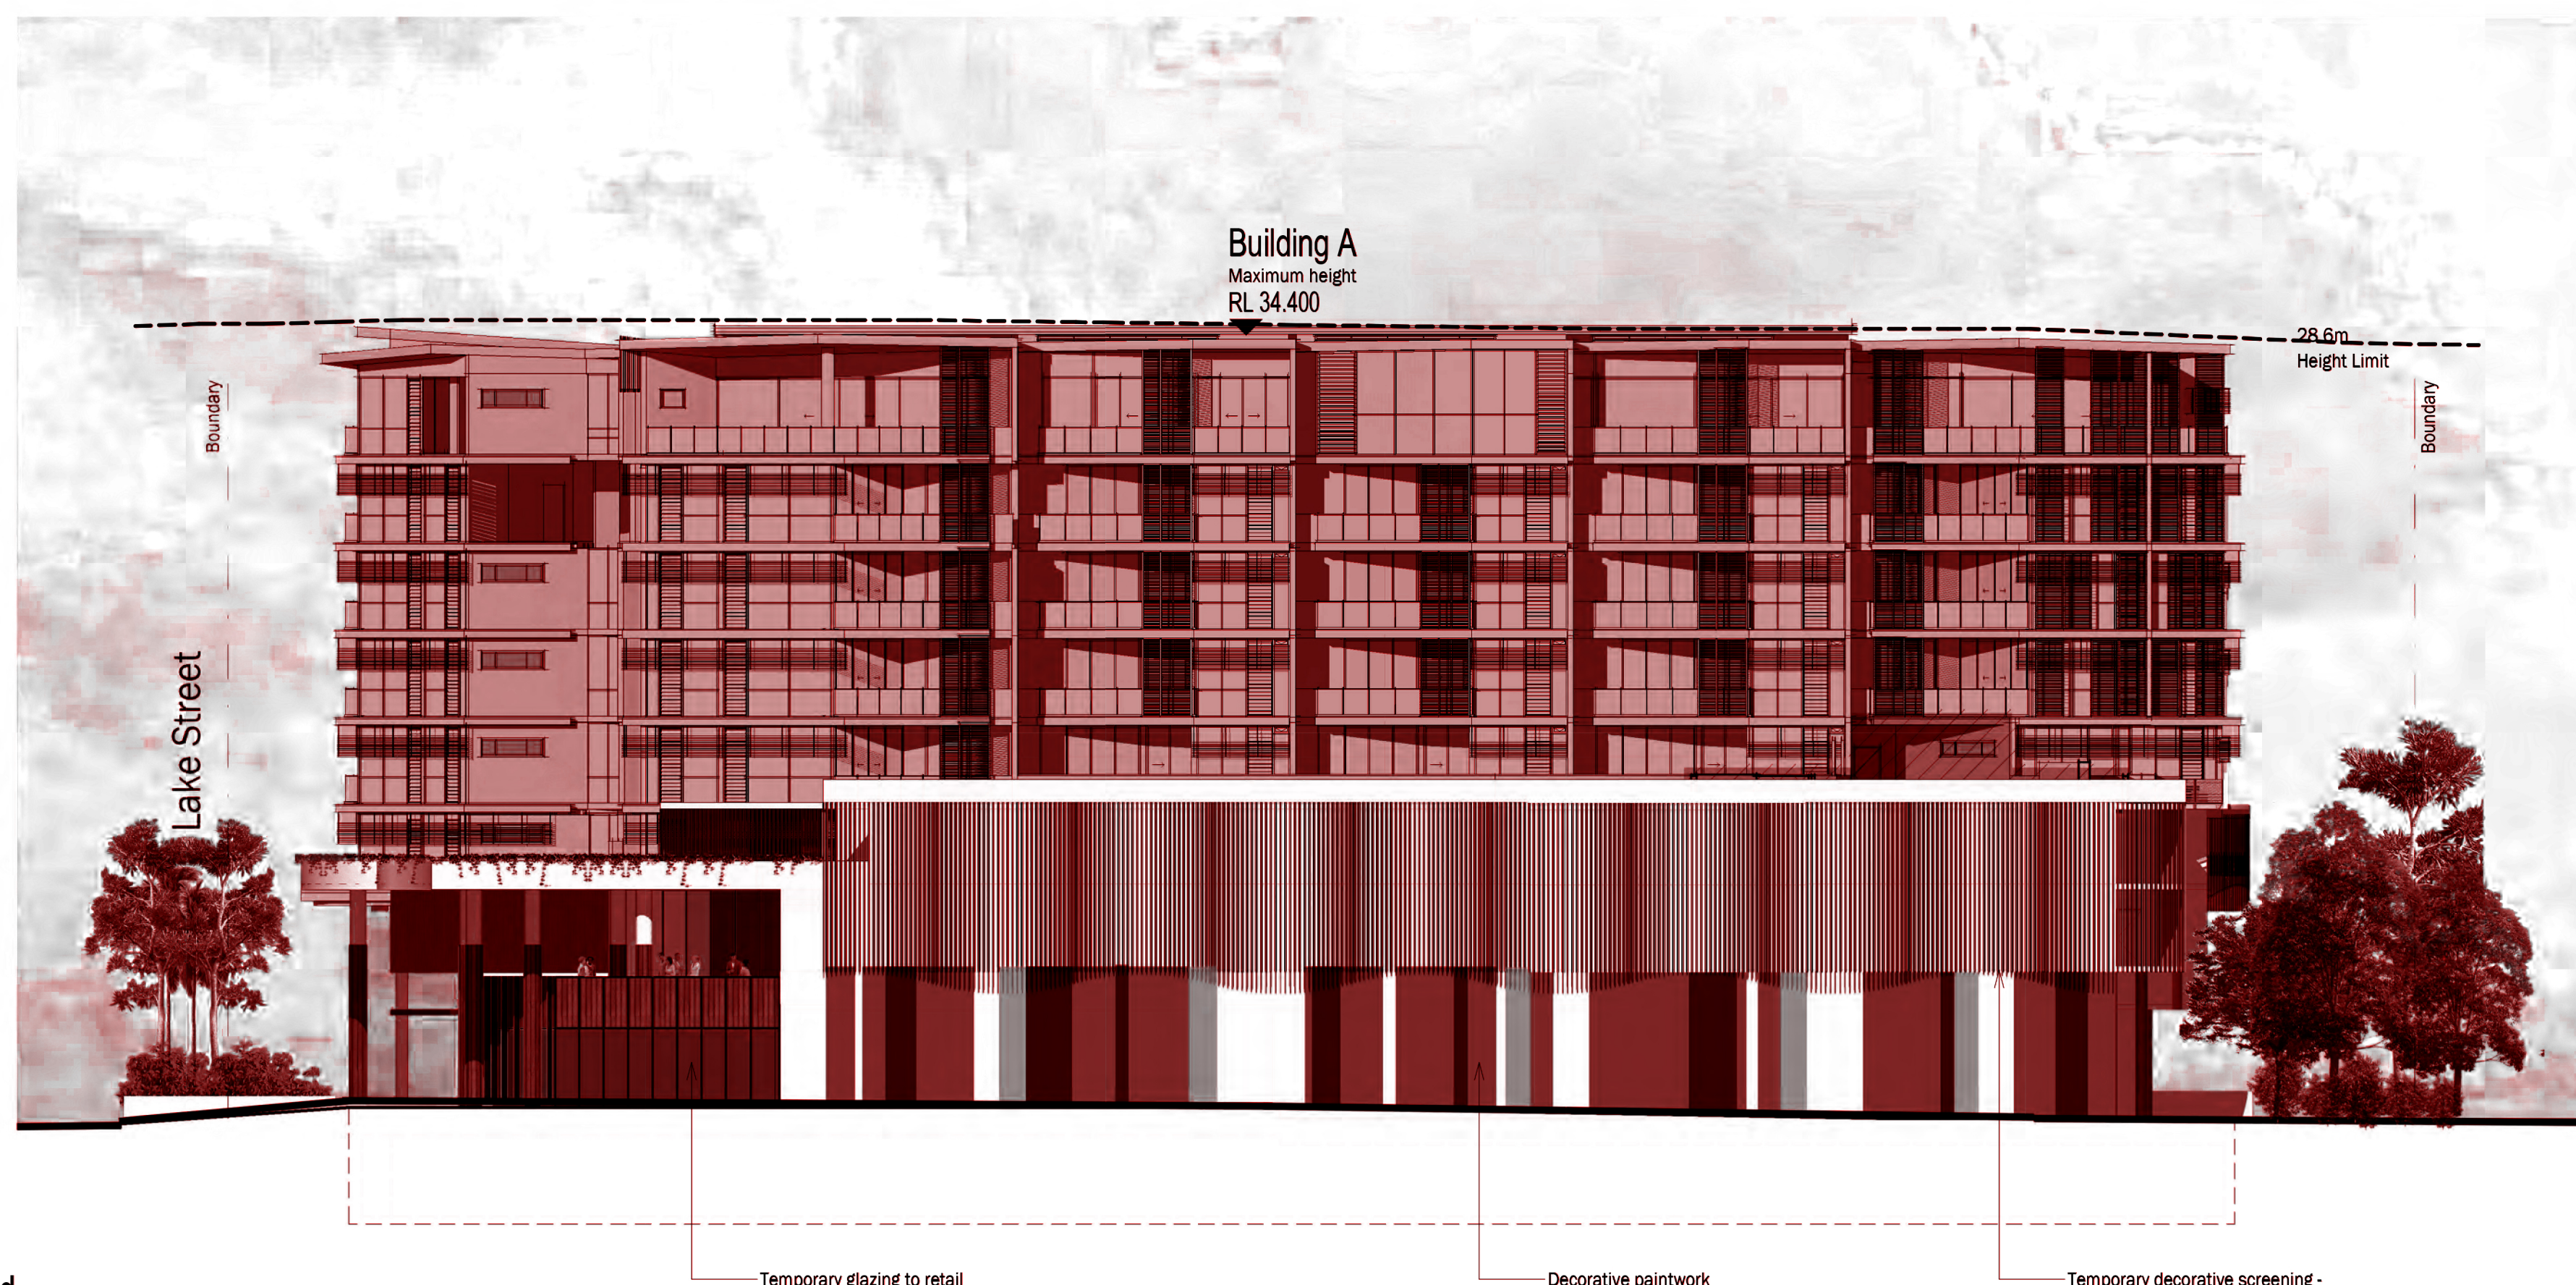

Stage 1 - West Elevation

Scale @ A1 1 : 200

(Demonstrating facade treatment planned, if Stage 2 doesn't follow immediately.)

COLOUR LEGEND

	2023 DA GIA
	2021 DA MOD

Overlay of 2021 MOD approval and 2023 Proposal Elevations

TVS architects


SOLARIS

Forster Civic Precinct
Cnr Lake, West & Middle Street


For
Enyoc Pty Ltd

Elevations

5490.53 [4]

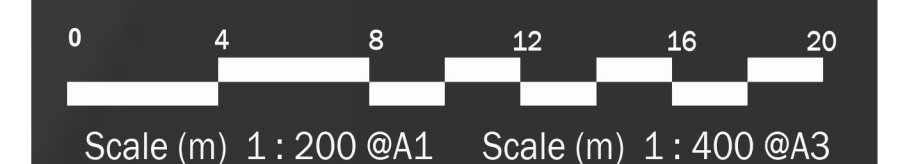


DA Issue 116/03/23

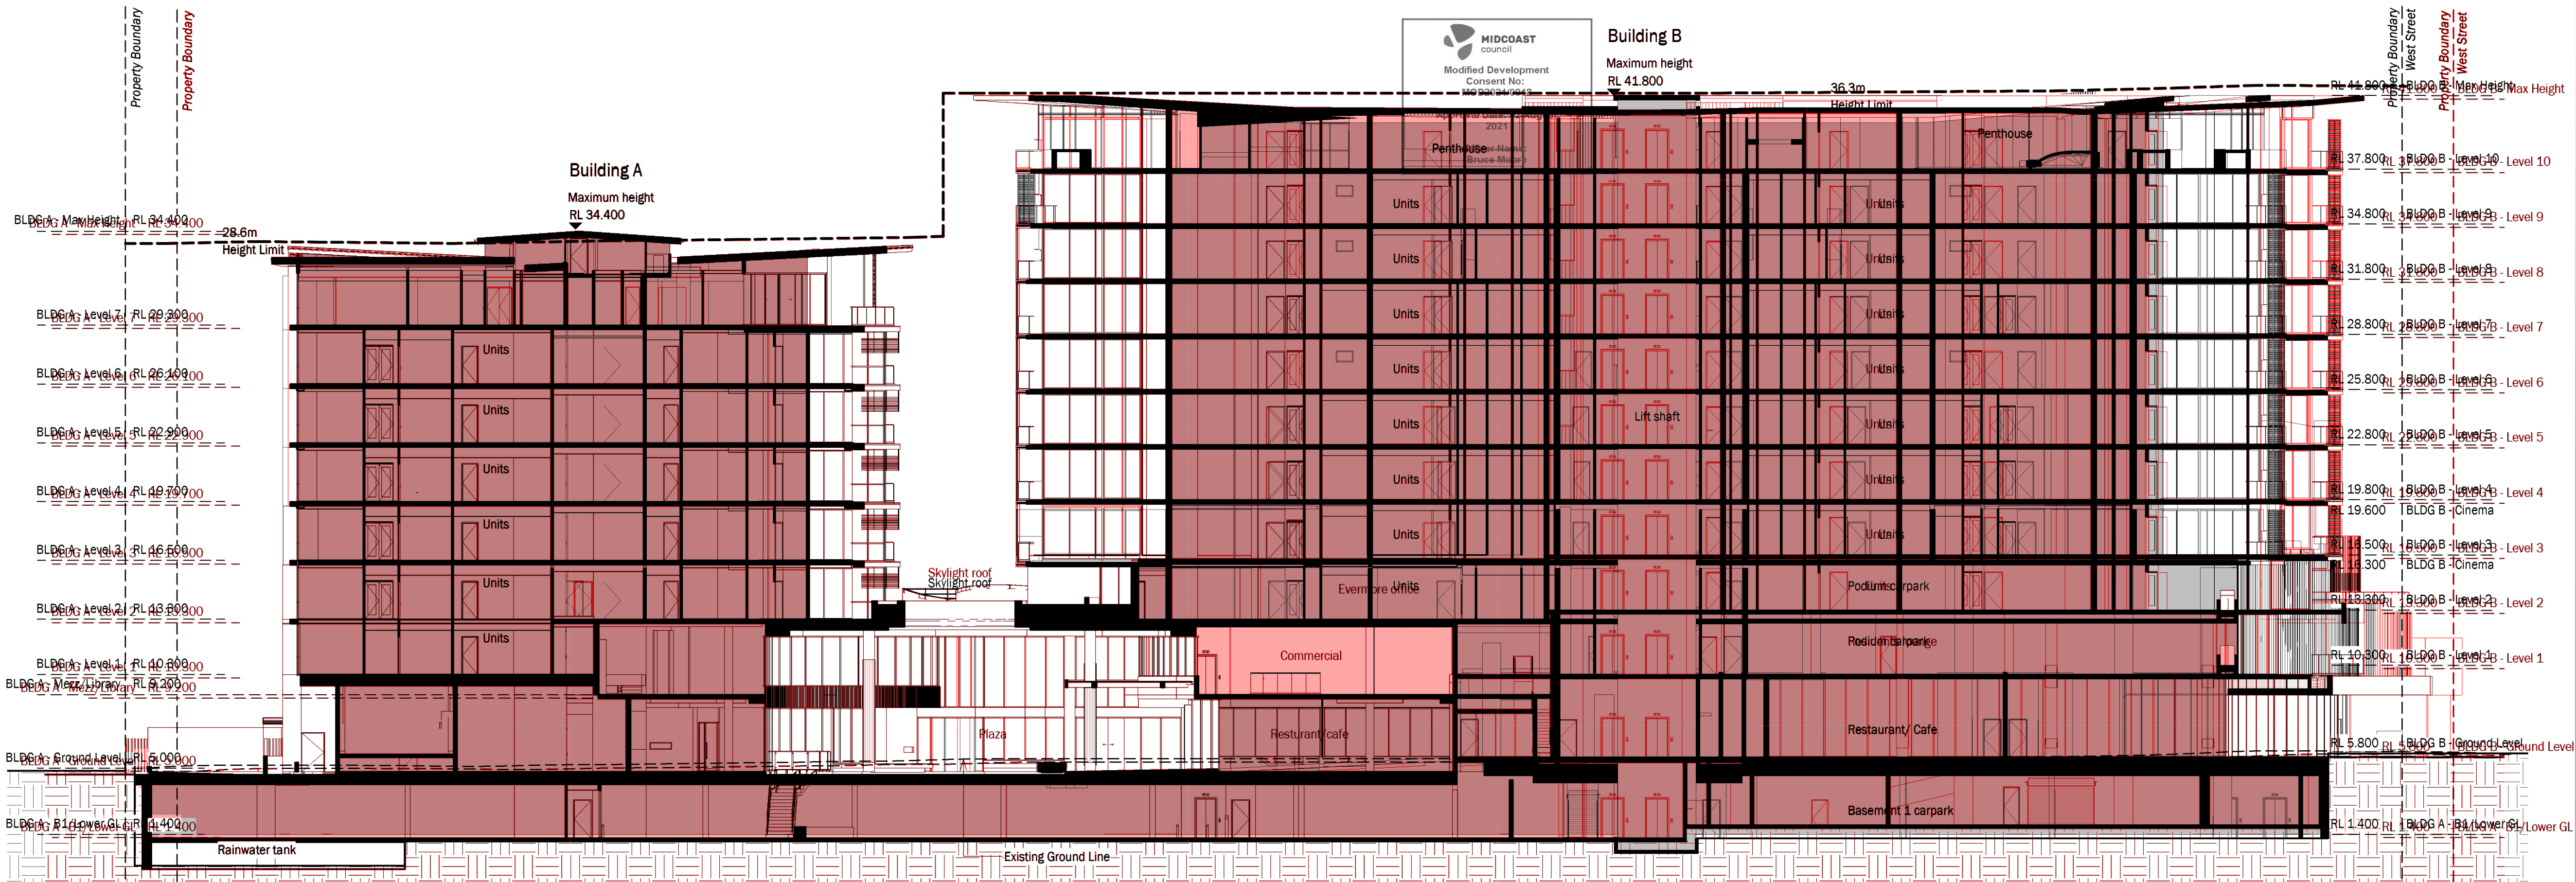

Section A

Scale @ A1 1:200

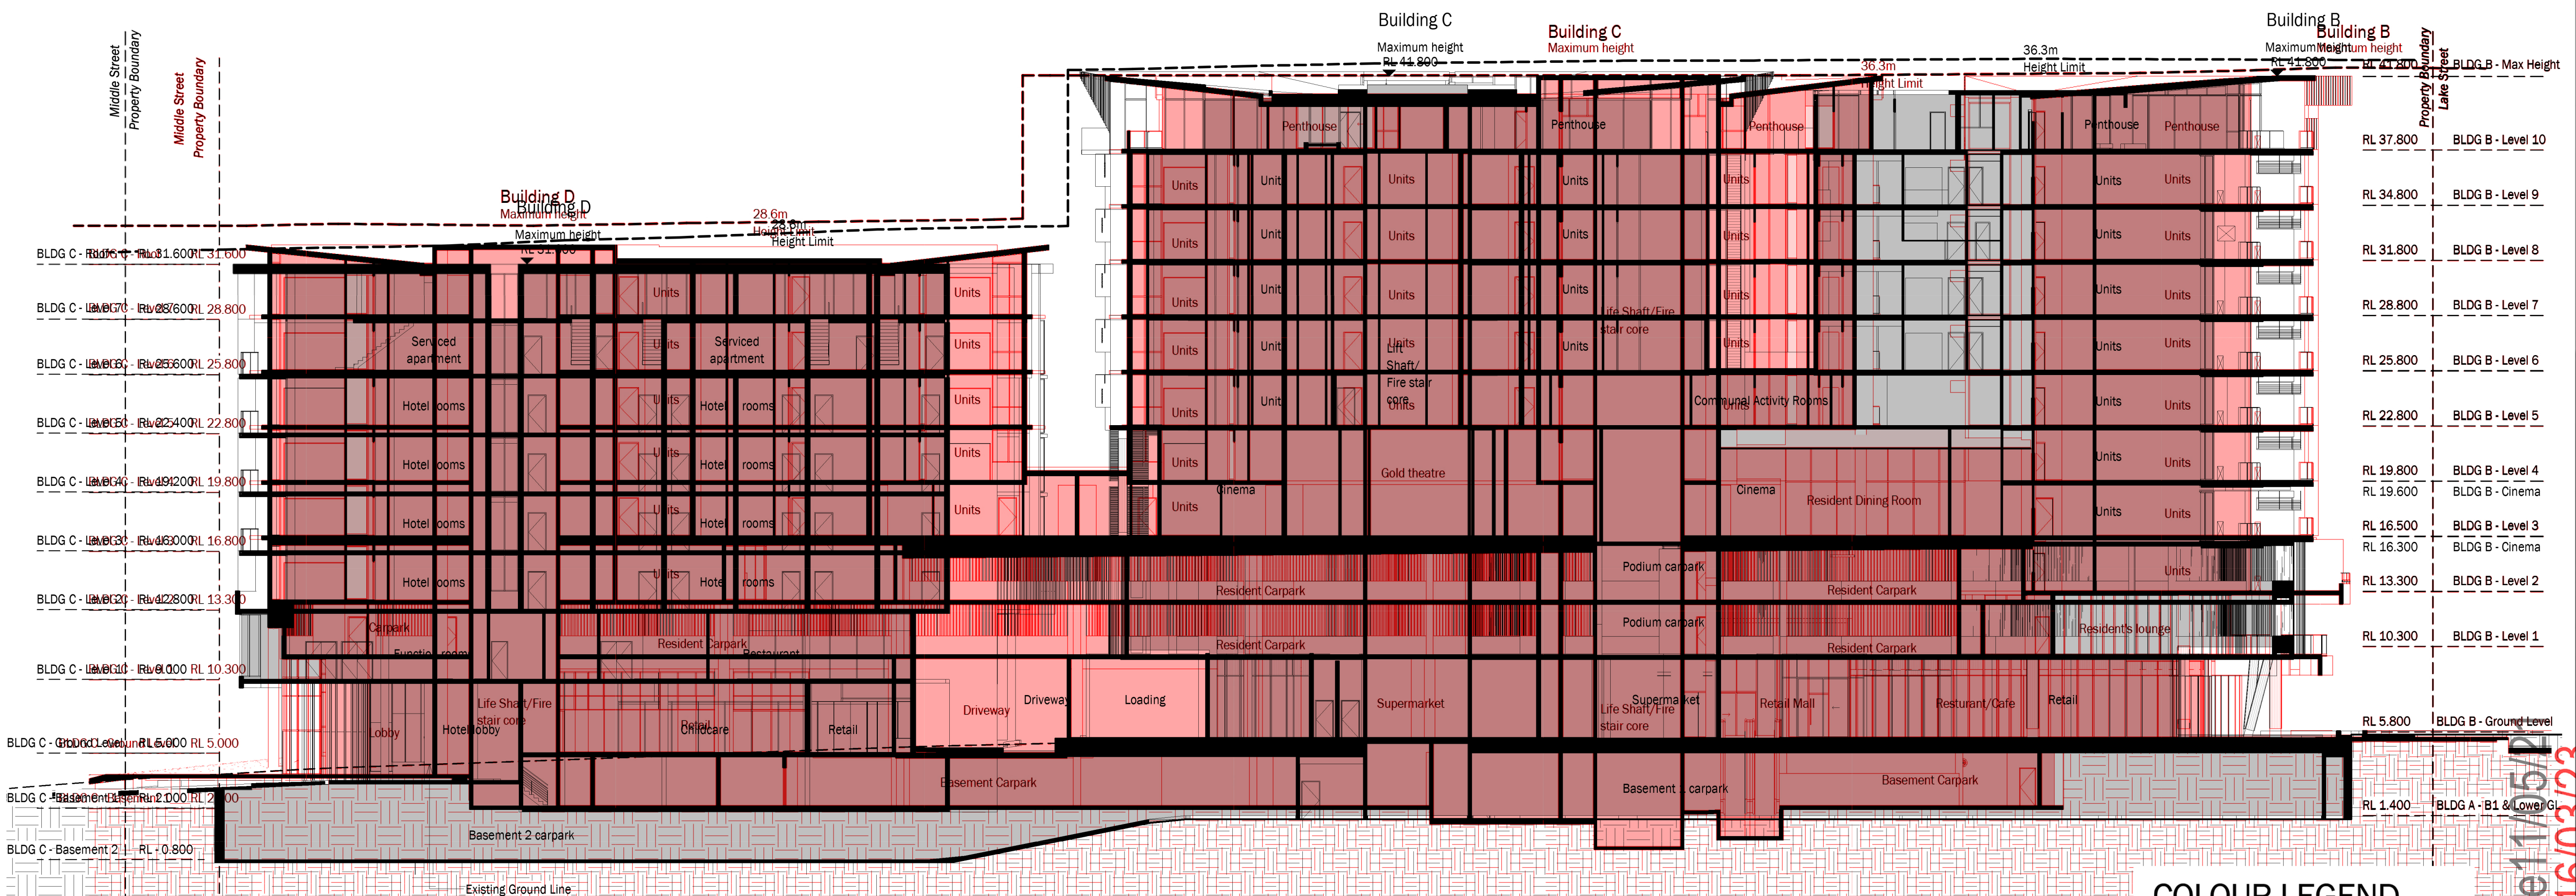

Section B

Scale @ A1 1:200

COLOUR LEGEND

2023 DA GIA
2021 DA MOD

Overlay of 2021 MOD approval and 2023 Proposal Sections

TVS architects

SOLARIS

Forster Civic Precinct
Cnr Lake, West & Middle Street

For
Enyoc Pty Ltd

Site Sections

5490.60 [3]

Scale (m) 1:200 @A1 Scale (m) 1:400 @A3