


PROPOSED SUBDIVISION
OF LOT 100 D.P.1252590, LOT 5 D.P.1230960,
LOT 1 D.P.1156243, LOT 4 D.P.1253716,
LOT 48 D.P.115128 & LOT 3 D.P.1230960
WOODFORD STREET, MINMI
DEVELOPMENT APPLICATION

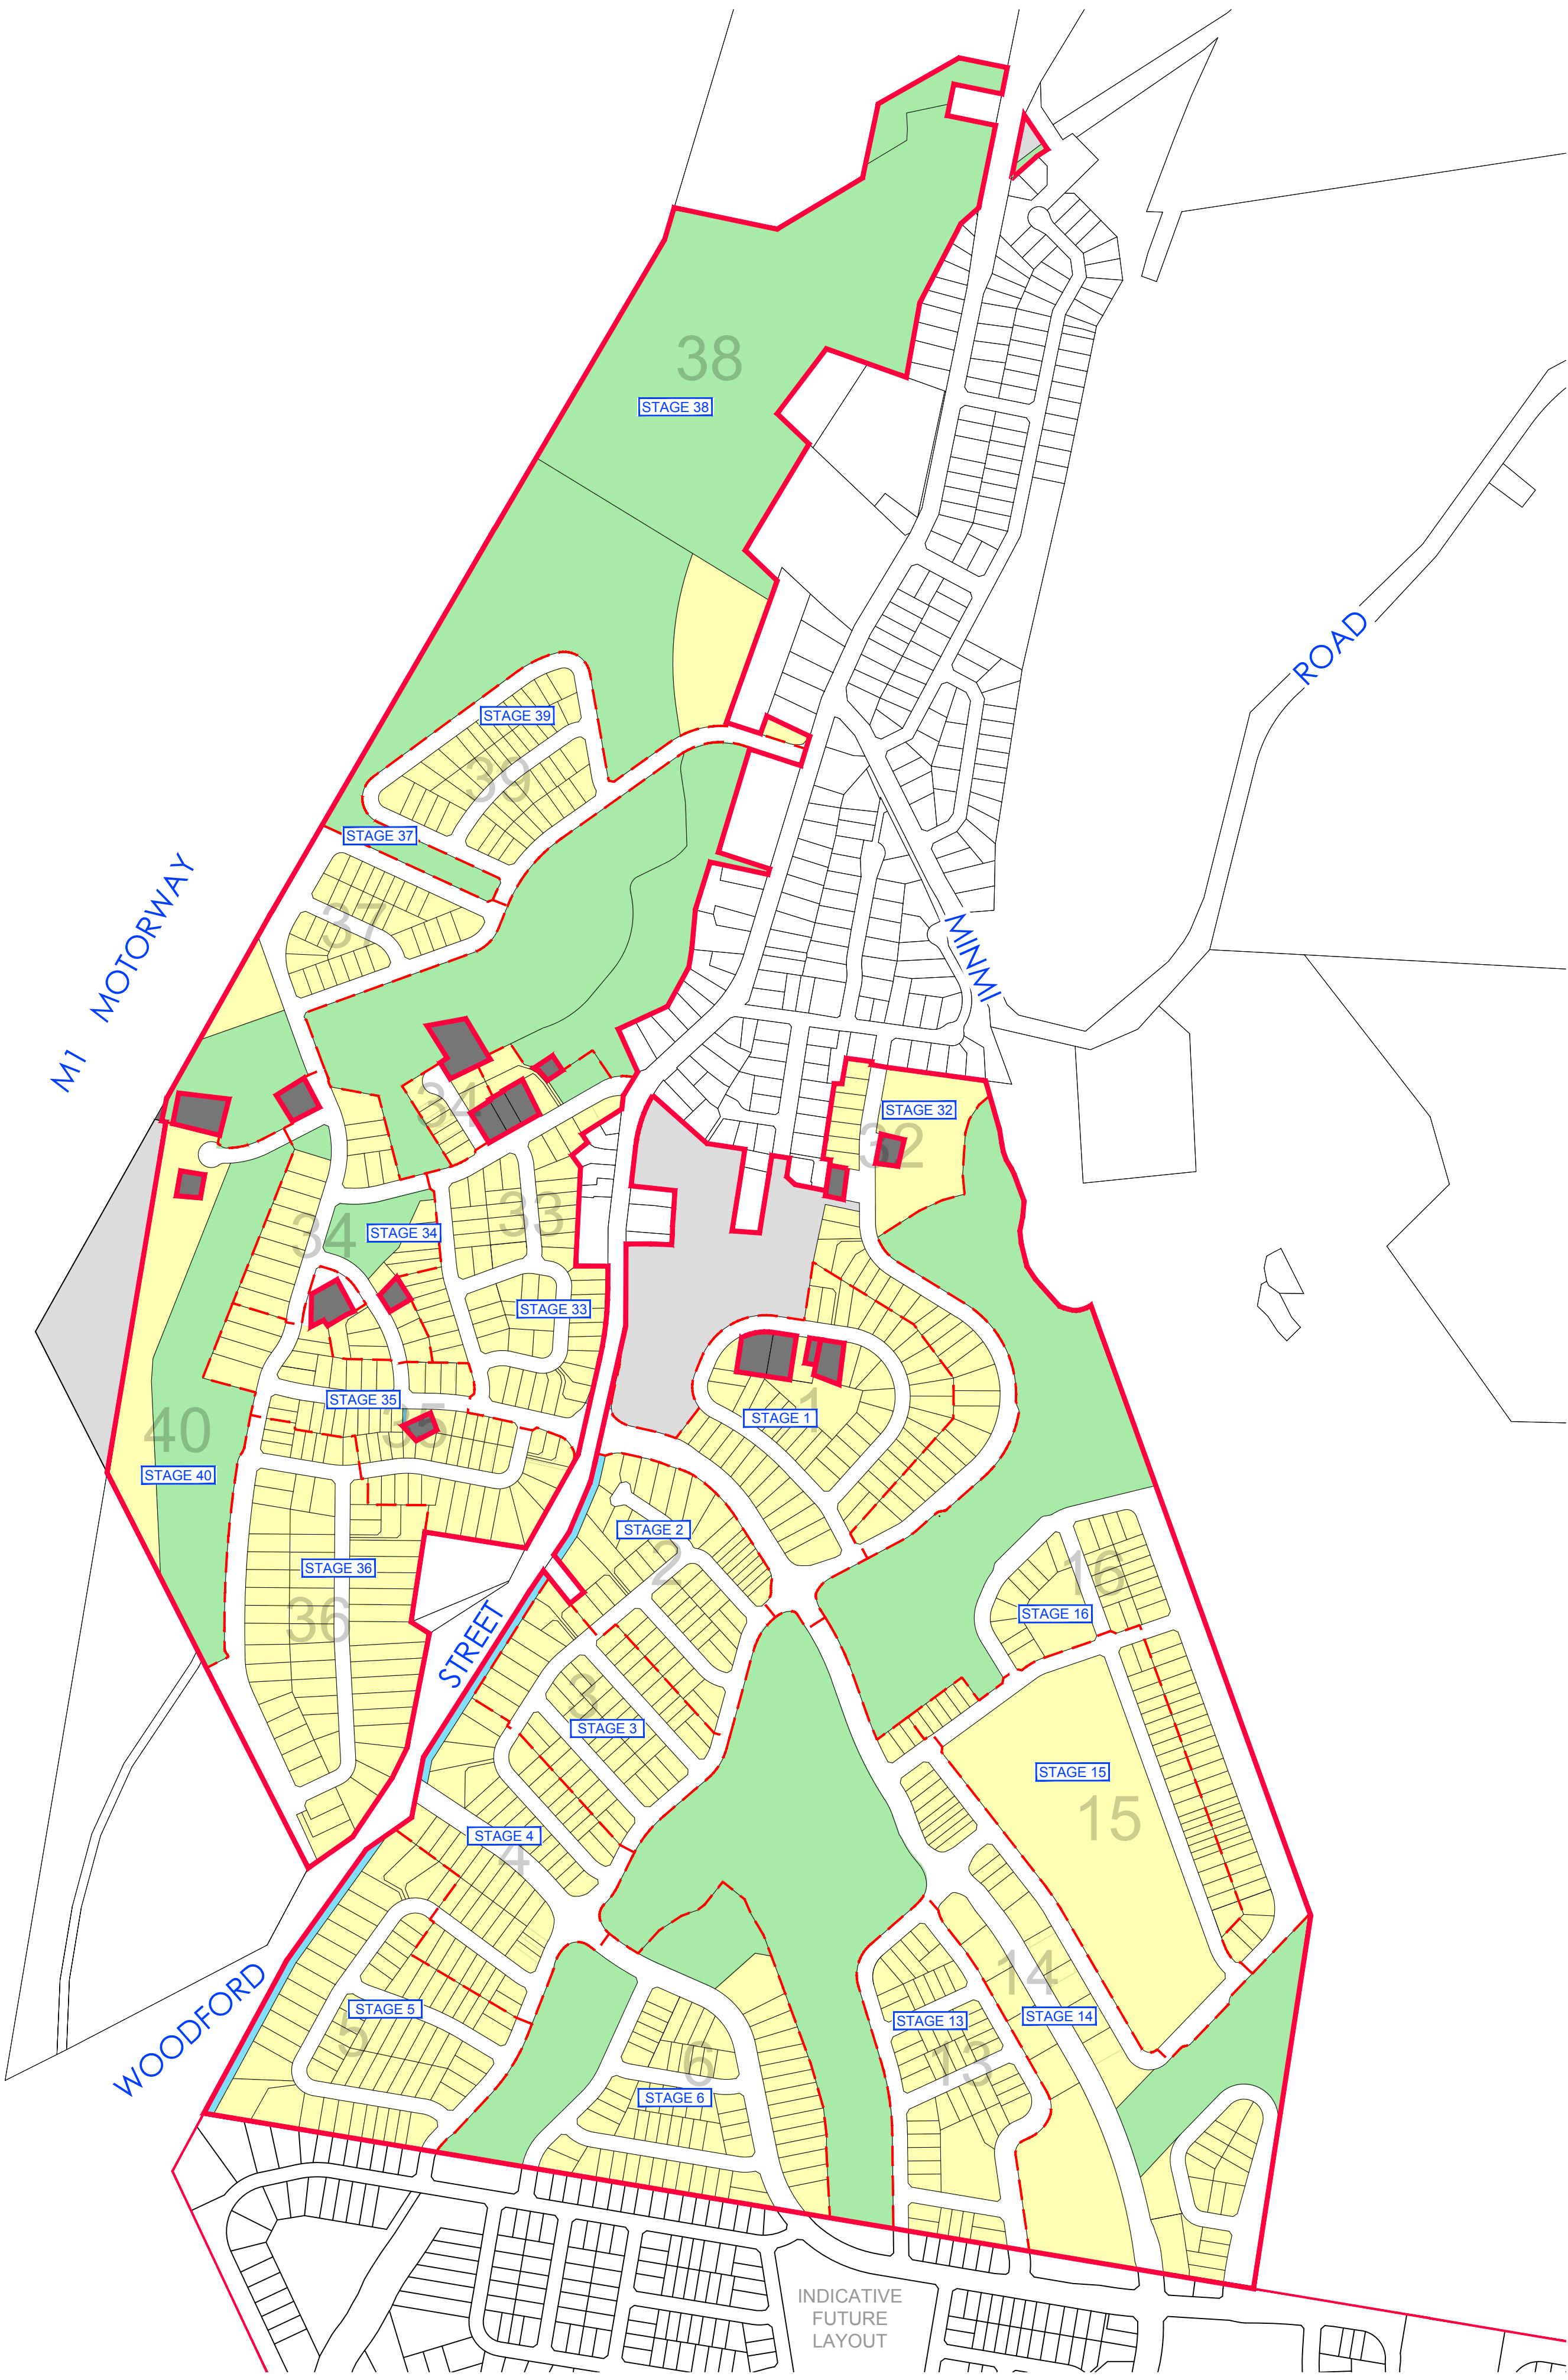

INDEX OF DRAWINGS	
Sheet	Description
239736(3)-DA-101	PROPOSED SUBDIVISION COVERSHEET
239736(3)-DA-102	PROPOSED SUBDIVISION SHOWING CURRENT ZONES
239736(3)-DA-103	PROPOSED SUBDIVISION SHOWING LOT SIZES
239736(3)-DA-104	PROPOSED SUBDIVISION SHOWING STAGES
239736(3)-DA-105	STAGE 1
239736(3)-DA-106	STAGE 2
239736(3)-DA-107	STAGE 3
239736(3)-DA-108	STAGE 4
239736(3)-DA-109	STAGE 5
239736(3)-DA-110	STAGE 6
239736(3)-DA-111	STAGE 13
239736(3)-DA-112	STAGE 14
239736(3)-DA-113	STAGE 15
239736(3)-DA-114	STAGE 16
239736(3)-DA-115	STAGE 32
239736(3)-DA-116	STAGE 33
239736(3)-DA-117	STAGE 34
239736(3)-DA-118	STAGE 35
239736(3)-DA-119	STAGE 36
239736(3)-DA-120	STAGE 37
239736(3)-DA-121	STAGE 38
239736(3)-DA-122	STAGE 39
239736(3)-DA-123	STAGE 40
239736(3)-DA-124	PROPOSED RESIDUAL, PUBLIC RESERVE AND PARK AREAS
239736(3)-DA-125	PROPOSED BASIN PLAN
239736(3)-DA-126	PROPOSED SHARED PATHWAY PLAN
239736(3)-DA-127	OVERALL STAGING PLAN

ver.	date	comment	drawn	pm	level information	scale (A1 original size)	notes
T	03/03/2023	PLAN AMENDMENTS	AM	LG	DATUM: A.H.D. CONTOUR INTERVAL: 1m	0 125 250m SCALE: 1:5000 (FULL)	

- project management
- civil engineering
- infrastructure
- superintendency
- economic analysis
- social impact
- town planning
- surveying
- development feasibility
- visualisation
- urban design

"COPYRIGHT NOTICE"
THIS PLAN AND THE INFORMATION IT CONTAINS ARE COPYRIGHT AND REMAIN THE PROPERTY OF ADW JOHNSON PTY LTD. ADW JOHNSON PTY LTD GRANTS TO THE CLIENT NAMED ON THIS PLAN A LICENCE TO USE THE INFORMATION HEREON FOR THE PURPOSE FOR WHICH WE WERE ENGAGED TO PERFORM THE WORK. USE OF THE PLAN AND INFORMATION IT CONTAINS FOR ANY OTHER PURPOSE IS NOT PERMITTED UNLESS PRIOR WRITTEN APPROVAL HAS BEEN OBTAINED FROM ADW JOHNSON PTY LTD.

drawing title:

PROPOSED SUBDIVISION COVER SHEET

location:

Woodford Street, Minmi

council:

Newcastle

dwg ref:

239736(3)-DA-101-T

client:

WINTEN


PROPERTY GROUP

adw

johnson

central coast office ph: (02) 4305 4300
hunter office ph: (02) 4978 5100

www.adwjohanson.com.au

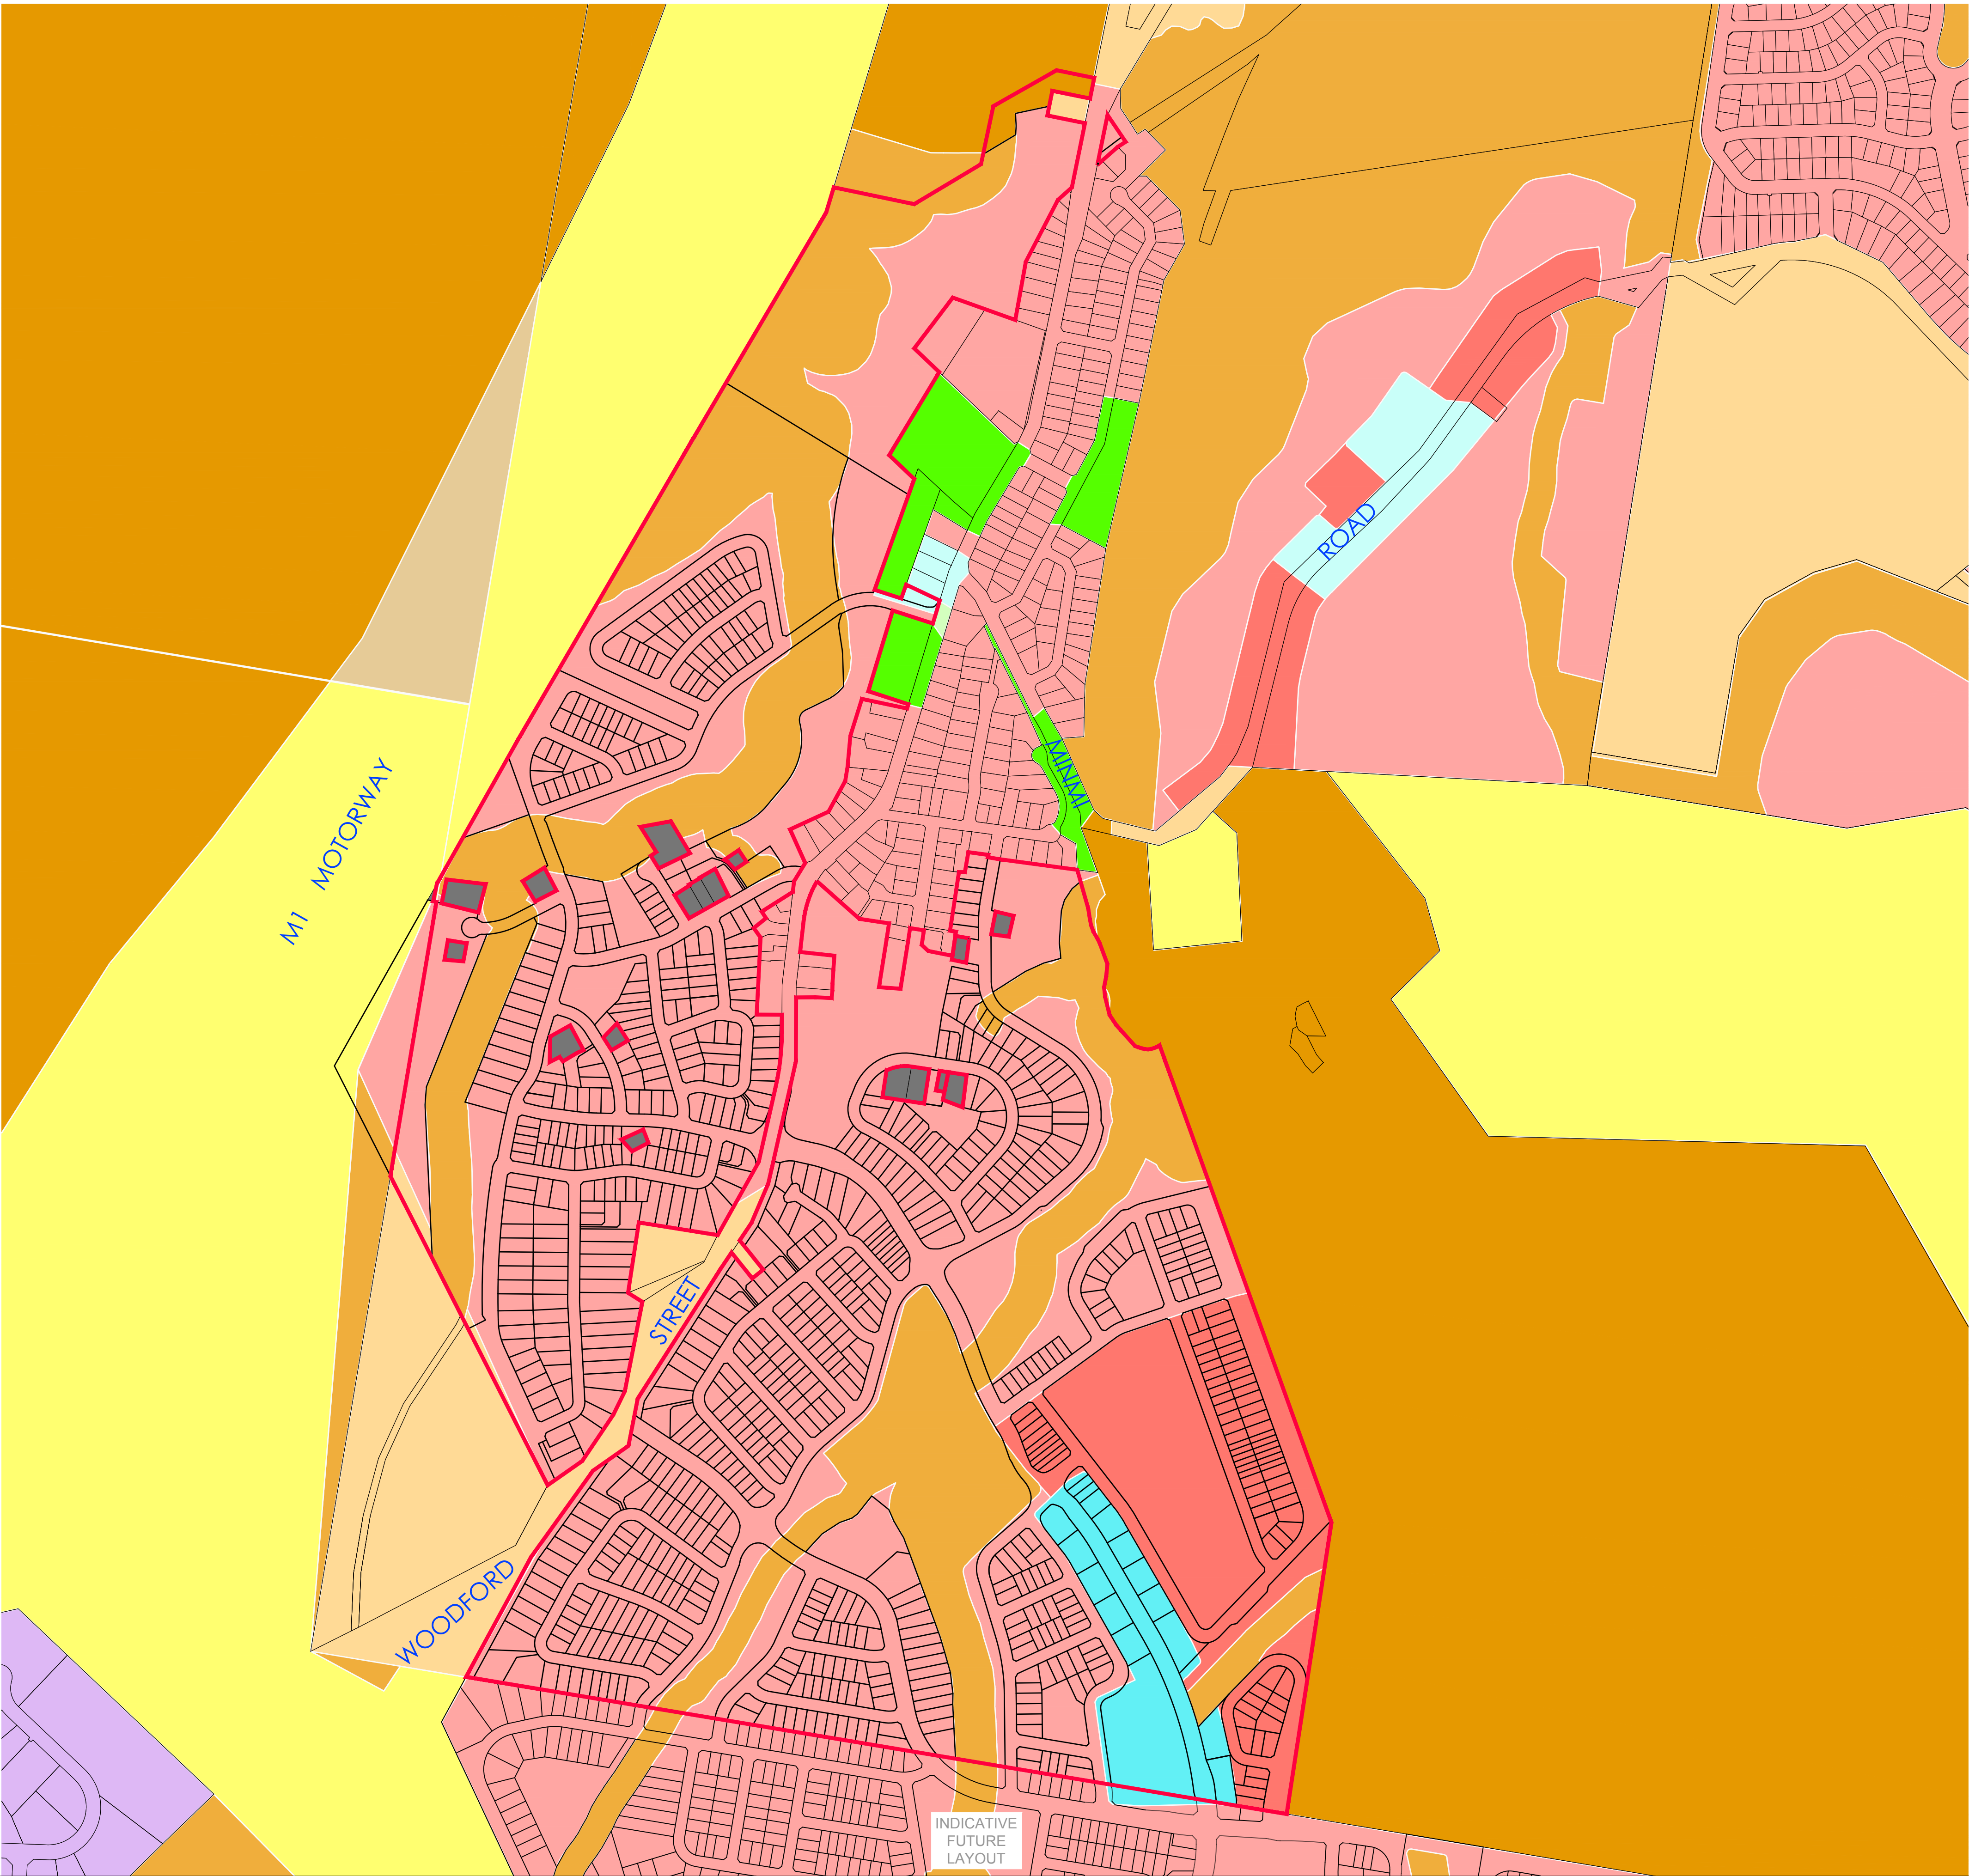

Woodford Street, Minmi

- Zone
- B1

Neighbourhood Centre
- B2

Local Centre
- R2

Low Density Residential
- R3

Medium Density Residential
- RE1

Public Recreation
- RE2

Private Recreation
- C1

National Parks and Nature Reserves
- C2

Environmental Conservation
- C4

Environmental Living
- SP2

Infrastructure

ver.	date	comment	drawn	pm	level information	scale (A1 original size)	notes
T	03/03/2023	PLAN AMENDMENTS	AM	LG	DATUM: A.H.D. CONTOUR INTERVAL: 1m	0 125 250m SCALE: 1:5000 (FULL)	

- project management
- civil engineering
- infrastructure
- superintendency
- economic analysis
- social impact
- town planning
- surveying
- development feasibility
- visualisation
- urban design

drawing title:

PROPOSED
SUBDIVISION SHOWING
CURRENT ZONES

location: Woodford Street, Minmi

council: Newcastle


dwg ref: 239736(3)-DA-102-T

client:



central coast office ph: (02) 4305 4300
hunter office ph: (02) 4978 5100

www.adwjohanson.com.au

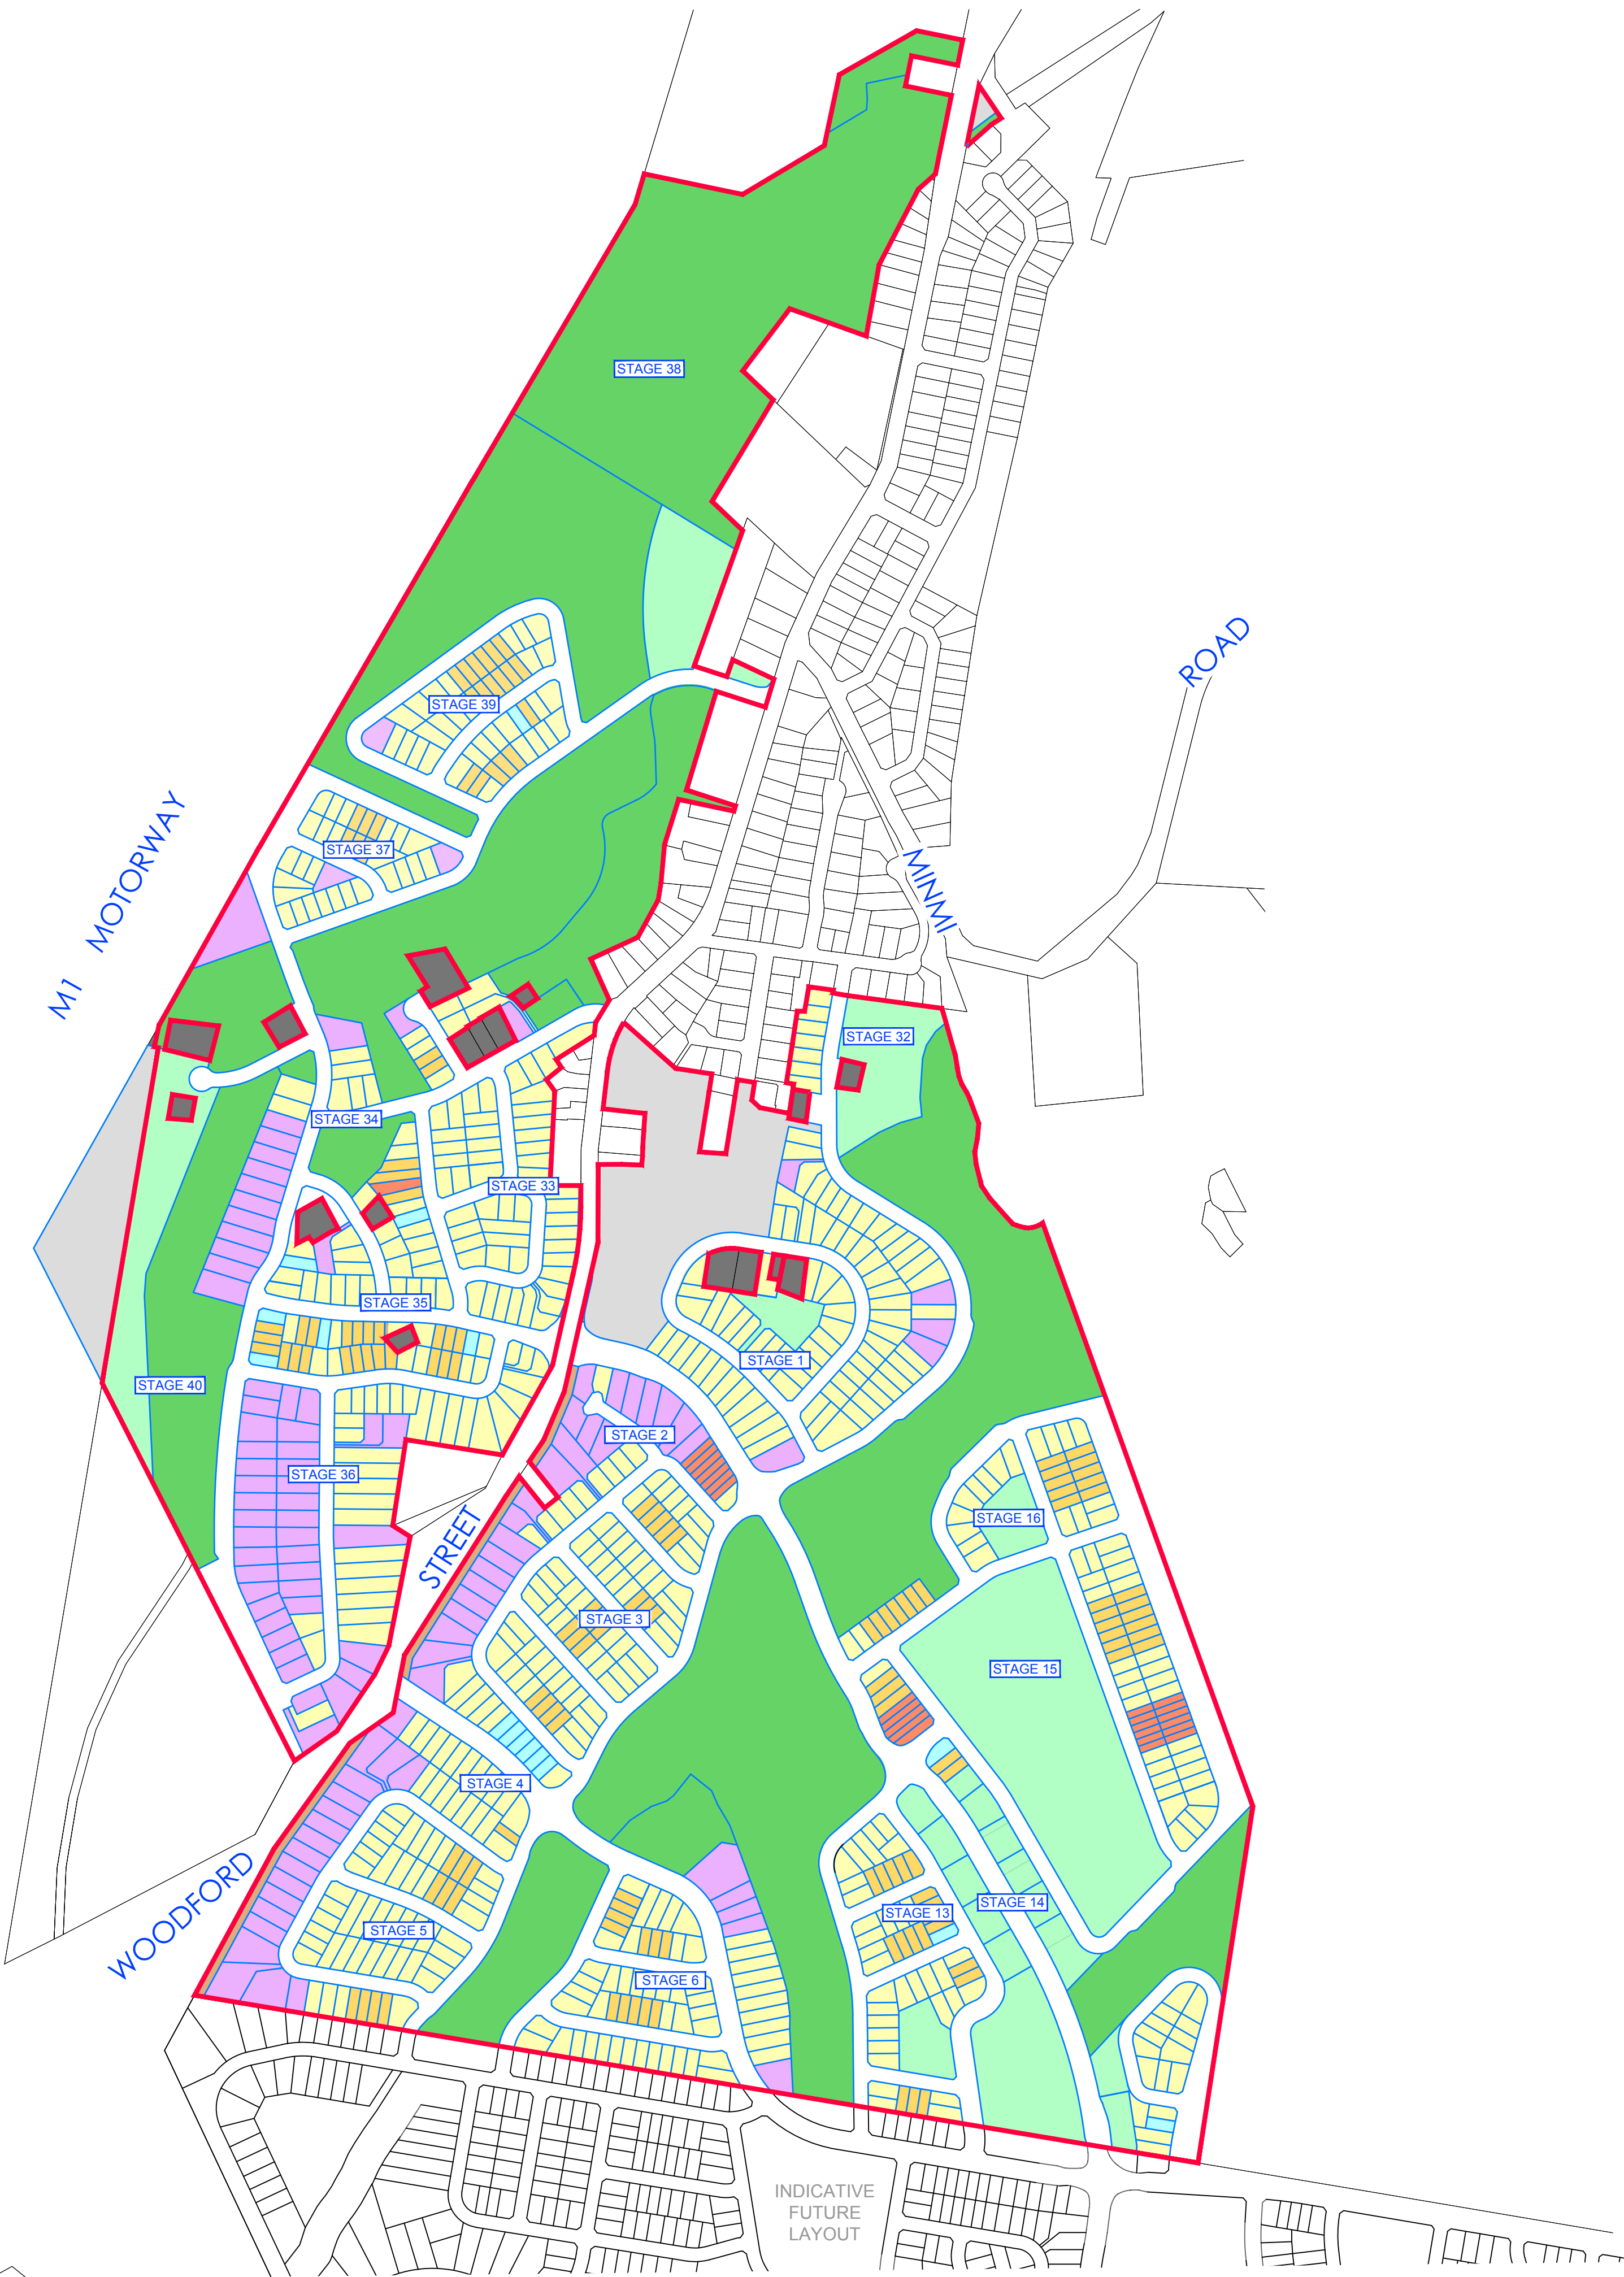

LEGEND		
	LOT TYPE	LOT COUNT
	TOWNHOUSE/TERRACE	28
	SMALL COURTYARD	143
	LARGE COURTYARD	19
	TRADITIONAL	559
	LIFESTYLE	109
	14 LOCAL CENTRE LOTS, 1 NEIGHBOURHOOD CENTRE LOT, 7 DEVELOPMENT LOTS	22
	PUBLIC / DRAINAGE RESERVES	16
	RESIDUE	3
	ROAD WIDENING	5

ver.	date	comment	drawn	pm	level information	scale (A1 original size)	notes
T	03/03/2023	PLAN AMENDMENTS	AM	LG	DATUM: A.H.D. CONTOUR INTERVAL: 1m	0125250m SCALE: 1:5000 (FULL)	

- project management
- civil engineering
- infrastructure
- superintendency
- economic analysis
- social impact
- town planning
- surveying
- development feasibility
- visualisation
- urban design

drawing title:

PROPOSED
SUBDIVISION SHOWING
LOT SIZES

location:

Woodford Street, Minmi

council:

Newcastle

dwg ref:

239736(3)-DA-103-T

client:

WINTEN

PROPERTY GROUP

adw

johnson


central coast office

ph: (02) 4305 4300

hunter office

ph: (02) 4978 5100

www.adwjohanson.com.au

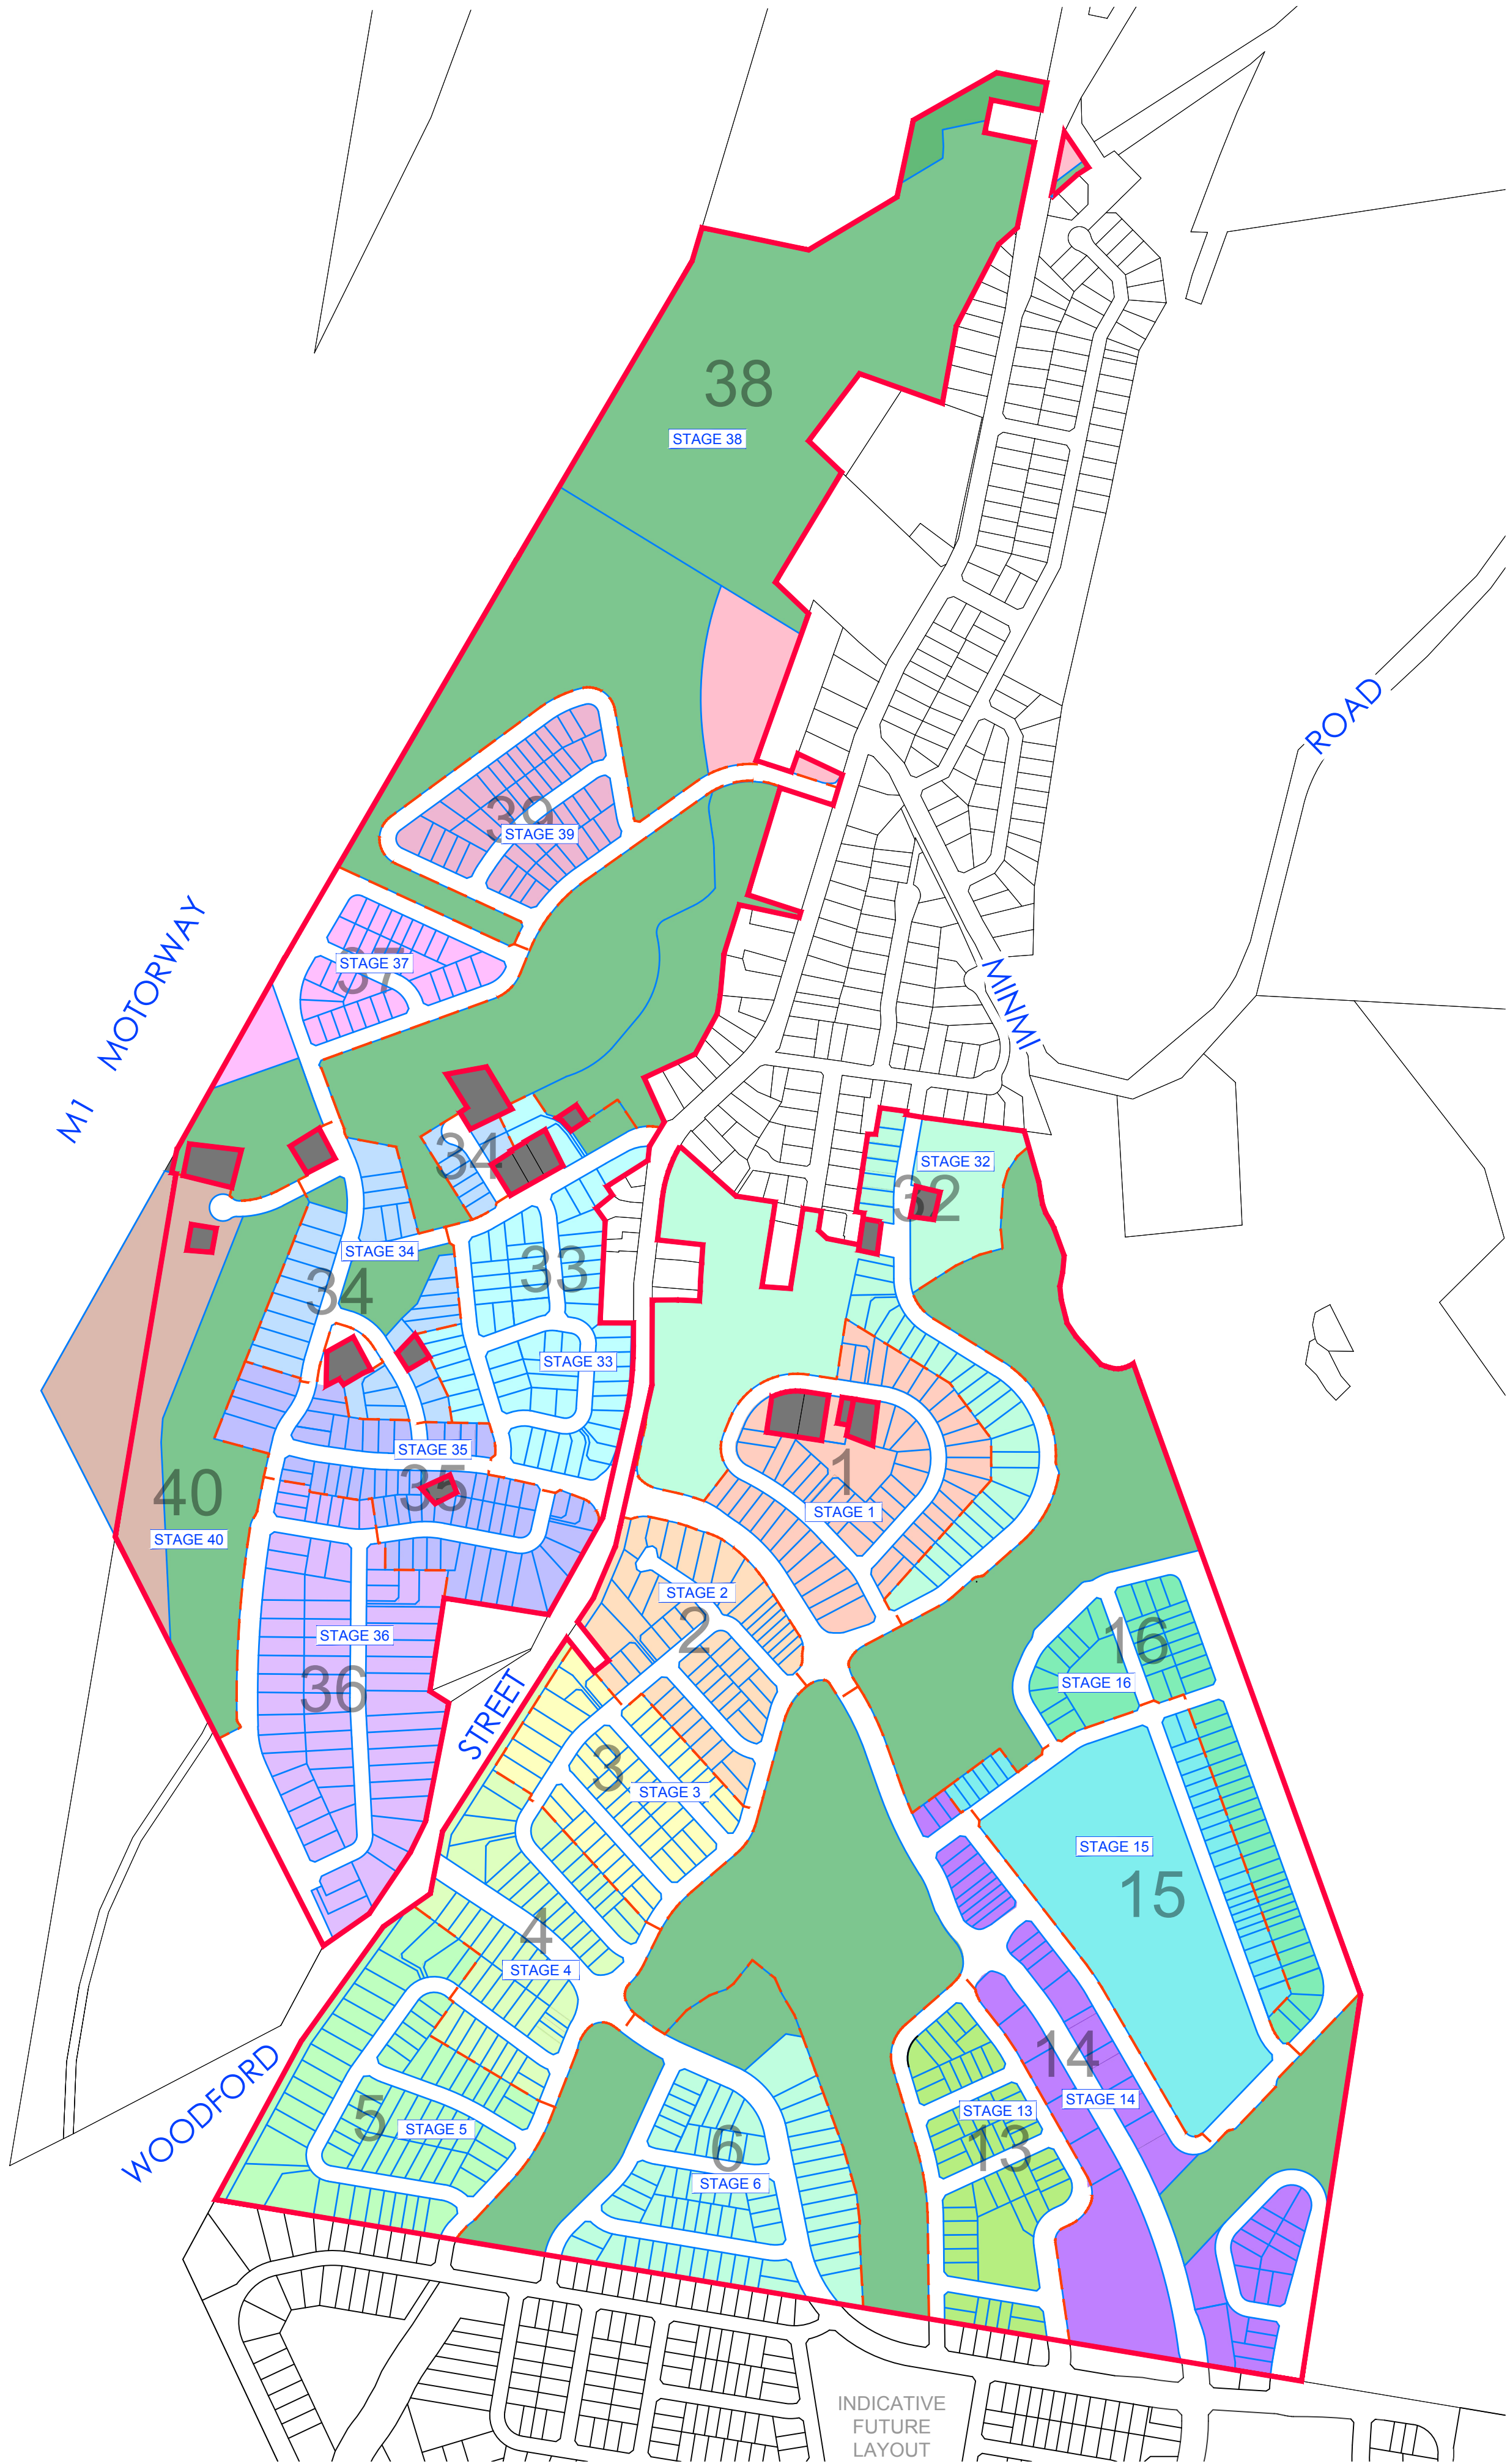

STAGE	LOT No.s	No. LOTS
1	101 - 158	58
2	201 - 252	52
3	301 - 352	52
4	401 - 456	56
5	501 - 567	67
6	601 - 670	70
13	1301 - 1353	53
14	1401 - 1448	48
15	1501 - 1532	32
16	1601 - 1657	57
32	3201 - 3236	36
33	3301 - 3363	63
34	3401 - 3438	38
35	3501 - 3563	63
36	3601 - 3663	63
37	3701 - 3736	36
38	3801 - 3809	9
39	3901 - 3949	49
40	4001 - 4003	3
TOTAL	858 RESIDENTIAL LOTS + 22 SUPER LOTS (14 LOCAL CENTRE LOTS, 1 NEIGHBOURHOOD CENTRE LOT, 7 DEVELOPMENT LOTS + 16 PUBLIC / DRAINAGE RESERVES + 3 RESIDUE LOTS + 5 ROAD WIDENING LOTS	

ver.	date	comment	drawn	pm	level information	scale (A1 original size)	notes
T	03/03/2023	PLAN AMENDMENTS	AM	LG	DATUM: A.H.D. CONTOUR INTERVAL: 1m	0 125 250m SCALE: 1:5000 (FULL)	
• project management • civil engineering • infrastructure • superintendency • economic analysis • social impact • town planning • surveying • development feasibility • visualisation • urban design							

"Copyright Notice" This plan and the information it contains are copyright and remain the property of ADW Johnson Pty Ltd. ADW Johnson Pty Ltd grants to the client named on this plan a license to use the information herein for the purpose for which we were engaged to perform the work. Use of the plan and information it contains for any other purpose is not permitted unless prior written approval has been obtained from ADW Johnson Pty Ltd.

drawing title:

PROPOSED
SUBDIVISION SHOWING
STAGES

location:

Woodford Street, Minmi

council:

Newcastle

dwg ref:

239736(3)-DA-104-T

client:

WINTEN



PROPERTY GROUP

adw

johnson

central coast office ph: (02) 4305 4300
hunter office ph: (02) 4978 5100

www.adwjohanson.com.au

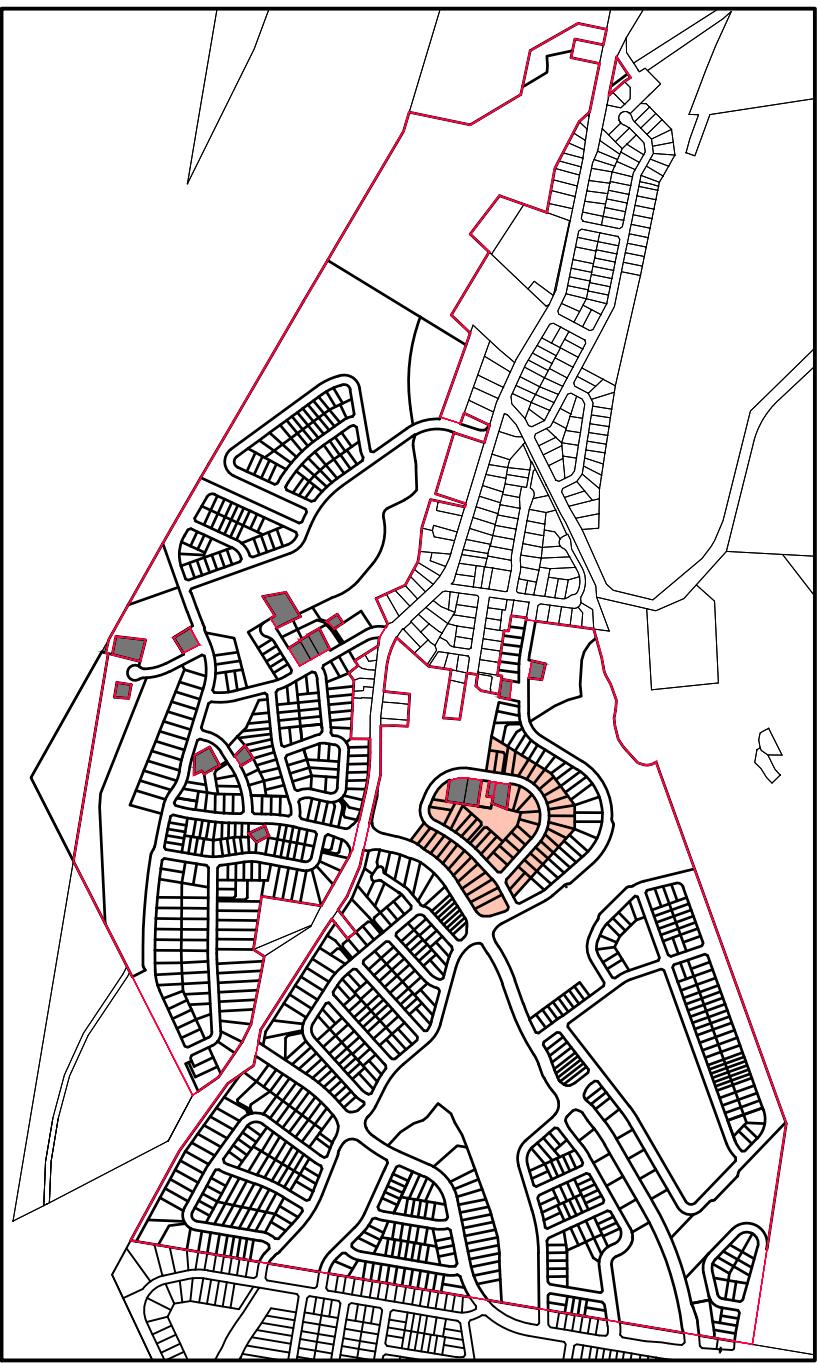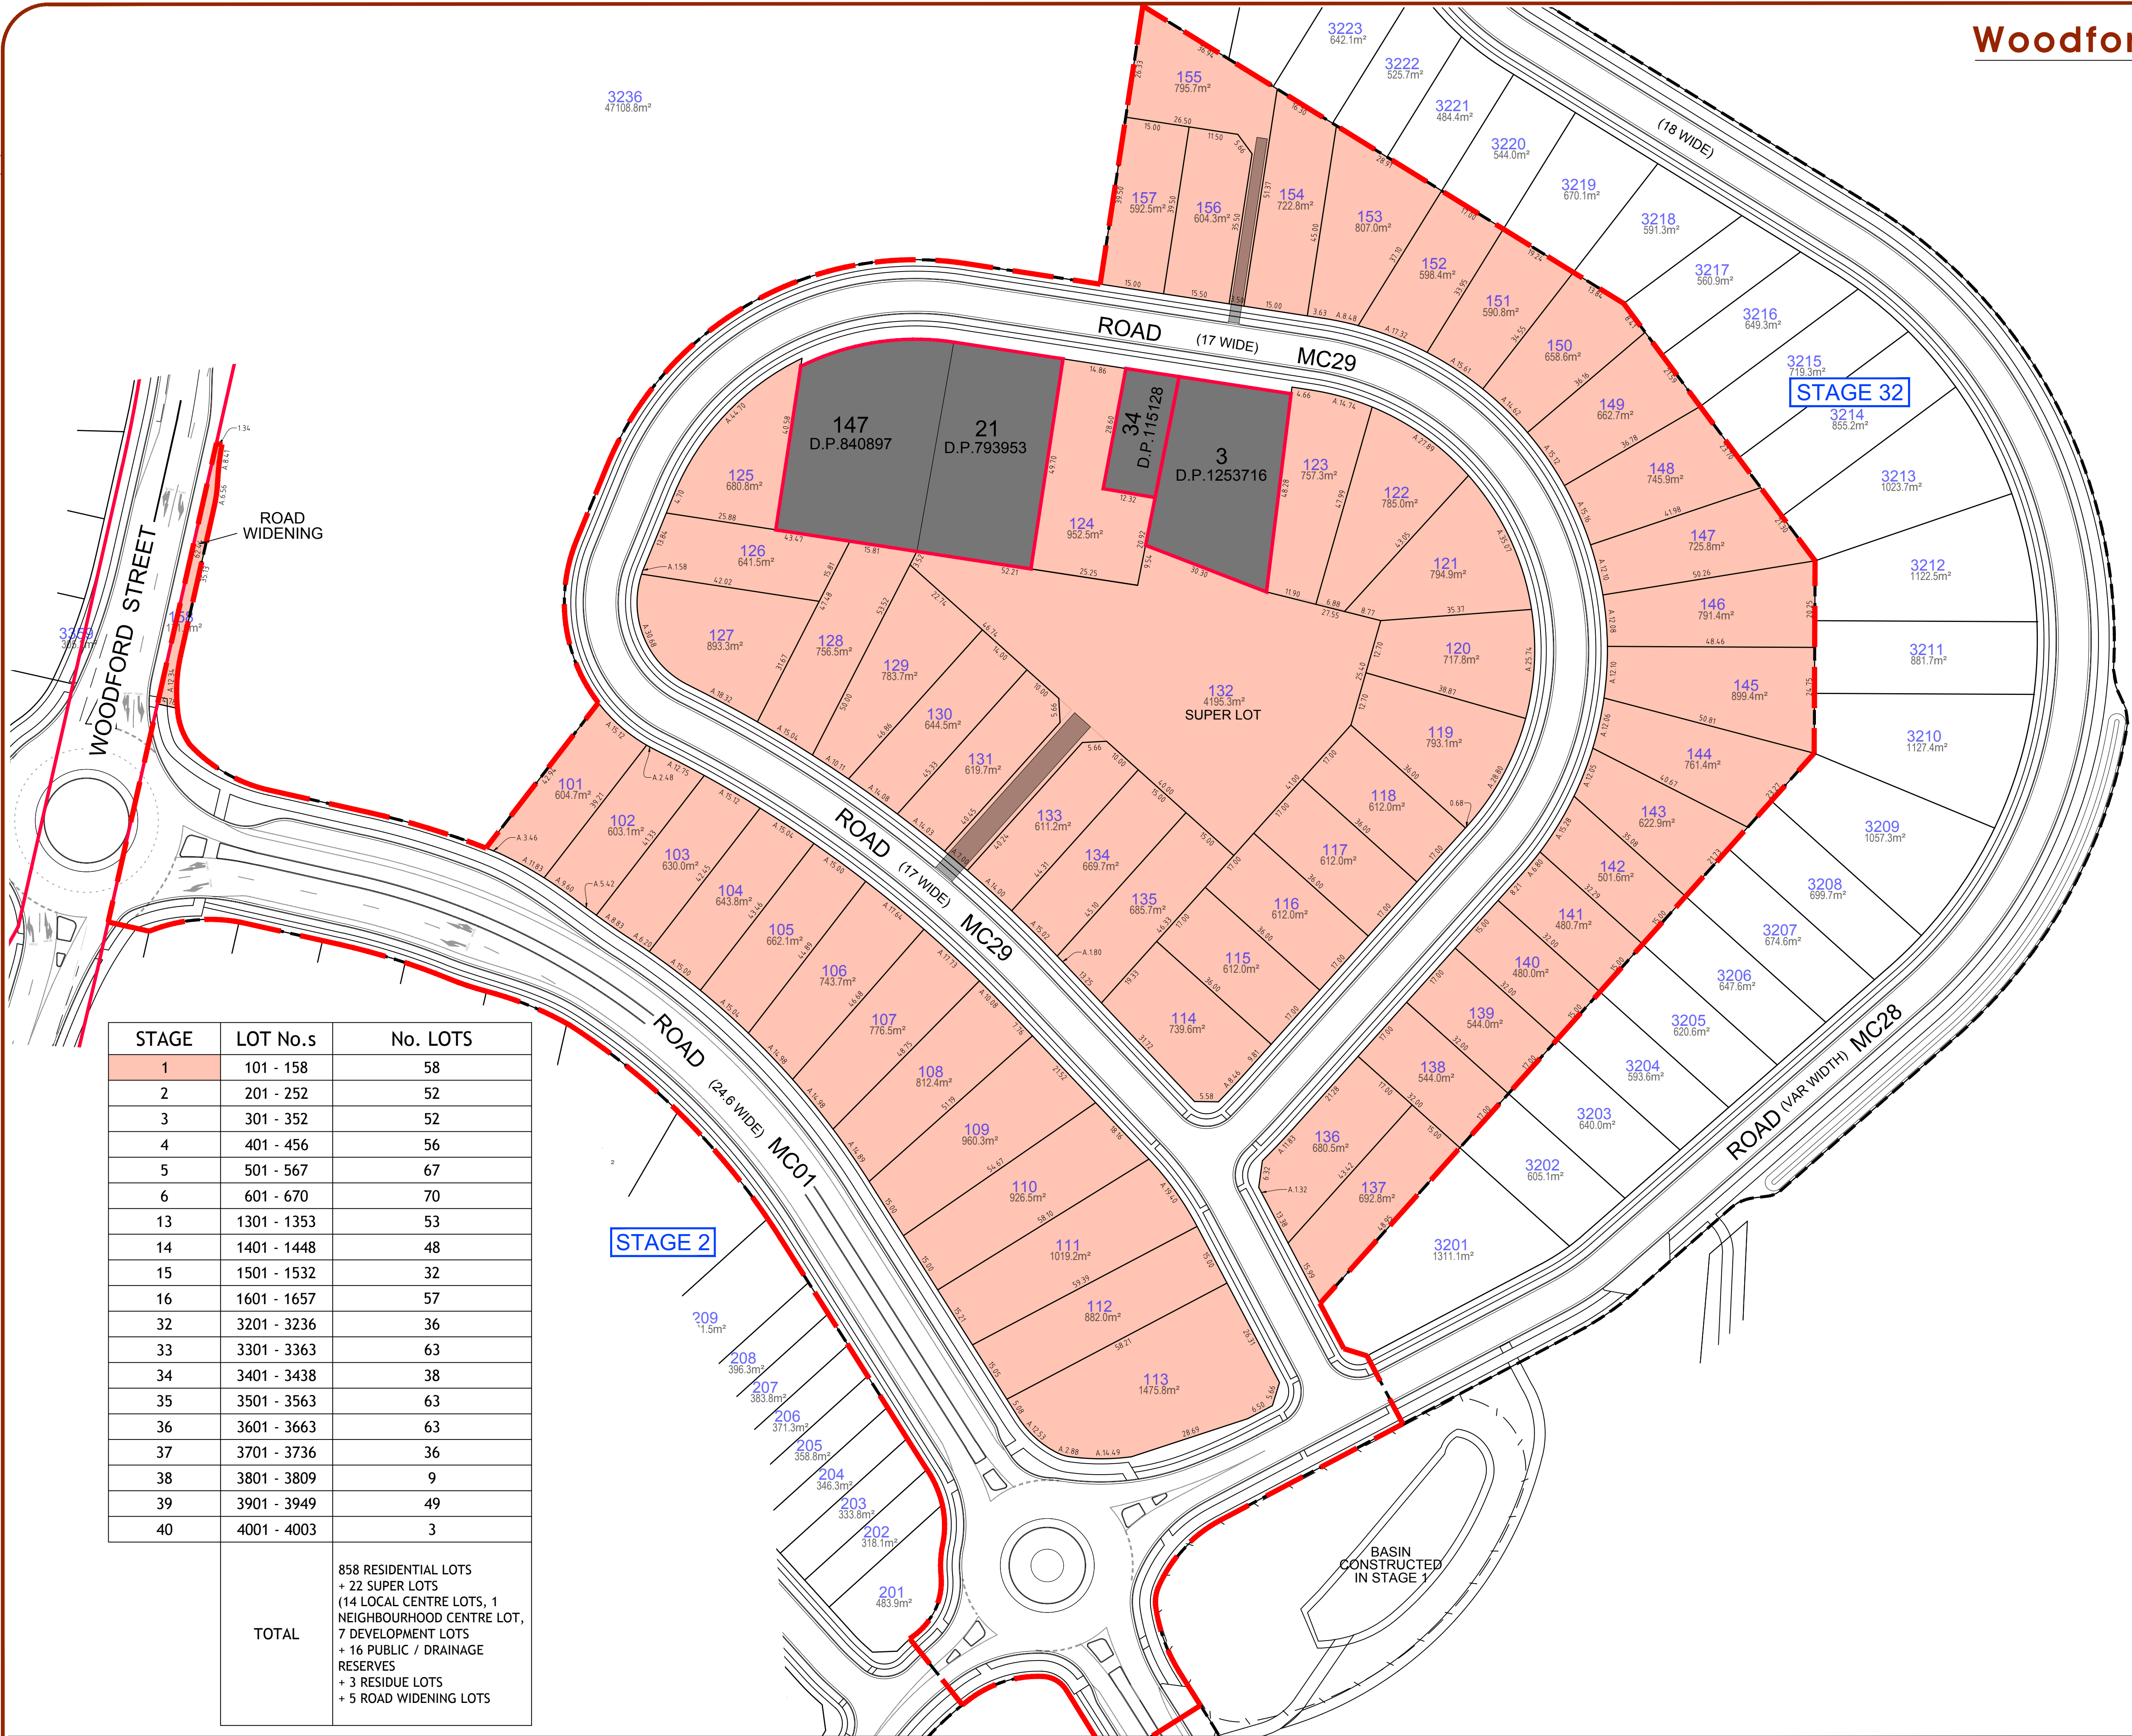

OVERALL SITE
NOT TO SCALE

STAGE	LOT No.s	No. LOTS
1	101 - 158	58
2	201 - 252	52
3	301 - 352	52
4	401 - 456	56
5	501 - 567	67
6	601 - 670	70
13	1301 - 1353	53
14	1401 - 1448	48
15	1501 - 1532	32
16	1601 - 1657	57
32	3201 - 3236	36
33	3301 - 3363	63
34	3401 - 3438	38
35	3501 - 3563	63
36	3601 - 3663	63
37	3701 - 3736	36
38	3801 - 3809	9
39	3901 - 3949	49
40	4001 - 4003	3
TOTAL		858 RESIDENTIAL LOTS + 22 SUPER LOTS (14 LOCAL CENTRE LOTS, 1 NEIGHBOURHOOD CENTRE LOT, 7 DEVELOPMENT LOTS + 16 PUBLIC / DRAINAGE RESERVES + 3 RESIDUE LOTS + 5 ROAD WIDENING LOTS

ver.	date	comment	drawn	pm	level information	scale (A1 original size)	notes
T	03/03/2023	PLAN AMENDMENTS	AM	LG	DATUM: A.H.D. CONTOUR INTERVAL: 1m	0 15.0 30.0 37.5m SCALE: 1:750 (FULL)	

- project management
- civil engineering
- infrastructure
- superintendency
- economic analysis
- social impact
- town planning
- surveying
- development feasibility
- visualisation
- urban design

drawing title:

STAGE 1

location: Woodford Street, Minmi

council: Newcastle

dwg ref: 239736(3)-DA-105-T


client:



central coast office ph: (02) 4305 4300
hunter office ph: (02) 4978 5100

www.adwjohanson.com.au

STAGE	LOT No.s	No. LOTS
1	101 - 158	58
2	201 - 252	52
3	301 - 352	52
4	401 - 456	56
5	501 - 567	67
6	601 - 670	70
13	1301 - 1353	53
14	1401 - 1448	48
15	1501 - 1532	32
16	1601 - 1657	57
32	3201 - 3236	36
33	3301 - 3363	63
34	3401 - 3438	38
35	3501 - 3563	63
36	3601 - 3663	63
37	3701 - 3736	36
38	3801 - 3809	9
39	3901 - 3949	49
40	4001 - 4003	3
TOTAL	858 RESIDENTIAL LOTS + 22 SUPER LOTS (14 LOCAL CENTRE LOTS, 1 NEIGHBOURHOOD CENTRE LOT, 7 DEVELOPMENT LOTS + 16 PUBLIC / DRAINAGE RESERVES + 3 RESIDUE LOTS + 5 ROAD WIDENING LOTS	

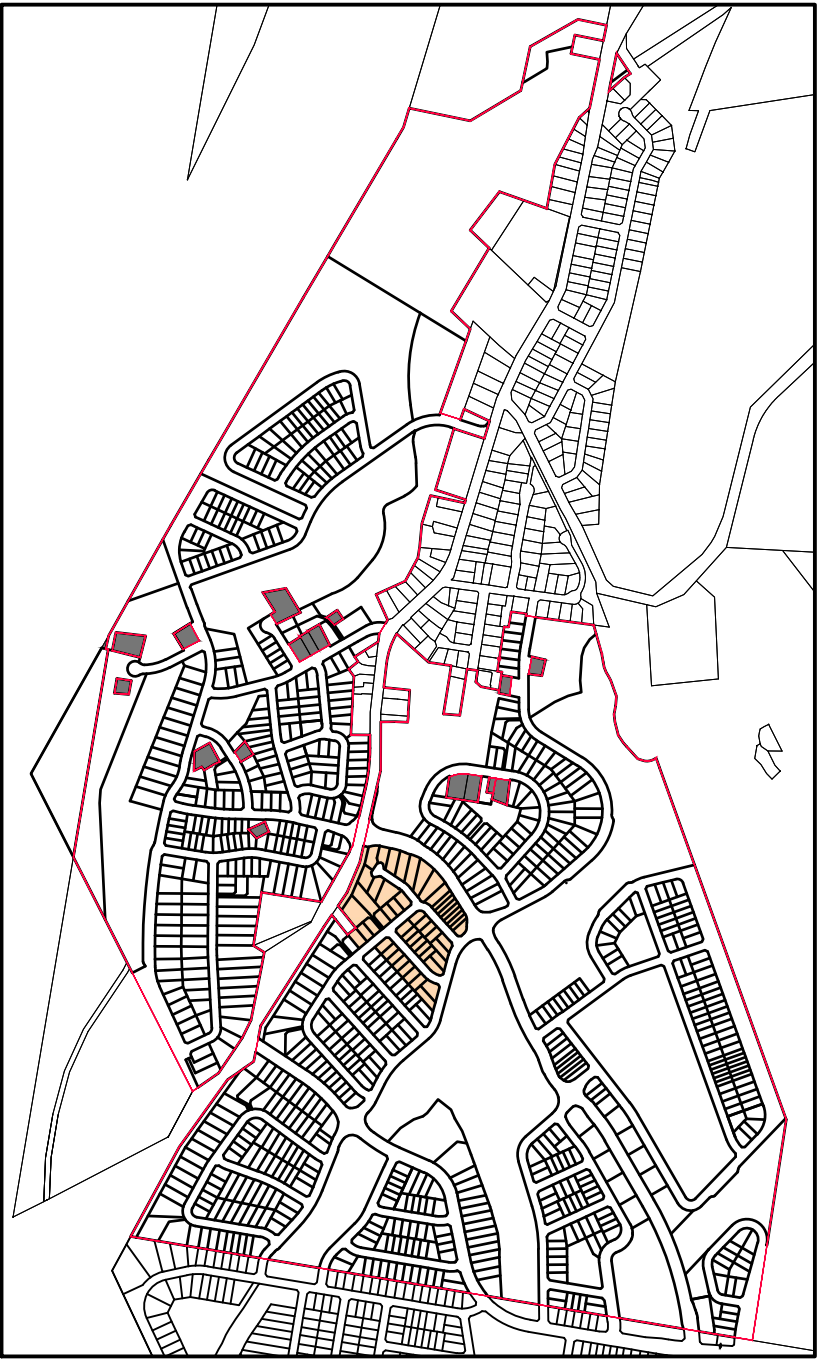

OVERALL SITE
NOT TO SCALE

ver.	date	comment	drawn	pm	level information	scale (A1 original size)	notes
T	03/03/2023	PLAN AMENDMENTS	AM	LG	DATUM: A.H.D. CONTOUR INTERVAL: 1m		

- project management
- civil engineering
- infrastructure
- superintendency
- economic analysis
- social impact
- town planning
- surveying
- development feasibility
- visualisation
- urban design

drawing title:

STAGE 2

location: Woodford Street, Minmi



council: Newcastle

dwg ref: 239736(3)-DA-106-T

client:

central coast office ph: (02) 4305 4300
hunter office ph: (02) 4978 5100
www.adwjohanson.com.au

STAGE	LOT No.s	No. LOTS
1	101 - 158	58
2	201 - 252	52
3	301 - 352	52
4	401 - 456	56
5	501 - 567	67
6	601 - 670	70
13	1301 - 1353	53
14	1401 - 1448	48
15	1501 - 1532	32
16	1601 - 1657	57
32	3201 - 3236	36
33	3301 - 3363	63
34	3401 - 3438	38
35	3501 - 3563	63
36	3601 - 3663	63
37	3701 - 3736	36
38	3801 - 3809	9
39	3901 - 3949	49
40	4001 - 4003	3
TOTAL	858 RESIDENTIAL LOTS + 22 SUPER LOTS (14 LOCAL CENTRE LOTS, 1 NEIGHBOURHOOD CENTRE LOT, 7 DEVELOPMENT LOTS + 16 PUBLIC / DRAINAGE RESERVES + 3 RESIDUE LOTS + 5 ROAD WIDENING LOTS	

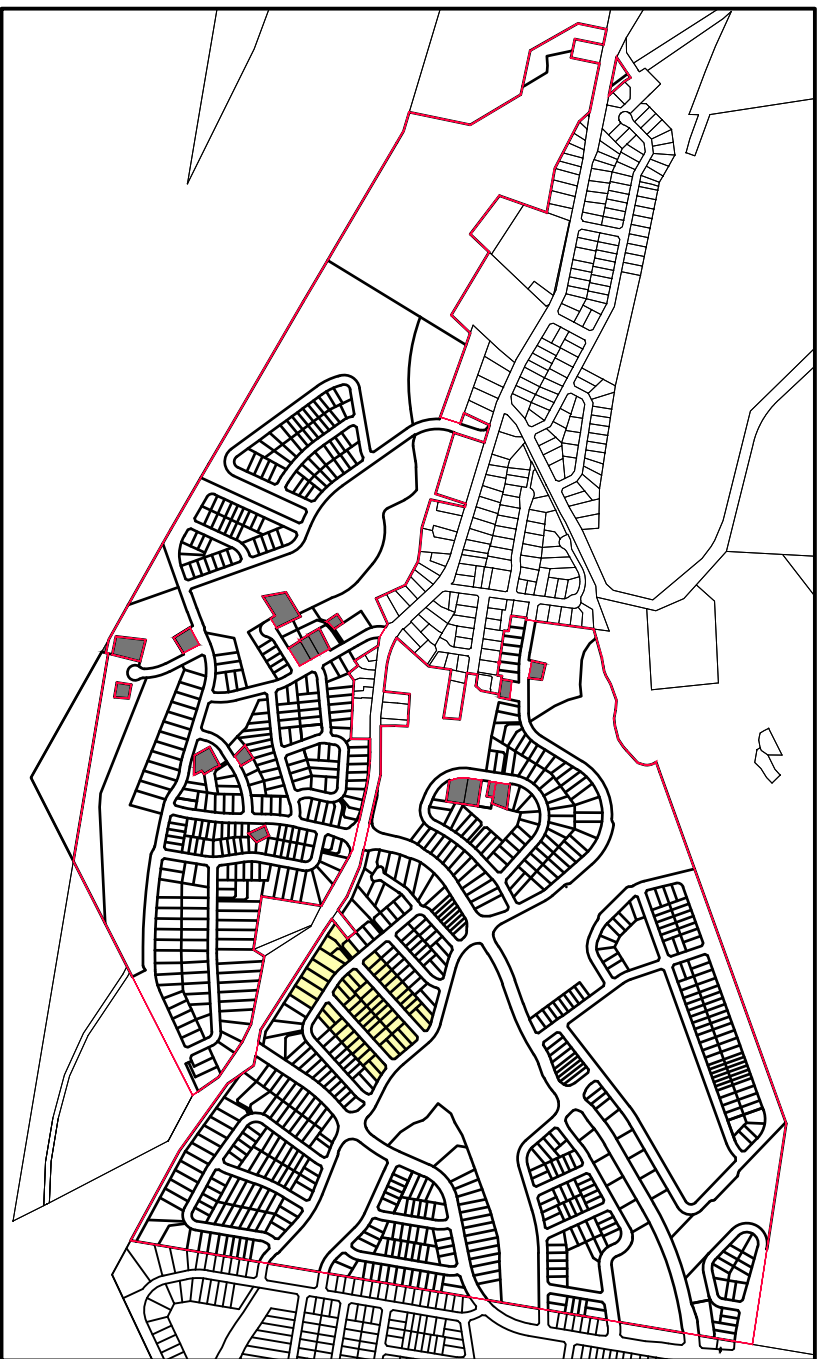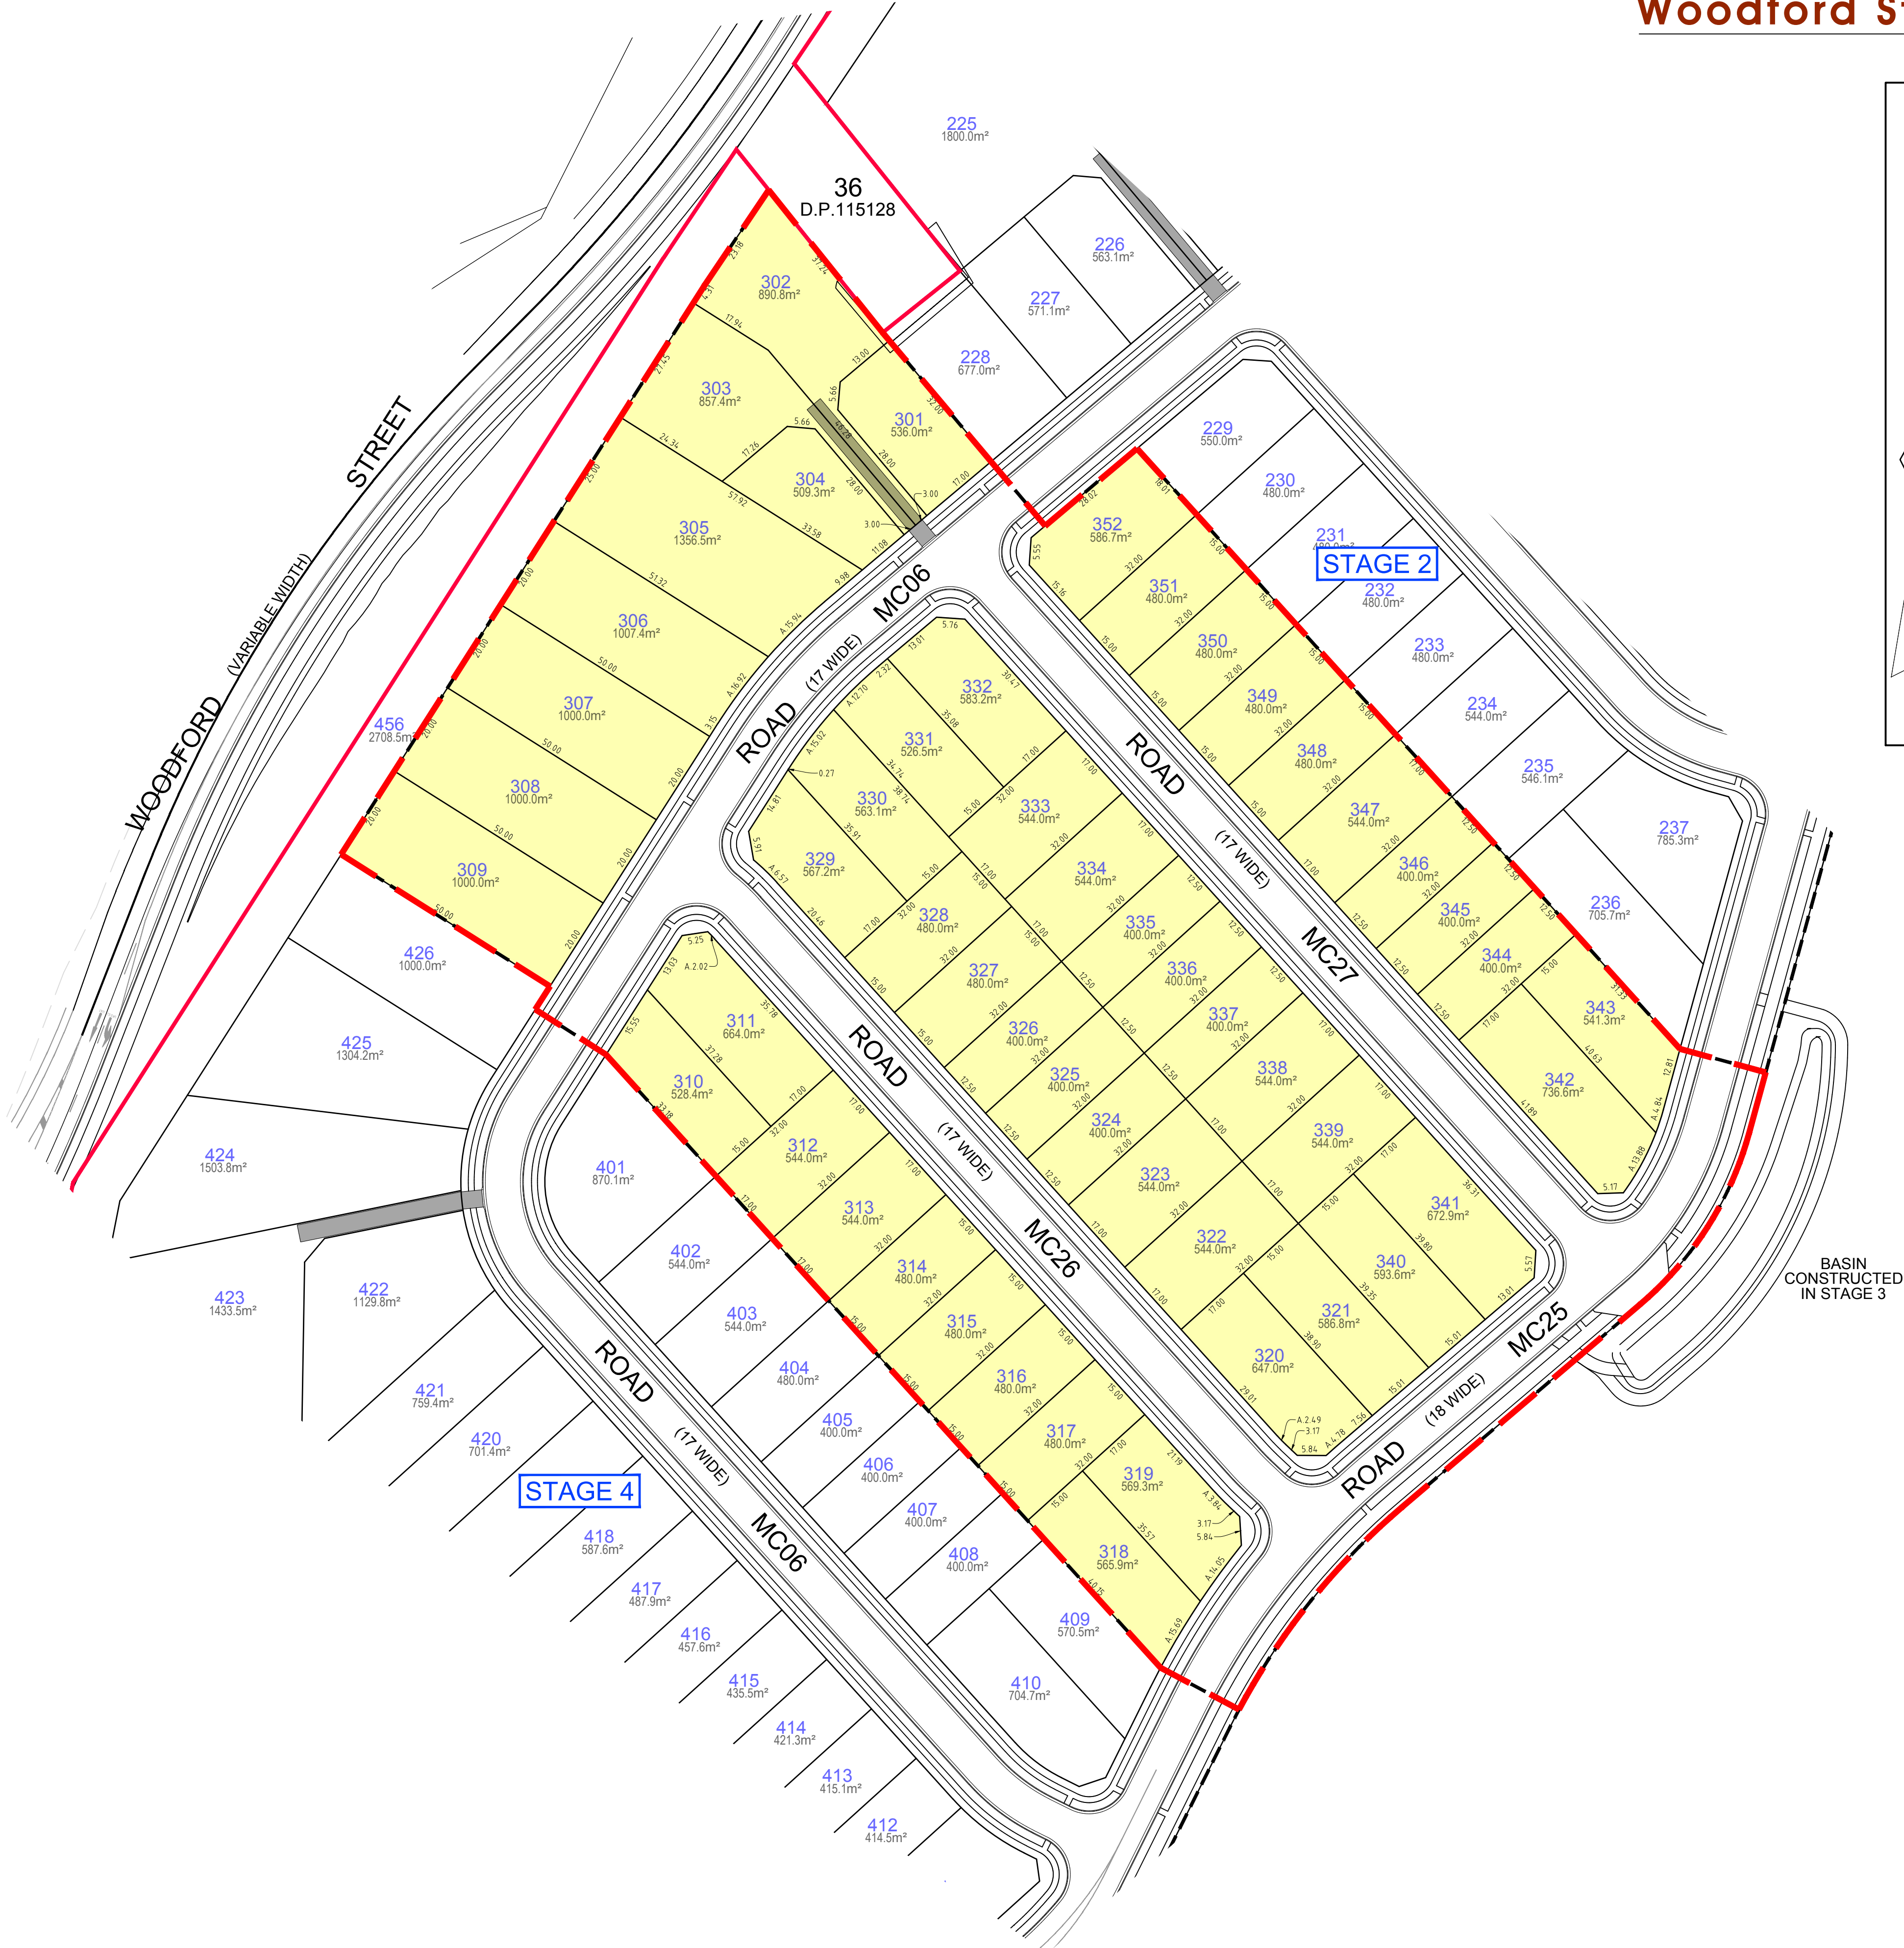

OVERALL SITE
NOT TO SCALE

drawing title:

STAGE 3

location: Woodford Street, Minmi

council: Newcastle

dwg ref: 239736(3)-DA-107-T

client:



central coast office ph: (02) 4305 4300
hunter office ph: (02) 4978 5100

www.adwjohanson.com.au


ver.	date	comment	drawn	pm	level information	scale (A1 original size)	notes
T	03/03/2023	PLAN AMENDMENTS	AM	LG	DATUM: A.H.D. CONTOUR INTERVAL: 1m	0 15.0 30.0 37.5m SCALE: 1:750 (FULL)	

- project management
- civil engineering
- infrastructure
- superintendency
- economic analysis
- social impact
- town planning
- surveying
- development feasibility
- visualisation
- urban design

STAGE	LOT No.s	No. LOTS
1	101 - 158	58
2	201 - 252	52
3	301 - 352	52
4	401 - 456	56
5	501 - 567	67
6	601 - 670	70
13	1301 - 1353	53
14	1401 - 1448	48
15	1501 - 1532	32
16	1601 - 1657	57
32	3201 - 3236	36
33	3301 - 3363	63
34	3401 - 3438	38
35	3501 - 3563	63
36	3601 - 3663	63
37	3701 - 3736	36
38	3801 - 3809	9
39	3901 - 3949	49
40	4001 - 4003	3
TOTAL		858 RESIDENTIAL LOTS + 22 SUPER LOTS (14 LOCAL CENTRE LOTS, 1 NEIGHBOURHOOD CENTRE LOT, 7 DEVELOPMENT LOTS + 16 PUBLIC / DRAINAGE RESERVES + 3 RESIDUE LOTS + 5 ROAD WIDENING LOTS



Woodford Street, Minmi

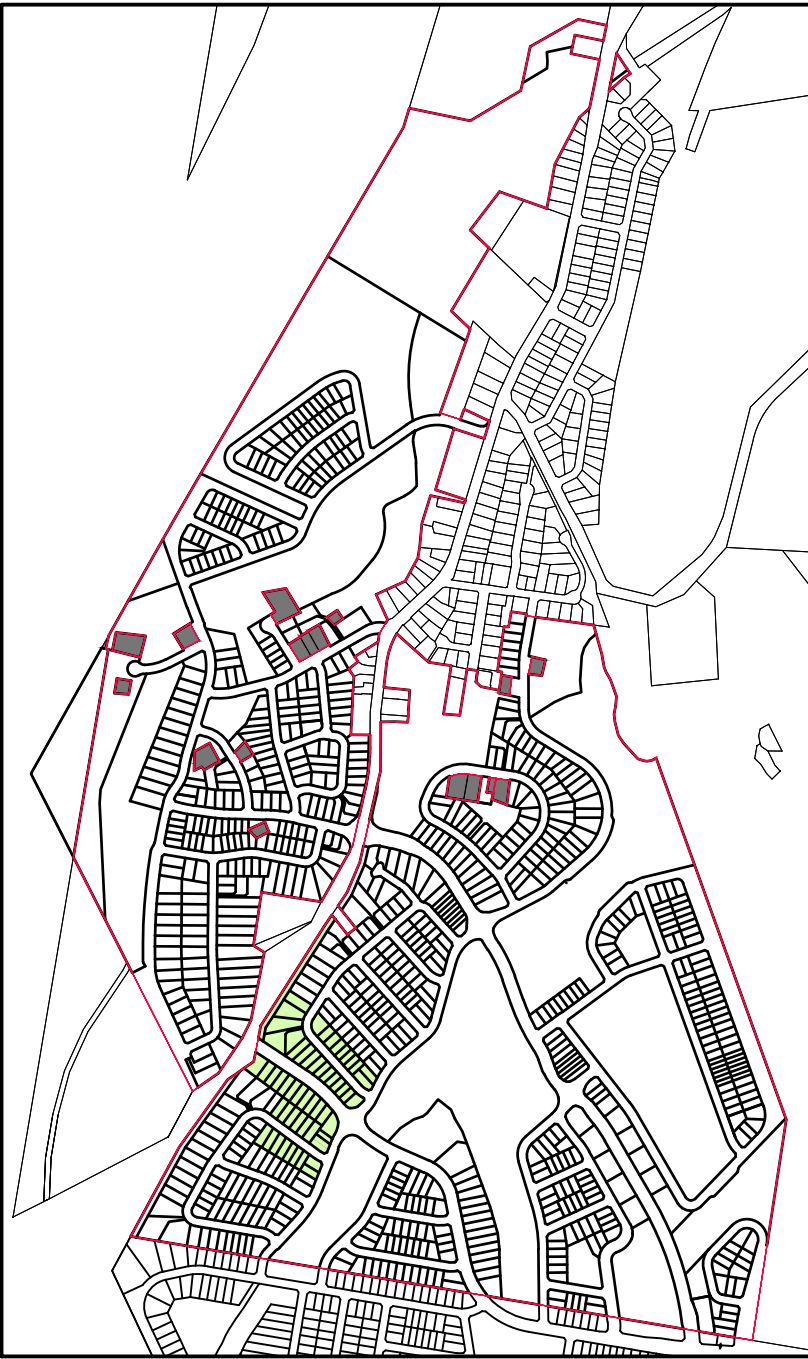

OVERALL SITE
NOT TO SCALE

ver.	date	comment	drawn	pm	level information	scale (A1 original size)	notes
T	03/03/2023	PLAN AMENDMENTS	AM	LG	DATUM: A.H.D. CONTOUR INTERVAL: 1m	0 15.0 30.0 37.5m SCALE: 1:750 (FULL)	
• project management • civil engineering • infrastructure • superintendency • economic analysis • social impact • town planning • surveying • development feasibility • visualisation • urban design							

drawing title:

STAGE 4

location: Woodford Street, Minmi

council: Newcastle

dwg ref: 239736(3)-DA-108-T


client:



central coast office ph: (02) 4305 4300
hunter office ph: (02) 4978 5100

www.adwjohanson.com.au

STAGE	LOT No.s	No. LOTS
1	101 - 158	58
2	201 - 252	52
3	301 - 352	52
4	401 - 456	56
5	501 - 567	67
6	601 - 670	70
13	1301 - 1353	53
14	1401 - 1448	48
15	1501 - 1532	32
16	1601 - 1657	57
32	3201 - 3236	36
33	3301 - 3363	63
34	3401 - 3438	38
35	3501 - 3563	63
36	3601 - 3663	63
37	3701 - 3736	36
38	3801 - 3809	9
39	3901 - 3949	49
40	4001 - 4003	3
TOTAL		858 RESIDENTIAL LOTS + 22 SUPER LOTS (14 LOCAL CENTRE LOTS, 1 NEIGHBOURHOOD CENTRE LOT, 7 DEVELOPMENT LOTS + 16 PUBLIC / DRAINAGE RESERVES + 3 RESIDUE LOTS + 5 ROAD WIDENING LOTS

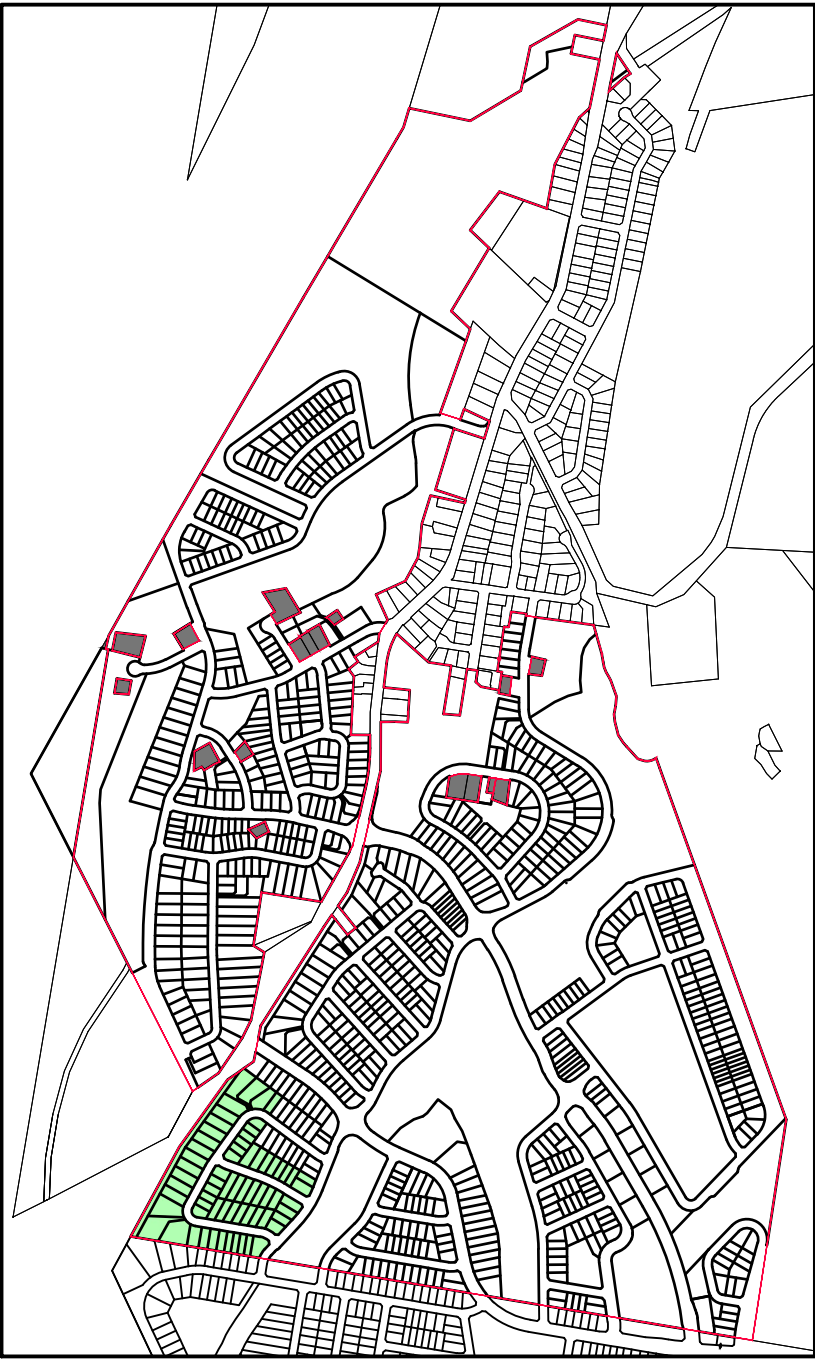

OVERALL SITE
NOT TO SCALE

ver.	date	comment	drawn	pm	level information	scale (A1 original size)	notes
T	03/03/2023	PLAN AMENDMENTS	AM	LG	DATUM: A.H.D. CONTOUR INTERVAL: 1m	0 15.0 30.0 37.5m SCALE: 1:750 (FULL)	

- project management
- civil engineering
- infrastructure
- superintendency
- economic analysis
- social impact
- town planning
- surveying
- development feasibility
- visualisation
- urban design

drawing title:

STAGE 5

location: Woodford Street, Minmi

council: Newcastle

dwg ref: 239736(3)-DA-109-T


client:



central coast office ph: (02) 4305 4300
hunter office ph: (02) 4978 5100

www.adwjohanson.com.au

STAGE	LOT No.s	No. LOTS
1	101 - 158	58
2	201 - 252	52
3	301 - 352	52
4	401 - 456	56
5	501 - 567	67
6	601 - 670	70
13	1301 - 1353	53
14	1401 - 1448	48
15	1501 - 1532	32
16	1601 - 1657	57
32	3201 - 3236	36
33	3301 - 3363	63
34	3401 - 3438	38
35	3501 - 3563	63
36	3601 - 3663	63
37	3701 - 3736	36
38	3801 - 3809	9
39	3901 - 3949	49
40	4001 - 4003	3
TOTAL	858 RESIDENTIAL LOTS + 22 SUPER LOTS (14 LOCAL CENTRE LOTS, 1 NEIGHBOURHOOD CENTRE LOT, 7 DEVELOPMENT LOTS + 16 PUBLIC / DRAINAGE RESERVES + 3 RESIDUE LOTS + 5 ROAD WIDENING LOTS	

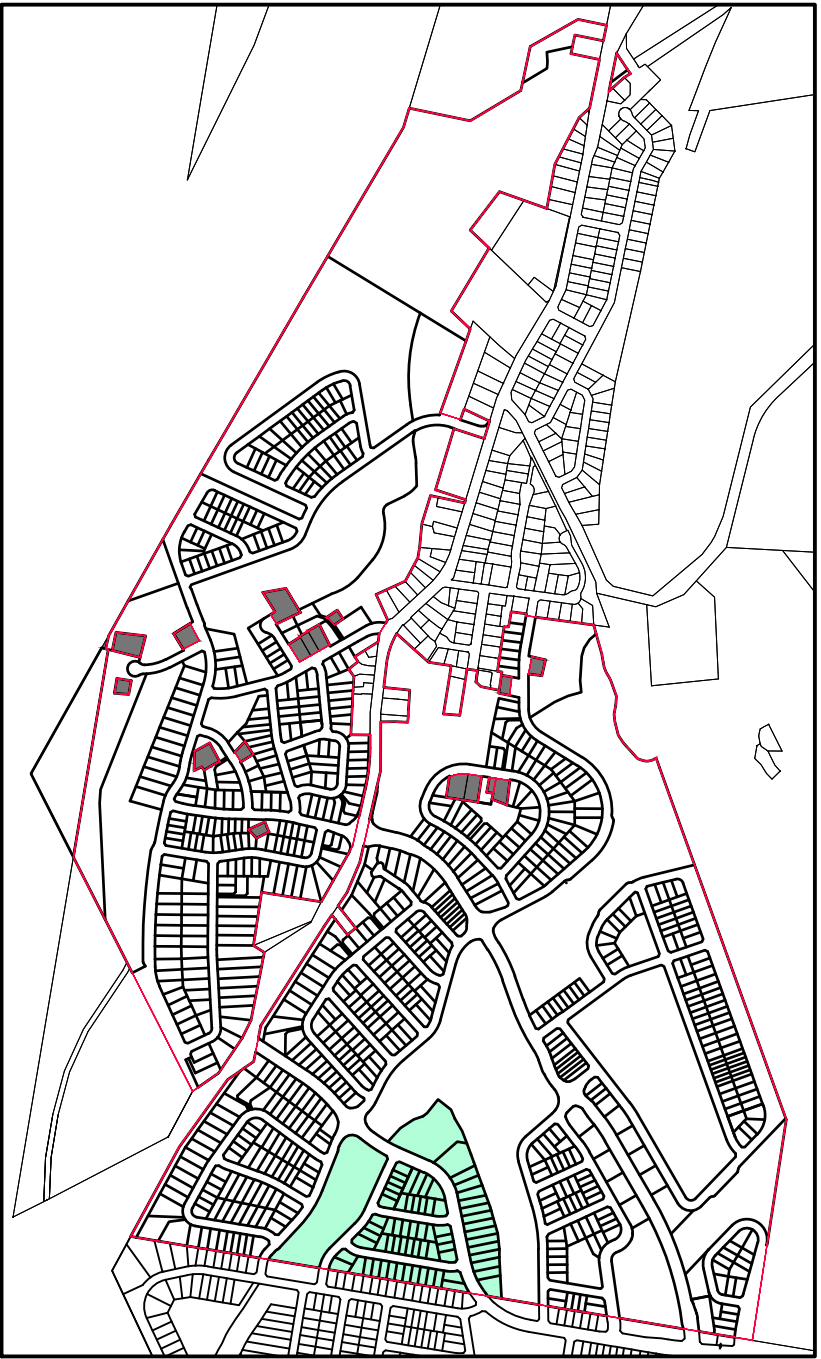

OVERALL SITE
NOT TO SCALE

ver.	date	comment	drawn	pm	level information	scale (A1 original size)	notes
T	03/03/2023	PLAN AMENDMENTS	AM	LG	DATUM: A.H.D. CONTOUR INTERVAL: 1m	0 15.0 30.0 37.5m SCALE: 1:750 (FULL)	
• project management • civil engineering • infrastructure • superintendency • economic analysis • social impact • town planning • surveying • development feasibility • visualisation • urban design							

drawing title:

STAGE 6

location: Woodford Street, Minmi

council: Newcastle

dwg ref: 239736(3)-DA-110-T


client:




central coast office ph: (02) 4305 4300
hunter office ph: (02) 4978 5100

www.adwjohanson.com.au

STAGE	LOT No.s	No. LOTS
1	101 - 158	58
2	201 - 252	52
3	301 - 352	52
4	401 - 456	56
5	501 - 567	67
6	601 - 670	70
13	1301 - 1353	53
14	1401 - 1448	48
15	1501 - 1532	32
16	1601 - 1657	57
32	3201 - 3236	36
33	3301 - 3363	63
34	3401 - 3438	38
35	3501 - 3563	63
36	3601 - 3663	63
37	3701 - 3736	36
38	3801 - 3809	9
39	3901 - 3949	49
40	4001 - 4003	3
TOTAL		858 RESIDENTIAL LOTS + 22 SUPER LOTS (14 LOCAL CENTRE LOTS, 1 NEIGHBOURHOOD CENTRE LOT, 7 DEVELOPMENT LOTS + 16 PUBLIC / DRAINAGE RESERVES + 3 RESIDUE LOTS + 5 ROAD WIDENING LOTS

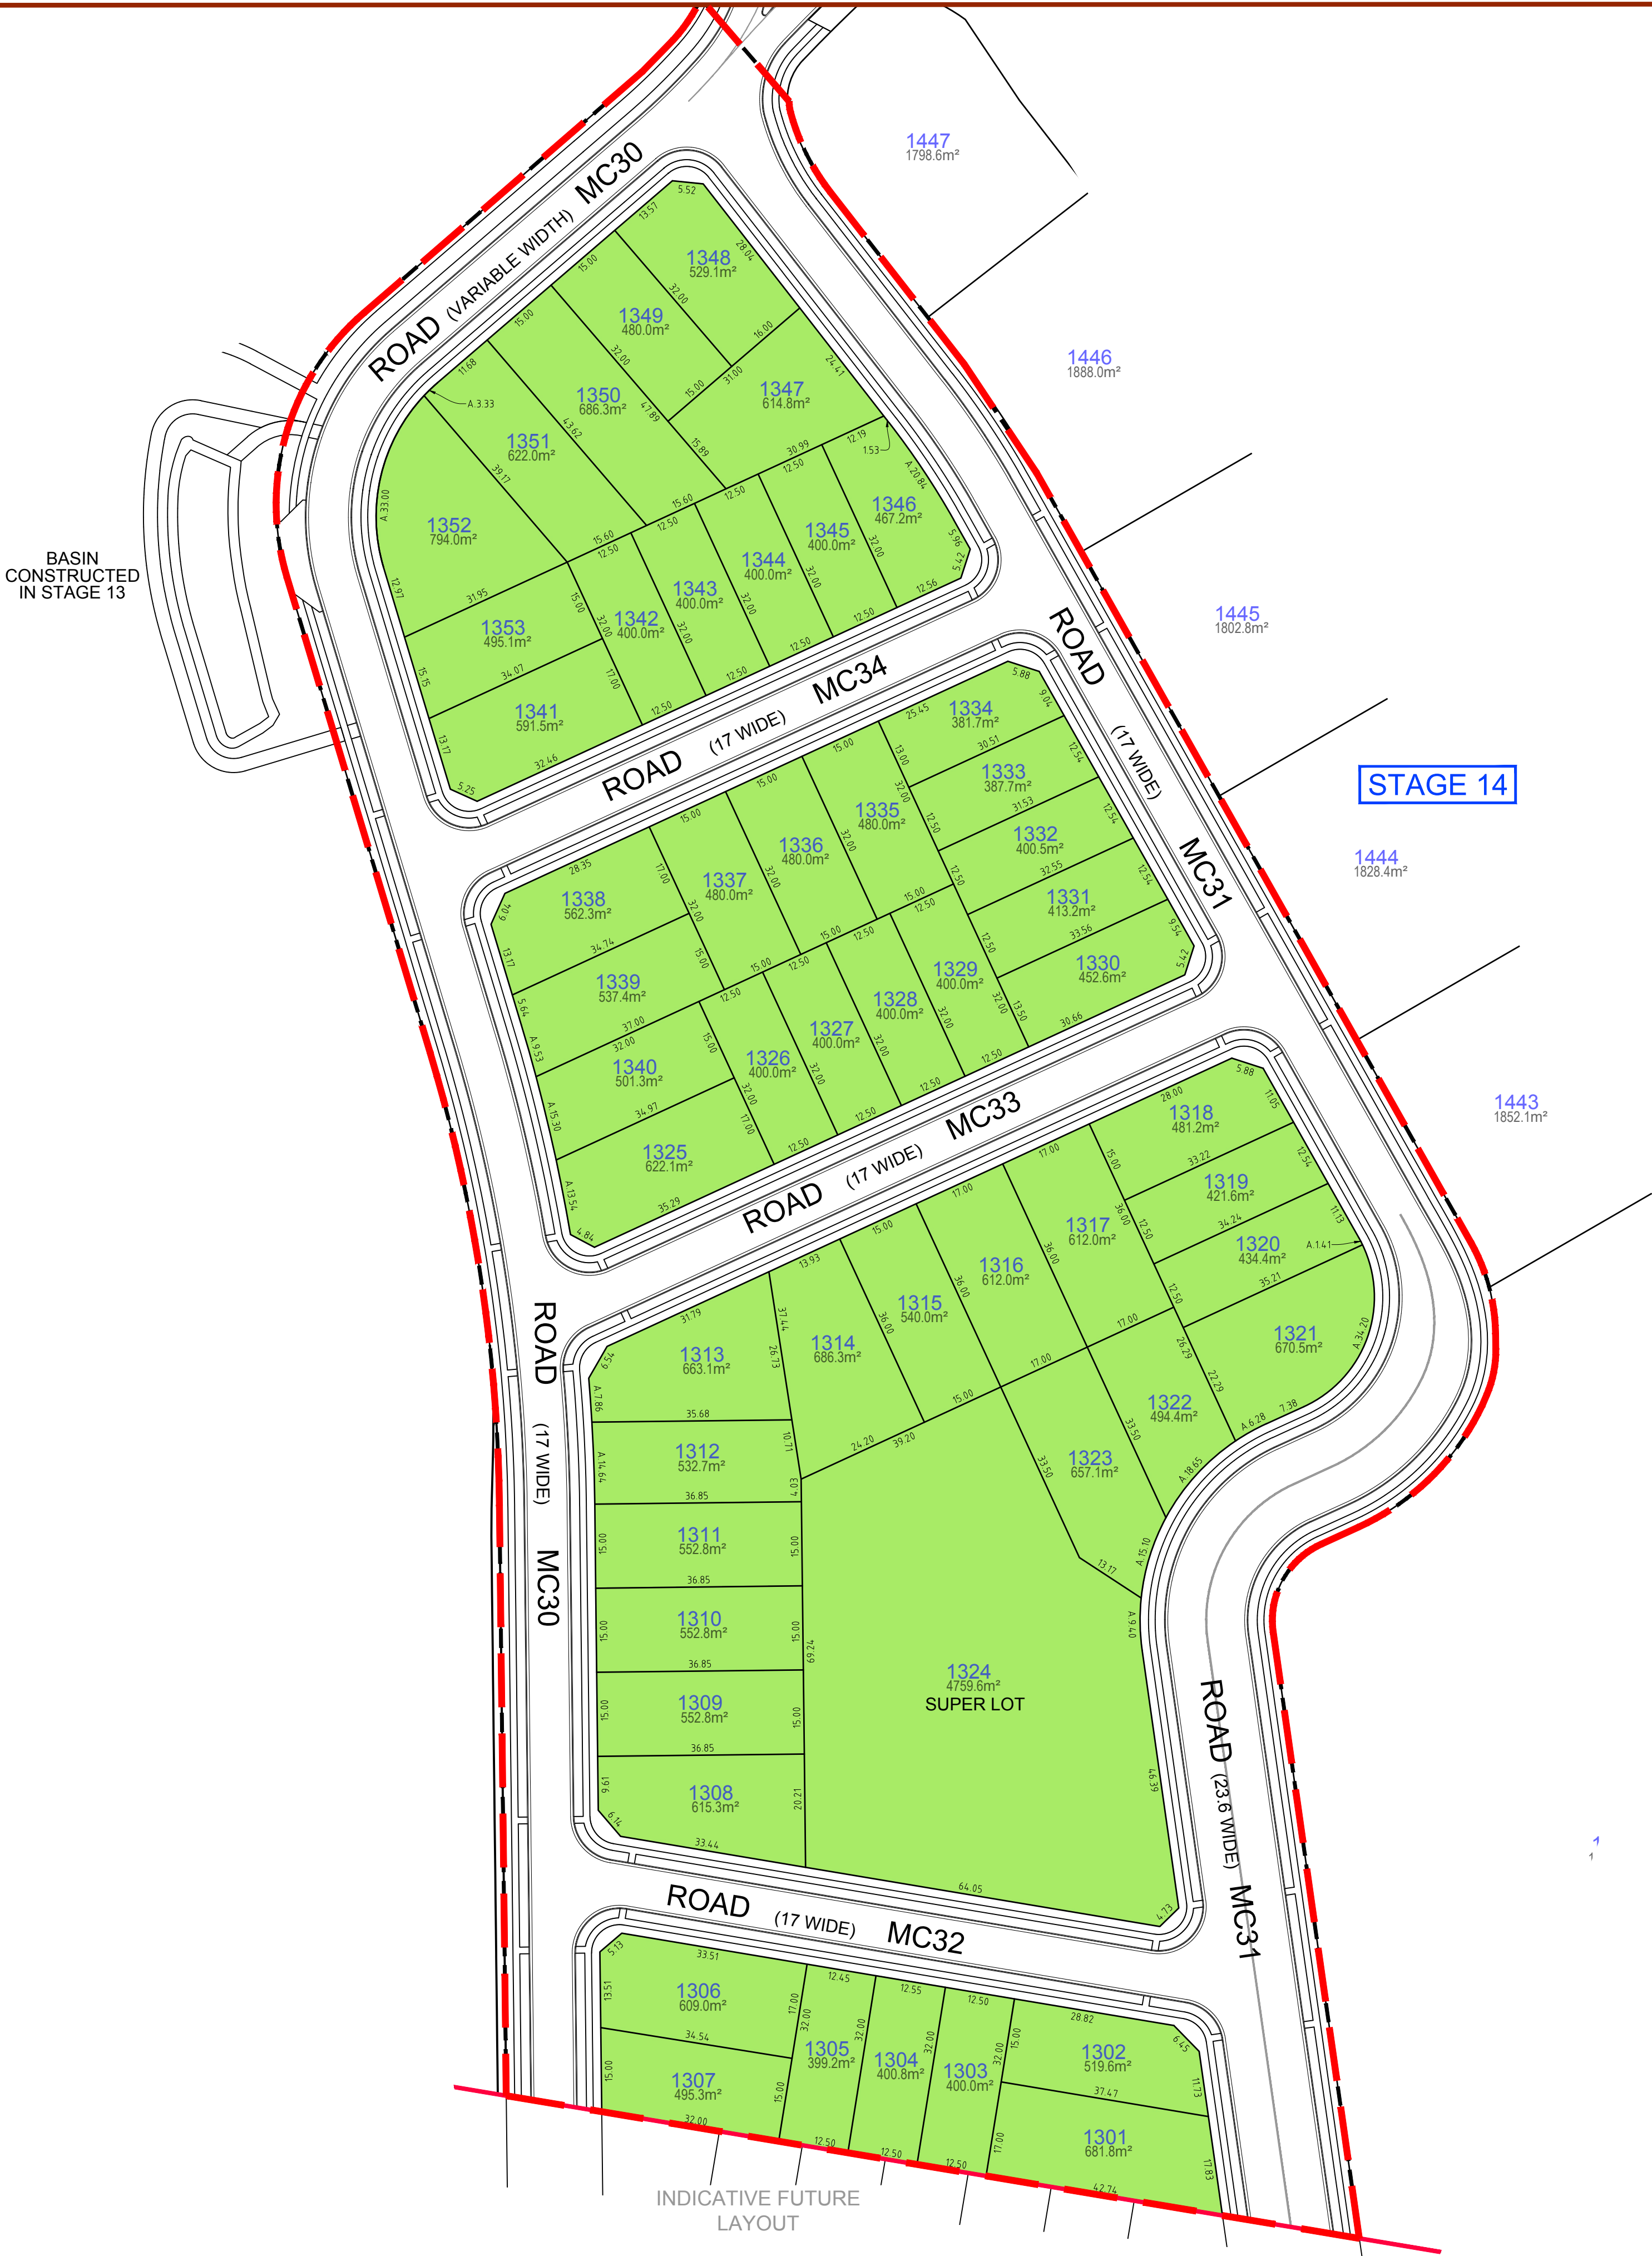

Woodford Street, Minmi

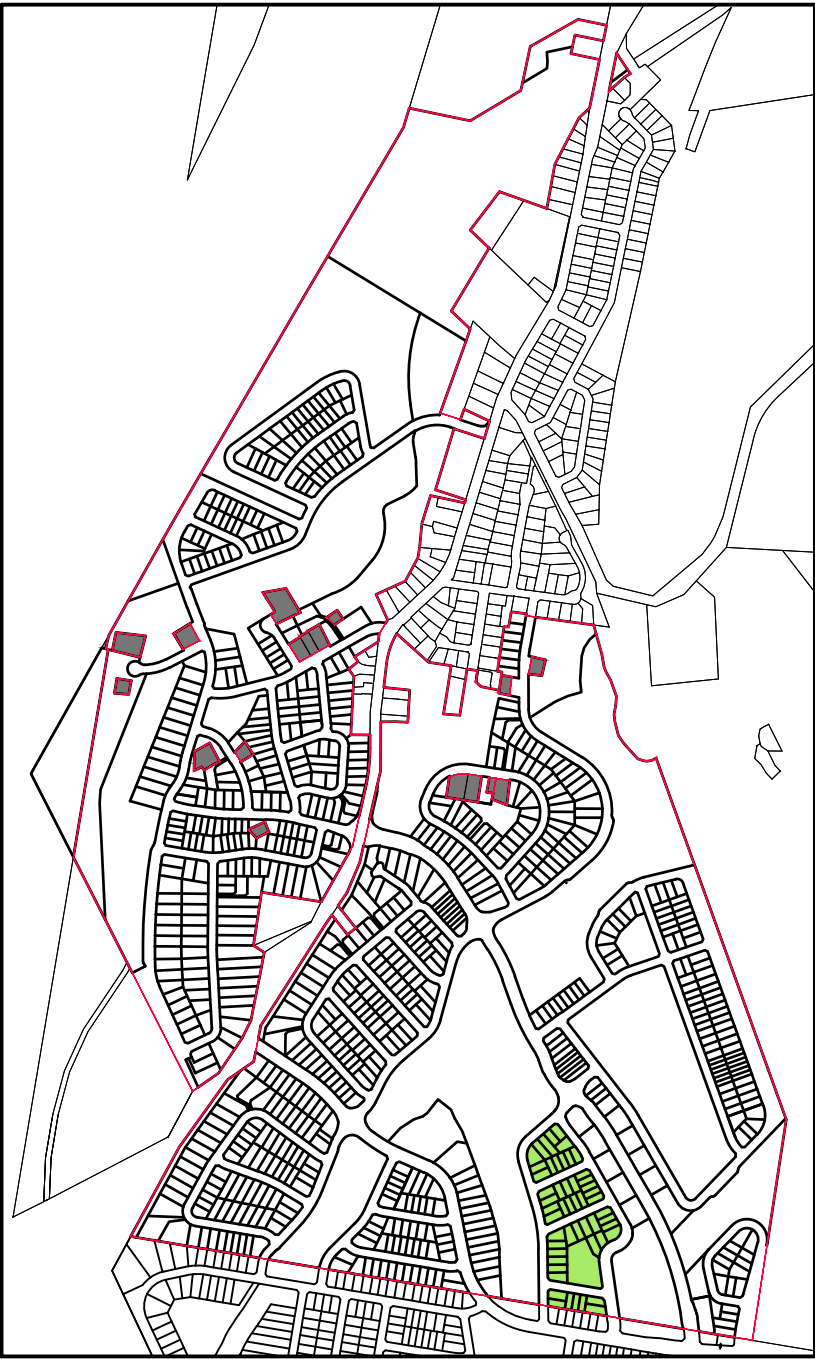

OVERALL SITE
NOT TO SCALE

ver.	date	comment	drawn	pm	level information	scale (A1 original size)	notes
T	03/03/2023	PLAN AMENDMENTS	AM	LG	DATUM: A.H.D. CONTOUR INTERVAL: 1m	0 15.0 30.0 37.5m SCALE: 1:750 (FULL)	

- project management
- civil engineering
- infrastructure
- superintendency
- economic analysis
- social impact
- town planning
- surveying
- development feasibility
- visualisation
- urban design

drawing title:

STAGE 13

location: Woodford Street, Minmi

council: Newcastle



dwg ref: 239736(3)-DA-111-T

client:



central coast office ph: (02) 4305 4300
hunter office ph: (02) 4978 5100

www.adwjohanson.com.au

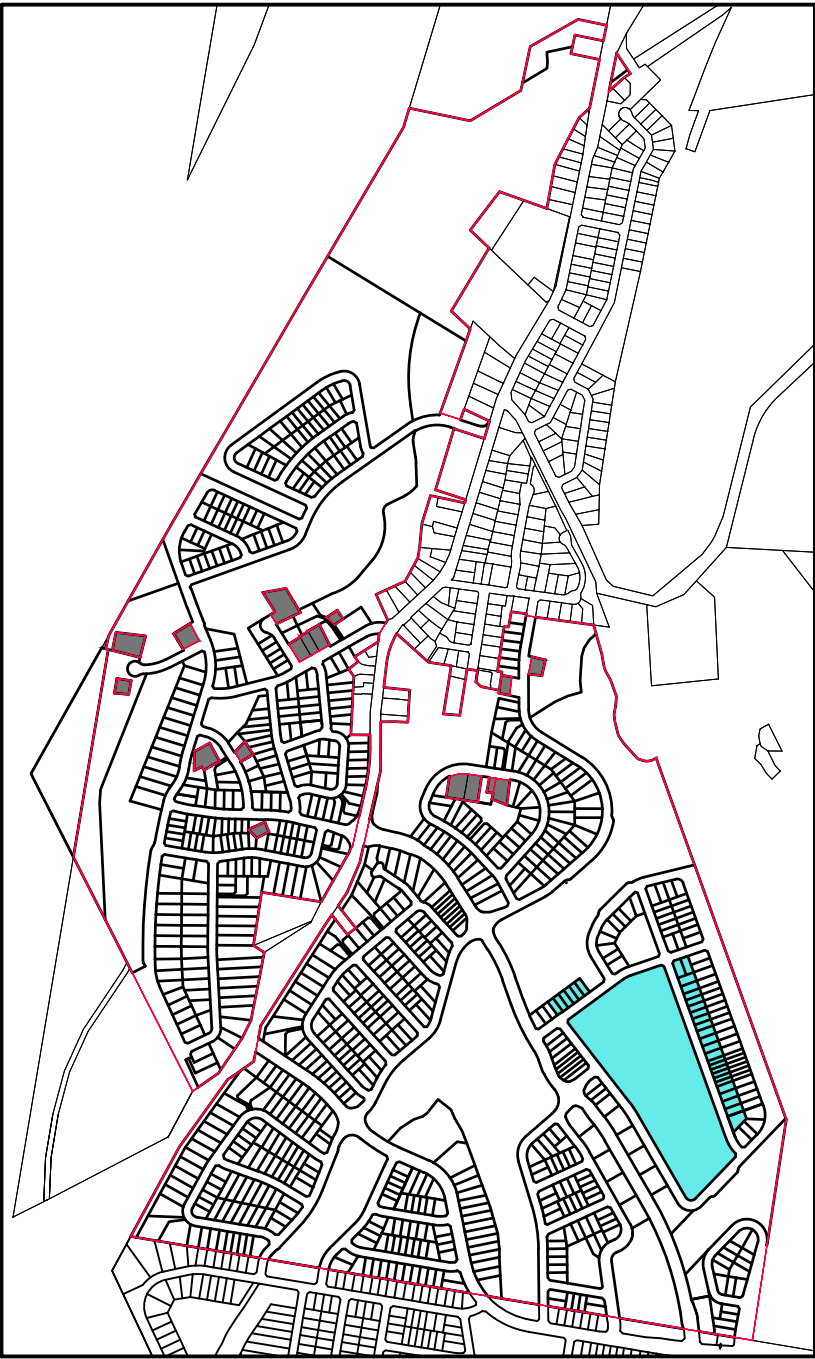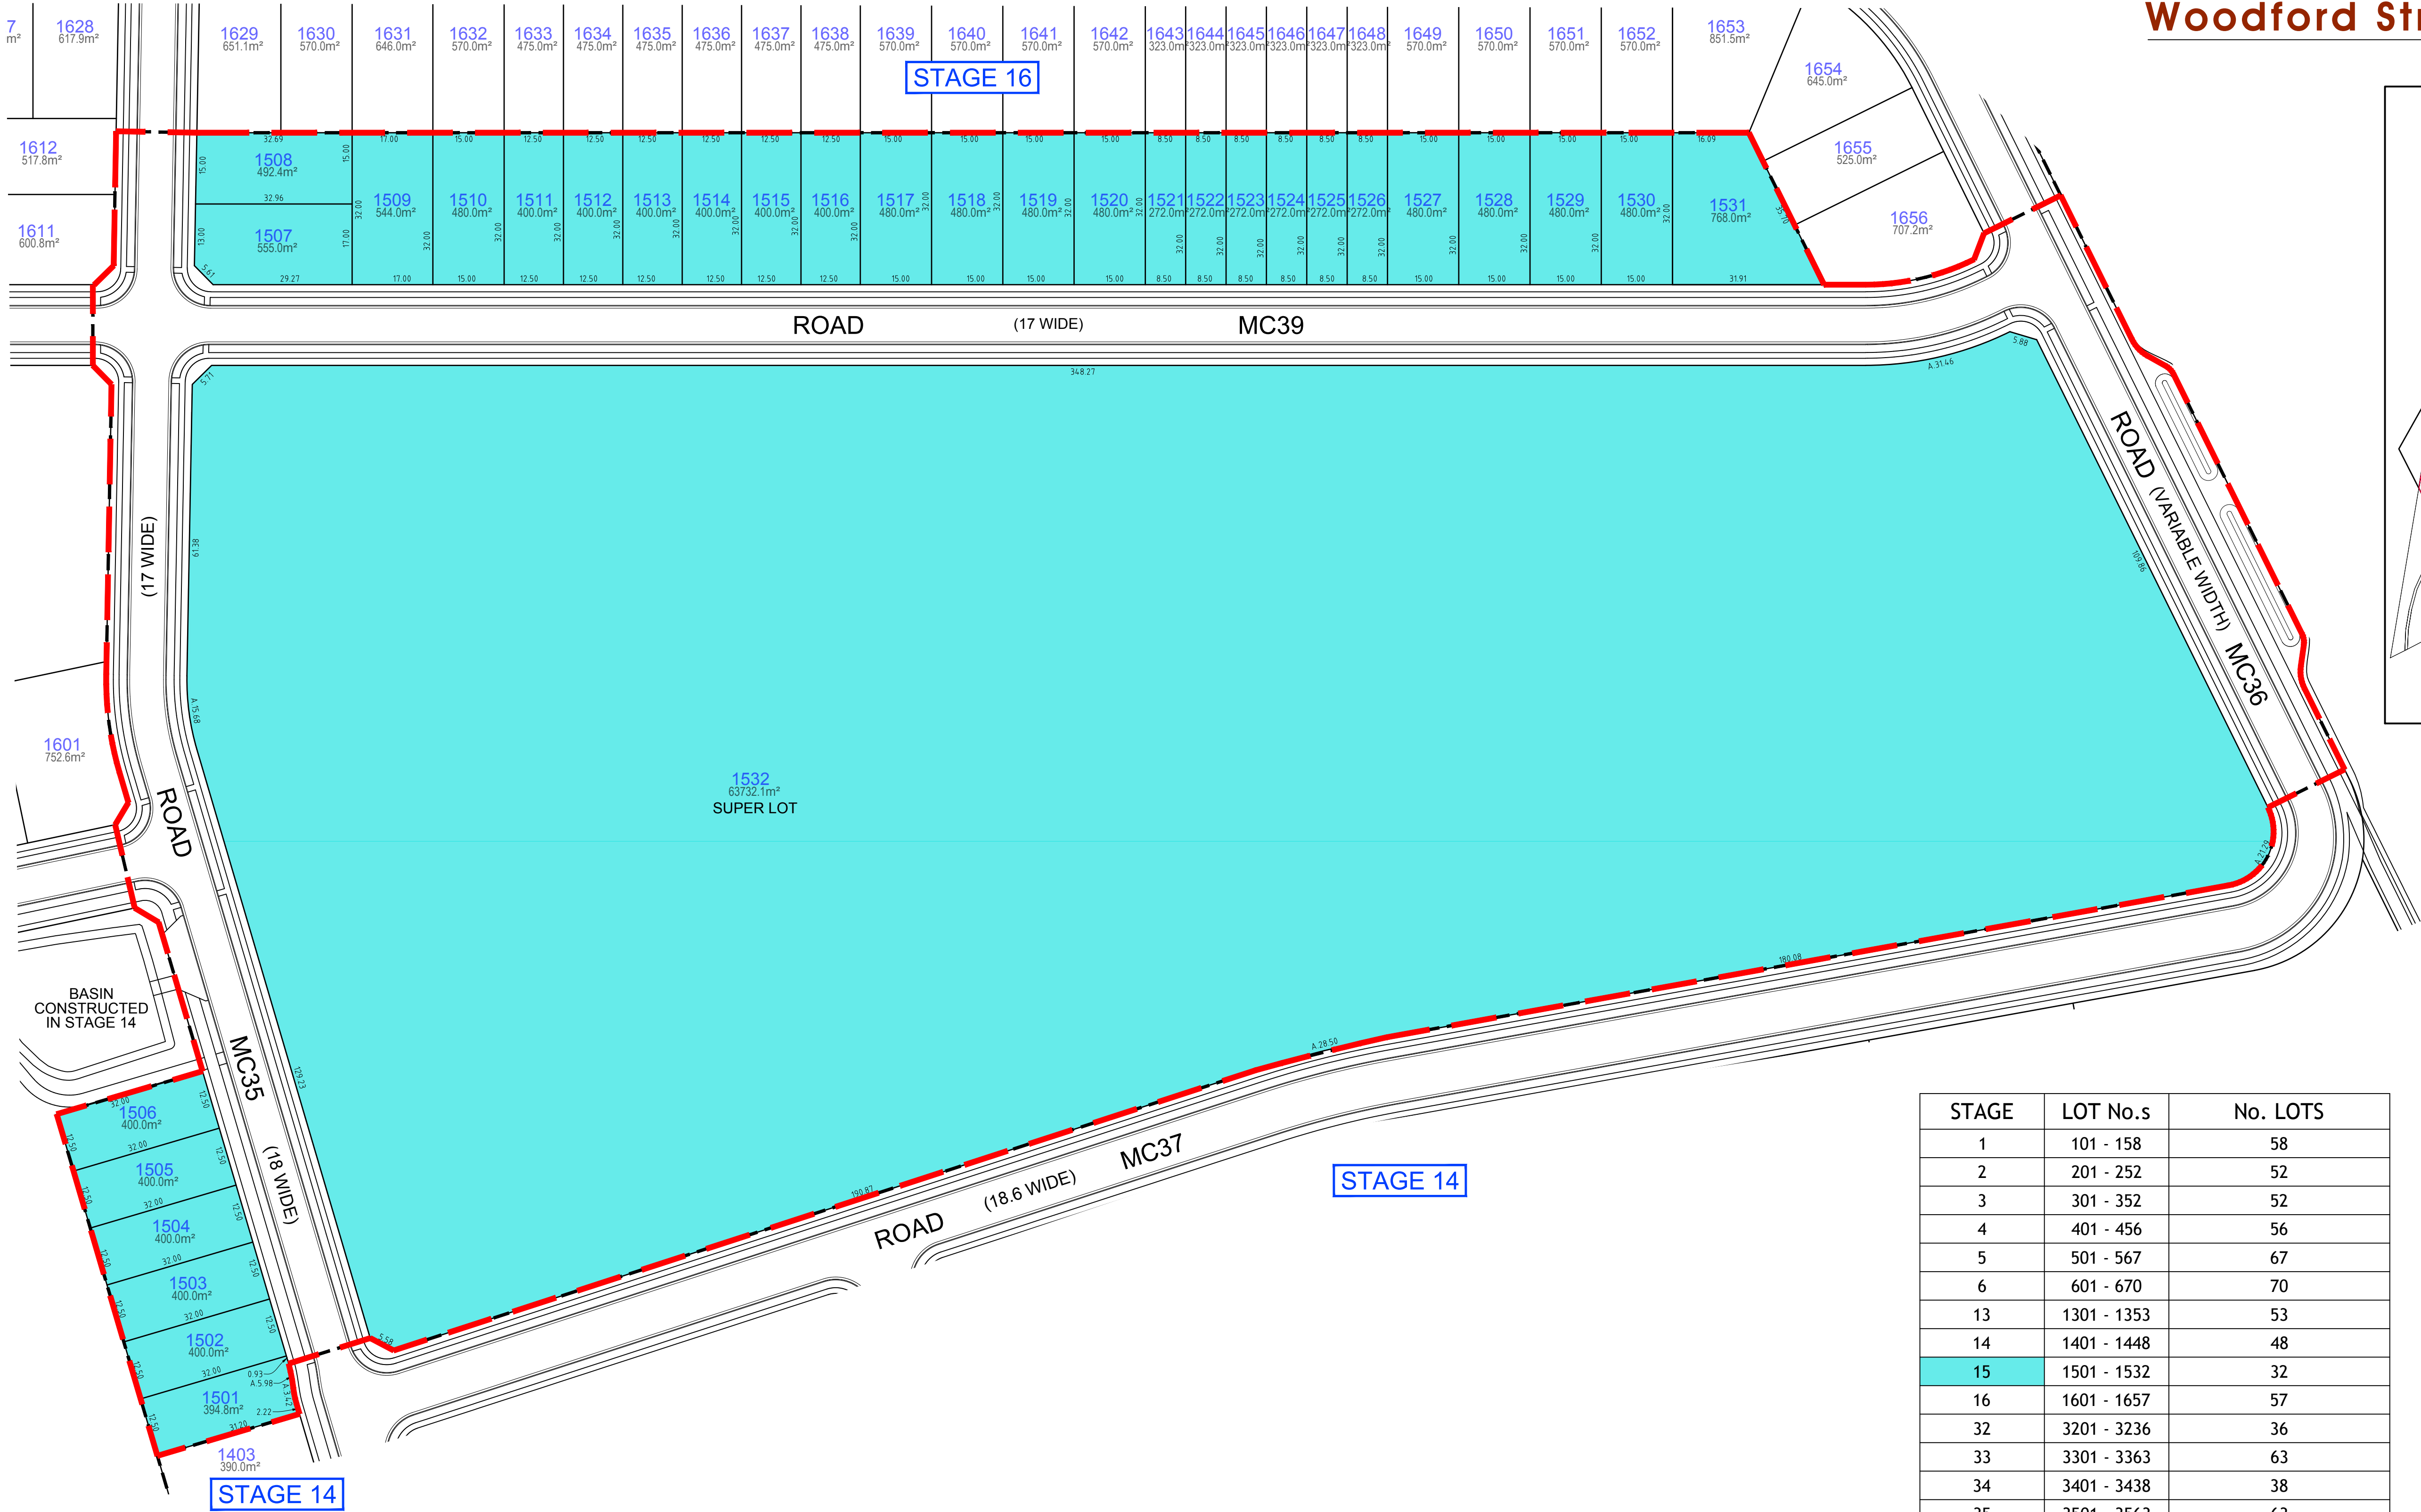

OVERALL SITE
NOT TO SCALE

STAGE	LOT No.s	No. LOTS
1	101 - 158	58
2	201 - 252	52
3	301 - 352	52
4	401 - 456	56
5	501 - 567	67
6	601 - 670	70
13	1301 - 1353	53
14	1401 - 1448	48
15	1501 - 1532	32
16	1601 - 1657	57
32	3201 - 3236	36
33	3301 - 3363	63
34	3401 - 3438	38
35	3501 - 3563	63
36	3601 - 3663	63
37	3701 - 3736	36
38	3801 - 3809	9
39	3901 - 3949	49
40	4001 - 4003	3
TOTAL		858 RESIDENTIAL LOTS + 22 SUPER LOTS (14 LOCAL CENTRE LOTS, 1 NEIGHBOURHOOD CENTRE LOT, 7 DEVELOPMENT LOTS + 16 PUBLIC / DRAINAGE RESERVES + 3 RESIDUE LOTS + 5 ROAD WIDENING LOTS

ver.	date	comment	drawn	pm	level information	scale (A1 original size)	notes
T	03/03/2023	PLAN AMENDMENTS	AM	LG	DATUM: A.H.D. CONTOUR INTERVAL: 1m	0 15.0 30.0 37.5m SCALE: 1:750 (FULL)	

- project management
- civil engineering
- infrastructure
- superintendency
- economic analysis
- social impact
- town planning
- surveying
- development feasibility
- visualisation
- urban design

drawing title:

STAGE 15

location: Woodford Street, Minmi

council: Newcastle

dwg ref: 239736(3)-DA-113-T



client:



central coast office ph: (02) 4305 4300
hunter office ph: (02) 4978 5100

www.adwjohnson.com.au

STAGE	LOT No.s	No. LOTS
1	101 - 158	58
2	201 - 252	52
3	301 - 352	52
4	401 - 456	56
5	501 - 567	67
6	601 - 670	70
13	1301 - 1353	53
14	1401 - 1448	48
15	1501 - 1532	32
16	1601 - 1657	57
32	3201 - 3236	36
33	3301 - 3363	63
34	3401 - 3438	38
35	3501 - 3563	63
36	3601 - 3663	63
37	3701 - 3736	36
38	3801 - 3809	9
39	3901 - 3949	49
40	4001 - 4003	3
TOTAL		858 RESIDENTIAL LOTS + 22 SUPER LOTS (14 LOCAL CENTRE LOTS, 1 NEIGHBOURHOOD CENTRE LOT, 7 DEVELOPMENT LOTS + 16 PUBLIC / DRAINAGE RESERVES + 3 RESIDUE LOTS + 5 ROAD WIDENING LOTS

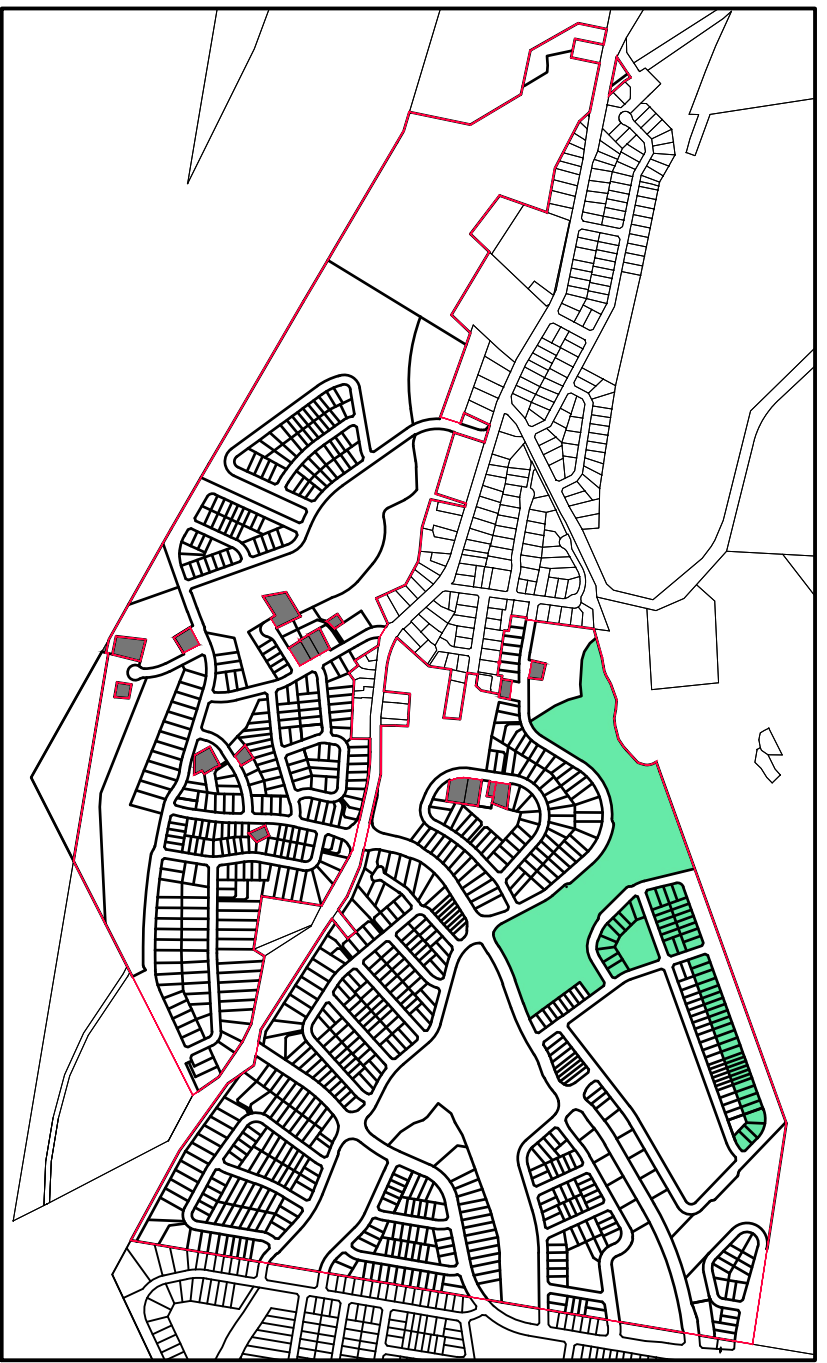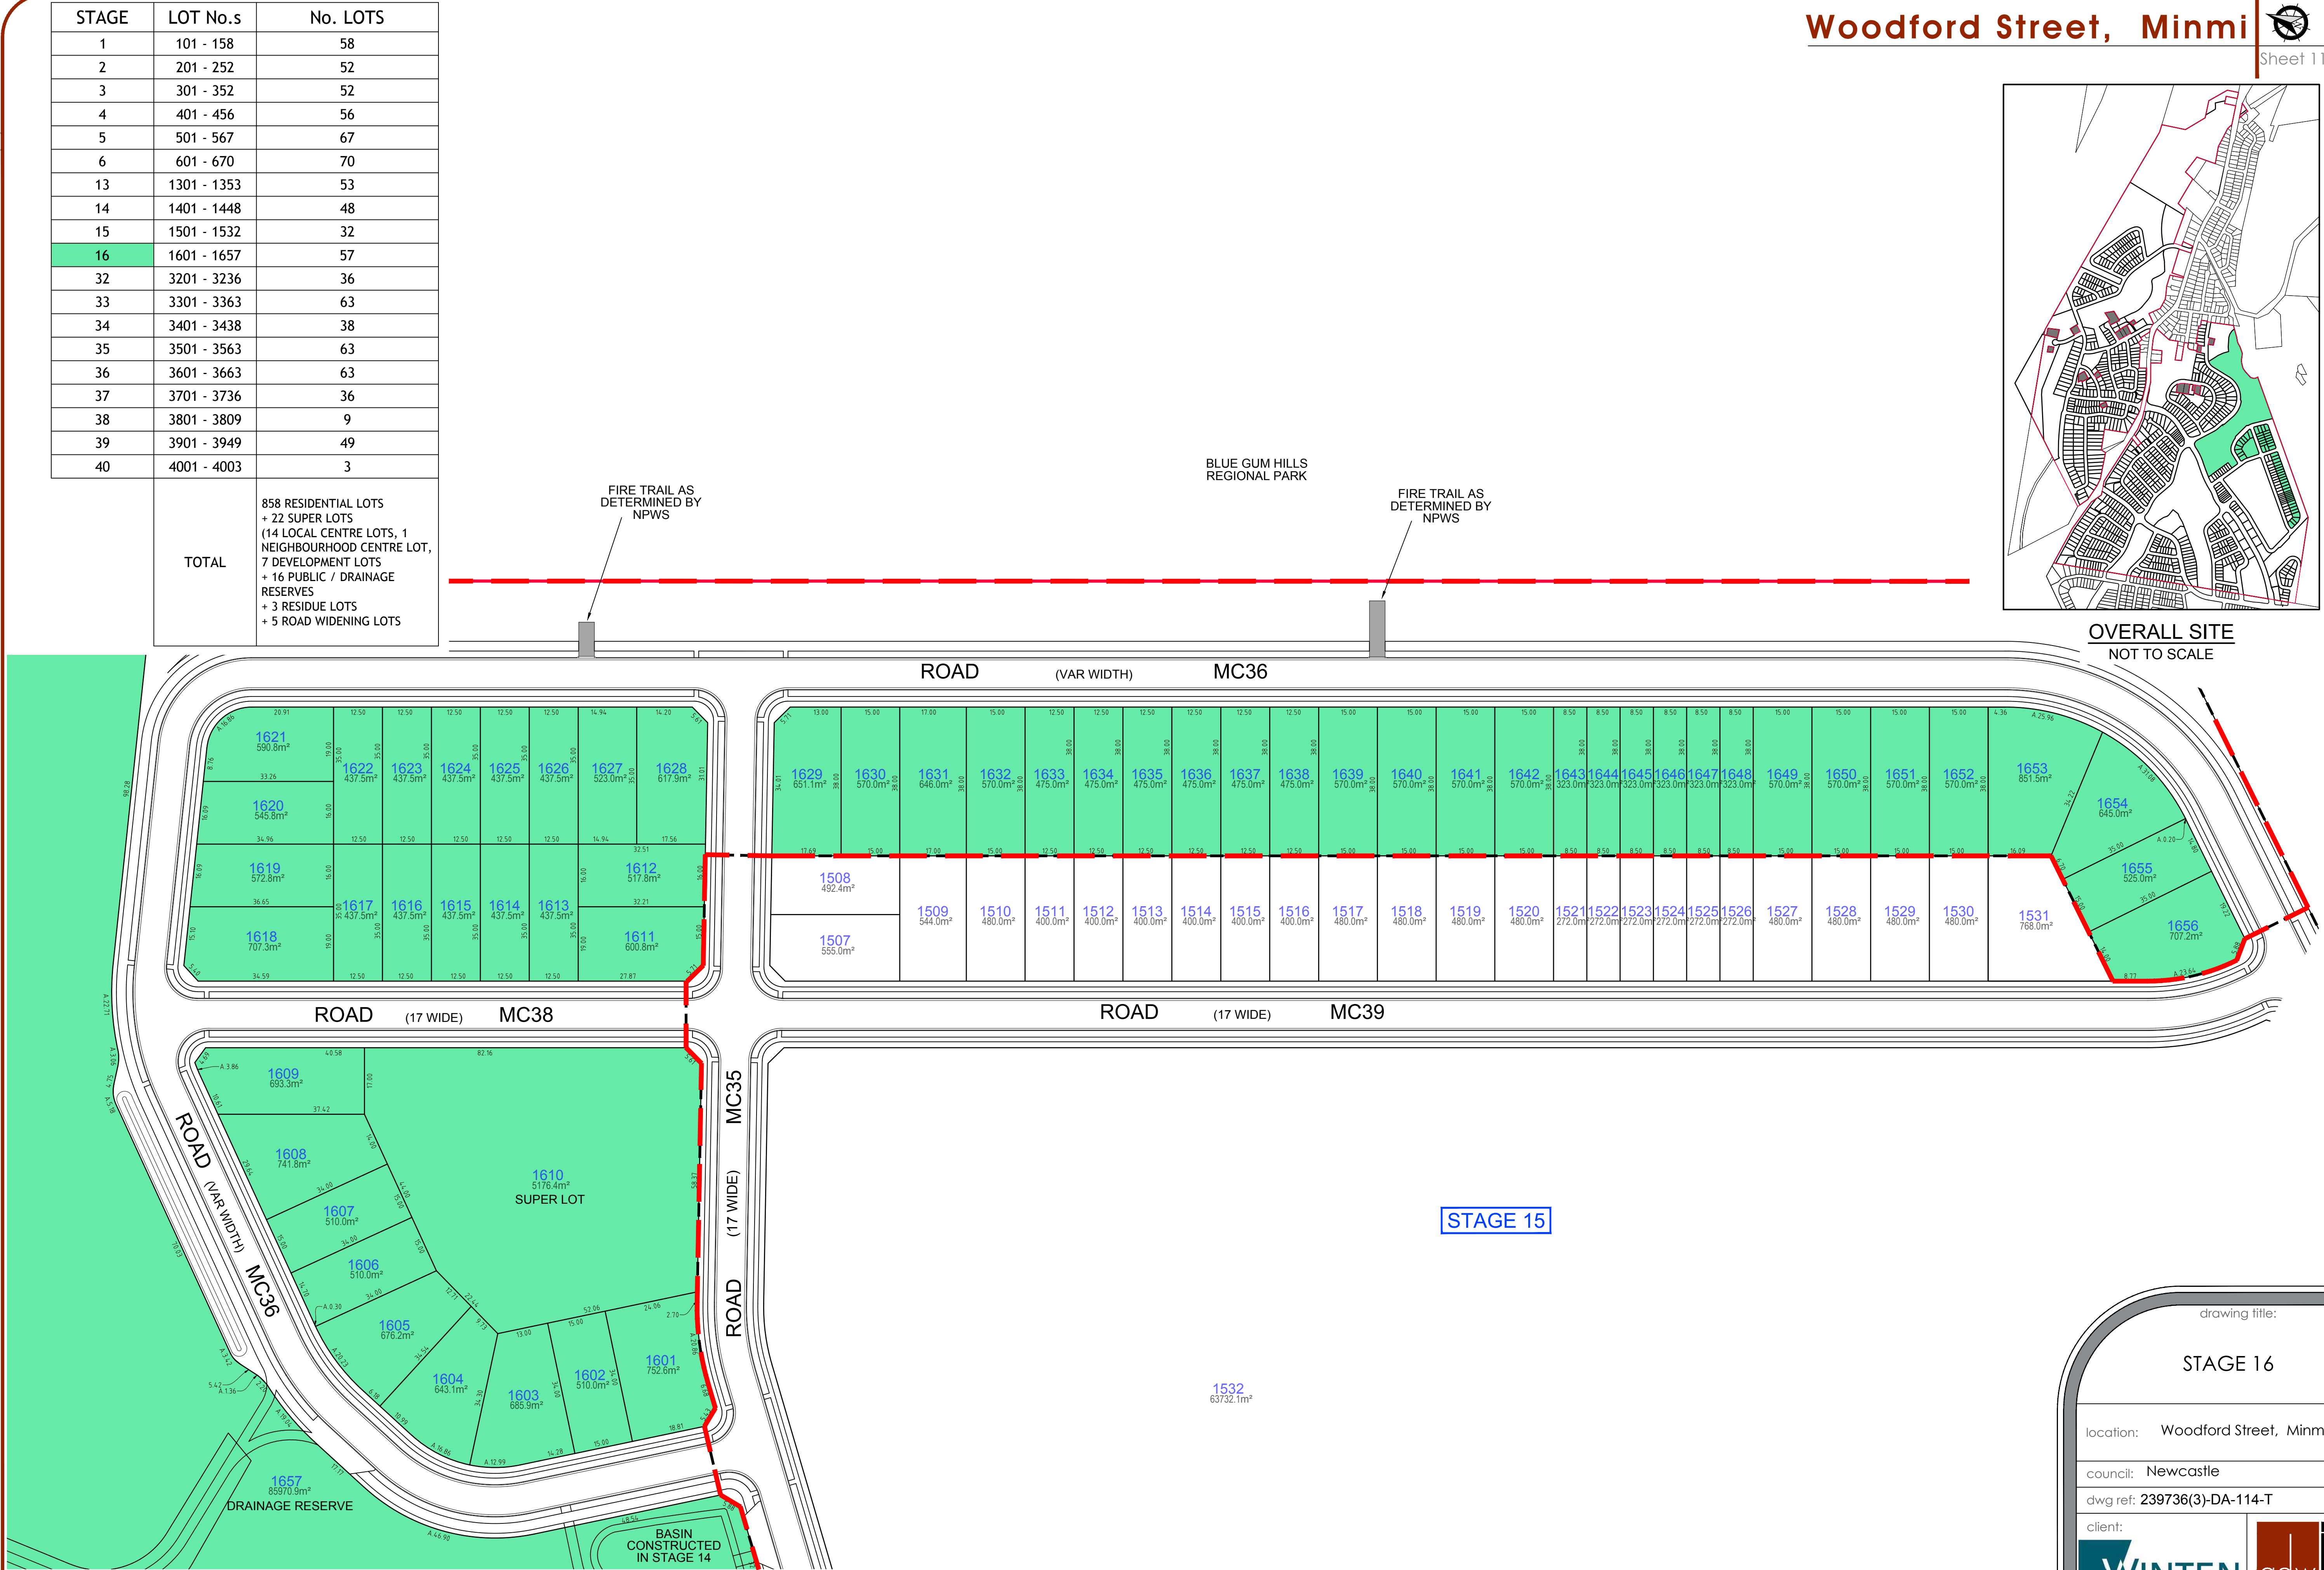

OVERALL SITE
NOT TO SCALE

STAGE 15

drawing title:

STAGE 16

location: Woodford Street, Minmi

council: Newcastle

dwg ref: 239736(3)-DA-114-T

client:




central coast office ph: (02) 4305 4300
hunter office ph: (02) 4978 5100

www.adwjohanson.com.au

ver.	date	comment	drawn	pm	level information	scale (A1 original size)	notes
T	03/03/2023	PLAN AMENDMENTS	AM	LG	DATUM: A.H.D. CONTOUR INTERVAL: 1m	 SCALE: 1:750 (FULL)	

- project management
- civil engineering
- infrastructure
- superintendency
- economic analysis
- social impact
- town planning
- surveying
- development feasibility
- visualisation
- urban design

STAGE	LOT No.s	No. LOTS
1	101 - 158	58
2	201 - 252	52
3	301 - 352	52
4	401 - 456	56
5	501 - 567	67
6	601 - 670	70
13	1301 - 1353	53
14	1401 - 1448	48
15	1501 - 1532	32
16	1601 - 1657	57
32	3201 - 3236	36
33	3301 - 3363	63
34	3401 - 3438	38
35	3501 - 3563	63
36	3601 - 3663	63
37	3701 - 3736	36
38	3801 - 3809	9
39	3901 - 3949	49
40	4001 - 4003	3
	TOTAL	858 RESIDENTIAL LOTS + 22 SUPER LOTS (14 LOCAL CENTRE LOTS, 1 NEIGHBOURHOOD CENTRE LOT, 7 DEVELOPMENT LOTS + 16 PUBLIC / DRAINAGE RESERVES + 3 RESIDUE LOTS + 5 ROAD WIDENING LOTS

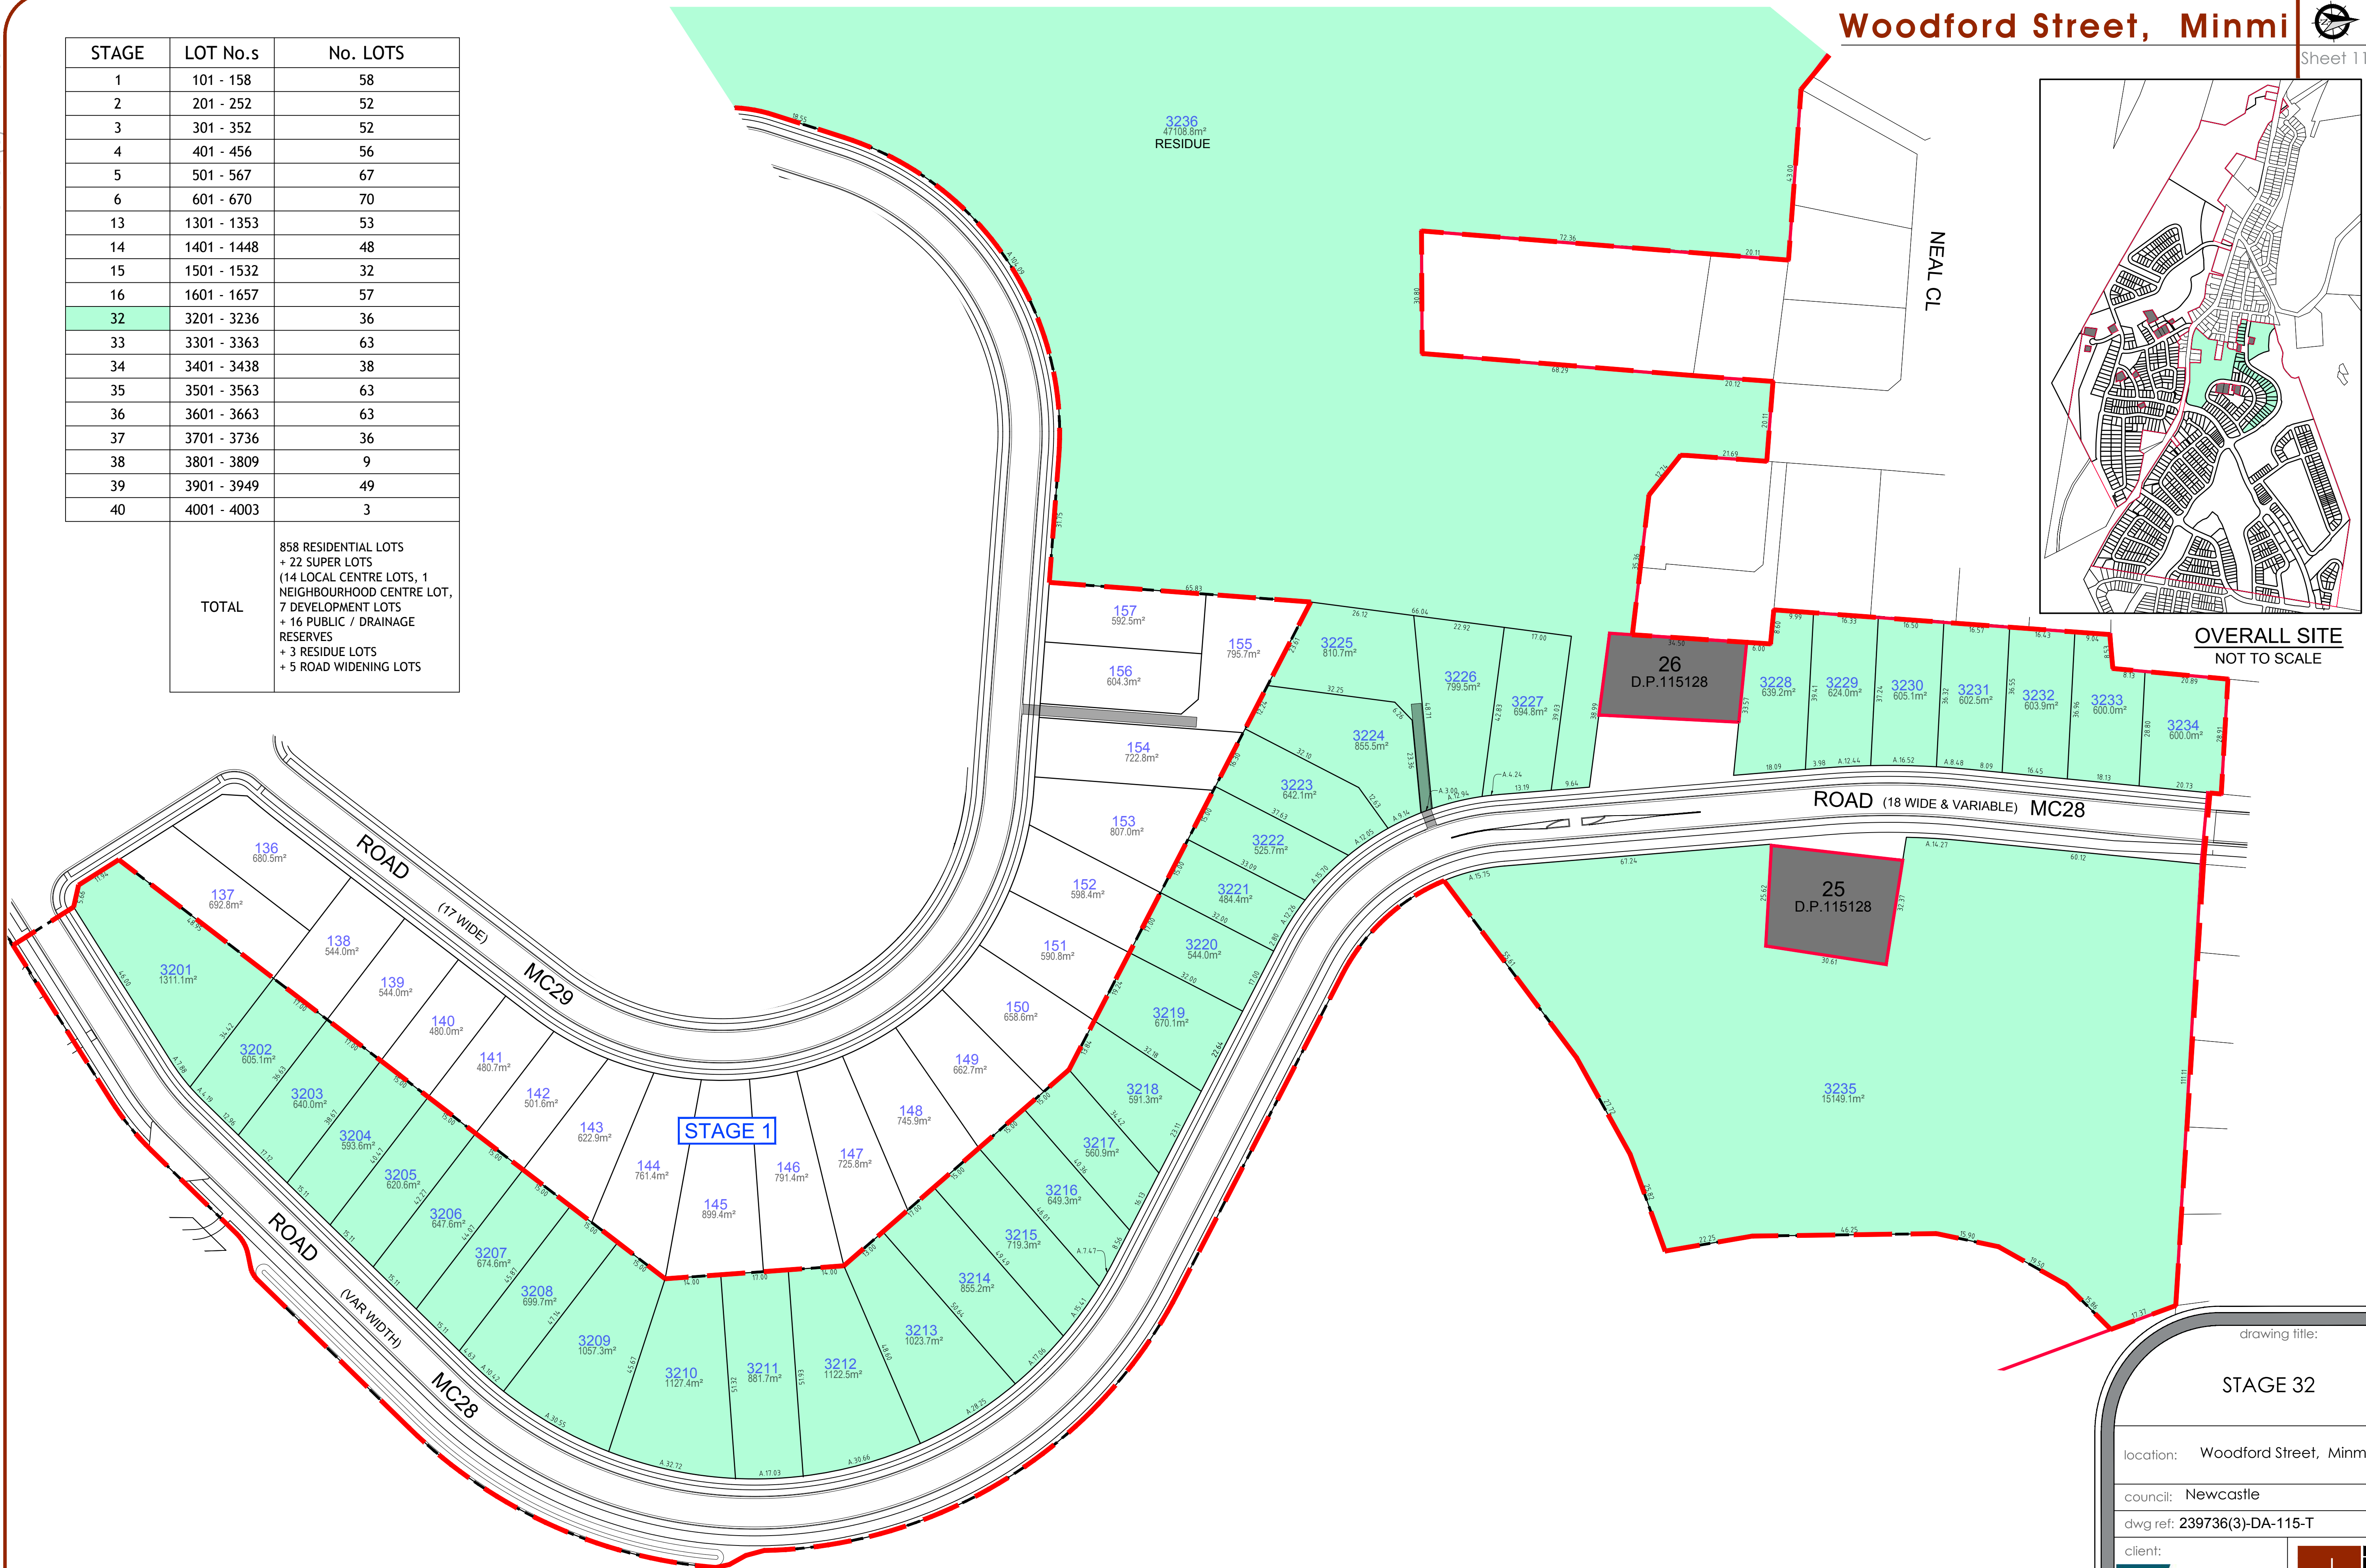

ver.	date	comment	drawn	pm	level information	scale (A1 original size)	notes
T	03/03/2023	PLAN AMENDMENTS	AM	LG	DATUM: A.H.D. CONTOUR INTERVAL: 1m		

0 15.0 30.0 37.5m
SCALE: 1:750 (FULL)

notes

lysis

- *social impact*

- *town planning*

- *surveying*

- *development feasibility*

- *visualisation*

- *urban design*

drawing title:

STAGE 32

location: Woodford Street, Minmi

council: Newcastle

dwg ref: 239736(3)-DA-115-T


client:



central coast office ph: (02) 4305 4300
hunter office ph: (02) 4978 5100

www.adwjohnson.com.au


STAGE	LOT No.s	No. LOTS
1	101 - 158	58
2	201 - 252	52
3	301 - 352	52
4	401 - 456	56
5	501 - 567	67
6	601 - 670	70
13	1301 - 1353	53
14	1401 - 1448	48
15	1501 - 1532	32
16	1601 - 1657	57
32	3201 - 3236	36
33	3301 - 3363	63
34	3401 - 3438	38
35	3501 - 3563	63
36	3601 - 3663	63
37	3701 - 3736	36
38	3801 - 3809	9
39	3901 - 3949	49
40	4001 - 4003	3
TOTAL		858 RESIDENTIAL LOTS + 22 SUPER LOTS (14 LOCAL CENTRE LOTS, 1 NEIGHBOURHOOD CENTRE LOT, 7 DEVELOPMENT LOTS + 16 PUBLIC / DRAINAGE RESERVES + 3 RESIDUE LOTS + 5 ROAD WIDENING LOTS

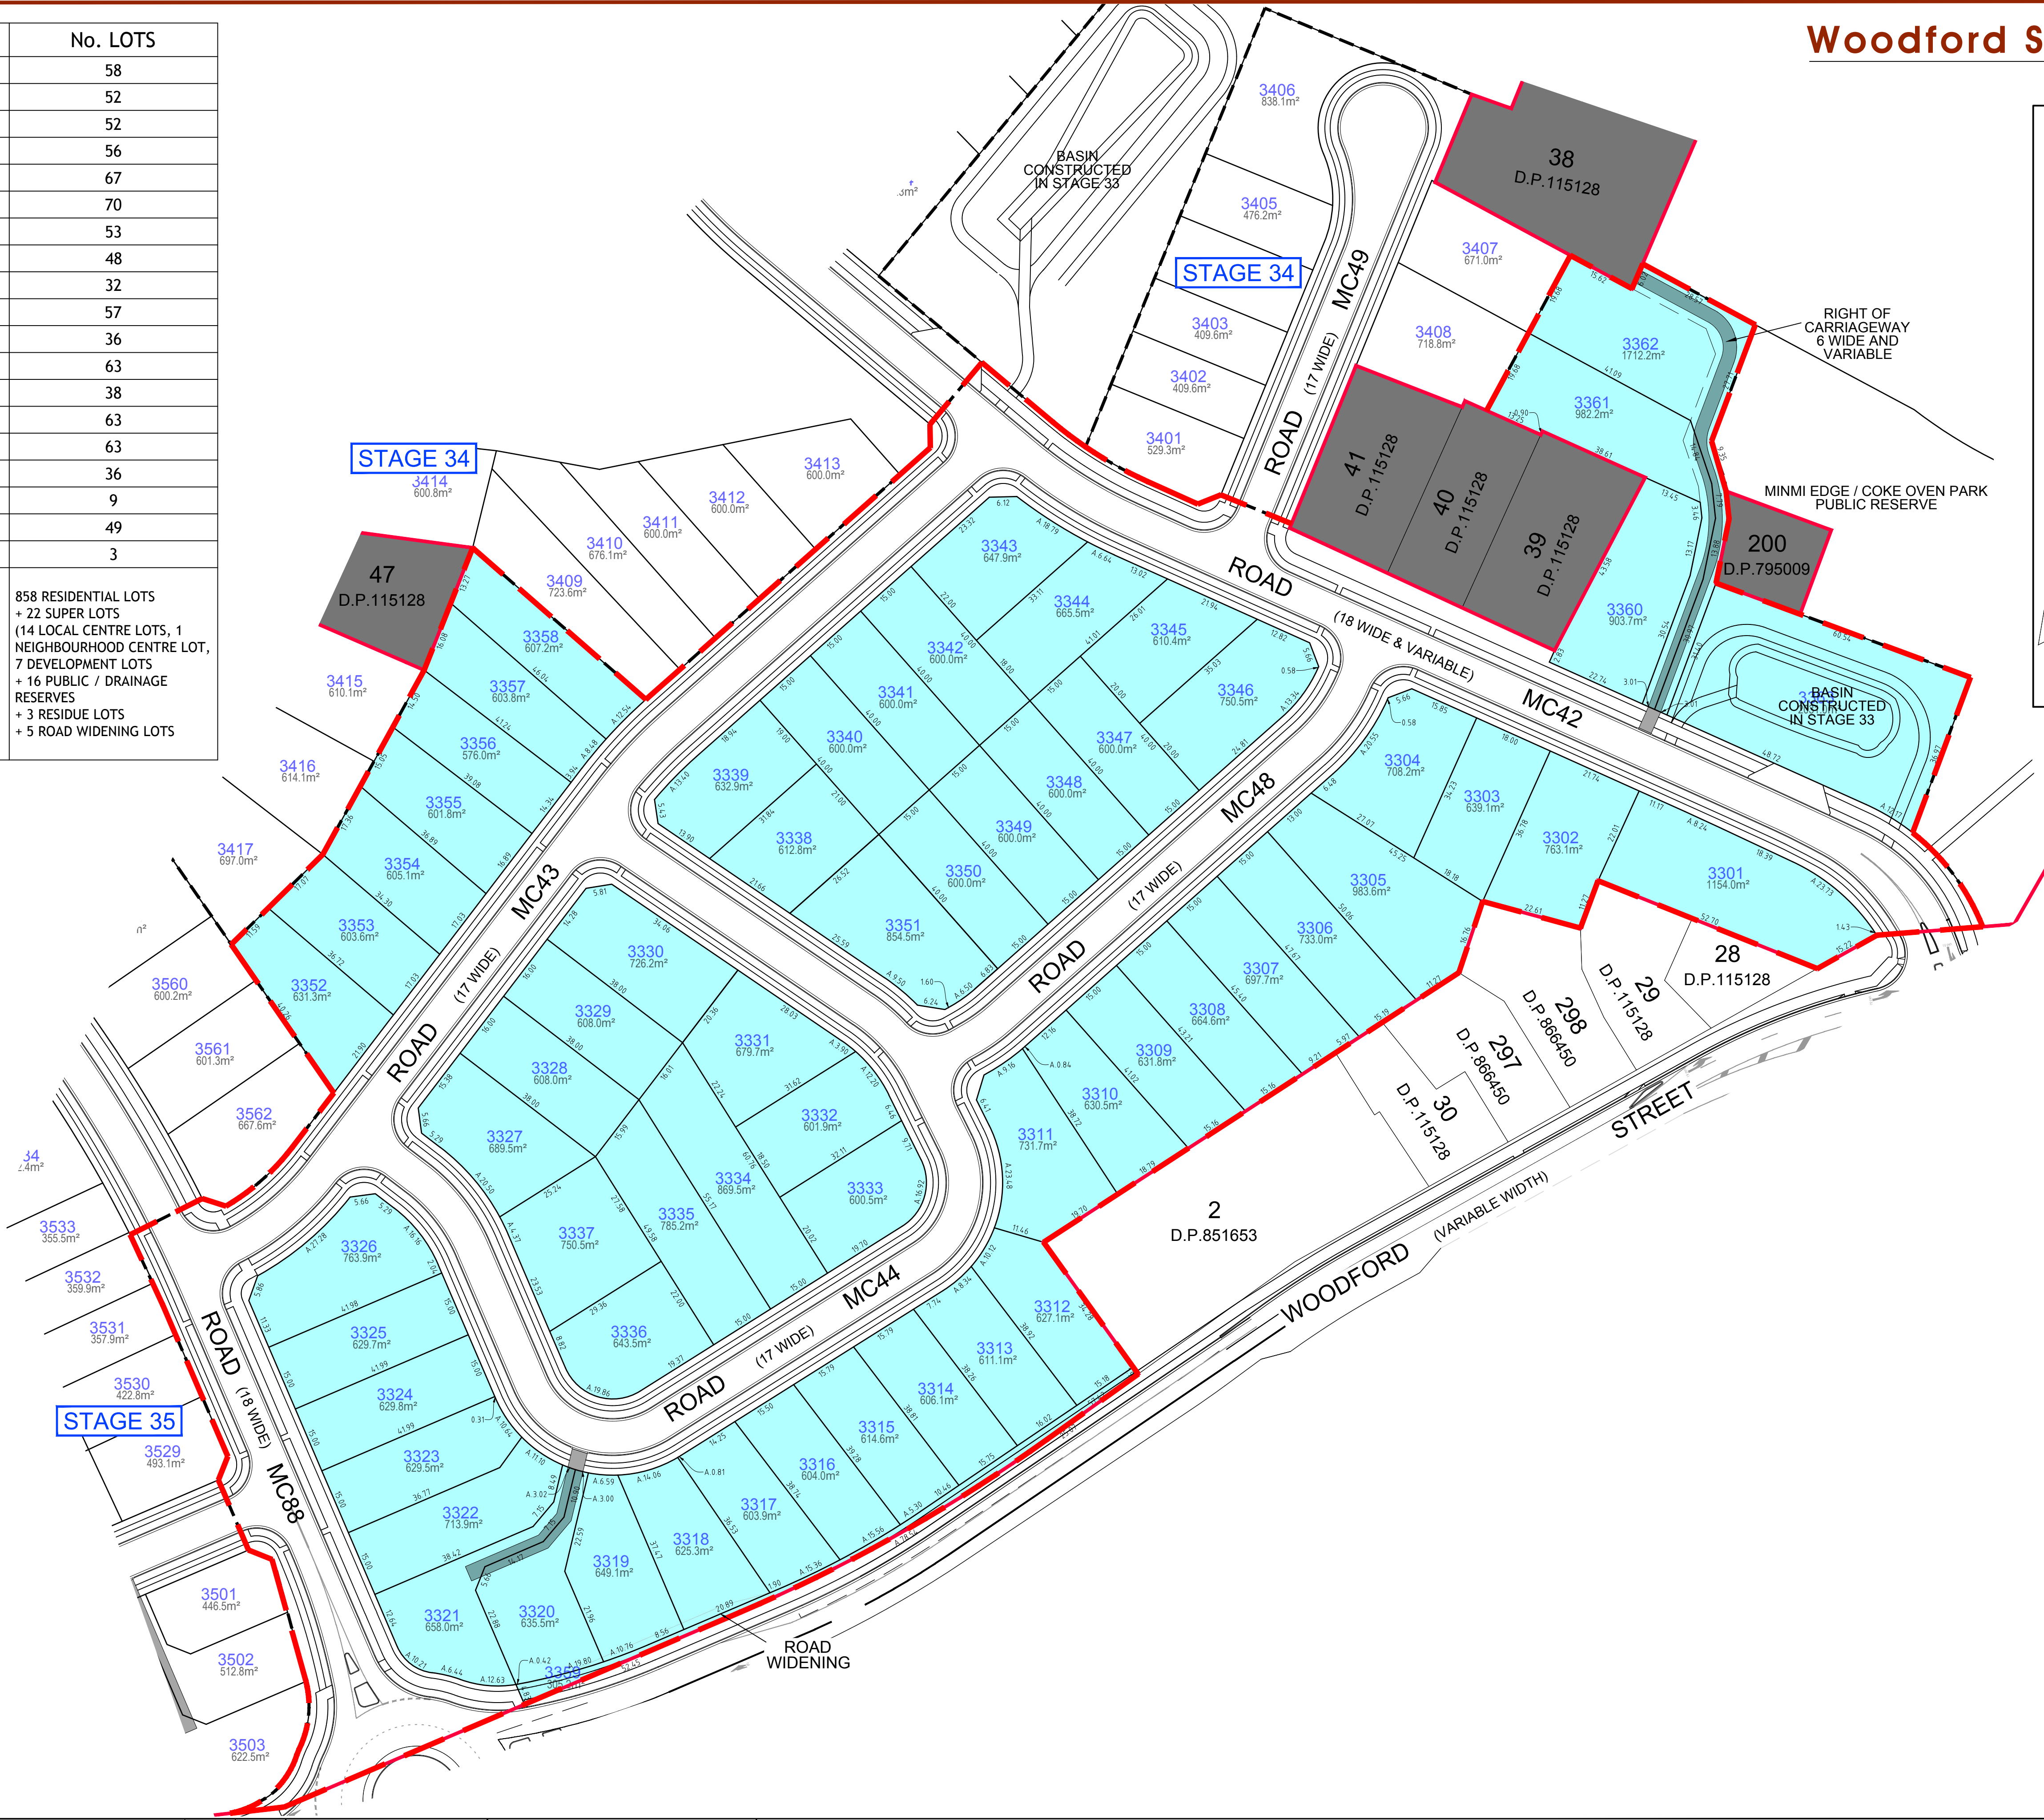

Woodford Street, Minmi



Sheet 116

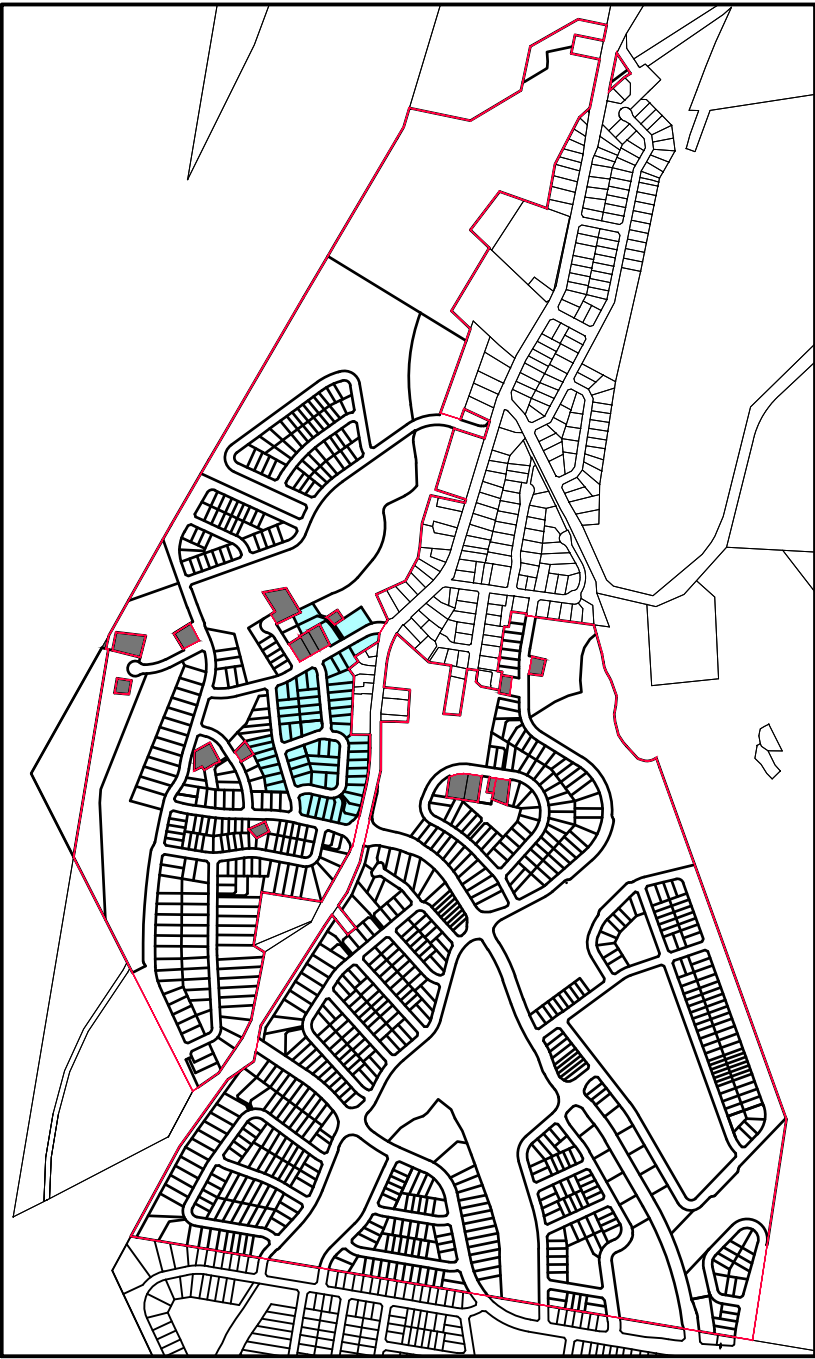

OVERALL SITE
NOT TO SCALE

ver.	date	comment	drawn	pm	level information	scale (A1 original size)	notes
T	03/03/2023	PLAN AMENDMENTS	AM	LG	DATUM: A.H.D. CONTOUR INTERVAL: 1m	0 15.0 30.0 37.5m SCALE: 1:750 (FULL)	

- project management
- civil engineering
- infrastructure
- superintendency
- economic analysis
- social impact
- town planning
- surveying
- development feasibility
- visualisation
- urban design

drawing title:

STAGE 33

location: Woodford Street, Minmi

council: Newcastle

dwg ref: 239736(3)-DA-116-T


client:



central coast office ph: (02) 4305 4300
hunter office ph: (02) 4978 5100

www.adwjohanson.com.au

STAGE	LOT No.s	No. LOTS
1	101 - 158	58
2	201 - 252	52
3	301 - 352	52
4	401 - 456	56
5	501 - 567	67
6	601 - 670	70
13	1301 - 1353	53
14	1401 - 1448	48
15	1501 - 1532	32
16	1601 - 1657	57
32	3201 - 3236	36
33	3301 - 3363	63
34	3401 - 3438	38
35	3501 - 3563	63
36	3601 - 3663	63
37	3701 - 3736	36
38	3801 - 3809	9
39	3901 - 3949	49
40	4001 - 4003	3
TOTAL	858 RESIDENTIAL LOTS + 22 SUPER LOTS (14 LOCAL CENTRE LOTS, 1 NEIGHBOURHOOD CENTRE LOT, 7 DEVELOPMENT LOTS + 16 PUBLIC / DRAINAGE RESERVES + 3 RESIDUE LOTS + 5 ROAD WIDENING LOTS	

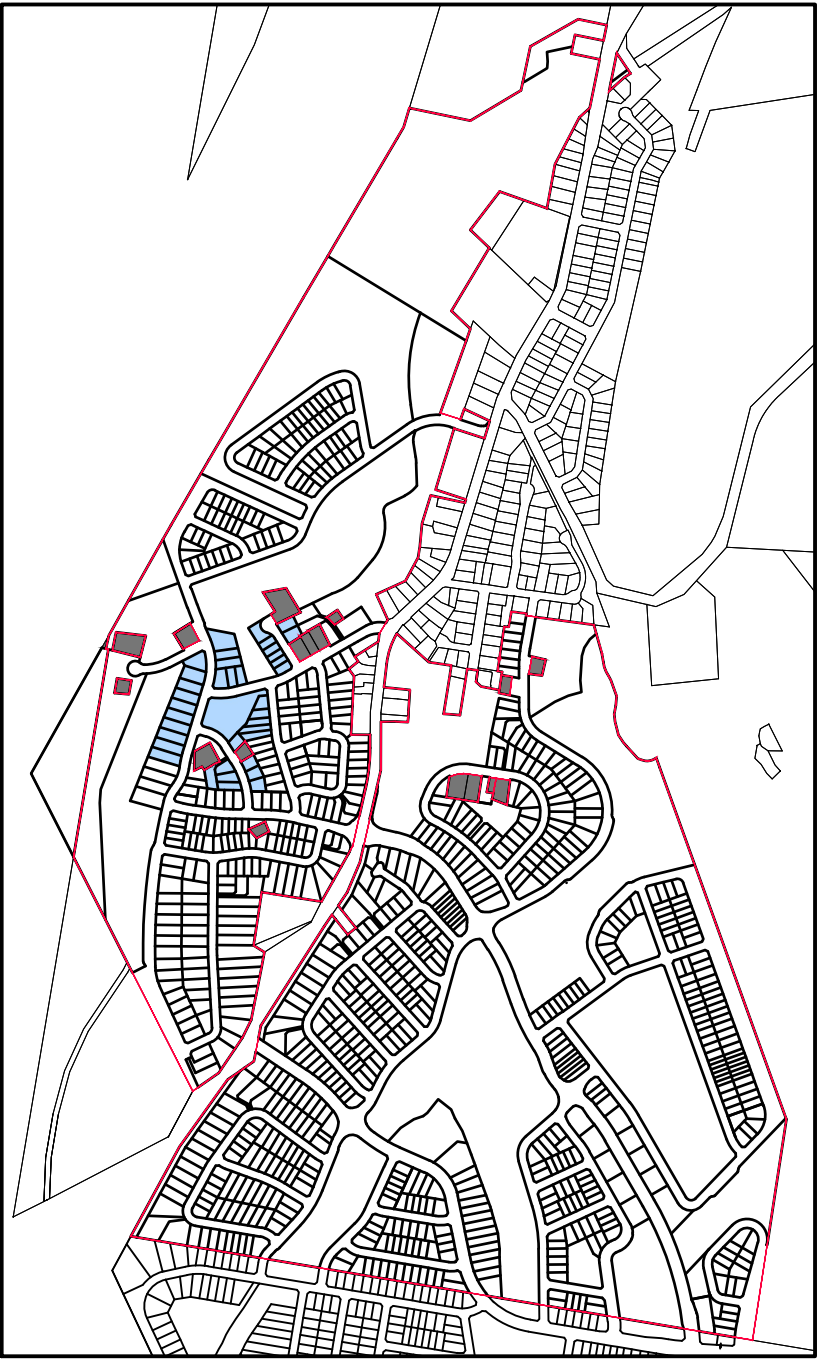

OVERALL SITE
NOT TO SCALE

STAGE 33

STAGE 35

drawing title:

STAGE 34

location: Woodford Street, Minmi

council: Newcastle

dwg ref: 239736(3)-DA-117-T

client:




central coast office ph: (02) 4305 4300
hunter office ph: (02) 4978 5100

www.adwjohanson.com.au

ver.	date	comment	drawn	pm	level information	scale (A1 original size)	notes
T	03/03/2023	PLAN AMENDMENTS	AM	LG	DATUM: A.H.D. CONTOUR INTERVAL: 1m	 SCALE: 1:750 (FULL)	

- project management
- civil engineering
- infrastructure
- superintendency
- economic analysis
- social impact
- town planning
- surveying
- development feasibility
- visualisation
- urban design

STAGE	LOT No.s	No. LOTS
1	101 - 158	58
2	201 - 252	52
3	301 - 352	52
4	401 - 456	56
5	501 - 567	67
6	601 - 670	70
13	1301 - 1353	53
14	1401 - 1448	48
15	1501 - 1532	32
16	1601 - 1657	57
32	3201 - 3236	36
33	3301 - 3363	63
34	3401 - 3438	38
35	3501 - 3563	63
36	3601 - 3663	63
37	3701 - 3736	36
38	3801 - 3809	9
39	3901 - 3949	49
40	4001 - 4003	3
TOTAL		858 RESIDENTIAL LOTS + 22 SUPER LOTS (14 LOCAL CENTRE LOTS, 1 NEIGHBOURHOOD CENTRE LOT, 7 DEVELOPMENT LOTS + 16 PUBLIC / DRAINAGE RESERVES + 3 RESIDUE LOTS + 5 ROAD WIDENING LOTS

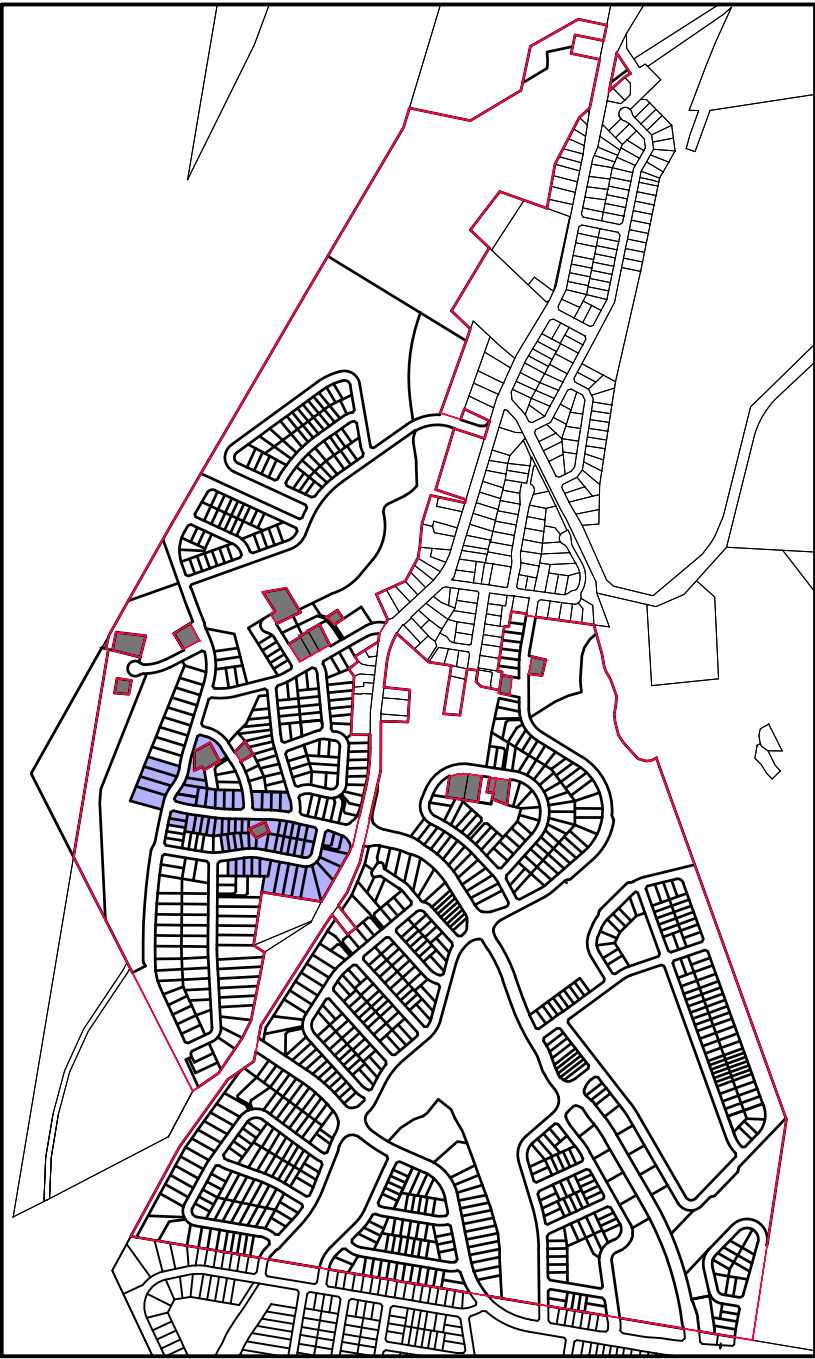

OVERALL SITE
NOT TO SCALE

drawing title:

STAGE 35

location: Woodford Street, Minmi

council: Newcastle

dwg ref: 239736(3)-DA-118-T

client:





central coast office ph: (02) 4305 4300
hunter office ph: (02) 4978 5100

www.adwjohanson.com.au

ver.	date	comment	drawn	pm	level information	scale (A1 original size)	notes
T	03/03/2023	PLAN AMENDMENTS	AM	LG	DATUM: A.H.D. CONTOUR INTERVAL: 1m	0 15.0 30.0 37.5m SCALE: 1:750 (FULL)	

- project management
- civil engineering
- infrastructure
- superintendency
- economic analysis
- social impact
- town planning
- surveying
- development feasibility
- visualisation
- urban design

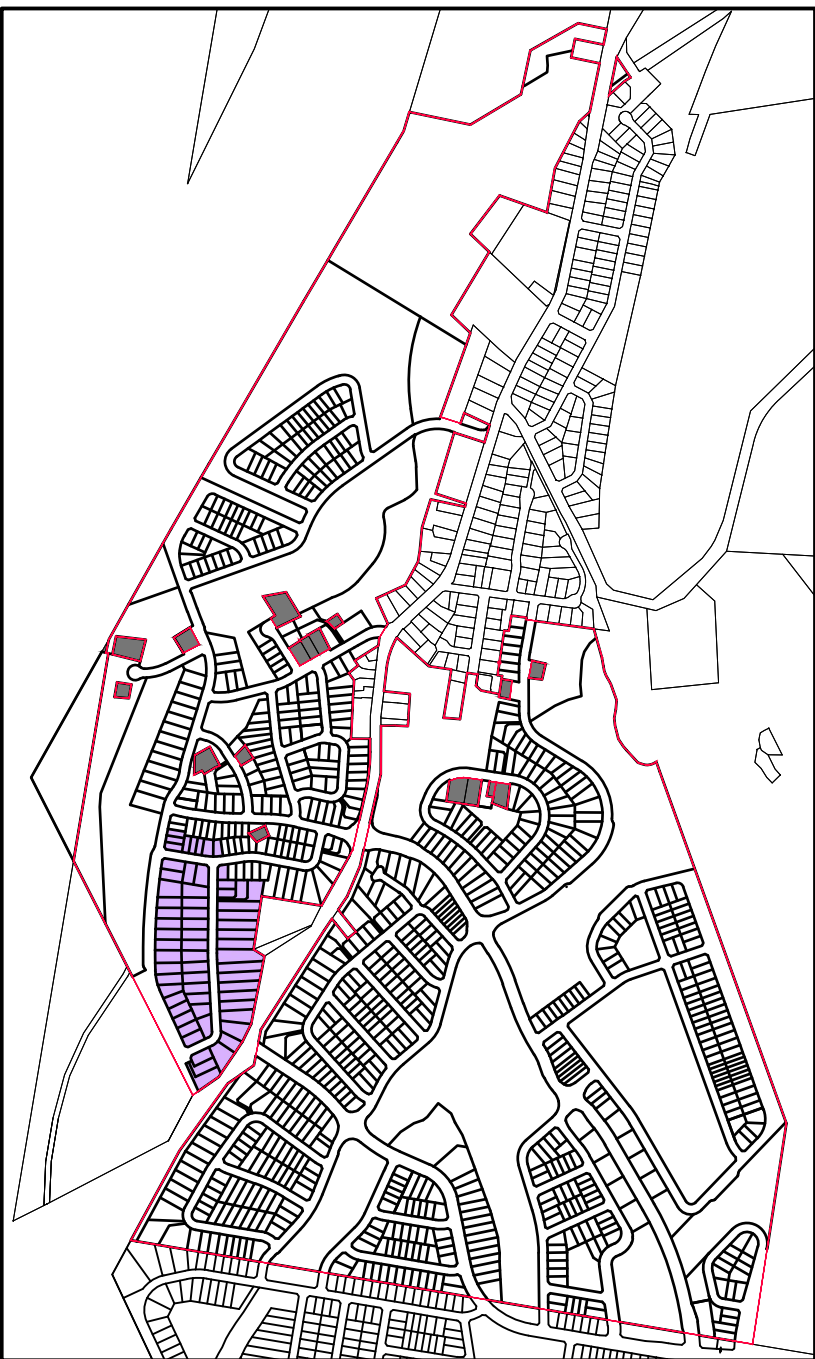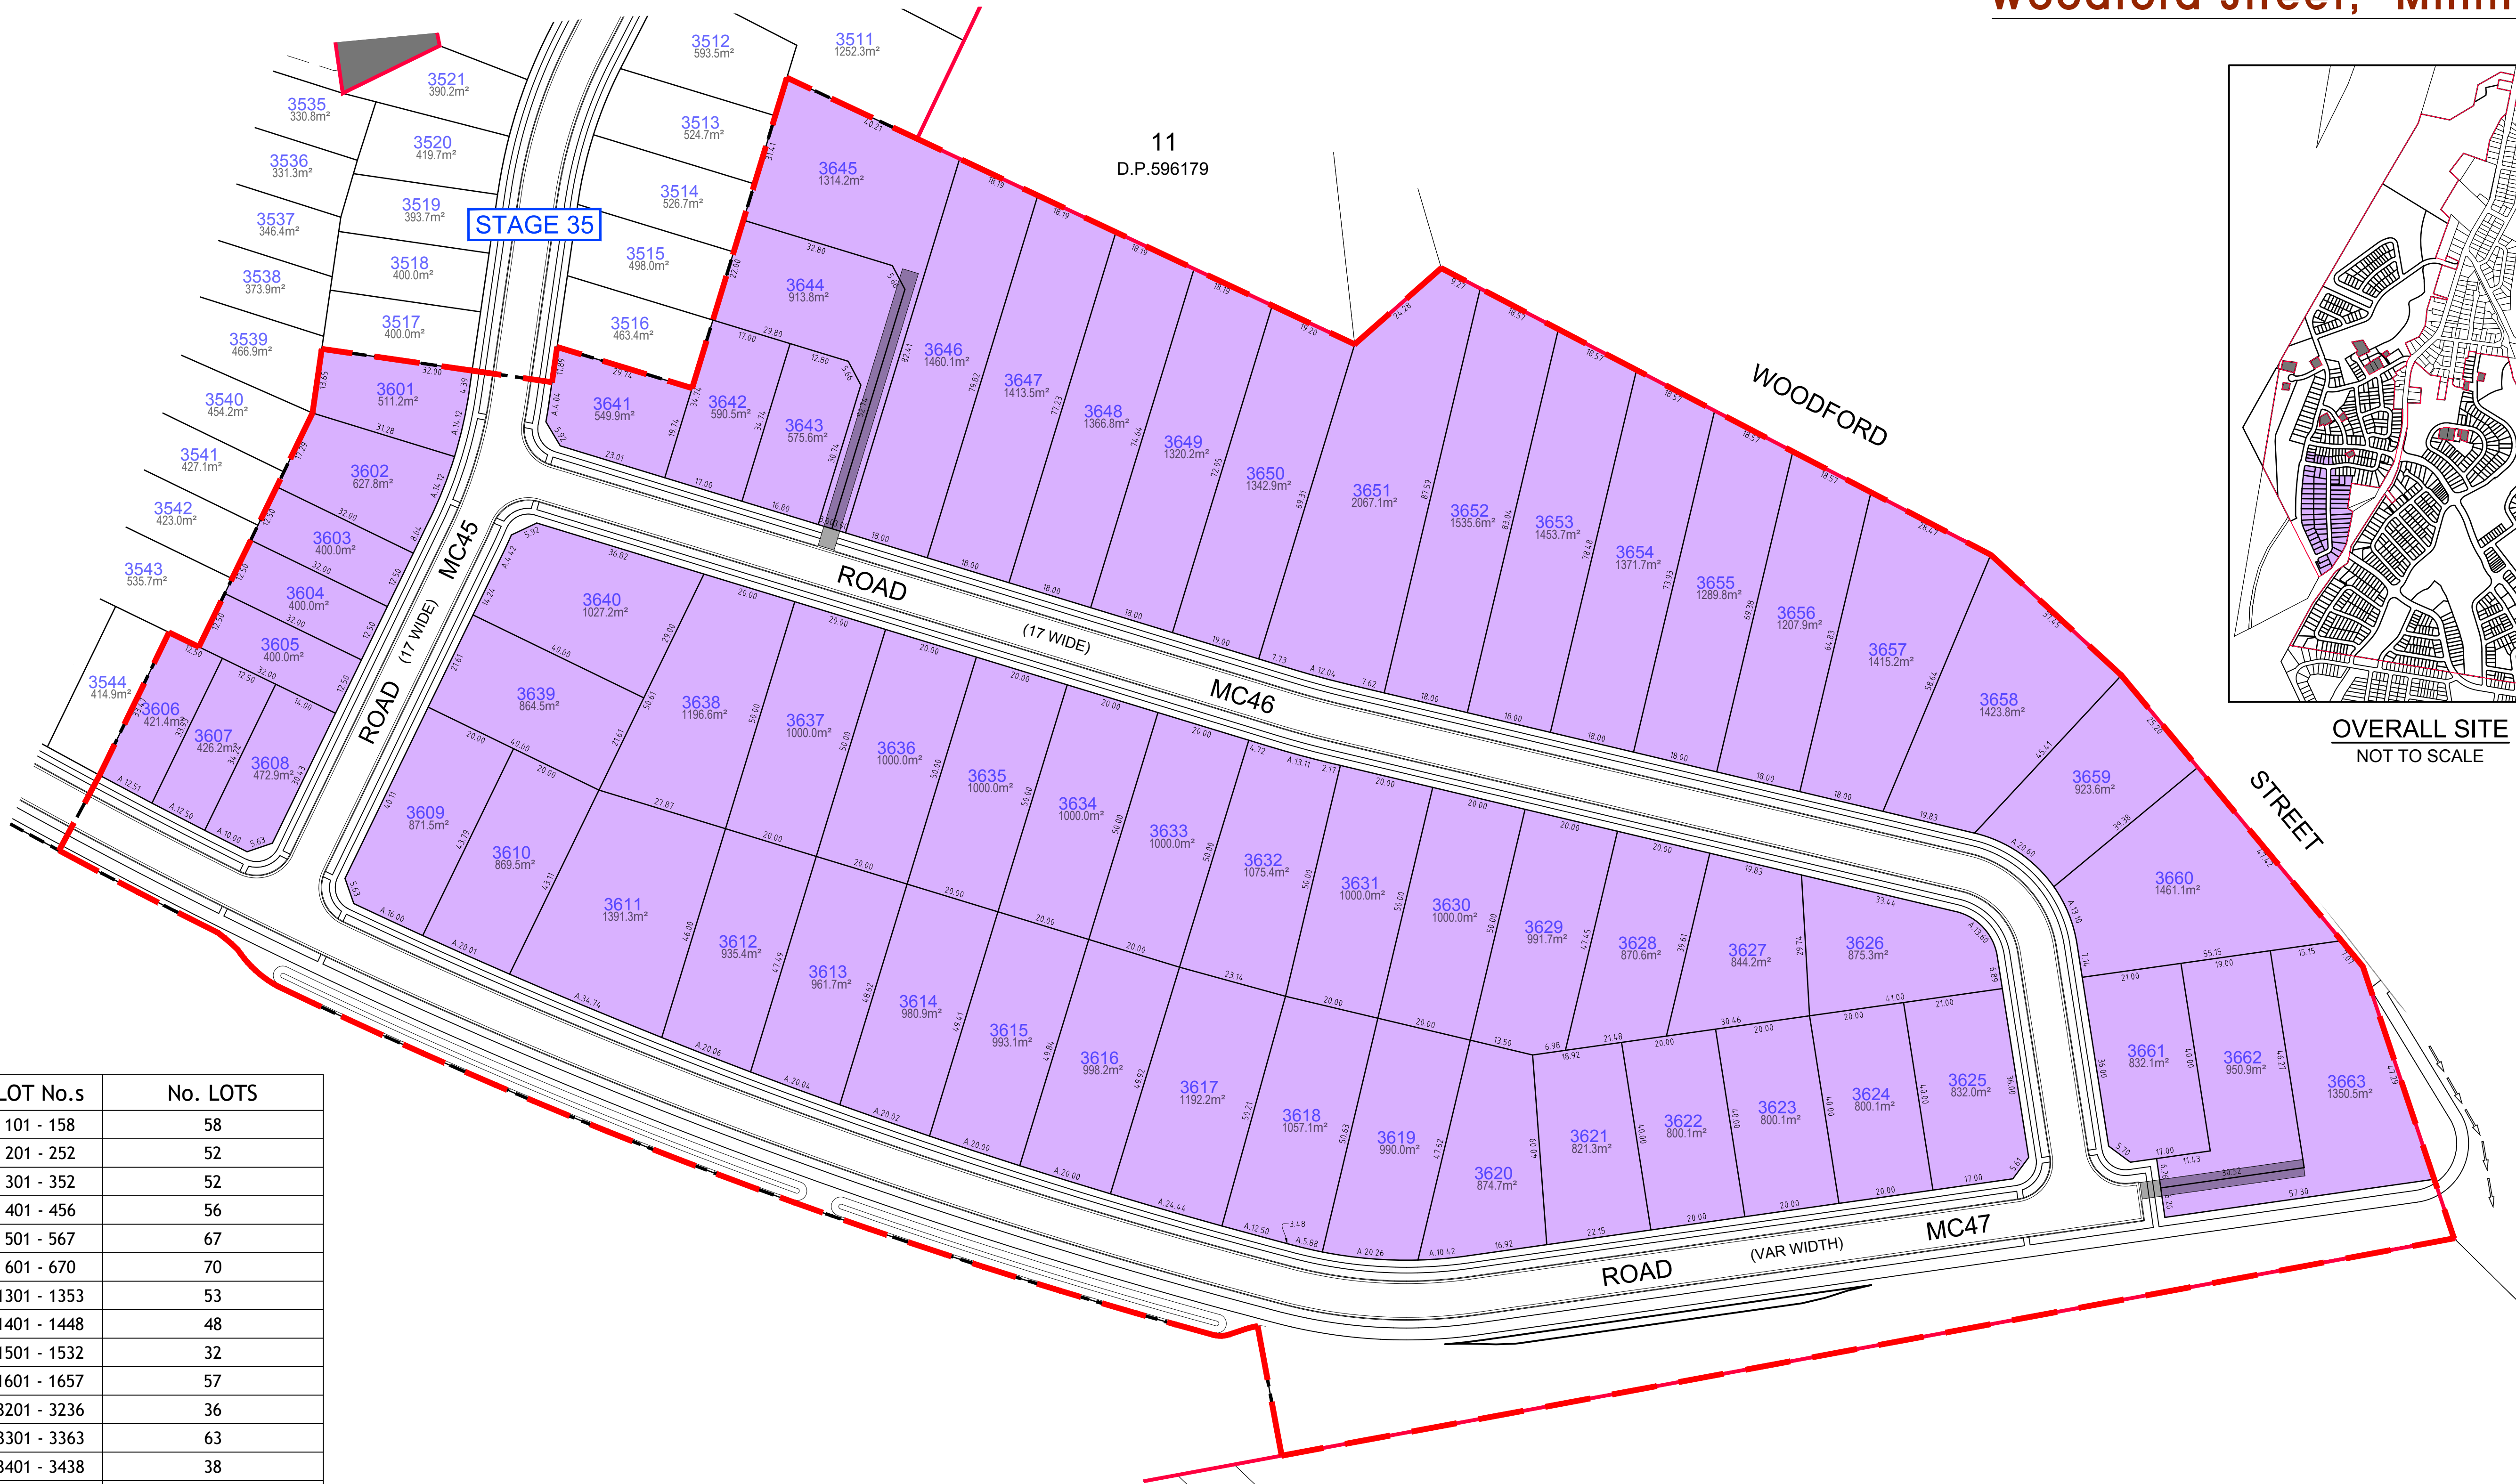

OVERALL SITE
NOT TO SCALE

STAGE	LOT No.s	No. LOTS
1	101 - 158	58
2	201 - 252	52
3	301 - 352	52
4	401 - 456	56
5	501 - 567	67
6	601 - 670	70
13	1301 - 1353	53
14	1401 - 1448	48
15	1501 - 1532	32
16	1601 - 1657	57
32	3201 - 3236	36
33	3301 - 3363	63
34	3401 - 3438	38
35	3501 - 3563	63
36	3601 - 3663	63
37	3701 - 3736	36
38	3801 - 3809	9
39	3901 - 3949	49
40	4001 - 4003	3
TOTAL		858 RESIDENTIAL LOTS + 22 SUPER LOTS (14 LOCAL CENTRE LOTS, 1 NEIGHBOURHOOD CENTRE LOT, 7 DEVELOPMENT LOTS + 16 PUBLIC / DRAINAGE RESERVES + 3 RESIDUE LOTS + 5 ROAD WIDENING LOTS

ver.	date	comment	drawn	pm	level information	scale (A1 original size)	notes
T	03/03/2023	PLAN AMENDMENTS	AM	LG	DATUM: A.H.D. CONTOUR INTERVAL: 1m	 SCALE: 1:750 (FULL)	

- project management
- civil engineering
- infrastructure
- superintendency
- economic analysis
- social impact
- town planning
- surveying
- development feasibility
- visualisation
- urban design

drawing title:

STAGE 36

location: Woodford Street, Minmi

council: Newcastle

dwg ref: 239736(3)-DA-119-T


client:



central coast office ph: (02) 4305 4300
hunter office ph: (02) 4978 5100

www.adwjohnson.com.au


STAGE	LOT No.s	No. LOTS
1	101 - 158	58
2	201 - 252	52
3	301 - 352	52
4	401 - 456	56
5	501 - 567	67
6	601 - 670	70
13	1301 - 1353	53
14	1401 - 1448	48
15	1501 - 1532	32
16	1601 - 1657	57
32	3201 - 3236	36
33	3301 - 3363	63
34	3401 - 3438	38
35	3501 - 3563	63
36	3601 - 3663	63
37	3701 - 3736	36
38	3801 - 3809	9
39	3901 - 3949	49
40	4001 - 4003	3
TOTAL		858 RESIDENTIAL LOTS + 22 SUPER LOTS (14 LOCAL CENTRE LOTS, 1 NEIGHBOURHOOD CENTRE LOT, 7 DEVELOPMENT LOTS + 16 PUBLIC / DRAINAGE RESERVES + 3 RESIDUE LOTS + 5 ROAD WIDENING LOTS

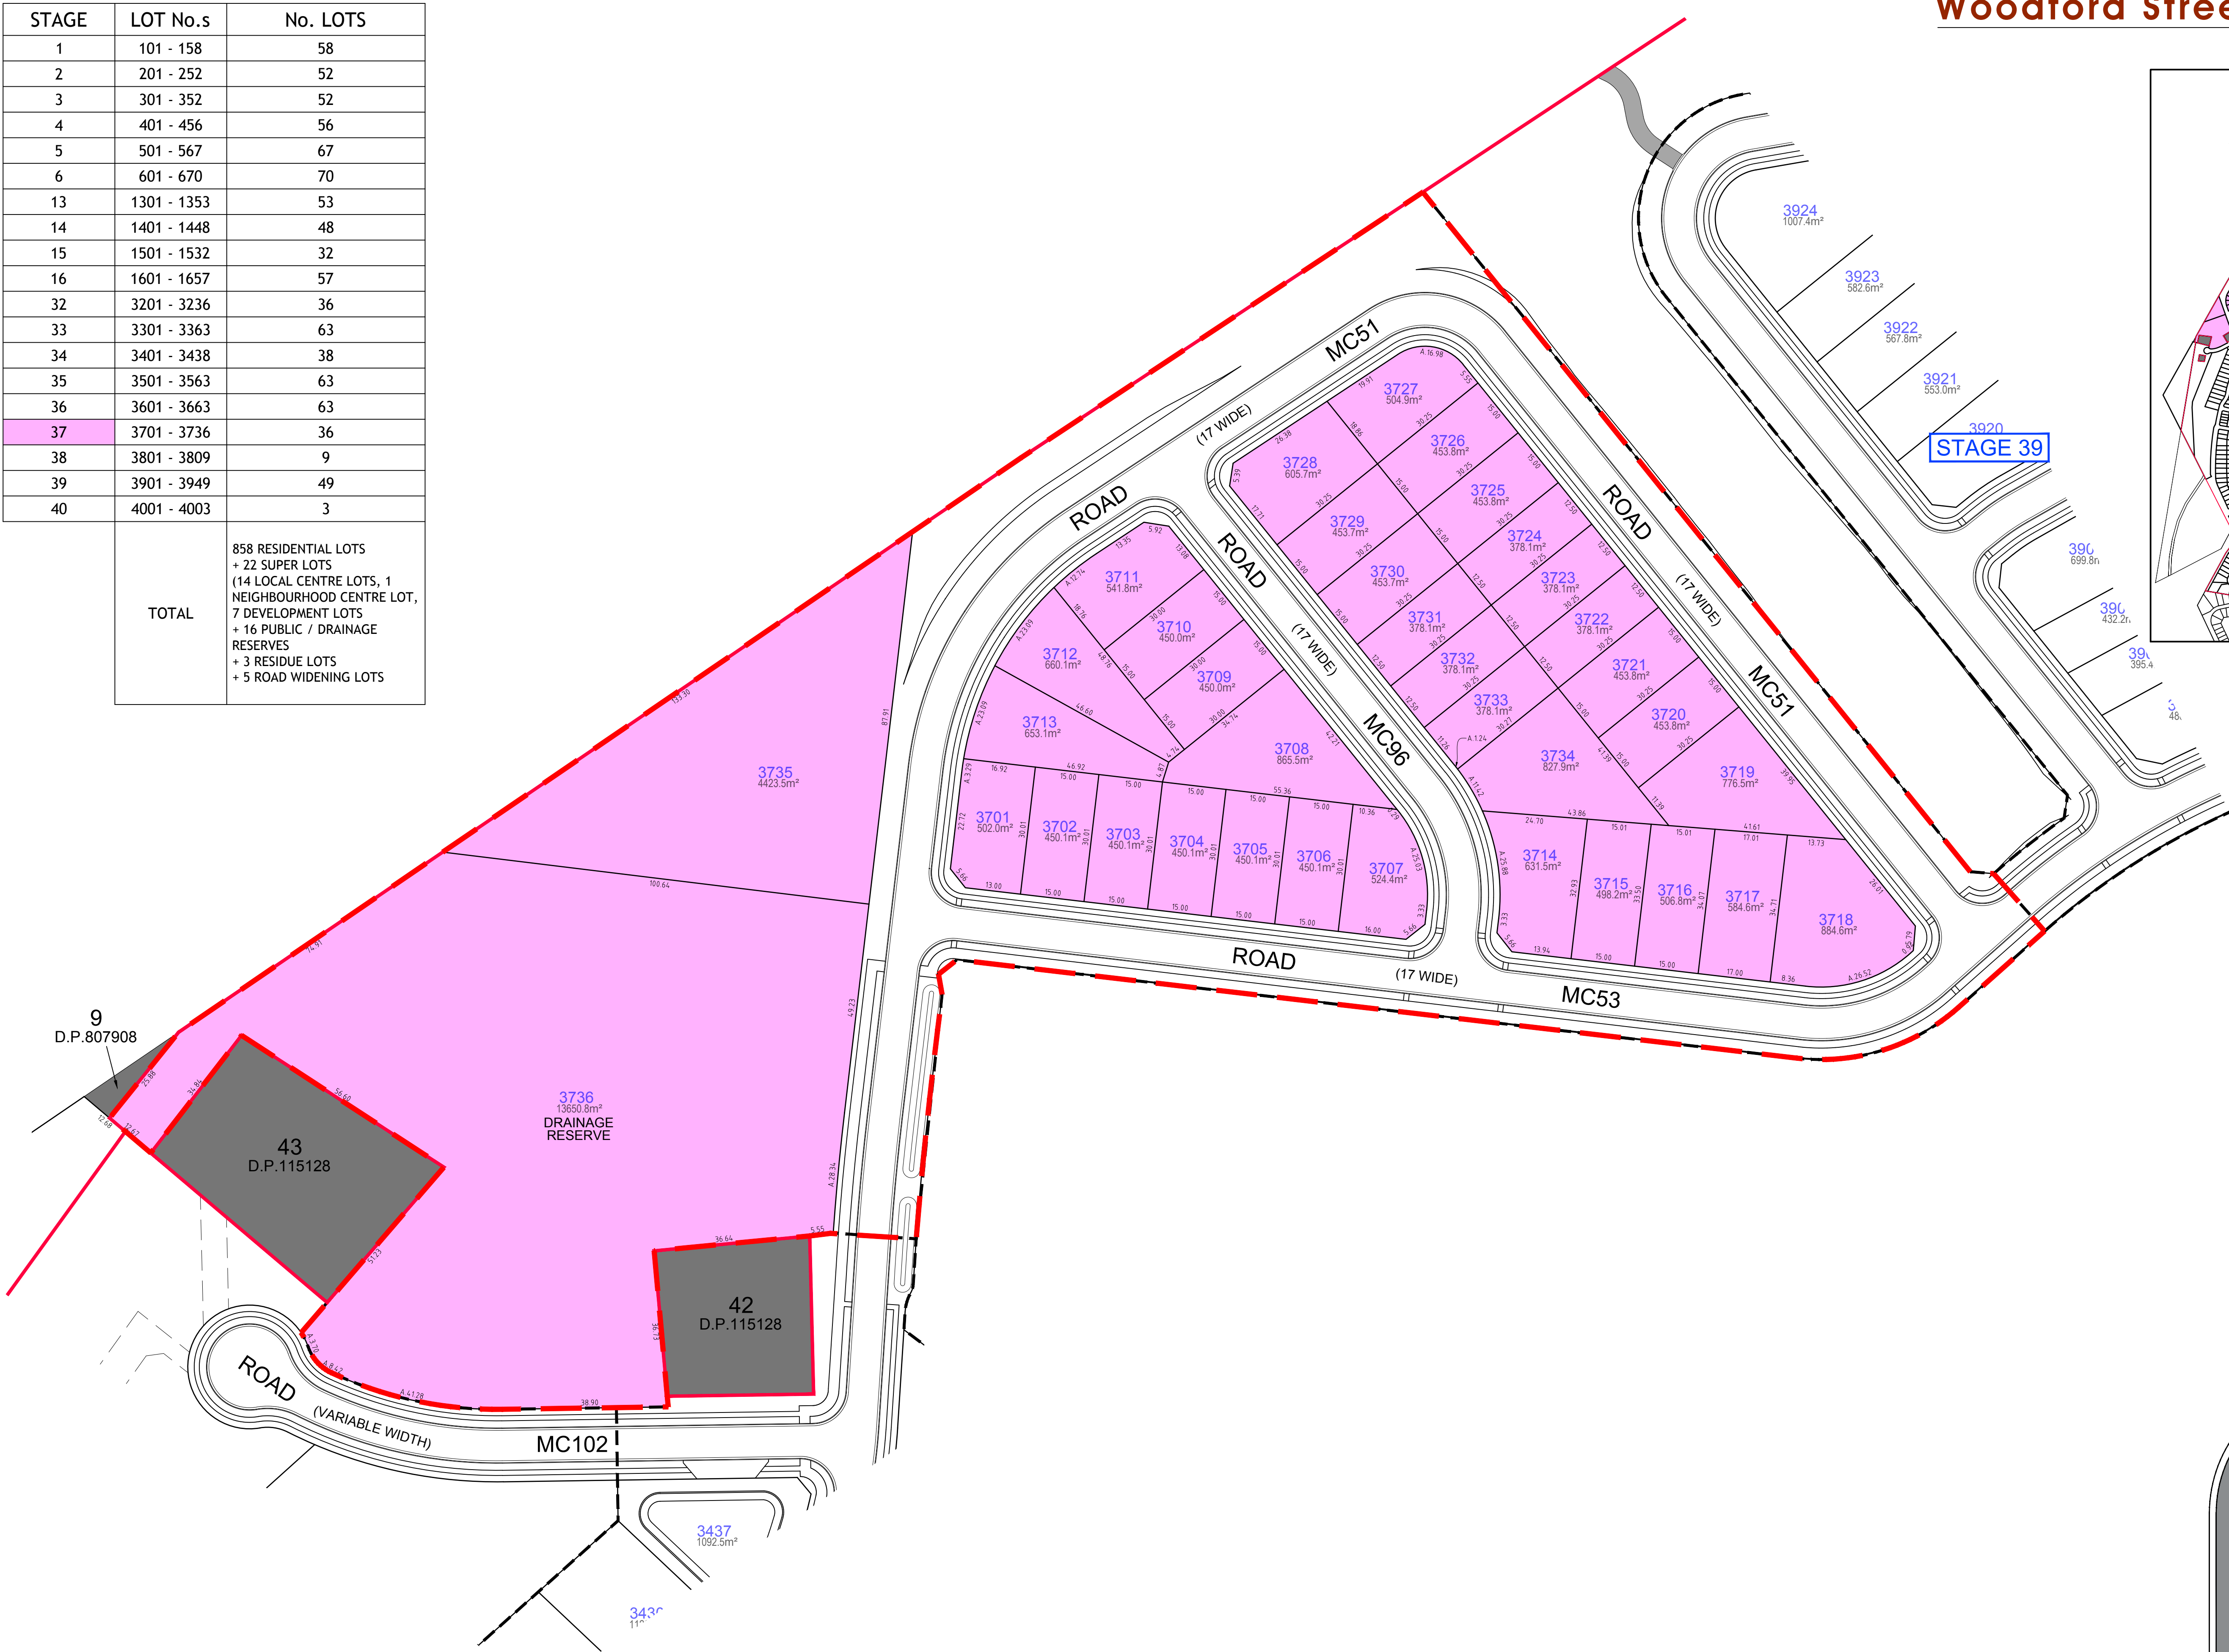

Woodford Street, Minmi



Sheet 120

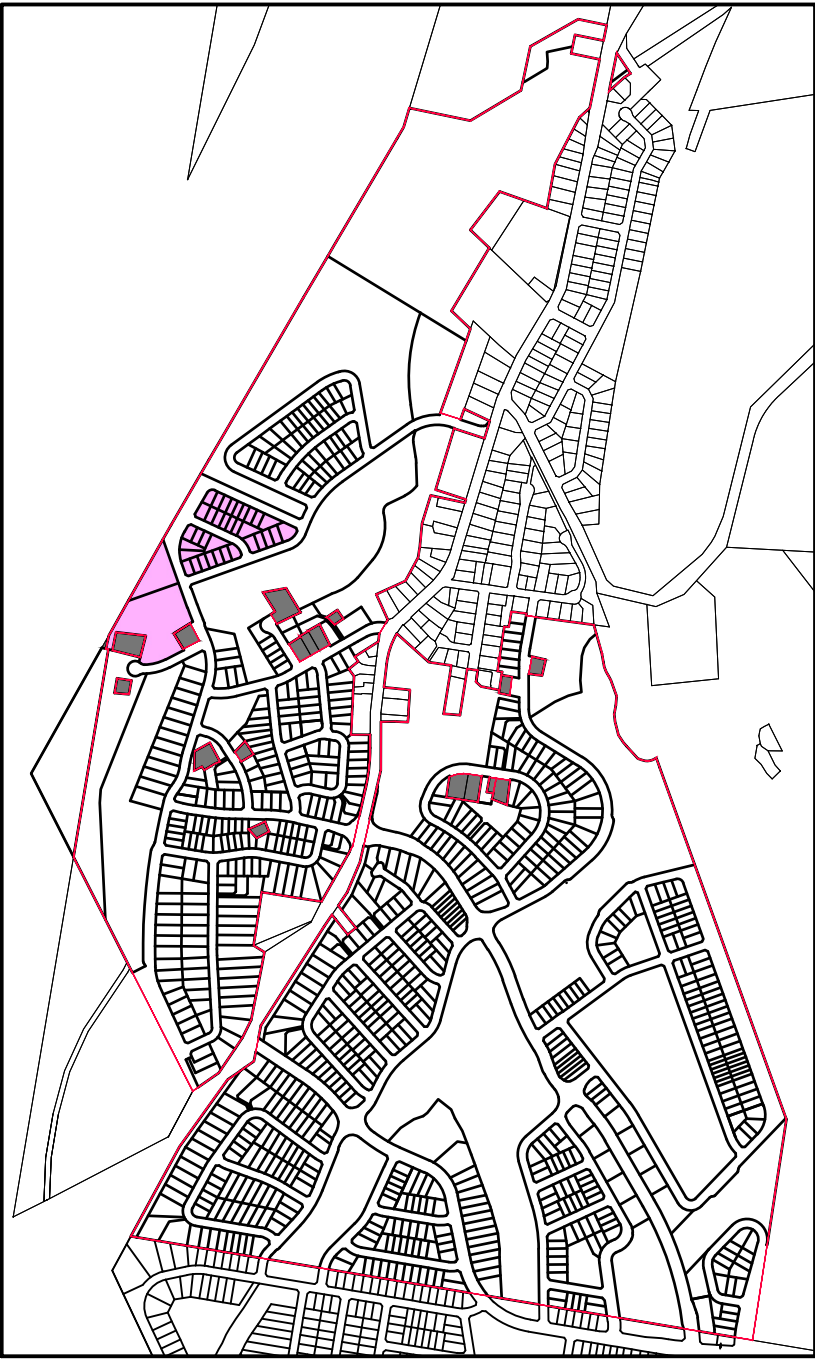

OVERALL SITE
NOT TO SCALE

ver.	date	comment	drawn	pm	level information	scale (A1 original size)	notes
T	03/03/2023	PLAN AMENDMENTS	AM	LG	DATUM: A.H.D. CONTOUR INTERVAL: 1m	0 15.0 30.0 37.5m SCALE: 1:750 (FULL)	

- project management
- civil engineering
- infrastructure
- superintendency
- economic analysis
- social impact
- town planning
- surveying
- development feasibility
- visualisation
- urban design

drawing title:

STAGE 37

location: Woodford Street, Minmi

council: Newcastle



dwg ref: 239736(3)-DA-120-T

client:



central coast office ph: (02) 4305 4300
hunter office ph: (02) 4978 5100

www.adwjohnson.com.au

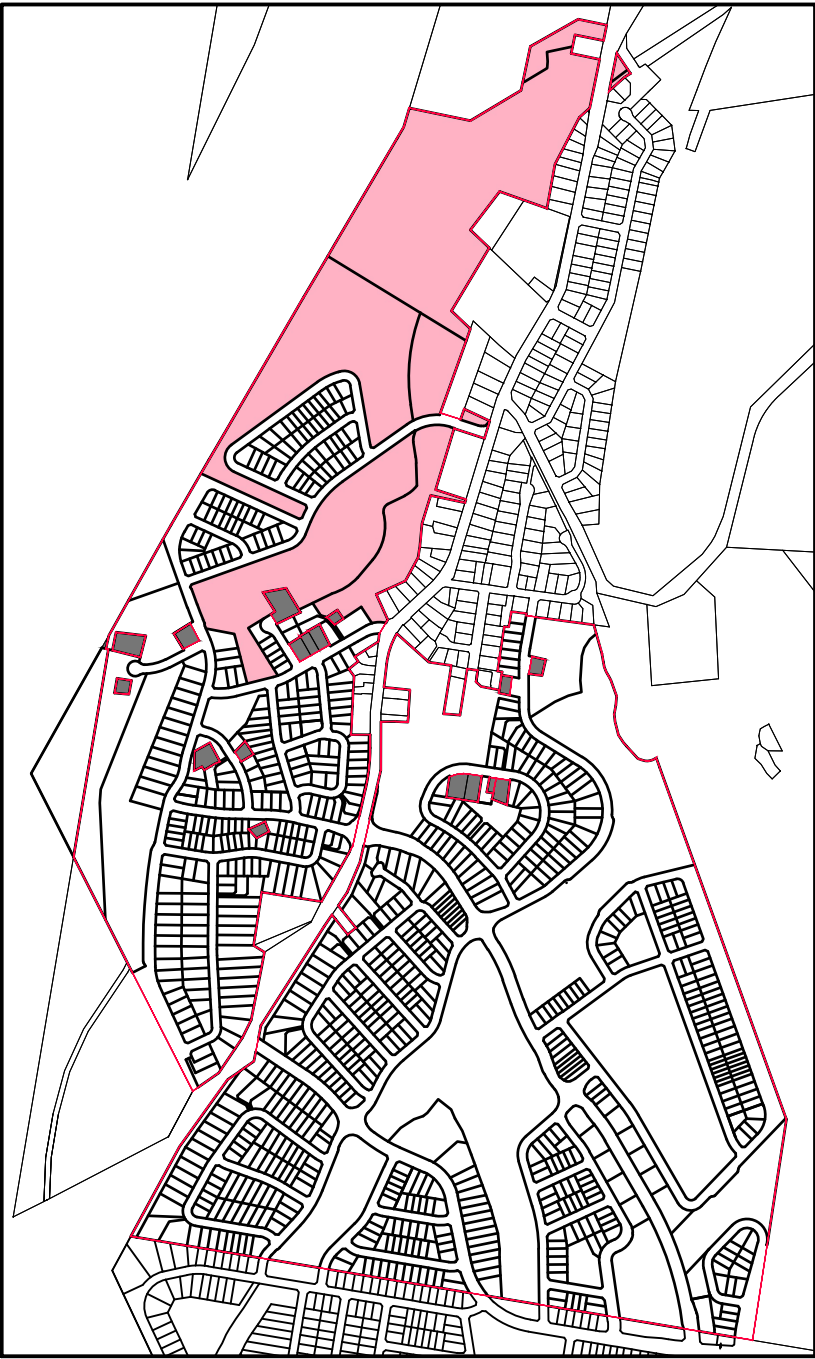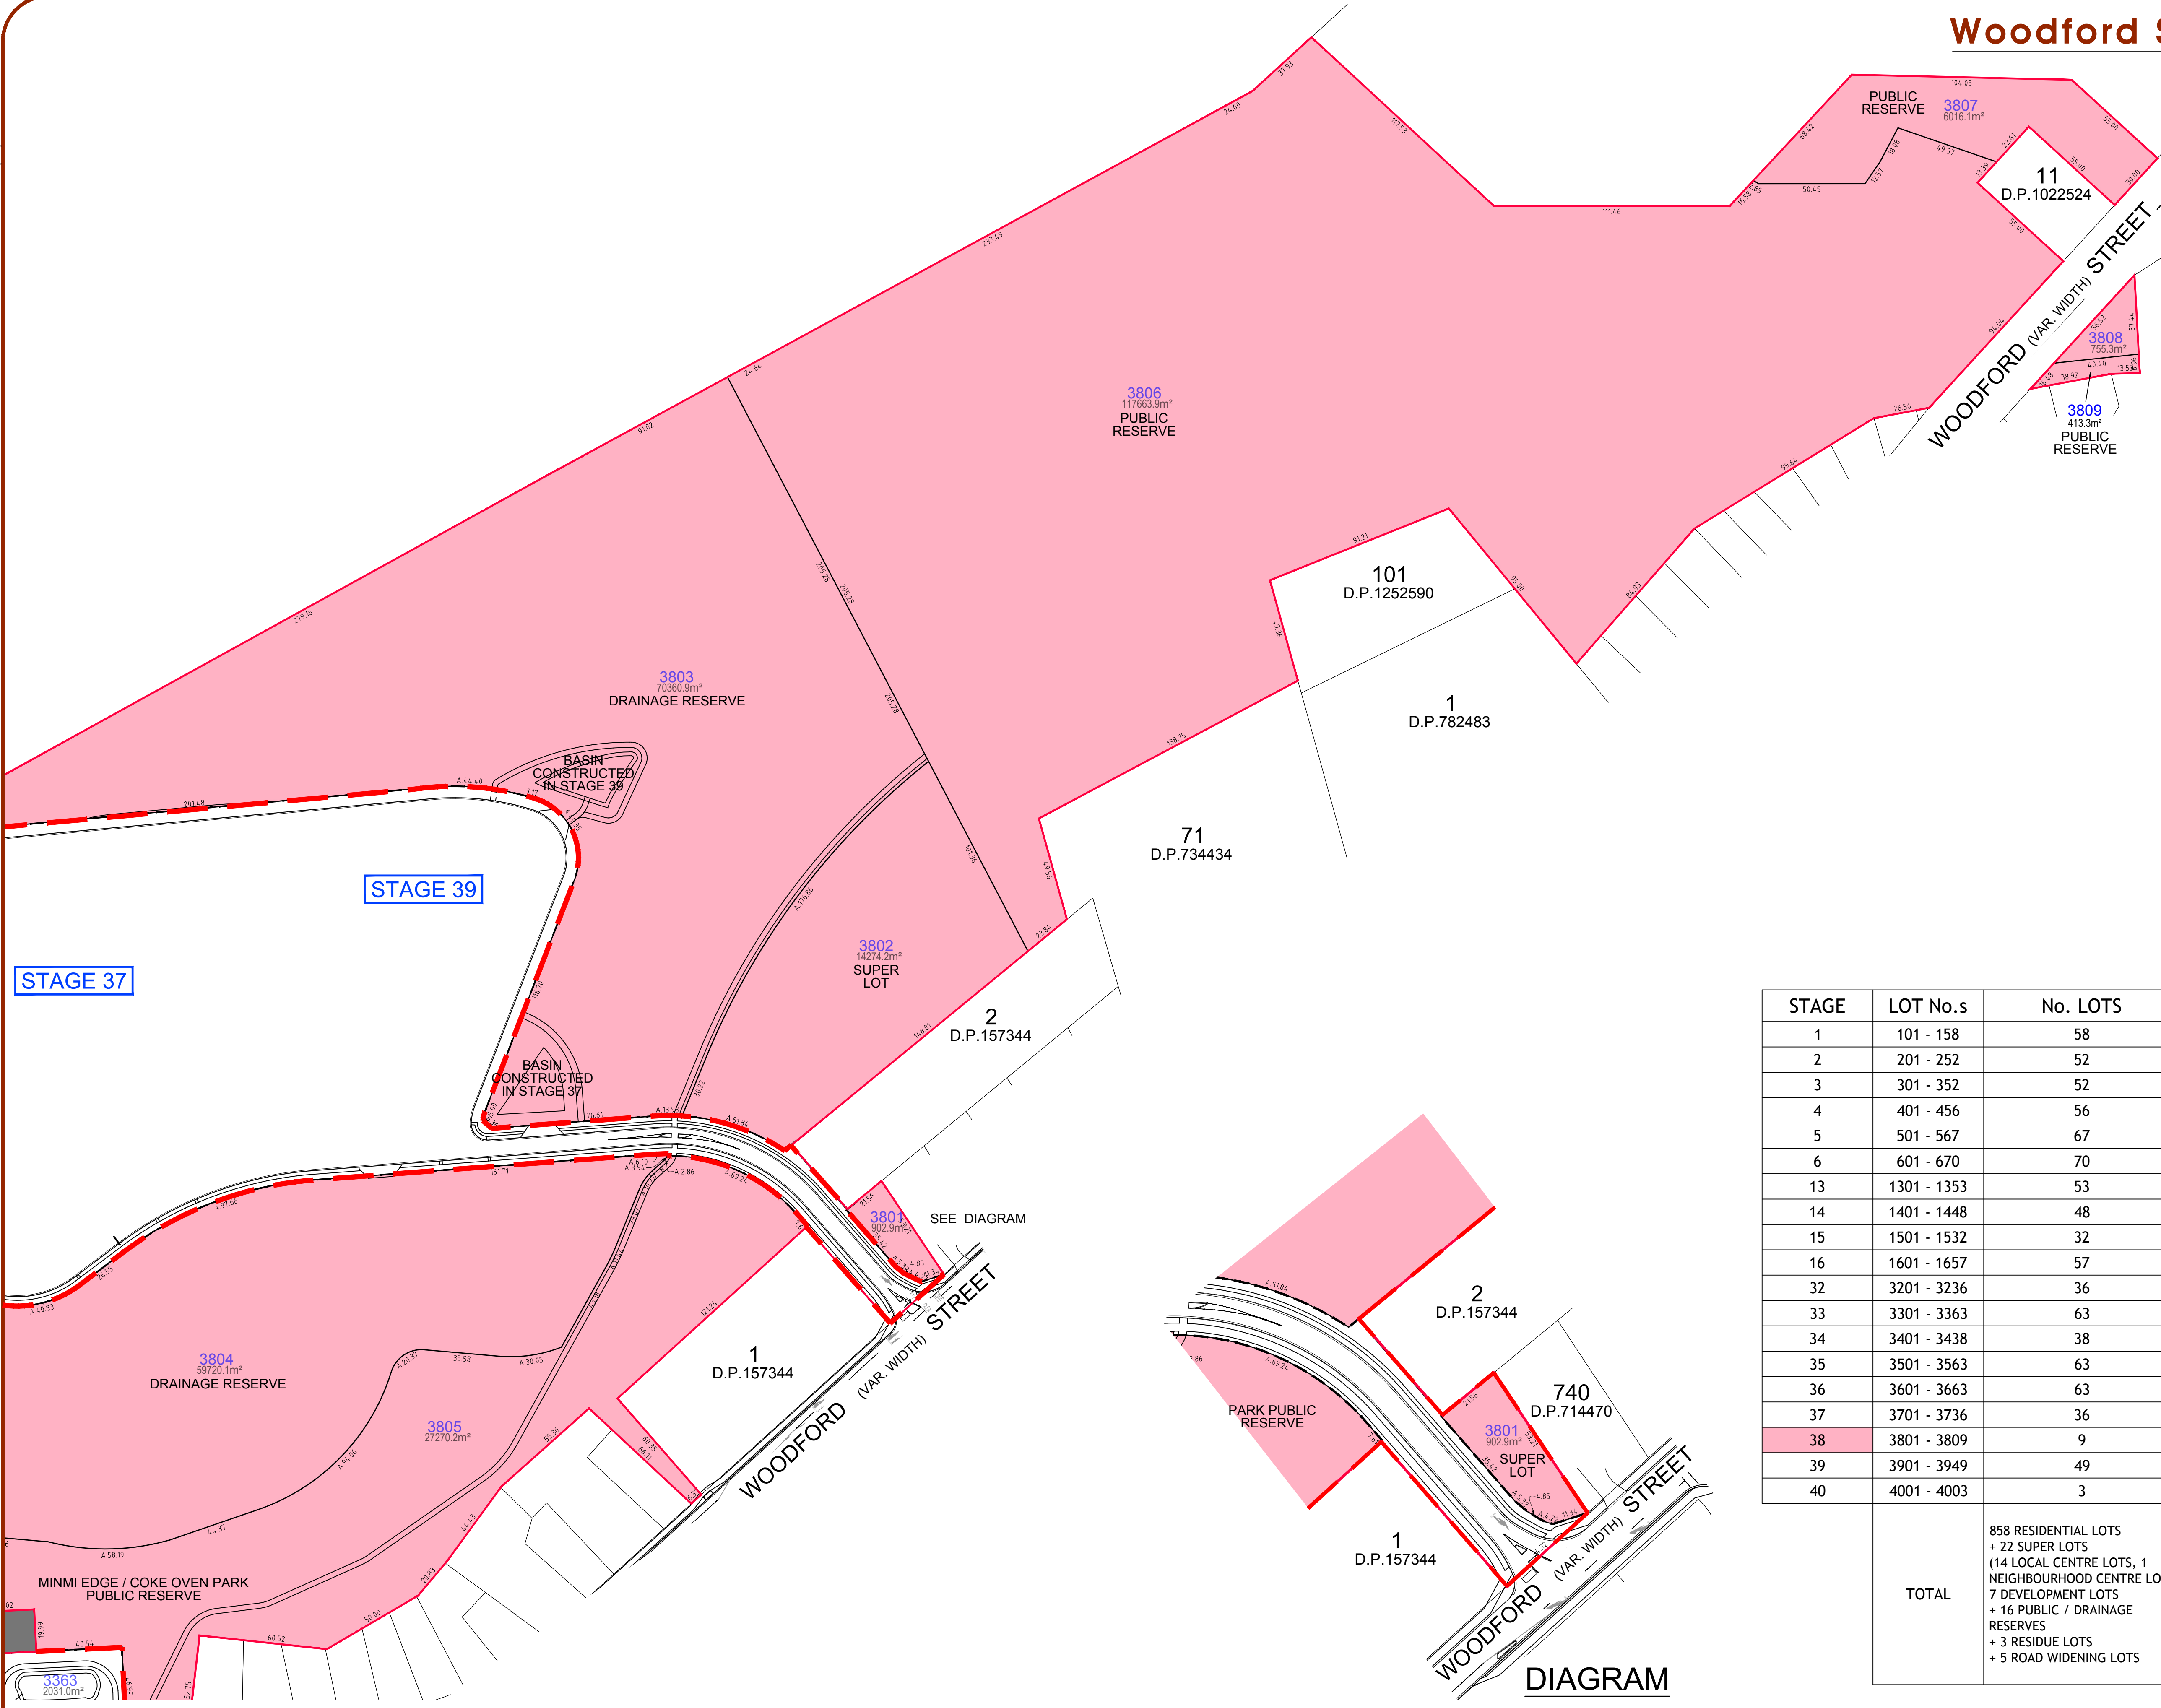

OVERALL SITE
NOT TO SCALE

STAGE	LOT No.s	No. LOTS
1	101 - 158	58
2	201 - 252	52
3	301 - 352	52
4	401 - 456	56
5	501 - 567	67
6	601 - 670	70
13	1301 - 1353	53
14	1401 - 1448	48
15	1501 - 1532	32
16	1601 - 1657	57
32	3201 - 3236	36
33	3301 - 3363	63
34	3401 - 3438	38
35	3501 - 3563	63
36	3601 - 3663	63
37	3701 - 3736	36
38	3801 - 3809	9
39	3901 - 3949	49
40	4001 - 4003	3
TOTAL	858 RESIDENTIAL LOTS + 22 SUPER LOTS (14 LOCAL CENTRE LOTS, 1 NEIGHBOURHOOD CENTRE LOT, 7 DEVELOPMENT LOTS + 16 PUBLIC / DRAINAGE RESERVES + 3 RESIDUE LOTS + 5 ROAD WIDENING LOTS	

ver.	date	comment	drawn	pm	level information	scale (A1 original size)	notes
T	03/03/2023	PLAN AMENDMENTS	AM	LG	DATUM: A.H.D. CONTOUR INTERVAL: 1m	0 30 60 75m SCALE: 1:1500 (FULL)	

- project management
- civil engineering
- infrastructure
- superintendency
- economic analysis
- social impact
- town planning
- surveying
- development feasibility
- visualisation
- urban design

drawing title:

STAGE 38

location: Woodford Street, Minmi

council: Newcastle

dwg ref: 239736(3)-DA-121-T

client:




central coast office ph: (02) 4305 4300
hunter office ph: (02) 4978 5100


www.adwjohanson.com.au

STAGE	LOT No.s	No. LOTS
1	101 - 158	58
2	201 - 252	52
3	301 - 352	52
4	401 - 456	56
5	501 - 567	67
6	601 - 670	70
13	1301 - 1353	53
14	1401 - 1448	48
15	1501 - 1532	32
16	1601 - 1657	57
32	3201 - 3236	36
33	3301 - 3363	63
34	3401 - 3438	38
35	3501 - 3563	63
36	3601 - 3663	63
37	3701 - 3736	36
38	3801 - 3809	9
39	3901 - 3949	49
40	4001 - 4003	3

TOTAL	858 RESIDENTIAL LOTS + 22 SUPER LOTS (14 LOCAL CENTRE LOTS, 1 NEIGHBOURHOOD CENTRE LOT, 7 DEVELOPMENT LOTS + 16 PUBLIC / DRAINAGE RESERVES + 3 RESIDUE LOTS + 5 ROAD WIDENING LOTS
-------	--

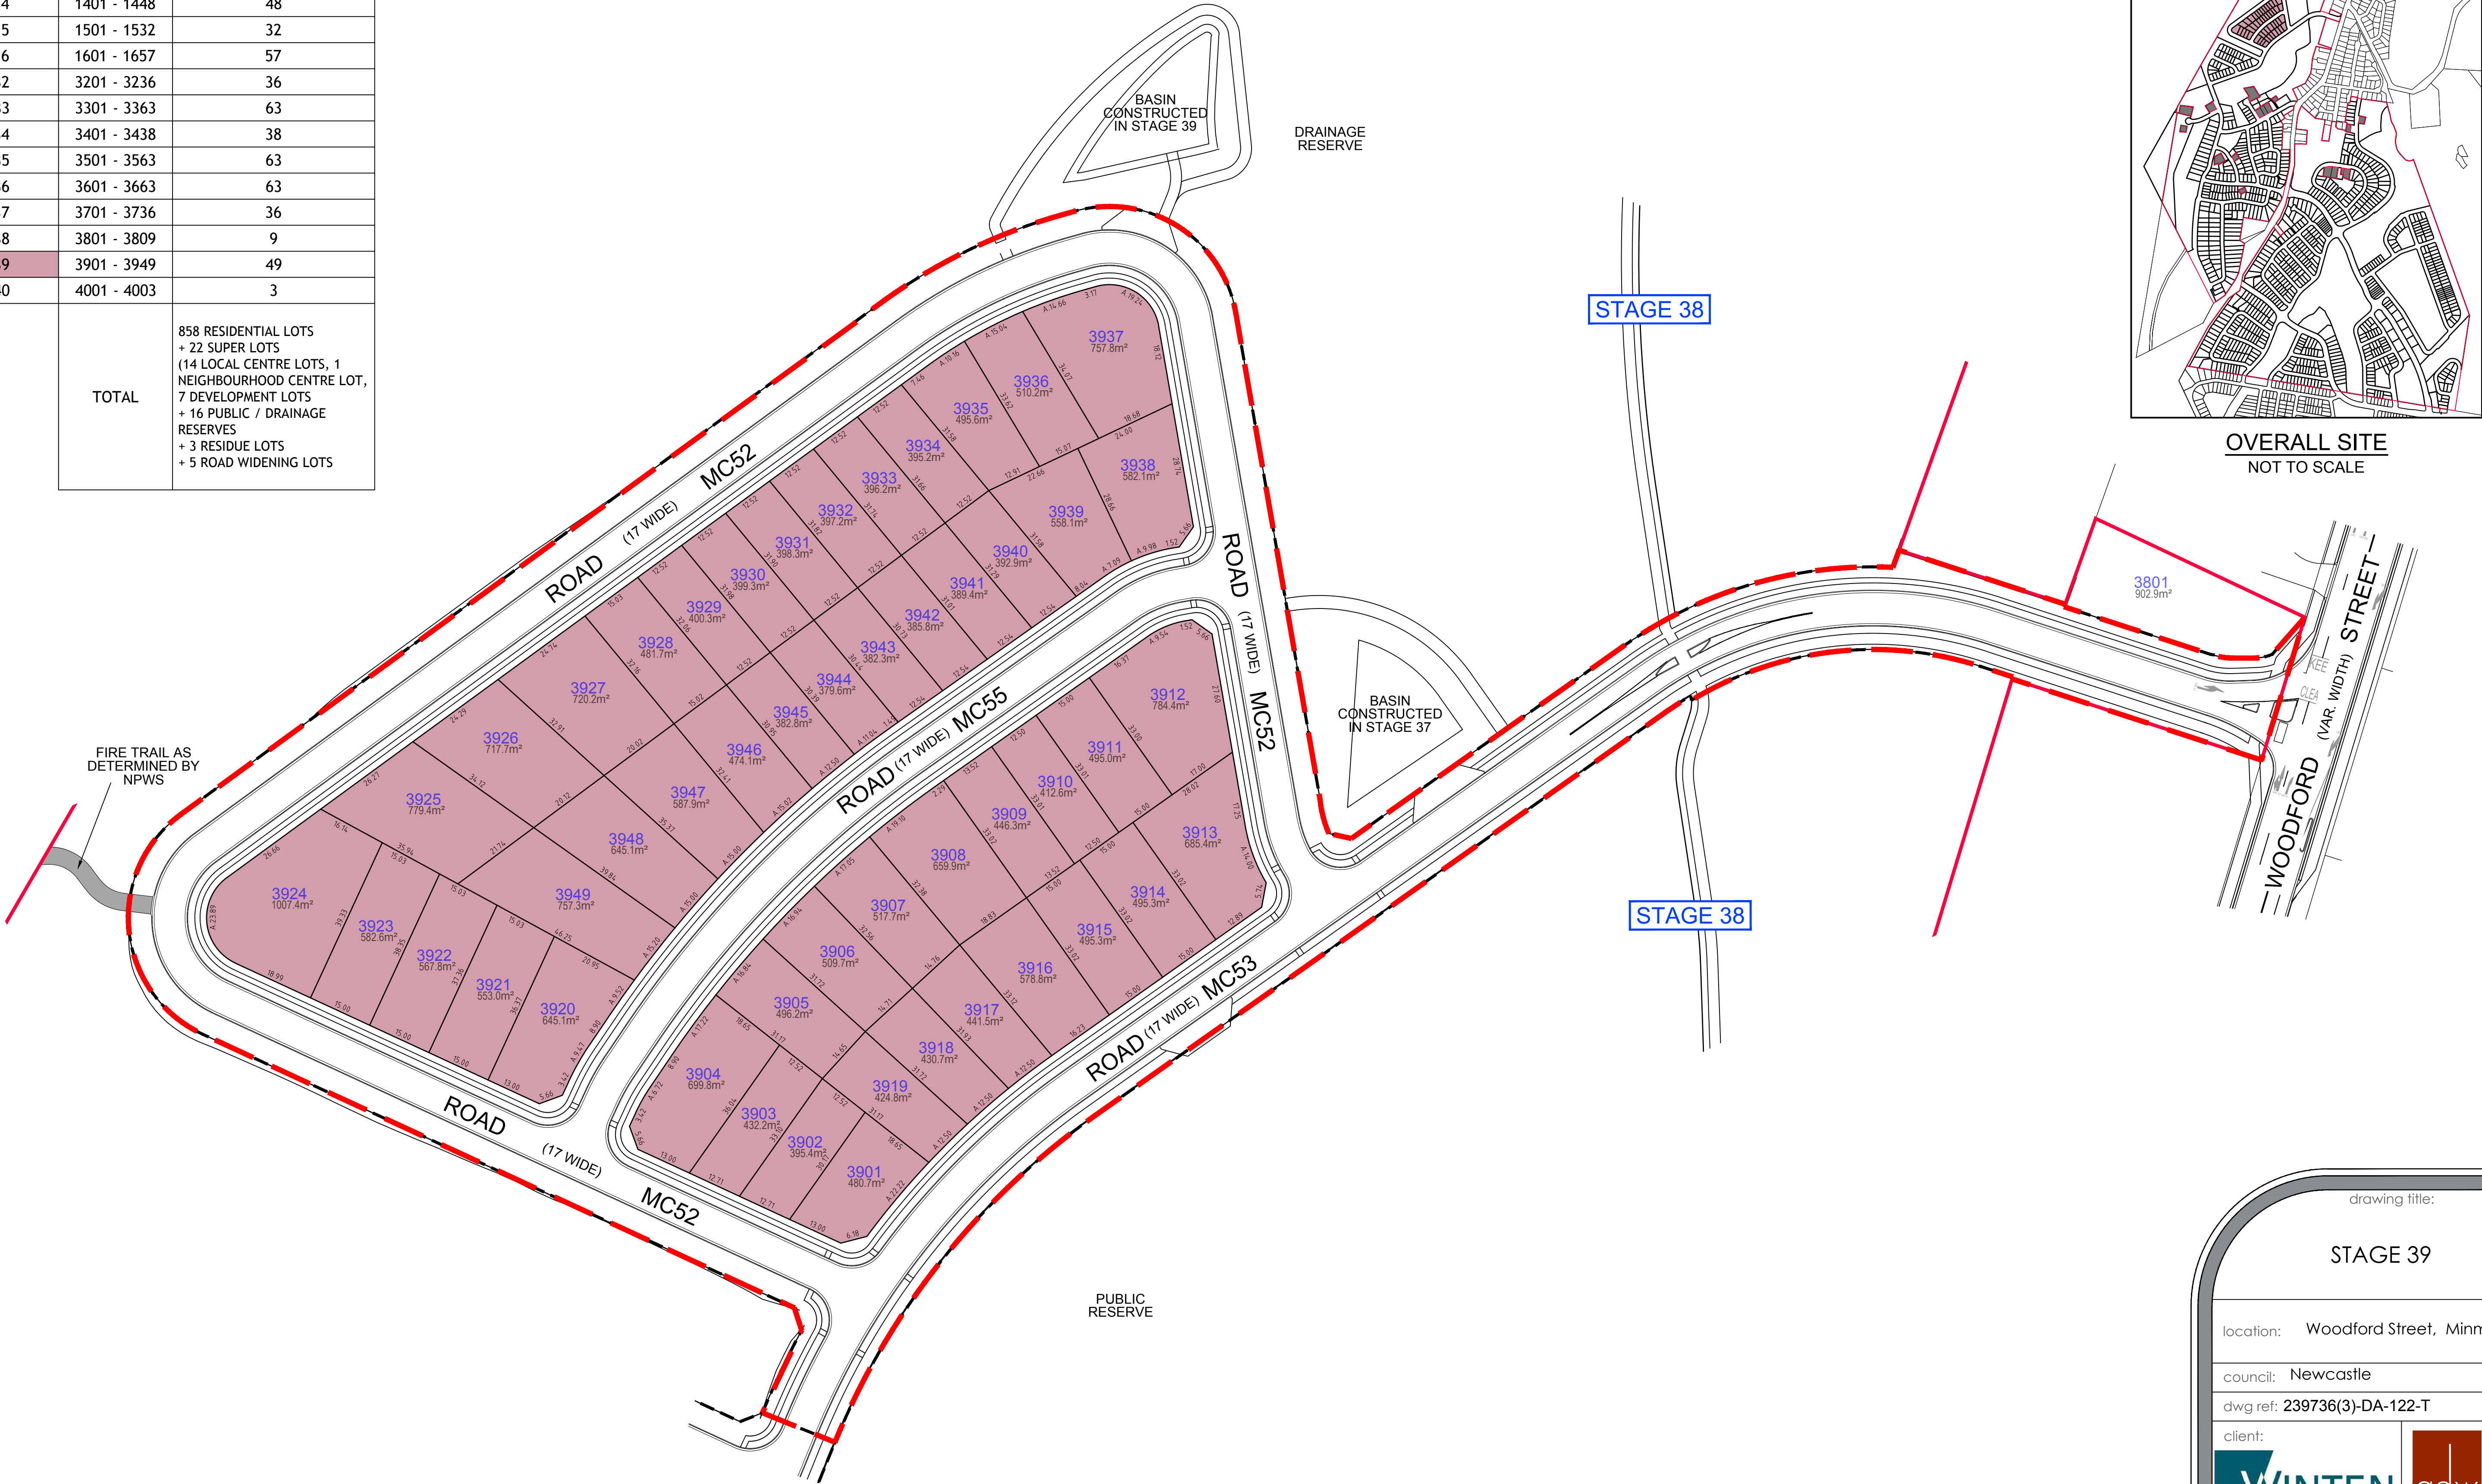

Woodford Street, Minmi

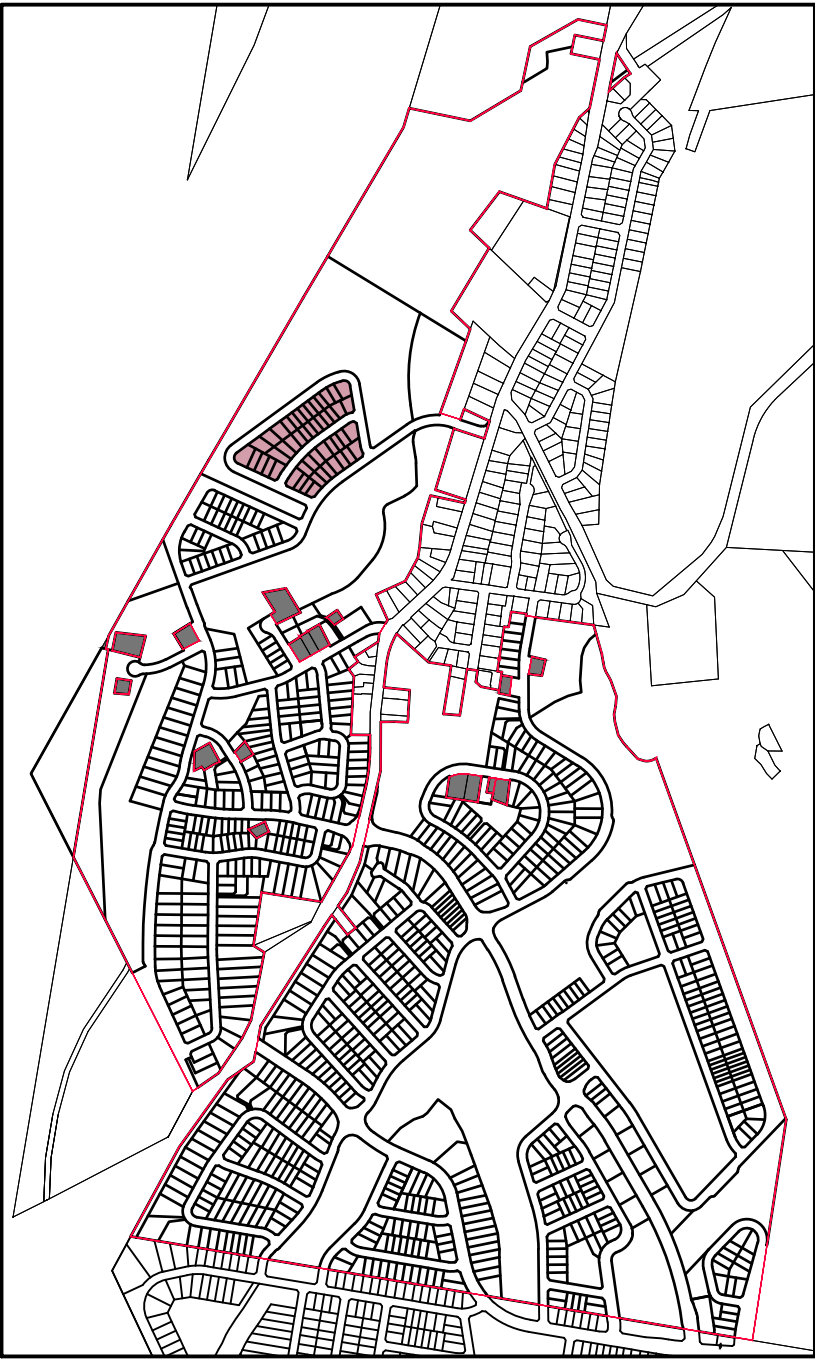

OVERALL SITE
NOT TO SCALE

ver.	date	comment	drawn	pm	level information	scale (A1 original size)	notes
T	03/03/2023	PLAN AMENDMENTS	AM	LG	DATUM: A.H.D. CONTOUR INTERVAL: 1m	0 15.0 30.0 37.5m SCALE: 1:750 (FULL)	

- project management
- civil engineering
- infrastructure
- superintendency
- economic analysis
- social impact
- town planning
- surveying
- development feasibility
- visualisation
- urban design

drawing title:

STAGE 39

location: Woodford Street, Minmi

council: Newcastle


dwg ref: 239736(3)-DA-122-T

client:




central coast office ph: (02) 4305 4300
hunter office ph: (02) 4978 5100

www.adwjohanson.com.au

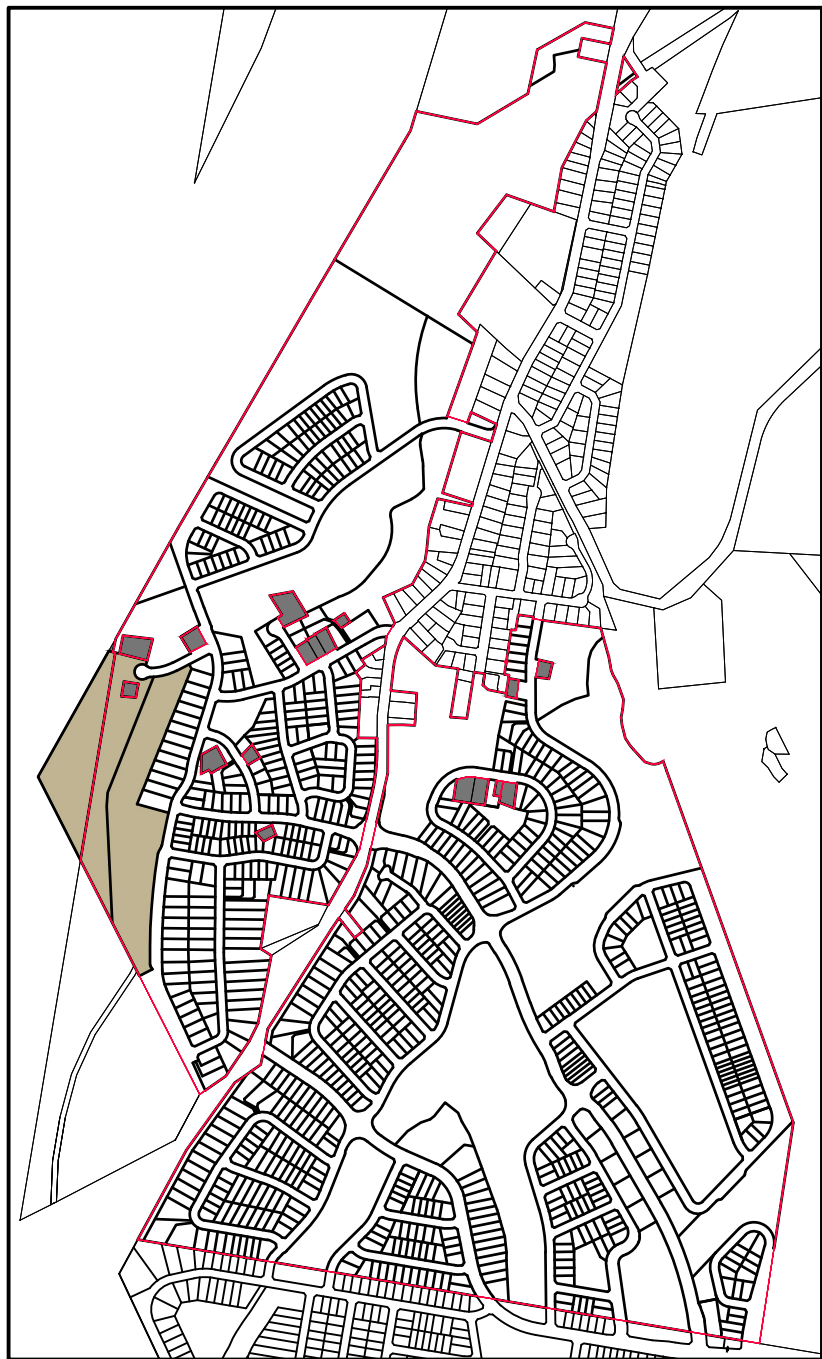

OVERALL SITE
NOT TO SCALE

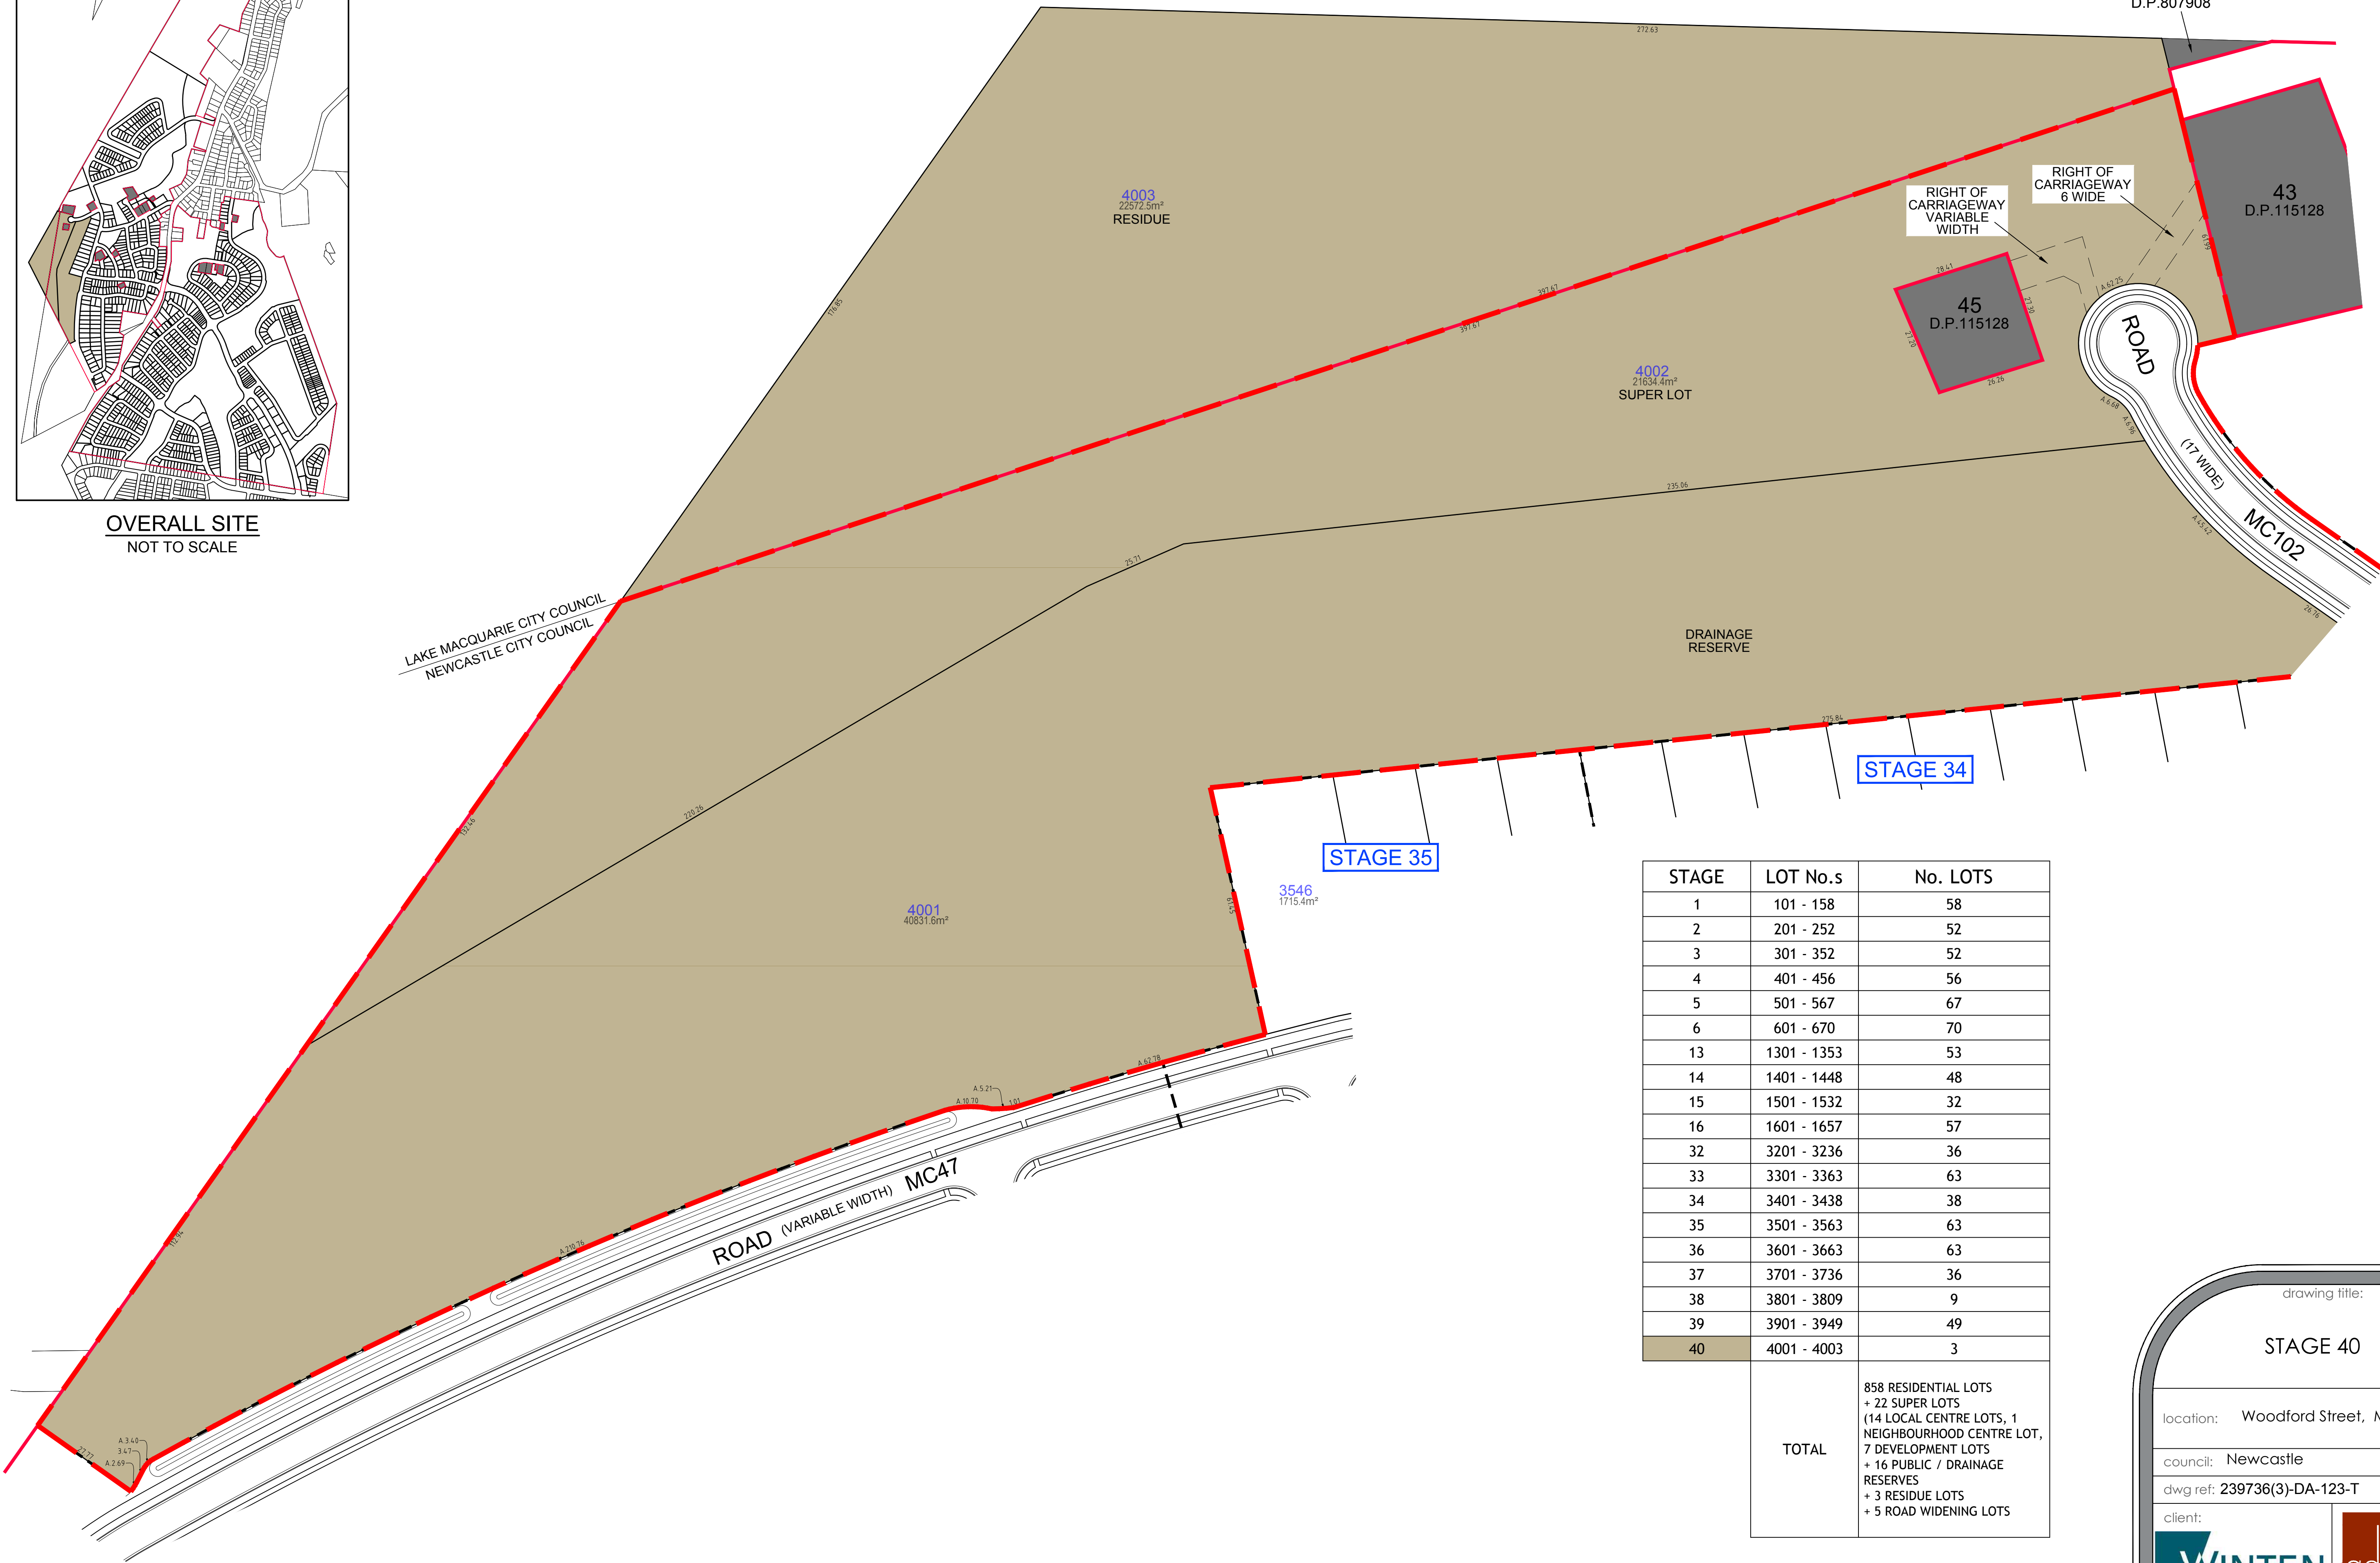

STAGE	LOT No.s	No. LOTS
1	101 - 158	58
2	201 - 252	52
3	301 - 352	52
4	401 - 456	56
5	501 - 567	67
6	601 - 670	70
13	1301 - 1353	53
14	1401 - 1448	48
15	1501 - 1532	32
16	1601 - 1657	57
32	3201 - 3236	36
33	3301 - 3363	63
34	3401 - 3438	38
35	3501 - 3563	63
36	3601 - 3663	63
37	3701 - 3736	36
38	3801 - 3809	9
39	3901 - 3949	49
40	4001 - 4003	3
TOTAL	858 RESIDENTIAL LOTS + 22 SUPER LOTS (14 LOCAL CENTRE LOTS, 1 NEIGHBOURHOOD CENTRE LOT, 7 DEVELOPMENT LOTS + 16 PUBLIC / DRAINAGE RESERVES + 3 RESIDUE LOTS + 5 ROAD WIDENING LOTS	

ver.	date	comment	drawn	pm	level information	scale (A1 original size)	notes
T	03/03/2023	PLAN AMENDMENTS	AM	LG	DATUM: A.H.D. CONTOUR INTERVAL: 1m	0 15.0 30.0 37.5m SCALE: 1:750 (FULL)	

- project management
- civil engineering
- infrastructure
- superintendency
- economic analysis
- social impact
- town planning
- surveying
- development feasibility
- visualisation
- urban design

drawing title:

STAGE 40

location: Woodford Street, Minmi

council: Newcastle


dwg ref: 239736(3)-DA-123-T

client:



central coast office ph: (02) 4305 4300
hunter office ph: (02) 4978 5100

www.adwjohanson.com.au

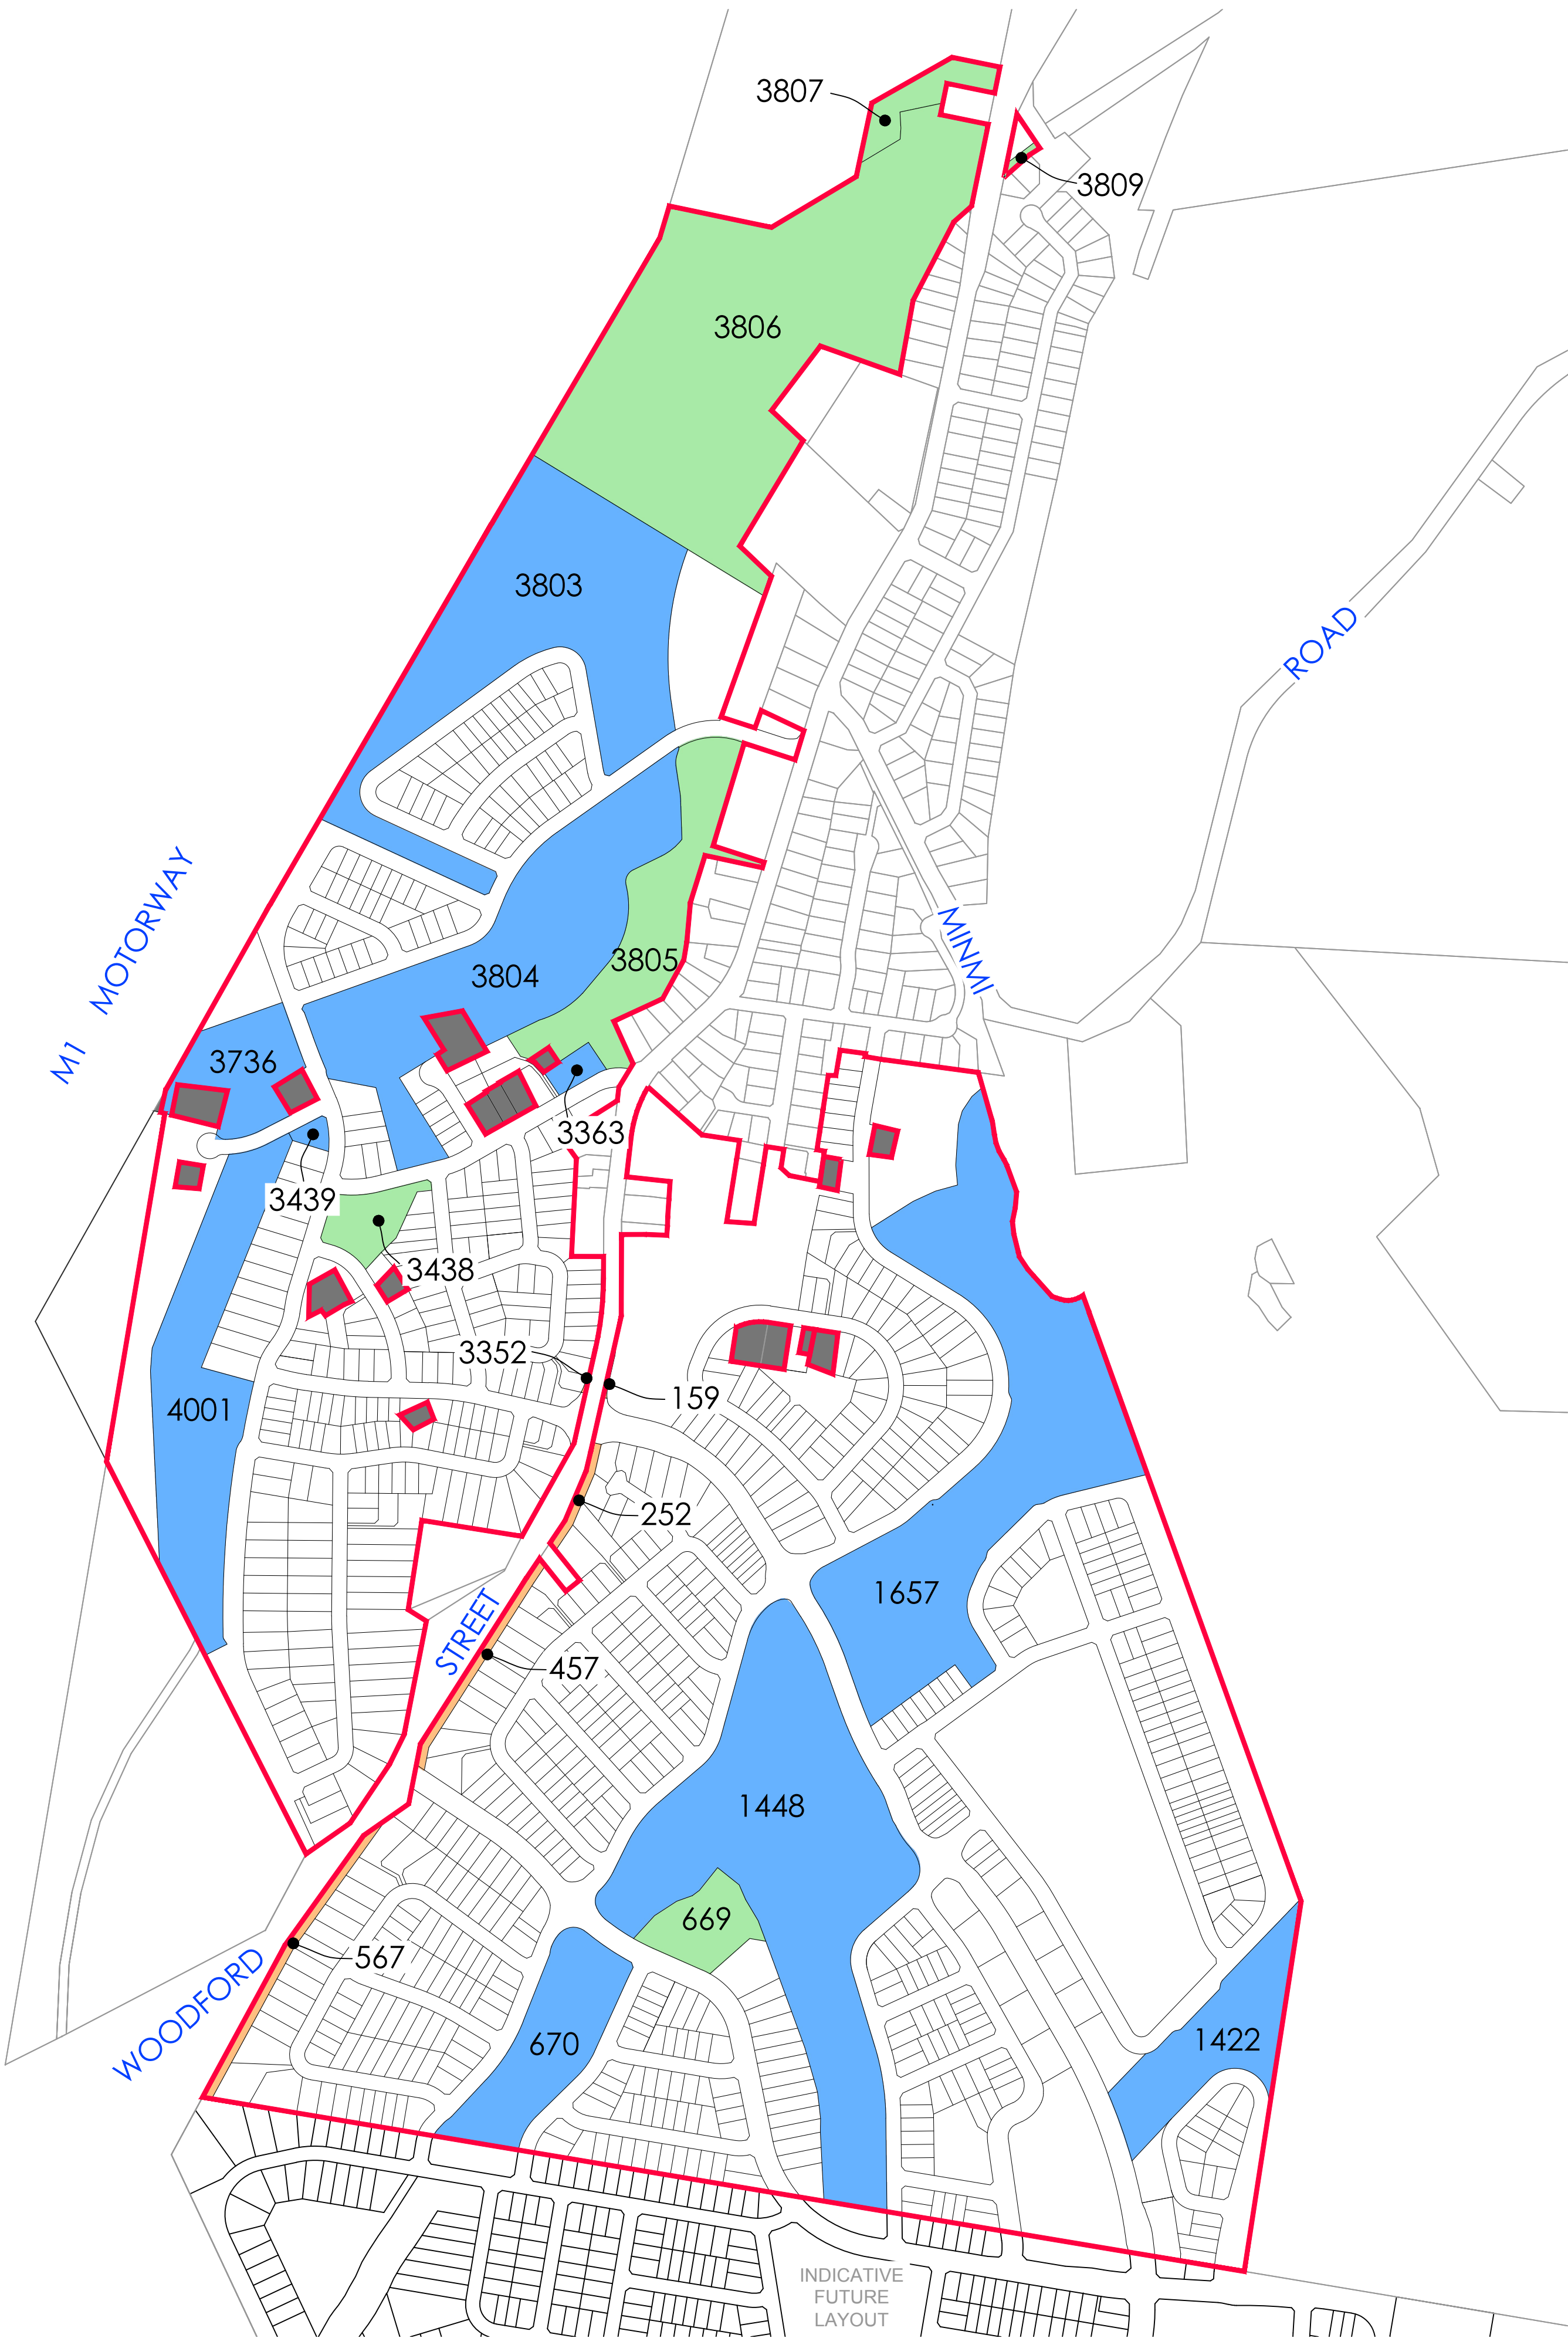

- ROAD WIDENING = APPROX. 8150m²
- PUBLIC RESERVE = APPROX. 16.67ha.
- DRAINAGE RESERVE = APPROX. 41.19ha

LOT NUMBER	STAGE DEDICATED
159	1
252	2
457	4
567	5
669	6
670	6
1422	14
1448	14
1657	16
3352	33
3363	33
3439	34
3438	34
3736	37
3803	38
3806	38
3808	38
3804	39
3805	39
4001	41

ver.	date	comment	drawn	pm	level information	scale (A1 original size)	notes
T	03/03/2023	PLAN AMENDMENTS	AM	LG	DATUM: A.H.D. CONTOUR INTERVAL: 1m	0 125 250m SCALE: 1:5000 (FULL)	
• project management • civil engineering • infrastructure • superintendency • economic analysis • social impact • town planning • surveying • development feasibility • visualisation • urban design							

"COPYRIGHT NOTICE"
THIS PLAN AND THE INFORMATION IT CONTAINS ARE COPYRIGHT AND REMAIN THE PROPERTY OF ADW JOHNSON PTY LTD. ADW JOHNSON PTY LTD GRANTS TO THE CLIENT NAMED ON THIS PLAN A LICENCE TO USE THE INFORMATION HEREON FOR THE PURPOSE FOR WHICH WE WERE ENGAGED TO PERFORM THE WORK. USE OF THE PLAN AND INFORMATION IT CONTAINS FOR ANY OTHER PURPOSE IS NOT PERMITTED UNLESS PRIOR WRITTEN APPROVAL HAS BEEN OBTAINED FROM ADW JOHNSON PTY LTD.

drawing title:
PROPOSED PUBLIC RESERVE AND PARK AREAS

location: Woodford Street, Minmi

council: Newcastle

dwg ref: 239736(3)-DA-124-T

client:




central coast office ph: (02) 4305 4300
hunter office ph: (02) 4978 5100

www.adwjohanson.com.au

LEGEND

- WATER QUALITY BASIN
- DETENTION BASIN
- WATER CROSSING

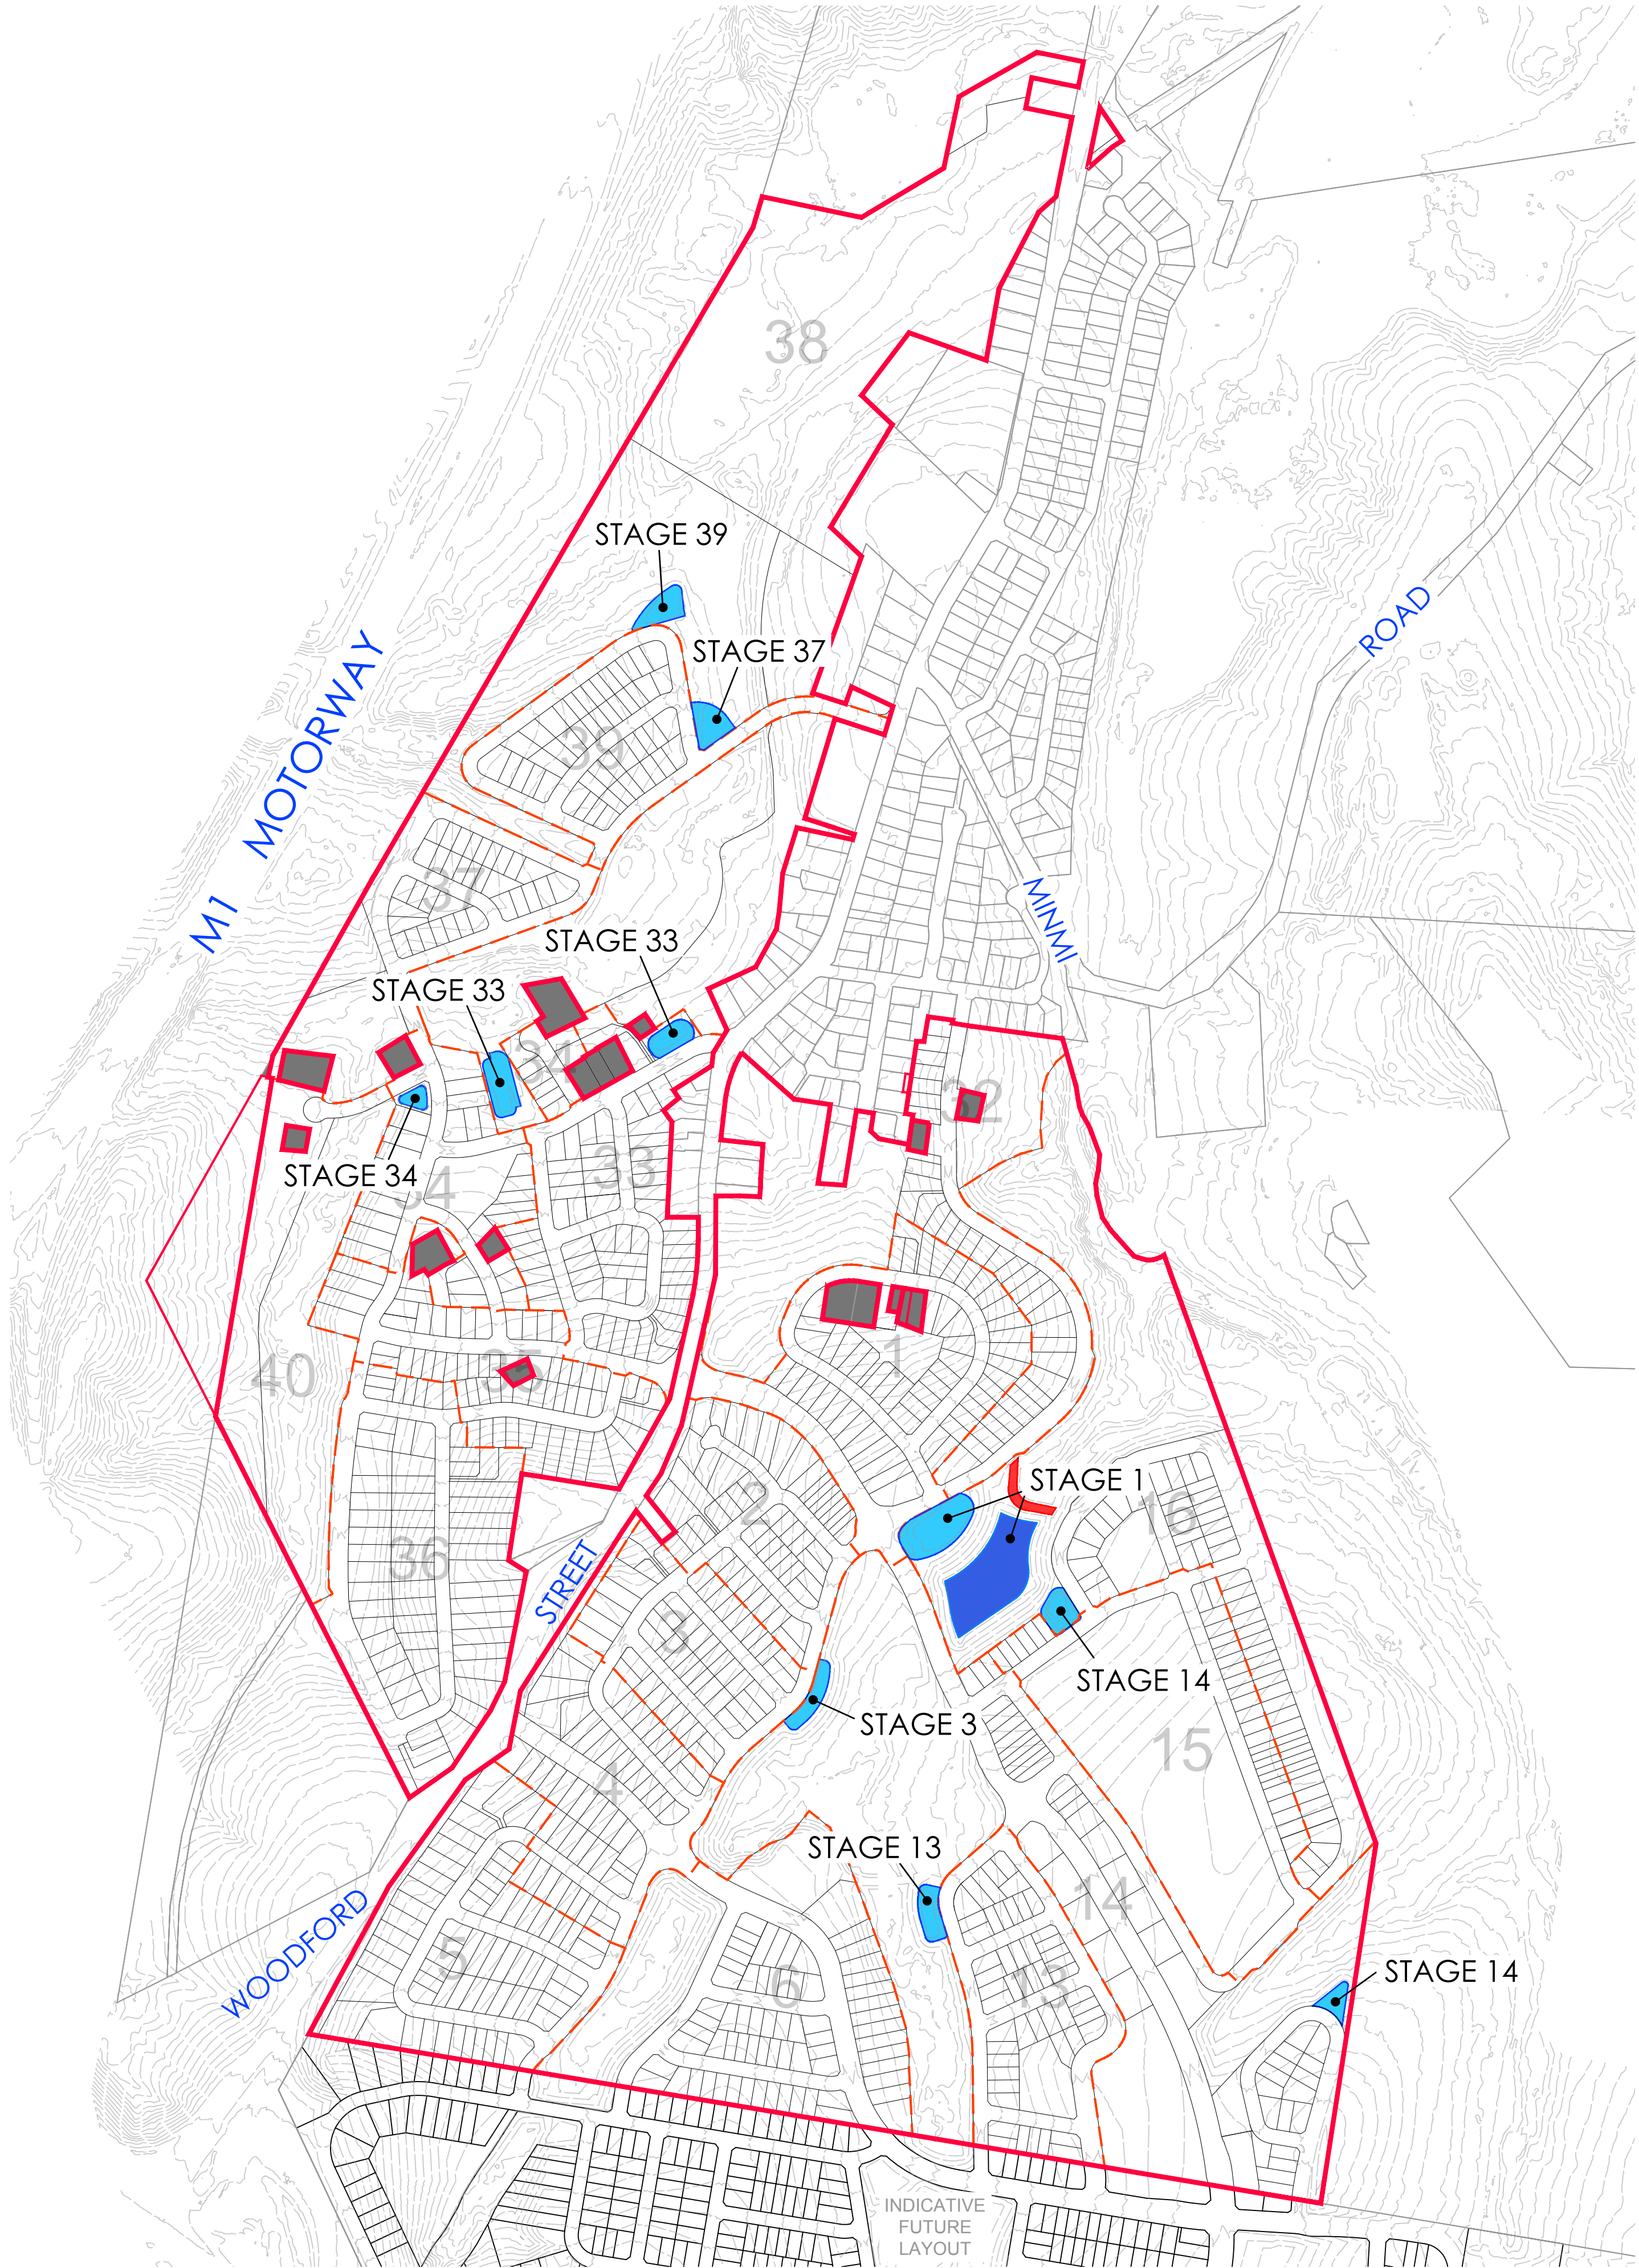

ver.	date	comment	drawn	pm	level information	scale (A1 original size)	notes
T	03/03/2023	PLAN AMENDMENTS	AM	LG	DATUM: A.H.D. CONTOUR INTERVAL: 1m	0 125 250m SCALE: 1:5000 (FULL)	

- project management
- civil engineering
- infrastructure
- superintendency
- economic analysis
- social impact
- town planning
- surveying
- development feasibility
- visualisation
- urban design

"COPYRIGHT NOTICE"
THIS PLAN AND THE INFORMATION IT CONTAINS ARE COPYRIGHT AND REMAIN THE PROPERTY OF ADW JOHNSON PTY LTD. ADW JOHNSON PTY LTD GRANTS TO THE CLIENT NAMED ON THIS PLAN A LICENCE TO USE THE INFORMATION HEREON FOR THE PURPOSE FOR WHICH WE WERE ENGAGED TO PERFORM THE WORK. USE OF THE PLAN AND INFORMATION IT CONTAINS FOR ANY OTHER PURPOSE IS NOT PERMITTED UNLESS PRIOR WRITTEN APPROVAL HAS BEEN OBTAINED FROM ADW JOHNSON PTY LTD.

drawing title:

PROPOSED BASIN PLAN

location:

Woodford Street, Minmi

council:

Newcastle

dwg ref:

239736(3)-DA-125-T

client:

WINTEN

PROPERTY GROUP

adw


johnson

central coast office ph: (02) 4305 4300
hunter office ph: (02) 4978 5100

www.adwjohanson.com.au

LEGEND

- EXTENT OF RESIDENTIAL DEVELOPMENT APPLICATIONS
- SHARED PATH (PAVED VERGE)
- 2.5m WIDE SHARED PATHWAY
- 1.2m WIDE SHARED PATHWAY

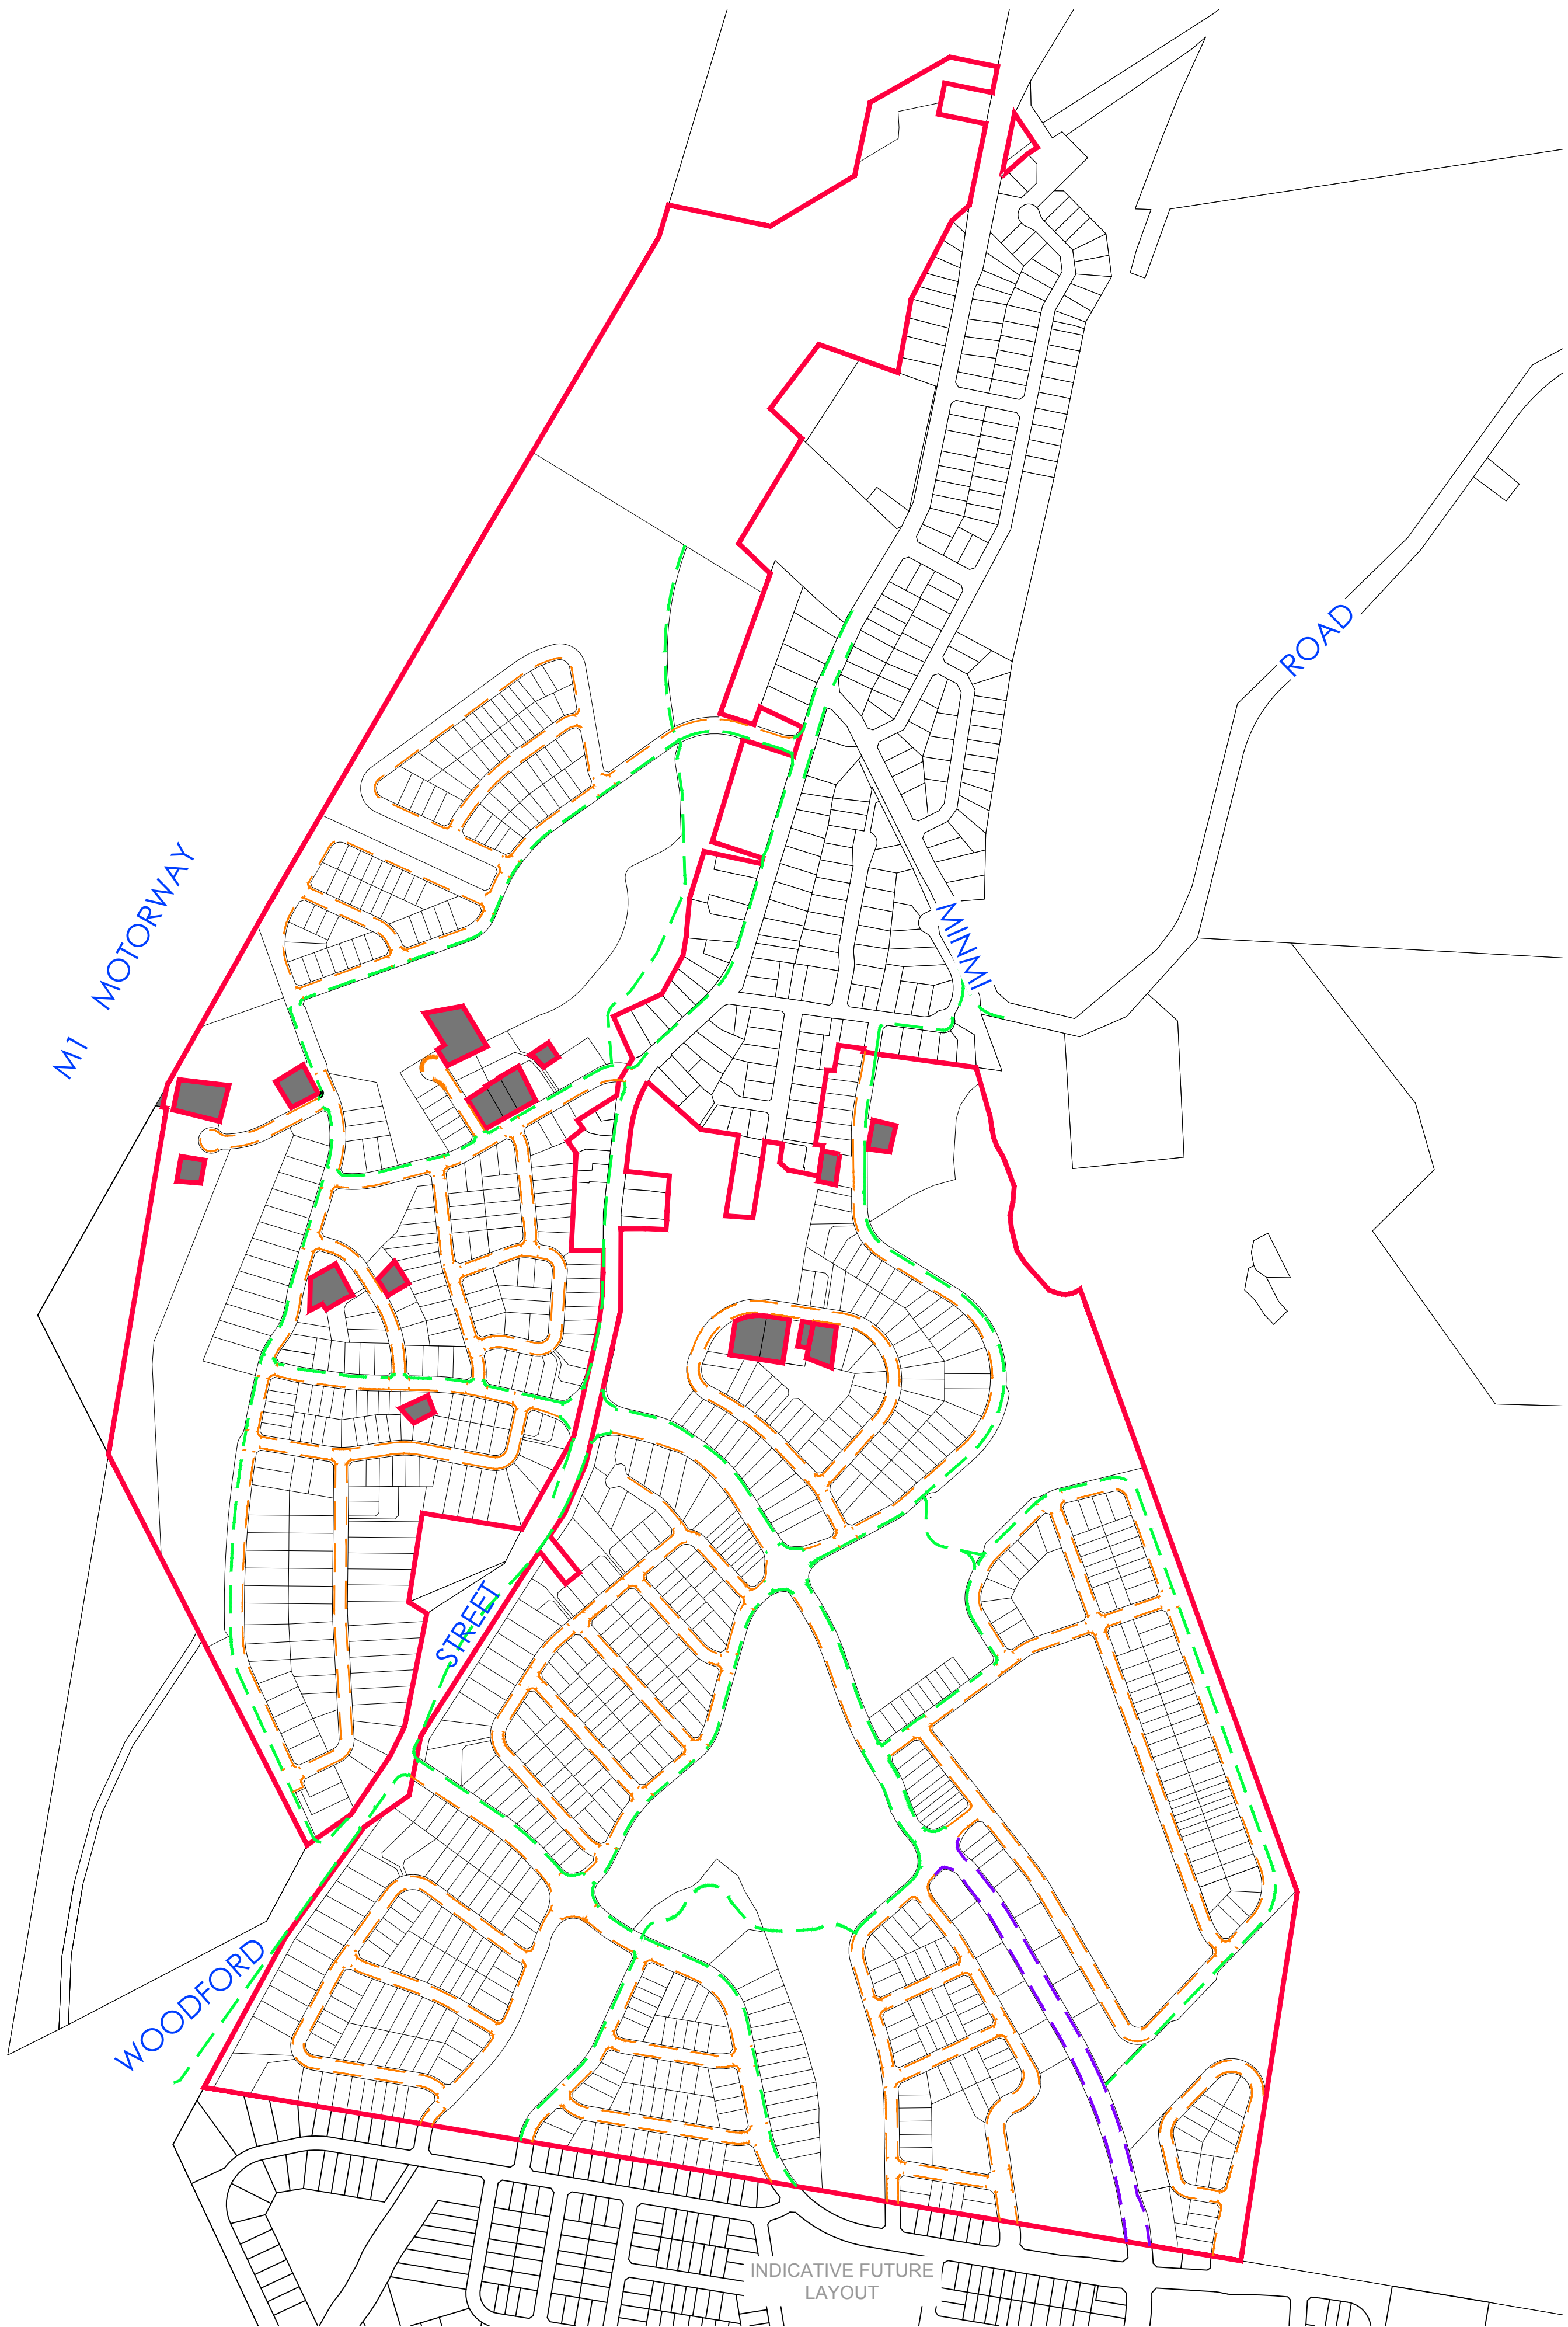

ver.	date	comment	drawn	pm	level information	scale (A1 original size)	notes
T	03/03/2023	PLAN AMENDMENTS	AM	LG	DATUM: A.H.D. CONTOUR INTERVAL: 1m	0 125 250m SCALE: 1:5000 (FULL)	

"COPYRIGHT NOTICE"
THIS PLAN AND THE INFORMATION IT CONTAINS ARE COPYRIGHT AND REMAIN THE PROPERTY OF ADW JOHNSON PTY LTD. ADW JOHNSON PTY LTD GRANTS TO THE CLIENT NAMED ON THIS PLAN A LICENCE TO USE THE INFORMATION HEREON FOR THE PURPOSE FOR WHICH WE WERE ENGAGED TO PERFORM THE WORK. USE OF THE PLAN AND INFORMATION IT CONTAINS FOR ANY OTHER PURPOSE IS NOT PERMITTED UNLESS PRIOR WRITTEN APPROVAL HAS BEEN OBTAINED FROM ADW JOHNSON PTY LTD.

drawing title:
PROPOSED
SHARED PATHWAY
PLAN

location: Woodford Street, Minmi

council: Newcastle


dwg ref: 239736(3)-DA-126-T

client:



central coast office ph: (02) 4305 4300
hunter office ph: (02) 4978 5100

www.adwjohanson.com.au

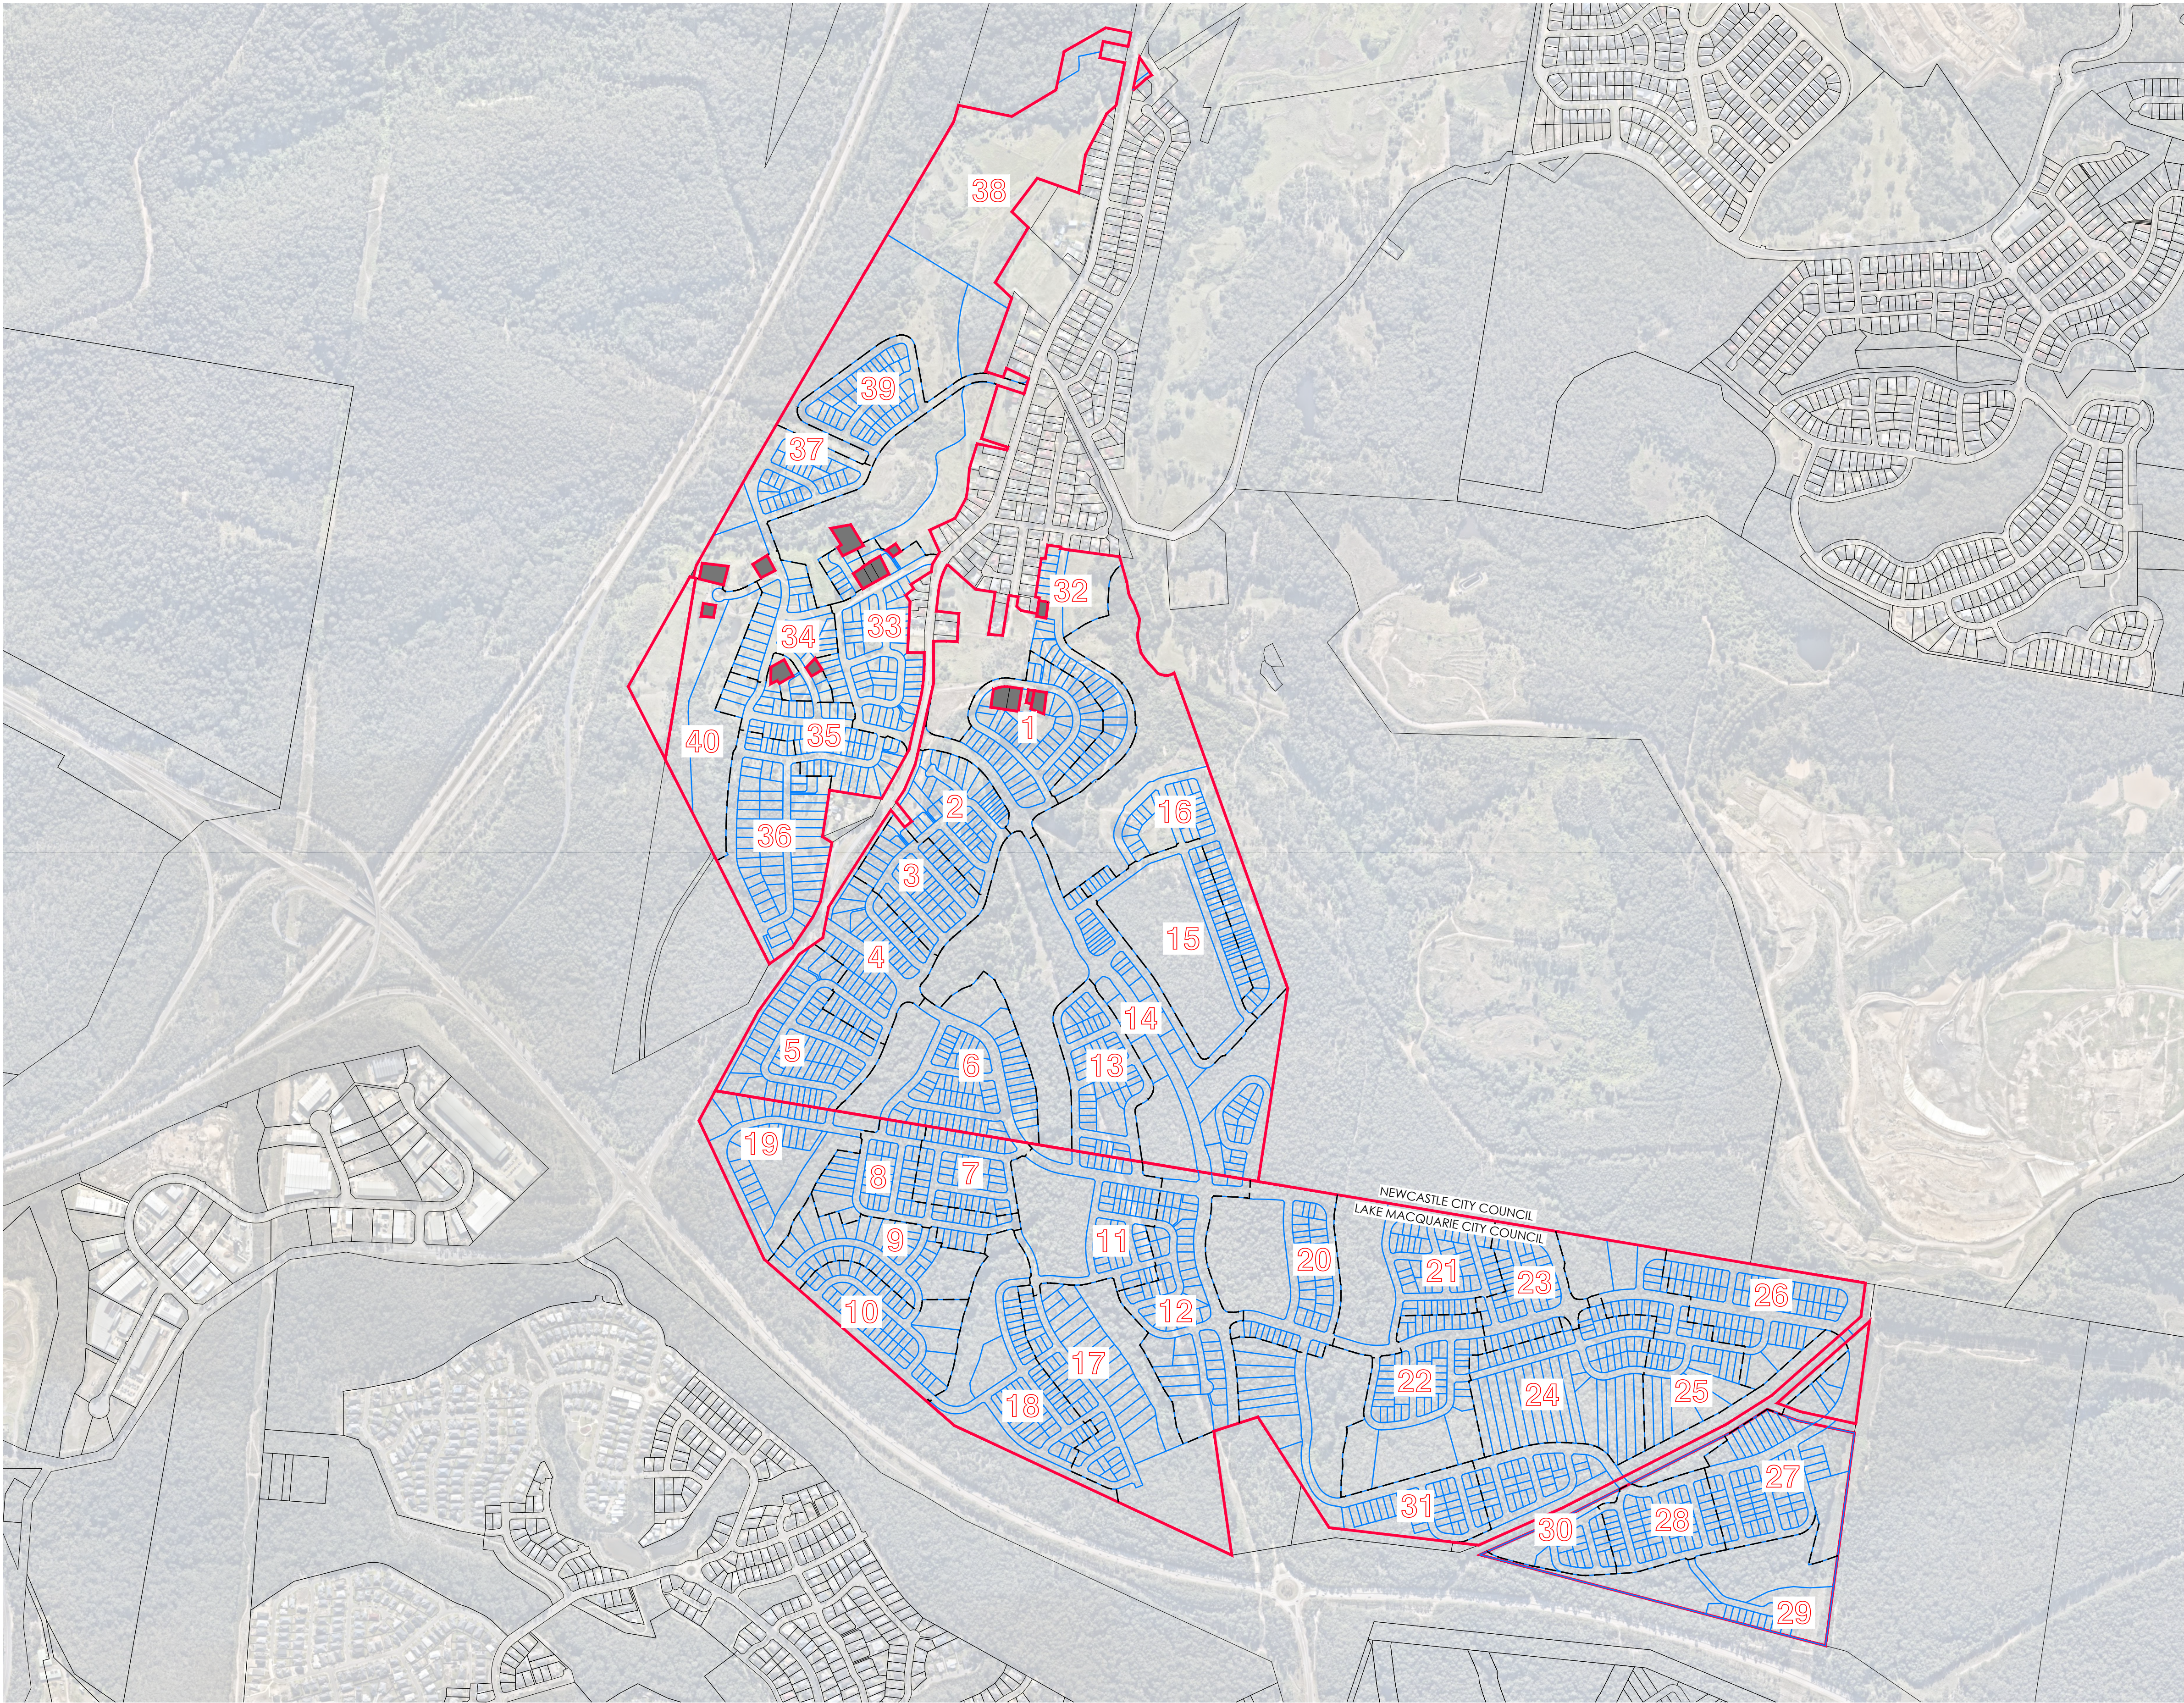

ver.	date	comment	drawn	pm	level information	scale (A1 original size)	notes
T	03/03/2023	PLAN AMENDMENTS	AM	LG	DATUM: A.H.D. CONTOUR INTERVAL: 1m	0 150 300 375m SCALE: 1:7500 (FULL)	

- project management
- civil engineering
- infrastructure
- superintendency
- economic analysis
- social impact
- town planning
- surveying
- development feasibility
- visualisation
- urban design

drawing title:

OVERALL STAGING
PLAN

location: Woodford Street, Minmi

council: Newcastle

dwg ref: 239736(5)-DA-127-T

client:



central coast office ph: (02) 4305 4300
hunter office ph: (02) 4978 5100

www.adwjohanson.com.au