

ATTACHMENT A – SECTION C – SITE SURVEY PLANS



LEGEND

- BDY
- BDY ADJ
- BDY ADJOINING
- BUILDING & STRUCTURAL FEATURES
- AWNING
- FENCE
- GATE
- BOL
- BUILD POST BOLLARD
- DRAINAGE SURFACE INLET PIT
- PP
- SL
- SI
- x FL1.23
- TOPO BOTTOM OF BANK
- TOPO EDGE OF GARDEN
- TOPO EDGE OF ROCK
- TOPO SCRUB LINE
- TOPO TOP OF BANK
- TOPO TREE (NORFOLK PINE)
- TOPO TREE
- S: (SPREAD)
- D: (TRUNK DIAMETER)
- H: (APPROX HEIGHT)
- TAP
- _CONTOUR
- _CONTOURMAJOR

SURVEY NOTES:-

- BOUNDARY DEFINITION IS BASED ON AVAILABLE SURVEY MARKS FOUND AND IS A "BEST FIT" OF ALL PROPERTIES. INDIVIDUAL LOT BOUNDARIES MAY BE DEFINED DIFFERENTLY BY OTHER SURVEYORS. WHERE INDIVIDUAL BOUNDARIES ARE CRITICAL TO DESIGN OR CONSTRUCTION THE CORNERS SHOULD BE MARKED.
- LAND TITLING INFORMATION FOR REMEMBRANCE DRIVE AND THE RESIDUE IN TITLE OF PORTION 175 IS BASED ON REPORTS BY MARK GROLL (INFOTRACK) DATED APRIL 2023 AND JUNE 2019. REMEMBRANCE DRIVE IS NOTED AS BEING COUNCIL PUBLIC ROAD. BOTH REMEMBRANCE DRIVE AND RESIDUE OF PORTION 175 ARE BOUNDED TO THE EAST BY THE MEAN HIGH WATER MARK AS ORIGINALLY DETERMINED BY DEPOSITED PLAN No.1976. LINWORK SHOWN FOR MHW AND RESIDUE PORTION 175 IS APPROXIMATE ONLY AND IS BASED ON AVAILABLE PLANS AND COUNCIL SUPPLIED REPORTS.

GENERAL NOTES:-

- SPOT LEVELS AND CONTOURS SHOWN HEREON ARE FOR DESIGN PURPOSES ONLY AND ARE TO BE CONFIRMED ON SITE PRIOR TO ANY EXCAVATION OR CONSTRUCTION.
- SPOT LEVELS HAVE BEEN REMOVED FROM THE FACE OF THIS PLAN FOR CLARITY. ADDITIONAL SPOT LEVELS CAN BE ACCESSED ON THE ELECTRONIC COPY OF THIS PLAN FOR MORE DETAILED DESIGN WORKS.
- FLOOR LEVELS SHOWN ARE INDICATIVE ONLY AND HAVE BEEN OBSERVED WHERE ACCESSIBLE. BUILDINGS MAY HAVE MULTIPLE INTERNAL LEVELS NOT VISIBLE AND WHERE CRITICAL THEY SHOULD BE CONFIRMED.
- ONLY THE BEACHFRONT SIDE OF EACH LOT HAS BEEN SURVEYED FOR THIS PLAN, UP TO AND INCLUDING THE BUILDING LINE.
- SERVICES HAVE BEEN LOCATED WHERE VISIBLE ONLY. PRIOR TO EXCAVATION OR CONSTRUCTION, ALL SERVICES ARE TO BE LOCATED BY THE RELEVANT AUTHORITY.
- BEFORE YOU DIG AUSTRALIA PLANS HAVE BEEN VIEWED AND NO RELEVANT SERVICES WERE FOUND IN THE DETAIL AREA.



ver.	date	comment	surveyed	drawn	checked	pm	co-ordinate & level information	scale (A1 original size)	page
A	17.03.2023	INITIAL ISSUE	LS	MB	DK	BW	CO-ORDINATE SYSTEM: MGA 56 ORIGIN OF CO-ORDINATES: S.S.M. 138154 DATUM: A.H.D. ORIGIN OF LEVELS: S.S.M. 138154 CONTOUR INTERVAL: 0.5m	A1 1:2000 0 50 100m A3 1:4000	1 OF 10

drawing title:
Partial Survey of
Wamberal Beach
and Adjoining Lots

location: Wamberal Beach

council: Central Coast Council

dwg ref: 190838-DET-001

client:
WAMBERAL
PROTECTION
ASSOCIATION
INC.


central coast office ph: (02) 4305 4300
hunter office ph: (02) 4978 5100
sydney office ph: (02) 8046 7411

www.adwjohnson.com.au

working beyond expectations

"Copyright! Notice" This plan and the information it contains are copyright and remain the property of ADW Johnson Pty Ltd. ADW Johnson Pty Ltd grants to the client named on this plan a license to use the information hereon for the purpose for which we were engaged to perform the work. Use of the plan and information it contains for any other purpose is not permitted unless prior written approval has been obtained from ADW Johnson Pty Ltd.

• urban design • visualisation • development feasibility • surveying • town planning • social impact • superintendency • infrastructure • civil engineering • project management

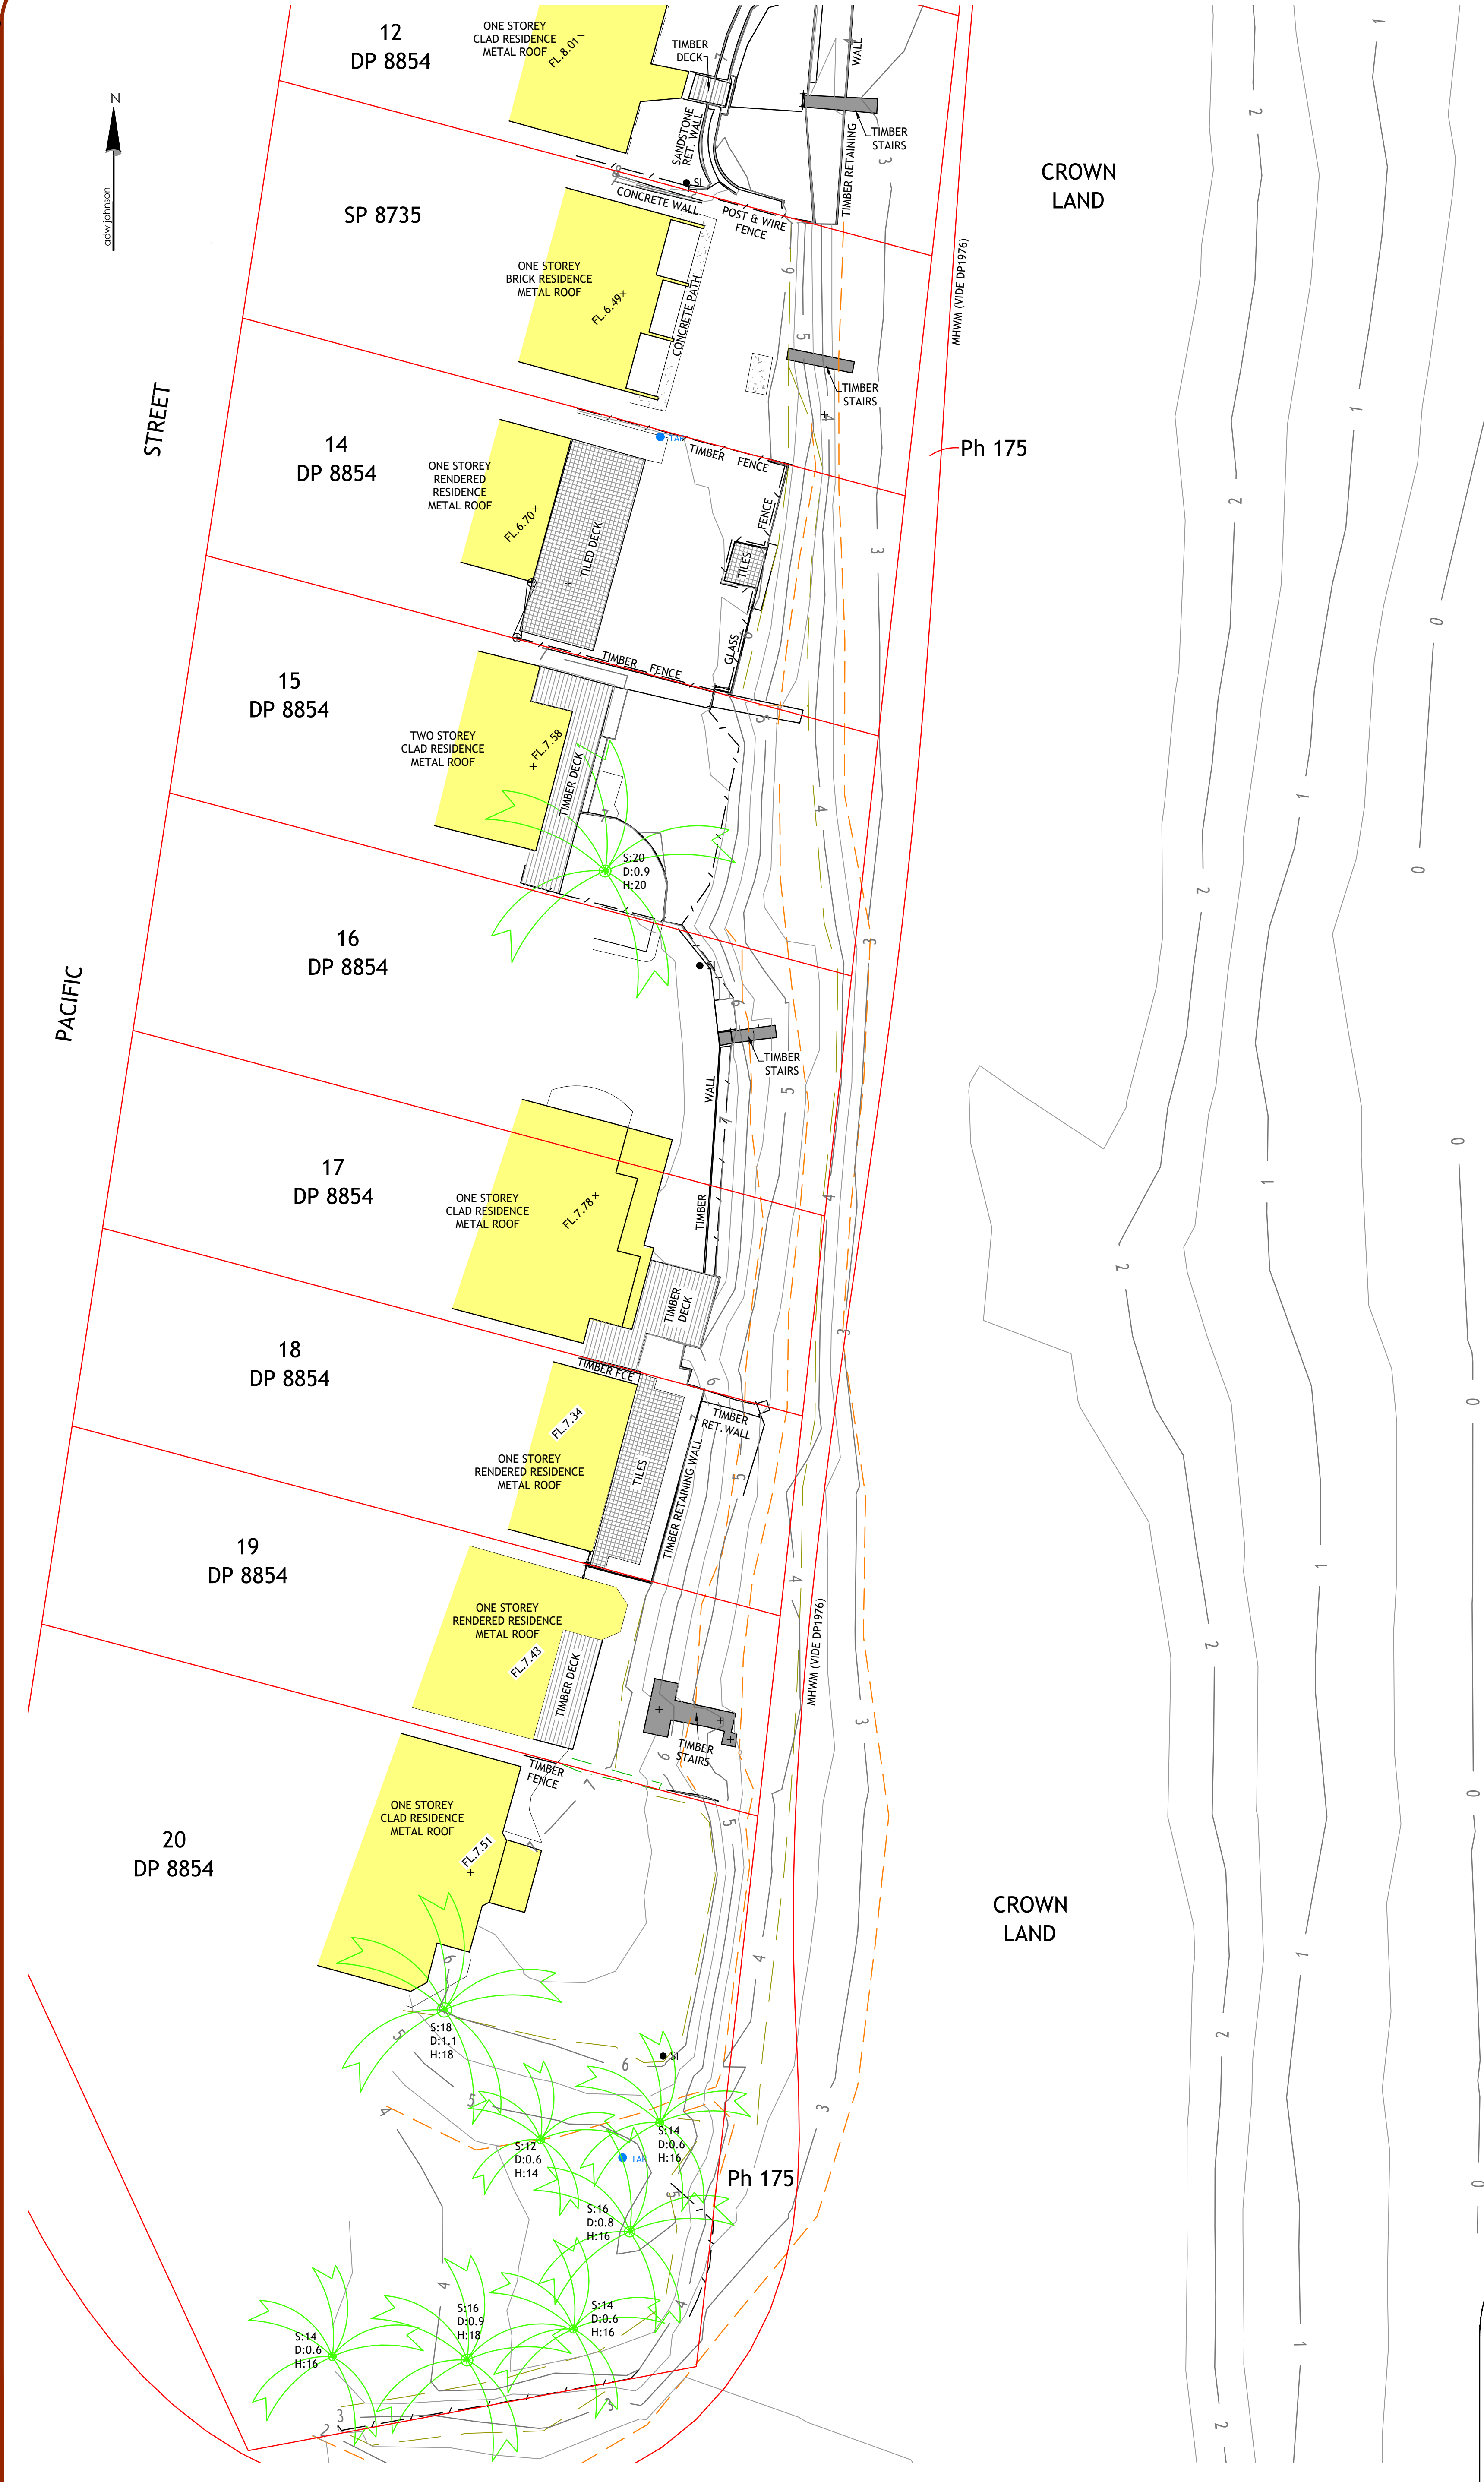

REFER TO SHEET 1 FOR NOTES

DIAL 1100
BEFORE YOU DIG

WARNING
OPTICAL FIBRE
IN AREA

WARNING
UNDERGROUND
ELECTRICITY LINES

GDA2020

drawing title:
**Partial Survey of
Wamberal Beach
and Adjoining Lots**

location: Wamberal Beach

council: Central Coast Council

dwg ref: 190838-DET-001


client: **WAMBERAL
PROTECTION
ASSOCIATION
INC.**

adw
johnson

central coast office ph: (02) 4305 4300
hunter office ph: (02) 4978 5100
sydney office ph: (02) 8046 7411

www.adwjohanson.com.au

ver.	date	comment	surveyed	drawn	checked	pm	co-ordinate & level information	scale (A1 original size)	page
A	17.03.2023	INITIAL ISSUE	LS	MB	DK	BW	CO-ORDINATE SYSTEM: MGA 2020 ORIGIN OF CO-ORDINATES: S.S.M. 138154 DATUM: A.H.D. ORIGIN OF LEVELS: S.S.M. 138154 CONTOUR INTERVAL: 0.5m	A1 1:250 0 5.0 10.0 12.5m A3 1:500	2 OF 10
							Date of Surv	17.03.2023	

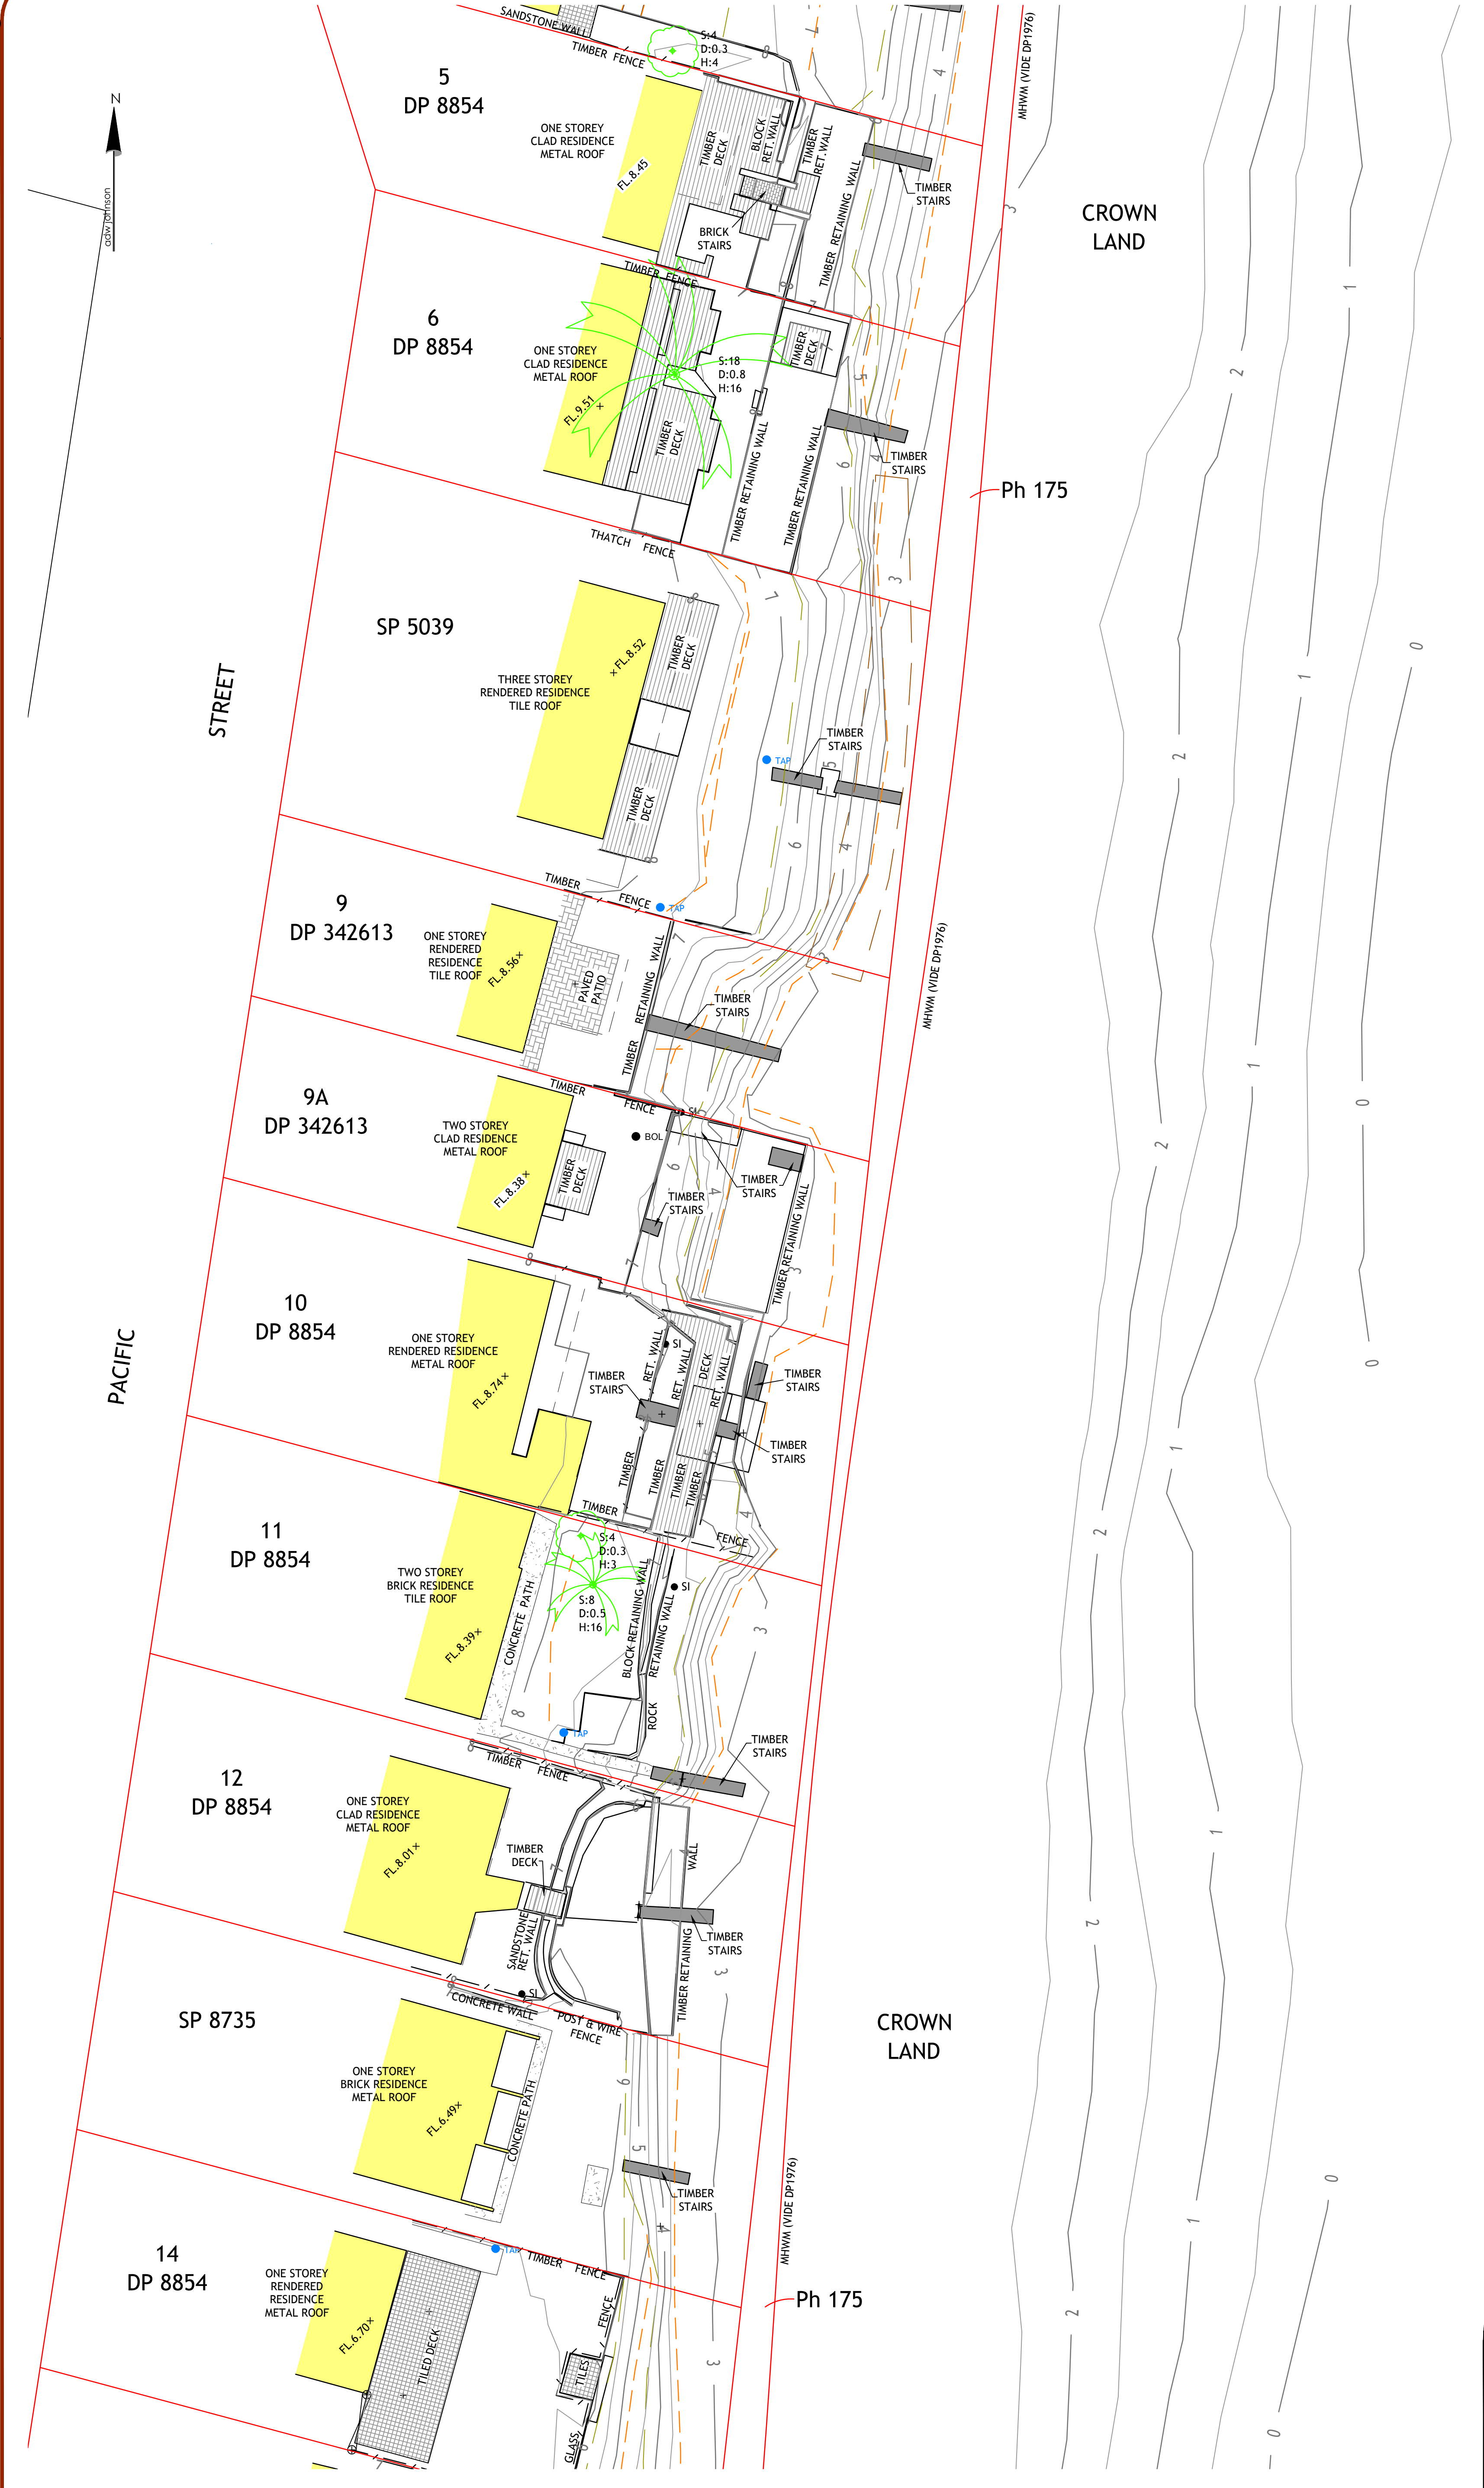

ver.	date	comment	surveyed	drawn	checked	pm	co-ordinate & level information	scale (A1 original size)	page
A	17.03.2023	INITIAL ISSUE	LS	MB	DK	BW	CO-ORDINATE SYSTEM: MGA 56 ORIGIN OF CO-ORDINATES: S.S.M. 138154 DATUM: A.H.D. ORIGIN OF LEVELS: S.S.M. 138154 CONTOUR INTERVAL: 0.5m	A1 1:250 A3 1:500	3 OF 10
Date of Surv 17.03.2023									

REFER TO SHEET 1 FOR NOTES

DIAL 1100
BEFORE YOU DIG

WARNING
OPTICAL FIBRE
IN AREA

WARNING
UNDERGROUND
ELECTRICITY LINES

drawing title:
Partial Survey of
Wamberal Beach
and Adjoining Lots


location: Wamberal Beach

council: Central Coast Council

dwg ref: 190838-DET-001

client: WAMBERAL PROTECTION ASSOCIATION INC.

central coast office ph: (02) 4305 4300
hunter office ph: (02) 4978 5100
sydney office ph: (02) 8046 7411
www.adwjohanson.com.au

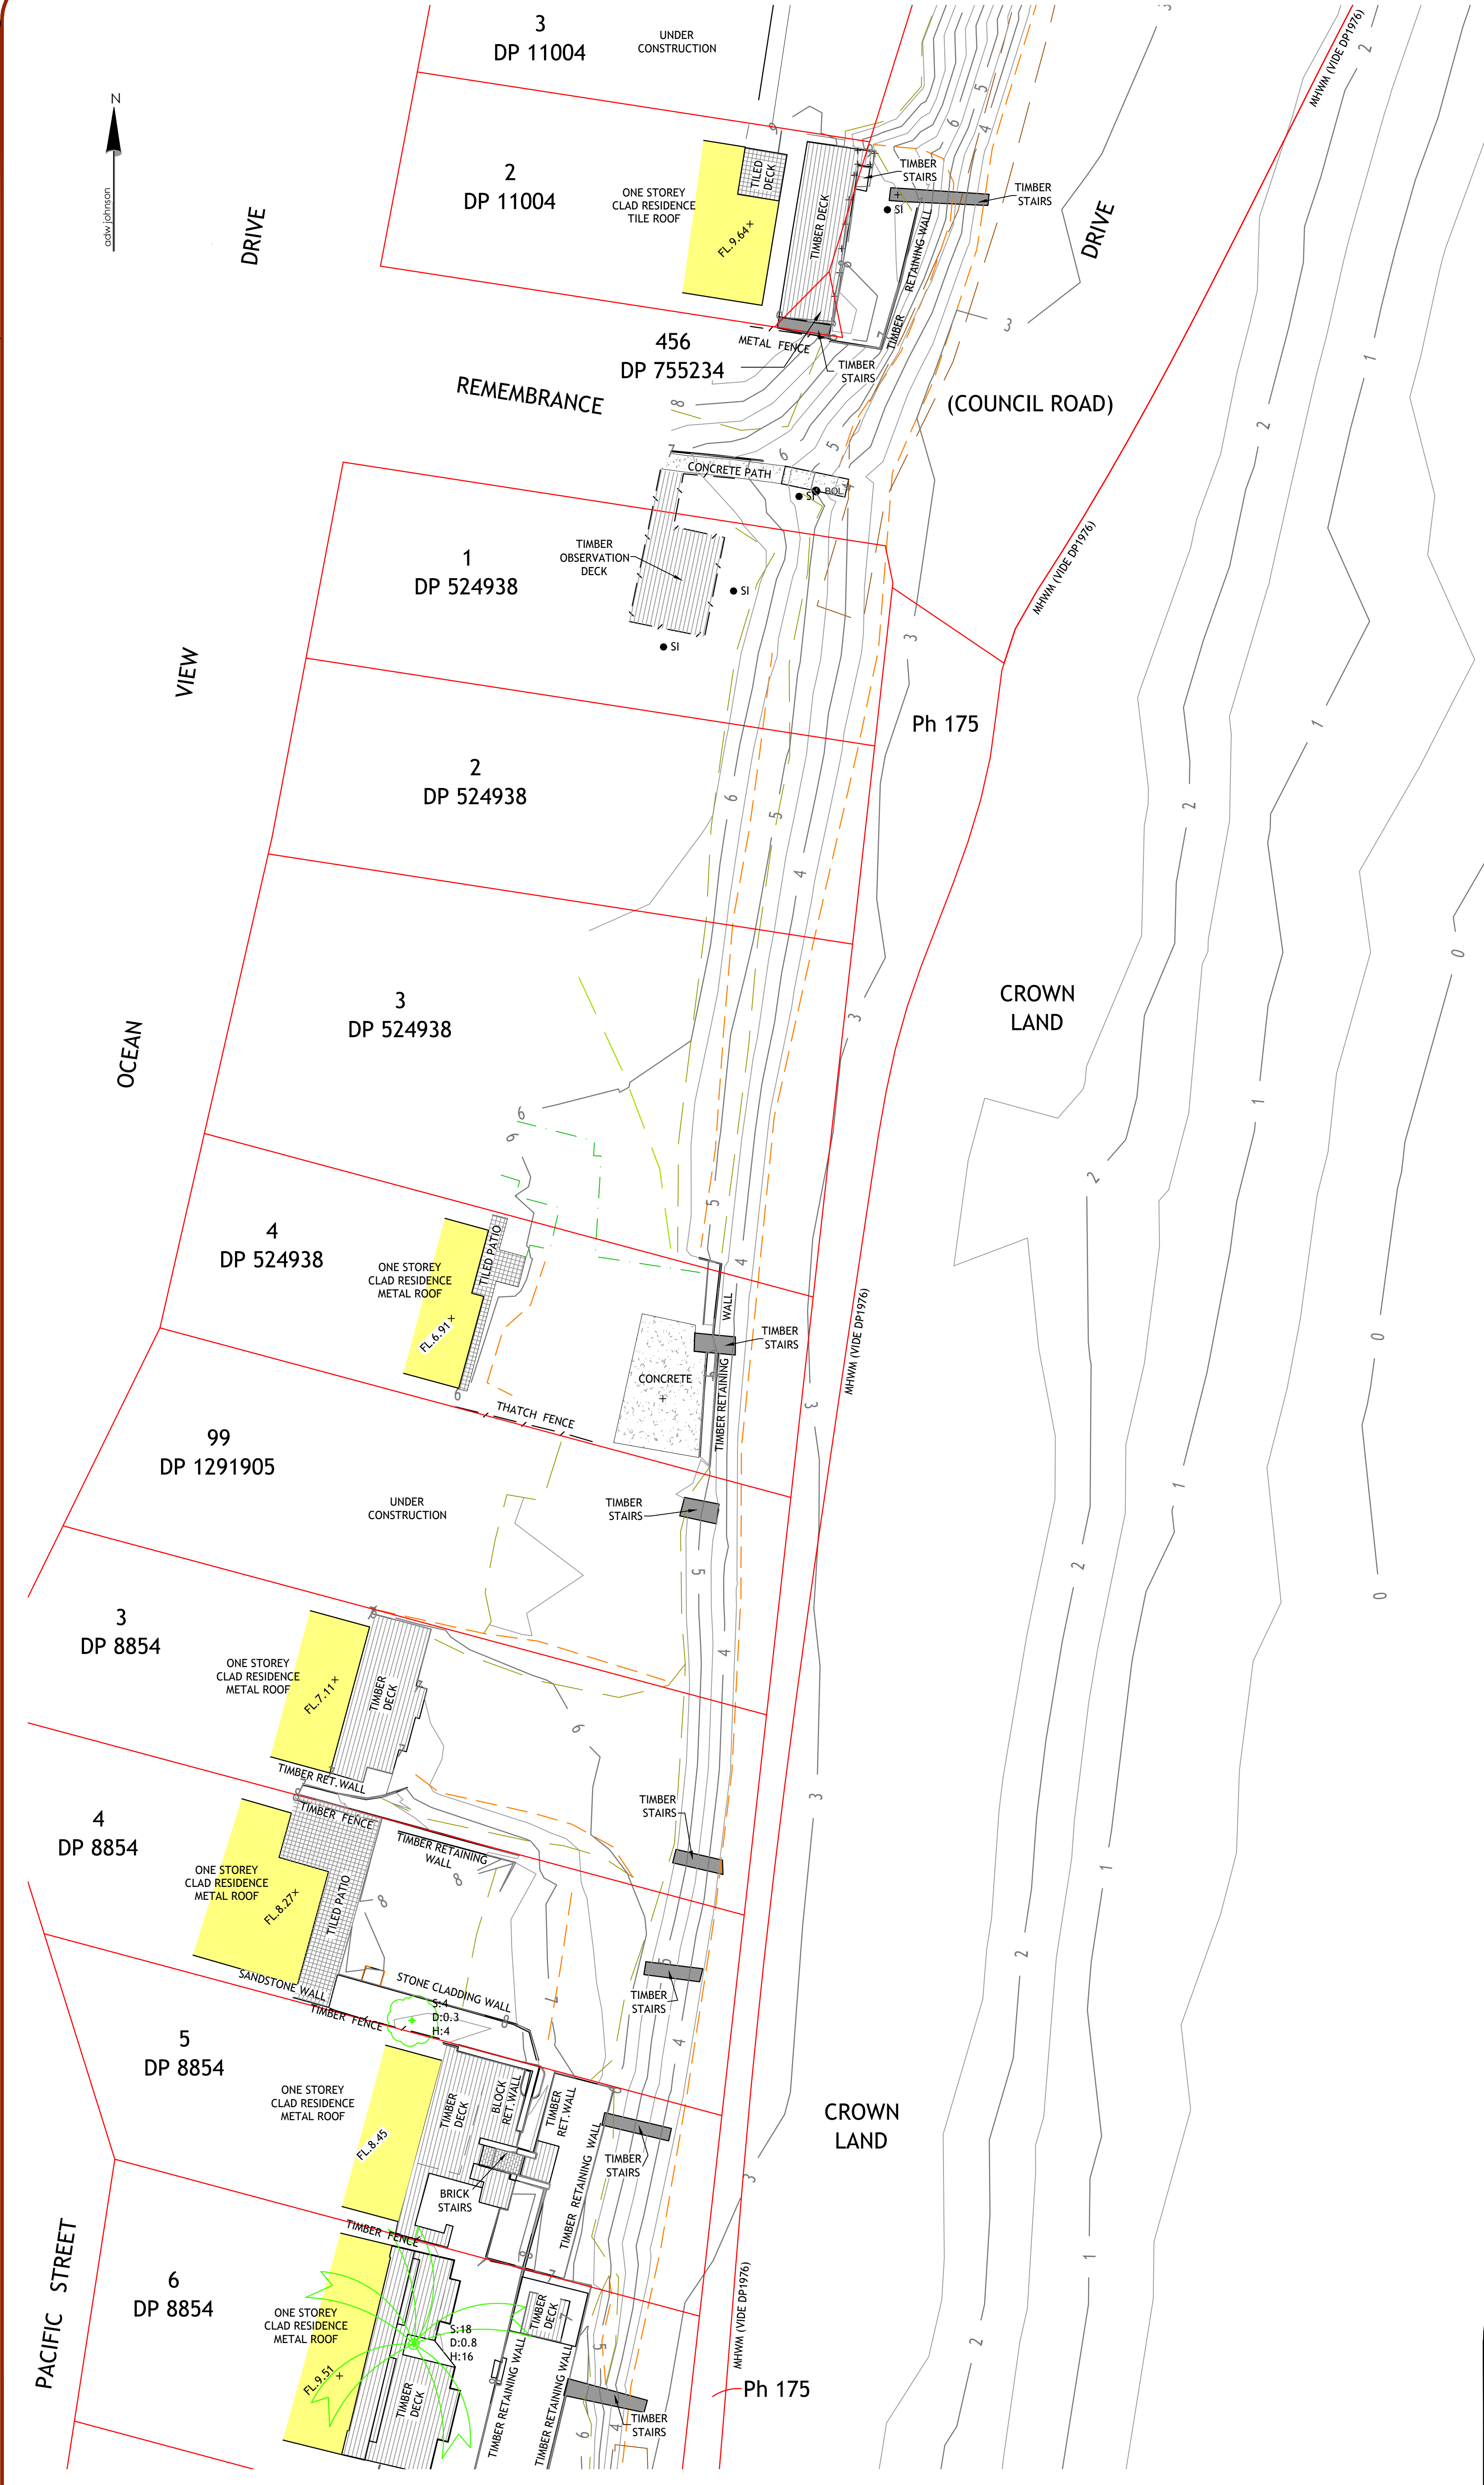

ver.	date	comment	surveyed	drawn	checked	pm	co-ordinate & level information	scale (A1 original size)	page
A	17.03.2023	INITIAL ISSUE	LS	MB	DK	BW	CO-ORDINATE SYSTEM: MGA 56 ORIGIN OF CO-ORDINATES: S.S.M. 138154 DATUM: A.H.D. ORIGIN OF LEVELS: S.S.M. 138154 CONTOUR INTERVAL: 0.5m	A1 05.010.012.515 A3 1:2501:500	4 OF 10
Date of Surv 17.03.2023									

REFER TO SHEET 1 FOR NOTES

DIAL 1100 BEFORE YOU DIG

WARNING

OPTICAL FIBRE IN AREA

WARNING

UNDERGROUND ELECTRICITY LINES

GDA2020

drawing title:
Partial Survey of Wamberal Beach and Adjoining Lots

location: Wamberal Beach

council: Central Coast Council

dwg ref: 190838-DET-001

client: WAMBERAL PROTECTION ASSOCIATION INC.

central coast office
hunter office
sydney office


ph: (02) 4305 4300
ph: (02) 4978 5100
ph: (02) 8046 7411

www.adwjohanson.com.au

adwjohnson

"Copyright" Notice This plan and the information it contains are copyright and remain the property of ADW Johnson Pty Ltd. ADW Johnson Pty Ltd grants to the client named on this plan a license to use the information hereon for the purpose for which we were engaged to perform the work. Use of the plan and information it contains for any other purpose is not permitted unless prior written approval has been obtained from ADW Johnson Pty Ltd.

• project management • civil engineering • infrastructure • superintendency • social impact • town planning • surveying • development feasibility • visualisation • urban design

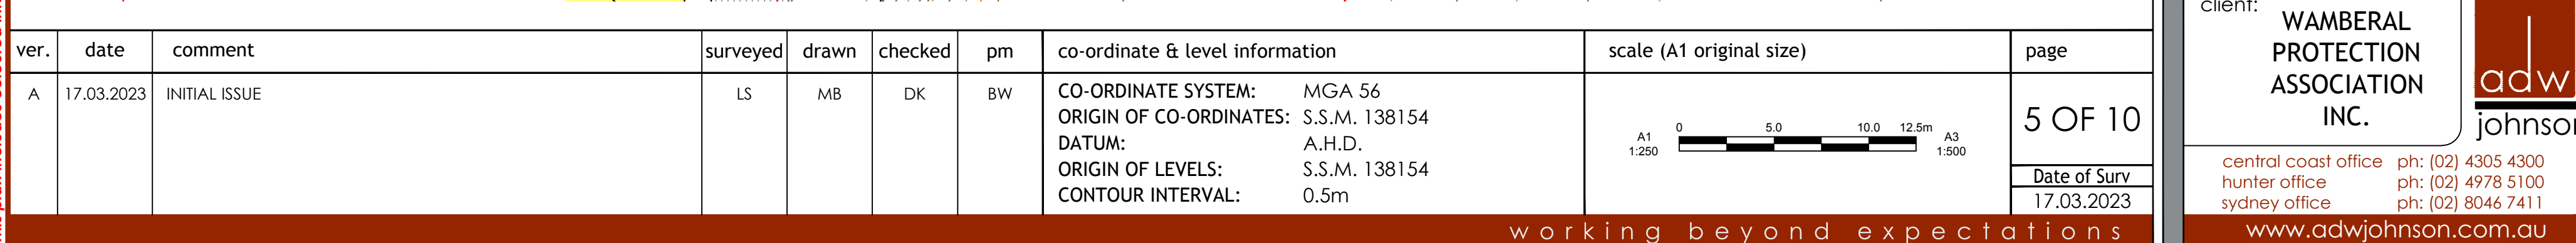



ver.	date	comment	surveyed	drawn	checked	pm	co-ordinate & level information	scale (A1 original size)	page
A	17.03.2023	INITIAL ISSUE	LS	MB	DK	BW	CO-ORDINATE SYSTEM: MGA 56 ORIGIN OF CO-ORDINATES: S.S.M. 138154 DATUM: A.H.D. ORIGIN OF LEVELS: S.S.M. 138154 CONTOUR INTERVAL: 0.5m		6 OF 10 Date of Surv 17.03.2023

drawing title:
Partial Survey of
Wamberal Beach
and Adjoining Lots

location: Wamberal Beach

council: Central Coast Council


dwg ref: 190838-DET-001

client: **WAMBERAL
PROTECTION
ASSOCIATION
INC.**



central coast office ph: (02) 4305 4300
hunter office ph: (02) 4978 5100
sydney office ph: (02) 8046 7411

www.adwjohnson.com.au

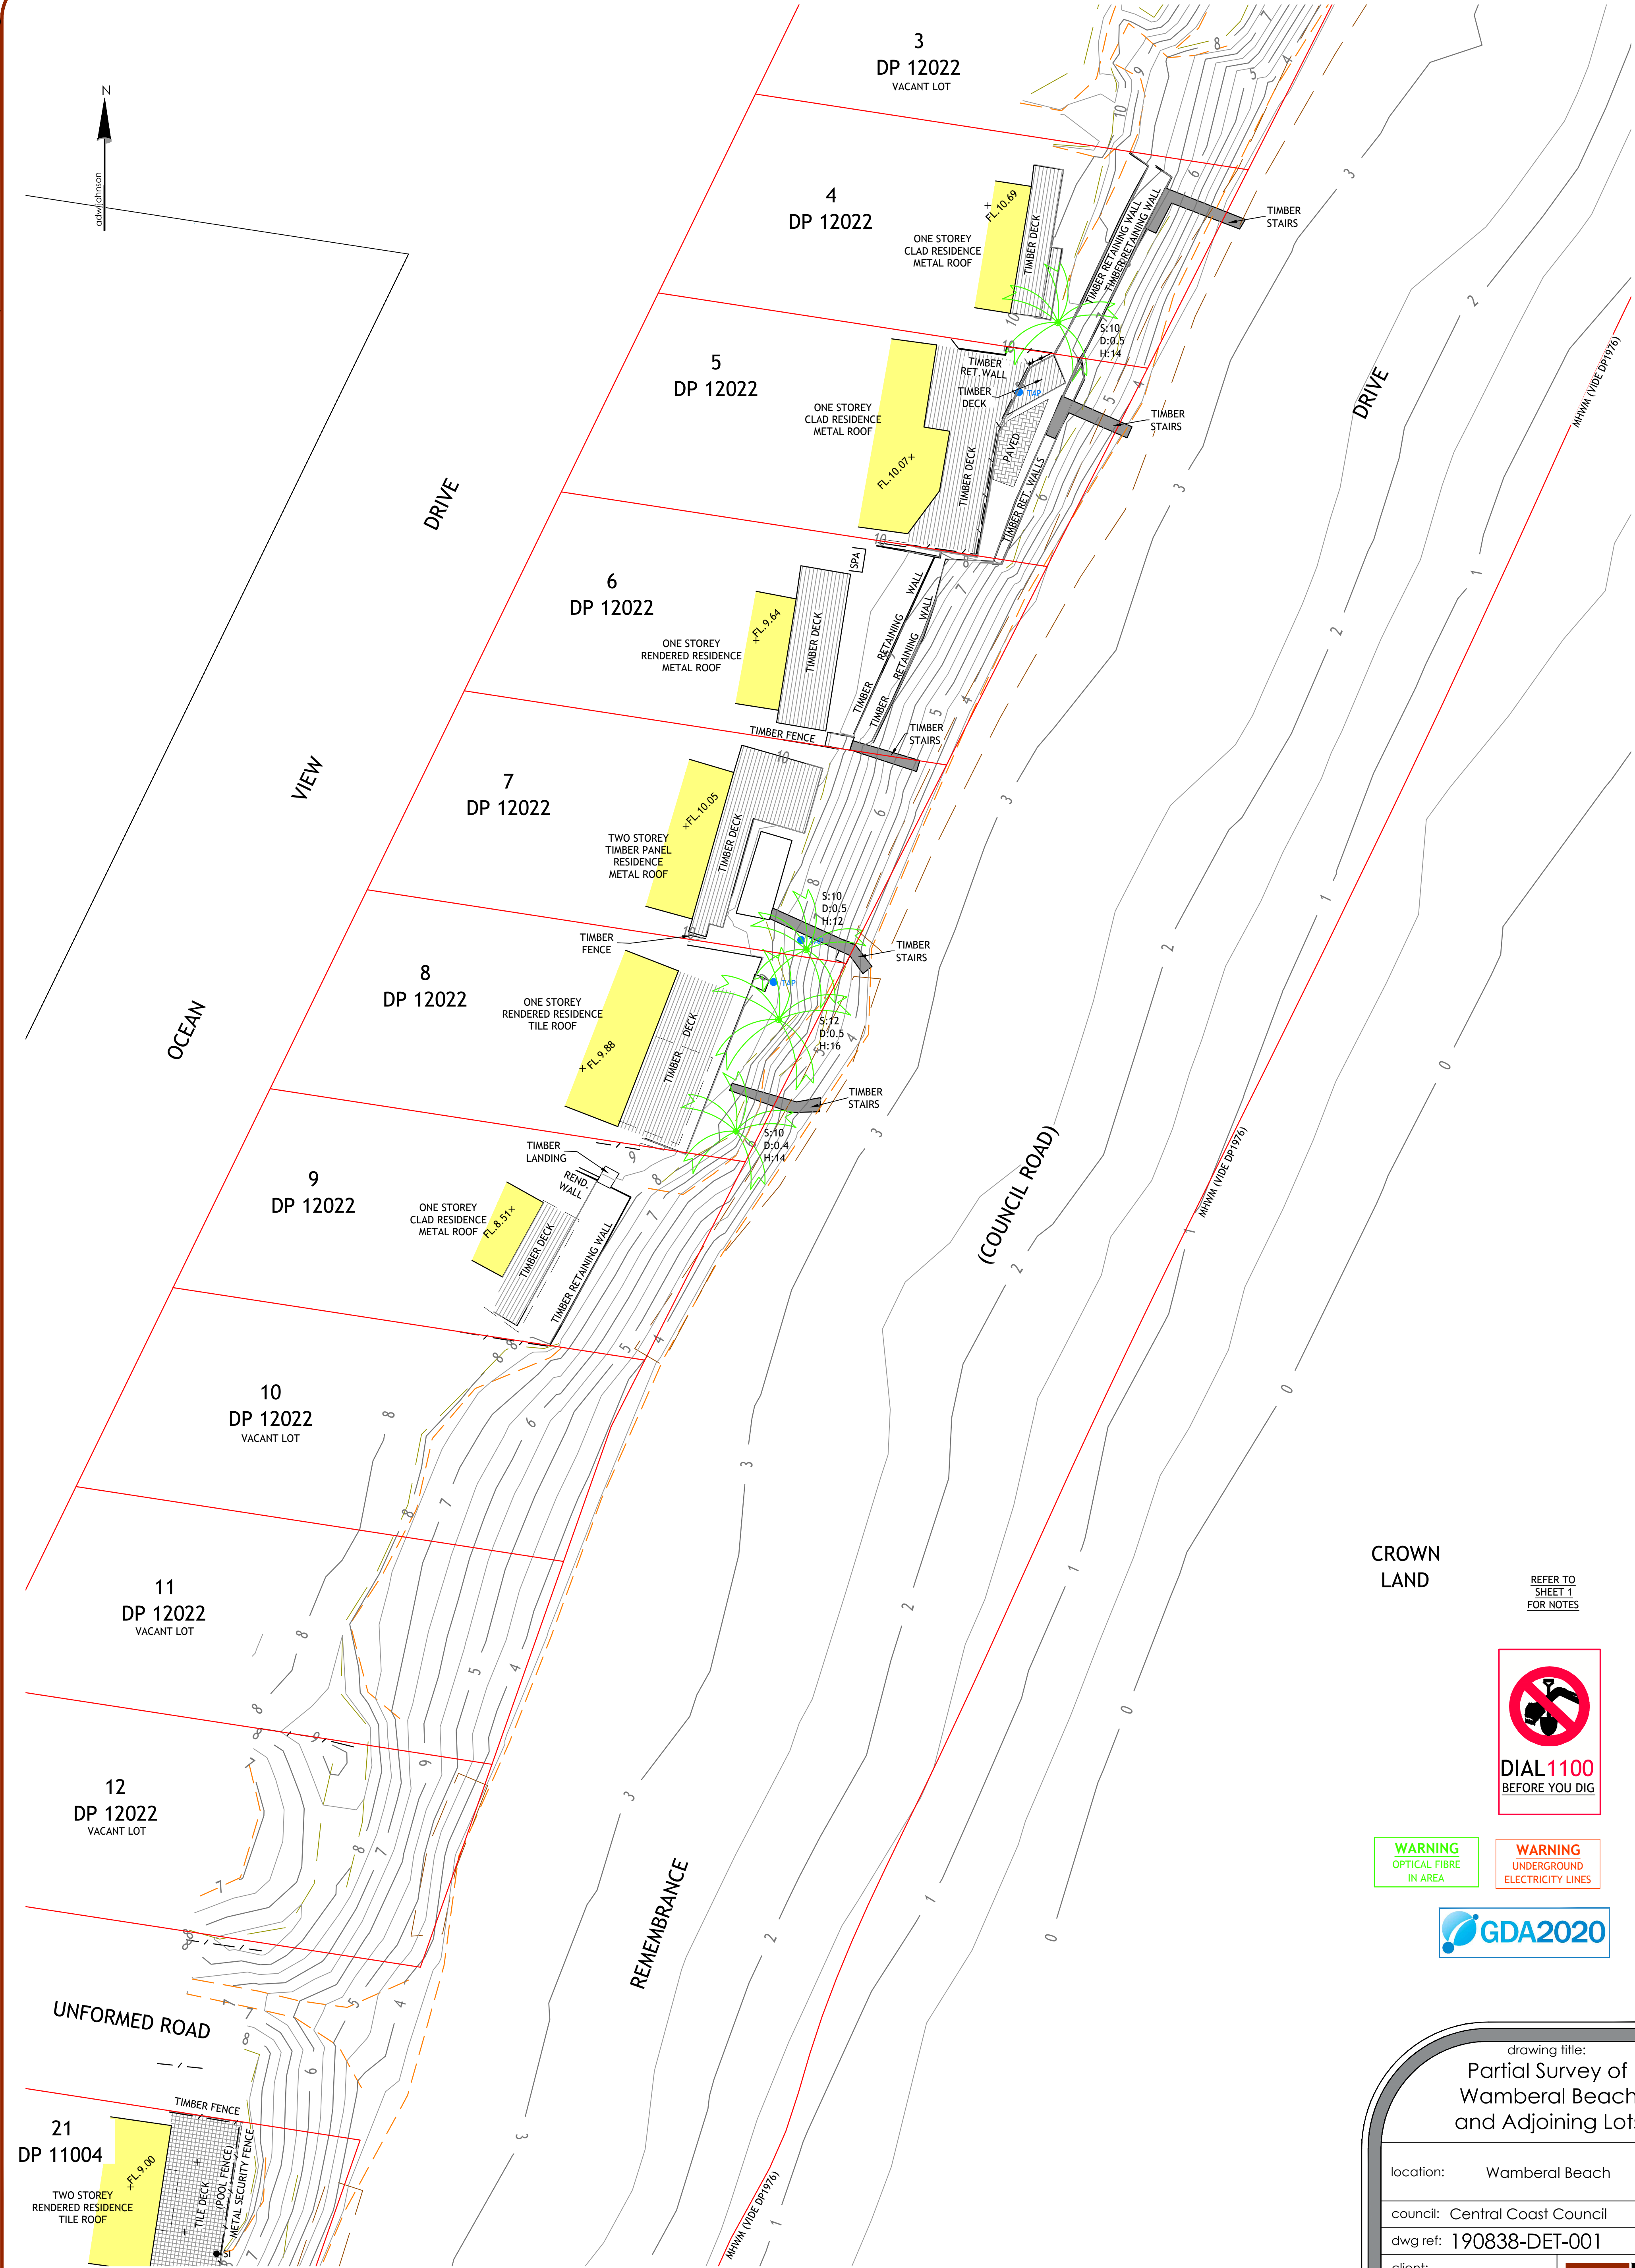

ver.	date	comment	surveyed	drawn	checked	pm	co-ordinate & level information	scale (A1 original size)	page
A	17.03.2023	INITIAL ISSUE	LS	MB	DK	BW	CO-ORDINATE SYSTEM: MGA 56 ORIGIN OF CO-ORDINATES: S.S.M. 138154 DATUM: A.H.D. ORIGIN OF LEVELS: S.S.M. 138154 CONTOUR INTERVAL: 0.5m		7 OF 10
									Date of Surv 17.03.2023

drawing title:
Partial Survey of Wamberal Beach and Adjoining Lots


location: Wamberal Beach

council: Central Coast Council

dwg ref: 190838-DET-001

client: **WAMBERAL PROTECTION ASSOCIATION INC.**

central coast office ph: (02) 4305 4300
hunter office ph: (02) 4978 5100
sydney office ph: (02) 8046 7411
www.adwjohanson.com.au

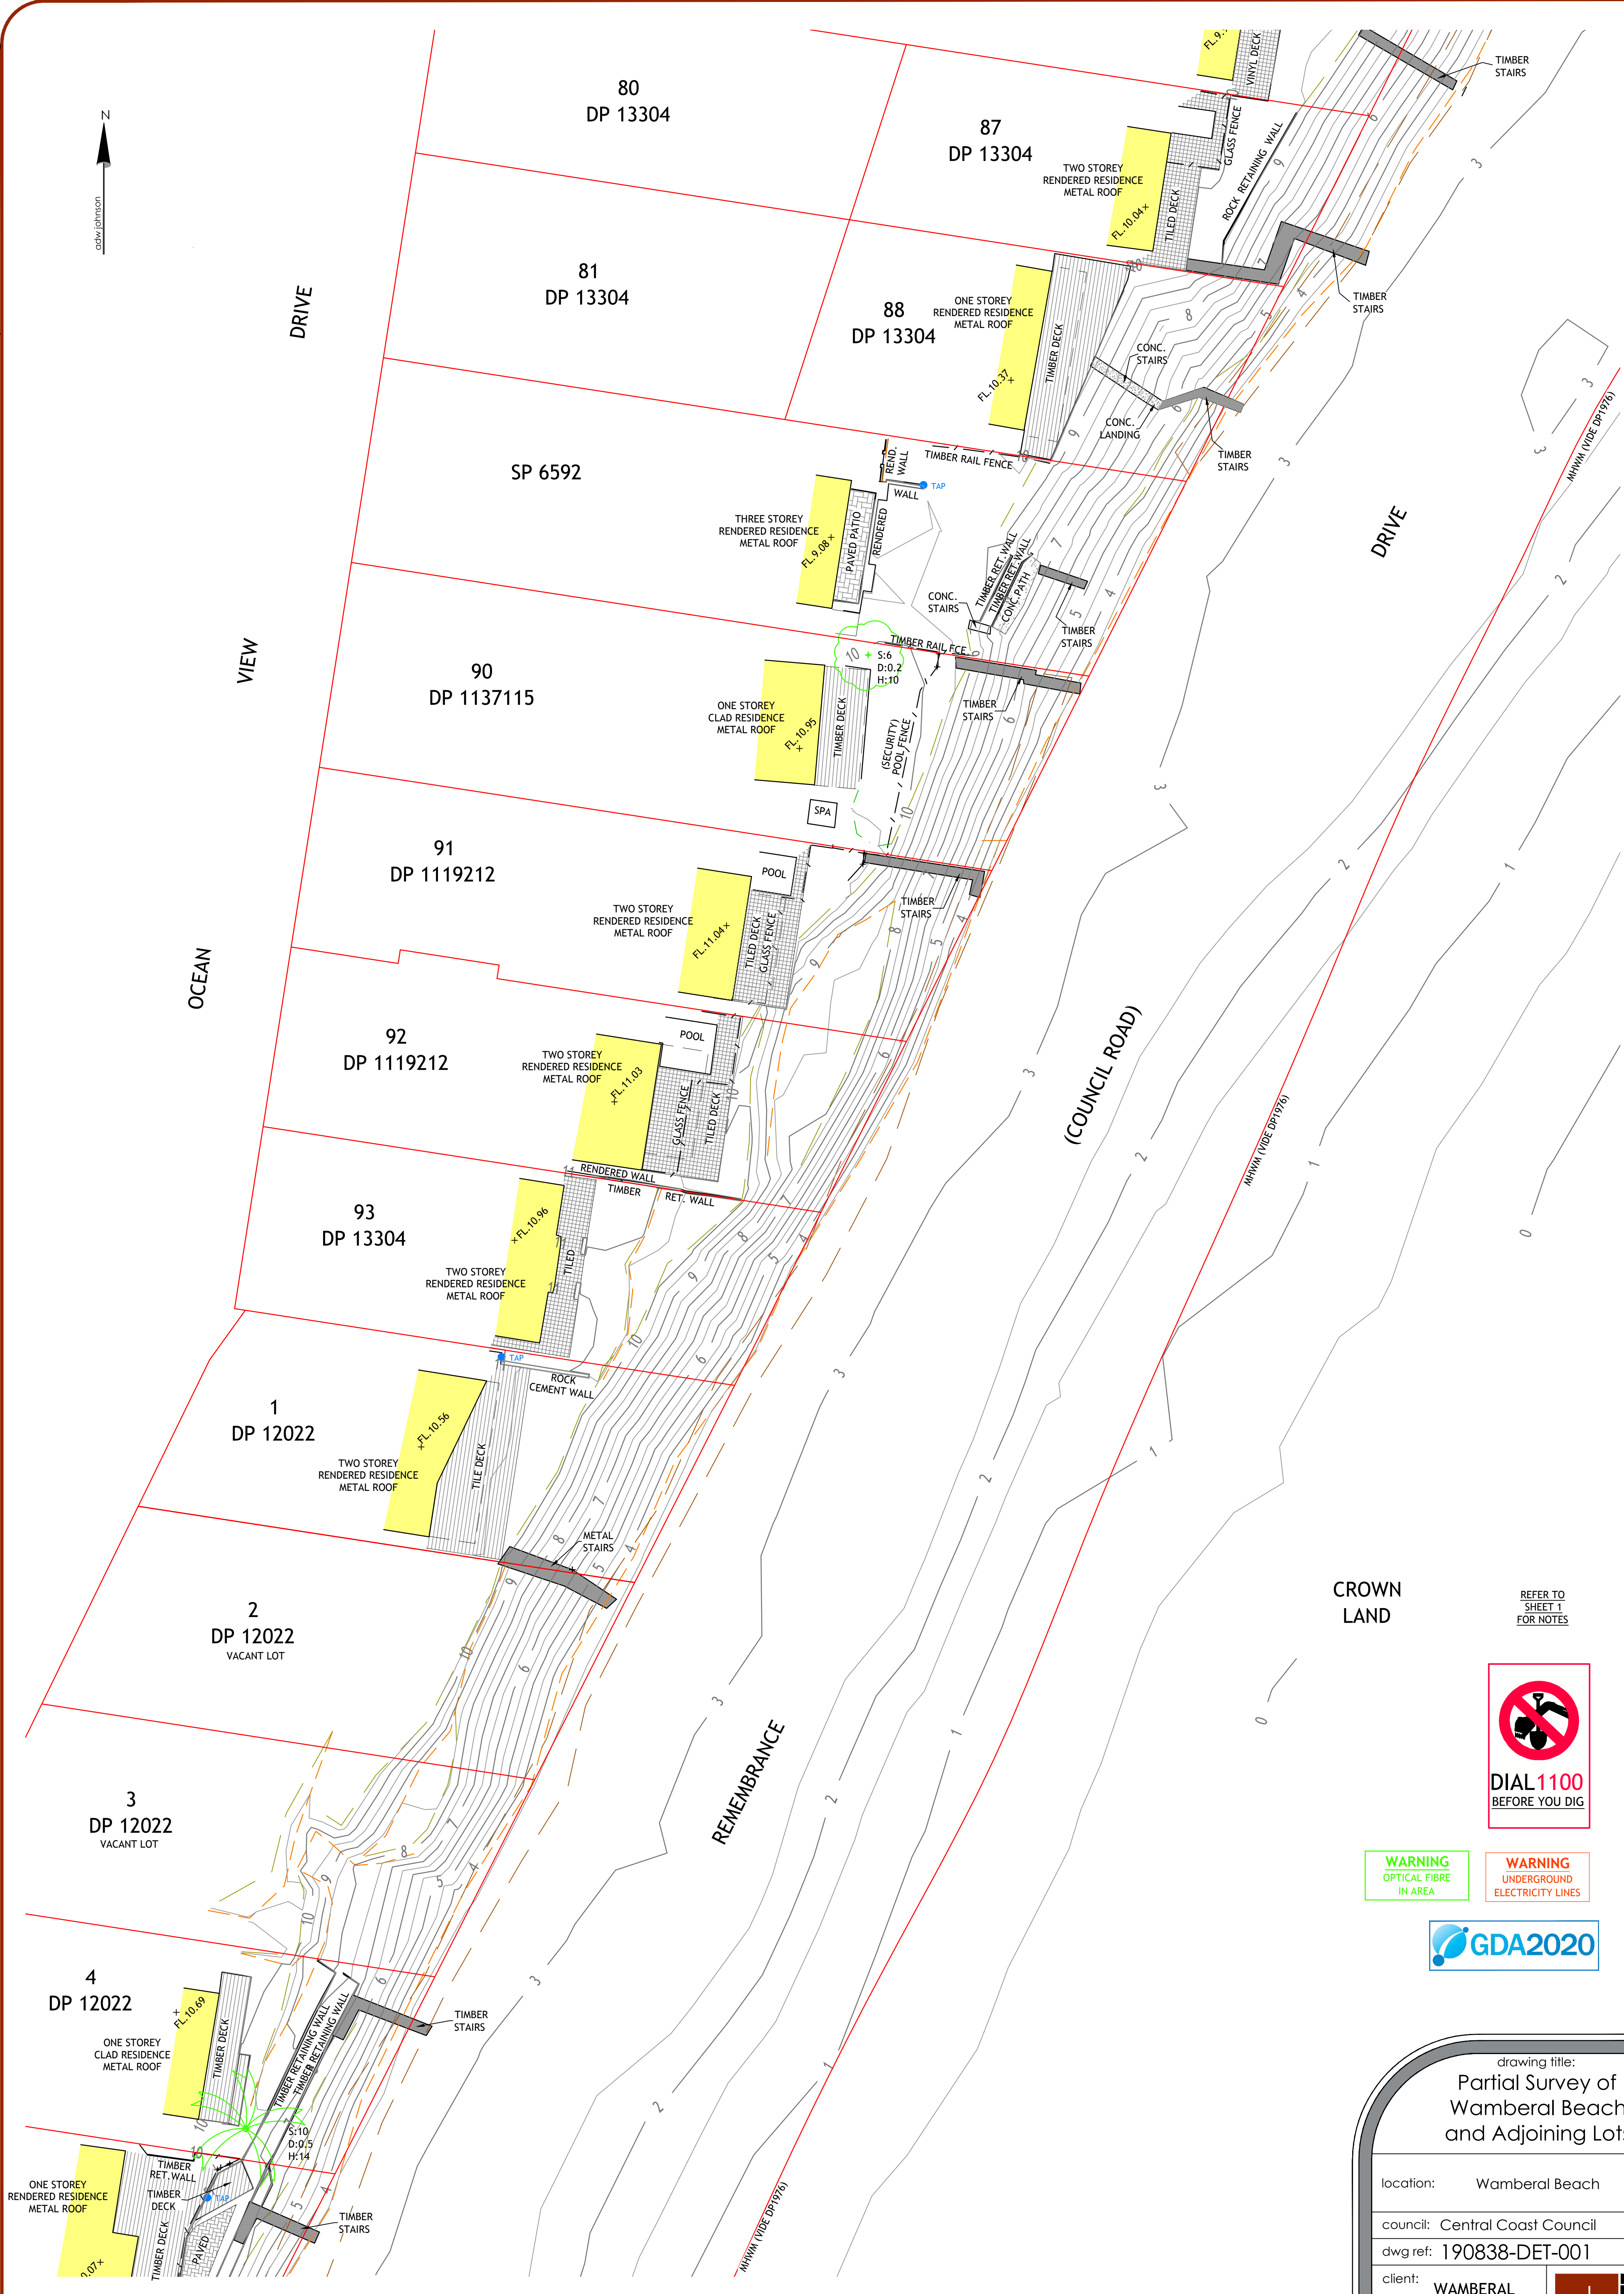

ver.	date	comment	surveyed	drawn	checked	pm	co-ordinate & level information	scale (A1 original size)	page
A	17.03.2023	INITIAL ISSUE	LS	MB	DK	BW	CO-ORDINATE SYSTEM: MGA 56 ORIGIN OF CO-ORDINATES: S.S.M. 138154 DATUM: A.H.D. ORIGIN OF LEVELS: S.S.M. 138154 CONTOUR INTERVAL: 0.5m	A11:250 05.010.012.5m15.00A31:500	8 OF 10
Date of Surv 17.03.2023									

drawing title:
Partial Survey of
Wamberal Beach
and Adjoining Lots

location: Wamberal Beach

council: Central Coast Council

dwg ref: 190838-DET-001


client: WAMBERAL
PROTECTION
ASSOCIATION
INC.

central coast office
hunter office
sydney office

ph: (02) 4305 4300
ph: (02) 4978 5100
ph: (02) 8046 7411

www.adwjohanson.com.au

adw
johnson

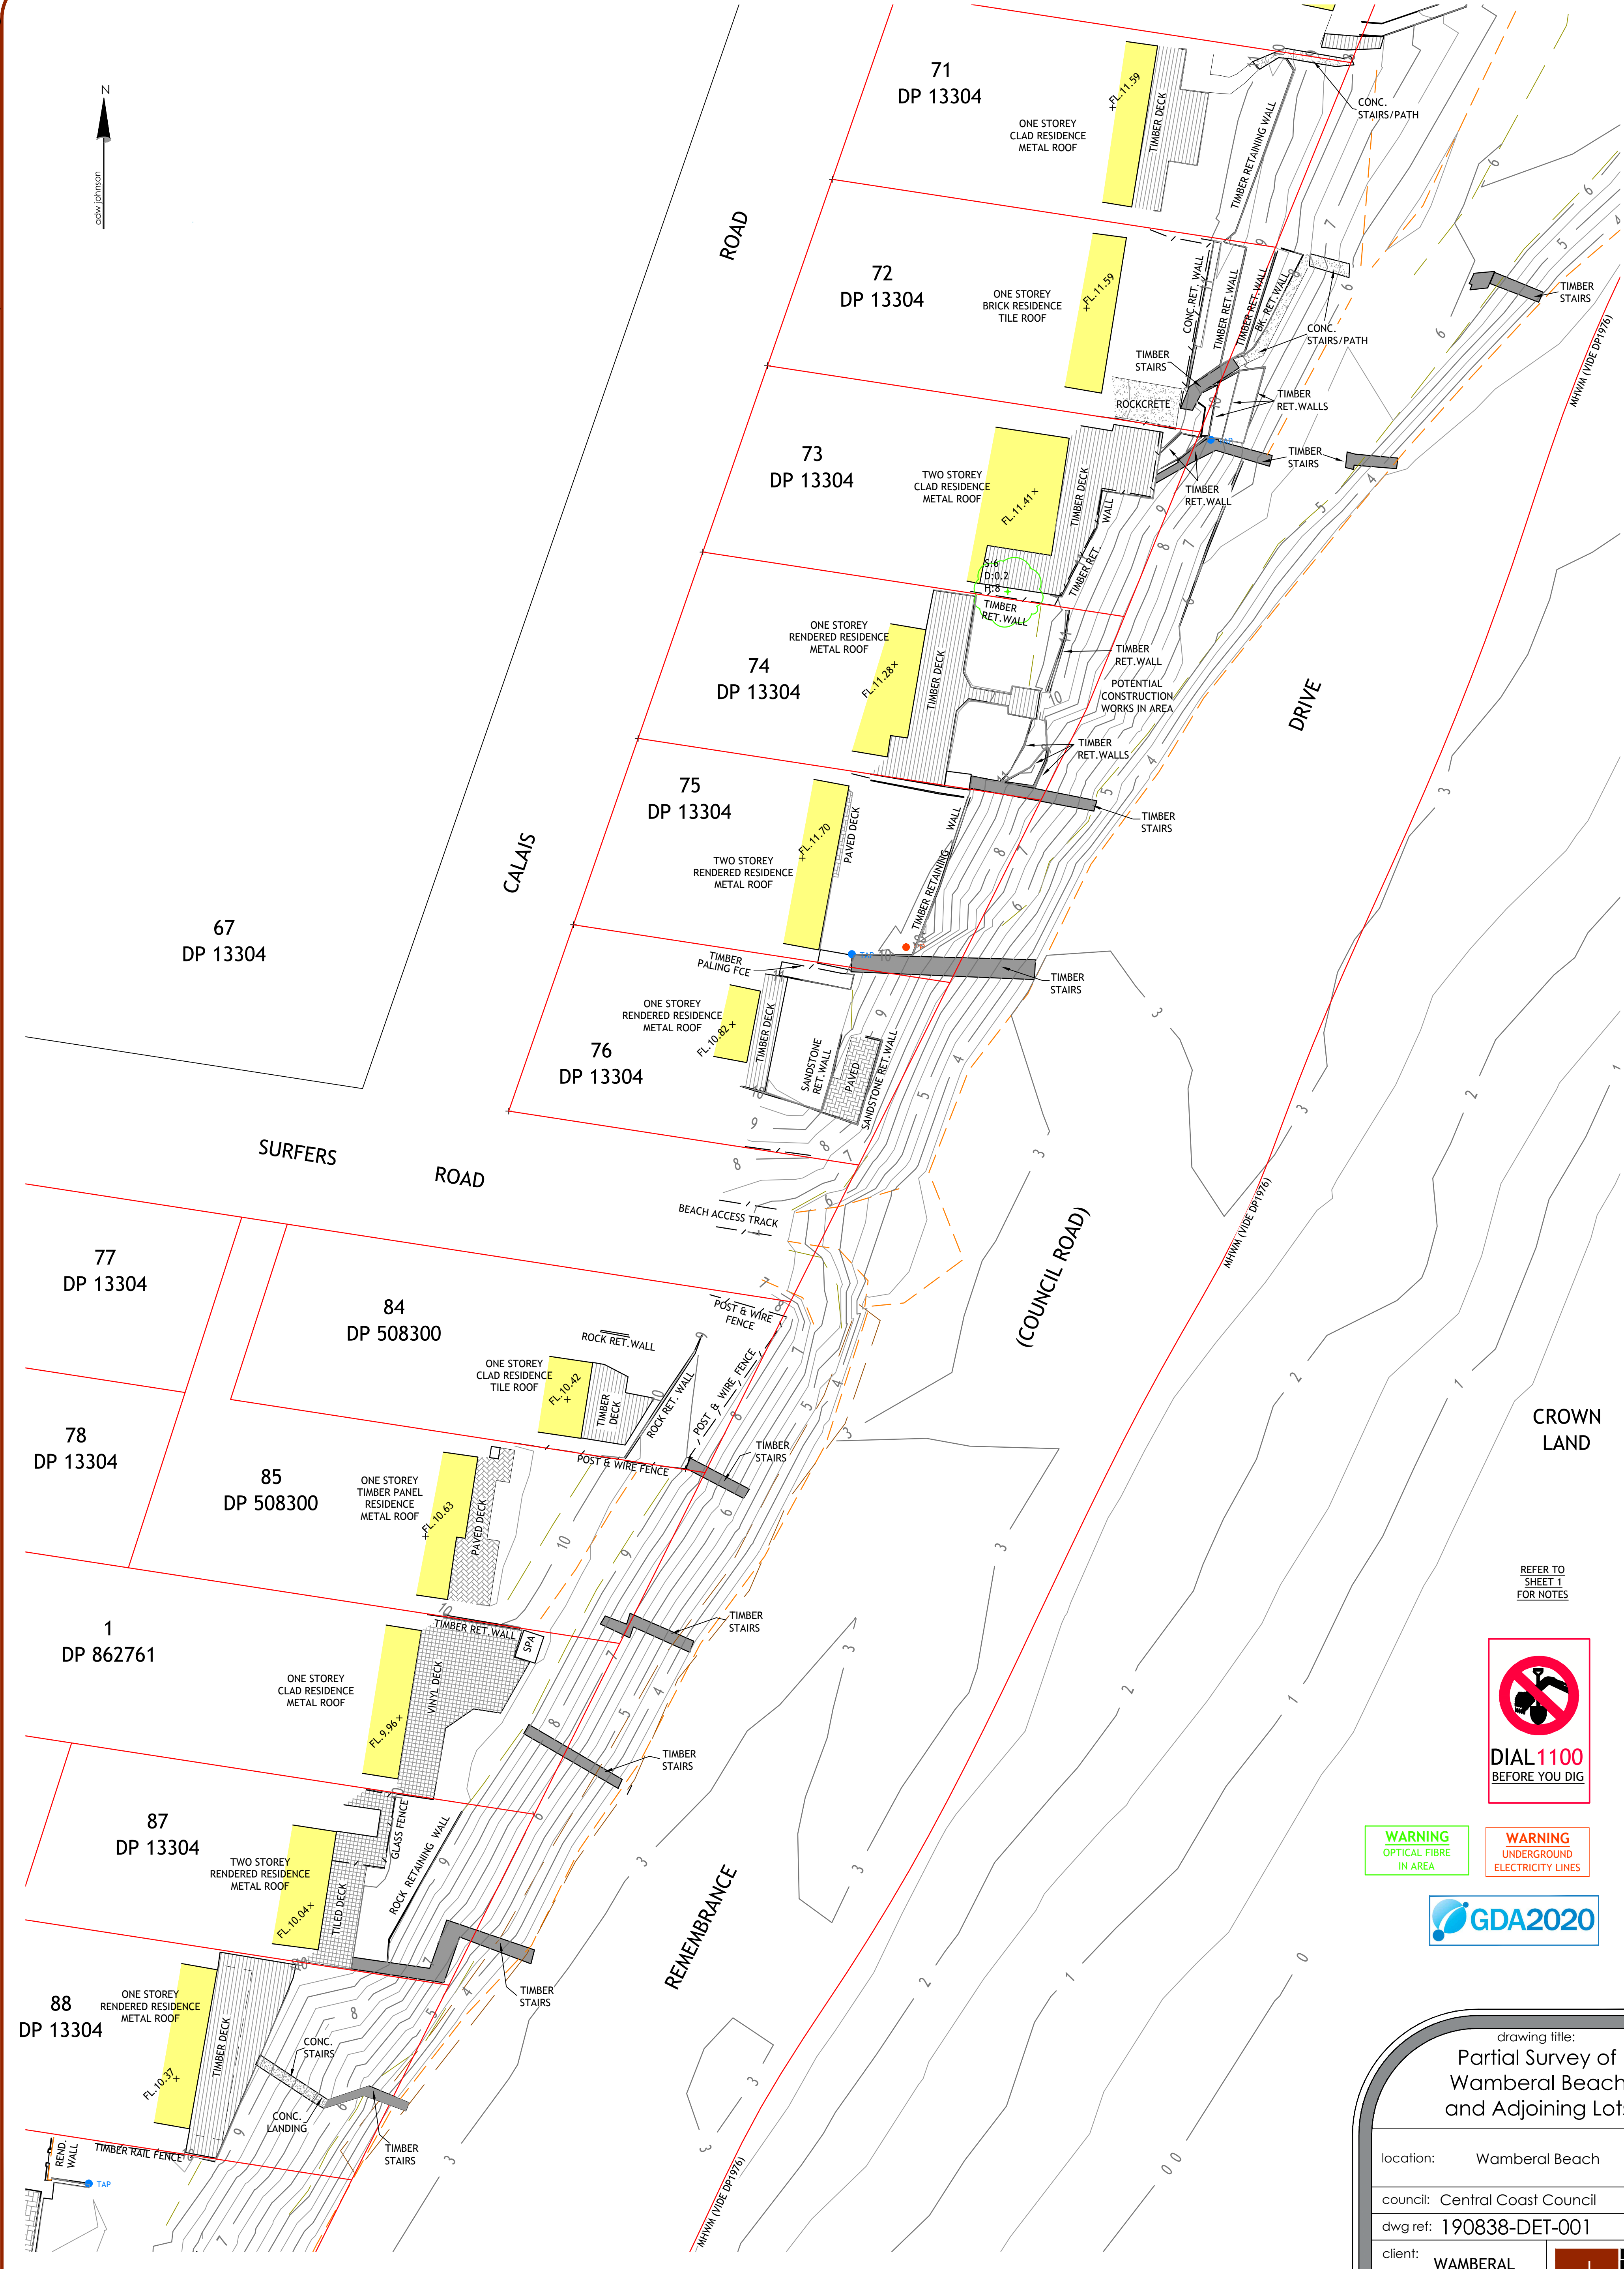

ver.	date	comment	surveyed	drawn	checked	pm	co-ordinate & level information	scale (A1 original size)	page
A	17.03.2023	INITIAL ISSUE	LS	MB	DK	BW	CO-ORDINATE SYSTEM: MGA 56 ORIGIN OF CO-ORDINATES: S.S.M. 138154 DATUM: A.H.D. ORIGIN OF LEVELS: S.S.M. 138154 CONTOUR INTERVAL: 0.5m	A1 05.010.012.515 1:2501:500	9 OF 10

drawing title:
Partial Survey of
Wamberal Beach
and Adjoining Lots

location: Wamberal Beach

council: Central Coast Council

dwg ref: 190838-DET-001


client:
WAMBERAL
PROTECTION
ASSOCIATION
INC.

central coast office
hunter office
sydney office

ph: (02) 4305 4300
ph: (02) 4978 5100
ph: (02) 8046 7411

www.adwjohnson.com.au

adwjohnson

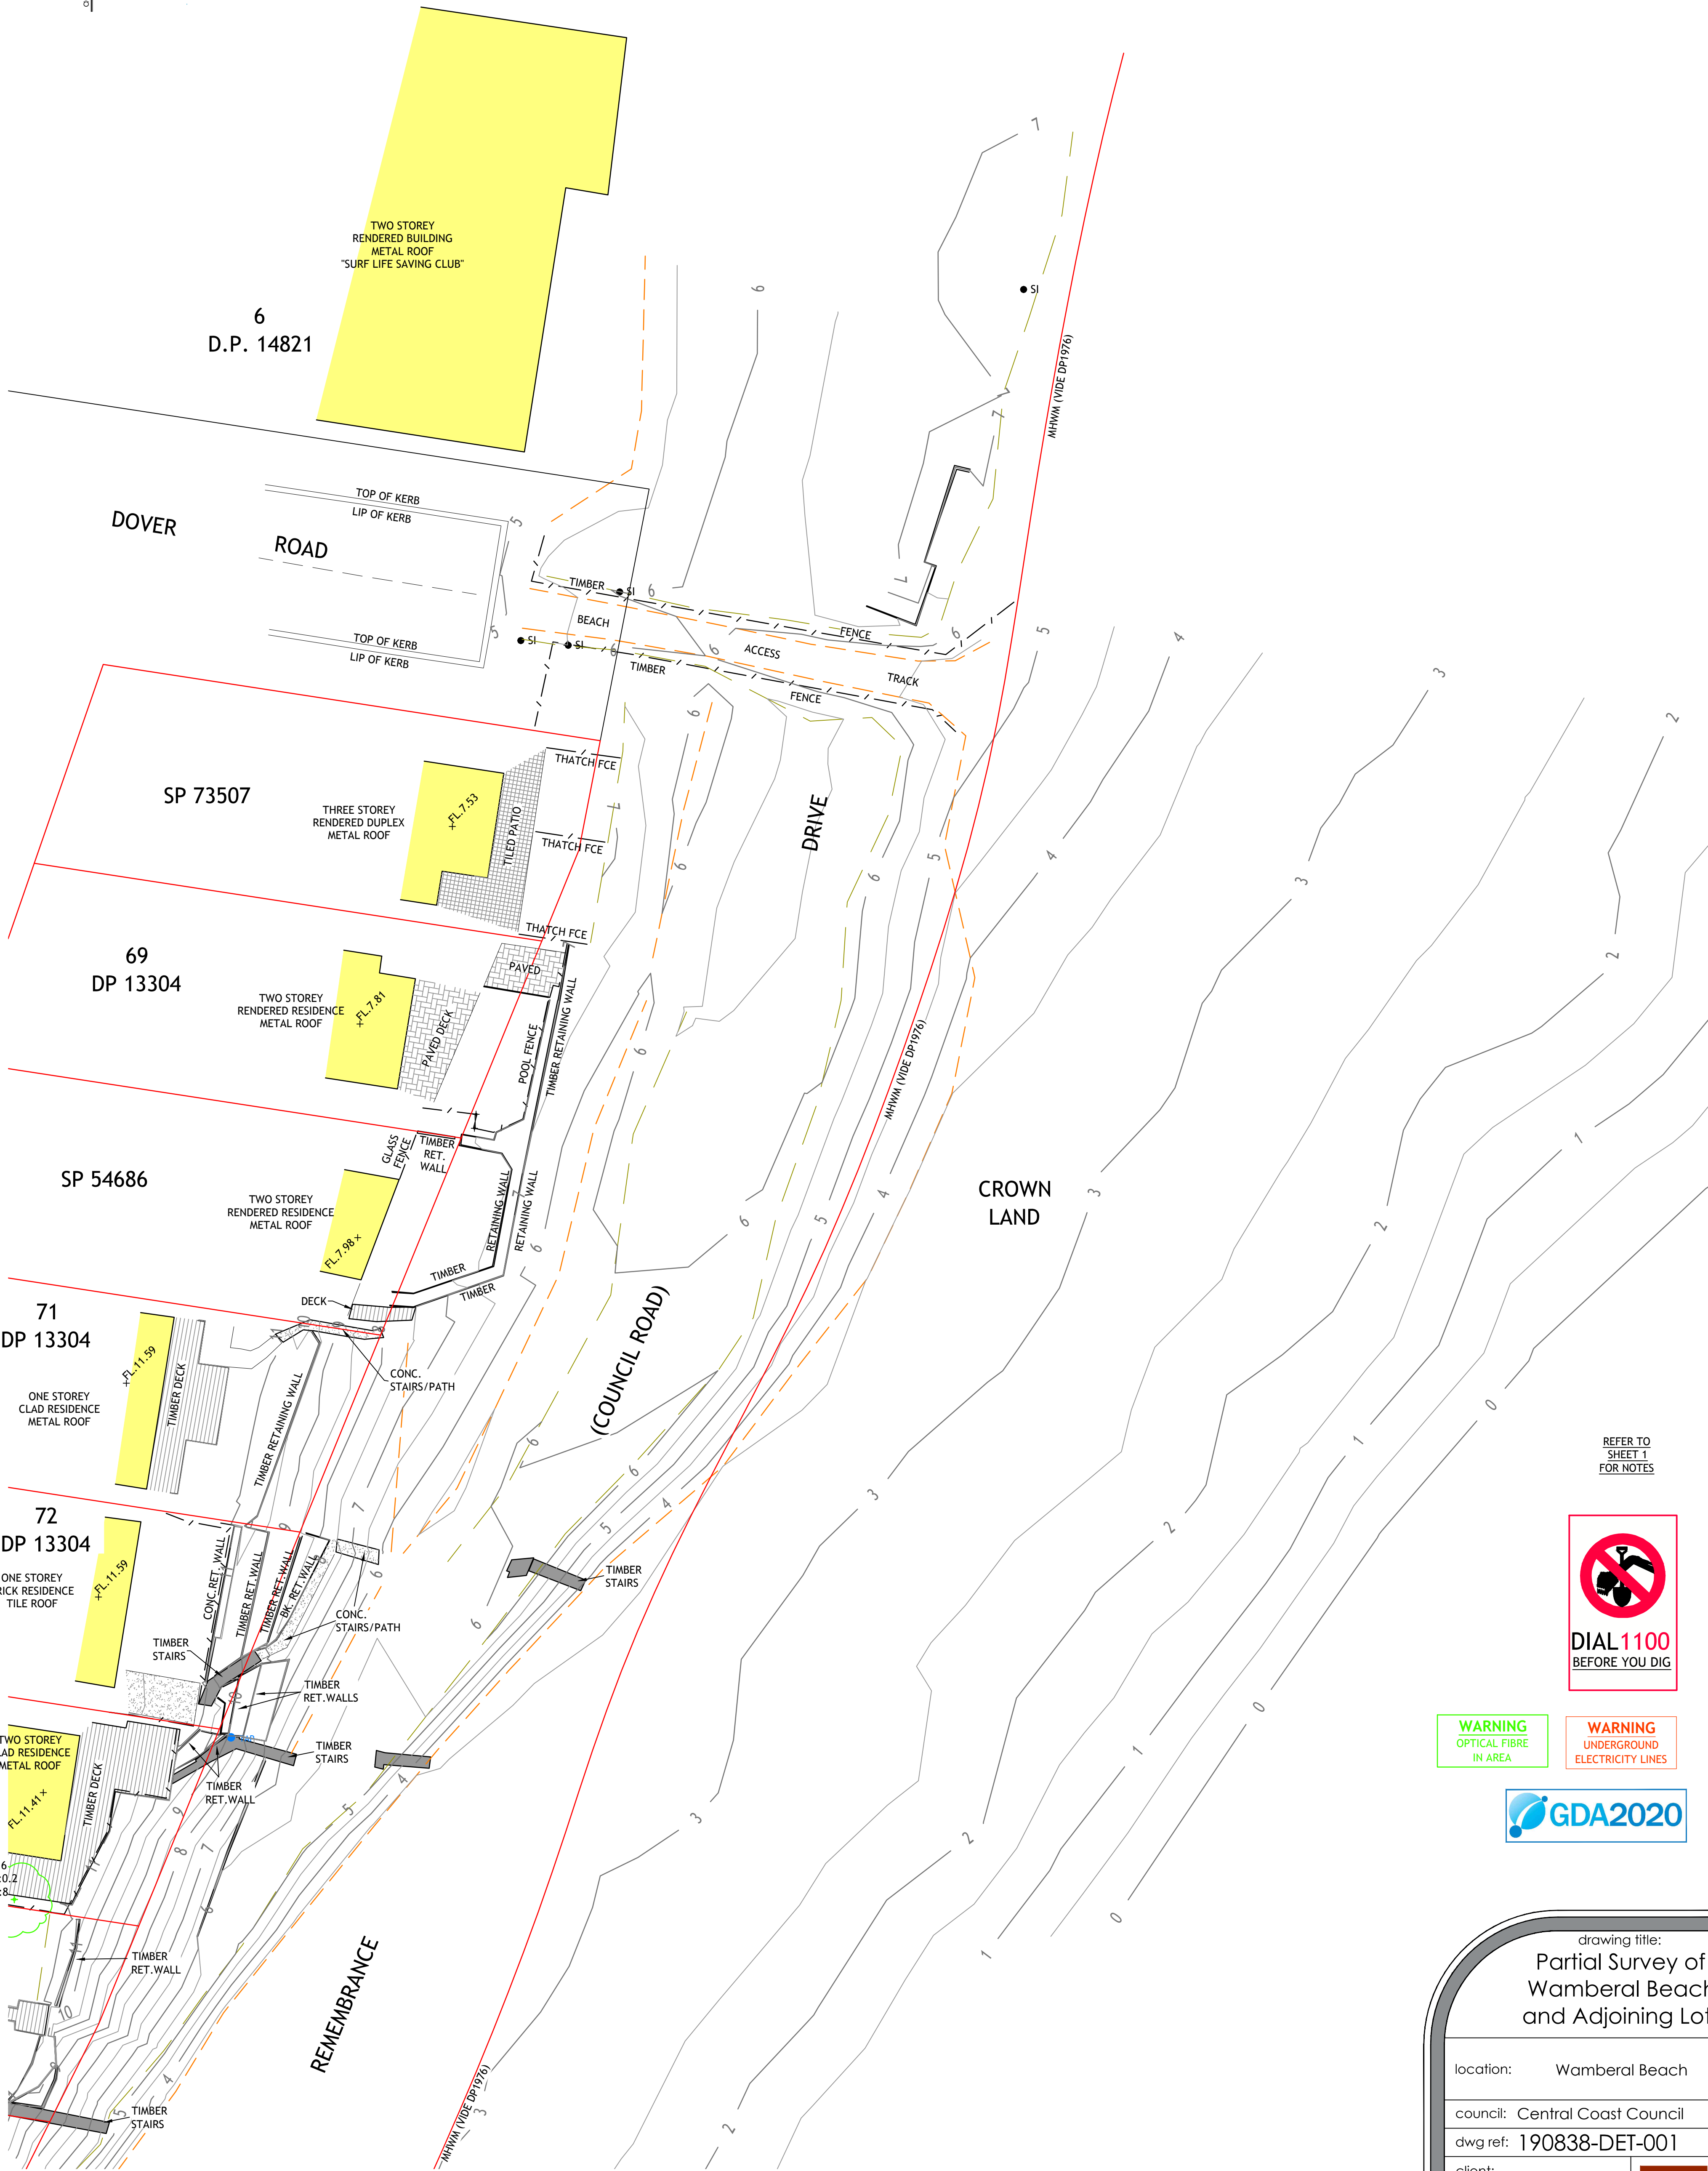

REFER TO
SHEET 1
FOR NOTES



WARNING
OPTICAL FIBRE
IN AREA

WARNING
UNDERGROUND
ELECTRICITY LINES



drawing title:
**Partial Survey of
Wamberal Beach
and Adjoining Lots**

location: Wamberal Beach

council: Central Coast Council

dwg ref: 190838-DET-001

client:
**WAMBERAL
PROTECTION
ASSOCIATION
INC.**



central coast office ph: (02) 4305 4300
hunter office ph: (02) 4978 5100
sydney office ph: (02) 8046 7411

www.adwjohanson.com.au

ver.	date	comment	surveyed	drawn	checked	pm	co-ordinate & level information	scale (A1 original size)	page
A	17.03.2023	INITIAL ISSUE	LS	MB	DK	BW	CO-ORDINATE SYSTEM: MGA 56 ORIGIN OF CO-ORDINATES: S.S.M. 138154 DATUM: A.H.D. ORIGIN OF LEVELS: S.S.M. 138154 CONTOUR INTERVAL: 0.5m	A1 1:250 0 5.0 10.0 12.5m A3 1:500	10 OF 10
							Date of Surv 17.03.2023		

working beyond expectations