


ATTACHMENT B – SECTION B – SITE WORKS PLAN

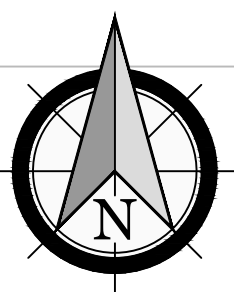

LEGEND

- BDY
- BDY ADJ
- SEAWALL
- CONSTRUCTION ZONE
- MHWM
- TEMPORARY SHORING TO BE REMOVED
- BUILDING & STRUCTURAL FEATURES
- AWNING
- FENCE
- GATE
- BOL
- BUILD POST BOLLARD
- PP
- SL
- SI
- FL1.23
- RL1.23
- FLOOR LEVEL
- TOP OF WALL REDUCED LEVEL
- TOPO BOTTOM OF BANK
- TOPO EDGE OF GARDEN
- TOPO EDGE OF ROCK
- TOPO SCRUB LINE
- TOPO TOP OF BANK
- TOPO TREE (NORFOLK PINE)
- TOPO TREE
- S: (SPREAD)
- D: (TRUNK DIAMETER)
- H: (APPROX HEIGHT)
- TAP
- WATER TAP
- _CONTOUR
- _CONTOURMAJOR
- STRUCTURES TO BE REMOVED

GENERAL NOTES:-

- SPOT LEVELS AND CONTOURS SHOWN HEREON ARE FOR DESIGN PURPOSES ONLY AND ARE TO BE CONFIRMED ON SITE PRIOR TO ANY EXCAVATION OR CONSTRUCTION.
- SPOT LEVELS HAVE BEEN REMOVED FROM THE FACE OF THIS PLAN FOR CLARITY. ADDITIONAL SPOT LEVELS CAN BE ACCESSED ON THE ELECTRONIC COPY OF THIS PLAN FOR MORE DETAILED DESIGN WORKS.
- FLOOR LEVELS SHOWN ARE INDICATIVE ONLY AND HAVE BEEN OBSERVED WHERE ACCESSIBLE. BUILDINGS MAY HAVE MULTIPLE INTERNAL LEVELS NOT VISIBLE AND WHERE CRITICAL THEY SHOULD BE CONFIRMED.
- ONLY THE BEACHFRONT SIDE OF EACH LOT HAS BEEN SURVEYED FOR THIS PLAN, UP TO AND INCLUDING THE BUILDING LINE.
- SERVICES HAVE BEEN LOCATED WHERE VISIBLE ONLY. PRIOR TO EXCAVATION OR CONSTRUCTION, ALL SERVICES ARE TO BE LOCATED BY THE RELEVANT AUTHORITY.
- BEFORE YOU DIG AUSTRALIA PLANS HAVE BEEN VIEWED AND NO RELEVANT SERVICES WERE FOUND IN THE DETAIL AREA.



WARNING
OPTICAL FIBRE
IN AREA

WARNING
UNDERGROUND
ELECTRICITY LINES



drawing title:
SITE WORKS PLAN - C
FROM LOT 1 D.P.524938
TO LOT 20 D.P.8854

location: WAMBERAL BEACH

council: CENTRAL COAST COUNCIL

dwg ref: 190838-PSK-005

client:
WAMBERAL
PROTECTION
ASSOCIATION
INC.





central coast office ph: (02) 4305 4300
hunter office ph: (02) 4978 5100
sydney office ph: (02) 8046 7411

www.adwjohanson.com.au

ver.	date	comment	drawn	pm	level information	scale (A1 original size)	notes
A	24.06.24	INITIAL ISSUE	G.S.	J.Y.	DATUM: A.H.D. CONTOUR INTERVAL: 0.5m	A1 1:1000 0 25 50m A3 1:2000	SHEET 1 OF 4

working beyond expectations

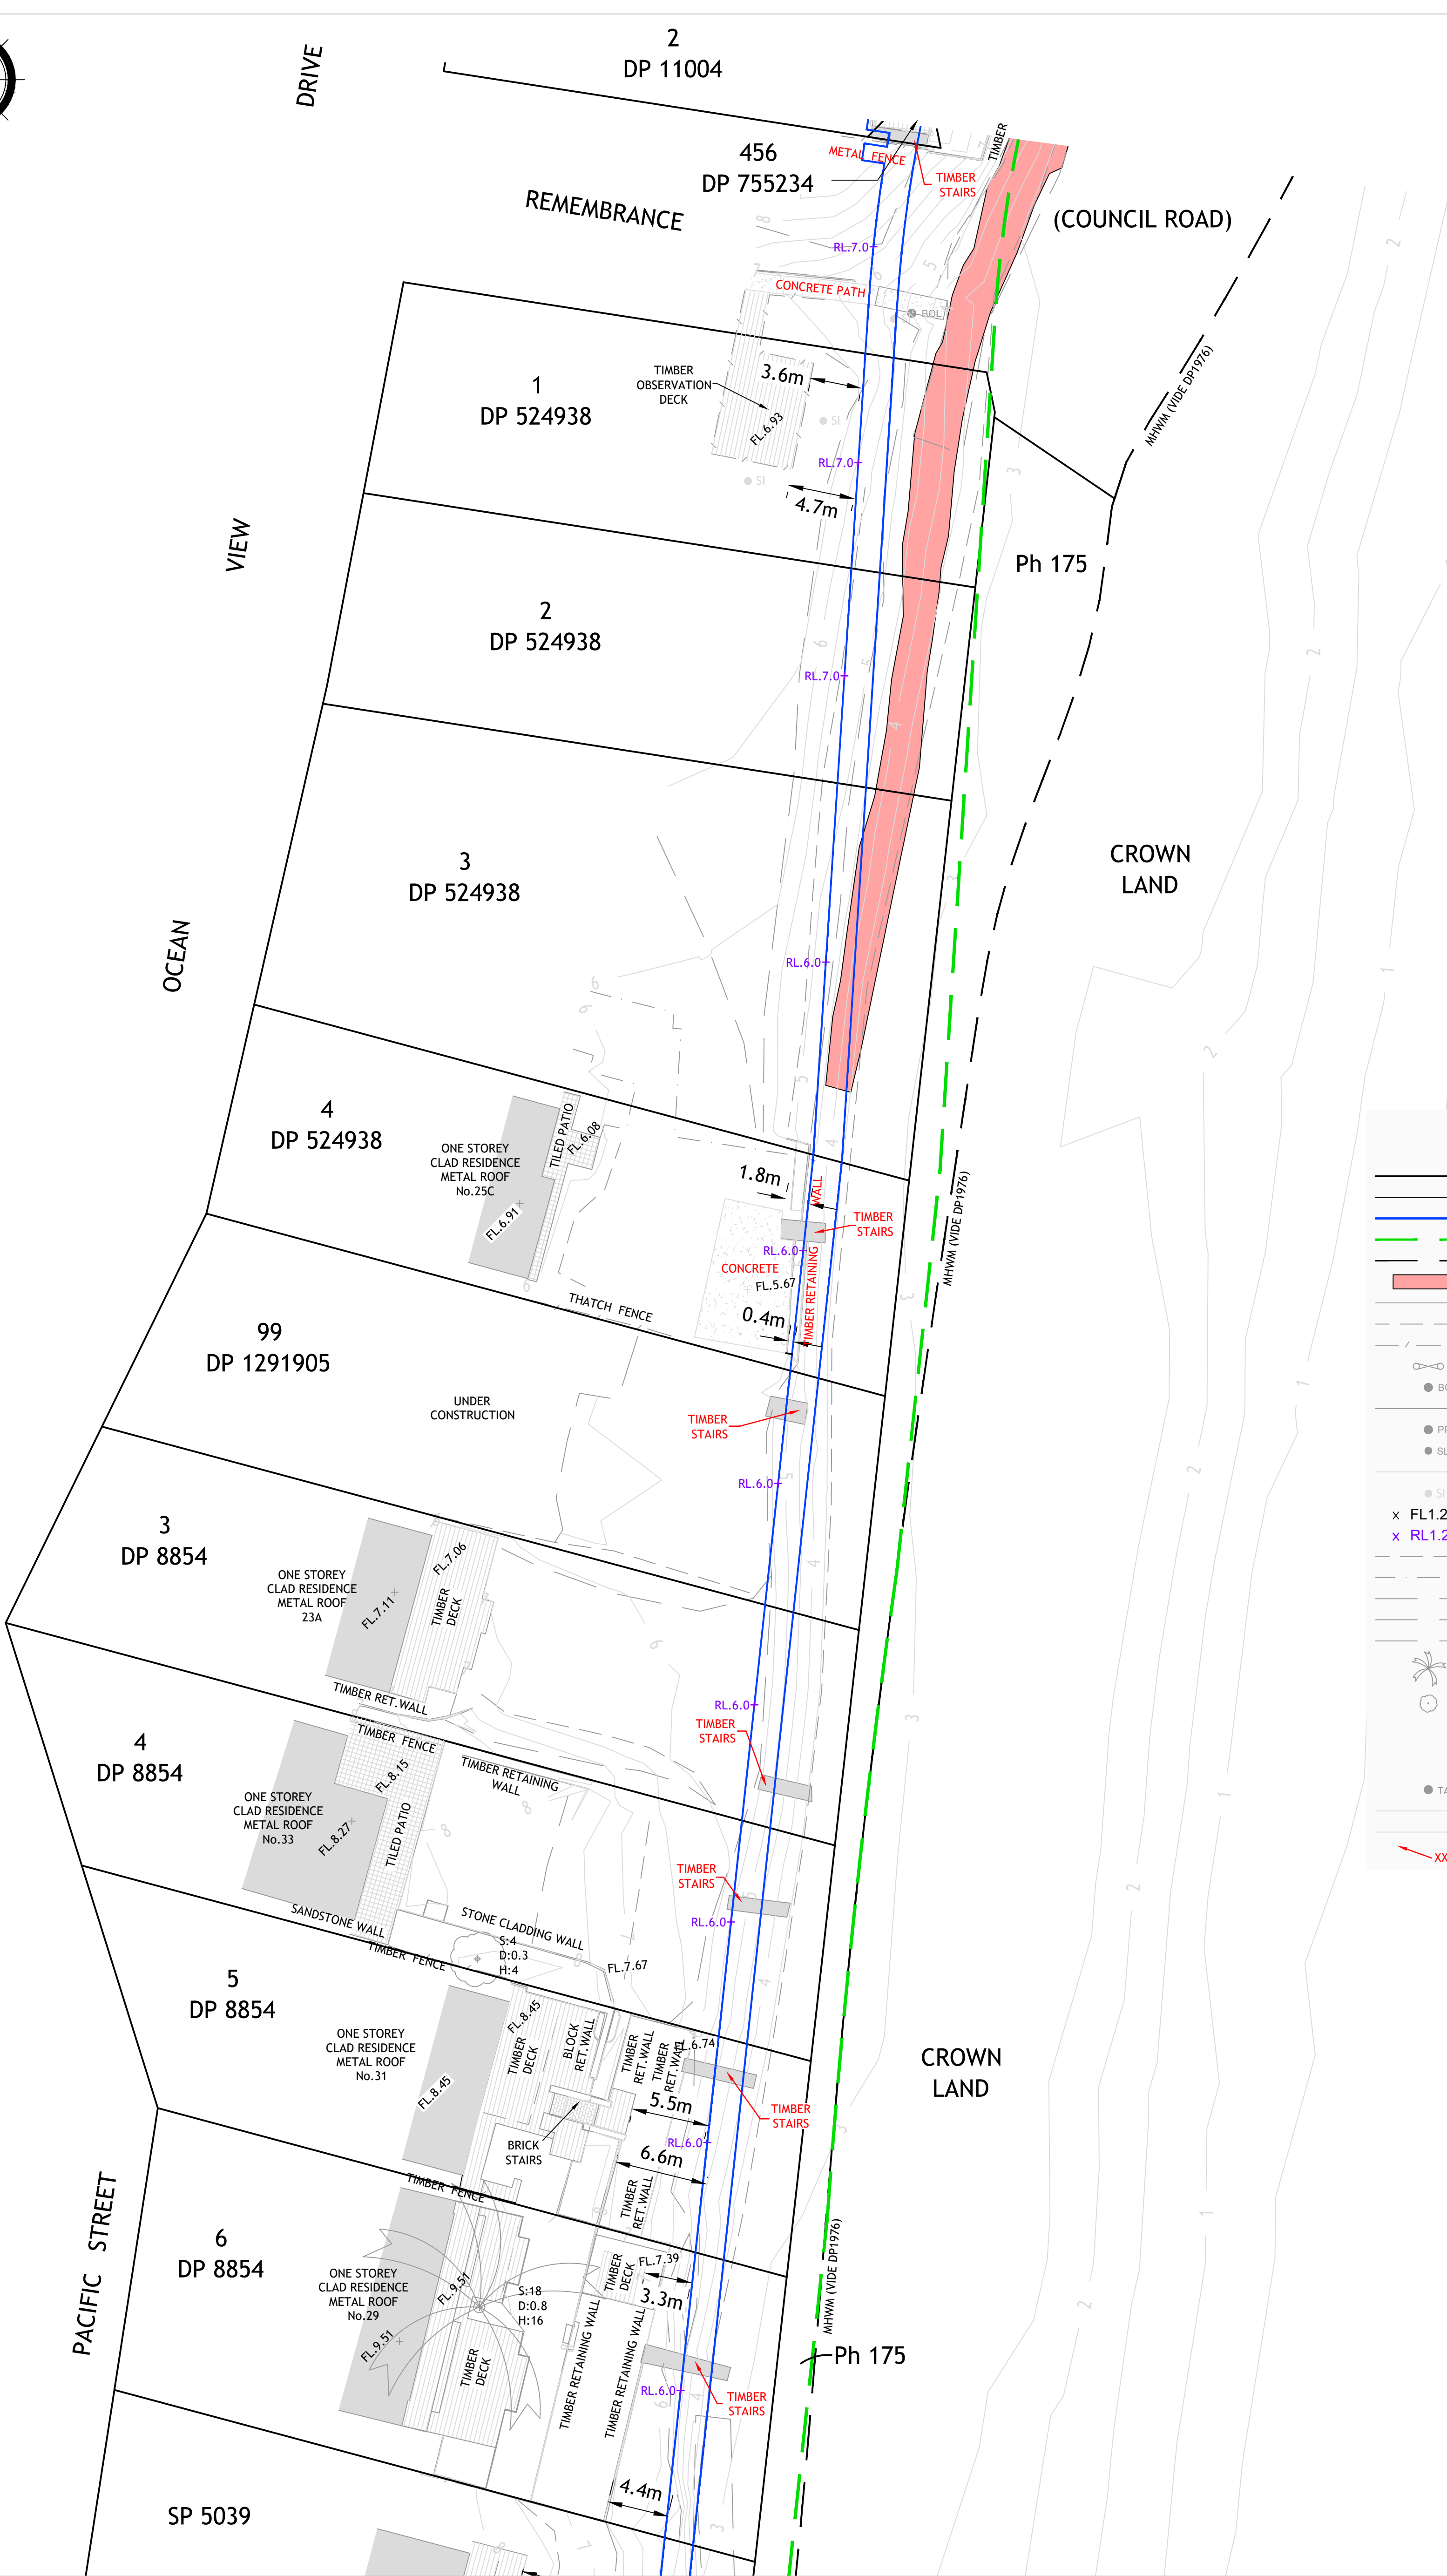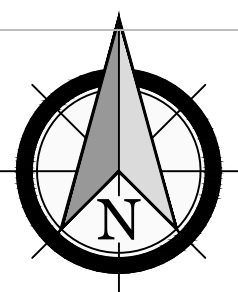

LEGEND	
	BDY
	BDY ADJ
	SEAWALL
	CONSTRUCTION ZONE
	MHW
	TEMPORARY SHORING TO BE REMOVED
	BUILDING & STRUCTURAL FEATURES
	AWNING
	FENCE
	GATE
	BUILD POST BOLLARD
	DRAINAGE SURFACE INLET PIT
	ELECTRICAL POLE
	ELECTRICAL STREET LIGHT
	ROAD & KERB LINES
	ROAD SIGN
	FLOOR LEVEL
	TOP OF WALL REDUCED LEVEL
	TOPO BOTTOM OF BANK
	TOPO EDGE OF GARDEN
	TOPO EDGE OF ROCK
	TOPO SCRUB LINE
	TOPO TOP OF BANK
	TOPO TREE (NORFOLK PINE)
	TOPO TREE
	S: (SPREAD)
	D: (TRUNK DIAMETER)
	H: (APPROX HEIGHT)
	WATER TAP
	CONTOUR
	CONTOURMAJOR
	STRUCTURES TO BE REMOVED

REFER TO
SHEET 1
FOR NOTES



WARNING
OPTICAL FIBRE
IN AREA

WARNING
UNDERGROUND
ELECTRICITY LINES



drawing title:
**SITE WORKS PLAN - C
FROM LOT 1 D.P.524938
TO LOT 20 D.P.8854**

location: WAMBERAL BEACH

council: CENTRAL COAST COUNCIL

dwg ref: 190838-PSK-005

client:
**WAMBERAL
PROTECTION
ASSOCIATION
INC.**





central coast office ph: (02) 4305 4300
hunter office ph: (02) 4978 5100
sydney office ph: (02) 8046 7411

www.adwjohnson.com.au

ver.	date	comment	drawn	pm	level information	scale (A1 original size)	notes
A	24.06.24	INITIAL ISSUE	G.S.	J.Y.	DATUM: A.H.D. CONTOUR INTERVAL: 0.5m	A1 1:250 0 5.0 10.0 12.5m A3 1:500	SHEET 2 OF 4

working beyond expectations

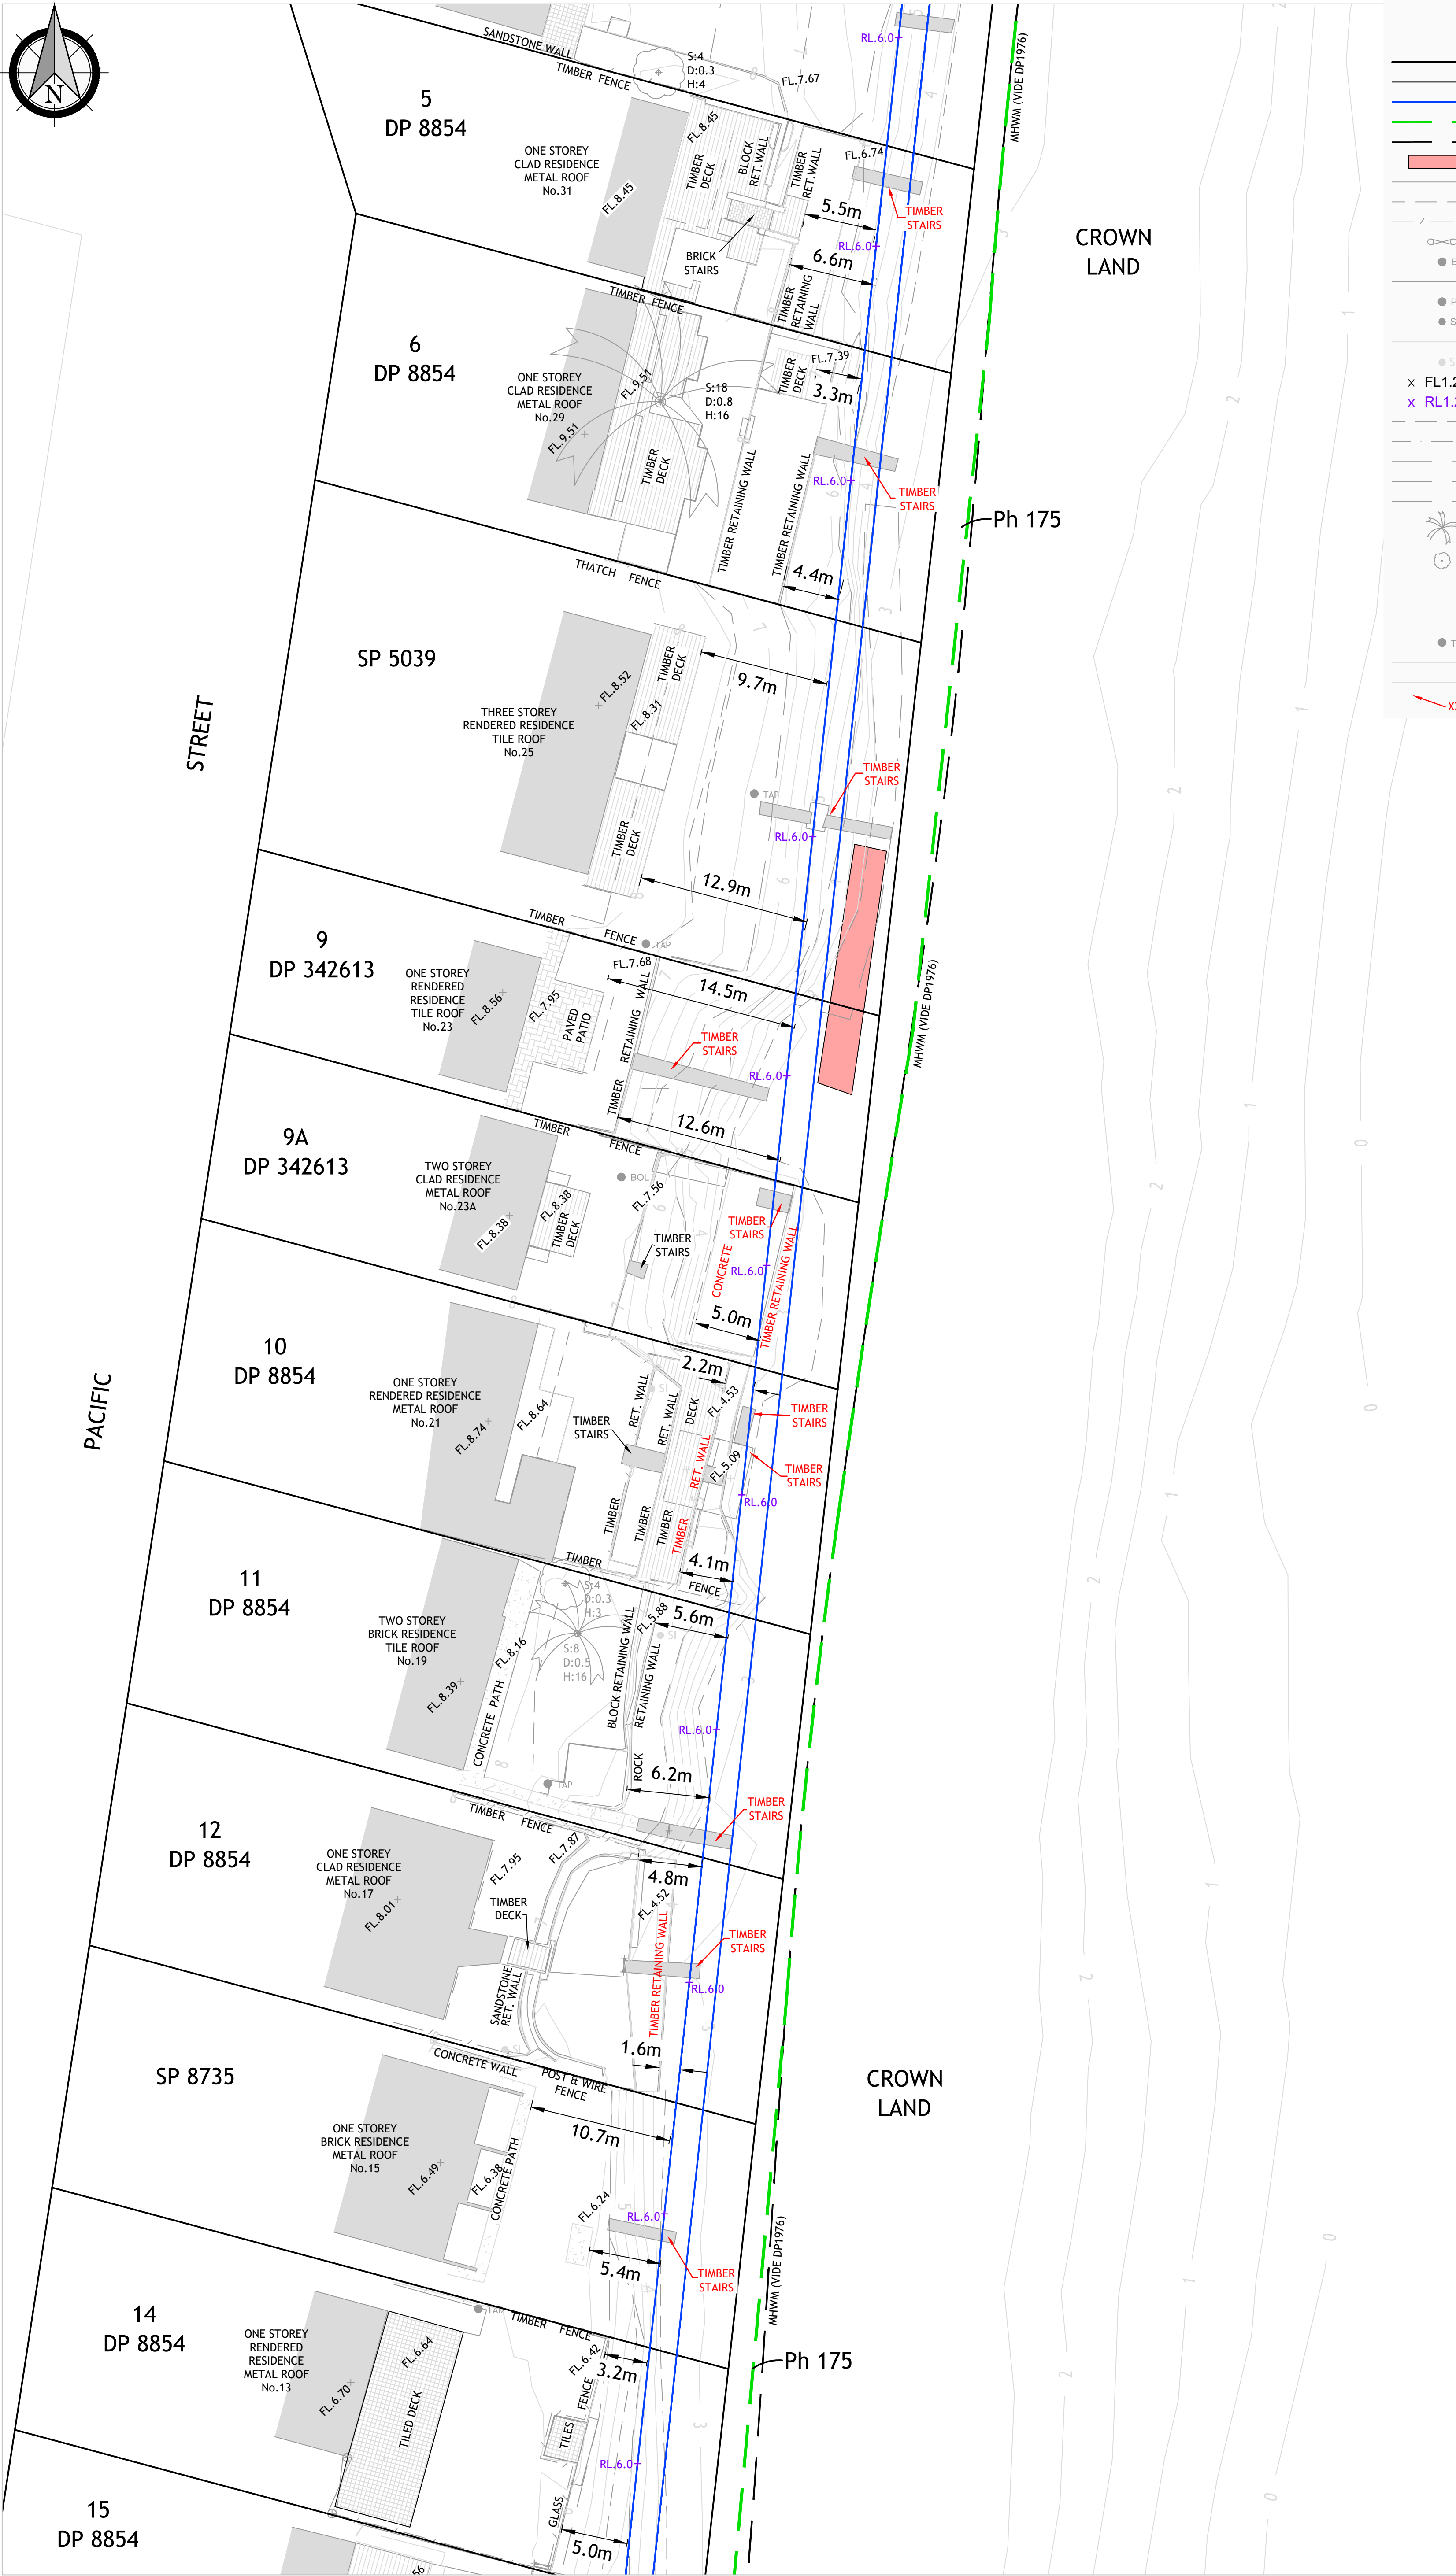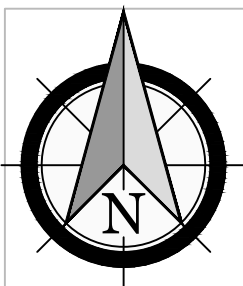

LEGEND

- BDY
- BDY ADJ
- SEAWALL
- CONSTRUCTION ZONE
- MHWM
- TEMPORARY SHORING TO BE REMOVED
- BUILDING & STRUCTURAL FEATURES
- AWNING
- FENCE
- GATE
- BOL
- BUILD POST BOLLARD
- PP
- SL
- SI
- FL.1.23
- RL.1.23
- TOPO BOTTOM OF BANK
- TOPO EDGE OF GARDEN
- TOPO EDGE OF ROCK
- TOPO SCRUB LINE
- TOPO TOP OF BANK
- TOPO TREE (NORFOLK PINE)
- TOPO TREE
- S: (SPREAD)
- D: (TRUNK DIAMETER)
- H: (APPROX HEIGHT)
- TAP
- CONTOUR
- CONTOURMAJOR
- STRUCTURES TO BE REMOVED

REFER TO
SHEET 1
FOR NOTES



WARNING
OPTICAL FIBRE
IN AREA

WARNING
UNDERGROUND
ELECTRICITY LINES



drawing title:
SITE WORKS PLAN - C
FROM LOT 1 D.P.524938
TO LOT 20 D.P.8854

location: WAMBERAL BEACH

council: CENTRAL COAST COUNCIL

dwg ref: 190838-PSK-005

client:
WAMBERAL
PROTECTION
ASSOCIATION
INC.




central coast office ph: (02) 4305 4300
hunter office ph: (02) 4978 5100
sydney office ph: (02) 8046 7411

www.adwjohanson.com.au

ver.	date	comment	drawn	pm	level information	scale (A1 original size)	notes
A	24.06.24	INITIAL ISSUE	G.S.	J.Y.	DATUM: A.H.D. CONTOUR INTERVAL: 0.5m	A1 1:250 0 5.0 10.0 12.5m A3 1:500	SHEET 3 OF 4

working beyond expectations

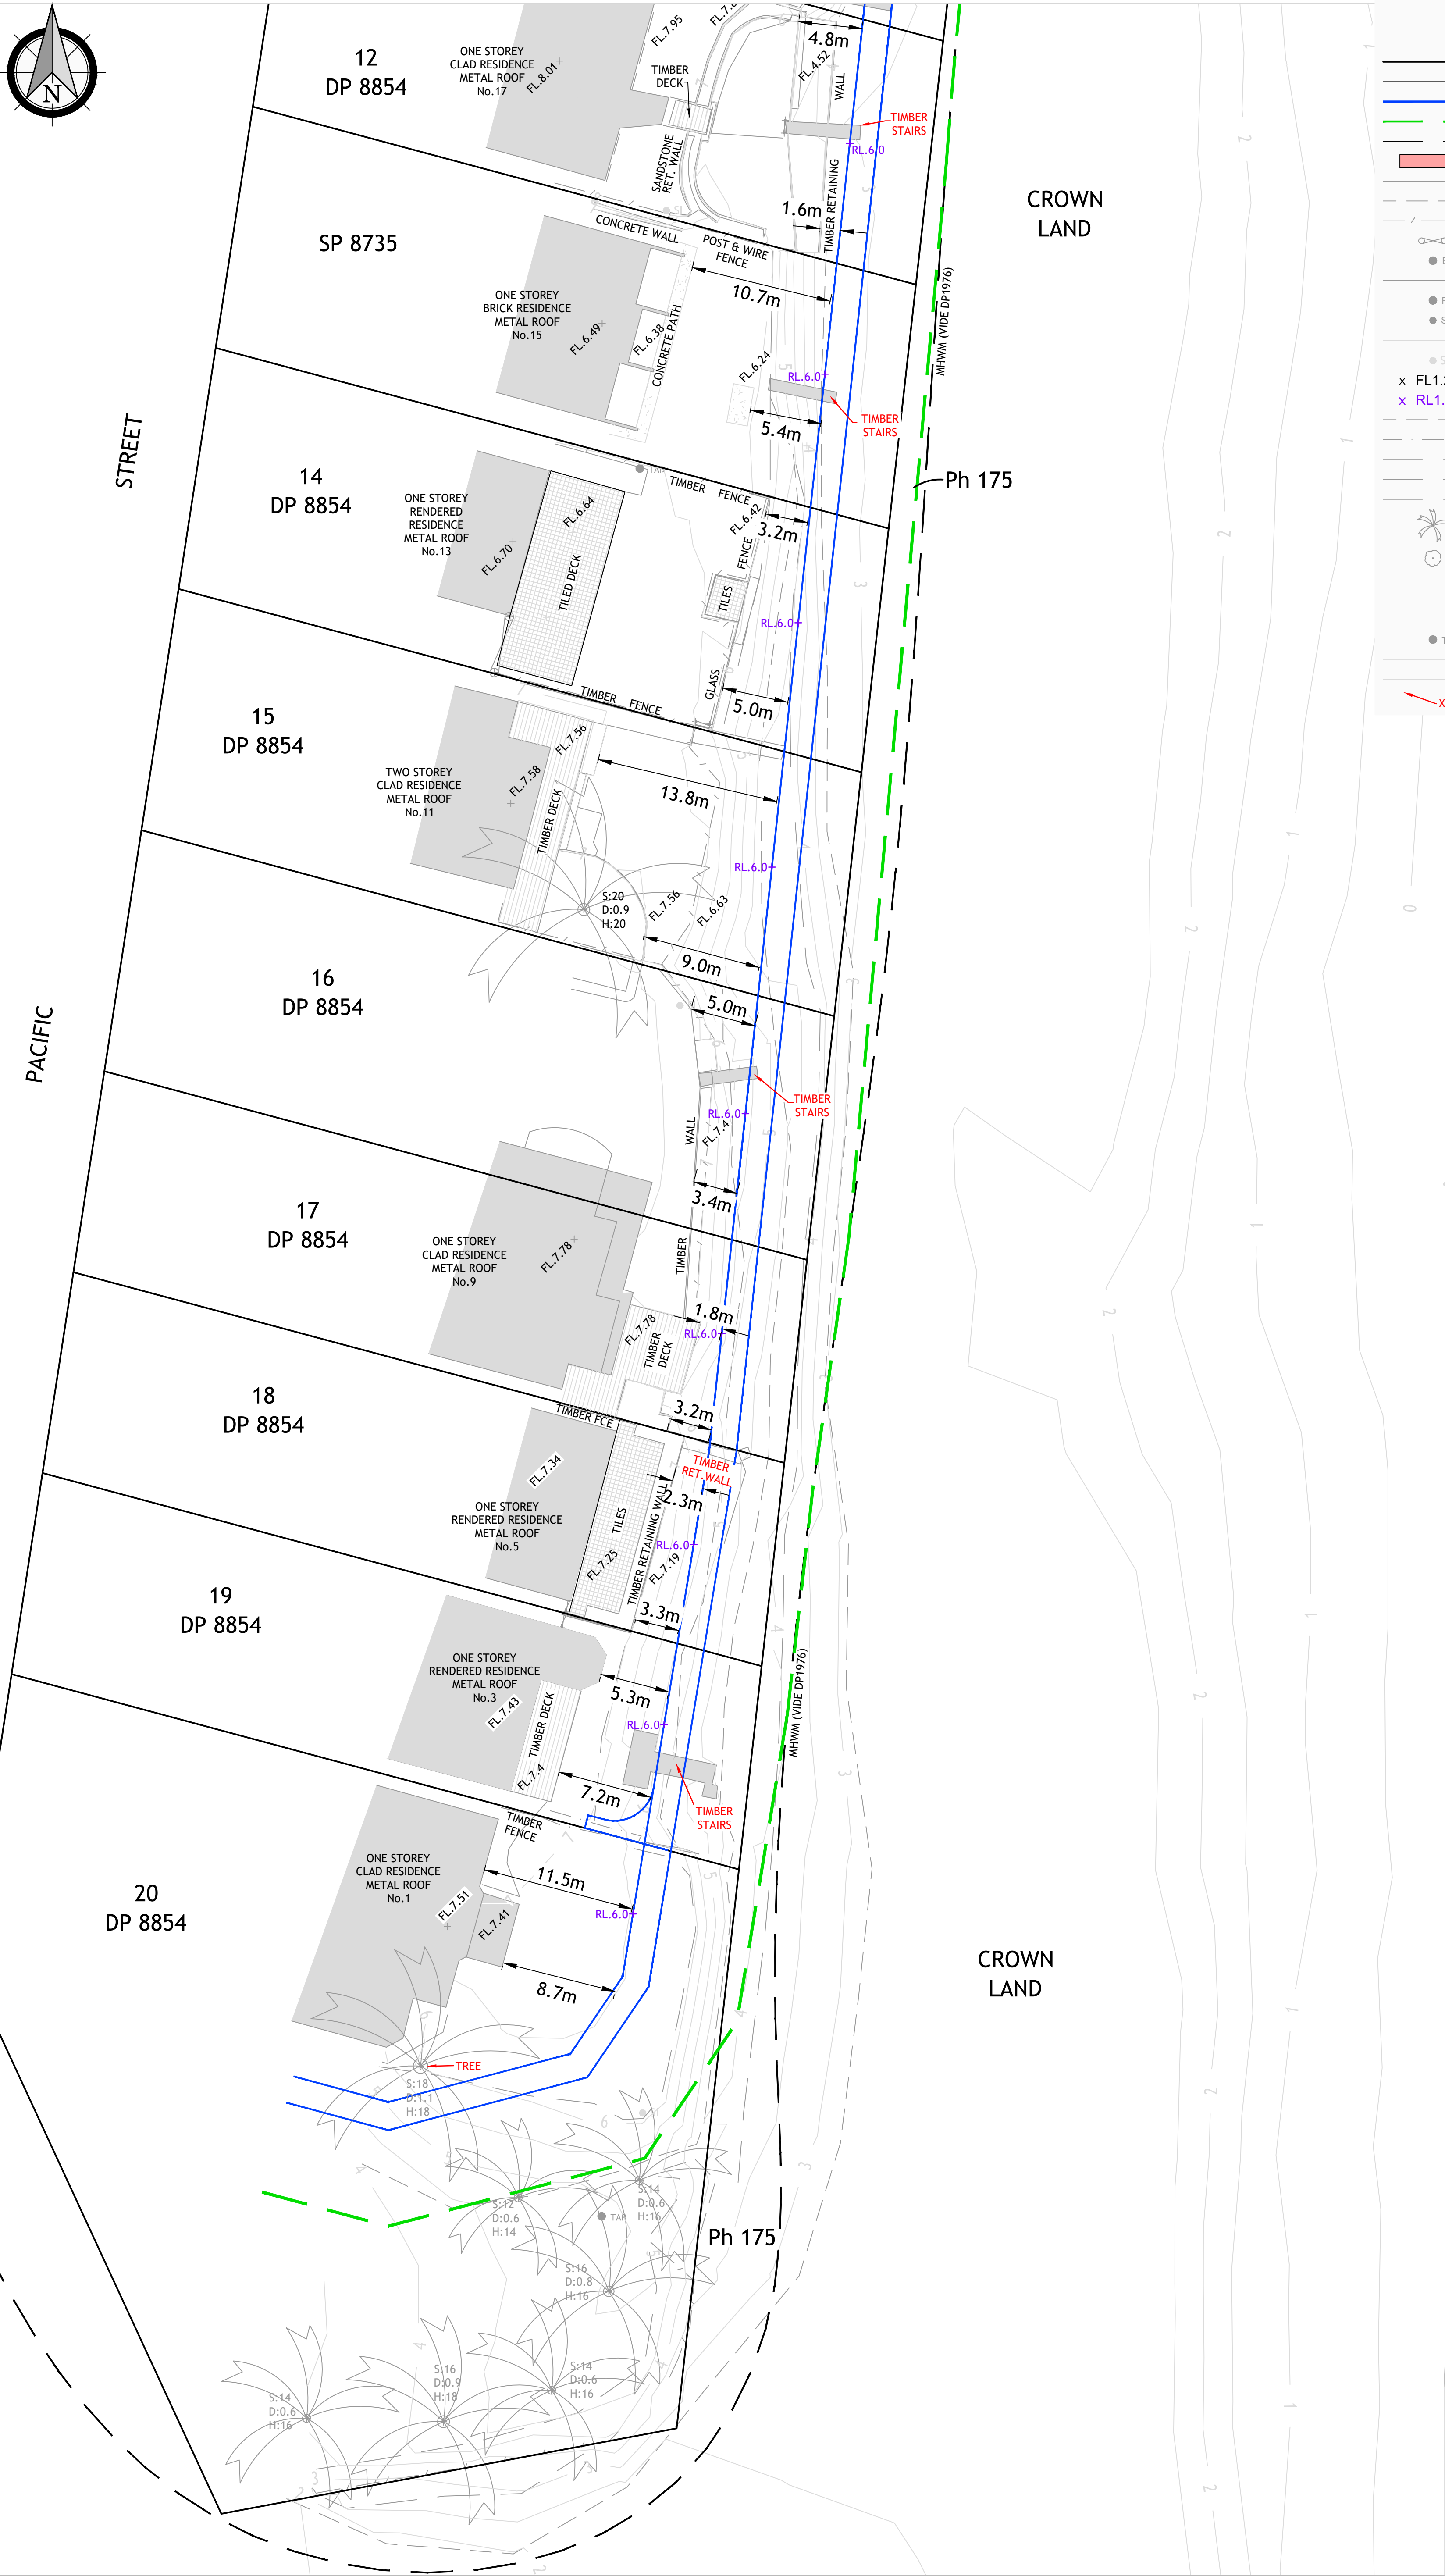

LEGEND

- BDY
- BDY ADJ
- SEAWALL
- CONSTRUCTION ZONE
- MHWM
- TEMPORARY SHORING TO BE REMOVED
- BUILDING & STRUCTURAL FEATURES
- AWNING
- FENCE
- GATE
- BOL
- BUILD POST BOLLARD
- PP
- SL
- SI
- FL.1.23
- RL.1.23
- TOPO BOTTOM OF BANK
- TOPO EDGE OF GARDEN
- TOPO EDGE OF ROCK
- TOPO SCRUB LINE
- TOPO TOP OF BANK
- TOPO TREE (NORFOLK PINE)
- TOPO TREE
- S: (SPREAD)
- D: (TRUNK DIAMETER)
- H: (APPROX HEIGHT)
- TAP
- CONTOUR
- CONTOURMAJOR
- STRUCTURES TO BE REMOVED

REFER TO
SHEET 1
FOR NOTES



WARNING
OPTICAL FIBRE
IN AREA

WARNING
UNDERGROUND
ELECTRICITY LINES



drawing title:
SITE WORKS PLAN - C
FROM LOT 1 D.P.524938
TO LOT 20 D.P.8854

location: WAMBERAL BEACH

council: CENTRAL COAST COUNCIL

dwg ref: 190838-PSK-005

client:
WAMBERAL
PROTECTION
ASSOCIATION
INC.



central coast office ph: (02) 4305 4300
hunter office ph: (02) 4978 5100
sydney office ph: (02) 8046 7411

www.adwjohanson.com.au

ver.	date	comment	drawn	pm	level information	scale (A1 original size)	notes
A	24.06.24	INITIAL ISSUE	G.S.	J.Y.	DATUM: A.H.D. CONTOUR INTERVAL: 0.5m	A1 1:250 0 5.0 10.0 12.5m A3 1:500	SHEET 4 OF 4

SHEET 4 OF 4

working beyond expectations