


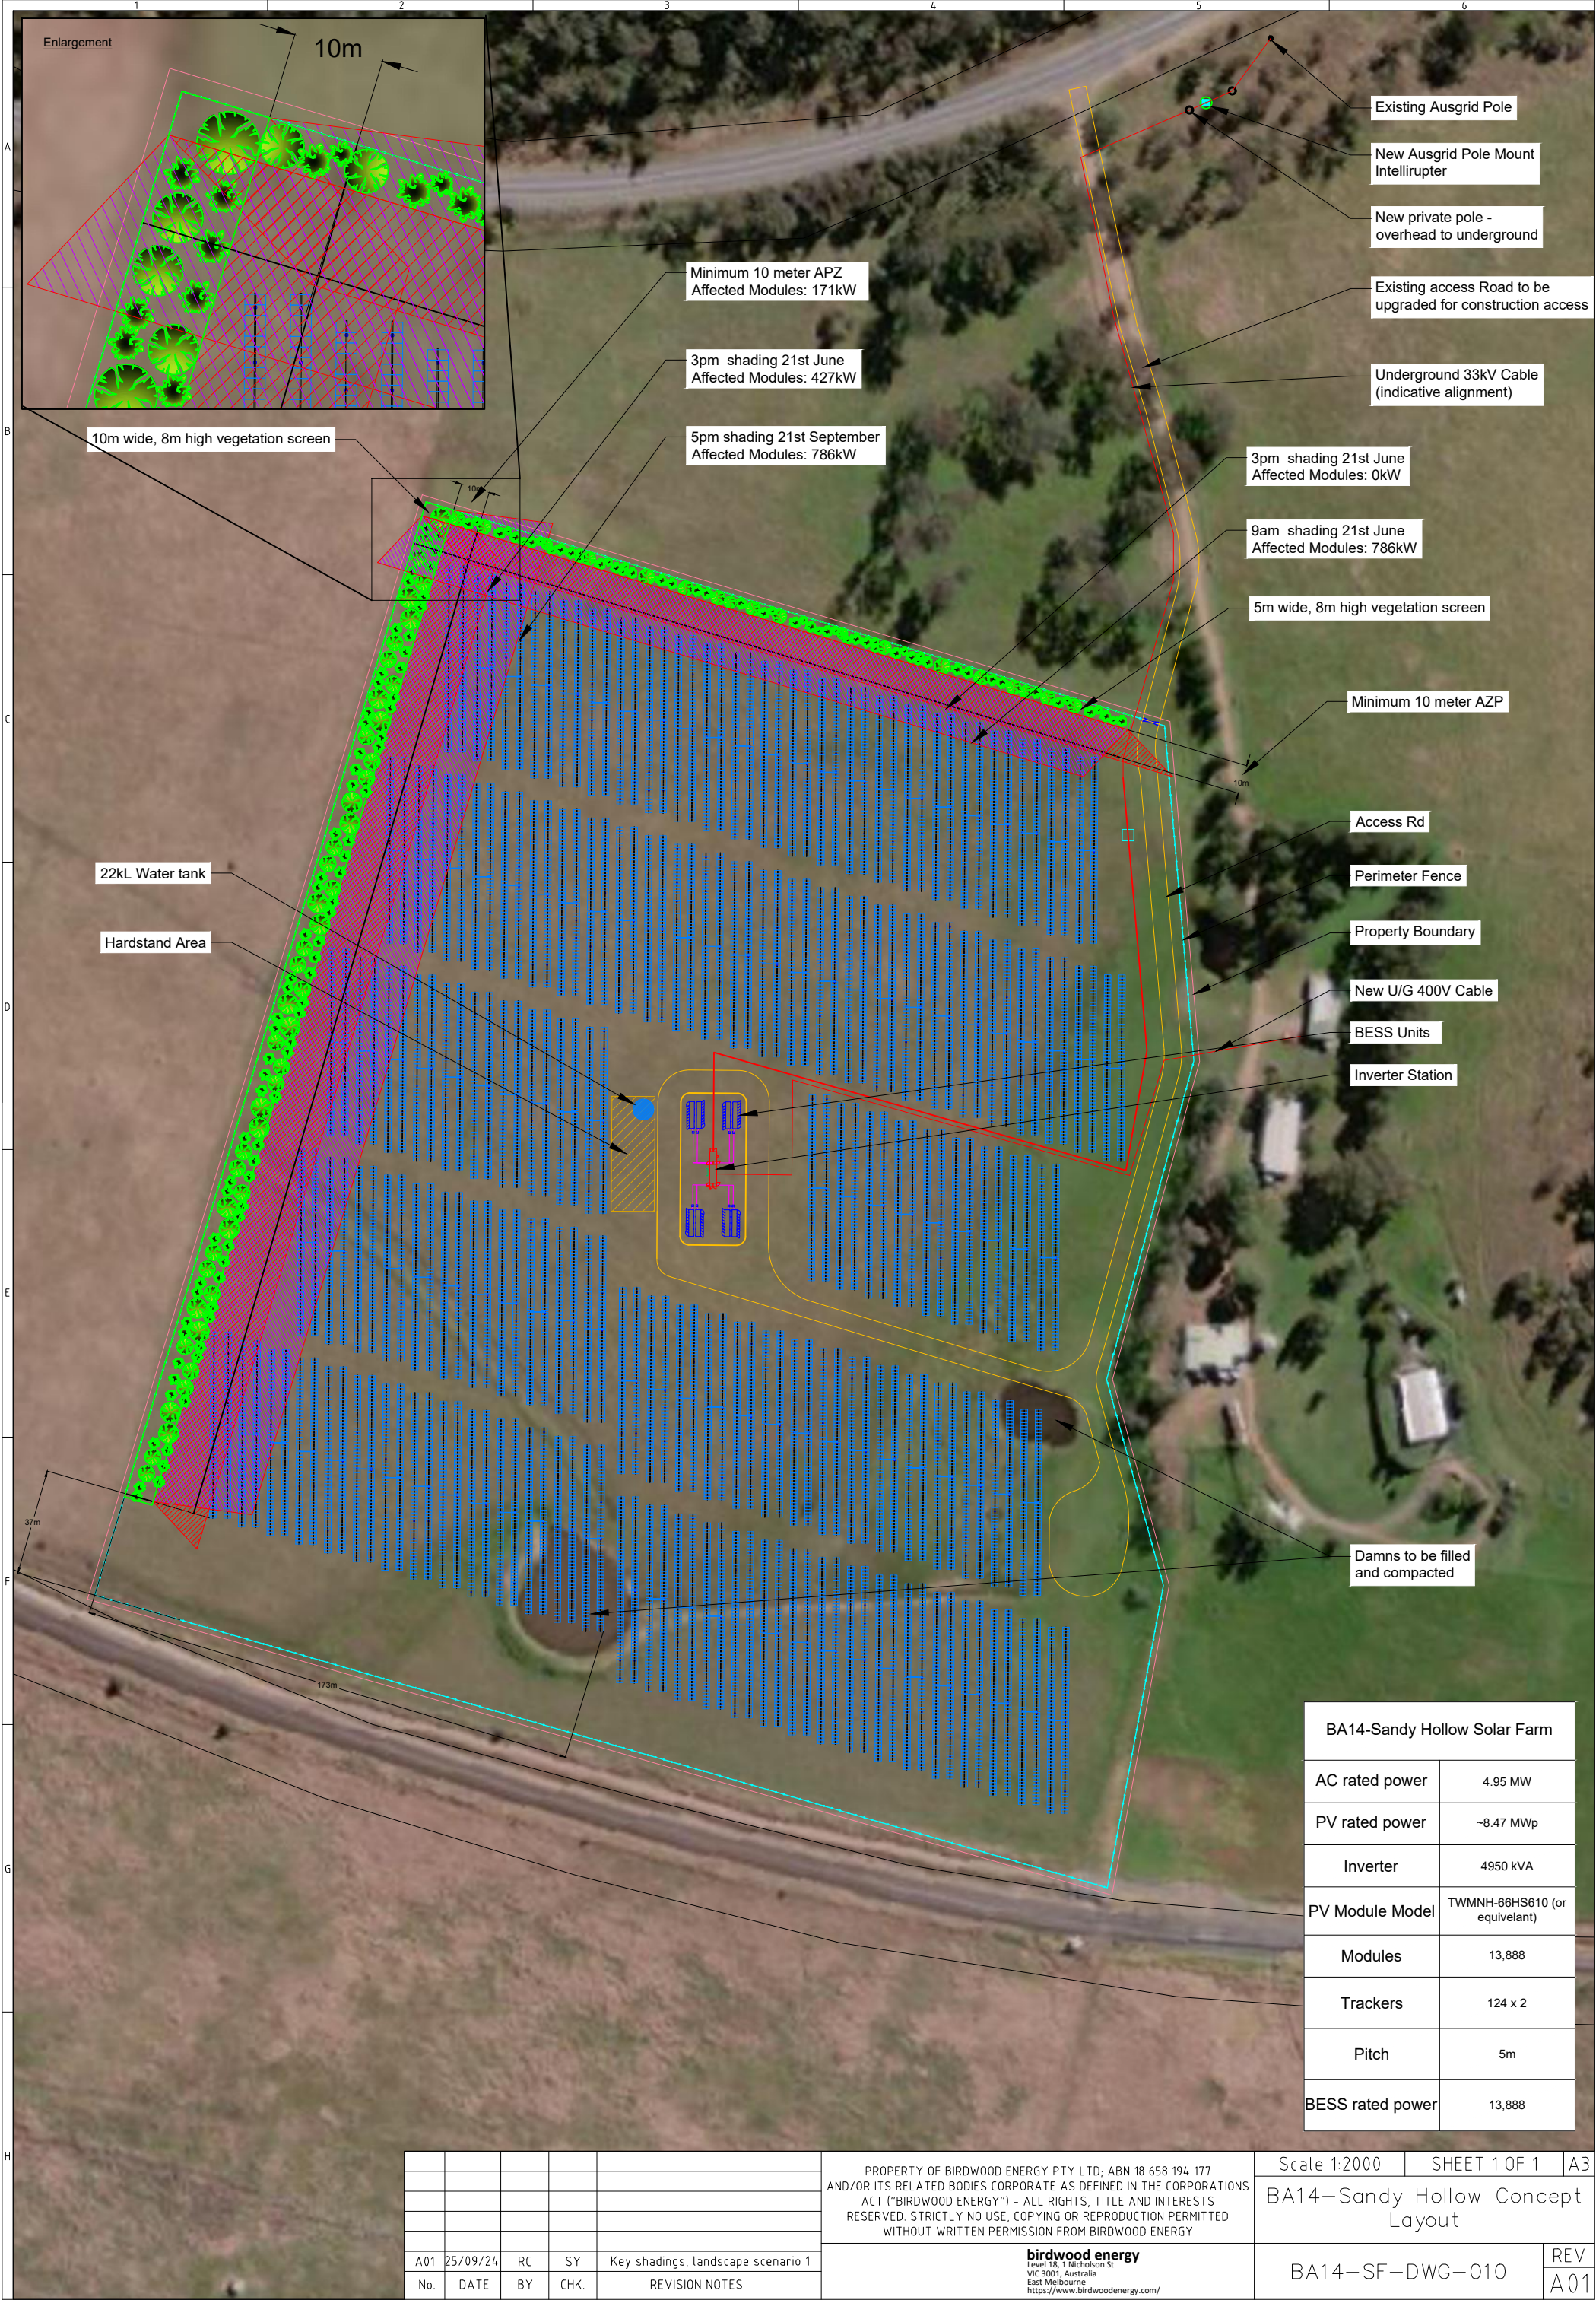

BA14-Sandy Hollow Solar Farm	
AC rated power	4.95 MW
PV rated power	~8.47 MWp
Inverter	4950 kVA
PV Module Model	TWMNH-66HS610 (or equivalent)
Modules	13,888
Trackers	124 x 2
Pitch	5m
BESS rated power	13,888

A01	25/09/24	RC	SY	Key shadings, landscape scenario 1	
No.	DATE	BY	CHK.	REVISION NOTES	

PROPERTY OF BIRDWOOD ENERGY PTY LTD; ABN 18 658 194 177
AND/OR ITS RELATED BODIES CORPORATE AS DEFINED IN THE CORPORATIONS
ACT ("BIRDWOOD ENERGY") - ALL RIGHTS, TITLE AND INTERESTS
RESERVED. STRICTLY NO USE, COPYING OR REPRODUCTION PERMITTED
WITHOUT WRITTEN PERMISSION FROM BIRDWOOD ENERGY

birdwood energy
Level 15, 1 Nicholson St
VIC 3001, Australia
East Melbourne
<https://www.birdwoodenergy.com/>

Scale 1:2000	SHEET 1 OF 1	A3
BA14-Sandy Hollow Concept Layout		
BA14-SF-DWG-010	REV	A01