

CARTER STREET PHASE 3, 11A AND 13 CARTER STREET, LIDCOMBE


PRIVATE LANDSCAPE DEVELOPMENT APPLICATION PACKAGE

DRAWING REGISTER


DWG NO.	DRAWING NAME	SCALE	SIZE	ISSUE
L000	COVER SHEET	NTS	A1	A
L200	PLANTING OVERALL PLAN - GROUND	1:250	A1	A
L201	PLANTING PLAN - GROUND	1:100	A1	A
L202	PLANTING PLAN - GROUND	1:100	A1	A
L203	PLANTING PLAN - GROUND	1:100	A1	A
L210	PLANTING OVERALL PLAN - LEVEL 4	1:200	A1	A
L211	PLANTING PLAN - LEVEL 4	1:100	A1	A
L213	PLANTING PLAN - LEVEL4	1:100	A1	A
L215	LANDSCAPE PLAN - LEVEL5	1:100	A1	A
L900	TYPICAL LANDSCAPE DETAILS	AS SHOWN	A1	A

LEGEND

GENERAL

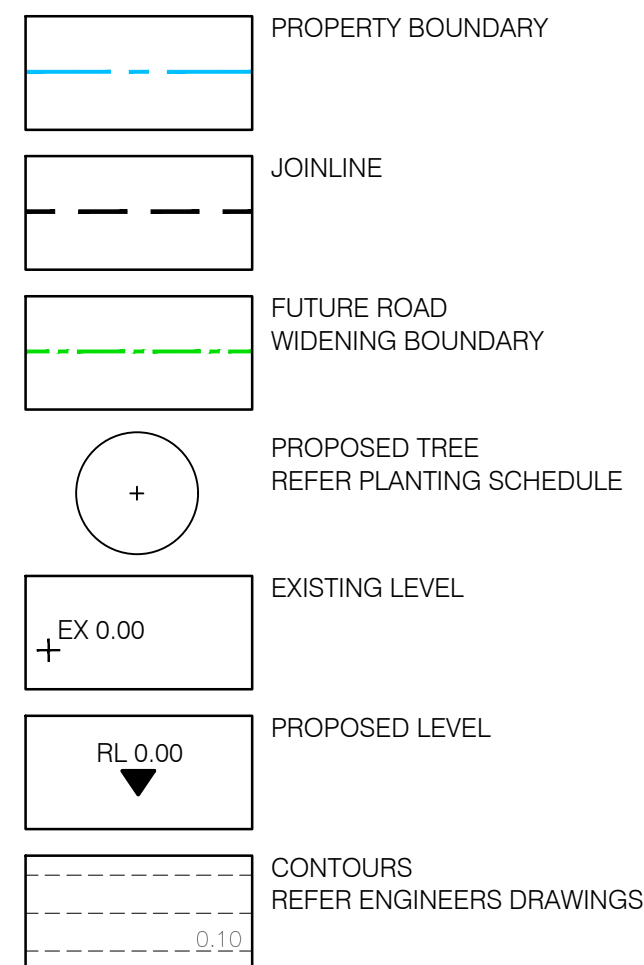

FINISHES

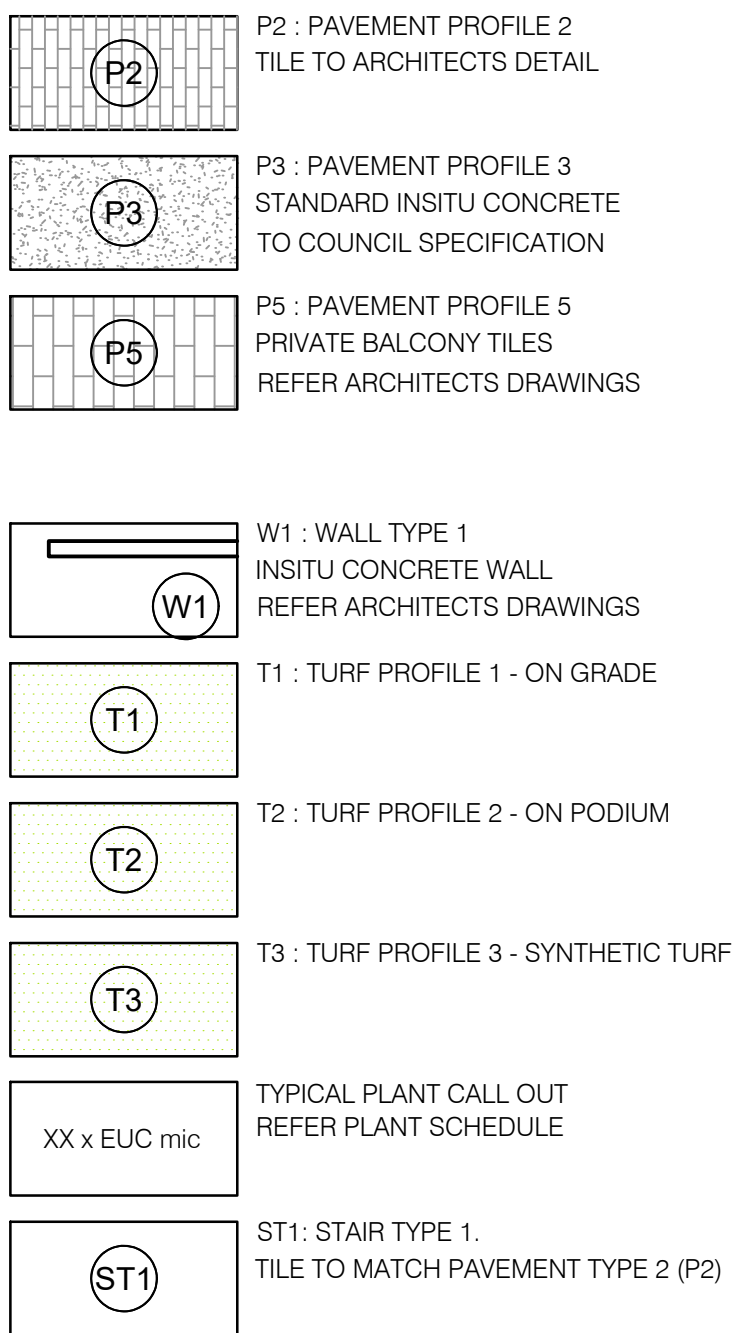

PLANT SCHEDULE

PLANT CODE	BOTANICAL NAME	COMMON NAME	MATURITY HEIGHT AND SPREAD (m)	CONTAINER SIZE	DENSITY/ m²	QTY
TREES						
ELA ret	<i>Elaeocarpus reticulatus</i>	Blueberry Ash	10m x 4m	200L	As Shown	3
MAG gra	<i>Magnolia grandiflora</i> 'Exmouth	Bull Bay Magnolia	15m x 6m	200L	As Shown	2
WAT flo	<i>Waterhousia floribunda</i>	Weeping Lilly Pilly	10m x 6m	200L	As Shown	4
					SUBTOTAL	9
SHRUBS & ARCHITECTURAL FORMS						
AGA att	<i>Agave attenuata</i>	Century Plant	1m x 1m	150mm	3	70
ALP cae	<i>Alpinia caerulea</i> 'Var'gated'	Native Ginger	3m x 1m	300mm	5	65
ALP red	<i>Alpinia caerulea</i> 'Red Back'	Red Back Ginger	3m x 1m	300mm	5	25
ALT den	<i>Altemanthera dentata</i>	Little Ruby	1m x 1m	200mm	5	170
ASP nid	<i>Asplenium nidus</i>	Birds Nest Fern	1.5mx1.5m	300mm	3	65
BRO spp	<i>Bromeliad spp</i>	Bromeliad	1.5mx1.5m	300mm	3	105
COR gla	<i>Cordylne glauca</i>	Green TI Plant	2-4m x 0.7m	200mm	4	45
COR red	<i>Cordylne</i> 'Red Sensation'	Red Sensation	3mx2m	300mm	3	36
CAL lit	<i>Calistemon</i> 'Captain Cook'	Bottlebrush	1.5m x 1.5m	300mm	4	32
COL esc	<i>Colocasia esculenta</i>	Elephants Ear	1.5m x 1.5m	200mm	3	15
CYC rev	<i>Cycas revoluta</i>	Cycad	1m x 1m	45L	3	20
DAP odo	<i>Daphne odora</i>	Winter Daphne	1m x 1.5m	45L	3	32
DOR exc	<i>Doryanthes excelsa</i>	Gynea Lily	2.5m x 2.5m	300mm	3	15
GAR aug	<i>Gardenia augustifolia</i> 'Florida'	Gardenia	1m x 1m	150mm	3	52
GRE ros	<i>Grevillea rosmarinifolia</i> 'Nana'	Dwarf Rosemary	1mx1m	200mm	5	25
MET col	<i>Metrosideros collina</i>	New Zealand Christmas Bush	2m x 1m	300mm	4	50
NAN dom	<i>Nandina domestica</i>	Nandiana	1.2mx1.2m	200mm	4	25
PHI con	<i>Philodendron</i> 'Congo'	Philodendron Congo	1m x 0.7m	150mm	4	92
PHI xan	<i>Philodendron xanadu</i>	Xanadu	1m x 1m	150mm	4	81
PHO ten	<i>Phormium tenax</i> 'Maori Chief'	Maori Chief	1.5m x 1m	300mm	4	15
RAP exc	<i>Raphis excelsa</i>	Lady Palm	4m x 2m	300mm	2	12
RAP umb	<i>Raphiolepis umbellata</i>	Yeddo Hawthorn	3m x 2m	300mm	3	36
SYZ cas	<i>Syzygium cascade</i>	Lilly Pilly	3m x 2m	300mm	4	52
STR jun	<i>Strelitzia juncea</i>	Crane Flower	1.2-2m x 1m	200mm	3	48
WES fru	<i>Westringia fruticosa</i> 'Naringa'	Westringia	1.5mx1.5m	300mm	4	32
VIB eme	<i>Viburnum</i> 'Emerald lustre'	Emerald Lustre	4m x 3m	300mm	3	69
					SUBTOTAL	1284
GRASSES, GROUNDCOVERS & CLIMBERS						
CLI min	<i>Clivia miniata</i>	Bush Lily	0.6m x 0.6m	200mm	6	95
DIA bre	<i>Dianella caerulea</i> 'Breeze'	Breeze Paroo Lily	0.5-0.6m x 0.6m	150mm	6	48
DIA rev	<i>Dianella revoluta</i> 'DR5000' 'PBR Little Rev	Dianella Little Rev	0.4m x 0.4m	150mm	6	52
DIA sil	<i>Dianella</i> 'Silver Streak'	Silver Streak	0.5mx0.5m	150mm	6	95
LIR ver	<i>Liriope</i> 'Variegated'	Variegated Liriope	0.5mx0.5m	150mm	6	120
LIR jus	<i>Liriope muscani</i> 'LIRJ' 'PBR Just Right	Evergreen Giant	0.5m x 0.5m	150mm	6	89
MYO pav	<i>Myoporum pavifolium</i>	Myoporum	0.1m x 1m	150mm	3	76
TRA jas	<i>Trachelospermum jasminoides</i>	Chinese Star Jasmine	Ground Cover	200mm	5	47
ZEP can	<i>Zephranthes candida</i>	Rain Lily	0.3m x 0.5m	150mm	6	39
					SUBTOTAL	661
					GRAND TOTAL	1954

DO NOT SCALE

USE FIGURED DIMENSIONS AT ALL TIMES. IF IN DOUBT CHECK WITH MERITON APARTMENTS PTY. LTD. CONTRACTOR/S TO CHECK AND VERIFY ALL LEVELS, DATUMS AND DIMENSIONS ON SITE AND SHALL REPORT ANY DISCREPANCIES OR OMISSIONS TO MERITON APARTMENTS PTY. LTD. PRIOR TO COMMENCEMENT OF WORK AND DURING THE CONSTRUCTION PHASE.

THIS DRAWING IS THE EXCLUSIVE PROPERTY OF MERITON GROUP PTY. LTD. & THE REPRODUCTION OF ANY PART WITHOUT THE PRIOR WRITTEN CONSENT OF MERITON GROUP PTY. LTD. IS A VIOLATION OF APPLICABLE LAWS. IN NO EVENT SHALL MERITON GROUP PTY. LTD. BE HELD LIABLE FOR SPECIAL COLLATERAL, INCIDENTAL OR CONSEQUENTIAL LIABILITY IN CONNECTION WITH THE USE OF THIS DIGITAL DATA AND/OR BASED FROM THE MERITON GROUP PTY. LTD. OFFICES. THIS DRAWING IS TO BE READ & UNDERSTOOD IN CONJUNCTION WITH THE STRUCTURAL, MECHANICAL, ELECTRICAL & / OR ANY OTHER CONSULTANTS DOCUMENTATION AS MAY BE APPLICABLE TO THE PROJECT PRIOR TO THE START OF ANY WORKS AND FOR ITS DURATION.

GENERAL LANDSCAPE NOTES

A	DEVELOPMENT APPLICATION	CG	CG	24.04.20
REV	DESCRIPTION	DWN	CHK	DATE



MERITON

Builders & Developers

Level 11, 528 Kent Street, Sydney NSW 2000
Tel: (02) 9287 2888 Fax: (02) 9287 2777

Email: TimF@meriton.com.au
Internet: <http://www.meriton.com.au>

PROJECT: _____

CARTER STREET
PHASE 3,
SYDNEY OLYMPIC PARK

DRAWING TITLE: _____

LANDSCAPE
COVER PAGE

DATE: 05.07.19	SCALE: AS SHOWN	DRAWING No: L000	REV: A
PROJECT NO:	DRAWN BY: AS SHOWN		

APPROVED AND SIGNED ON BEHALF OF MERITON APARTMENTS PTY LTD	NORTH
--	-------


 CAMERON GREATBATCH (REG. LA)




MERITON

PROJECT: _____

DRAWING TITLE: _____

DATE: 05.07.2019	SCALE: AS SHOWN	DRAWING No: L200	REV: A
PROJECT NO:	DRAWN BY: AS SHOWN		


CAMERON GREATBATCH (REG. LA)

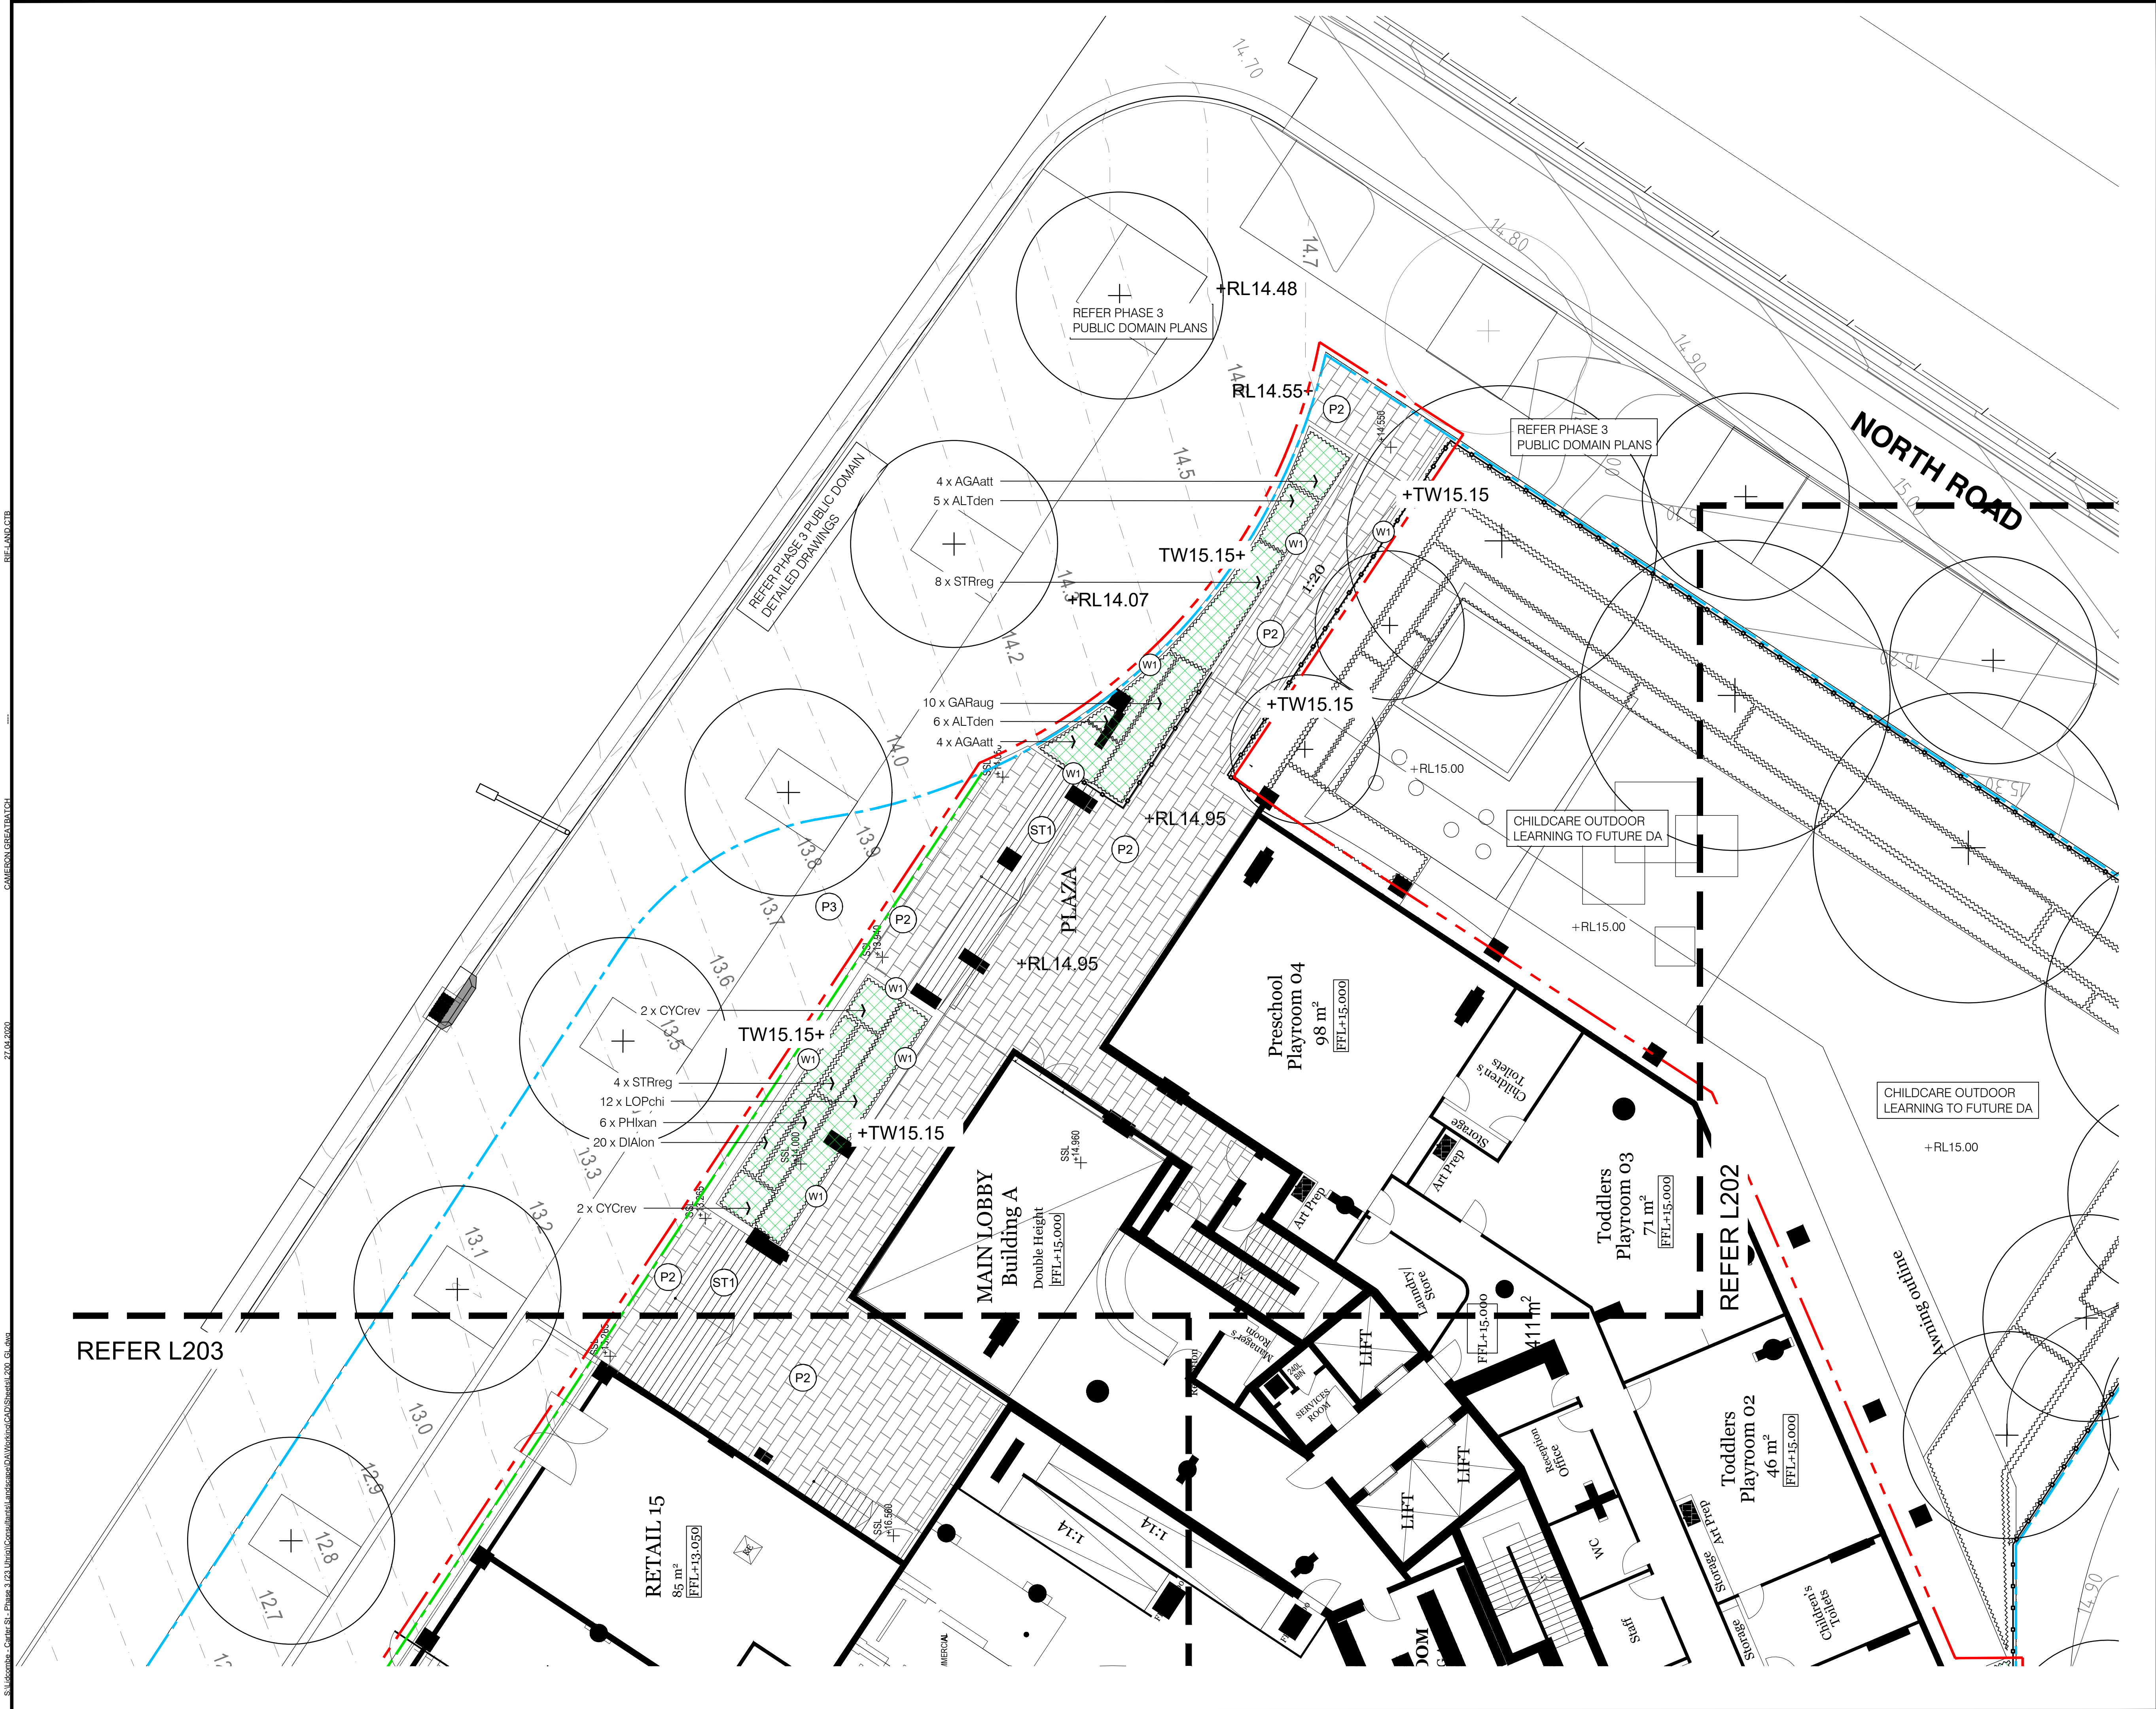

DO NOT SCALE

USE FIGURED DIMENSIONS AT ALL TIMES. IF IN DOUBT CHECK WITH MERITON APARTMENTS PTY. LTD. CONTRACTORS TO CHECK AND VERIFY ALL LEVELS, DATUMS AND DIMENSIONS ON SITE AND SHALL REPORT ANY DISCREPANCIES OR OMISSIONS TO MERITON APARTMENTS PTY. LTD. PRIOR TO COMMENCEMENT OF WORK AND DURING THE CONSTRUCTION PHASE.

DISCLAIMER

THIS DRAWING IS THE EXCLUSIVE PROPERTY OF MERITON GROUP PTY LTD. & THE REPRODUCTION OF ANY PART WITHOUT THE PRIOR WRITTEN CONSENT OF MERITON GROUP PTY LTD. IS A VIOLATION OF APPLICABLE LAWS. IN NO EVENT SHALL MERITON GROUP PTY LTD. BE HELD LIABLE FOR SPECIAL COLLATERAL INCIDENTAL OR CONSEQUENTIAL LIABILITY IN CONNECTION WITH THE USE OF THIS DIGITAL DATA ONCE RELEASED FROM THE MERITON GROUP PTY LTD. OFFICES. THIS DRAWING IS TO BE READ & UNDERSTOOD IN CONJUNCTION WITH THE STRUCTURAL, MECHANICAL, ELECTRICAL & / OR ANY OTHER CONSULTANTS DOCUMENTATION AS MAY BE APPLICABLE TO THE PROJECT PRIOR TO THE START OF ANY WORKS AND FOR ITS DURATION.

GENERAL LANDSCAPE NOTES

1:100 @ A1 1:200 @ A3

1 2 3 4 5m

A	DEVELOPMENT APPLICATION	CG	CG	24.04.20
REV	DESCRIPTION	DWN	CHK	DATE

MERITON

Builders & Developers

Level 11, 528 Kent Street, Sydney NSW 2000 Email: TimF@meriton.com.au
Tel: (02) 9287 2888 Fax: (02) 9287 2777 Internet: <http://www.meriton.com.au>

PROJECT:

**CARTER STREET
PHASE 3,
SYDNEY OLYMPIC PARK**

DRAWING TITLE:


**GROUND LEVEL
PLANTING PLAN**

DATE: 05.07.2019	SCALE: AS SHOWN	DRAWING No: L201	REV: A
PROJECT NO:	DRAWN BY: AS SHOWN	NORTH	

APPROVED AND SIGNED ON BEHALF OF
MERITON APARTMENTS PTY LTD

[Signature]

CAMERON GREATBATCH (REG. LA)

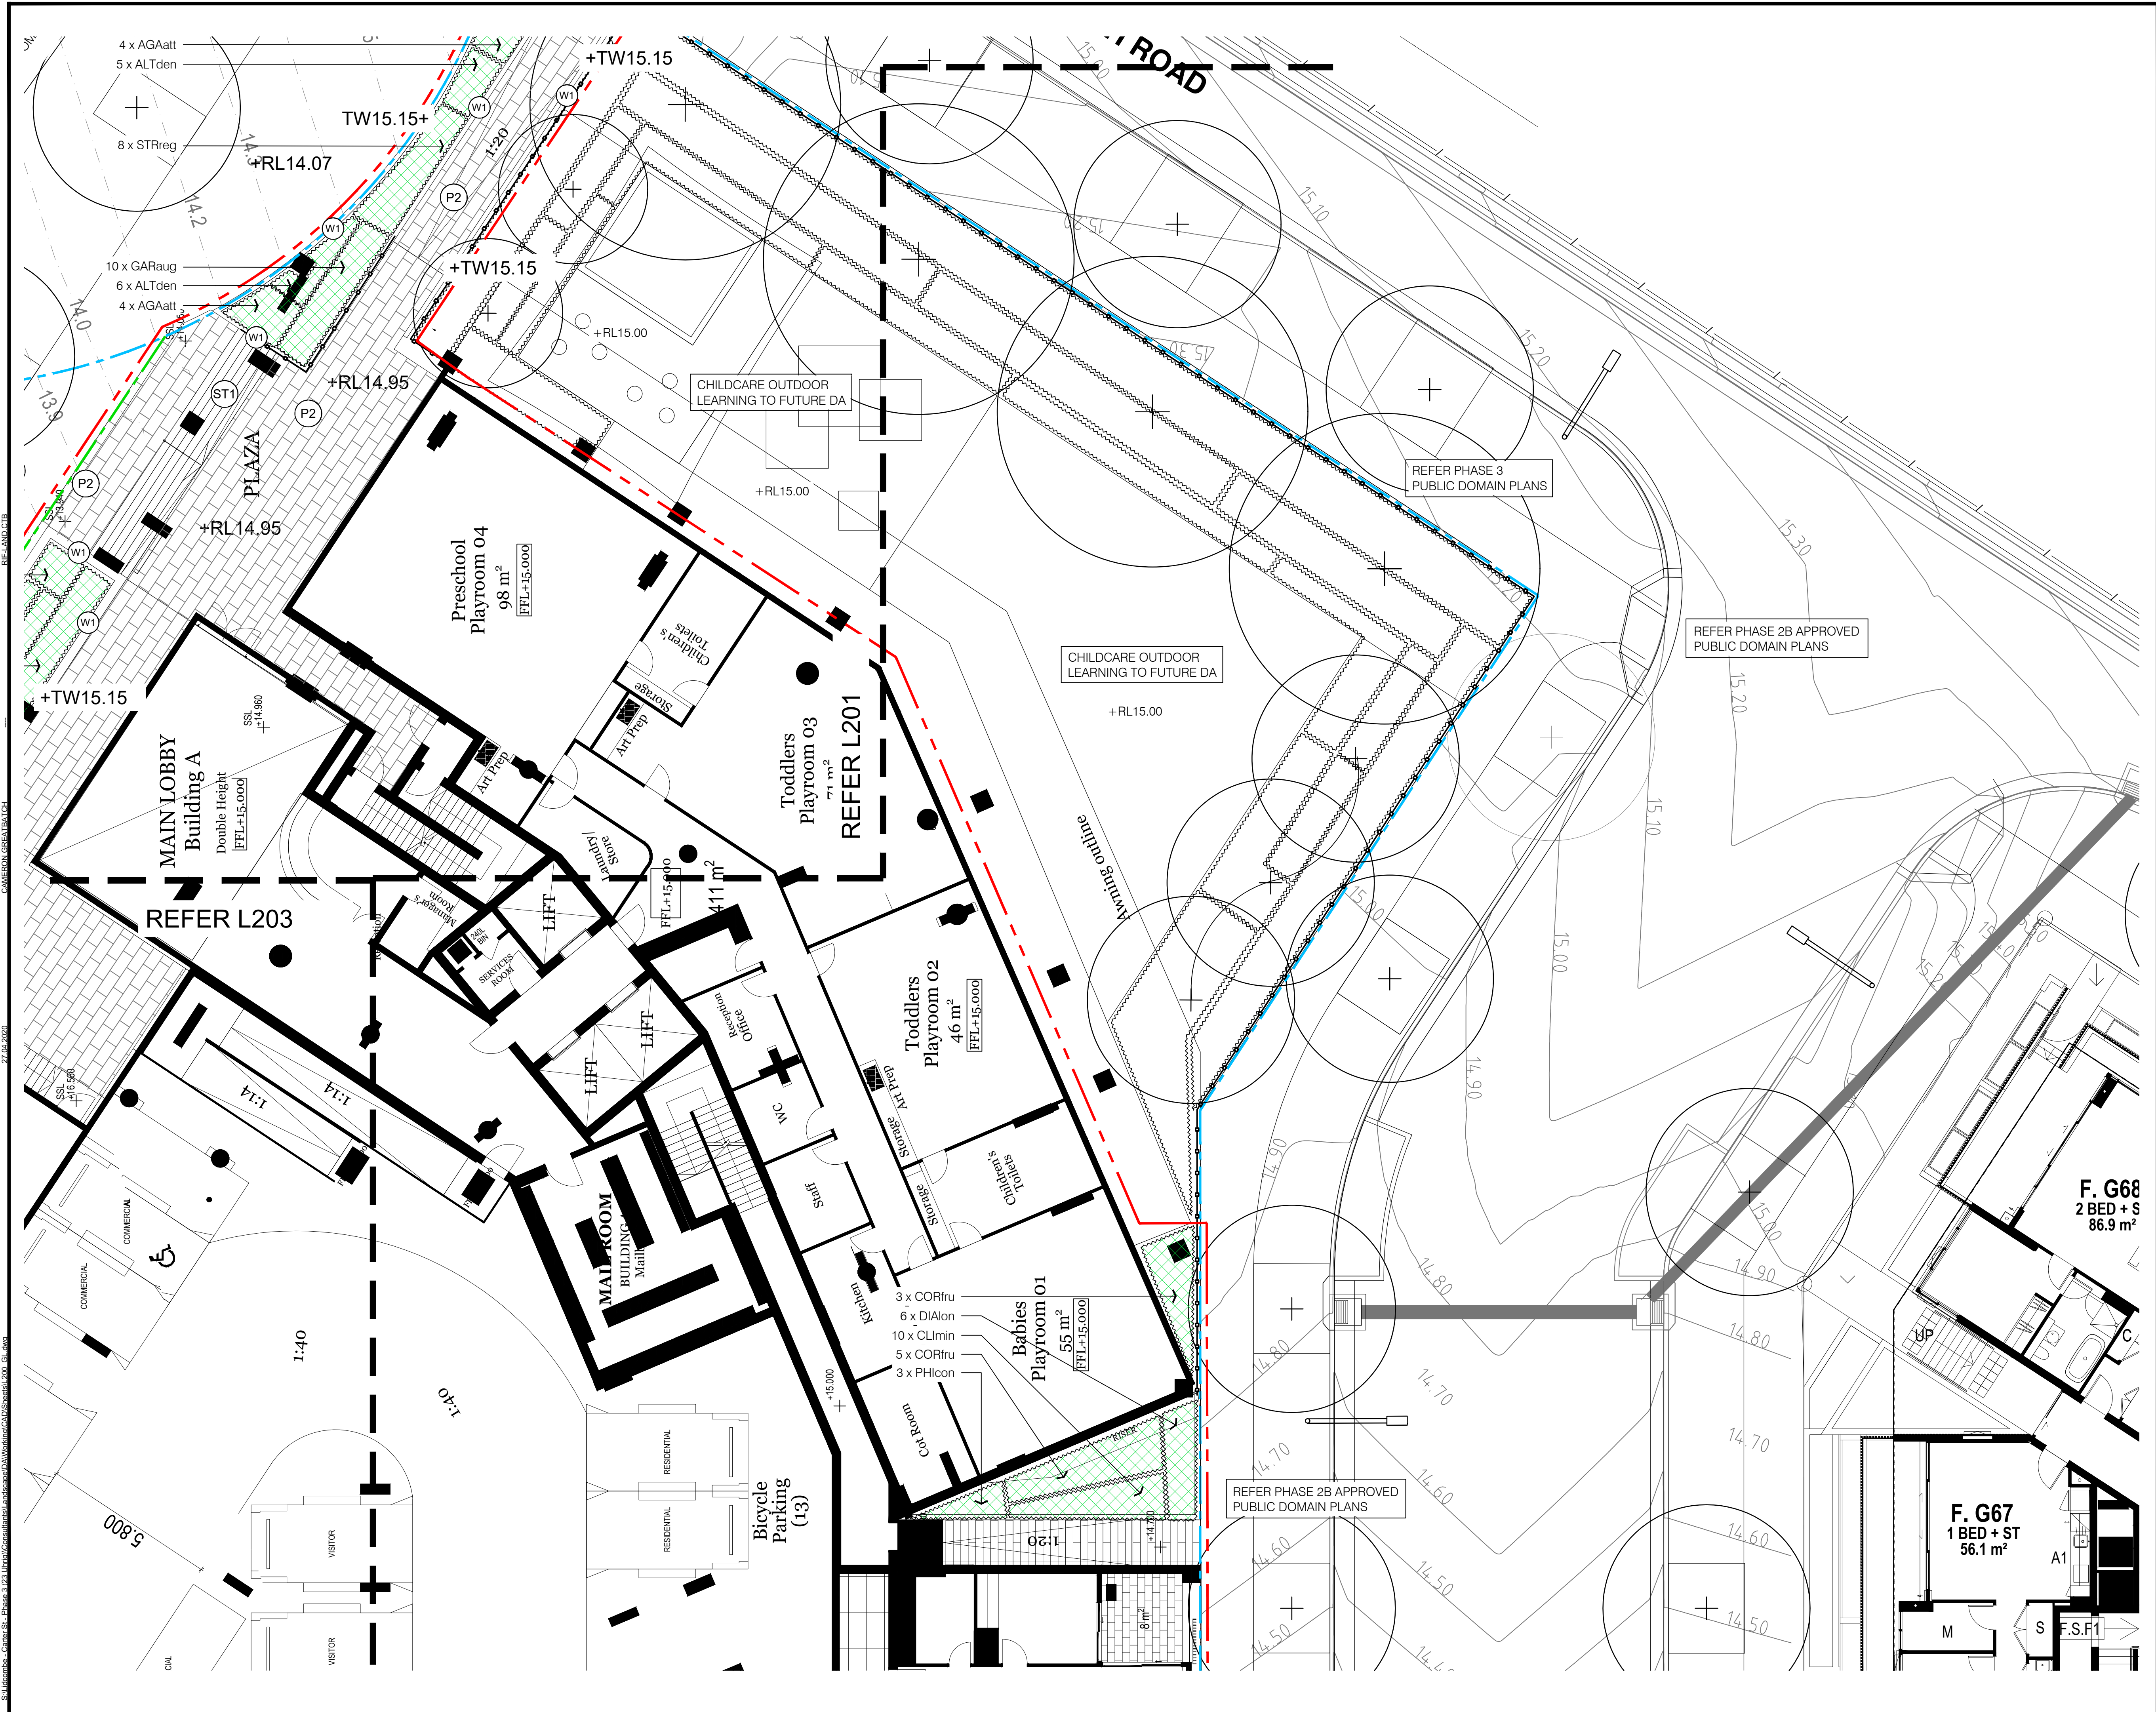

DO NOT SCALE

USE FIGURED DIMENSIONS AT ALL TIMES. IF IN DOUBT CHECK WITH MERITON APARTMENTS PTY. LTD. CONTRACTORS TO CHECK AND VERIFY ALL LEVELS, DATUMS AND DIMENSIONS ON SITE AND SHALL REPORT ANY DISCREPANCIES OR OMISSIONS TO MERITON APARTMENTS PTY. LTD. PRIOR TO COMMENCEMENT OF WORK AND DURING THE CONSTRUCTION PHASE.

DISCLAIMER

THIS DRAWING IS THE EXCLUSIVE PROPERTY OF MERITON GROUP PTY LTD. & THE REPRODUCTION OF ANY PART WITHOUT THE PRIOR WRITTEN CONSENT OF MERITON GROUP PTY. LTD. IS A VIOLATION OF APPLICABLE LAWS. IN NO EVENT SHALL MERITON GROUP PTY. LTD. BE HELD LIABLE FOR SPECIAL COLLATERAL INCIDENTAL OR CONSEQUENTIAL LIABILITY IN CONNECTION WITH THE USE OF THIS DIGITAL DATA ONCE RELEASED FROM THE MERITON GROUP PTY. LTD. OFFICES. THIS DRAWING IS TO BE READ & UNDERSTOOD IN CONJUNCTION WITH THE STRUCTURAL, MECHANICAL, ELECTRICAL & / OR ANY OTHER CONSULTANTS DOCUMENTATION AS MAY BE APPLICABLE TO THE PROJECT PRIOR TO THE START OF ANY WORKS AND FOR ITS DURATION.

GENERAL LANDSCAPE NOTES

1:100 @ A1

1:200 @ A3

1 2 3 4 5m

REV	DESCRIPTION	DWN	CHK	DATE
A	DEVELOPMENT APPLICATION	CG	CG	24.04.20

MERITON

Builders & Developers

Level 11, 528 Kent Street, Sydney NSW 2000
Tel: (02) 9287 2888 Fax: (02) 9287 2777

Email: TimF@meriton.com.au
Internet: <http://www.meriton.com.au>

PROJECT:

**CARTER STREET
PHASE 3,
SYDNEY OLYMPIC PARK**

DRAWING TITLE:

**GROUND LEVEL
PLANTING PLAN**

DATE:	SCALE:	DRAWING No:	REV:
05.07.2019	AS SHOWN	L202	A
PROJECT NO:	DRAWN BY:		
	AS SHOWN		

APPROVED AND SIGNED ON BEHALF OF
MERITON APARTMENTS PTY LTD

NORTH

CAMERON GREATBATCH (REG. LA)



DO NOT SCALE

USE FIGURED DIMENSIONS AT ALL TIMES. IF IN DOUBT CHECK WITH MERITON APARTMENTS PTY. LTD. CONTRACTOR/S TO CHECK AND VERIFY ALL LEVELS, DATUMS AND DIMENSIONS ON SITE AND SHALL REPORT ANY DISCREPANCIES OR OMISSIONS TO MERITON APARTMENTS PTY. LTD. PRIOR TO COMMENCEMENT OF WORK AND DURING THE CONSTRUCTION PHASE.

DISCLAIMER

THIS DRAWING IS THE EXCLUSIVE PROPERTY OF MERITON GROUP PTY. LTD. & THE REPRODUCTION OF ANY PART WITHOUT THE PRIOR WRITTEN CONSENT OF MERITON GROUP PTY. LTD. IS A VIOLATION OF APPLICABLE LAWS. IN NO EVENT SHALL MERITON GROUP PTY. LTD. BE HELD LIABLE FOR SPECIAL COLLATERAL, INCIDENTAL OR CONSEQUENTIAL LIABILITY IN CONNECTION WITH THE USE OF THIS DIGITAL DATA OR INFORMATION RELEASED FROM THE MERITON GROUP PTY. LTD. OFFICES. THIS DRAWING IS NOT TO BE USED FOR ANY PURPOSES OTHER THAN THAT FOR WHICH IT WAS ORIGINALLY PREPARED AND UNDERSTOOD IN CONJUNCTION WITH THE STRUCTURAL, MECHANICAL, ELECTRICAL & / OR ANY OTHER CONSULTANTS DOCUMENTATION AS MAY BE APPLICABLE TO THE PROJECT PRIOR TO THE START OF ANY WORKS AND FOR ITS DURATION.

GENERAL LANDSCAPE NOTES



REV	DESCRIPTION	DWN	CHK	DATE
-----	-------------	-----	-----	------

MERITON

Builders & Developers

Level 11, 528 Kent Street, Sydney NSW 2000
Tel: (02) 9287 2888 Fax: (02) 9287 2777

Email: TimF@meriton.com.au
Internet: <http://www.meriton.com>

PROJECT:

CARTER STREET
PHASE 3,
SYDNEY OLYMPIC PARK

DRAWING TITLE:


GROUND LEVEL PLANTING PLAN

DATE: 05.07.2019	SCALE: AS SHOWN	DRAWING No: L203	REV: A
PROJECT NO:	DRAWN BY: AS SHOWN		

APPROVED AND SIGNED ON BEHALF OF
MERITON APARTMENTS PTY LTD


CAMERON GREATBATCH (REG. L)



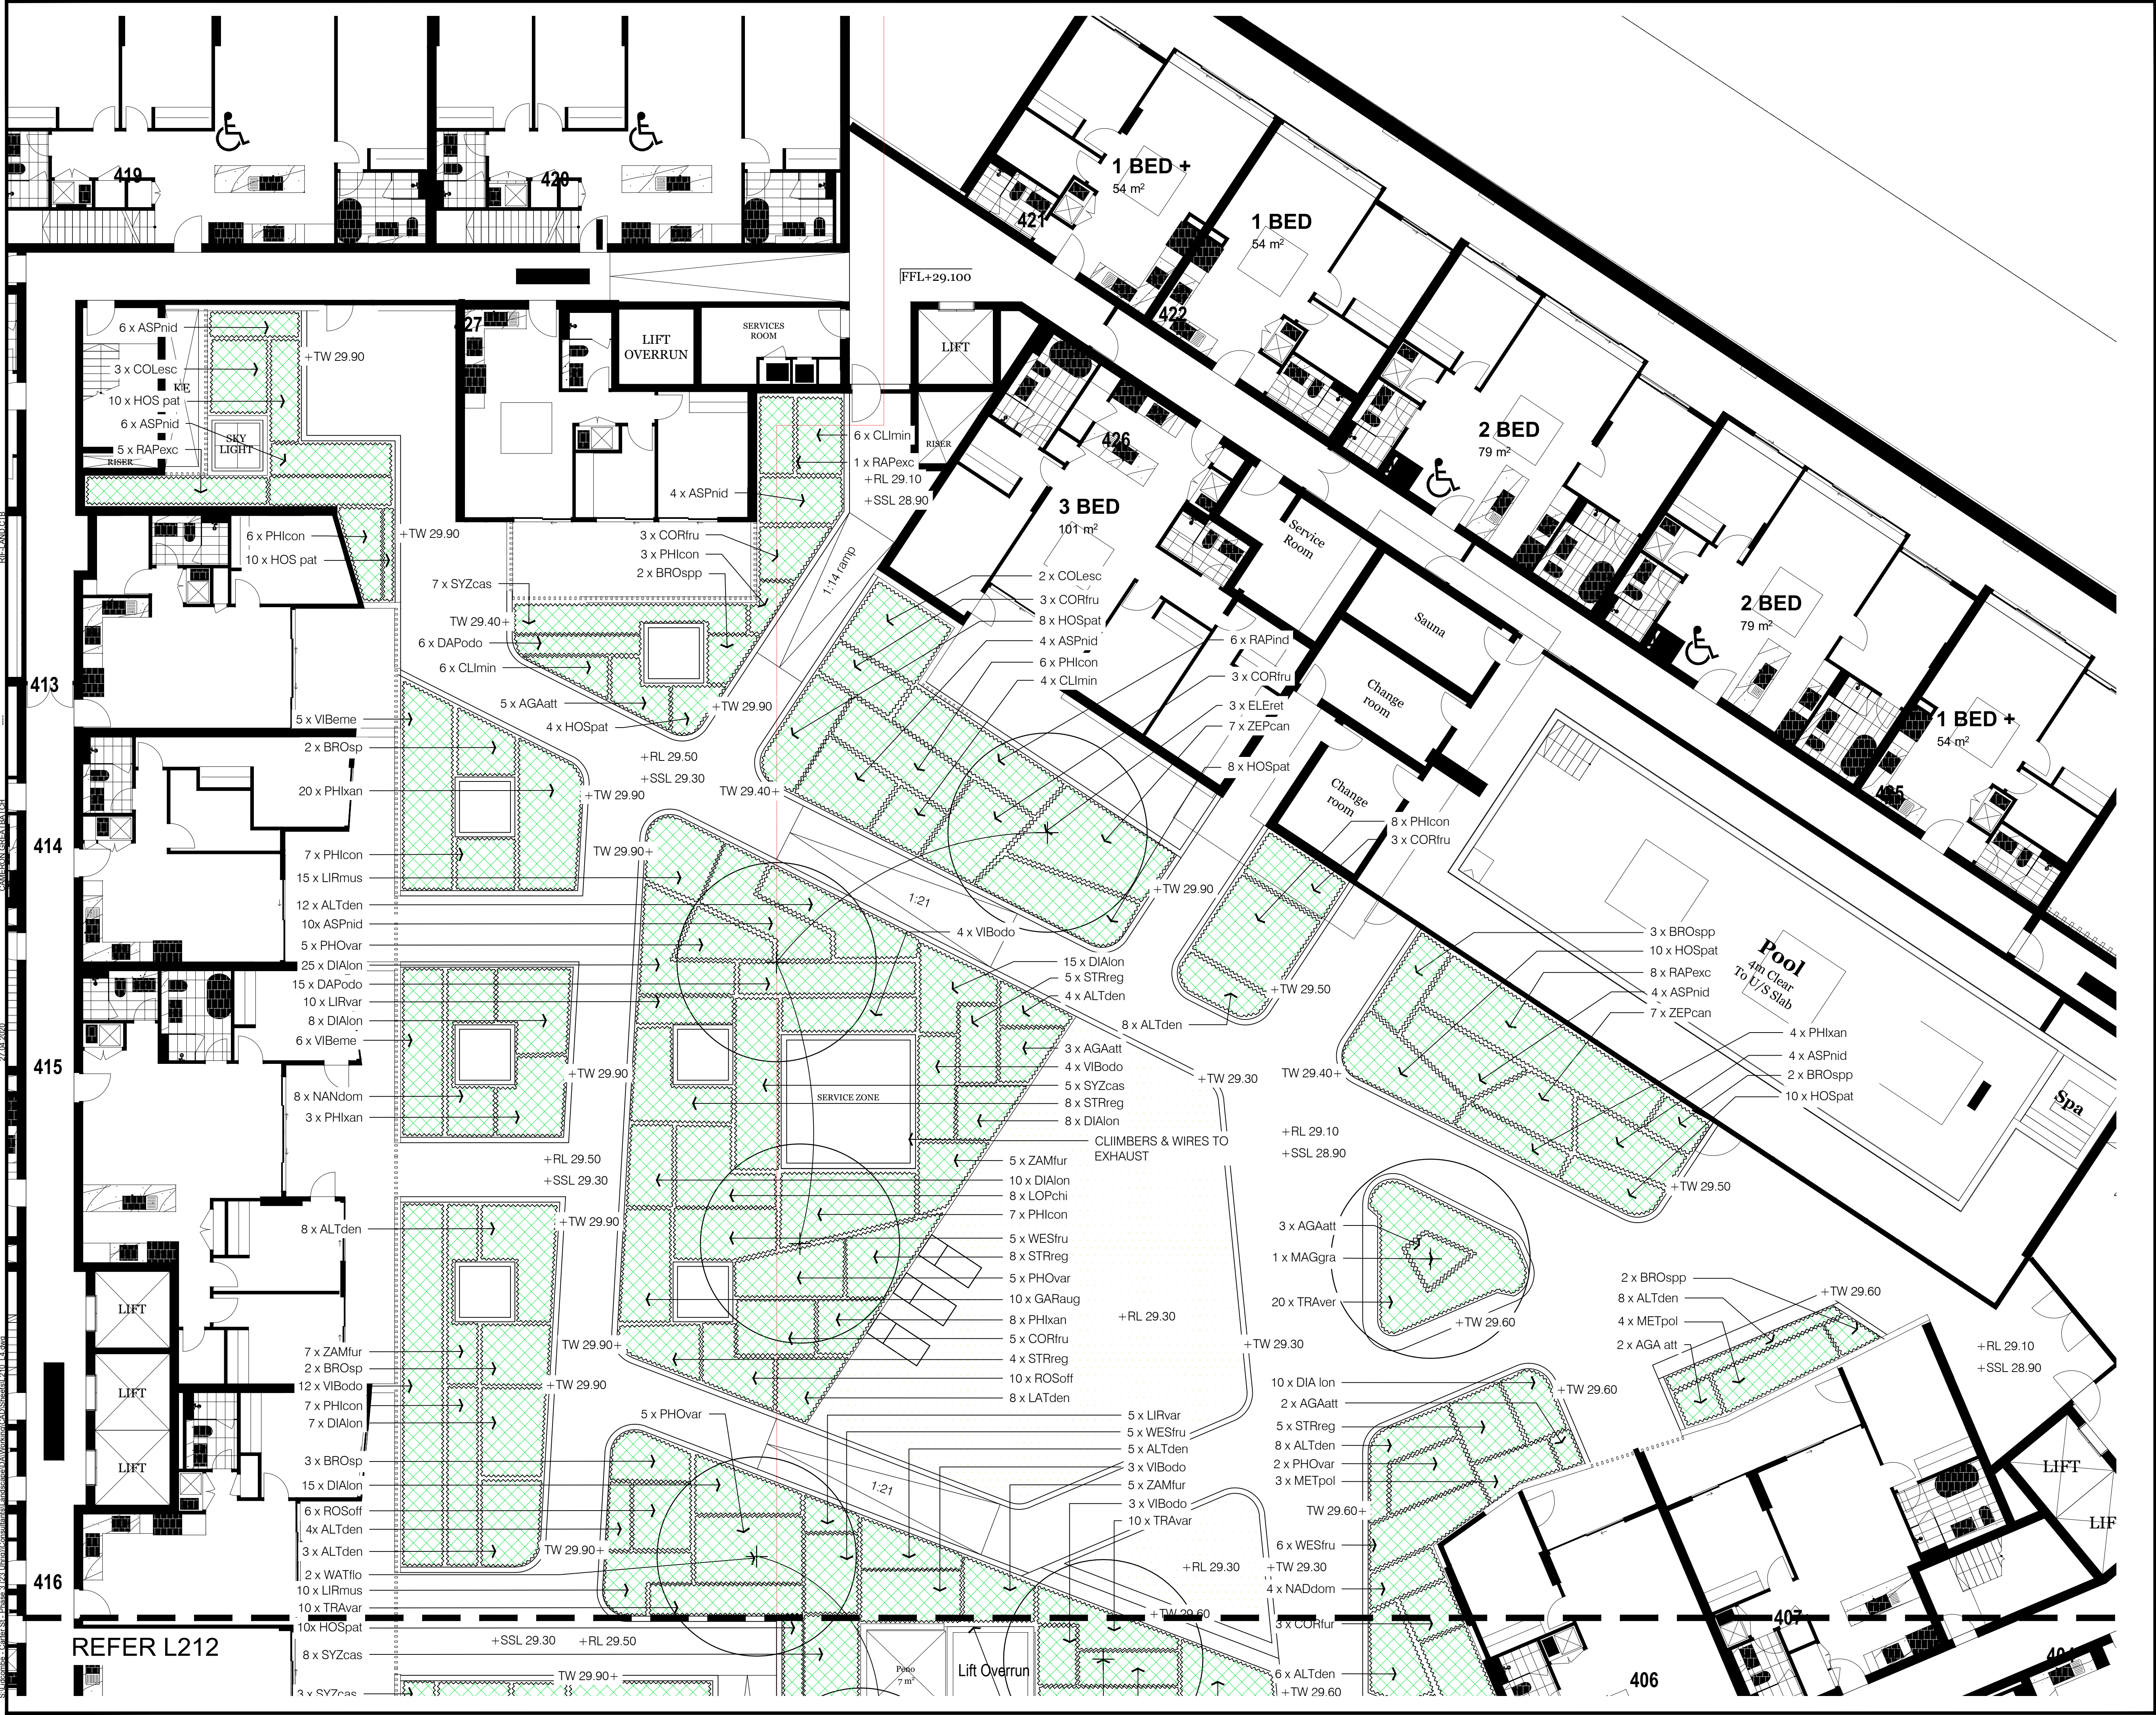

DO NOT SCALE
USE FIGURED DIMENSIONS AT ALL TIMES. IF IN DOUBT CHECK WITH MERITON APARTMENTS PTY. LTD. CONTRACTORS TO CHECK AND VERIFY ALL LEVELS, DATUMS AND DIMENSIONS ON SITE AND SHALL REPORT ANY DISCREPANCIES OR OMISSIONS TO MERITON APARTMENTS PTY. LTD. PRIOR TO COMMENCEMENT OF WORK AND DURING THE CONSTRUCTION PHASE.

DISCLAIMER
THIS DRAWING IS THE EXCLUSIVE PROPERTY OF MERITON GROUP PTY LTD. & THE REPRODUCTION OF ANY PART WITHOUT THE PRIOR WRITTEN CONSENT OF MERITON GROUP PTY LTD. IS A VIOLATION OF APPLICABLE LAWS. IN NO EVENT SHALL MERITON GROUP PTY LTD. BE HELD LIABLE FOR SPECIAL COLLATERAL INCIDENTAL OR CONSEQUENTIAL LIABILITY IN CONNECTION WITH THE USE OF THIS DIGITAL DATA ONCE RELEASED FROM THE MERITON GROUP PTY LTD. OFFICES. THIS DRAWING IS TO BE READ & UNDERSTOOD IN CONJUNCTION WITH THE STRUCTURAL, MECHANICAL, ELECTRICAL & / OR ANY OTHER CONSULTANTS DOCUMENTATION AS MAY BE APPLICABLE TO THE PROJECT PRIOR TO THE START OF ANY WORKS AND FOR ITS DURATION.

GENERAL LANDSCAPE NOTES

1:100 @ A1 1:200 @ A3
1 2 3 4 5m

REV	DESCRIPTION	DWN	CHK	DATE
A	DEVELOPMENT APPLICATION	CG	CG	24.04.20

MERITON
Builders & Developers
Level 11, 528 Kent Street, Sydney NSW 2000
Tel: (02) 9287 2888 Fax: (02) 9287 2177
Email: TimF@meriton.com.au
Internet: <http://www.meriton.com.au>

PROJECT:
**CARTER STREET
PHASE 3,
SYDNEY OLYMPIC PARK**

DRAWING TITLE:
**LEVEL 4 PODIUM
PLANTING PLAN**

DATE:	SCALE:	DRAWING No:	REV:
05.07.2019	AS SHOWN	L211	A
PROJECT NO:	DRAWN BY:		
	AS SHOWN		

APPROVED AND SIGNED ON BEHALF OF
MERITON APARTMENTS PTY LTD

CAMERON GREATBATCH (REG. LA)
NORTH

DISCLAIMER

THIS DRAWING IS THE EXCLUSIVE PROPERTY OF MERITON GROUP PTY. LTD. & THE REPRODUCTION OF ANY PART WITHOUT THE PRIOR WRITTEN CONSENT OF MERITON GROUP PTY. LTD. IS A VIOLATION OF APPLICABLE LAWS. IN NO EVENT SHALL MERITON GROUP PTY. LTD. BE HELD LIABLE FOR SPECIAL COLLATERAL, INCIDENTAL OR CONSEQUENTIAL LIABILITY IN CONNECTION WITH THE USE OF THIS DIGITAL DATA. ANY INFORMATION OBTAINED FROM THIS DRAWING IS NOT TO BE USED OR RELIED UPON TO BE READ & UNDERSTOOD IN CONJUNCTION WITH THE STRUCTURAL, MECHANICAL, ELECTRICAL & / OR ANY OTHER CONSULTANTS DOCUMENTATION AS MAY BE APPLICABLE TO THE PROJECT PRIOR TO THE START OF ANY WORKS AND FOR ITS DURATION.



MERITON
Builders & Developers

Level 11, 528 Kent Street, Sydney NSW 2000
Tel: (02) 9287 2888 Fax: (02) 9287 2777

Email: TmF@meriton.com.au
Internet: <http://www.meriton.com.au>

DRAWING TITLE:

LEVEL 4 PODIUM
PLANTING PLAN

APPROVED AND SIGNED ON BEHALF OF VERITON APARTMENTS PTY LTD  CAMERON GREATBATCH (REG. LA)	NORTH 
--	--



DO NOT SCALE
USE FIGURED DIMENSIONS AT ALL TIMES. IF IN DOUBT CHECK WITH MERITON APARTMENTS PTY. LTD. CONTRACTORS TO CHECK AND VERIFY ALL LEVELS, DATUMS AND DIMENSIONS ON SITE AND SHALL REPORT ANY DISCREPANCIES OR OMISSIONS TO MERITON APARTMENTS PTY. LTD. PRIOR TO COMMENCEMENT OF WORK AND DURING THE CONSTRUCTION PHASE.

DISCLAIMER
THIS DRAWING IS THE EXCLUSIVE PROPERTY OF MERITON GROUP PTY LTD. & THE REPRODUCTION OF ANY PART WITHOUT THE PRIOR WRITTEN CONSENT OF MERITON GROUP PTY LTD. IS A VIOLATION OF APPLICABLE LAWS. IN NO EVENT SHALL MERITON GROUP PTY LTD. BE HELD LIABLE FOR SPECIAL COLLATERAL INCIDENTAL OR CONSEQUENTIAL LIABILITY IN CONNECTION WITH THE USE OF THIS DIGITAL DATA ONCE RELEASED FROM THE MERITON GROUP PTY LTD. OFFICES. THIS DRAWING IS TO BE READ & UNDERSTOOD IN CONJUNCTION WITH THE STRUCTURAL, MECHANICAL, ELECTRICAL & / OR ANY OTHER CONSULTANTS DOCUMENTATION AS MAY BE APPLICABLE TO THE PROJECT PRIOR TO THE START OF ANY WORKS AND FOR ITS DURATION.

GENERAL LANDSCAPE NOTES

1:100 @ A1 1:200 @ A3
1 2 3 4 5m

REV	DESCRIPTION	DWN	CHK	DATE
A	DEVELOPMENT APPLICATION	CG	CG	24.04.20

MERITON
Builders & Developers

Level 11, 528 Kent Street, Sydney NSW 2000 Email: TimF@meriton.com.au
Tel: (02) 9287 2888 Fax: (02) 9287 2777 Internet: http://www.meriton.com.au


PROJECT:
**CARTER STREET
PHASE 3,
SYDNEY OLYMPIC PARK**

DRAWING TITLE:
**LEVEL 5
LANDSCAPE PLAN**

DATE: 05.07.2019	SCALE: AS SHOWN	DRAWING No: L215	REV: A
PROJECT NO:	DRAWN BY: AS SHOWN		


APPROVED AND SIGNED ON BEHALF OF
MERITON APARTMENTS PTY LTD

CAMERON GREATBATCH (REG. LA)

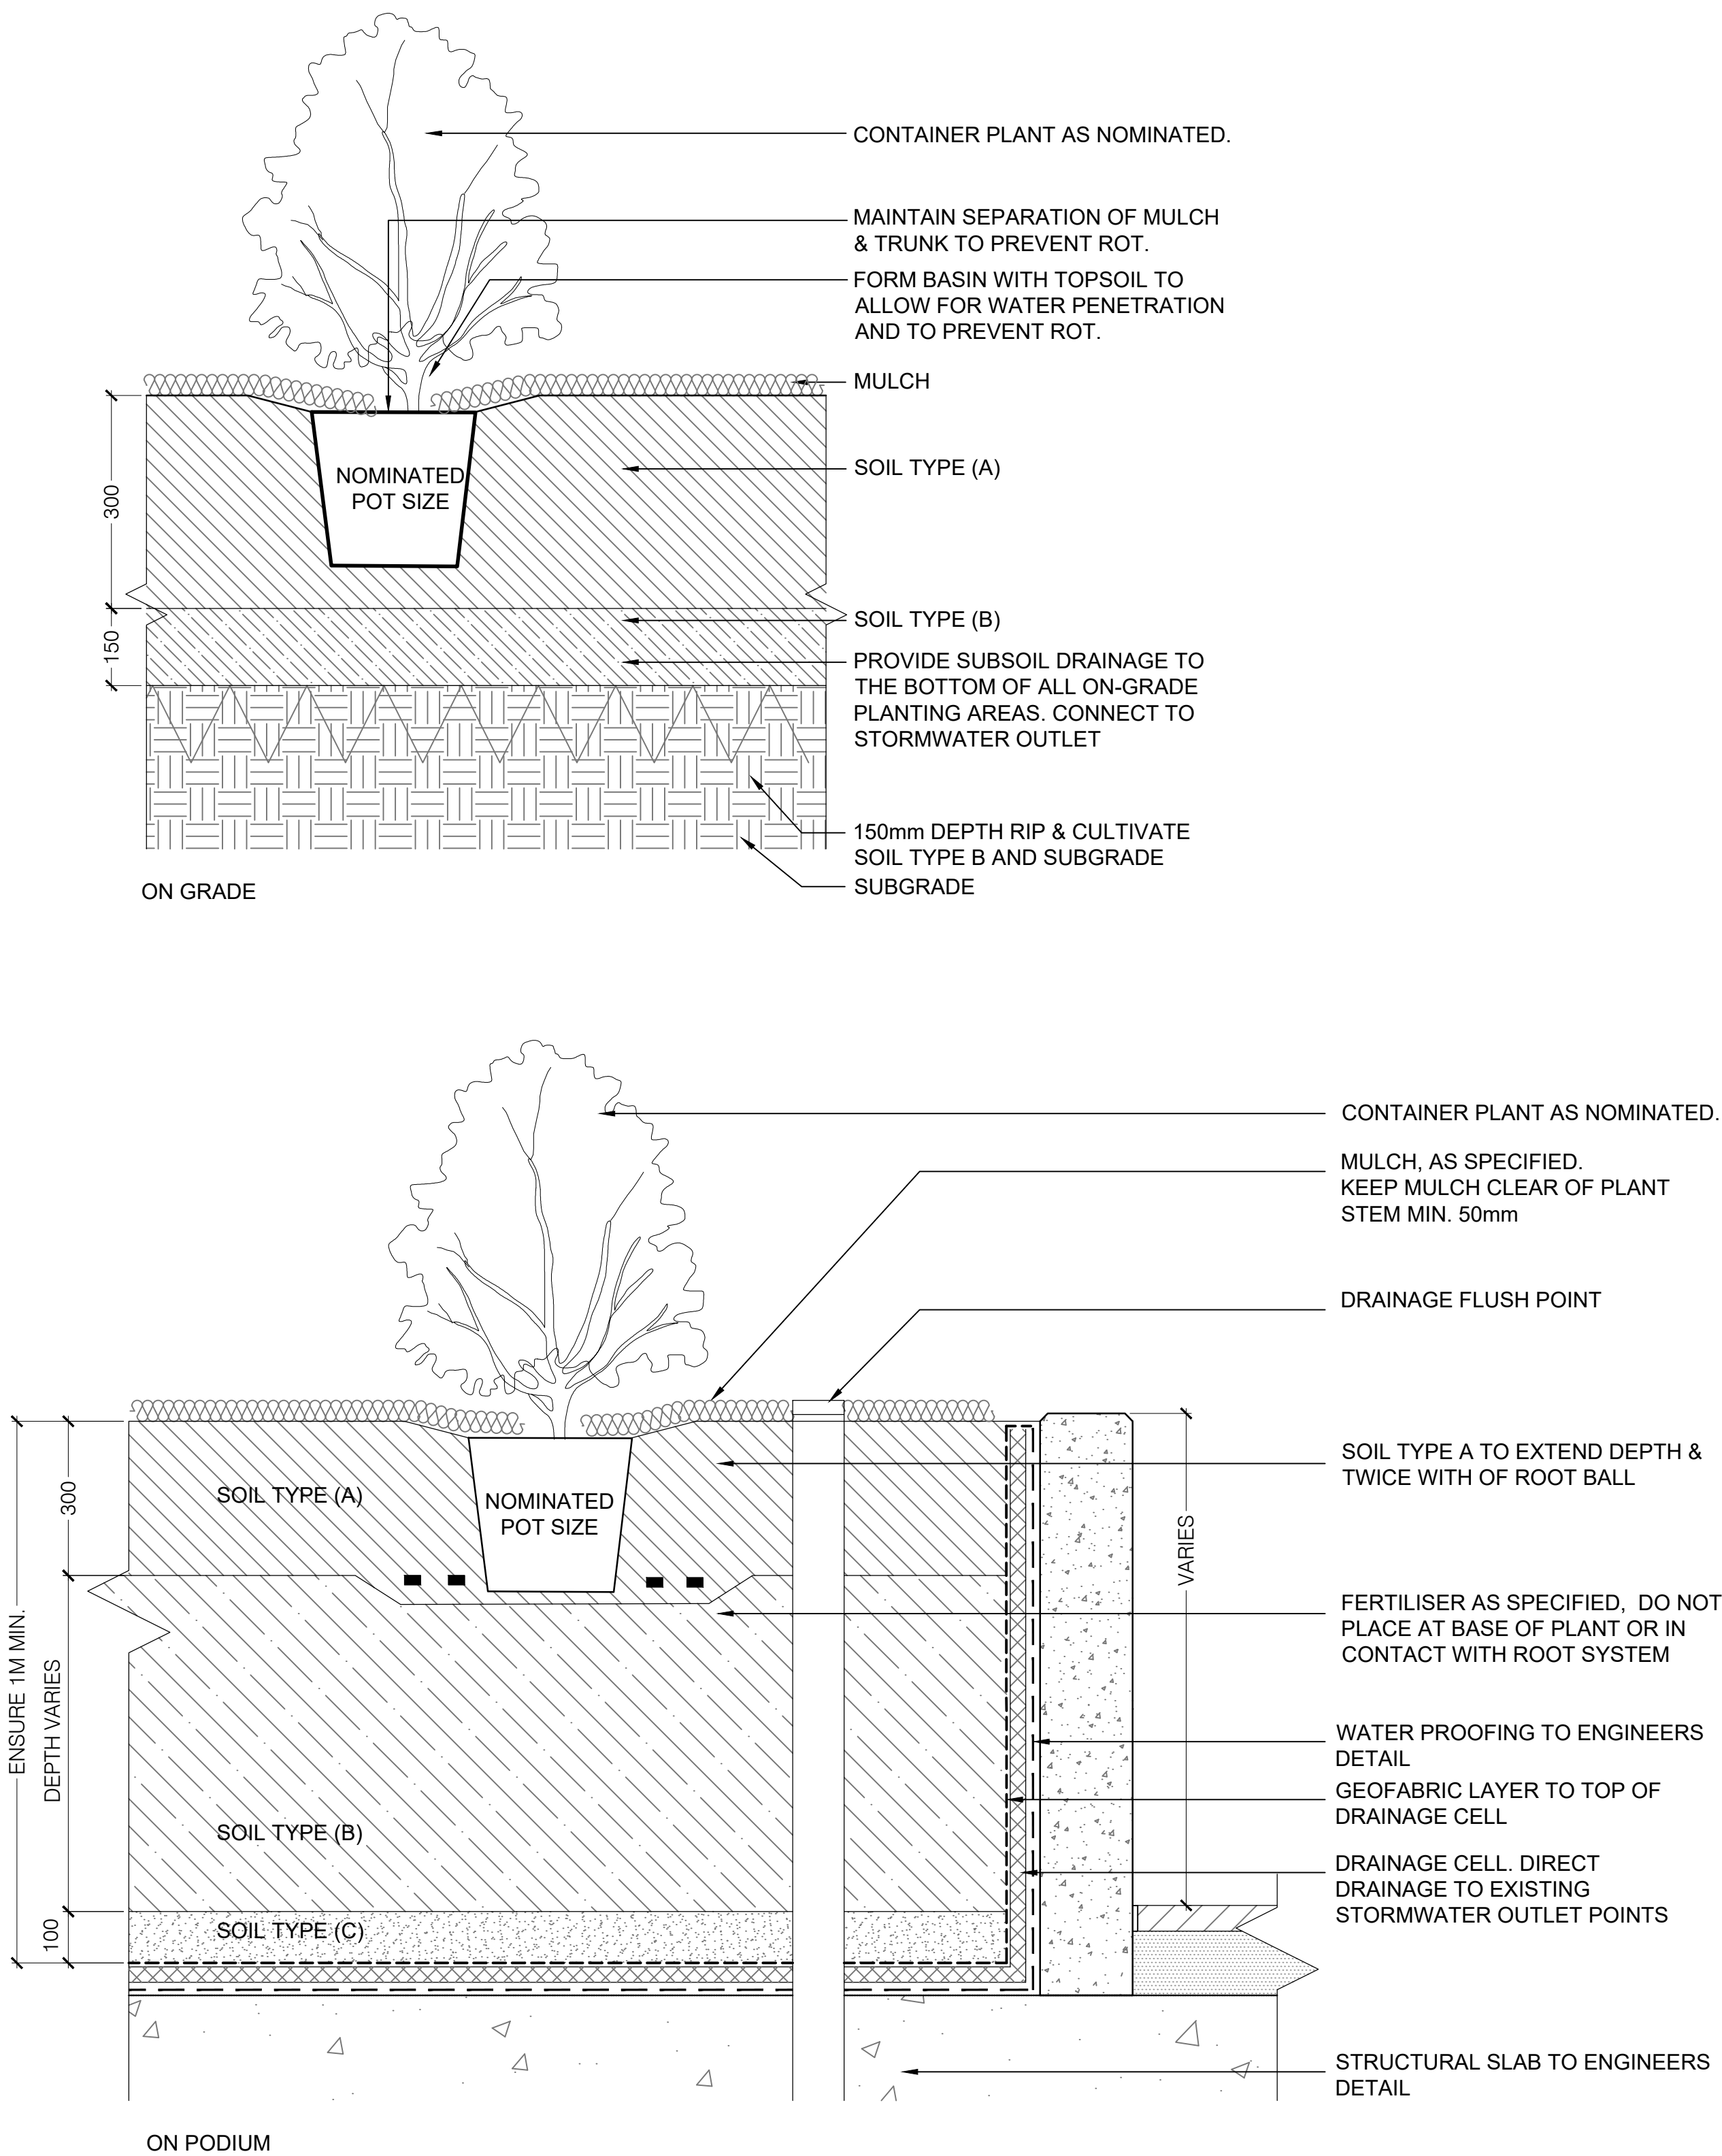

01 TYPICAL SHRUB & GROUND COVER PLANTING DETAILS

SCALE 1:10 @ A1; 1:20 @ A3

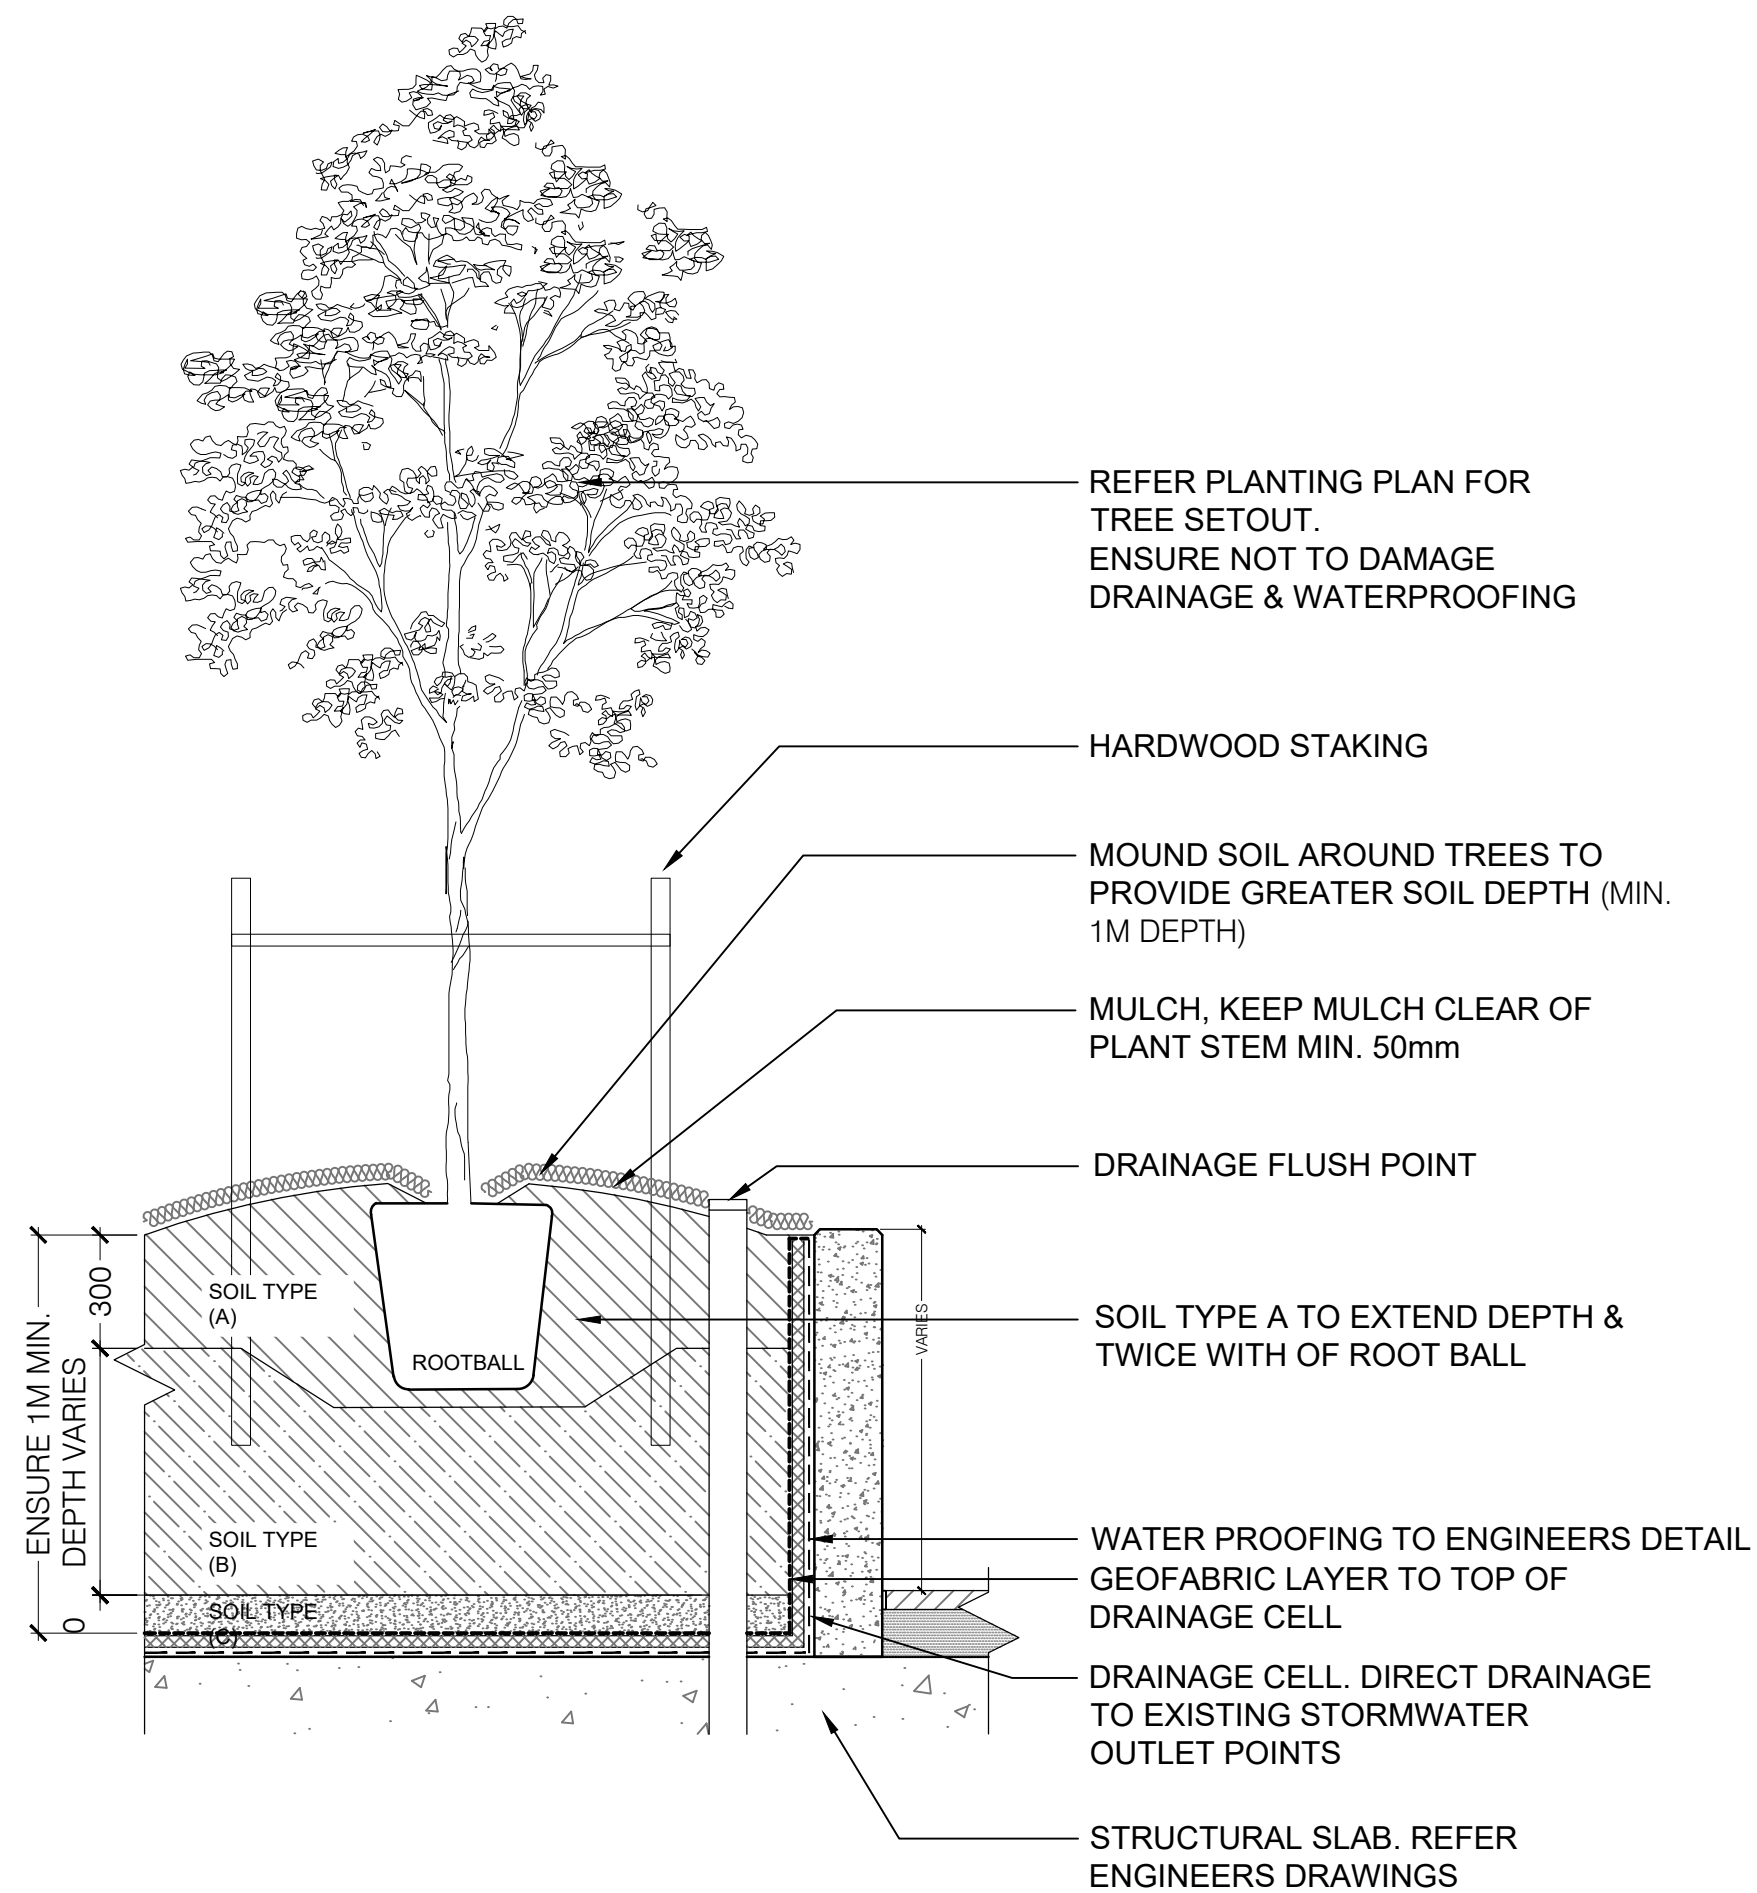

02 TYPICAL TREE PLANTING ON PODIUM DETAIL

SCALE 1:20 @ A1; 1:40 @ A3

DO NOT SCALE

USE FIGURED DIMENSIONS AT ALL TIMES. IF IN DOUBT CHECK WITH MERITON APARTMENTS PTY. LTD. CONTRACTORS TO CHECK AND VERIFY ALL LEVELS, DATUMS AND DIMENSIONS ON SITE AND SHALL REPORT ANY DISCREPANCIES OR OMISSIONS TO MERITON APARTMENTS PTY. LTD. PRIOR TO COMMENCEMENT OF WORK AND DURING THE CONSTRUCTION PHASE.

DISCLAIMER

THIS DRAWING IS THE EXCLUSIVE PROPERTY OF MERITON GROUP PTY LTD. & THE REPRODUCTION OF ANY PART WITHOUT THE PRIOR WRITTEN CONSENT OF MERITON GROUP PTY LTD. IS A VIOLATION OF APPLICABLE LAWS. IN NO EVENT SHALL MERITON GROUP PTY LTD. BE HELD LIABLE FOR SPECIAL COLLATERAL INCIDENTAL OR CONSEQUENTIAL LIABILITY IN CONNECTION WITH THE USE OF THIS DIGITAL DATA ONCE RELEASED FROM THE MERITON GROUP PTY LTD. OFFICES. THIS DRAWING IS TO BE READ & UNDERSTOOD IN CONJUNCTION WITH THE STRUCTURAL, MECHANICAL, ELECTRICAL & / OR ANY OTHER CONSULTANTS DOCUMENTATION AS MAY BE APPLICABLE TO THE PROJECT PRIOR TO THE START OF ANY WORKS AND FOR ITS DURATION.

GENERAL LANDSCAPE NOTES

REV	DESCRIPTION	DWN	CHK	DATE
A	DEVELOPMENT APPLICATION	CG	CG	24.04.20

MERITON

Builders & Developers

Level 11, 528 Kent Street, Sydney NSW 2000
Tel: (02) 9287 2888 Fax: (02) 9287 2177

Email: TimF@meriton.com.au
Internet: <http://www.meriton.com.au>

PROJECT:

**CARTER STREET
PHASE 4,
SYDNEY OLYMPIC PARK**

DRAWING TITLE:

**TYPICAL LANDSCAPE
DETAILS**

DATE: 11.06.2019	SCALE: AS SHOWN	DRAWING No: L900	REV: A
PROJECT NO:	DRAWN BY: AS SHOWN		

APPROVED AND SIGNED ON BEHALF OF
MERITON APARTMENTS PTY LTD

[Signature]

CAMERON GREATBATCH (REG. LA)

REF LAND CTR

CAMERON GREATBATCH

27.04.2020

S:\Locations - Carter St - Phase 3\20 Urban\Cons-Draws\Landscapes\DWG\Carters-Street\Public Domain\LPD000.dwg

CARTER STREET PHASE 3, 11A AND 13 CARTER STREET, LIDCOMBE

PUBLIC DOMAIN LANDSCAPE DEVELOPMENT APPLICATION PACKAGE

DRAWING REGISTER

DWG NO.	DRAWING NAME	SCALE	SIZE	ISSUE
LPD000	COVER SHEET	NTS	A1	A
LPD200	PLANTING OVERALL PLAN - GROUND	1:250	A1	A
LPD201	PLANTING PLAN - GROUND	1:100	A1	A
LPD900	TYPICAL LANDSCAPE DETAILS	AS SHOWN	A1	A
LPD901	TYPICAL LANDSCAPE DETAILS	AS SHOWN	A1	A

PLANT SCHEDULE

PLANT CODE	BOTANICAL NAME	COMMON NAME	MATURITY HEIGHT AND SPREAD (m)	CONTAINER SIZE	DENSITY/ m²	QTY
TREES						
COR mac	Corymbia maculata	Spotted Gum	20m x 10m	200L	As Shown	4
ZEL ser	Zelcova serrata 'Green Elm'	Japanese Elm	15m x 10m	200L	As Shown	16
SUBTOTAL						20
SHRUBS & ARCHITECTURAL FORMS						
ALT den	Alternanthera dentata	Little Ruby	1m x 1m	200mm	5	18
CRI ped	Cordyline 'Red Sensation'	Red Sensation	3mx2m	300mm	3	93
NAN dom	Nandina domestica	Nandiana	1.2mx1.2m	200mm	4	109
PHI xan	Philodendron xanadu	Xanadu	1m x 1m	150mm	4	170
PHO ten	Phormium tenax 'Maori Chief'	Maori Chief	1.5m x 1m	300mm	4	88
SYZ cas	Syzygium cascade	Lilly Pilly	3m x 2m	300mm	4	35
SUBTOTAL						513
GRASSES, GROUNDCOVERS & CLIMBERS						
DIA lon	Dianella 'Silver Streak'	Silver Streak	0.5mx0.5m	150mm	6	602
Lom lon	Lomandra 'Verday'	Lomandra Verday	0.5mx0.5nm	150mm	6	82
TRA jas	Trachelospermum jasminoides	Chinese Star Jasmine	Ground Cover	200mm	5	92
SUBTOTAL						776
GRAND TOTAL						1309

LEGEND

GENERAL

	EXTENT OF WORKS
	PROPERTY BOUNDARY
	FUTURE ROAD WIDENING BOUNDARY
	JOINLINE
	PROPOSED TREE REFER PLANTING SCHEDULE
	EXISTING TREE TO BE REMOVED
	EXISTING LEVEL
	PROPOSED LEVEL
	CONTOURS REFER ENGINEERS DRAWINGS

FINISHES

	P3 : PAVEMENT PROFILE 3 STANDARD INSITU CONCRETE TO COUNCIL SPECIFICATION
	CONCRETE MASONRY BLOCK WALL ALUSTRAL MASONRY (CHARCOAL) REFER ENGINEERS DRAWINGS
	T1 : TURF PROFILE 1 - ON GRADE
	TYPICAL PLANT CALL OUT REFER PLANT SCHEDULE
	EXISTING STREET LIGHT
	BALUSTRADE TYPE 1 REFER TYPICAL SOPA DETAIL
	EXISTING STREET LIGHT TO BE RETAINED

DO NOT SCALE
USE FIGURED DIMENSIONS AT ALL TIMES. IF IN DOUBT CHECK WITH MERITON APARTMENTS PTY. LTD. CONTRACTORS TO CHECK AND VERIFY ALL LEVELS, DATUMS AND DIMENSIONS ON SITE AND SHALL REPORT ANY DISCREPANCIES OR OMISSIONS TO MERITON APARTMENTS PTY. LTD. PRIOR TO COMMENCEMENT OF WORK AND DURING THE CONSTRUCTION PHASE.

DISCLAIMER
THIS DRAWING IS THE EXCLUSIVE PROPERTY OF MERITON GROUP PTY LTD. & THE REPRODUCTION OF ANY PART WITHOUT THE PRIOR WRITTEN CONSENT OF MERITON GROUP PTY LTD. IS A VIOLATION OF APPLICABLE LAWS. IN NO EVENT SHALL MERITON GROUP PTY LTD. BE HELD LIABLE FOR SPECIAL COLLATERAL INCIDENTAL OR CONSEQUENTIAL LIABILITY IN CONNECTION WITH THE USE OF THIS DIGITAL DATA ONCE RELEASED FROM THE MERITON GROUP PTY LTD. OFFICES. THIS DRAWING IS TO BE READ & UNDERSTOOD IN CONJUNCTION WITH THE STRUCTURAL, MECHANICAL, ELECTRICAL & / OR ANY OTHER CONSULTANTS DOCUMENTATION AS MAY BE APPLICABLE TO THE PROJECT PRIOR TO THE START OF ANY WORKS AND FOR ITS DURATION.

GENERAL LANDSCAPE NOTES

A	DEVELOPMENT APPLICATION	CG	CG	24.04.20
REV	DESCRIPTION	DWN	CHK	DATE

MERITON
Builders & Developers


Level 11, 528 Kent Street, Sydney NSW 2000
Tel: (02) 9287 2888 Fax: (02) 9287 2177

Email: camerong@meriton.com.au
Internet: <http://www.meriton.com.au>

PROJECT:
**CARTER STREET
PHASE 3,**
SYDNEY OLYMPIC PARK

DRAWING TITLE:
**LANDSCAPE
COVER PAGE**

DATE: 27.03.20	SCALE: AS SHOWN	DRAWING No: LPD000	REV: A
PROJECT NO:	DRAWN BY: AS SHOWN		
APPROVED AND SIGNED ON BEHLAF OF MERITON APARTMENTS PTY LTD		NORTH	
		CAMERON GREATBATCH (REG. LA)	

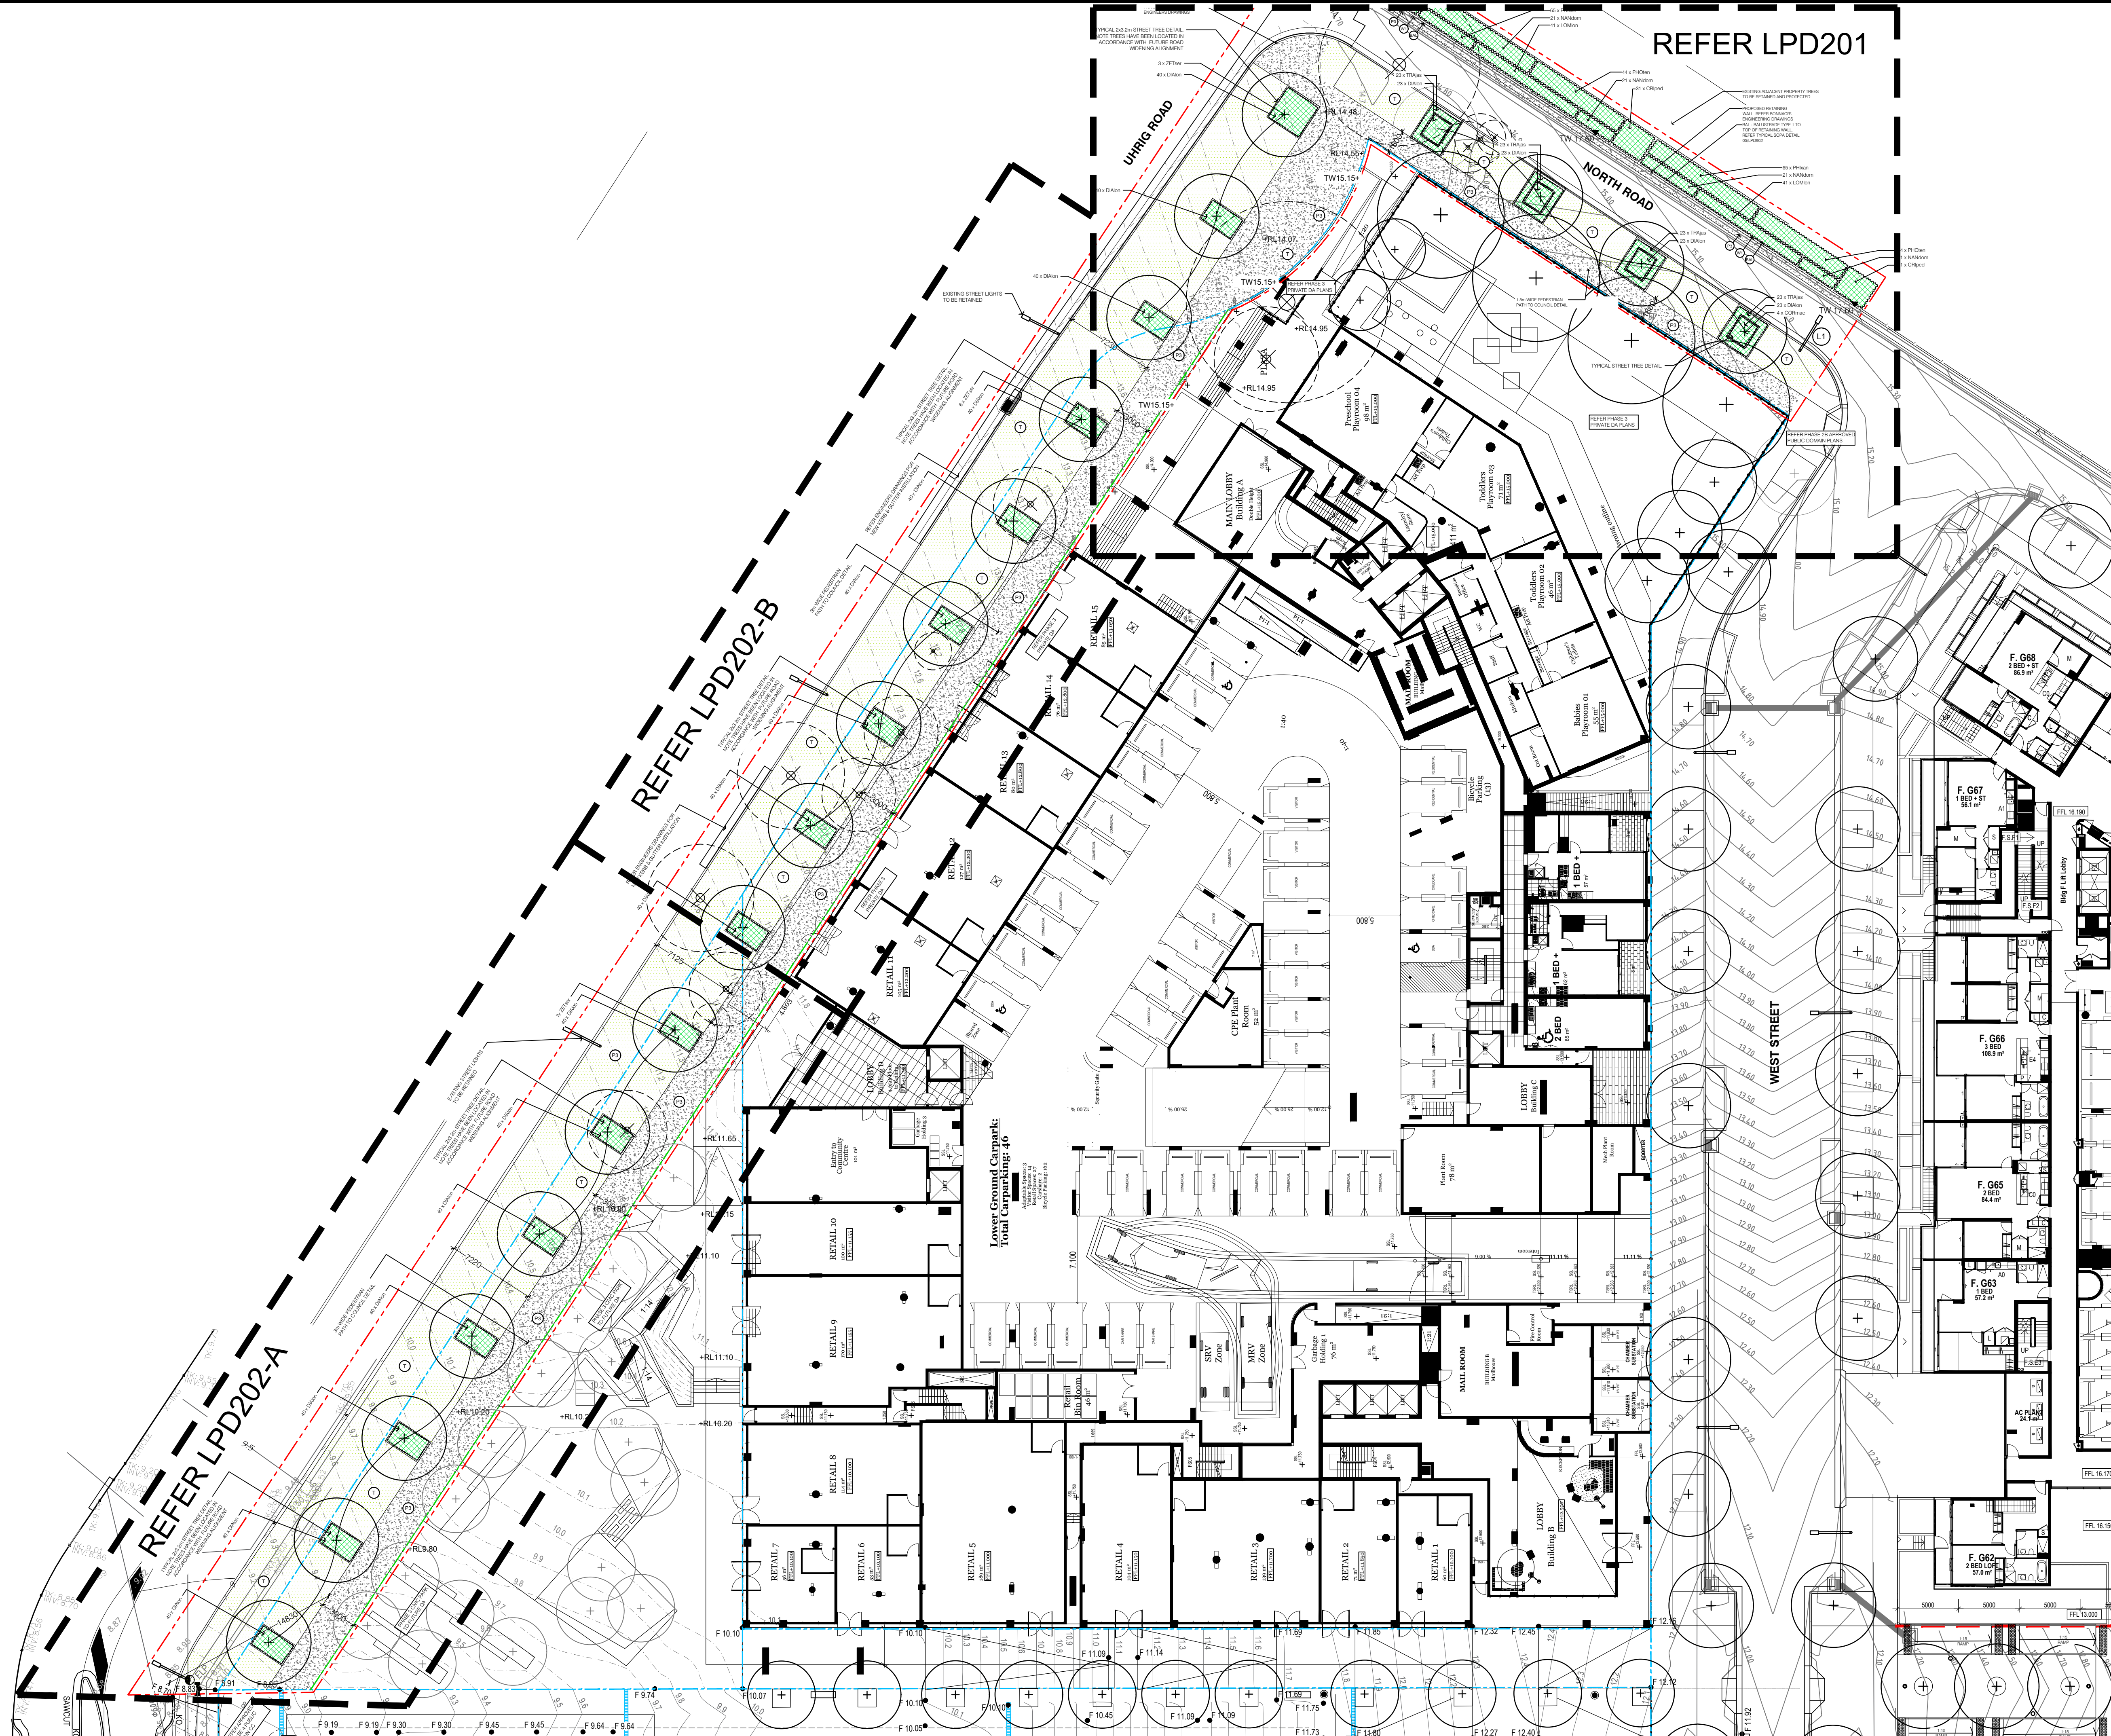

DO NOT SCALE

USE FIGURED DIMENSIONS AT ALL TIMES. IF IN DOUBT CHECK WITH MERITON APARTMENTS PTY. LTD. CONTRACTORS TO CHECK AND VERIFY ALL LEVELS, DATUMS AND DIMENSIONS ON SITE AND SHALL REPORT ANY DISCREPANCIES OR OMISSIONS TO MERITON APARTMENTS PTY. LTD. PRIOR TO COMMENCEMENT OF WORK AND DURING THE CONSTRUCTION PHASE.

DISCLAIMER

THIS DRAWING IS THE EXCLUSIVE PROPERTY OF MERITON GROUP PTY. LTD. & THE REPRODUCTION OF ANY PART WITHOUT THE PRIOR WRITTEN CONSENT OF MERITON GROUP PTY. LTD. IS A VIOLATION OF APPLICABLE LAWS. IN NO EVENT SHALL MERITON GROUP PTY. LTD. BE HELD LIABLE FOR SPECIAL COLLATERAL, INCIDENTAL OR CONSEQUENTIAL LIABILITY IN CONNECTION WITH THE USE OF THIS DIGITAL DATA ONCE RELEASED FROM THE MERITON GROUP PTY. LTD. OFFICES. THIS DRAWING IS TO BE READ & UNDERSTOOD IN CONJUNCTION WITH THE STRUCTURAL, MECHANICAL, ELECTRICAL & / OR ANY OTHER CONSULTANTS DOCUMENTATION AS MAY BE APPLICABLE TO THE PROJECT PRIOR TO THE START OF ANY WORKS AND FOR ITS DURATION.

GENERAL LANDSCAPE NOTES

1:250 @ A1 1:500 @ A3
2.5 5 7.5 10 12.5m

REV	DESCRIPTION	DWN	CHK	DATE
A	DEVELOPMENT APPLICATION	CG	CG	24.04.20

MERITON

Builders & Developers

Level 11, 528 Kent Street, Sydney NSW 2000
Tel: (02) 9287 2888 Fax: (02) 9287 2777

Email: camerong@meriton.com.au
Internet: <http://www.meriton.com.au>

PROJECT:

CARTER STREET
PHASE 3,
SYDNEY OLYMPIC PARK

DRAWING TITLE:

LANDSCAPE
PUBLIC DOMAIN PLAN


DATE:	SCALE:	DRAWING No:	REV:
27.03.20	AS SHOWN	LPD200	A
PROJECT NO:	DRAWN BY:		
	AS SHOWN		

APPROVED AND SIGNED ON BEHALF OF
MERITON APARTMENTS PTY LTD

CAMERON GREATBATCH (REG. LA)

NORTH



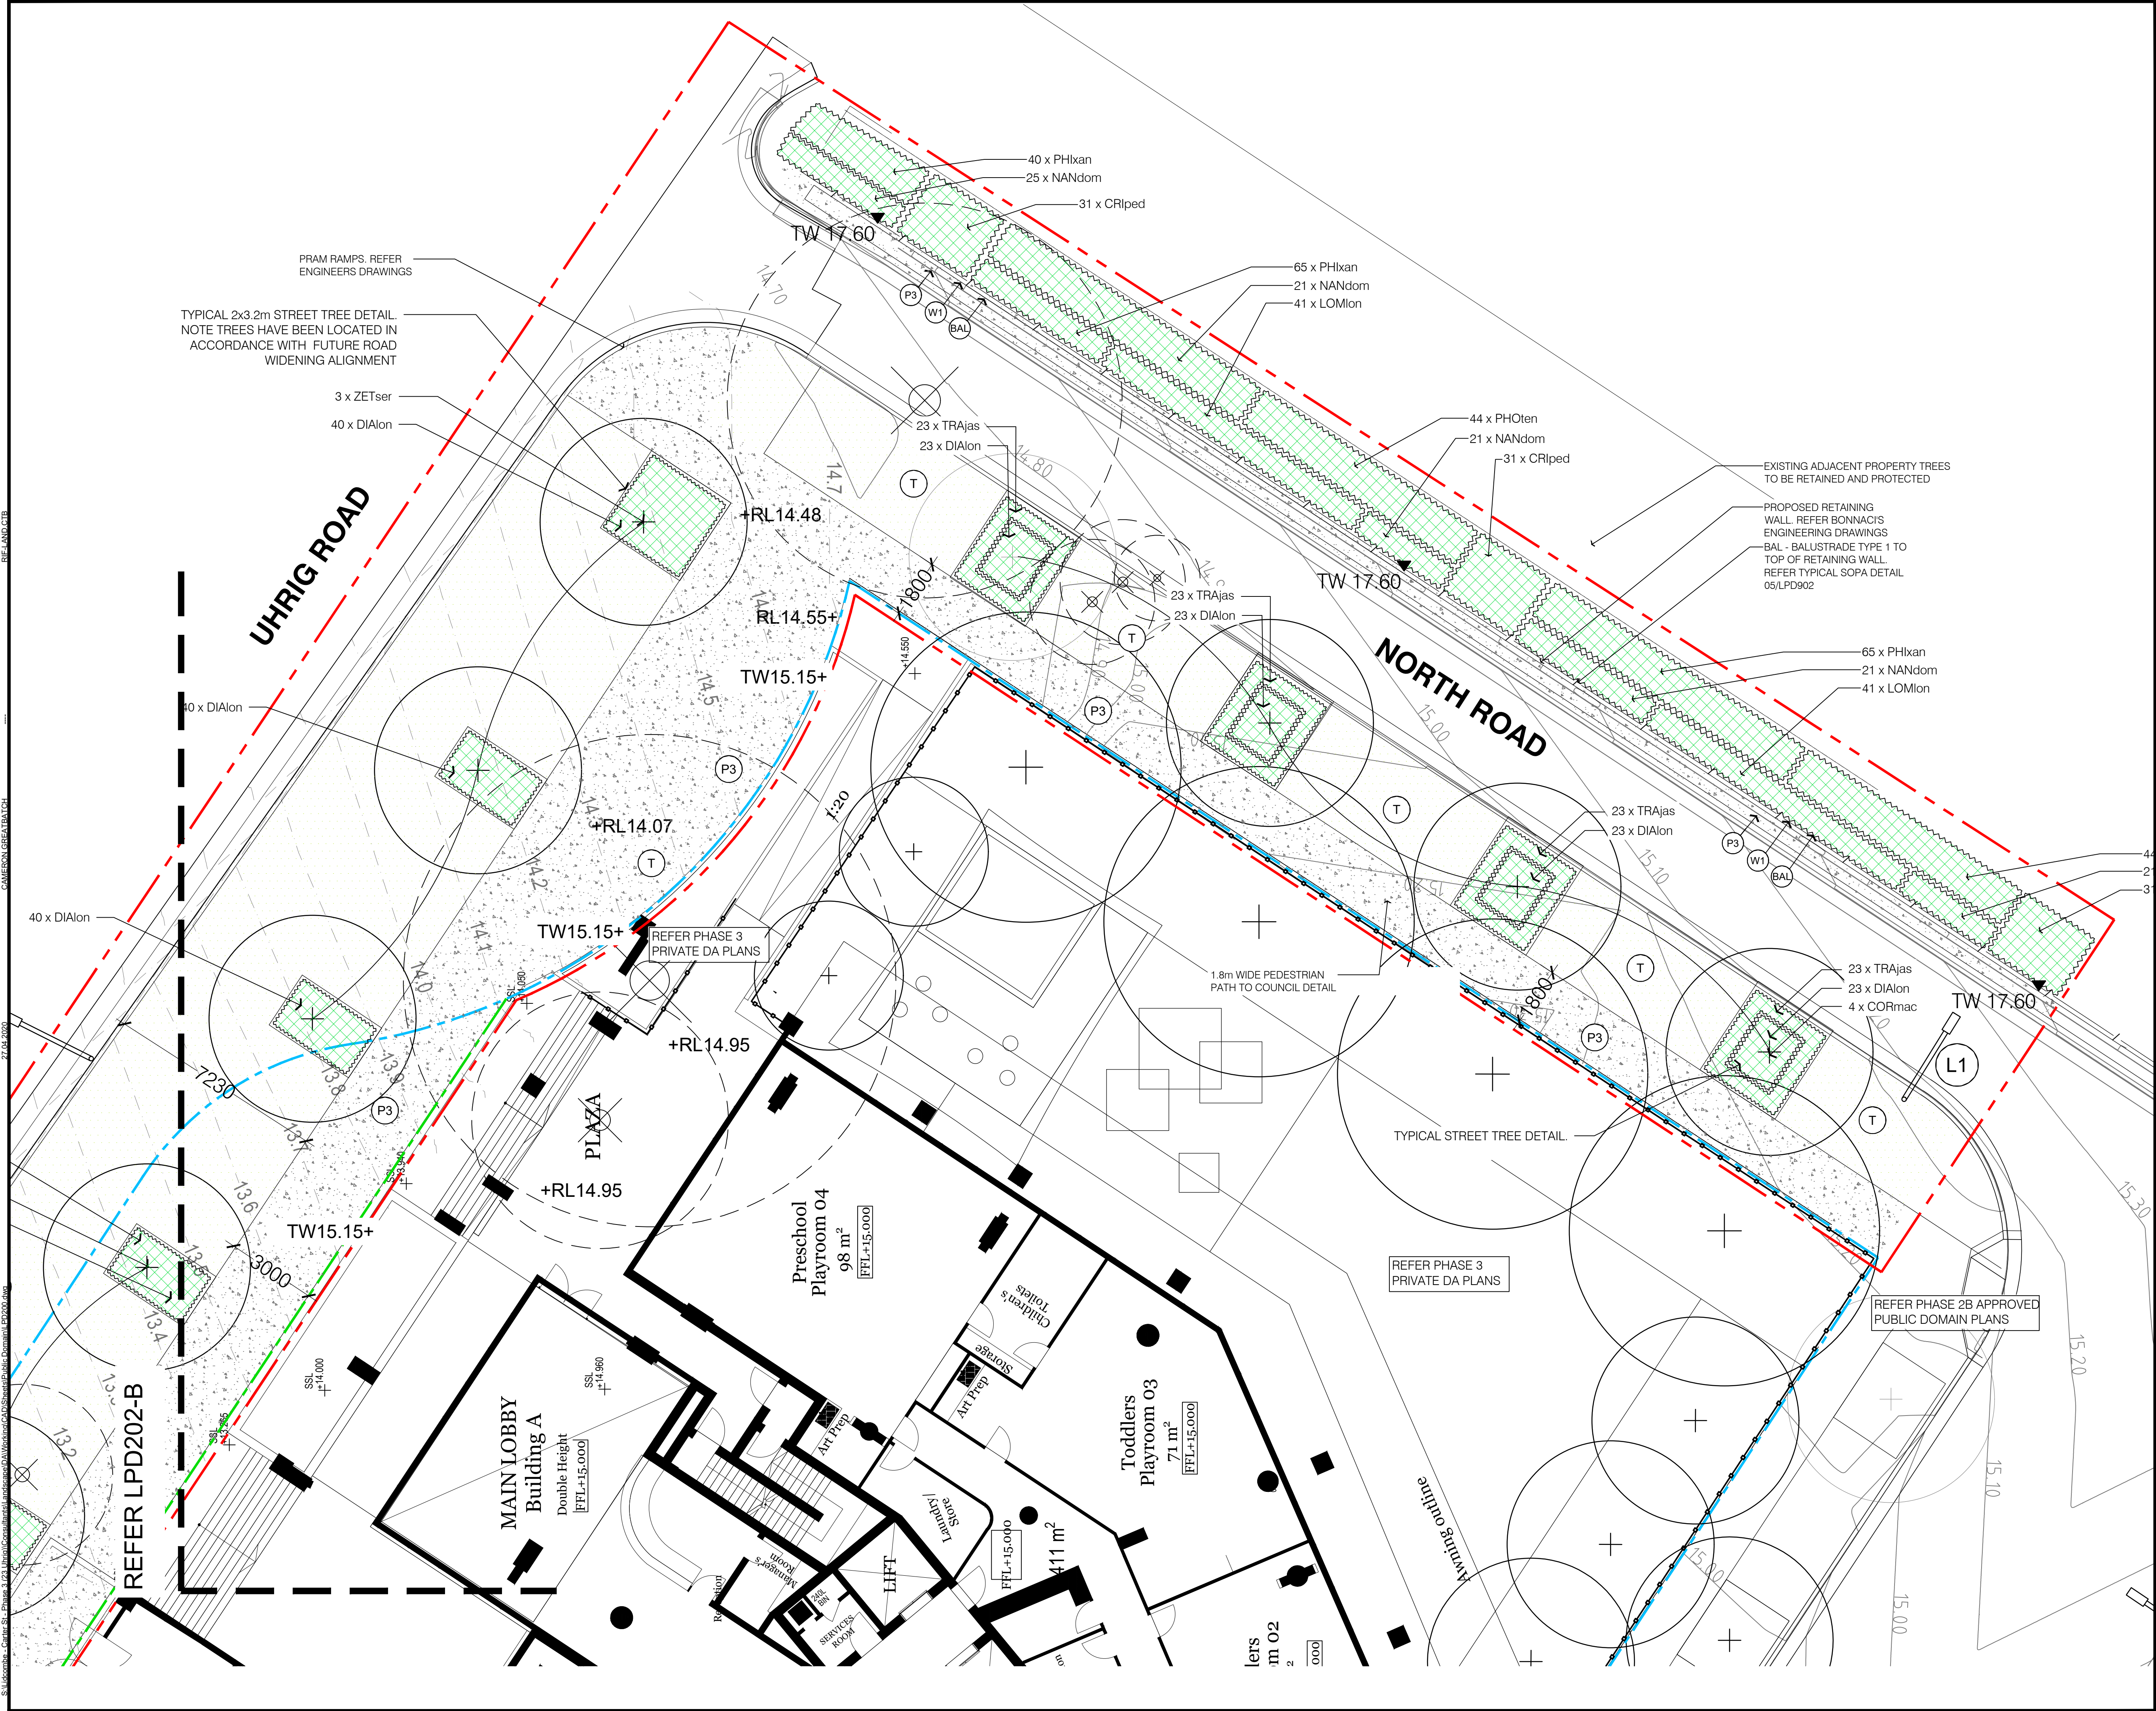

DO NOT SCALE
USE FIGURED DIMENSIONS AT ALL TIMES. IF IN DOUBT CHECK WITH MERITON APARTMENTS PTY. LTD. CONTRACTORS TO CHECK AND VERIFY ALL LEVELS, DATUMS AND DIMENSIONS ON SITE AND SHALL REPORT ANY DISCREPANCIES OR OMISSIONS TO MERITON APARTMENTS PTY. LTD. PRIOR TO COMMENCEMENT OF WORK AND DURING THE CONSTRUCTION PHASE.

DISCLAIMER
THIS DRAWING IS THE EXCLUSIVE PROPERTY OF MERITON GROUP PTY LTD. & THE REPRODUCTION OF ANY PART WITHOUT THE PRIOR WRITTEN CONSENT OF MERITON GROUP PTY LTD. IS A VIOLATION OF APPLICABLE LAWS. IN NO EVENT SHALL MERITON GROUP PTY LTD. BE HELD LIABLE FOR SPECIAL COLLATERAL INCIDENTAL OR CONSEQUENTIAL LIABILITY IN CONNECTION WITH THE USE OF THIS DIGITAL DATA ONCE RELEASED FROM THE MERITON GROUP PTY LTD. OFFICES. THIS DRAWING IS TO BE READ & UNDERSTOOD IN CONJUNCTION WITH THE STRUCTURAL, MECHANICAL, ELECTRICAL & / OR ANY OTHER CONSULTANTS DOCUMENTATION AS MAY BE APPLICABLE TO THE PROJECT PRIOR TO THE START OF ANY WORKS AND FOR ITS DURATION.

GENERAL LANDSCAPE NOTES

1:100 @ A1 1:200 @ A3
1 2 3 4 5m

REV	DESCRIPTION	DWN	CHK	DATE
A	DEVELOPMENT APPLICATION	CG	CG	24.04.20


MERITON
Builders & Developers
Level 11, 528 Kent Street, Sydney NSW 2000
Tel: (02) 9287 2888 Fax: (02) 9287 2777
Email: camerong@meriton.com.au
Internet: http://www.meriton.com.au

PROJECT:
**CARTER STREET
PHASE 3,
SYDNEY OLYMPIC PARK**
DRAWING TITLE:
**LANDSCAPE
PUBLIC DOMAIN PLAN**


DATE: 27.03.20	SCALE: AS SHOWN	DRAWING No: LPD201	REV: A
PROJECT NO:	DRAWN BY: AS SHOWN		

APPROVED AND SIGNED ON BEHALF OF
MERITON APARTMENTS PTY LTD

CAMERON GREATBATCH (REG. LA)

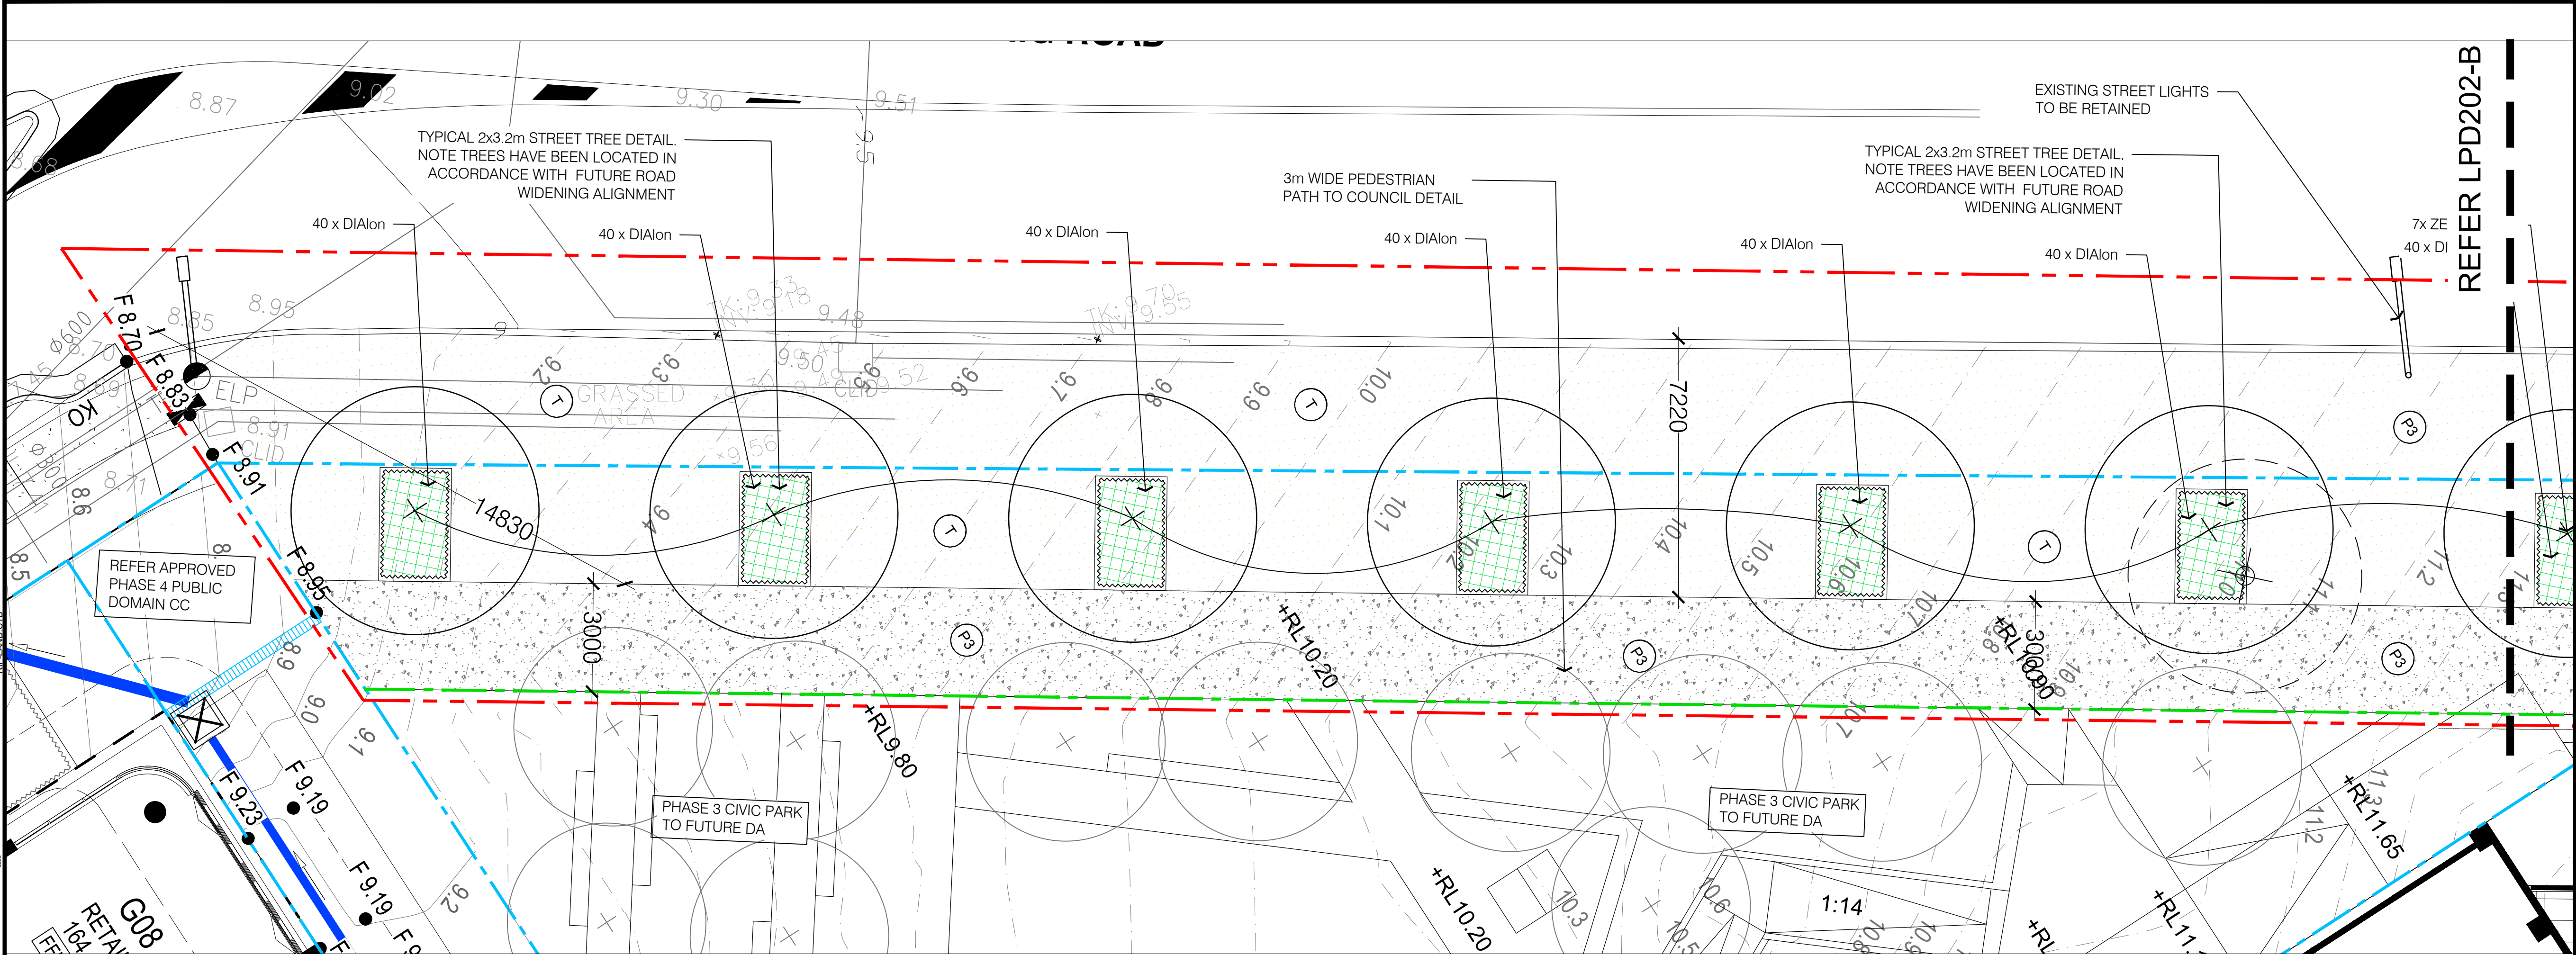

INSET A

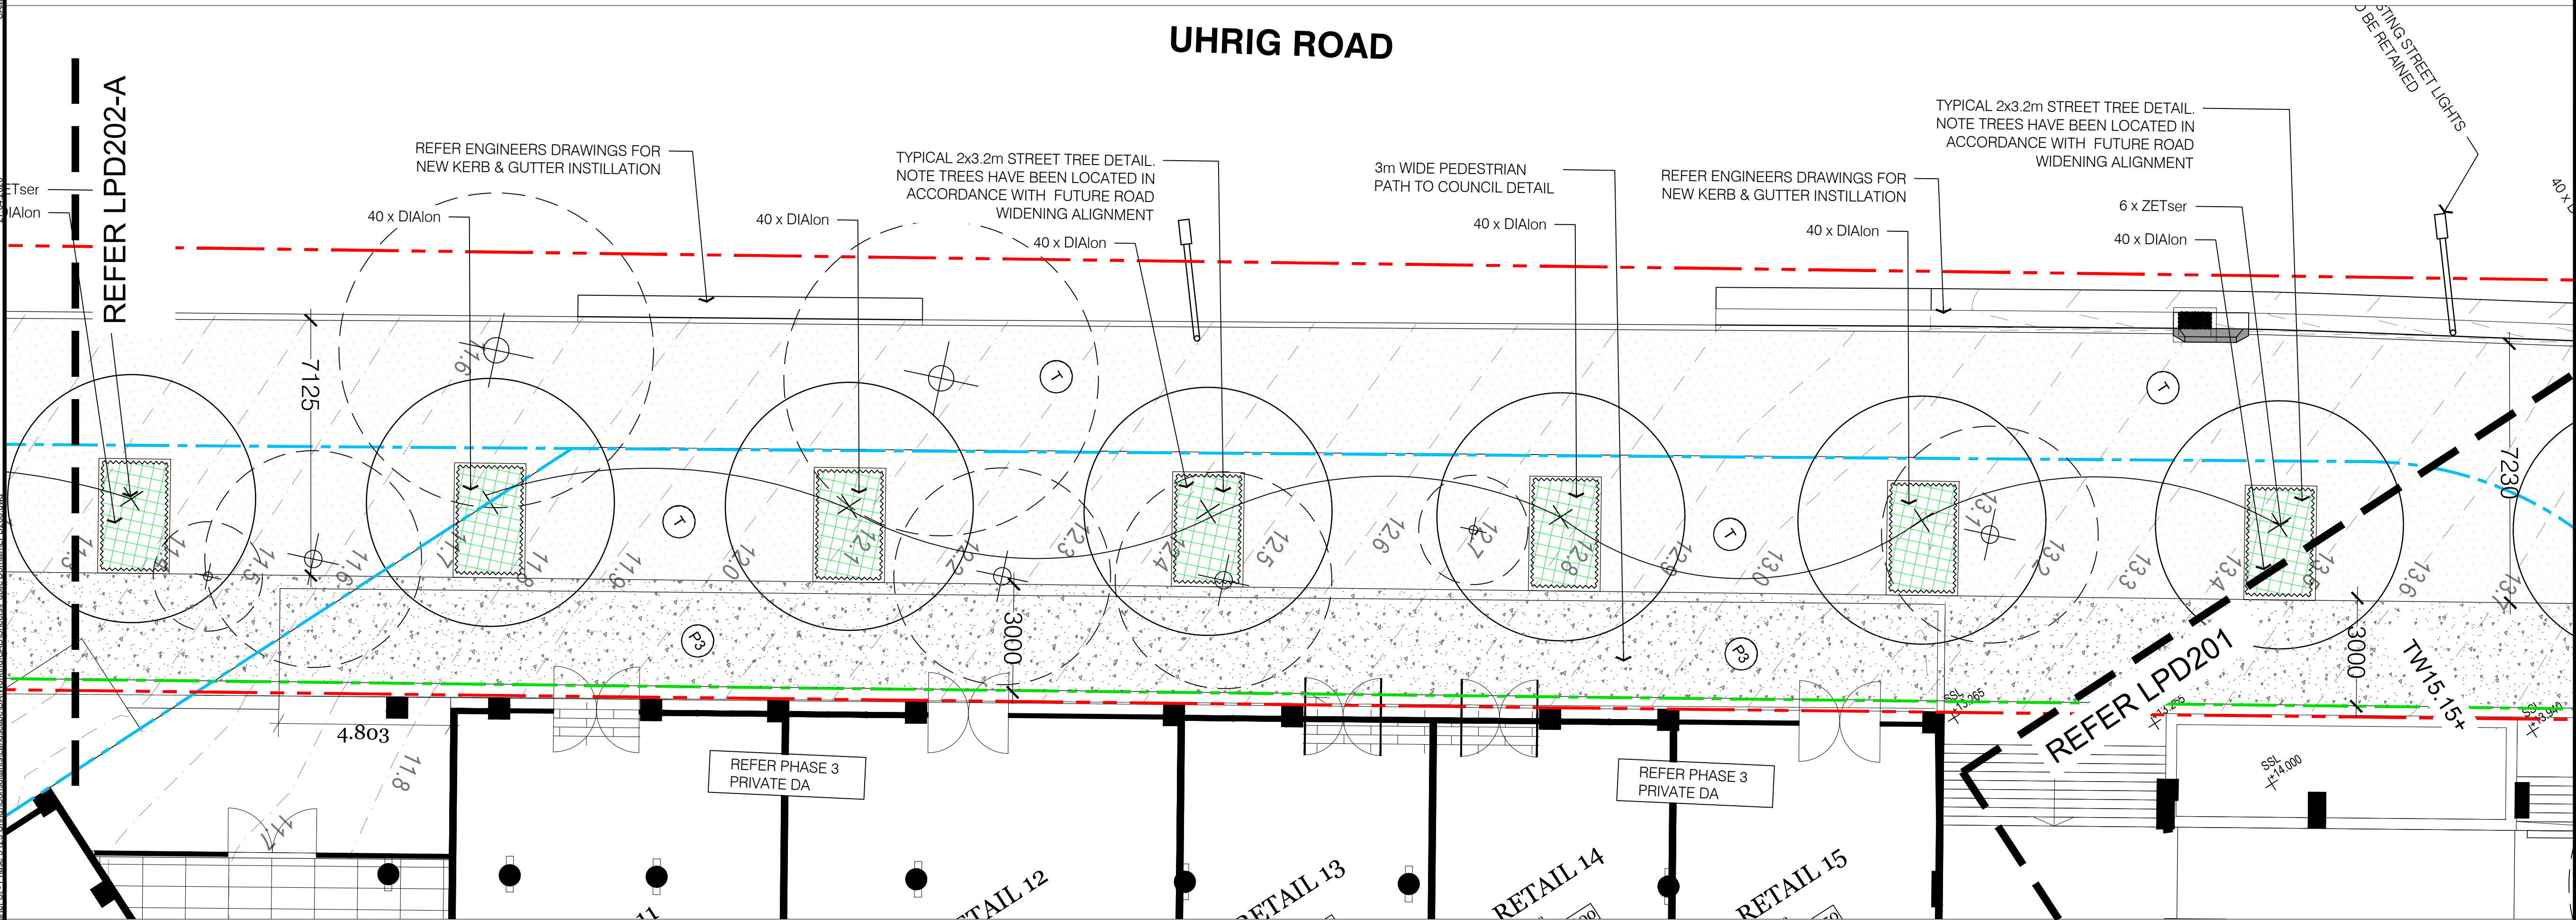

INSET B

DO NOT SCALE
USE FIGURED DIMENSIONS AT ALL TIMES. IF IN DOUBT CHECK WITH MERITON APARTMENTS PTY. LTD. CONTRACTORS TO CHECK AND VERIFY ALL LEVELS, DATUMS AND DIMENSIONS ON SITE AND SHALL REPORT ANY DISCREPANCIES OR OMISSIONS TO MERITON APARTMENTS PTY. LTD. PRIOR TO COMMENCEMENT OF WORK AND DURING THE CONSTRUCTION PHASE.

DISCLAIMER
THIS DRAWING IS THE EXCLUSIVE PROPERTY OF MERITON GROUP PTY LTD. & THE REPRODUCTION OF ANY PART WITHOUT THE PRIOR WRITTEN CONSENT OF MERITON GROUP PTY LTD. IS A VIOLATION OF APPLICABLE LAWS. IN NO EVENT SHALL MERITON GROUP PTY LTD. BE HELD LIABLE FOR SPECIAL COLLATERAL INCIDENTAL OR CONSEQUENTIAL LIABILITY IN CONNECTION WITH THE USE OF THIS DIGITAL DATA ONCE RELEASED FROM THE MERITON GROUP PTY LTD. OFFICES. THIS DRAWING IS TO BE READ & UNDERSTOOD IN CONJUNCTION WITH THE STRUCTURAL, MECHANICAL, ELECTRICAL & / OR ANY OTHER CONSULTANTS DOCUMENTATION AS MAY BE APPLICABLE TO THE PROJECT PRIOR TO THE START OF ANY WORKS AND FOR ITS DURATION.

GENERAL LANDSCAPE NOTES

1:100 @ A1 1:200 @ A3
1 2 3 4 5m

A	DESCRIPTION	CG	CG	DATE
REV	DESCRIPTION	DWN	CHK	DATE

MERITON
Builders & Developers
Level 11, 528 Kent Street, Sydney NSW 2000
Tel: (02) 9287 2888 Fax: (02) 9287 2777
Email: camerong@meriton.com.au
Internet: http://www.meriton.com.au

PROJECT:
**CARTER STREET
PHASE 3,
SYDNEY OLYMPIC PARK**

DRAWING TITLE:
**LANDSCAPE
PUBLIC DOMAIN PLAN**

DATE: 27.03.20	SCALE: AS SHOWN	DRAWING No: LPD202	REV: A
PROJECT NO:	DRAWN BY: AS SHOWN		

APPROVED AND SIGNED ON BEHALF OF
MERITON APARTMENTS PTY LTD

CAMERON GREATBATCH (REG. LA)
NORTH


DO NOT SCALE

USE FIGURED DIMENSIONS AT ALL TIMES. IF IN DOUBT CHECK WITH MERITON APARTMENTS PTY. LTD. CONTRACTOR/S TO CHECK AND VERIFY ALL LEVELS, DATUMS AND DIMENSIONS ON SITE AND SHALL REPORT ANY DISCREPANCIES OR OMISSIONS TO MERITON APARTMENTS PTY. LTD. PRIOR TO COMMENCEMENT OF WORK AND DURING THE CONSTRUCTION PHASE.


DISCLAIMER

THIS DRAWING IS THE EXCLUSIVE PROPERTY OF MERITON GROUP PTY. LTD. & THE REPRODUCTION OF ANY PART WITHOUT THE PRIOR WRITTEN CONSENT OF MERITON GROUP PTY. LTD. IS A VIOLATION OF APPLICABLE LAWS. IN NO EVENT SHALL MERITON GROUP PTY. LTD. BE HELD LIABLE FOR SPECIAL COLLATERAL, INCIDENTAL OR CONSEQUENTIAL LIABILITY IN CONNECTION WITH THE USE OF THIS DIGITAL DATA ONCE RELEASED FROM THE MERITON GROUP PTY. LTD. OFFICES. THIS DRAWING IS TO BE READ & UNDERSTOOD IN CONJUNCTION WITH THE STRUCTURAL, MECHANICAL, ELECTRICAL & / OR ANY OTHER CONSULTANTS DOCUMENTATION AS MAY BE APPLICABLE TO THE PROJECT PRIOR TO THE START OF ANY WORKS AND FOR ITS DURATION

GENERAL LANDSCAPE NOTES

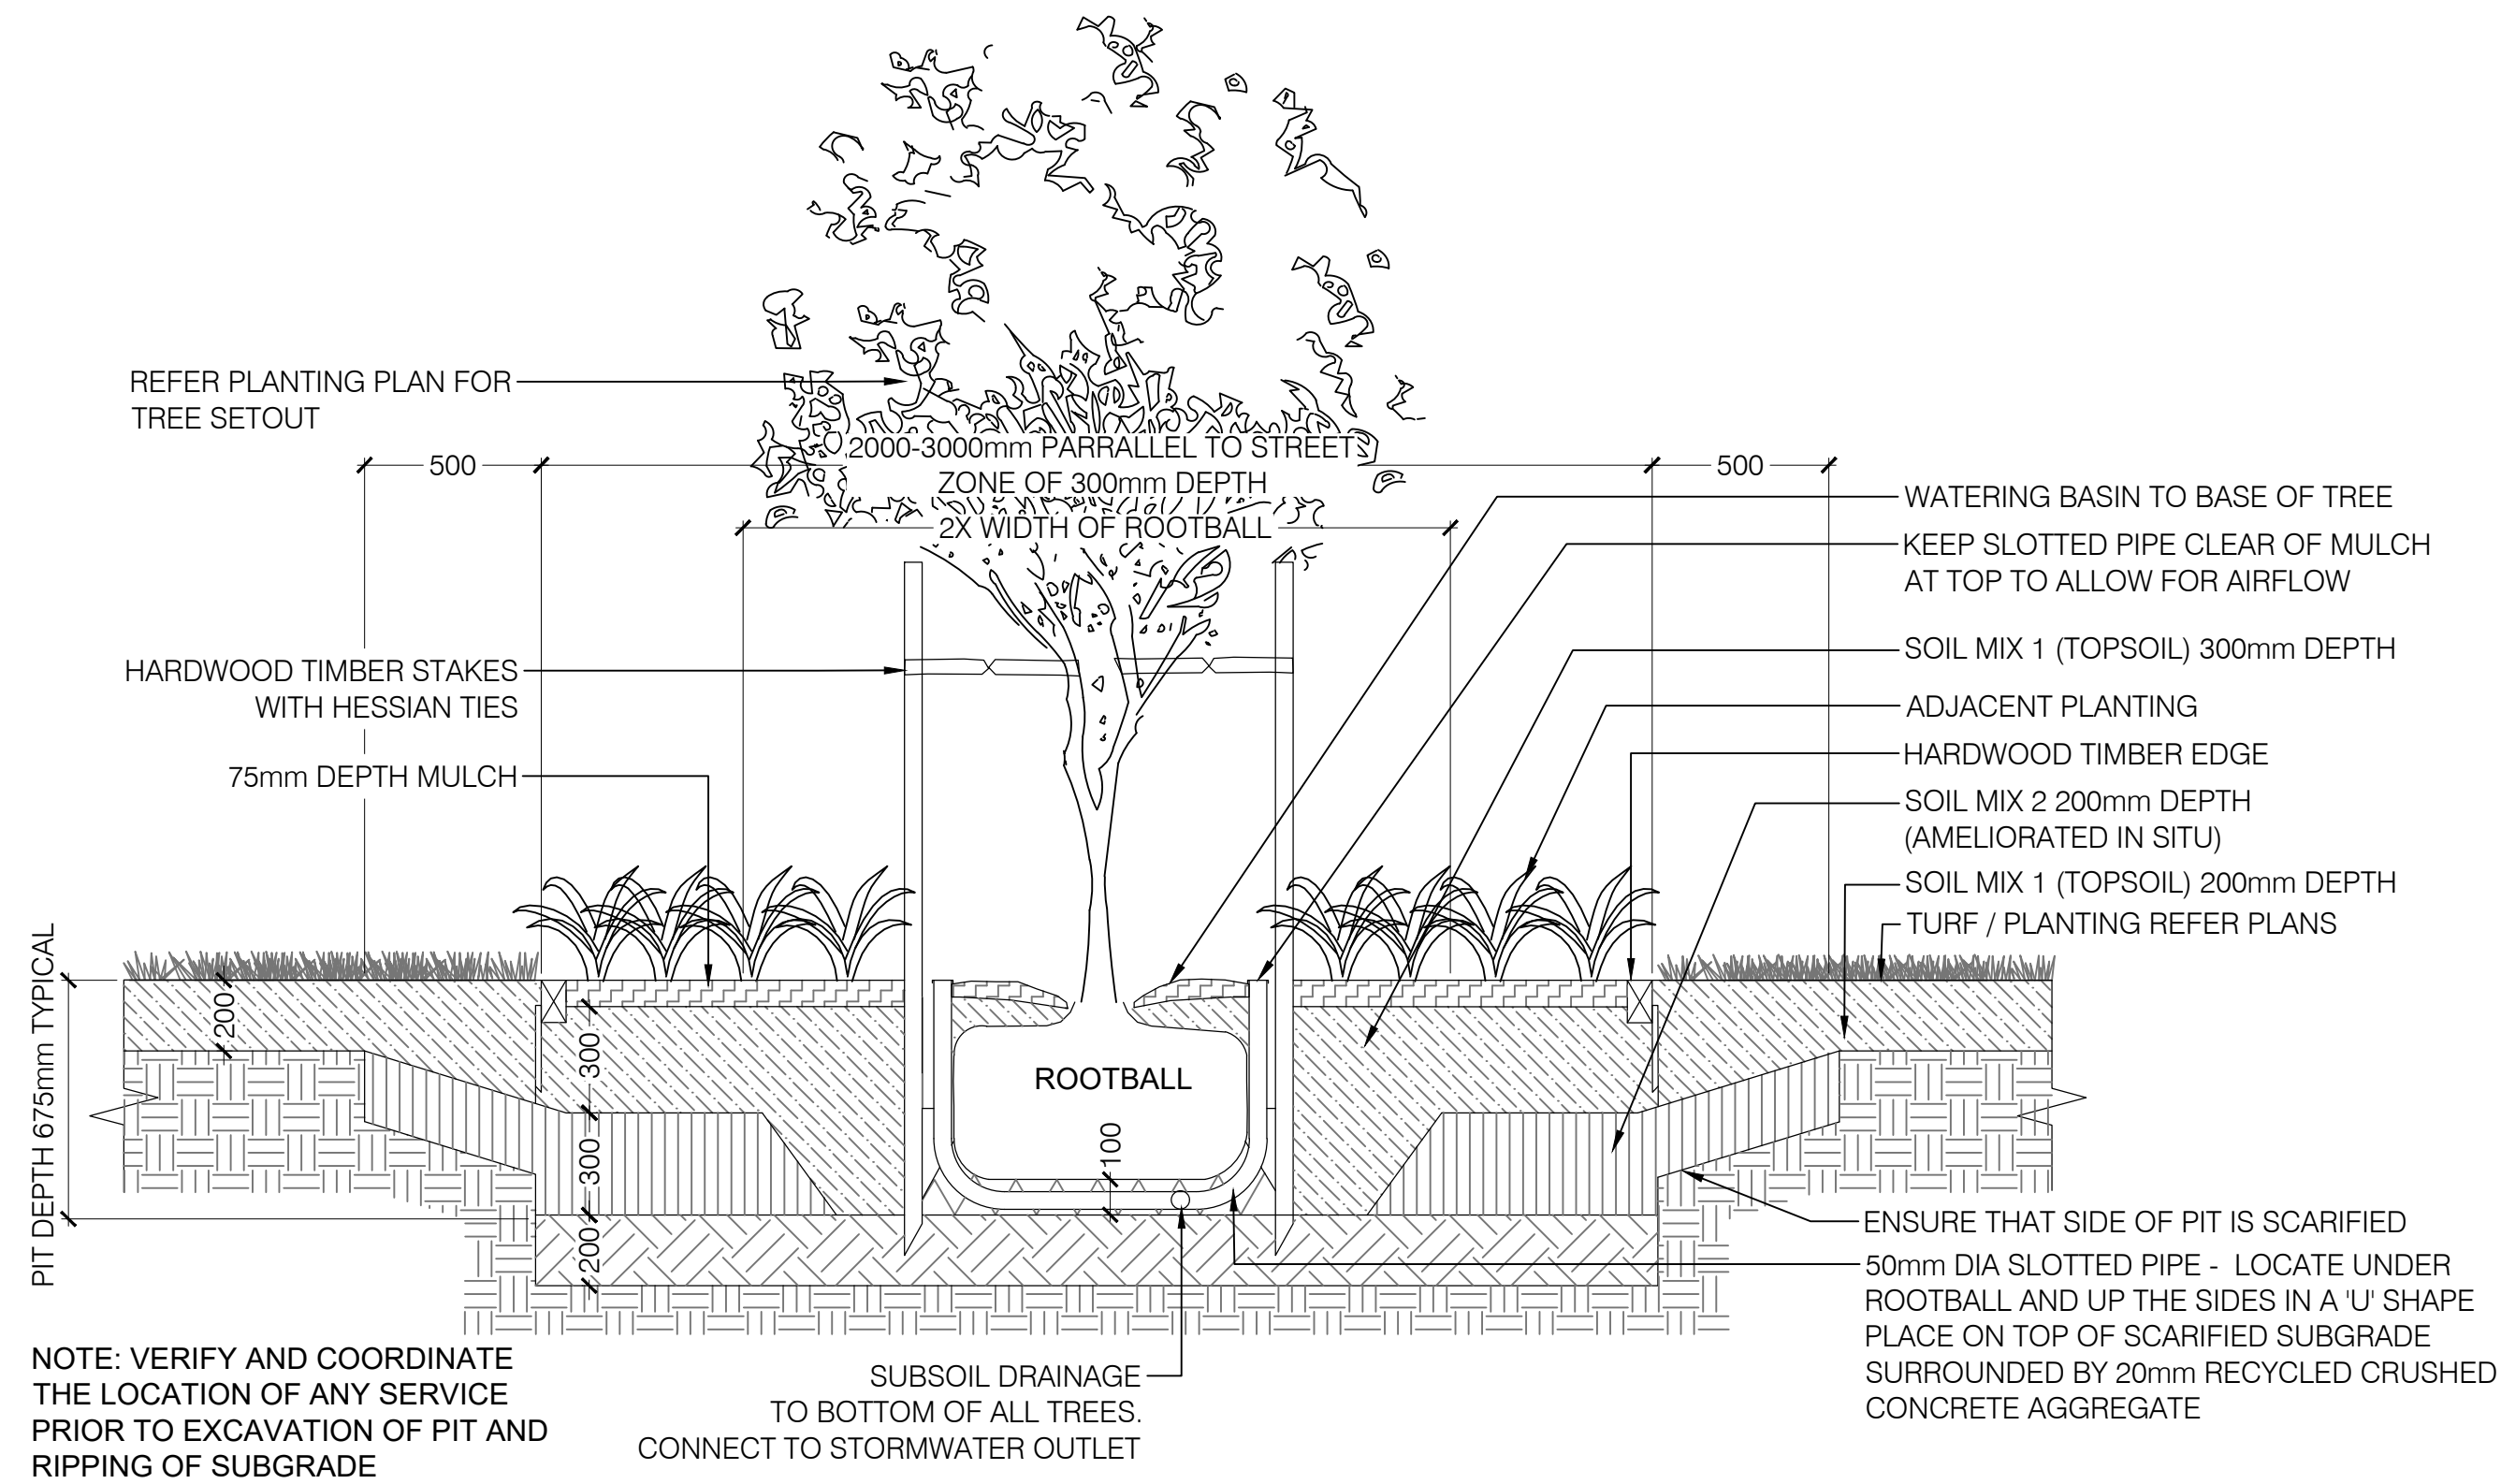

01 TYPICAL STREET TREE PLANTING (NORTH ROAD)
- SCALE 1:20 @ A1; 1:40 @ A3

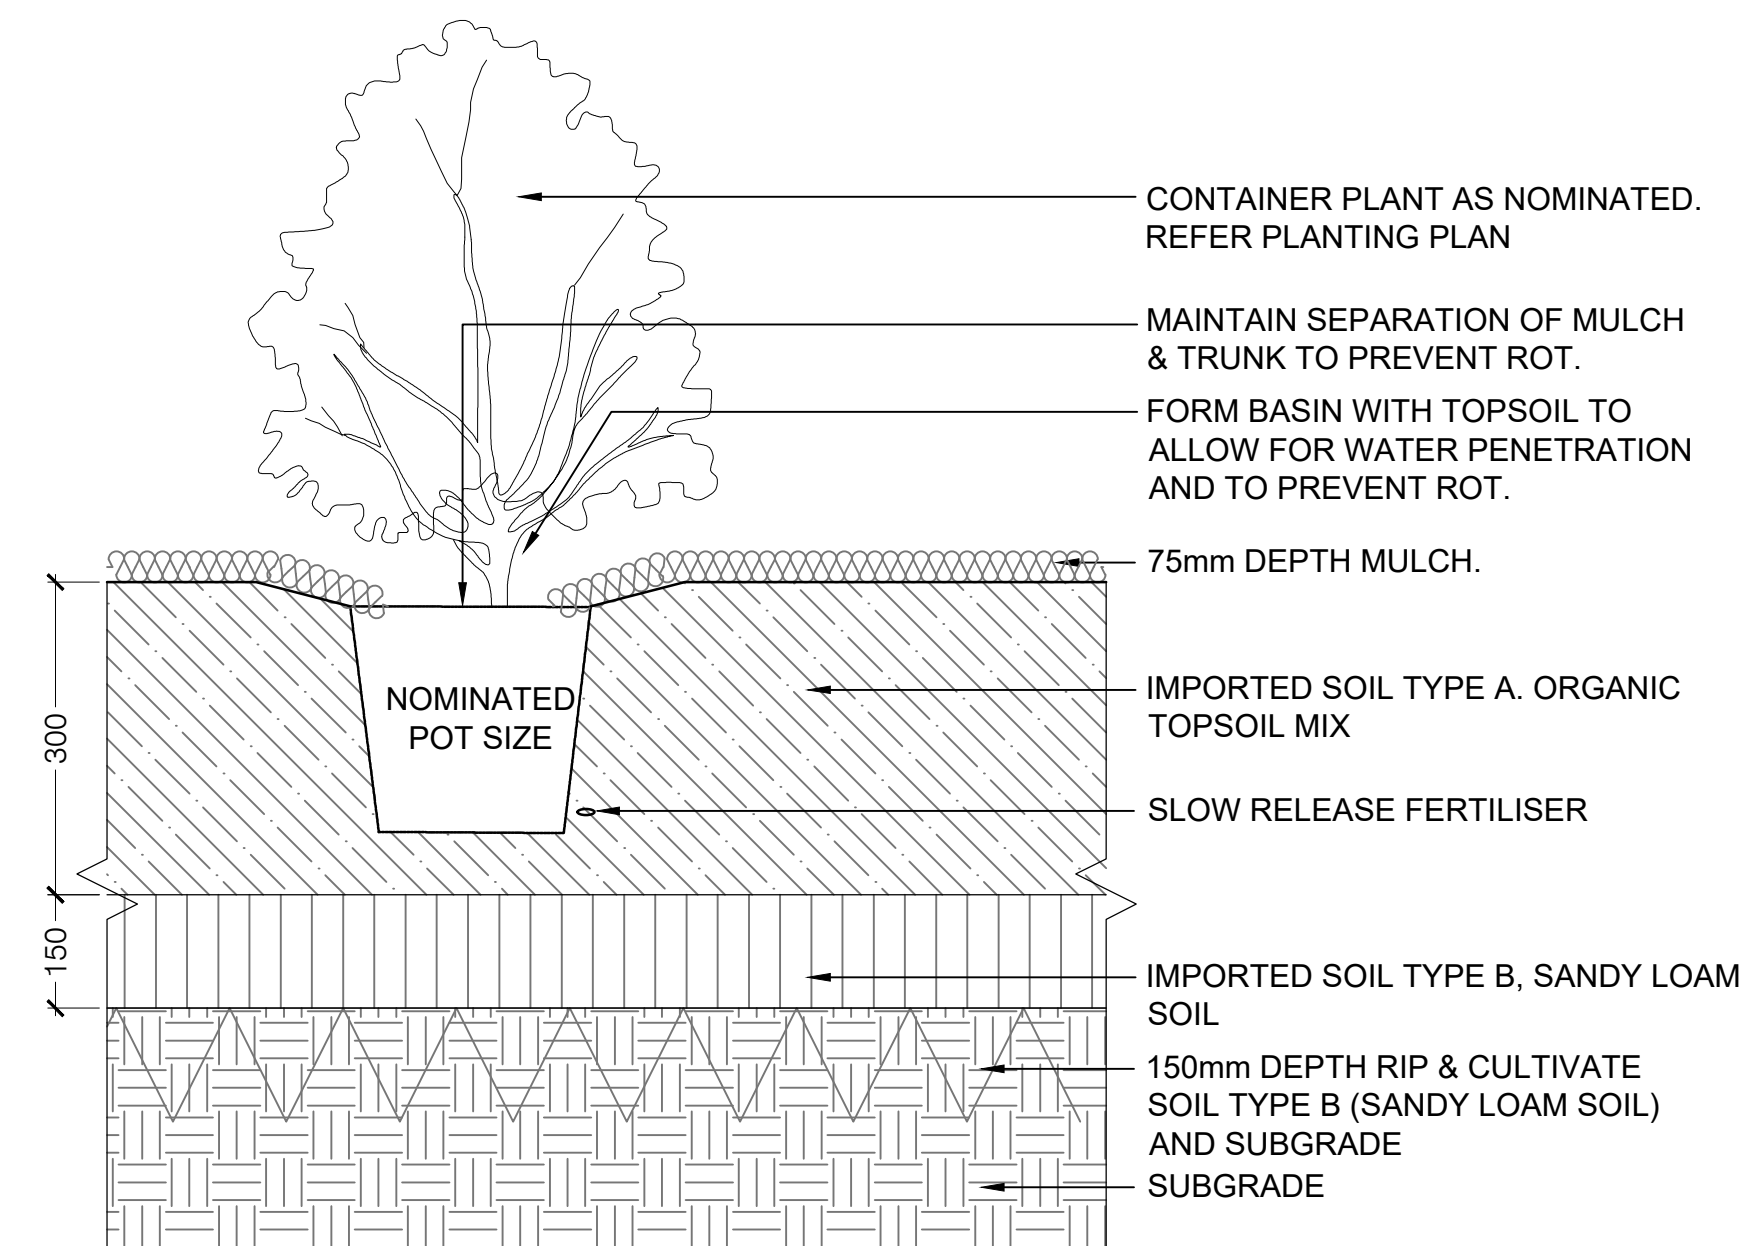

02 TYPICAL SHRUB/GROUND COVER PLANTING
- SCALE 1:10 @ A1; 1:20 @ A3

REV	DESCRIPTION	DWN	CHK	DATE
	DEVELOPMENT APPLICATION	CG	CG	24.04.20



Level 11, 528 Kent Street, Sydney NSW 2000 Email: camerong@meriton.com.au
Tel: (02) 9287 2888 Fax: (02) 9287 2777 Internet: <http://www.meriton.com.au>

PROJECT:

CARTER STREET
PHASE 3,
SYDNEY OLYMPIC PARK

DRAWING TITLE:

TYPICAL LANDSCAPE DETAILS

DATE: 27.03.20	SCALE: AS SHOWN	DRAWING No: LPD900	REV: A
PROJECT NO:	DRAWN BY: AS SHOWN		

APPROVED AND SIGNED ON BEHALF OF
MERITON APARTMENTS PTY LTD


CAMERON GREATBATCH (REG. LA)

