



NOTES
THIS DRAWING IS COPYRIGHT © OF TURNER. NO REPRODUCTION WITHOUT PERMISSION. UNLESS NOTED OTHERWISE THIS DRAWING IS NOT FOR CONSTRUCTION. ALL DIMENSIONS AND LEVELS ARE TO BE CHECKED ON SITE PRIOR TO THE COMMENCEMENT OF WORK. IN THE EVENT OF ANY DISCREPANCIES FOR CLARIFICATION BEFORE PROCEEDING WITH WORK, DRAWINGS ARE NOT TO BE SCALED. USE ONLY DIMENSIONS AND LEVELS. REFER TO CONSULTANT DOCUMENTATION FOR FURTHER INFORMATION (DA, PC AND BM) FILES ARE UNCONTROLLED DOCUMENTS AND ARE ISSUED FOR INFORMATION ONLY.

CLIENT
Deicorp
Level 3/161 Redfern St Redfern NSW 2106
Australia



Rev	Date	Approved by	Revision Notes
F	09.08.23	TK	For Coordination
G	22/06/23	CA	For Review
H	27/06/23	CA	For Coordination
I	28/06/23	CA	For Information
J	30/06/23	CA	For DA
K	10/7/23	SC	For DA
L	11.08.23	TK	For Information
M	31.08.23	TK	For Coordination
N	05.09.23	TK	For Review

Project Title
34 Hassall Street
34 Hassall St Parramatta NSW 2150 Australia
Drawing Title
GA Plans
Level 03

Scale
1:200 @A1, 50% @A3
Status
For Review
Project No.
21087
Dwg No.
DA-110-030
Drawn by
TURNER
Rev
N
North
TURNER
Level 7 ONE Oxford Street
Sydney NSW 2100
AUSTRALIA
T +61 2 8008 0000
F +61 2 8008 0008
turner@turner.com.au



NOTES
THIS DRAWING IS COPYRIGHT © OF TURNER. NO REPRODUCTION WITHOUT PERMISSION. UNLESS NOTED OTHERWISE THIS DRAWING IS NOT FOR CONSTRUCTION. ALL DIMENSIONS AND LEVELS ARE TO BE CHECKED ON SITE PRIOR TO THE COMMENCEMENT OF WORK. IN THE EVENT OF ANY DISCREPANCIES FOR CLARIFICATION BEFORE PROCEEDING WITH WORK, DRAWINGS ARE NOT TO BE SCALED. USE ONLY DIMENSIONS AND LEVELS. REFER TO CONSULTANT DOCUMENTATION FOR FURTHER INFORMATION (DWG, PC AND BIM) FILES ARE UNCONTROLLED DOCUMENTS AND ARE ISSUED FOR INFORMATION ONLY.

DLG Quality Endorsed Company (ISO 9001:2015, Registration Number 29476)

CLIENT
Deicorp
Level 3/161 Redfern St Redfern NSW 2016
Australia



Rev	Date	Approved by	Revision Notes
F	09.08.23	TK	For Coordination
G	22/06/23	CA	For Review
H	27/06/23	CA	For Coordination
I	28/06/23	CA	For Information
J	30/06/23	CA	For DA
K	10/7/23	SC	For DA
L	11.08.23	TK	For Information
M	31.08.23	TK	For Coordination
N	05.08.23	TK	For Review

Project Title
34 Hassall Street
34 Hassall St Parramatta NSW 2150 Australia
Drawing Title
GA Plans
Level 04

Scale
1:200 @A1, 50% @A3
Status
For Review

Project No.
21087
Dwg No.
DA-110-040
Drawn by
TURNER
Rev
N

TURNER

Level 7 ONE Oxford Street
Darlington NSW 2010
AUSTRALIA
T +61 2 8008 0000
F +61 2 8008 0008
turner@turner.com.au



NOTES
THIS DRAWING IS COPYRIGHT © OF TURNER. NO REPRODUCTION WITHOUT PERMISSION. UNLESS NOTED OTHERWISE THIS DRAWING IS NOT FOR CONSTRUCTION. ALL DIMENSIONS AND LEVELS ARE TO BE CHECKED ON SITE PRIOR TO THE COMMENCEMENT OF WORK. IN THE EVENT OF ANY DISCREPANCIES FOR CLARIFICATION BEFORE PROCEEDING WITH WORK, DRAWINGS ARE NOT TO BE SCALED. USE ONLY DIMENSIONS AND LEVELS REFERRED TO IN CONSULTANT DOCUMENTATION FOR FURTHER INFORMATION (DWG, PC AND BIM) FILES ARE UNCONTROLLED DOCUMENTS AND ARE ISSUED FOR INFORMATION ONLY.

DLG Quality Endorsed Company (ISO 9001:2015, Registration Number 29476)
Notified Architect: Nicholas Turner (NSW, APR 88 284 611)

CLIENT
Deicorp
Level 3/161 Redfern St Redfern NSW 2106
Australia



Rev	Date	Approved by	Revision Notes
F	09.08.23	TK	For Coordination
G	22/06/23	CA	For Review
H	27/06/23	CA	For Coordination
I	28/06/23	CA	For Information
J	30/06/23	CA	For DA
K	10/7/23	SC	For DA
L	11.08.23	TK	For Information
M	31.08.23	TK	For Coordination
N	05.09.23	TK	For Review

Project Title
34 Hassall Street
34 Hassall St Parramatta NSW 2150 Australia
Drawing Title
GA Plans
Level 05

Scale
1:200 @A1, 50% @A3
Status
For Review
Project No.
21087
Dwg No.
DA-110-050
Drawn by
TURNER
Rev
N
North

TURNER

Level 7 ONE Oxford Street
Darlinghurst NSW 2010
AUSTRALIA
T +61 2 8008 0000
F +61 2 0608 0008
turner@turner.com.au



NOTES
THIS DRAWING IS COPYRIGHT © OF TURNER. NO REPRODUCTION WITHOUT PERMISSION. UNLESS NOTED OTHERWISE THIS DRAWING IS NOT FOR CONSTRUCTION. ALL DIMENSIONS AND LEVELS ARE TO BE CHECKED ON SITE PRIOR TO THE COMMENCEMENT OF WORK. IN THE EVENT OF ANY DISCREPANCIES FOR CLARIFICATION BEFORE PROCEEDING WITH WORK, DRAWINGS ARE NOT TO BE SCALED. USE ONLY DIMENSIONS AND LEVELS. REFER TO CONSULTANT DOCUMENTATION FOR FURTHER INFORMATION (DWG, PC AND BIM) FILES ARE UNCONTROLLED DOCUMENTS AND ARE ISSUED FOR INFORMATION ONLY.

CLIENT
Deicorp
Level 3/161 Redfern St Redfern NSW 2106
Australia



Rev	Date	Approved by	Revision Notes
F	09.08.23	TK	For Coordination
G	22/06/23	CA	For Review
H	27/06/23	CA	For Coordination
I	28/06/23	CA	For Information
J	30/06/23	CA	For DA
K	10/7/23	SC	For DA
L	11.08.23	TK	For Information
M	31.08.23	TK	For Coordination
N	05.08.23	TK	For Review

Project Title
34 Hassall Street
34 Hassall St Parramatta NSW 2150 Australia
Drawing Title
GA Plans
Level 06-08

Scale
1:200 @A1, 50% @A3
Status
For Review
Project No.
21087
Dwg No.
DA-110-060
Drawn by
TURNER
Rev
N
North
TURNER
Level 7 ONE Oxford Street
Sydney NSW 2100
AUSTRALIA
T +61 2 8008 0000
F +61 2 8008 0008
turner@turner.com.au

NOTES
THIS DRAWING IS COPYRIGHT © OF TURNER. NO REPRODUCTION WITHOUT PERMISSION. UNLESS NOTED OTHERWISE THIS DRAWING IS NOT FOR CONSTRUCTION. ALL DIMENSIONS AND LEVELS ARE TO BE CHECKED ON SITE PRIOR TO THE COMMENCEMENT OF WORK. IN THE EVENT OF ANY DISCREPANCIES FOR CLARIFICATION BEFORE PROCEEDING WITH WORK, DRAWINGS ARE NOT TO BE SCALED. USE ONLY DIMENSIONS AND LEVELS. REFER TO CONSULTANT DOCUMENTATION FOR FURTHER INFORMATION (DWG, PC AND BIM) FILES ARE UNCONTROLLED DOCUMENTS AND ARE ISSUED FOR INFORMATION ONLY.

CLIENT
Deicorp
Level 3/161 Redfern St Redfern NSW 2016
Australia



Rev	Date	Approved by	Revision Notes
01	22/06/23	CA	For Review
02	27/06/23	CA	For Confirmation
03	28/06/23	CA	For Information
04	30/06/23	CA	For DA
A	10/7/23	SC	For DA
B	11/08/23	TK	For Information
C	31/08/23	TK	For Confirmation
D	05/09/23	TK	For Review

Project Title
34 Hassall Street
34 Hassall St Parramatta NSW 2150 Australia

Drawing Title
GA Plans
Level 09-17

Scale
1:200 @A1, 50% @A3

Project No.
21087

Dwg No.
DA-110-080

Drawn by
TURNER

Rev
D

North
↑

TURNER

Level 7 ONE Oxford Street
Darlinghurst NSW 2010
AUSTRALIA

T +61 2 8008 0000
F +61 2 8008 0008
turner@turner.com.au



NOTES
THIS DRAWING IS COPYRIGHT © OF TURNER. NO REPRODUCTION WITHOUT PERMISSION. UNLESS NOTED OTHERWISE THIS DRAWING IS NOT FOR CONSTRUCTION. ALL DIMENSIONS AND LEVELS ARE TO BE CHECKED ON SITE PRIOR TO THE COMMENCEMENT OF WORK. IN THE EVENT OF ANY DISCREPANCIES FOR CLARIFICATION BEFORE PROCEEDING WITH WORK, DRAWINGS ARE NOT TO BE SCALED. USE ONLY POLAROID DIMENSIONS. REFER TO CONSULTANT DOCUMENTATION FOR FURTHER INFORMATION (DWG, PC AND BIM) FILES ARE UNCONTROLLED DOCUMENTS AND ARE ISSUED FOR INFORMATION ONLY.

CLIENT
Deicorp
Level 3/161 Redfern St Redfern NSW 2106
Australia



Rev	Date	Approved by	Revision Notes
F	09.08.23	TK	For Coordination
G	22/06/23	CA	For Review
H	27/06/23	CA	For Coordination
I	28/06/23	CA	For Information
J	30/06/23	CA	For DA
K	10/7/23	SC	For DA
L	11.08.23	TK	For Information
M	31.08.23	TK	For Coordination
N	05.09.23	TK	For Review

Project Title
34 Hassall Street
34 Hassall St Parramatta NSW 2150 Australia
Drawing Title
GA Plans
Level 18

Scale
1:200 @A1, 50% @A3
Status
For Review
Project No.
21087
Dwg No.
DA-110-180
Drawn by
TURNER
Rev
N
North
TURNER
Level 7 ONE Oxford Street
Sydney NSW 2100
AUSTRALIA
T +61 2 8008 0000
F +61 2 8008 0008
turner@turner.com.au

NOTES
THIS DRAWING IS COPYRIGHT © OF TURNER. NO REPRODUCTION WITHOUT PERMISSION. UNLESS NOTED OTHERWISE THIS DRAWING IS NOT FOR CONSTRUCTION. ALL DIMENSIONS AND LEVELS ARE TO BE CHECKED ON SITE PRIOR TO THE COMMENCEMENT OF WORK. IN THE EVENT OF ANY DISCREPANCIES FOR CLARIFICATION BEFORE PROCEEDING WITH WORK, DRAWINGS ARE NOT TO BE SCALED. USE ONLY FURNISHED DIMENSIONS. REFER TO CONSULTANT DOCUMENTATION FOR FURTHER INFORMATION (DWG, PC AND BIM) FILES ARE UNCONTROLLED DOCUMENTS AND ARE ISSUED FOR INFORMATION ONLY.

DL03 Quality Endorsed Company (ISO 9001:2015, Registration Number 29476)
Nominated Architect: Nicholas Turner (NSW, APR 06-20, 204 611)

CLIENT
Deicorp
Level 3/161 Redfern St Redfern NSW 2016
Australia



Rev	Date	Approved by	Revision Notes
F	09.08.23	TK	For Coordination
G	22/06/23	CA	For Review
H	27/06/23	CA	For Coordination
I	28/06/23	CA	For Information
J	30/06/23	CA	For DA
K	10/7/23	SC	For DA
L	11.08.23	TK	For Information
M	31.08.23	TK	For Coordination
N	05.09.23	TK	For Review

Project Title
34 Hassall Street
34 Hassall St Parramatta NSW 2150 Australia
Drawing Title
GA Plans
Level 19

Scale
1:200 @A1, 50% @A3
Status
For Review

Project No.
21087
Dwg No.
DA-110-190
Drawn by
TURNER
Rev
N
North
↑

TURNER

Level 7 ONE Oxford Street
Sydney NSW 2010
AUSTRALIA

T +61 2 8008 0000
F +61 2 8008 0008
turner@turner.com.au

NOTES
THIS DRAWING IS COPYRIGHT © OF TURNER. NO REPRODUCTION WITHOUT PERMISSION. UNLESS NOTED OTHERWISE THIS DRAWING IS NOT FOR CONSTRUCTION. ALL DIMENSIONS AND LEVELS ARE TO BE CHECKED ON SITE PRIOR TO THE COMMENCEMENT OF WORK. INCHES TURNED UP ANY DISCREPANCIES FOR CLARIFICATION BEFORE PROCEEDING WITH WORK. DRAWINGS ARE NOT TO BE SCALED. USE ONLY DIMENSIONS AND LEVELS. REFER TO CONSULTANT DOCUMENTATION FOR FURTHER INFORMATION (DWG, PC AND BIM) FILES ARE UNCONTROLLED DOCUMENTS AND ARE ISSUED FOR INFORMATION ONLY.

DLG Quality Endorsed Company (ISO 9001:2015, Registration Number 29478)

CLIENT
Deicorp
Level 3/161 Redfern St Redfern NSW 2016
Australia



Rev	Date	Approved by	Revision Notes
A	11.08.23	TK	For Information
B	31.08.23	TK	For Coordination
C	05.09.23	TK	For Review

Project Title
34 Hassall Street
34 Hassall St Parramatta NSW 2150 Australia

Drawing Title
GA Plans
Level 20-32

Scale
1:200 @A1, 50% @A3

Project No.
21087

Dwg No.
DA-110-200

Drawn by
TURNER

Rev
C

North
↑

TURNER

Level 7 ONE Oxford Street
Darlinghurst NSW 2010
AUSTRALIA

T +61 2 8008 0000
F +61 2 8008 0008
turner@turner.com.au

NOTES
THIS DRAWING IS COPYRIGHT © OF TURNER. NO REPRODUCTION WITHOUT PERMISSION. UNLESS NOTED OTHERWISE THIS DRAWING IS NOT FOR CONSTRUCTION. ALL DIMENSIONS AND LEVELS ARE TO BE CHECKED ON SITE PRIOR TO THE COMMENCEMENT OF WORK. INCHES TURNED UP ANY DISCREPANCIES FOR CLARIFICATION BEFORE PROCEEDING WITH WORK. DRAWINGS ARE NOT TO BE SCALED. USE ONLY DIMENSIONS AND LEVELS. REFER TO CONSULTANT DOCUMENTATION FOR FURTHER INFORMATION (DWG, PC AND BIM) FILES ARE UNCONTROLLED DOCUMENTS AND ARE ISSUED FOR INFORMATION ONLY.

DLG Quality Endorsed Company (ISO 9001:2015, Registration Number 29476)
Nominated Architect: Nicholas Turner (NSW, APR 06-20, 204 611)

CLIENT
Deicorp
Level 3/161 Redfern St Redfern NSW 2016
Australia



Rev	Date	Approved by	Revision Notes
A	11.08.23	TK	For Information
B	31.08.23	TK	For Coordination
C	05.09.23	TK	For Review

Project Title
34 Hassall Street
34 Hassall St Parramatta NSW 2150 Australia

Drawing Title
GA Plans
Level 33

Scale
1:200 @A1, 50% @A3

Project No.
21087

Drawn by
TURNER

Status
For Review

Dwg No.
DA-110-330

Rev
C

North

TURNER

Level 7 ONE Oxford Street
Darlinghurst NSW 2010
AUSTRALIA

T +61 2 8008 0000
F +61 2 0608 0008
turner@turner.com.au



NOTES
THIS DRAWING IS COPYRIGHT © OF TURNER. NO REPRODUCTION WITHOUT PERMISSION. UNLESS NOTED OTHERWISE THIS DRAWING IS NOT FOR CONSTRUCTION. ALL DIMENSIONS AND LEVELS ARE TO BE CHECKED ON SITE PRIOR TO THE COMMENCEMENT OF WORK. IN THE EVENT OF ANY DISCREPANCIES FOR CLARIFICATION BEFORE PROCEEDING WITH WORK, DRAWINGS ARE NOT TO BE SCALED. USE ONLY POLARISED DIMENSIONS. REFER TO CONSULTANT DOCUMENTATION FOR FURTHER INFORMATION (DWG, PC AND BIM) FILES ARE UNCONTROLLED DOCUMENTS AND ARE ISSUED FOR INFORMATION ONLY.

CLIENT
Deicorp
Level 3/161 Redfern St Redfern NSW 2016
Australia



Rev	Date	Approved by	Revision Notes
E	09.08.23	TK	For Coordination
F	22/06/23	CA	For Review
G	27/06/23	CA	For Coordination
H	28/06/23	CA	For Information
I	30/06/23	CA	For DA
J	10/7/23	SC	For DA
K	11.08.23	TK	For Information
L	31.08.23	TK	For Coordination
M	05.09.23	TK	For Review

Project Title
34 Hassall Street
34 Hassall St Parramatta NSW 2150 Australia
Drawing Title
GA Plans
Level 36

Scale
1:200 @A1, 50% @A3
Status
For Review
Project No.
21087
Dwg No.
DA-110-360
Drawn by
TURNER
Rev
M
North


TURNER

Level 7 ONE Oxford Street
Sydney NSW 2010
AUSTRALIA
T +61 2 8008 0000
F +61 2 8008 0008
turner@turner.com.au



NOTES
THIS DRAWING IS COPYRIGHT © OF TURNER. NO REPRODUCTION WITHOUT PERMISSION. UNLESS NOTED OTHERWISE THIS DRAWING IS NOT FOR CONSTRUCTION. ALL DIMENSIONS AND LEVELS ARE TO BE CHECKED ON SITE PRIOR TO THE COMMENCEMENT OF WORK. IN THE EVENT OF ANY DISCREPANCIES FOR CLARIFICATION BEFORE PROCEEDING WITH WORK, DRAWINGS ARE NOT TO BE SCALED. USE ONLY POLAROID DIMENSIONS. REFER TO CONSULTANT DOCUMENTATION FOR FURTHER INFORMATION (DWG, PC AND BIM) FILES ARE UNCONTROLLED DOCUMENTS AND ARE ISSUED FOR INFORMATION ONLY.

CLIENT
Deicorp
Level 3/161 Redfern St Redfern NSW 2016
Australia

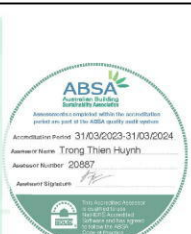

Rev	Date	Approved by	Revision Notes
E	09.08.23	TK	For Coordination
F	22/06/23	CA	For Review
G	27/06/23	CA	For Coordination
H	28/06/23	CA	For Information
I	30/06/23	CA	For DA
J	10/7/23	SC	For DA
K	11.08.23	TK	For Information
L	31.08.23	TK	For Coordination
M	05.09.23	TK	For Review

Project Title
34 Hassall Street
34 Hassall St Parramatta NSW 2150 Australia
Drawing Title
GA Plans
Level 37

Scale
1:200 @A1, 50% @A3
Status
For Review
Project No.
21087
Dwg No.
DA-110-370
Drawn by
TURNER
Rev
M
North
↑

TURNER

Level 7 ONE Oxford Street
Sydney NSW 2010
AUSTRALIA
T +61 2 8008 0000
F +61 2 8008 0008
turner@turner.com.au

NOTES
THIS DRAWING IS COPYRIGHT © OF TURNER. NO REPRODUCTION WITHOUT PERMISSION. UNLESS NOTED OTHERWISE THIS DRAWING IS NOT FOR CONSTRUCTION. ALL DIMENSIONS AND LEVELS ARE TO BE CHECKED ON SITE PRIOR TO THE COMMENCEMENT OF WORK. IN THE EVENT OF ANY DISCREPANCIES FOR CLARIFICATION BEFORE PROCEEDING WITH WORK, DRAWINGS ARE NOT TO BE SCALED. USE ONLY POLAROID DIMENSIONS. REFER TO CONSULTANT DOCUMENTATION FOR FURTHER INFORMATION (DWG, PC AND BIM) FILES ARE UNCONTROLLED DOCUMENTS AND ARE ISSUED FOR INFORMATION ONLY.

DLCS Quality Endorsed Company (ISO 9001:2015, Registration Number 29476)
Nominated Architect: Nicholas Turner (NSR), APR 88 284 811

CLIENT
Deicorp
Level 3/161 Redfern St Redfern NSW 2016
Australia



Rev	Date	Approved by	Revision Notes
E	09.08.23	TK	For Coordination
F	22/06/23	CA	For Review
G	27/06/23	CA	For Coordination
H	28/06/23	CA	For Information
I	30/06/23	CA	For DA
J	10/7/23	SC	For DA
K	11.08.23	TK	For Information
L	31.08.23	TK	For Coordination
M	05.09.23	TK	For Review

Project Title
34 Hassall Street
34 Hassall St Parramatta NSW 2150 Australia
Drawing Title
GA Plans
Level 38

Scale
1:200 @A1, 50% @A3
Status
For Review
Project No.
21087
Dwg No.
DA-110-380
Drawn by
TURNER
Rev
M
North
↑
TURNER
Level 7 ONE Oxford Street
Sydney NSW 2010
AUSTRALIA
T +61 2 8008 0000
F +61 2 8008 0008
turner@turner.com.au

NOTES
THIS DRAWING IS COPYRIGHT © OF TURNER. NO REPRODUCTION WITHOUT PERMISSION. UNLESS NOTED OTHERWISE THIS DRAWING IS NOT FOR CONSTRUCTION. ALL DIMENSIONS AND LEVELS ARE TO BE CHECKED ON SITE PRIOR TO THE COMMENCEMENT OF WORK. INFORM TURNER OF ANY DISCREPANCIES FOR CLARIFICATION BEFORE PROCEEDING WITH WORK. DRAWINGS ARE NOT TO BE SCALED. USE ONLY FIGURED DIMENSIONS. REFER TO CONSULTANT DOCUMENTATION FOR FURTHER INFORMATION. DWG, PC AND BIMA FILES ARE UNCONTROLLED DOCUMENTS AND ARE ISSUED FOR INFORMATION ONLY.

DLCS Quality Endorsed Company ISO 9001:2015, Registration Number 20476
Notwithstanding to Nicholas Turner 6885, ABN 88 584 394 811

CLIENT
Deicorp
Level 3/161 Redfern St Redfern NSW 2016
Australia

Rev	Date	Approved by	Revision Notes
G	27/08/23	CA	For Coordination
H	28/08/23	CA	For Information
I	30/08/23	CA	For DA
J	10/7/23	SC	For DA
K	11.08.23	TK	For Information
L	31.08.23	TK	For Coordination
M	05.09.23	TK	For Review
N	10/10/23	TK	For Review
O	30.11.23	SC	For Information

Project Title
34 Hassall Street
34 Hassall St Parramatta NSW 2150 Australia

Drawing Title
GA Plans
Level 39

Scale
1:200 @A1, 50% @A3

Status
For Information

Project No.
21087

Dwg No.
DA-110-390

Drawn by
TURNER


Rev
O

North
↑

TURNER

Level 7 ONE Oxford Street
Sydney NSW 2010
AUSTRALIA

T +61 2 8668 0000
F +61 2 8668 0088
turner@turner.com.au

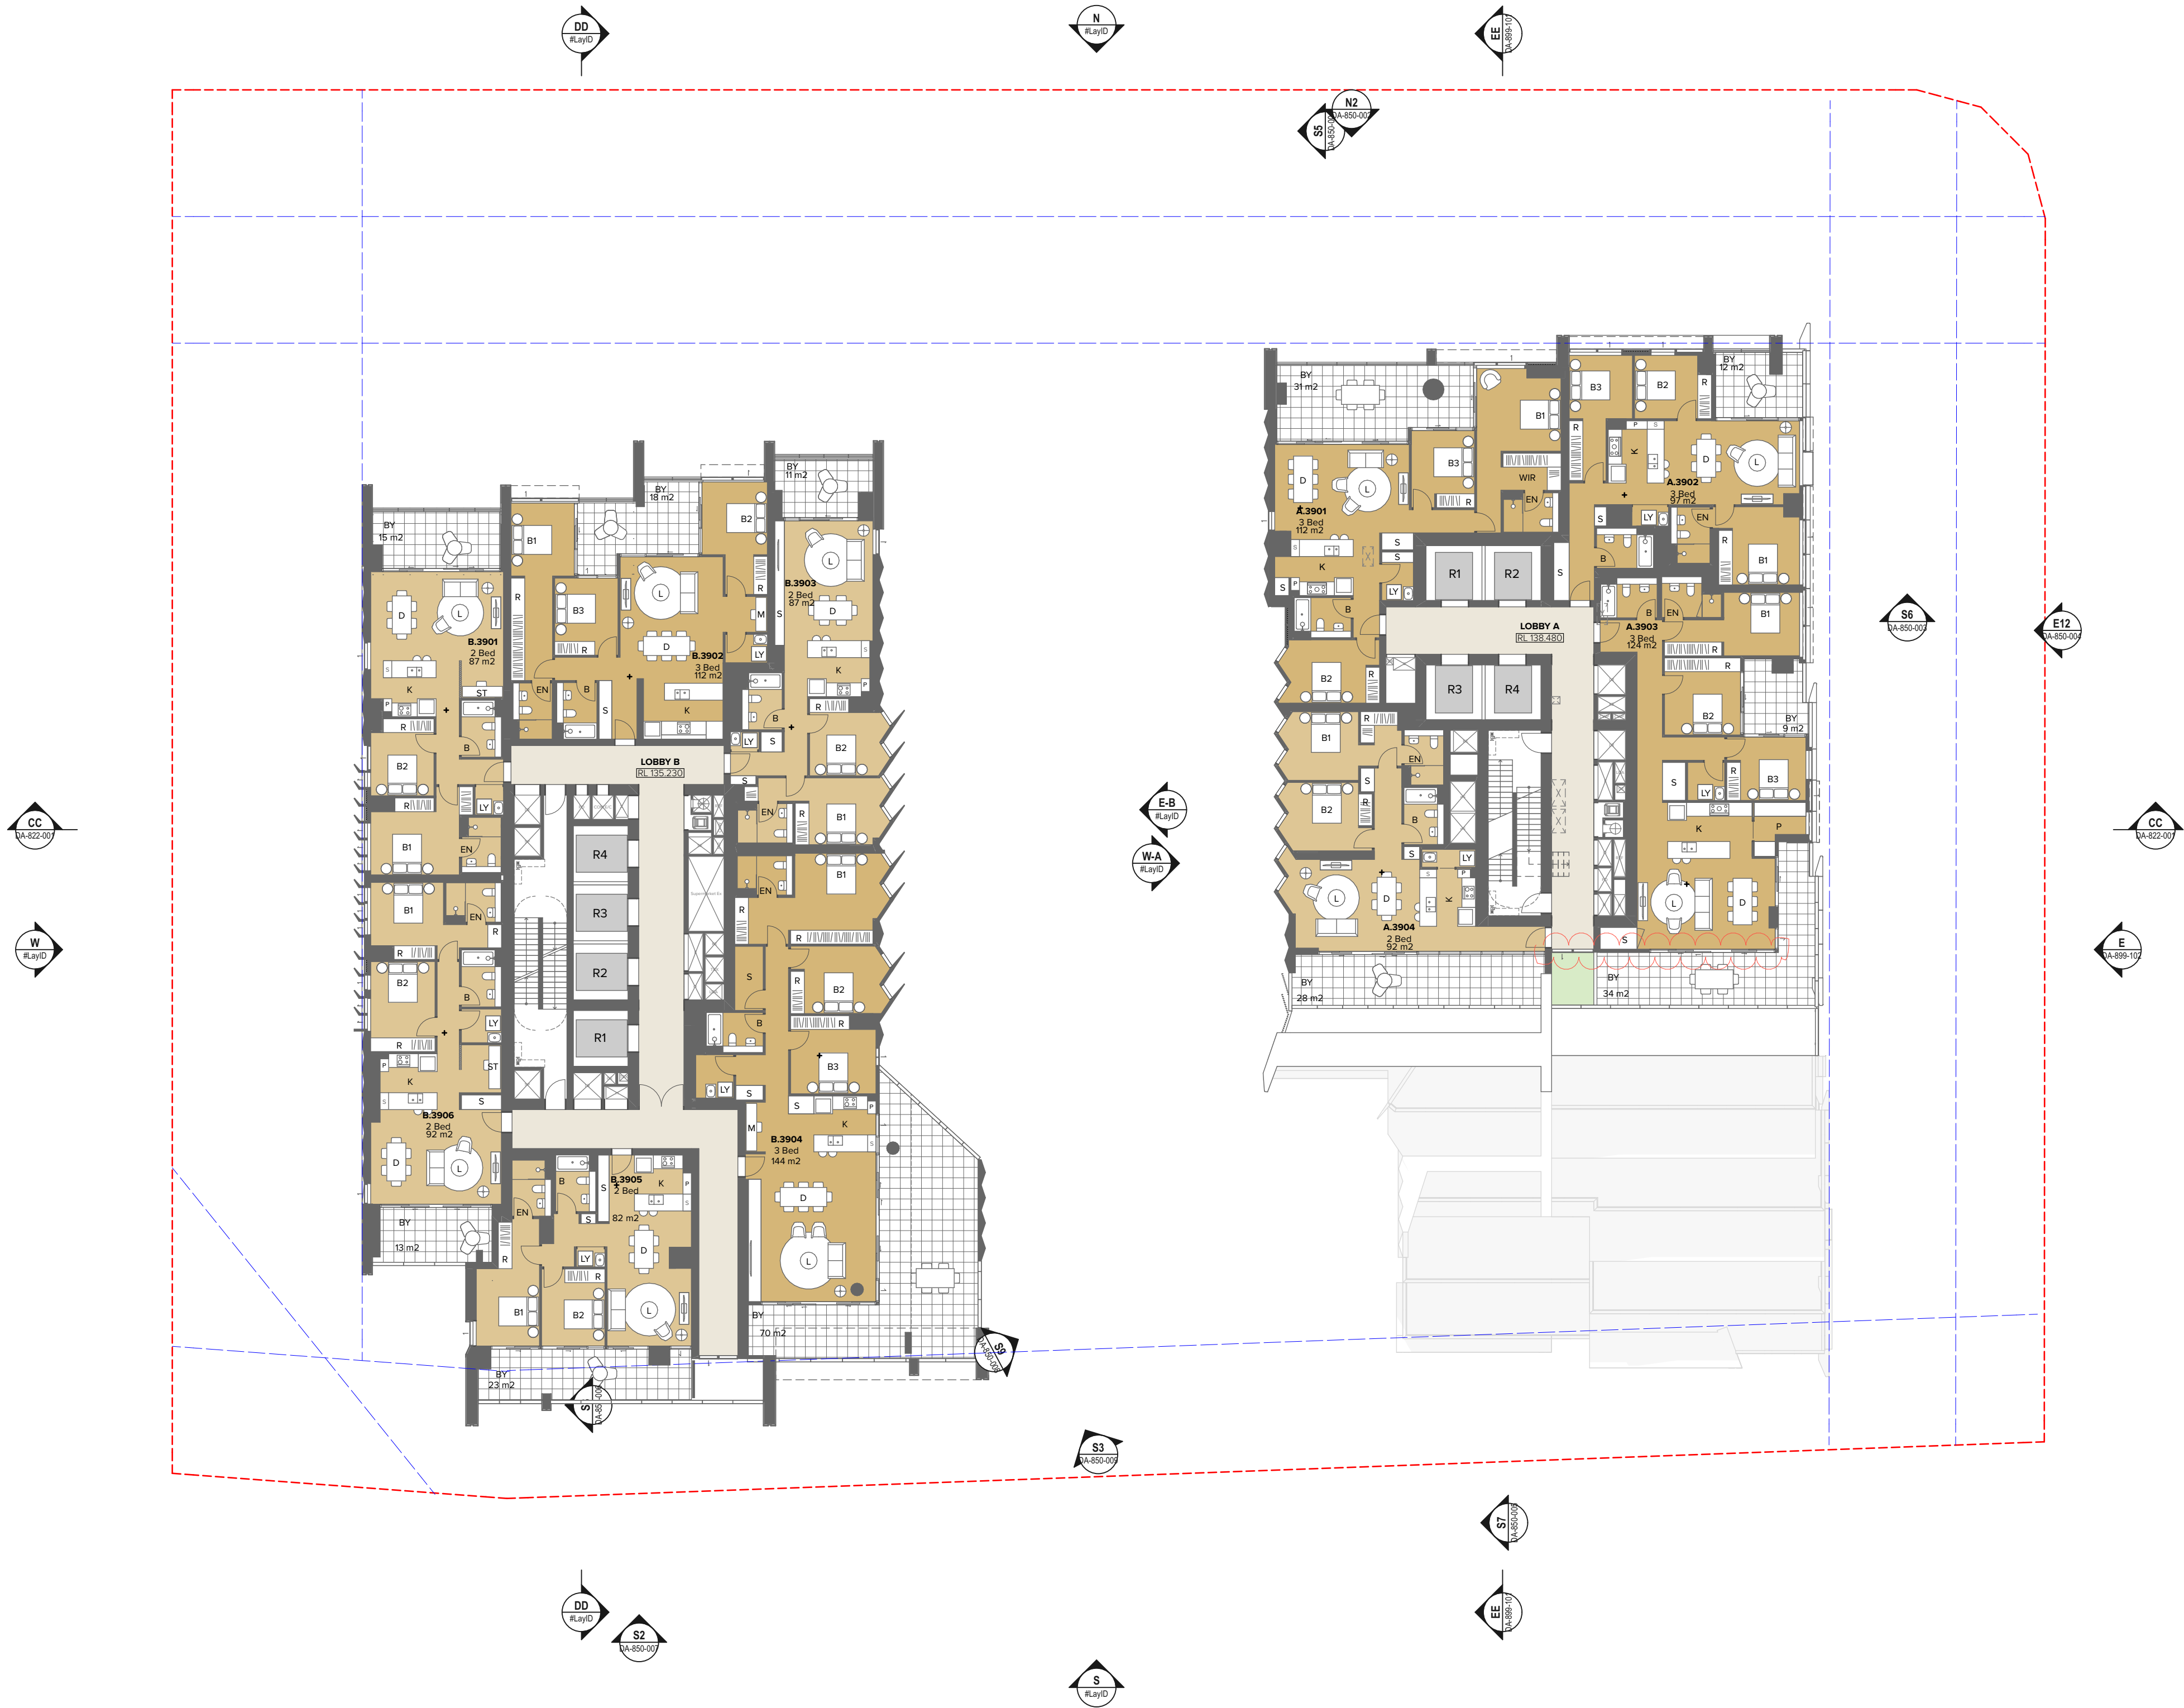

Level 7 **ONE** Oxford Street
Darlinghurst NSW 2010
AUSTRALIA

NOTES
THIS DRAWING IS COPYRIGHT © OF TURNER. NO REPRODUCTION WITHOUT PERMISSION. UNLESS NOTED OTHERWISE THIS DRAWING IS NOT FOR CONSTRUCTION. ALL DIMENSIONS AND LEVELS ARE TO BE CHECKED ON SITE PRIOR TO THE COMMENCEMENT OF WORK. INFORM TURNER OF ANY DISCREPANCIES FOR CLARIFICATION BEFORE PROCEEDING WITH WORK. DRAWINGS ARE NOT TO BE SCALED. USE ONLY FIGURED DIMENSIONS. REFER TO CONSULTANT DOCUMENTATION FOR FURTHER INFORMATION. DWG, PC AND BIMA FILES ARE UNCONTROLLED DOCUMENTS AND ARE ISSUED FOR INFORMATION ONLY.

DLCS Quality Endorsed Company ISO 9001:2015, Registration Number 20476

CLIENT
Deicorp
Level 3/161 Redfern St Redfern NSW 2016
Australia

Rev	Date	Approved by	Revision Notes
G	27/08/23	CA	For Coordination
H	28/08/23	CA	For Information
I	30/08/23	CA	For DA
J	10/7/23	SC	For DA
K	11.08.23	TK	For Information
L	31.08.23	TK	For Coordination
M	05.09.23	TK	For Review
N	10/10/23	TK	For Review
O	30.11.23	SC	For Information

Project Title
34 Hassall Street
34 Hassall St Parramatta NSW 2150 Australia

Drawing Title
GA Plans
Level 41

Scale
1:200 @A1, 50% @A3

Status
For Information

Project No.
21087

Dwg No.
DA-110-410

Drawn by
TURNER

Rev
O

North

TURNER

Level 7 ONE Oxford Street
Sydney NSW 2010
AUSTRALIA

T +61 2 8668 0000
F +61 2 8668 0088
turner@turner.com.au

NOTES
THIS DRAWING IS COPYRIGHT © OF TURNER. NO REPRODUCTION WITHOUT PERMISSION. UNLESS NOTED OTHERWISE THIS DRAWING IS NOT FOR CONSTRUCTION. ALL DIMENSIONS AND LEVELS ARE TO BE CHECKED ON SITE PRIOR TO THE COMMENCEMENT OF WORK. INFORM TURNER OF ANY DISCREPANCIES FOR CLARIFICATION BEFORE PROCEEDING WITH WORK. DRAWINGS ARE NOT TO BE SCALED. USE ONLY FIGURED DIMENSIONS. REFER TO CONSULTANT DOCUMENTATION FOR FURTHER INFORMATION. DWG, PCD AND BIMA FILES ARE UNCONTROLLED DOCUMENTS AND ARE ISSUED FOR INFORMATION ONLY.

DLCS Quality Endorsed Company ISO 9001:2015, Registration Number 20476
Notwithstanding to Nicholas Turner 6085, ABN 99 594 094 811

CLIENT
Deicorp
Level 3/161 Redfern St Redfern NSW 2016
Australia

Rev	Date	Approved by	Revision Notes
G	27/08/23	CA	For Coordination
H	28/08/23	CA	For Information
I	30/08/23	CA	For DA
J	10/7/23	SC	For DA
K	11.08.23	TK	For Information
L	31.08.23	TK	For Coordination
M	05.09.23	TK	For Review
N	10/10/23	TK	For Review
O	30.11.23	SC	For Information

Project Title
34 Hassall Street
34 Hassall St Parramatta NSW 2150 Australia

Drawing Title
GA Plans
Level 42

Scale
1:200 @A1, 50%@A3

Status
For Information

Project No.
21087

Dwg No.
DA-110-420

Drawn by
TURNER

Rev
O

North

TURNER

Level 7 ONE Oxford Street
Sydney NSW 2010
AUSTRALIA

T +61 2 8668 0000
F +61 2 8668 0088
turner@turner.com.au

NOTES
THIS DRAWING IS COPYRIGHT © OF TURNER. NO REPRODUCTION WITHOUT PERMISSION. UNLESS NOTED OTHERWISE THIS DRAWING IS NOT FOR CONSTRUCTION. ALL DIMENSIONS AND LEVELS ARE TO BE CHECKED ON SITE PRIOR TO THE COMMENCEMENT OF WORK. INFORM TURNER OF ANY DISCREPANCIES FOR CLARIFICATION BEFORE PROCEEDING WITH WORK. DRAWINGS ARE NOT TO BE SCALED. USE ONLY FIGURED DIMENSIONS. REFER TO CONSULTANT DOCUMENTATION FOR FURTHER INFORMATION. DWG, PC AND BIMA FILES ARE UNCONTROLLED DOCUMENTS AND ARE ISSUED FOR INFORMATION ONLY.

DLCS Quality Endorsed Company ISO 9001:2015, Registration Number 20476
Notwithstanding And/Incl Turner 6885, ABN 88 594 094 811

CLIENT
Deicorp
Level 3/161 Redfern St Redfern NSW 2016
Australia

Rev	Date	Approved by	Revision Notes
G	27/08/23	CA	For Coordination
H	28/08/23	CA	For Information
I	30/08/23	CA	For DA
J	10/7/23	SC	For DA
K	11.08.23	TK	For Information
L	31.08.23	TK	For Coordination
M	05.09.23	TK	For Review
N	10/10/23	TK	For Review
O	30.11.23	SC	For Information

Project Title
34 Hassall Street
34 Hassall St Parramatta NSW 2150 Australia

Drawing Title
GA Plans
Level 43

Scale
1:200 @A1, 50% @A3

Status
For Information

Project No.
21087

Dwg No.
DA-110-430

Drawn by
TURNER


Rev
O

North

TURNER

Level 7 ONE Oxford Street
Sydney NSW 2010
AUSTRALIA

T +61 2 8668 0000
F +61 2 8668 0088
turner@tda.com.au

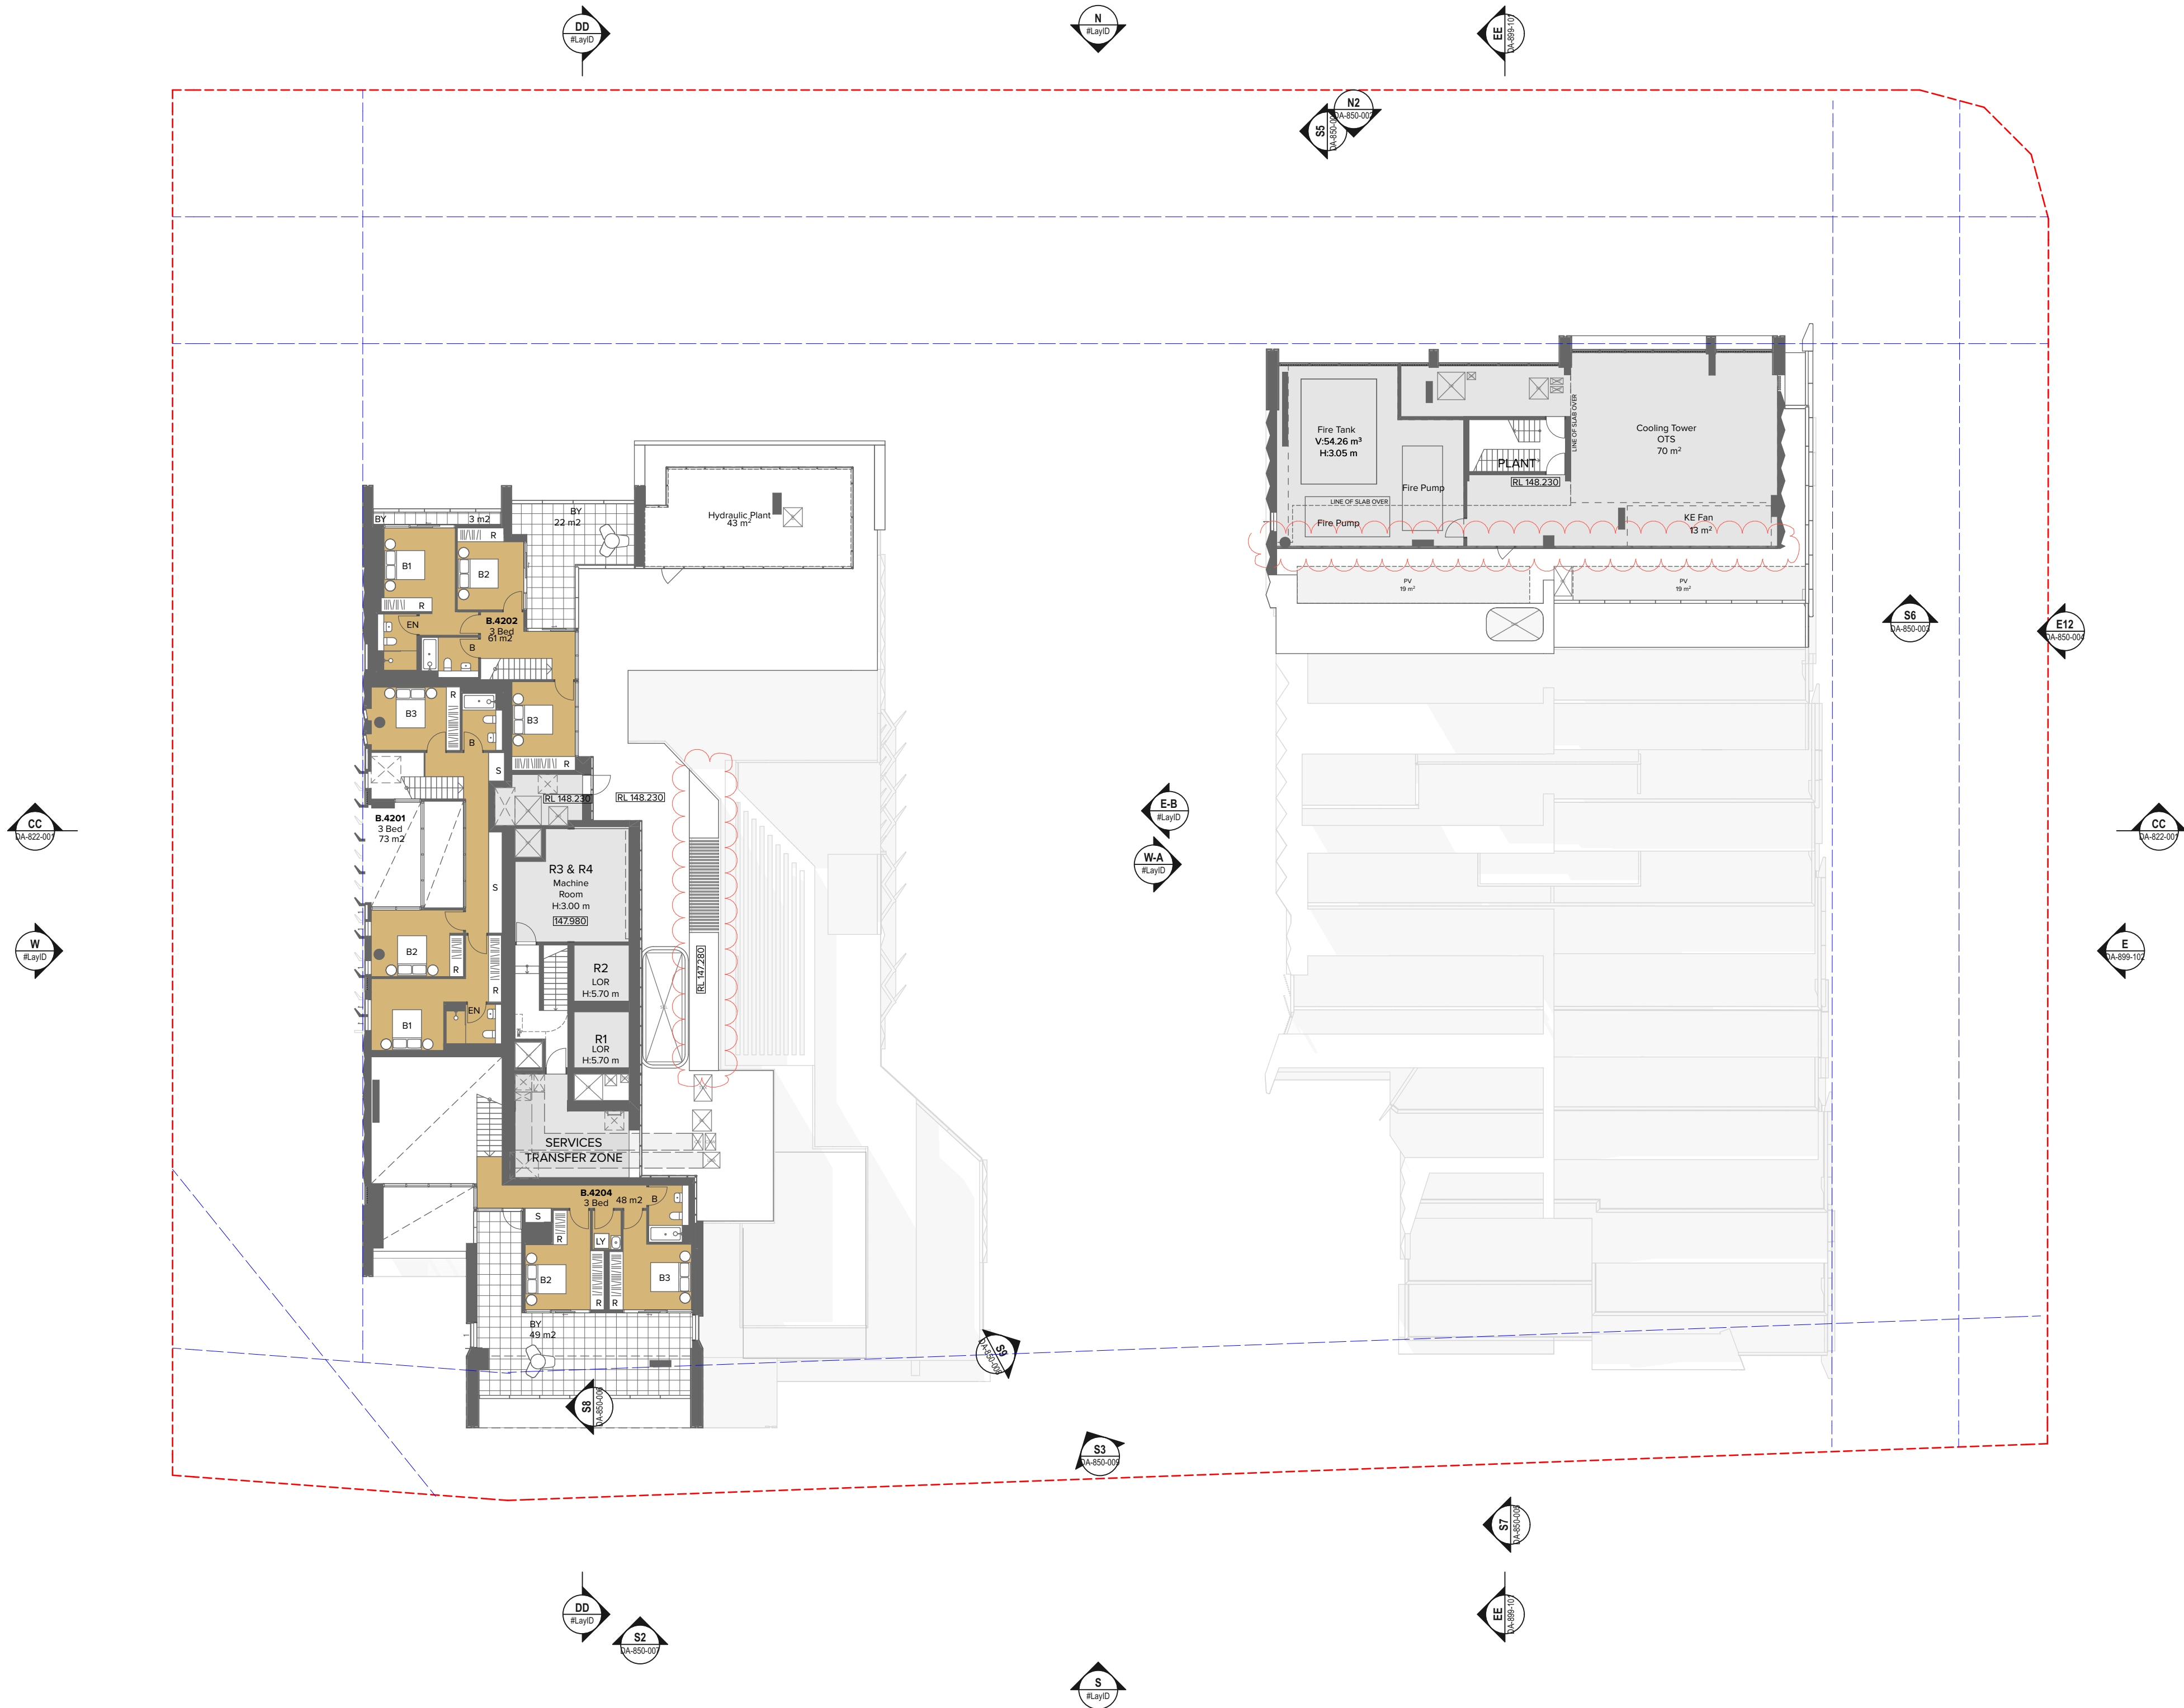

NOTES
THIS DRAWING IS COPYRIGHT © OF TURNER. NO REPRODUCTION WITHOUT PERMISSION. UNLESS NOTED OTHERWISE THIS DRAWING IS NOT FOR CONSTRUCTION. ALL DIMENSIONS AND LEVELS ARE TO BE CHECKED ON SITE PRIOR TO THE COMMENCEMENT OF WORK. INFORM TURNER OF ANY DISCREPANCIES FOR CLARIFICATION BEFORE PROCEEDING WITH WORK. DRAWINGS ARE NOT TO BE SCALED. USE ONLY FIGURED DIMENSIONS. REFER TO CONSULTANT DOCUMENTATION FOR FURTHER INFORMATION. DWG, PC AND BIMA FILES ARE UNCONTROLLED DOCUMENTS AND ARE ISSUED FOR INFORMATION ONLY.

CLIENT
Deicorp
Level 3/161 Redfern St Redfern NSW 2016
Australia

DLCS Quality Endorsed Company ISO 9001:2015, Registration Number 20476










Rev	Date	Approved by	Revision Notes
B	09.08.23	TK	For Coordination
C	22/06/23	CA	For Review
D	27/06/23	CA	For Coordination
E	28/06/23	CA	For Information
F	30/06/23	CA	For DA
G	11.08.23	TK	For Information
H	05.09.23	TK	For Review
I	10/10/23	TK	For Review
J	30.11.23	SC	For Information

Project Title
34 Hassall Street
34 Hassall St Parramatta NSW 2150 Australia
Drawing Title
GA Plans
Roof Level

Scale
1:200 @A1, 50% @A3
Status
For Information
Project No.
21087
Dwg No.
DA-110-460
Drawn by
TURNER
Rev
J
North

TURNER

Level 7 ONE Oxford Street
Sydney NSW 2010
AUSTRALIA
T +61 2 8668 0000
F +61 2 8668 0088
turnerstudio.com.au