



MERRYLANDS | CORONATION

Landscape Proposal Development Application



Stationsstraat Sweco Belgium - Image Landzine

INTRODUCTION

The landscape outcomes for the development provide a diversity of external environments that facilitate the use and enjoyment of the proposal for residents and visitors alike.

From the public domain of Eat Street and pedestrian and social links to the Merrylands community the landscape design seeks to provide an integrated environment for all.

This philosophy is developed and explored on the upper levels of the development through the provision of generous open spaces. These open spaces offer a range of environments through the design outcomes of providing shelter elements, landscape amenity, access to facilities and recreation opportunities.



Entry to Eat Street from Merrylands Road - Image Turner Architects


SITE CONTEXT



Image from Nearmaps - Dated 14.02.2020




LANDSCAPE DESIGN PRINCIPLES

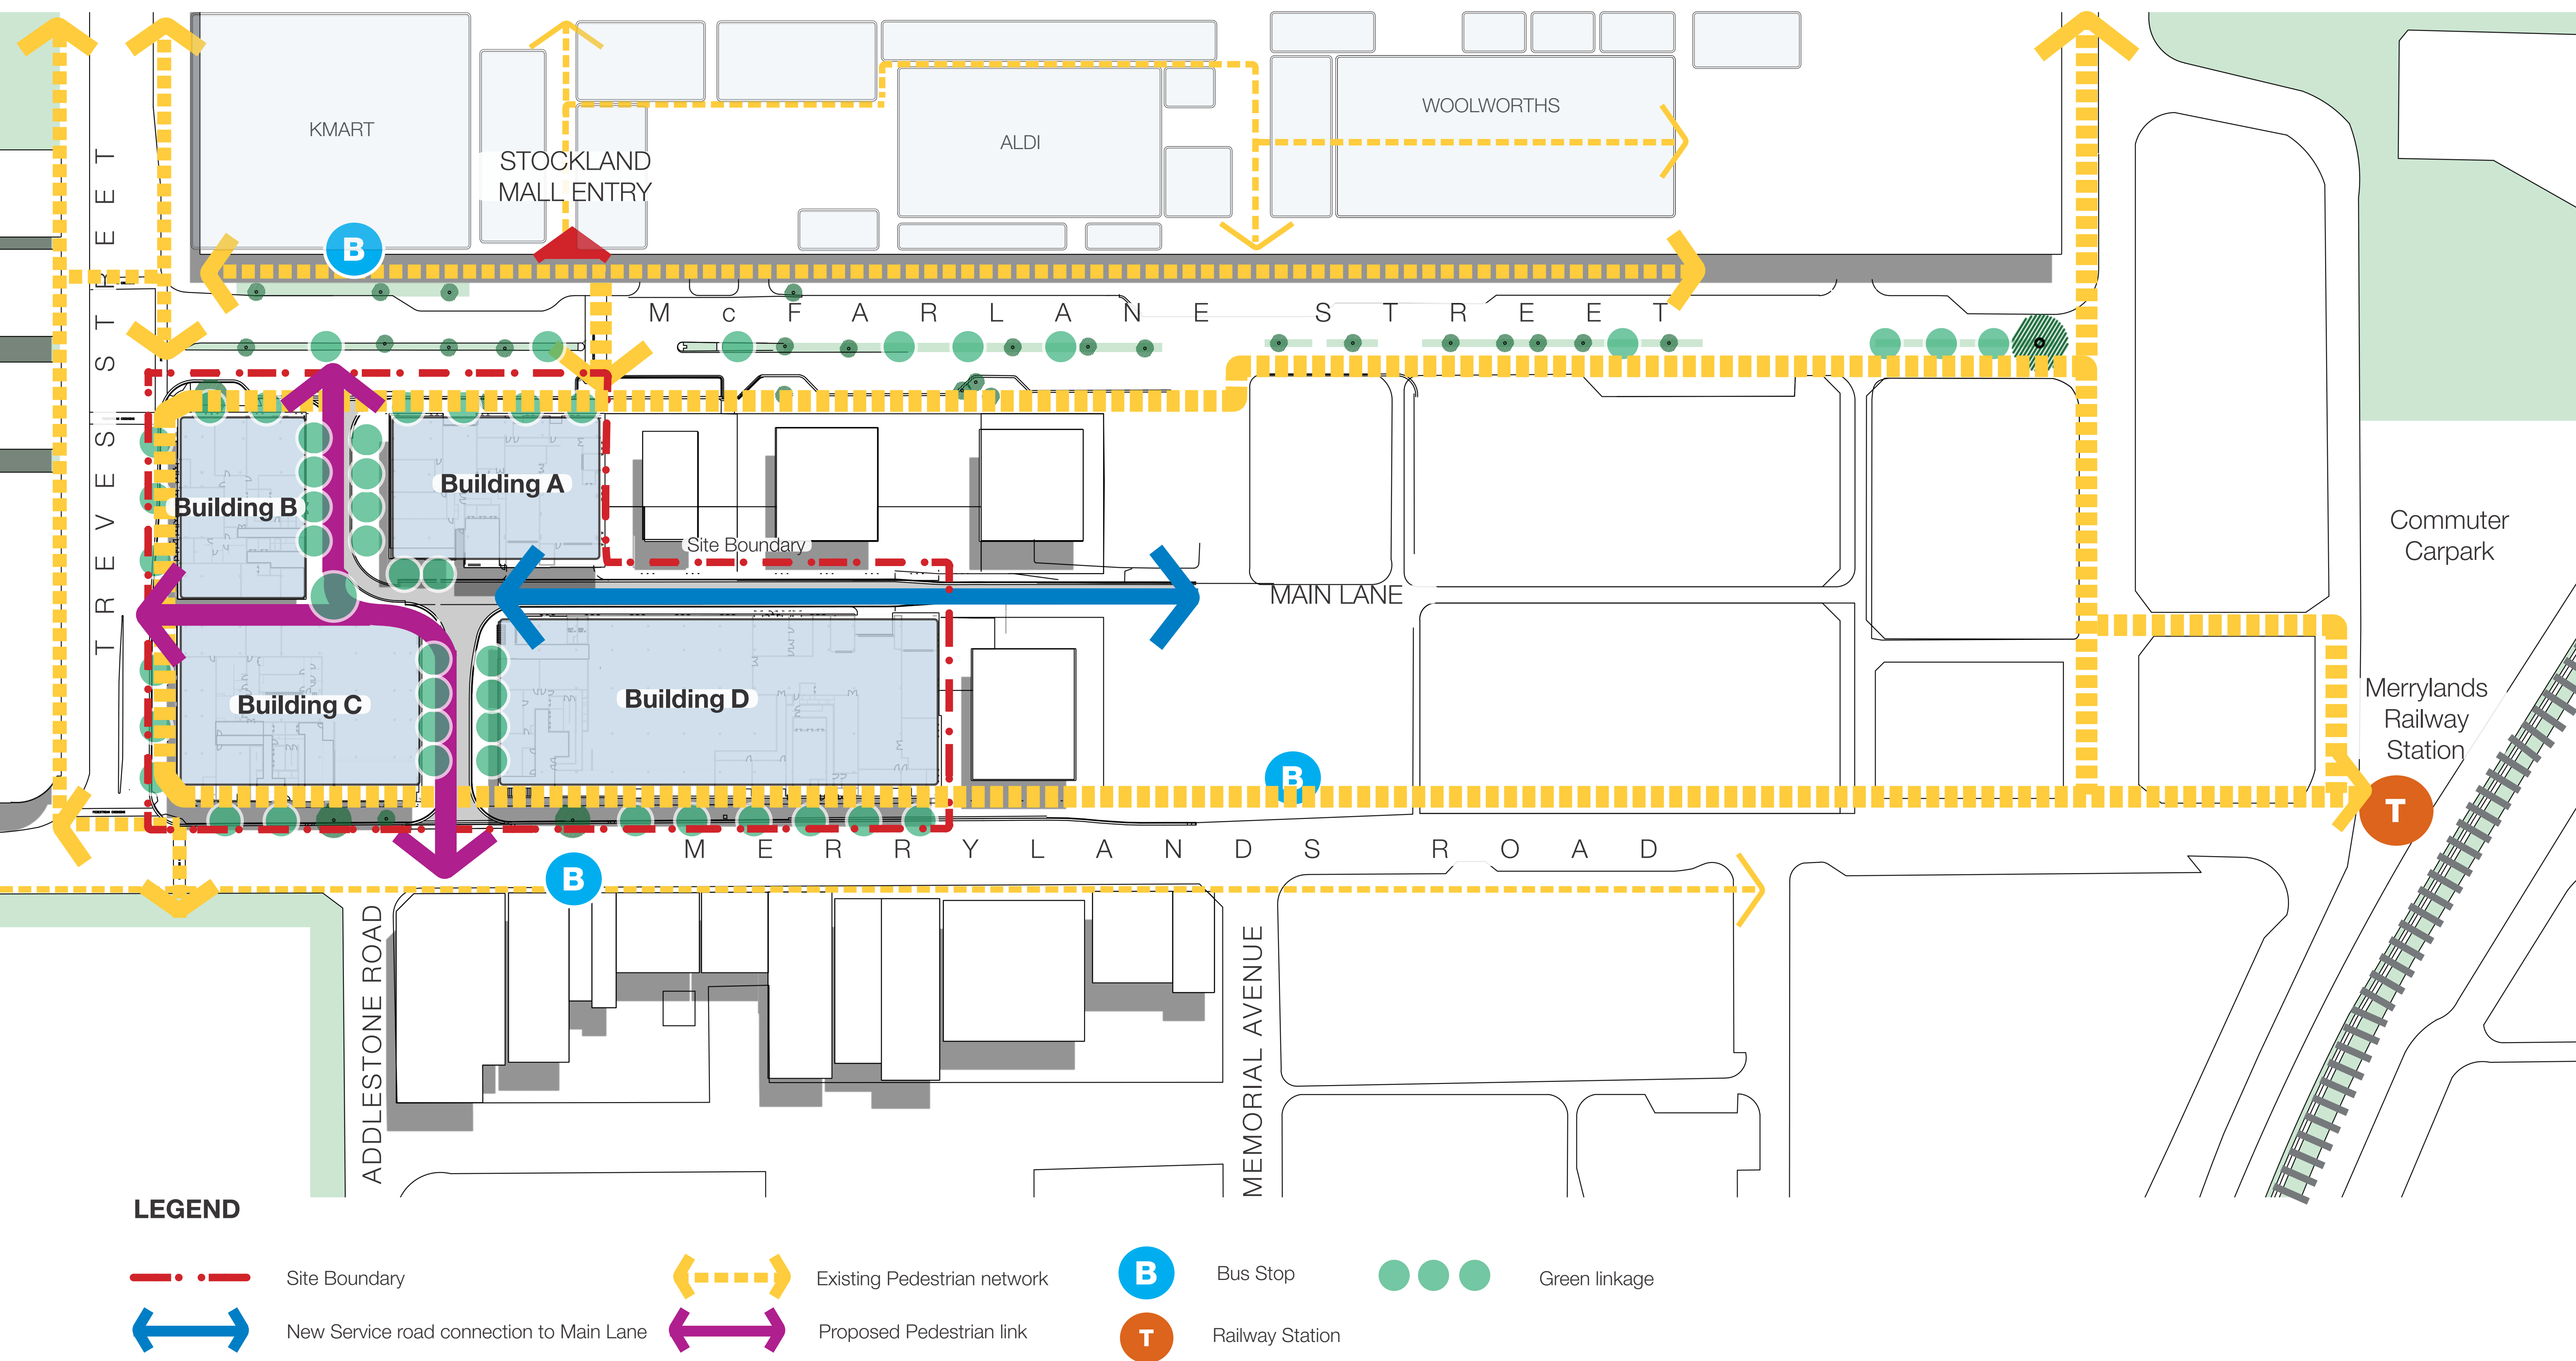


LANDSCAPE MASTERPLAN




Loose cafe seating to Eat Street

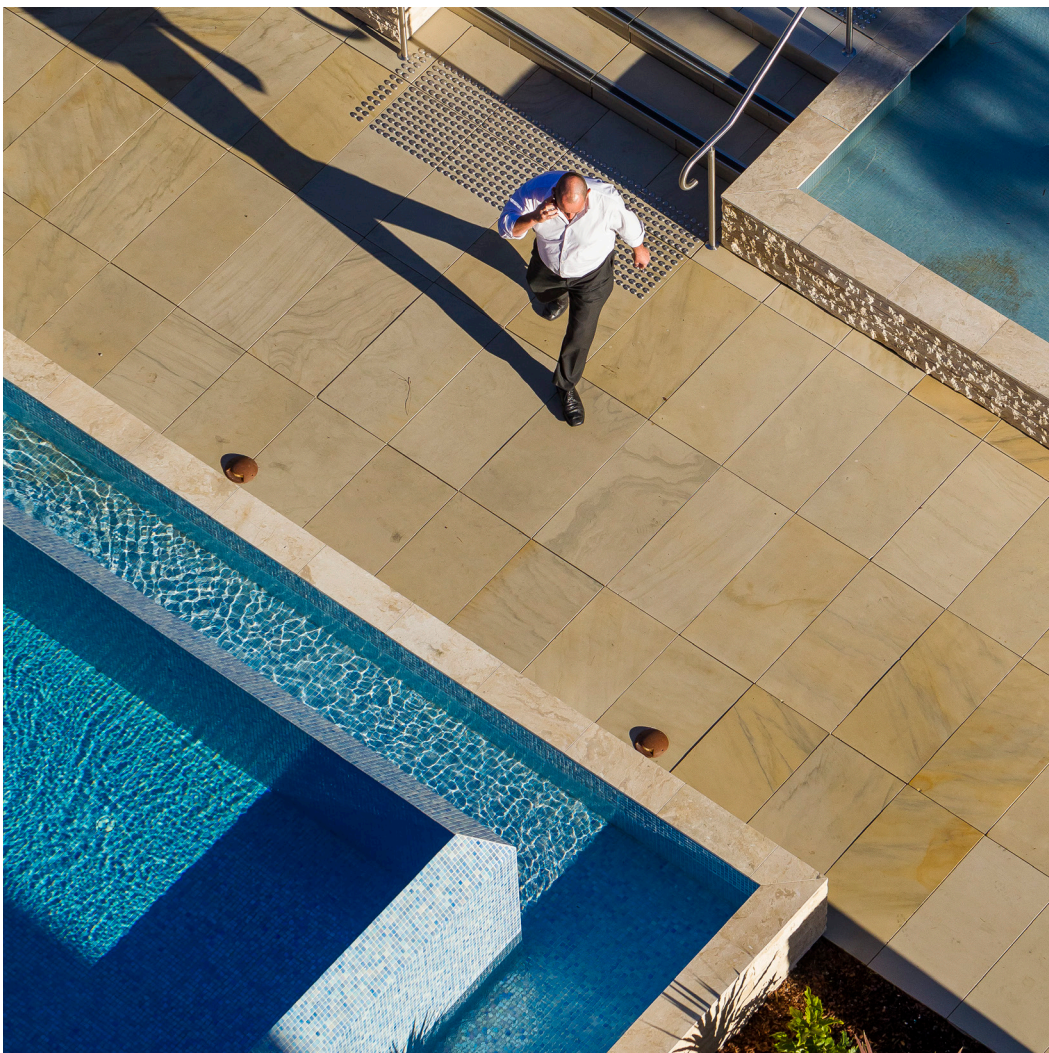

Contemporary water elements to terraces
Top Ryde - Image Taylor Brammer

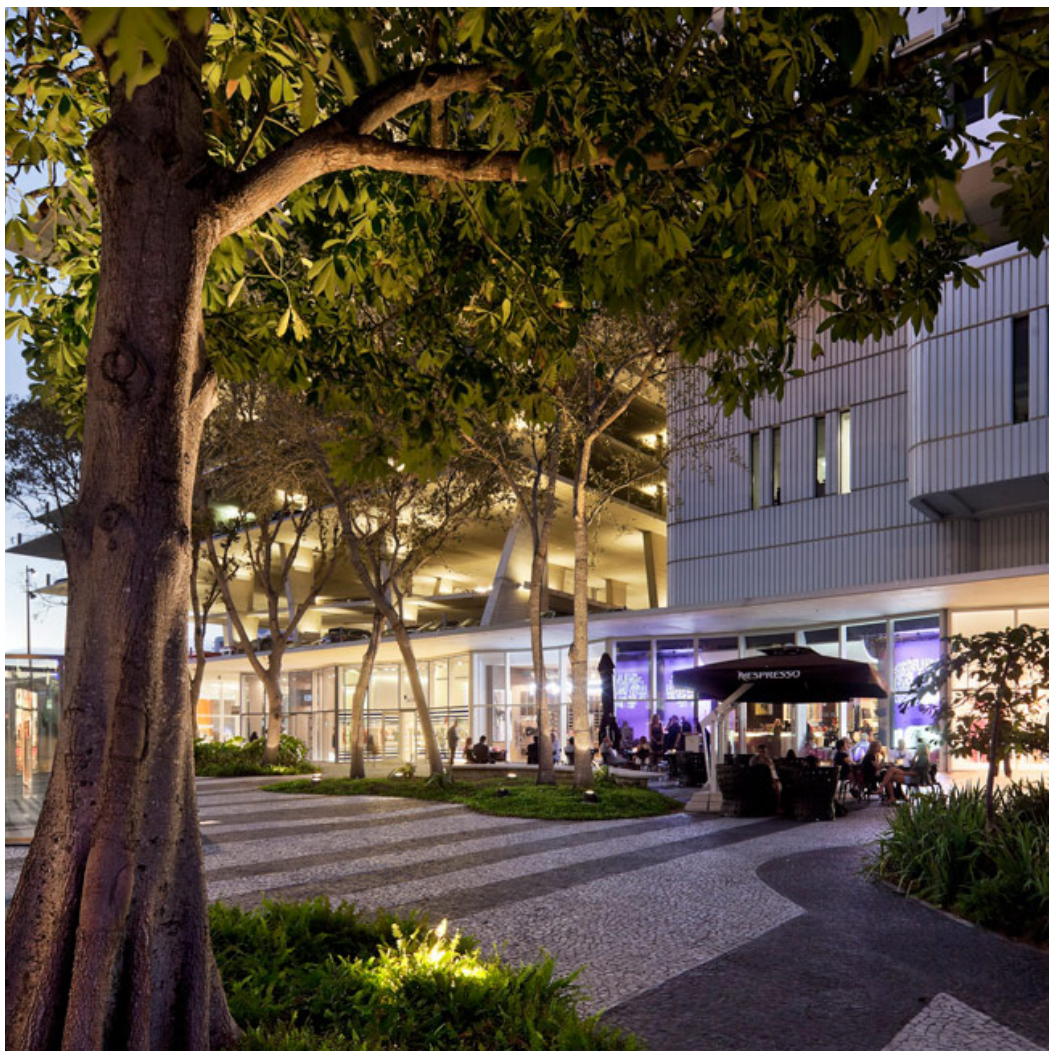

Banded feature paving to public domain

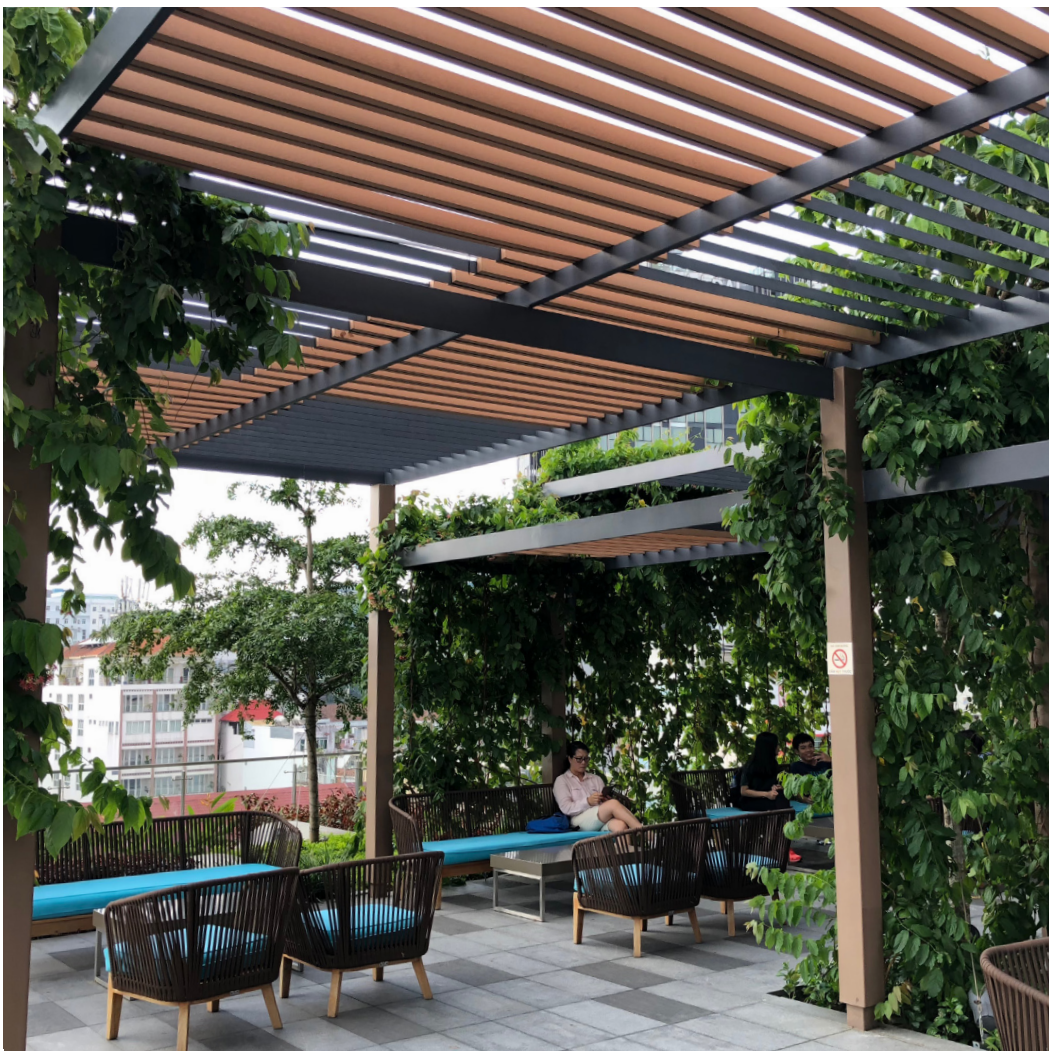

Steel and timber integrated shade structures to
resident podiums



Image sourced from Landzine - 1111 Lincoln Road - Photograph by Steven Brooke

LANDSCAPE MASTERPLAN



PUBLIC DOMAIN PLAN

DESCRIPTION

To the public domain, Eat Street and connecting pedestrian links provide a harmonious character and form that encourages social interaction within an urban setting. The urban design elements of paving, seating, street trees and traffic mitigation measures create a sense of place and unity.

The positive aspects of the local retail and commercial environment of Merrylands is integrated and linked through the careful resolution of the proposed public domain. Care attention and design resolution using the principles of Better Placed Guidelines as prepared by the NSW Government Architect in relation to connectivity, scale, materiality, context and environmental comfort.



Drive and pedestrian walkway integrated through feature paving to Eat Street



Cafés and restaurant to Eat Street providing commercial amenity to site





Integrated concrete seating pods to base of street trees



Stationsstraat Sweco Belgium - Image Landzine



PUBLIC DOMAIN PLAN

LANDSCAPE PLAN

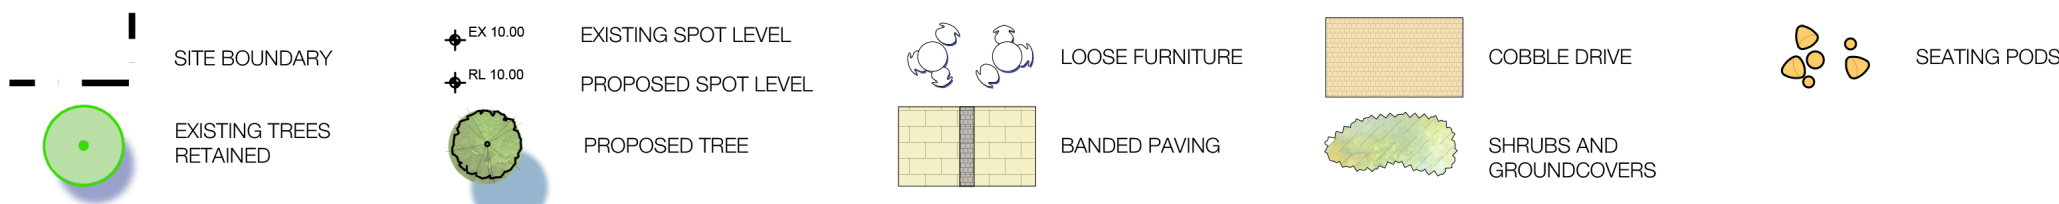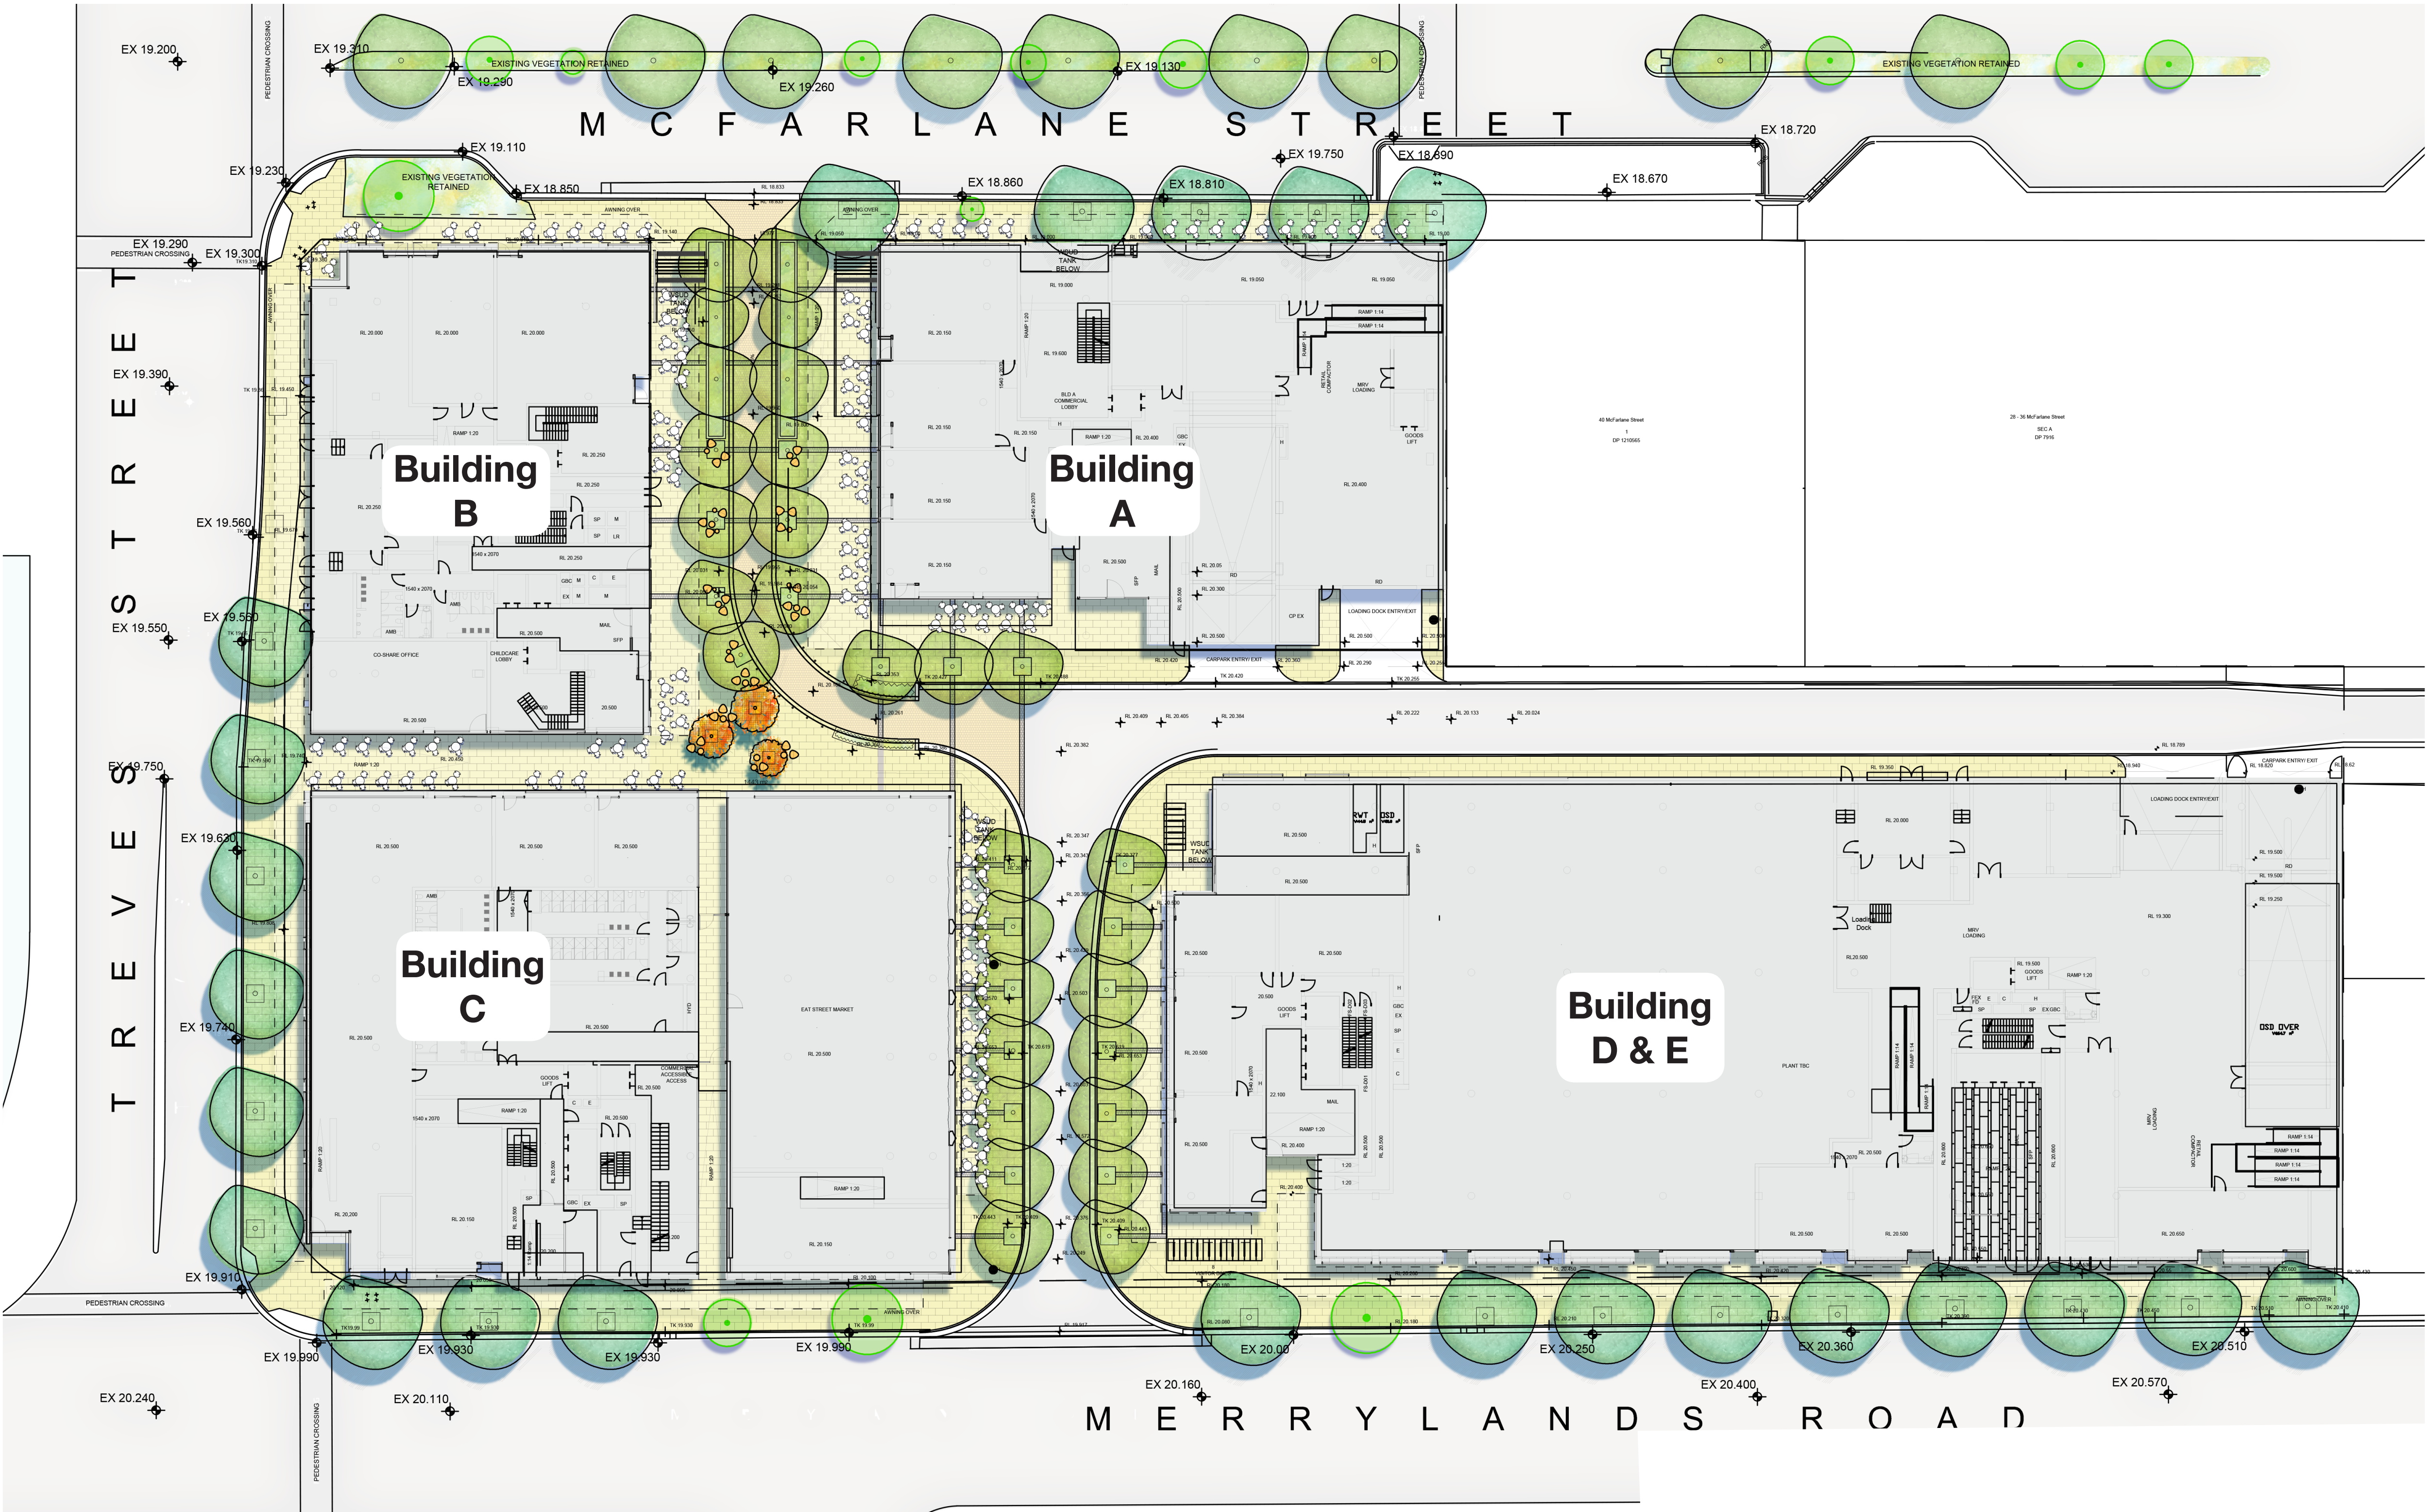

EAT STREET

LANDSCAPE PLAN

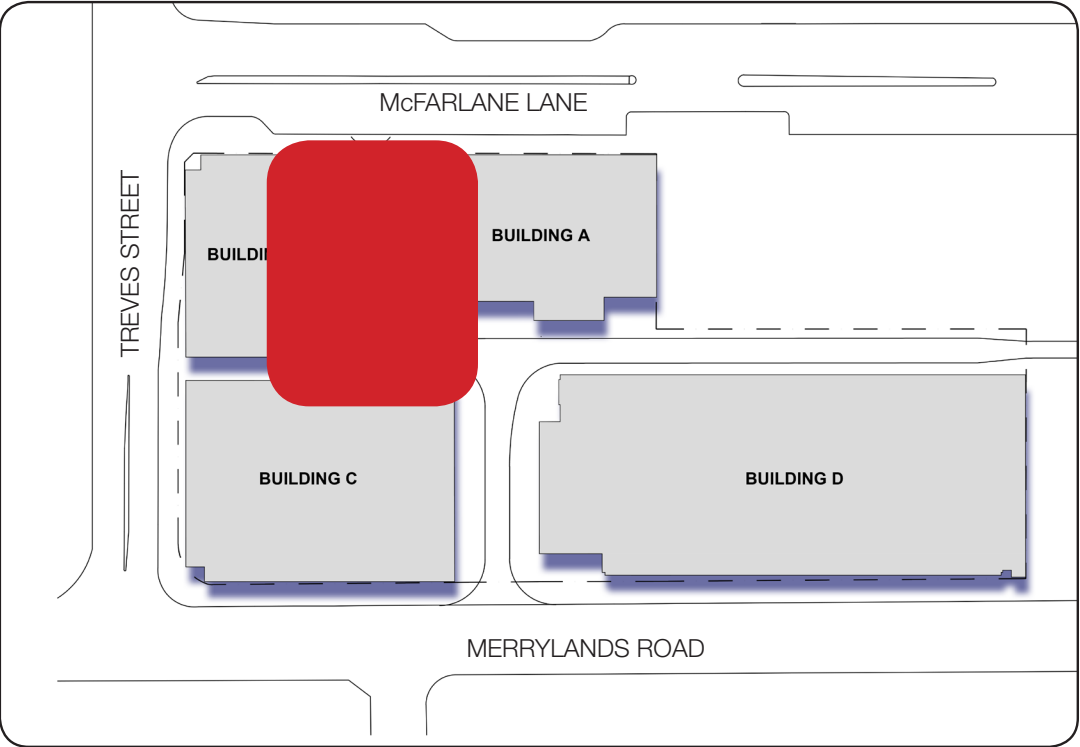
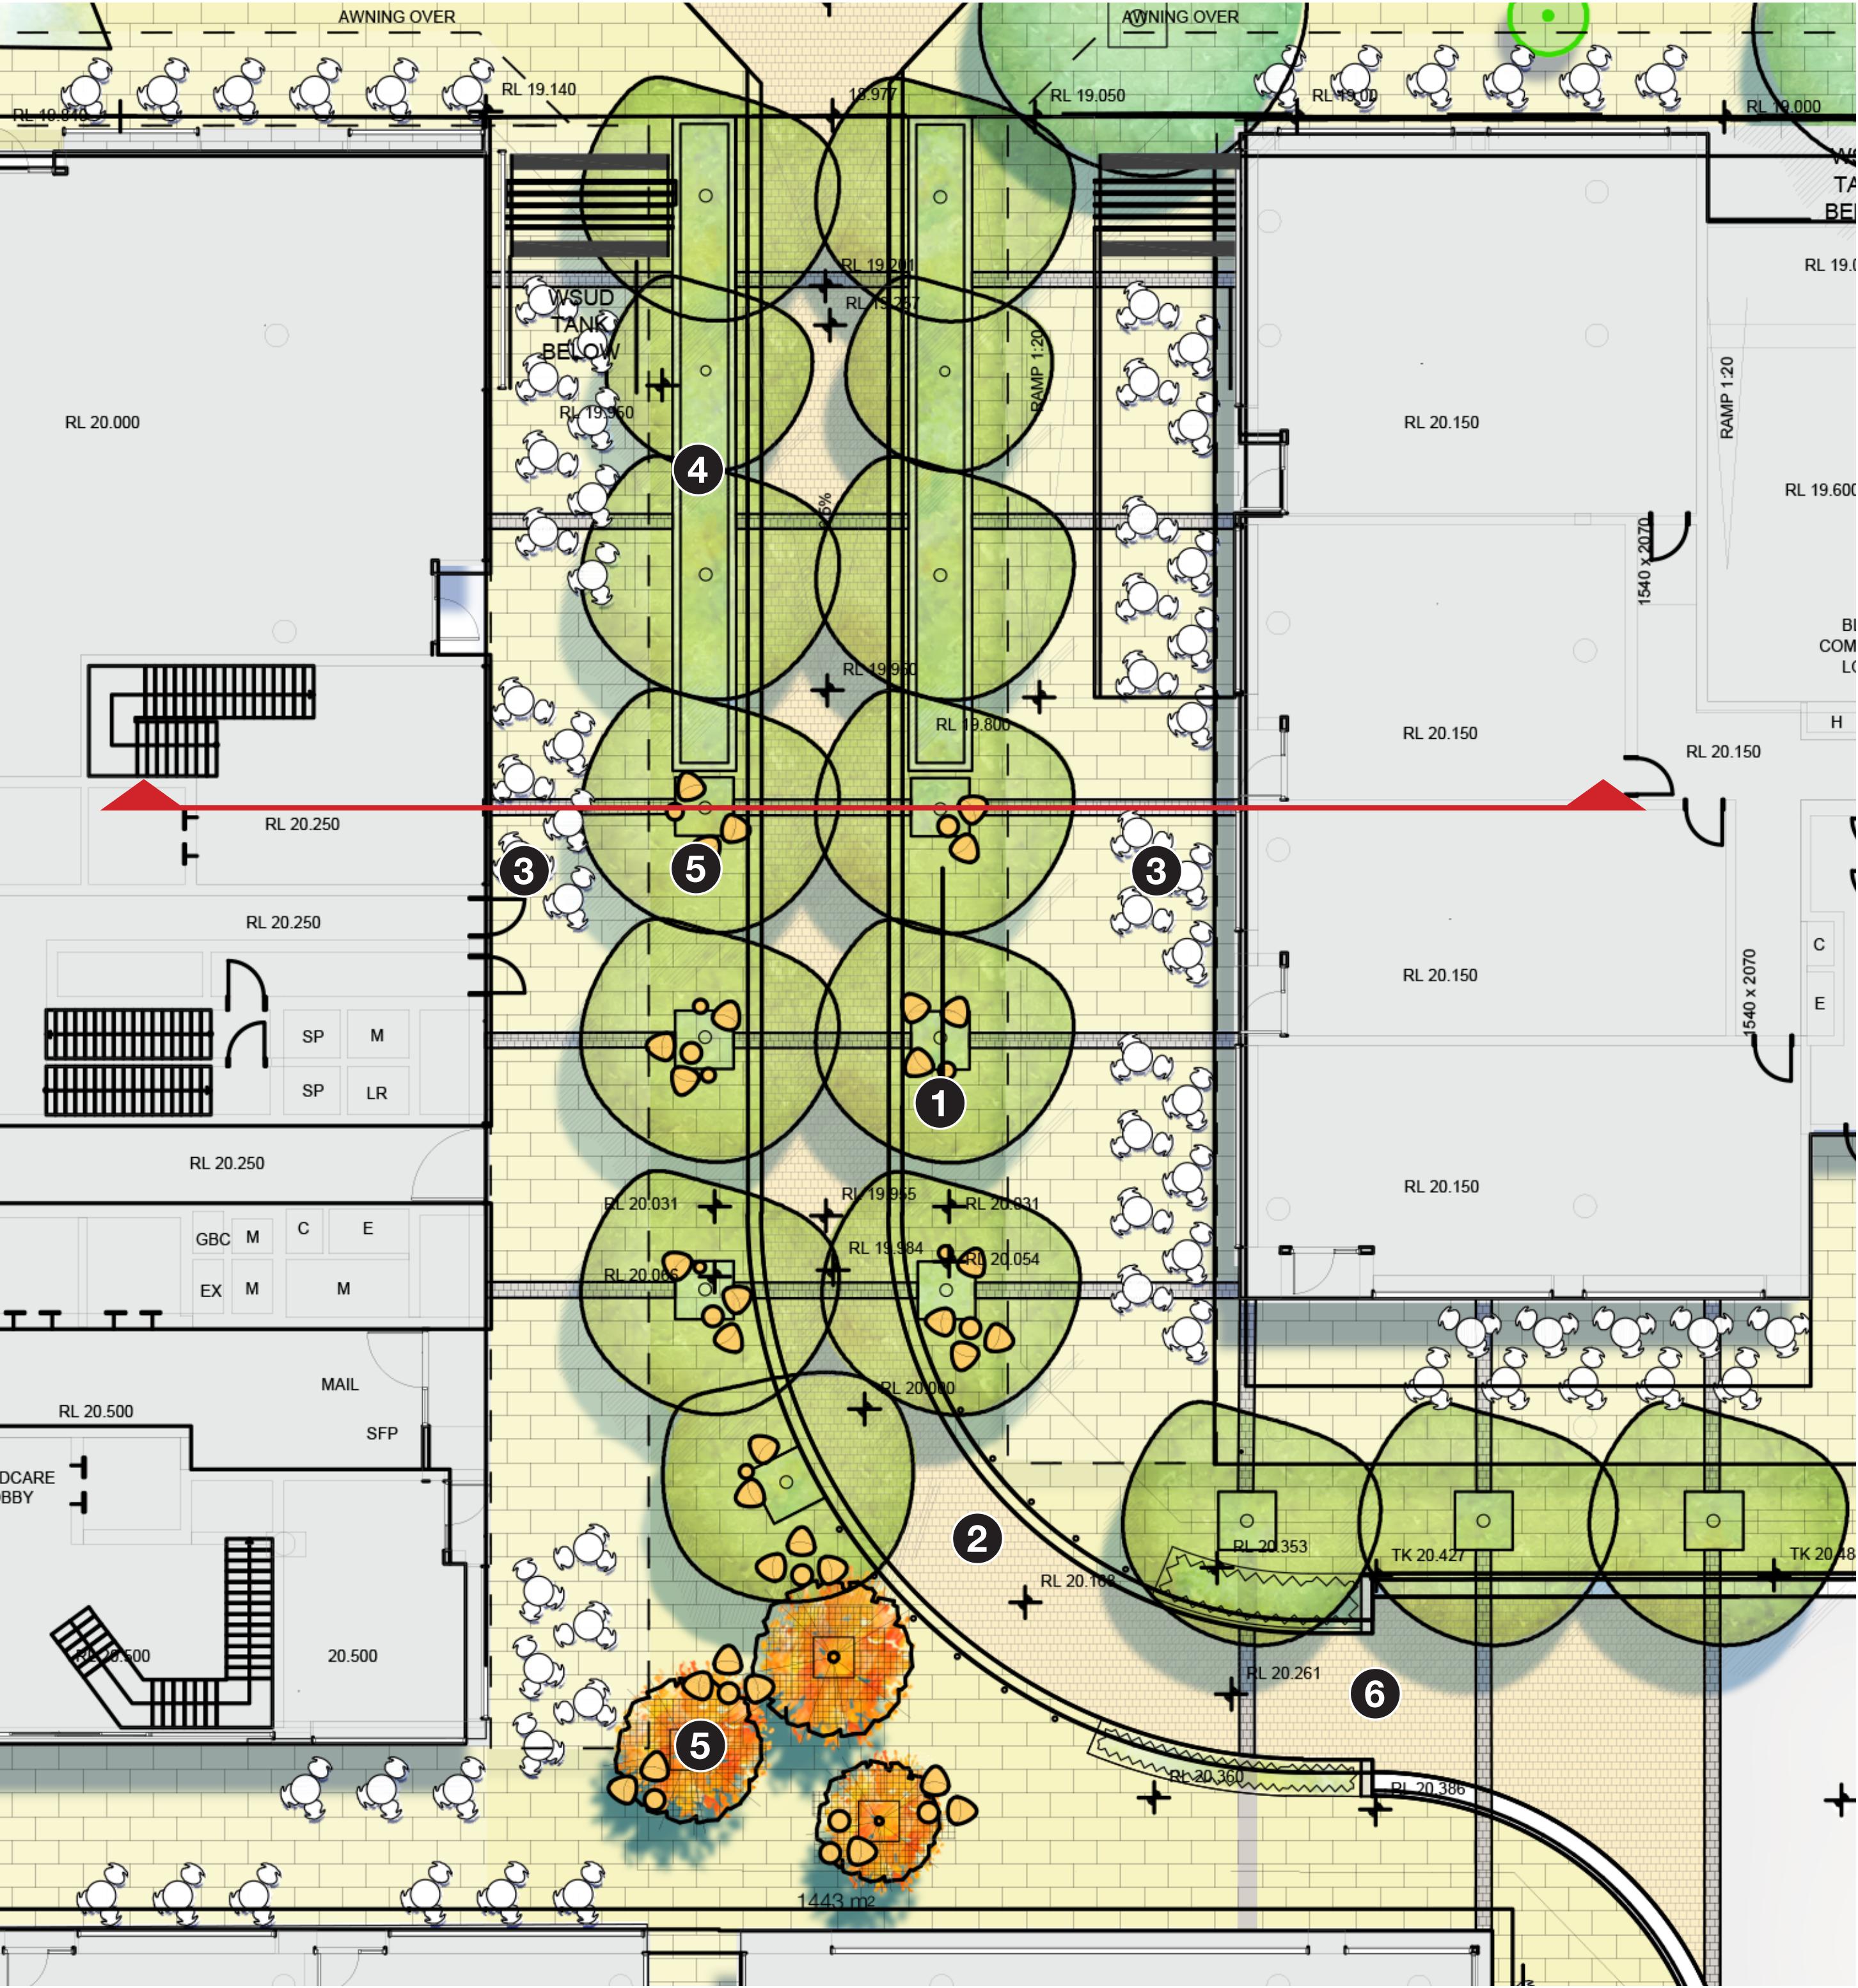


KEY PLAN

NTS

DESIGN NOTES

- 1 Formal street tree planting providing shade and visual amenity to Eat Street
- 2 Cobble paving with feature banding to Eat street
- 3 Loose cafe furniture providing public gathering throughout Eat Street
- 4 Low planter wall with lush planting
- 5 Clustered seating pods under Street trees
- 6 Signage to 'Eat Street'

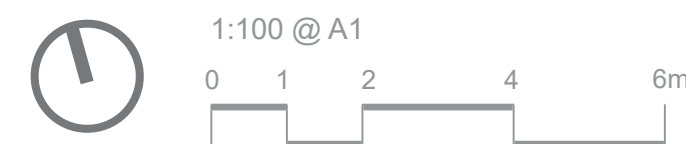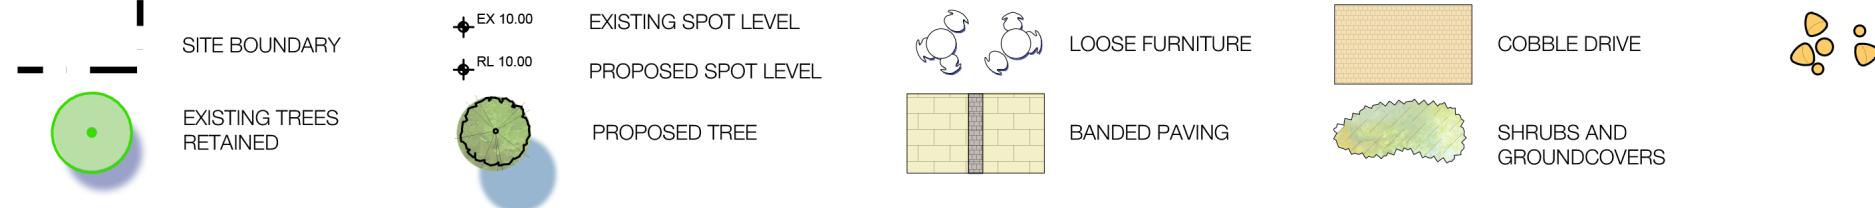

EAT STREET

SECTION



PODIUM LEVEL 1

DESCRIPTION

To the upper levels, the residential open spaces have been specially crafted to create a series of unique environments that encourage social activities and interaction.

Generous landscaping in the form of the trees, shrubs and ground covers embrace sitting and lounging precincts. The landscape species have been carefully for their texture, form, colour and resilience to the climatic factors of the site and its surrounds.




Ceramic tiled lap pool to podium levels 1 & 2
Top Ryde - Image Taylor Brammer Landscape Architects



Lush and textural planting
Top Ryde - Image Taylor Brammer Landscape Architects



Pergolas to provide shade and amenity to podium levels

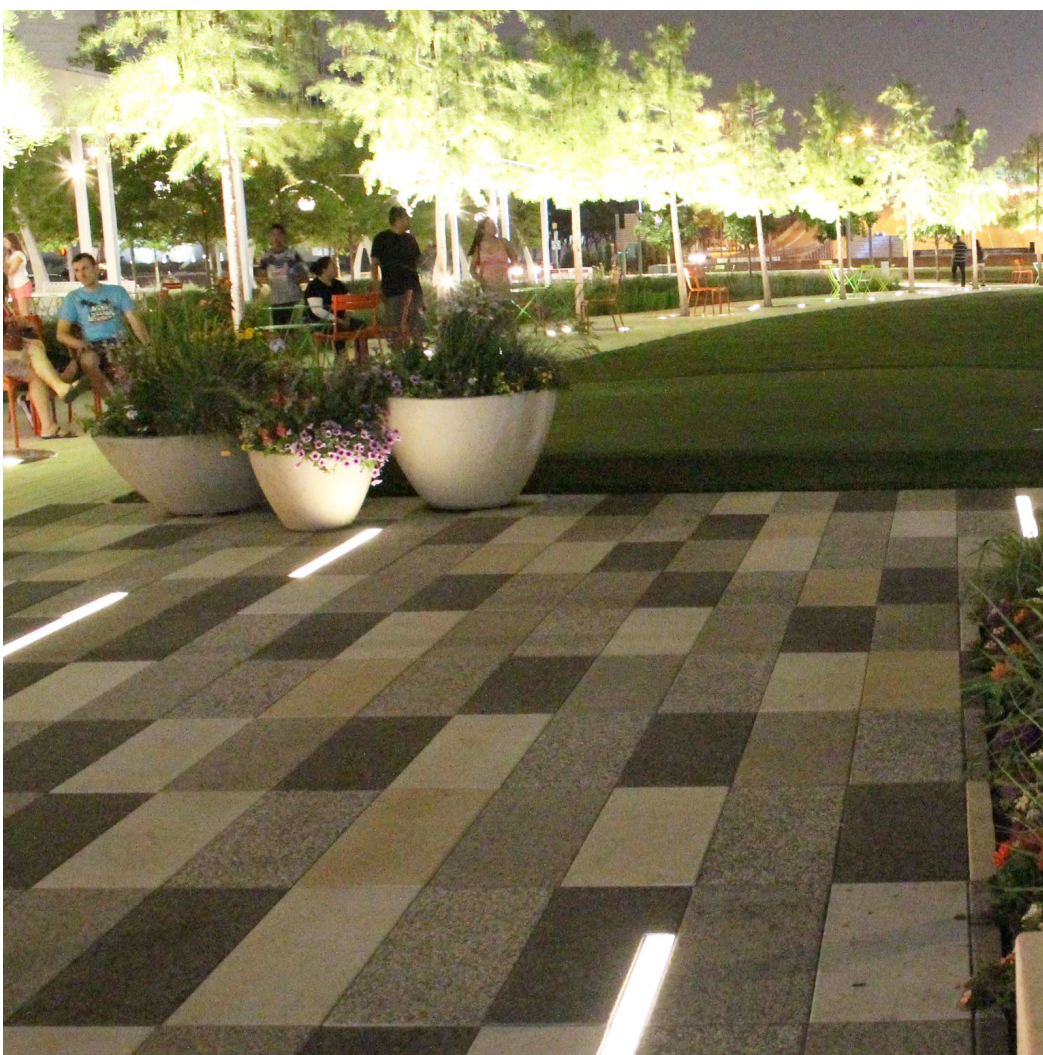




Feature Paving to podiums, complementary to architectural facade



Villa Jardin - Image by ASP Architecture

PODIUM LEVEL 1

LANDSCAPE PLAN

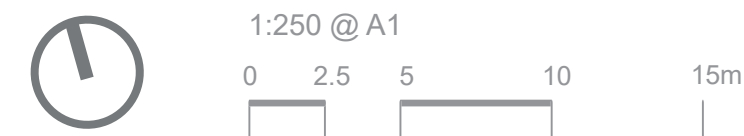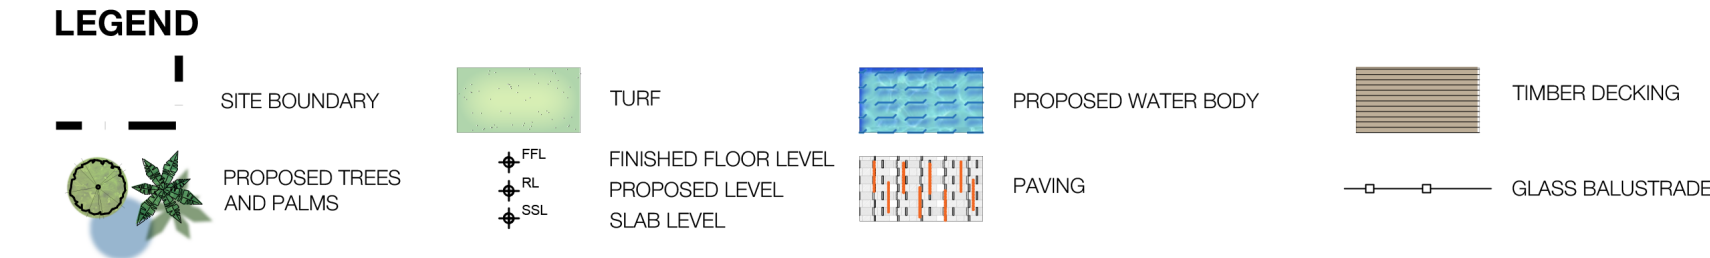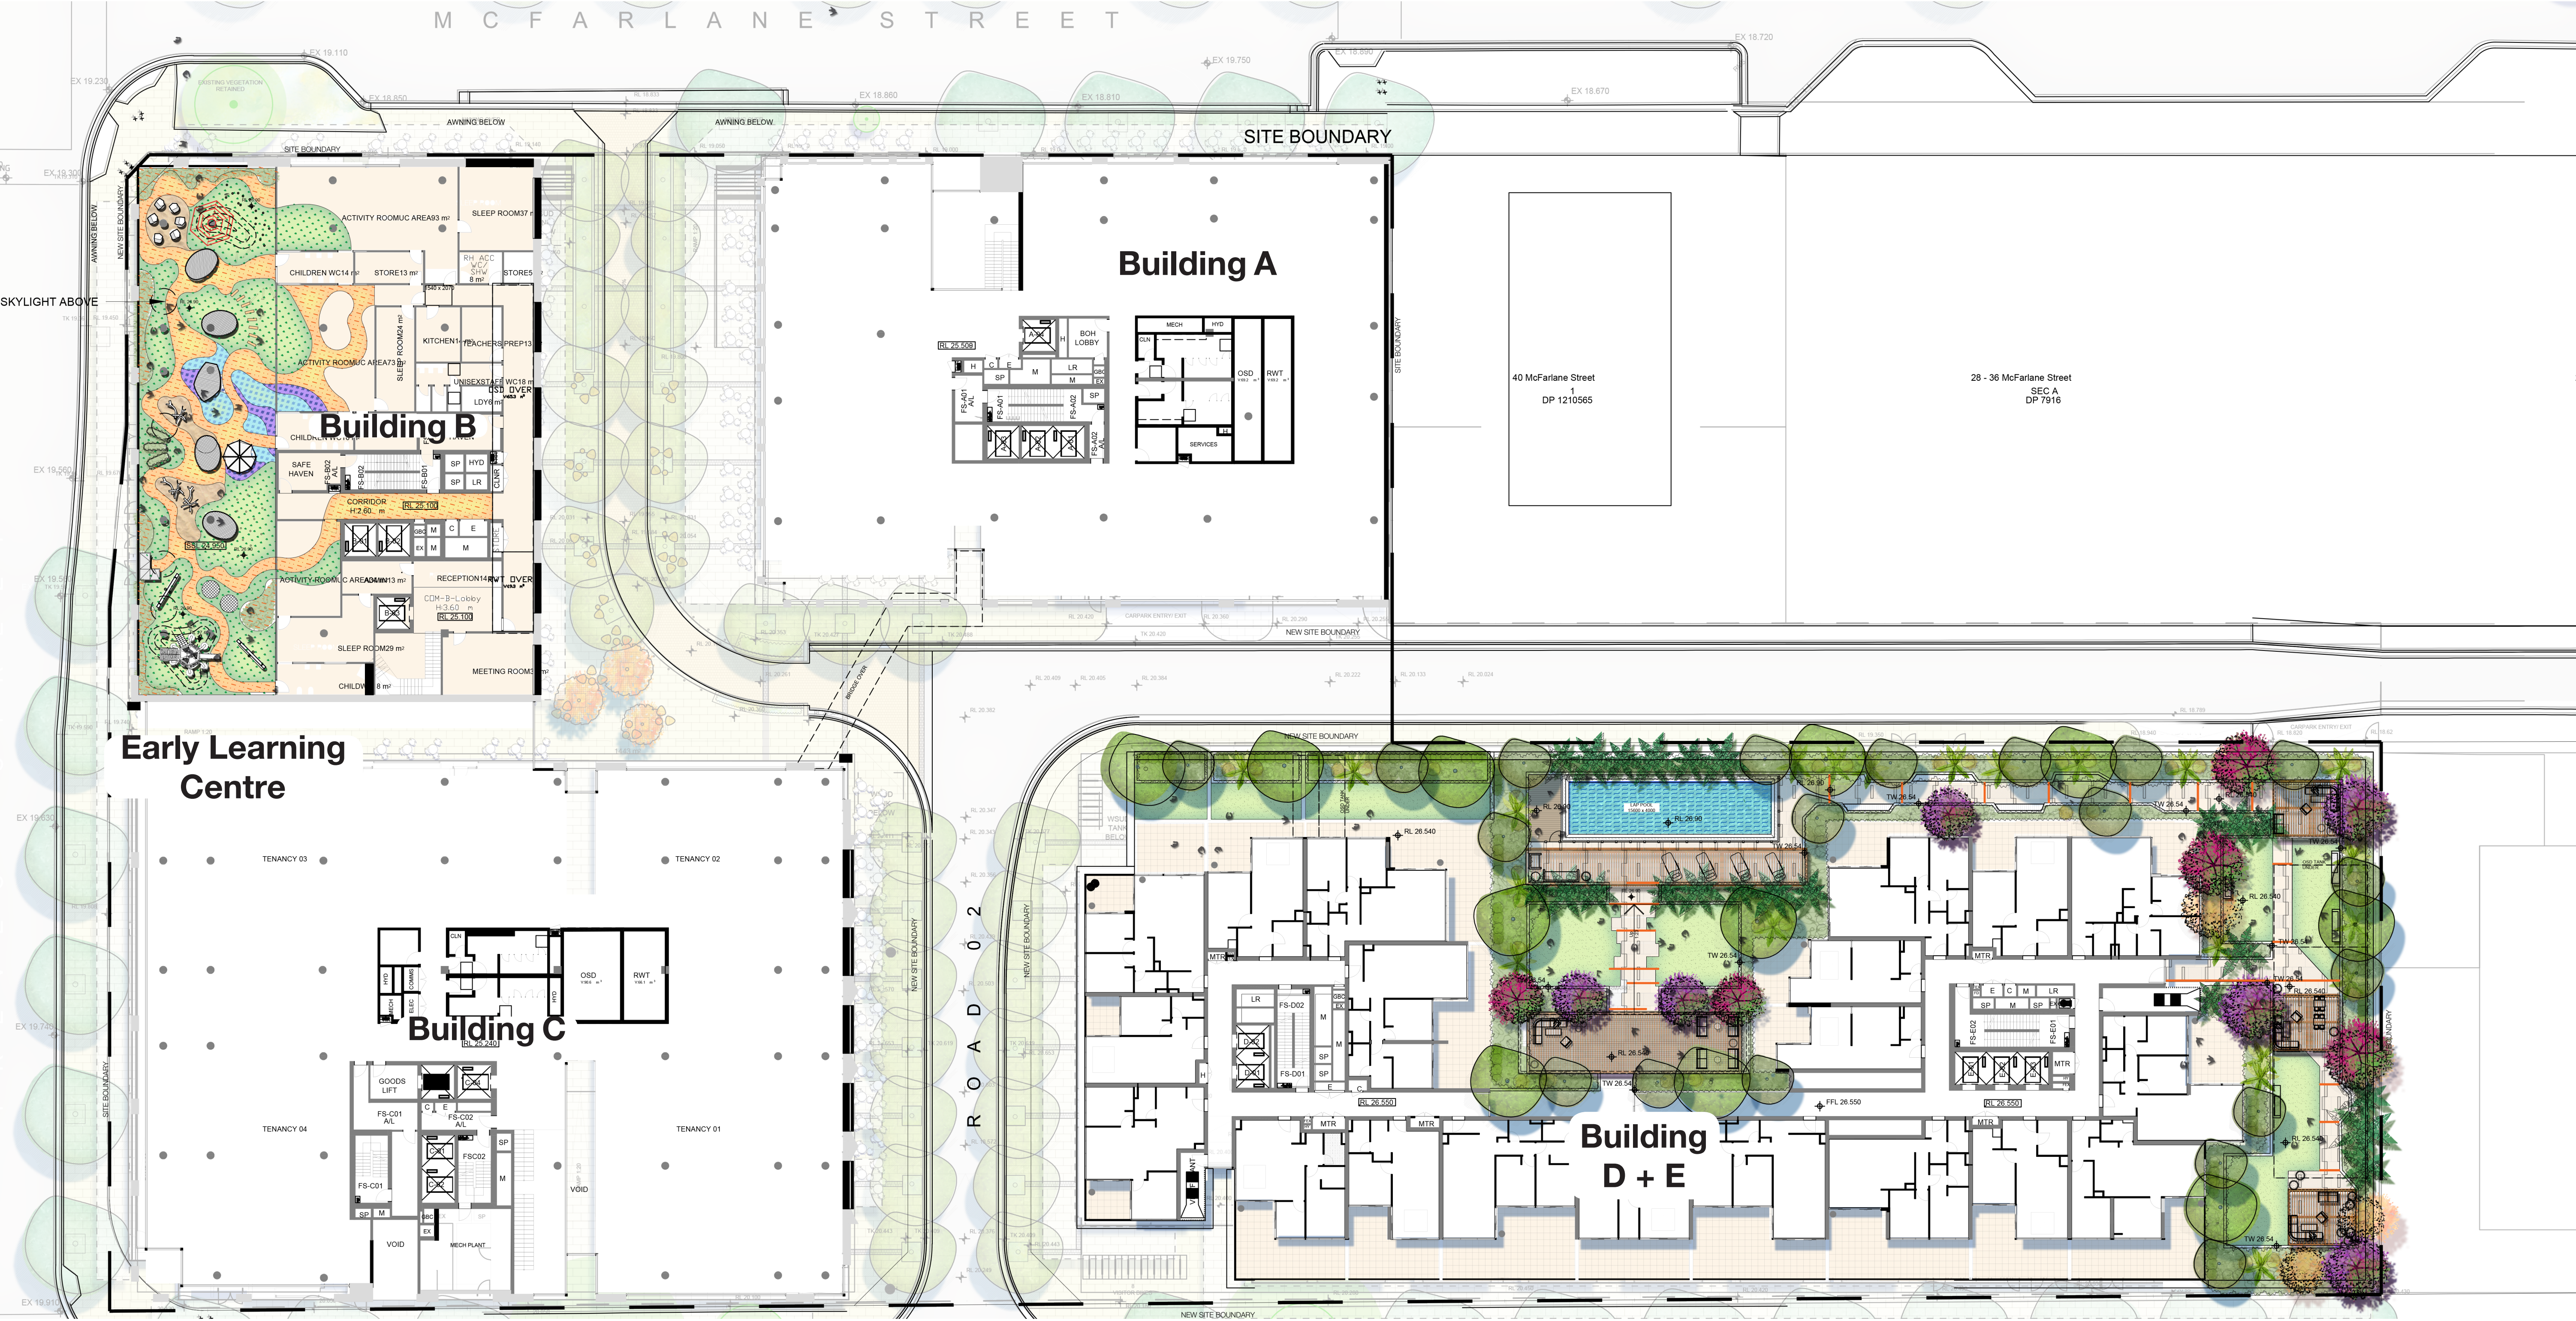

PODIUM LEVEL 1

DESCRIPTION

To ameliorate the summer temperatures and provide year round opportunities for health and well being, two swimming pools are provided in levels 1 and 2. These facilities create a focus and positive amenity for the apartments.





Contemporary furniture to shaded areas providing amenity to residents pool side



Villa Jardin - Image by ASP Architecture

PODIUM LEVEL 1

DETAIL PLAN

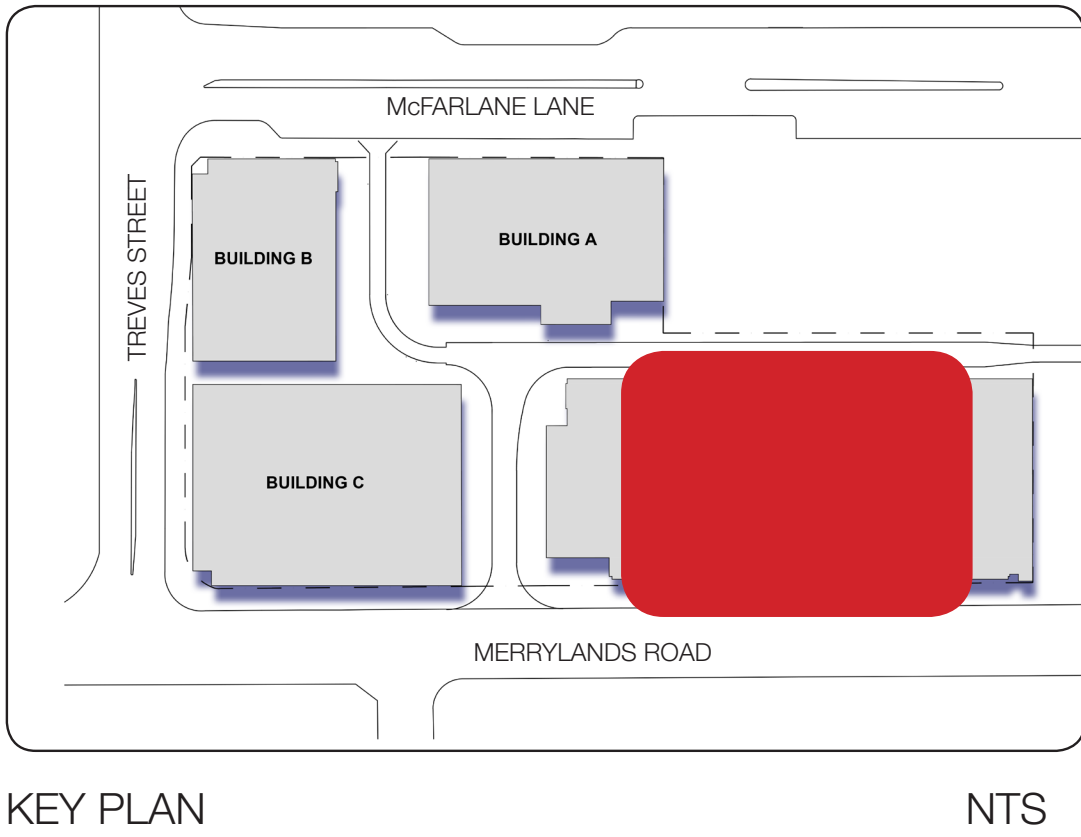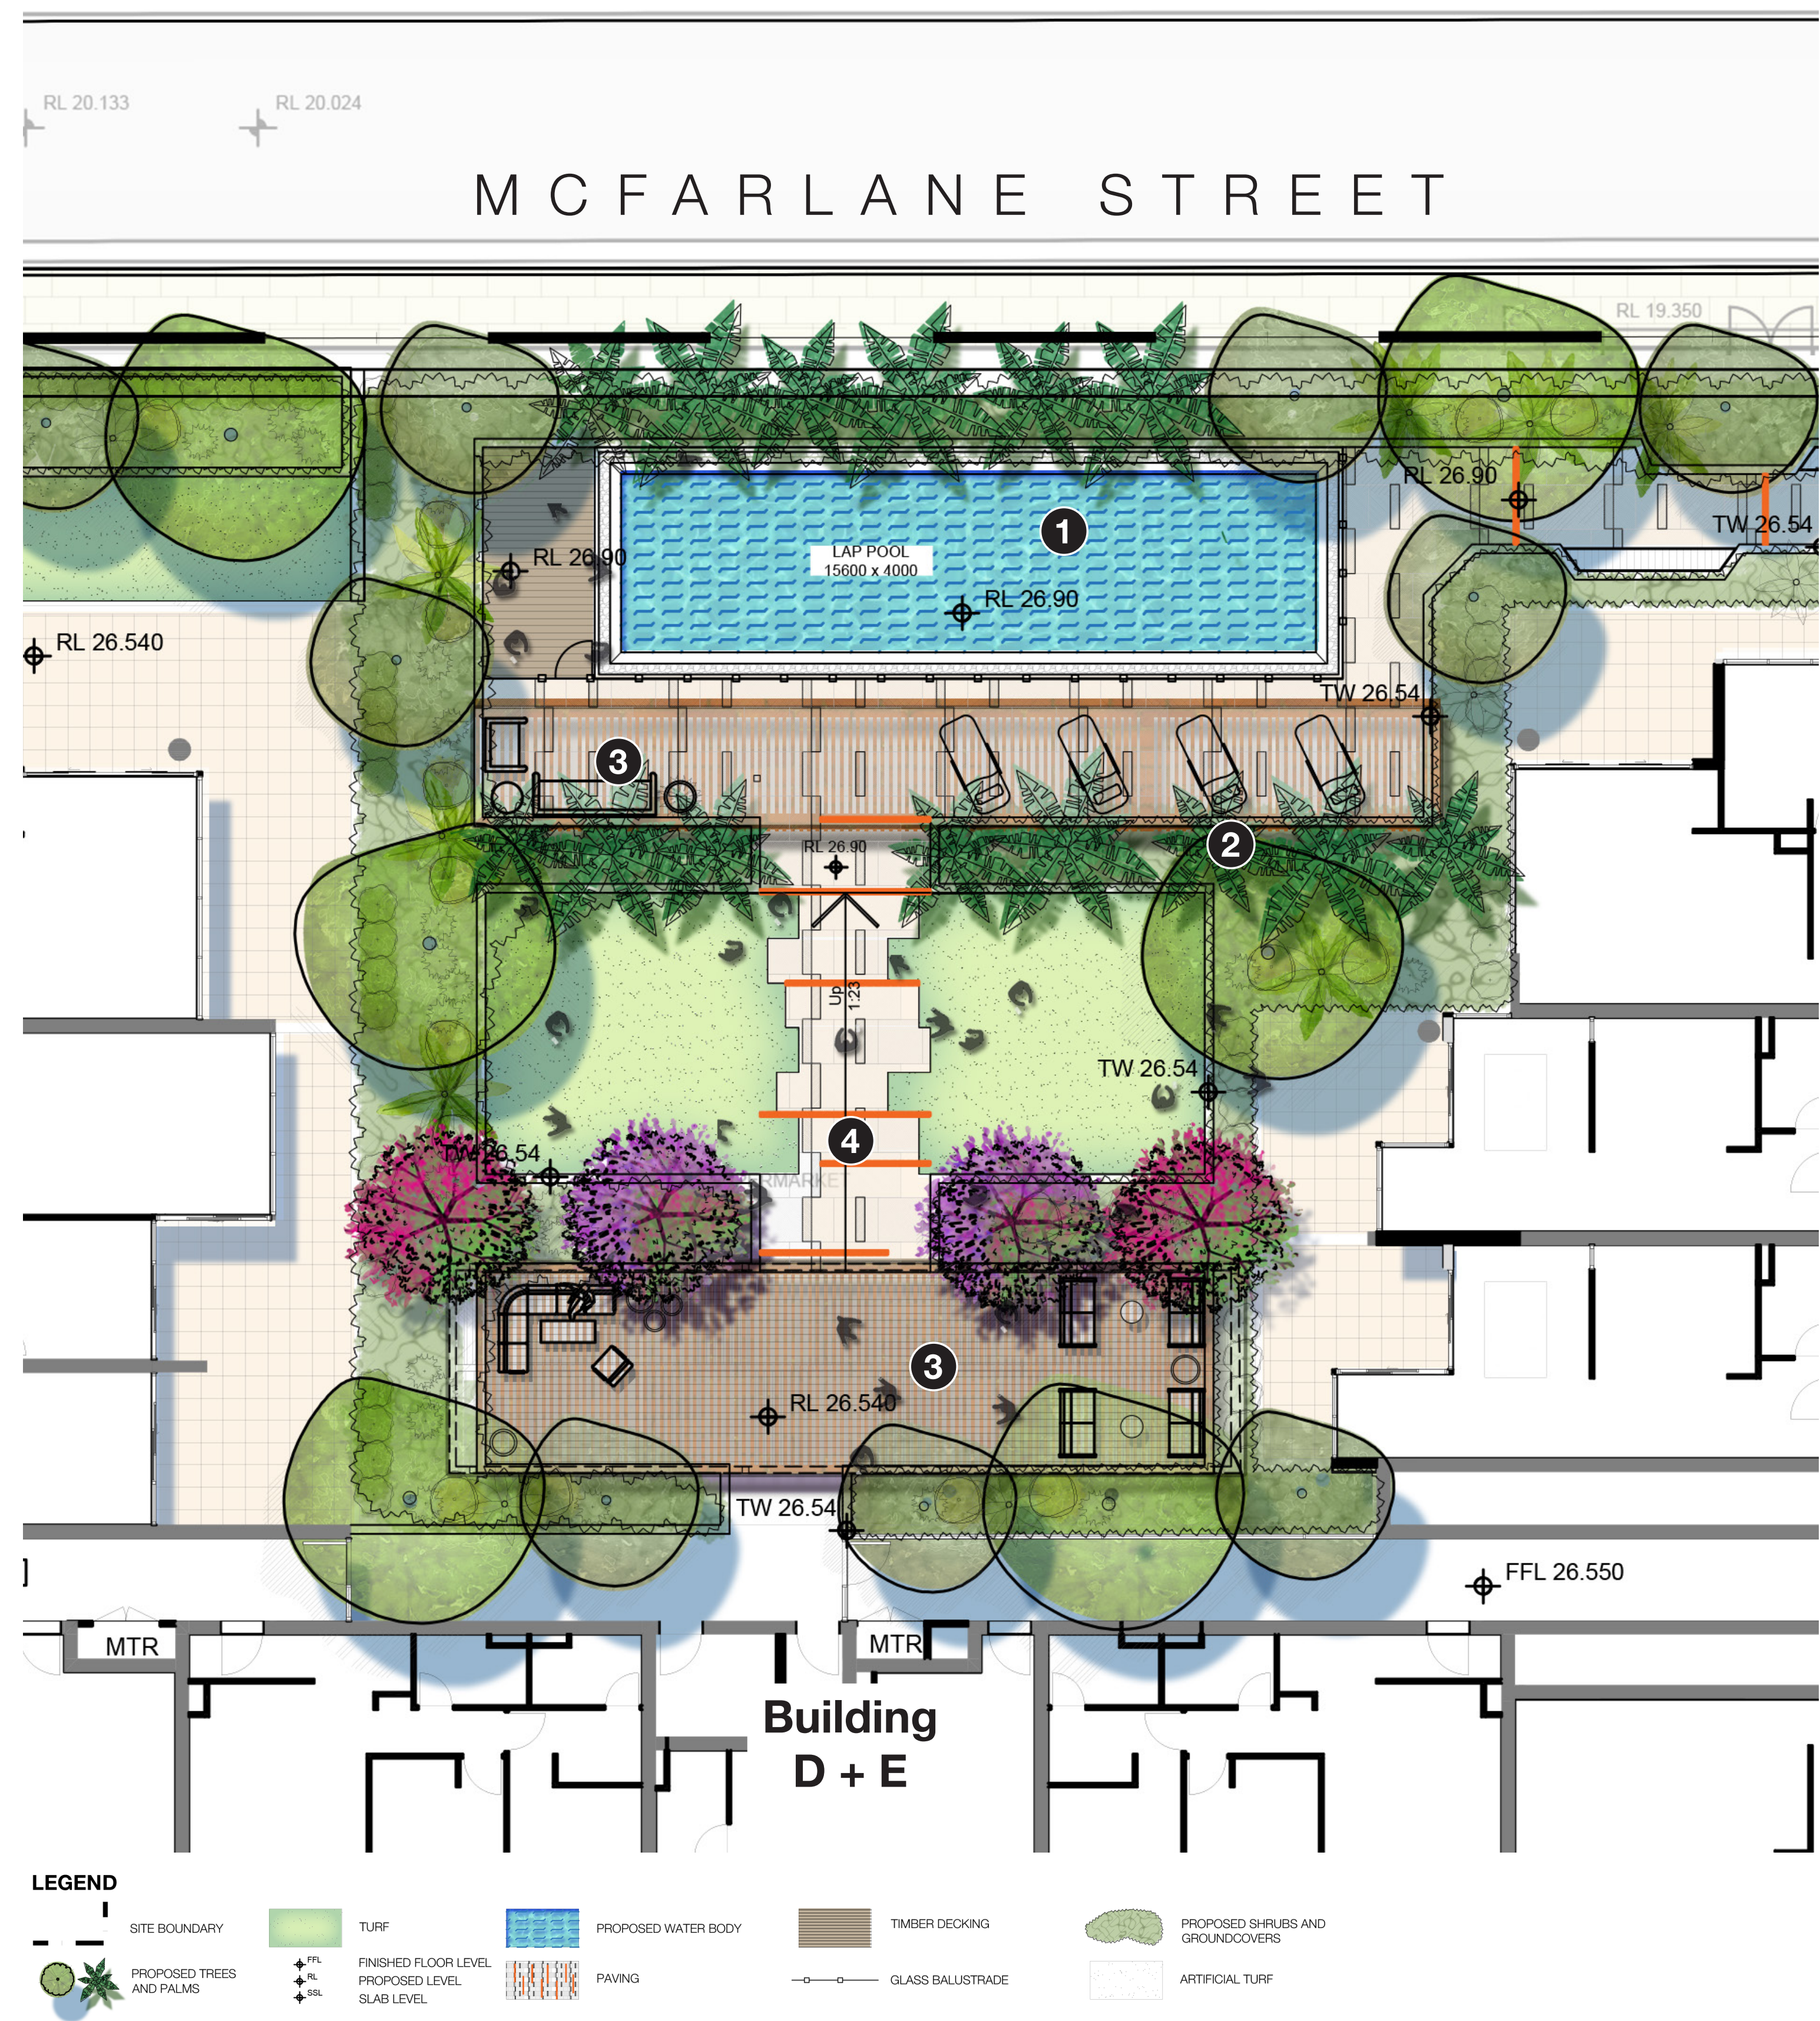

DESIGN NOTES

- 1 Lap pool with feature water rill
- 2 Tree and palm planting to provide shade and visual amenity to podium level
- 3 Sheltered seating nooks under pergola for communal gathering purposes
- 4 Feature paving pattern to complement architectural facade

SENSORY PLAYGROUND

DESCRIPTION

To level 1, a substantial and innovative child care centre is proposed with a variety of spaces. These spaces are scaled to encourage exploration of environments through a carefully curated and holistic play centre. The scale of the child care centre provides opportunities for both individual and group play.



Climb netting integrated into structural columns




Aquatic themed play elements including feature boat, and coloured soft fall
Mayflower Gerringiong - Image Taylor Brammer Landscape Architects



Guardian Childcare and education - Barangaroo

DETAIL PLAN

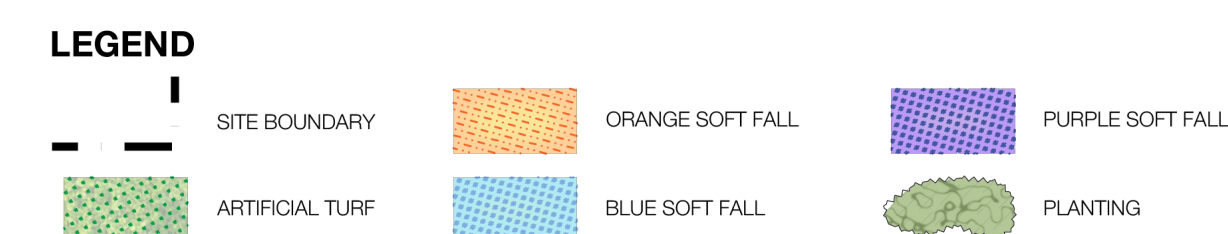

LANDSCAPE TERRACE - LEVEL 2

DESCRIPTION

The landscape elements are framed with shade structures, formed planters, stone pavers and open grassed areas to create memorable and functional open spaces for the family and individual users.



Contemporary furniture and fixtures to spill out zones adjacent gaming and dining rooms



Contemporary sun lounges fitting of multiple users to facilitate community gathering



Raised vegetable and herb planters to podium level
New Life Ultimo - Image Taylor Brammer Landscape Architects




Lush and tropical planting to areas adjacent to pool
Top Ryde - Image Taylor Brammer Landscape Architects



Mandarin Hotel Barcelona

DETAIL PLAN

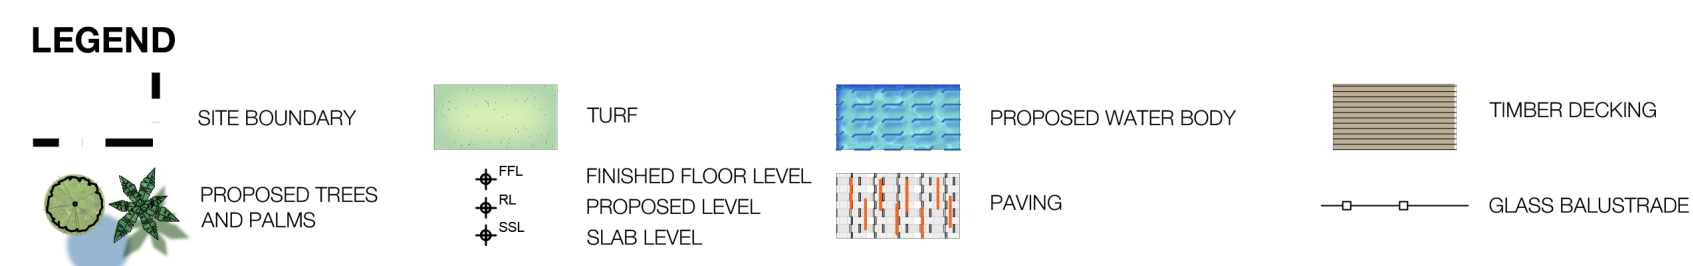

LANDSCAPE TERRACE - LEVEL 2

DESCRIPTION

Group activities are encouraged through the provision of BBQs, substantial seating areas and shading devices. Outdoor dining is encouraged with the integration of the landscape and built elements creating semi enclosed external zones that take advantage of seasonal contrasts.



Furniture and fixtures to spill out zones



Lush feature planting to planters adjacent spill out zones



Integrated timber and steel pergola providing shade and amenity




Contemporary sun lounges to pool areas



Terrat Barcelona

LANDSCAPE TERRACE - LEVEL 2


DETAIL PLAN

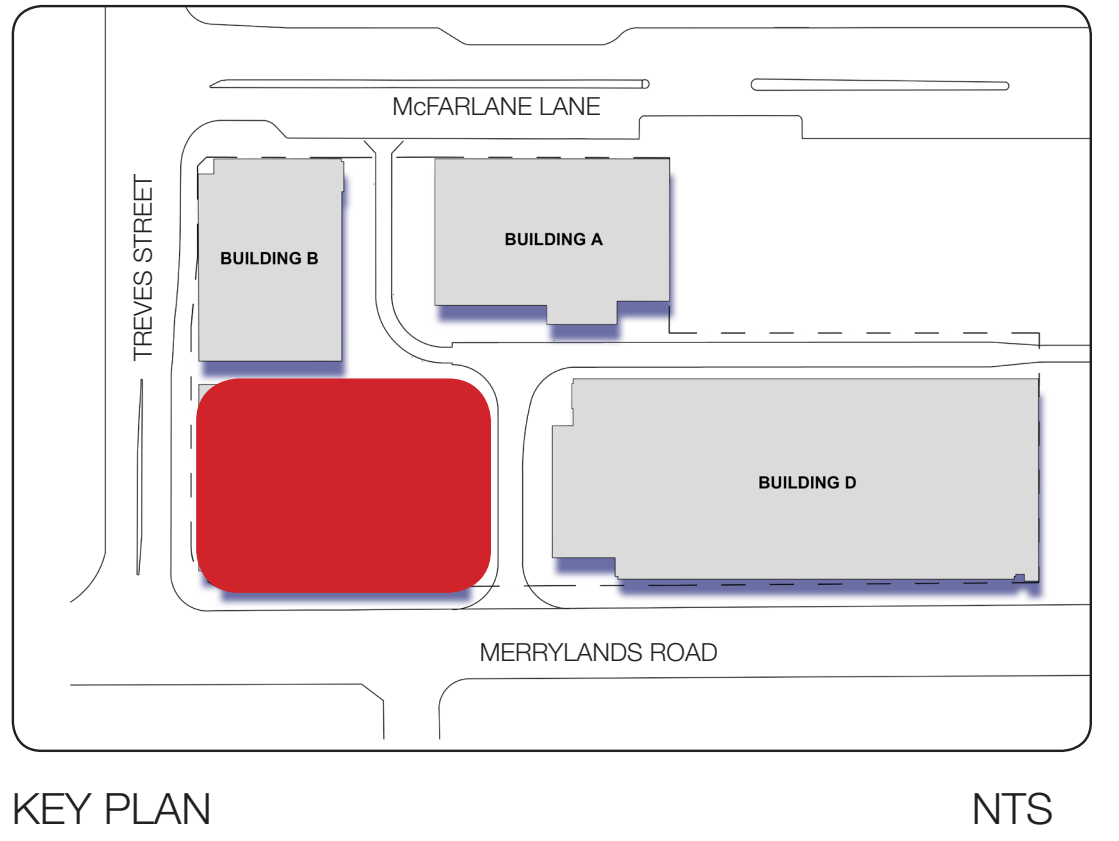

DESIGN NOTES

- 1 Lap pool with feature water rill
- 2 Lush planting to provide shade and visual amenity the residents
- 3 Sheltered seating nooks under pergola for communal gathering purposes
- 4 Outdoor multi-multifunctional seating area
- 5 Raised timber decking with sunlounges under pergola
- 6 Communal vegetable garden with adjacent BBQ area
- 7 Planting buffer to residents' terraces

LEGEND

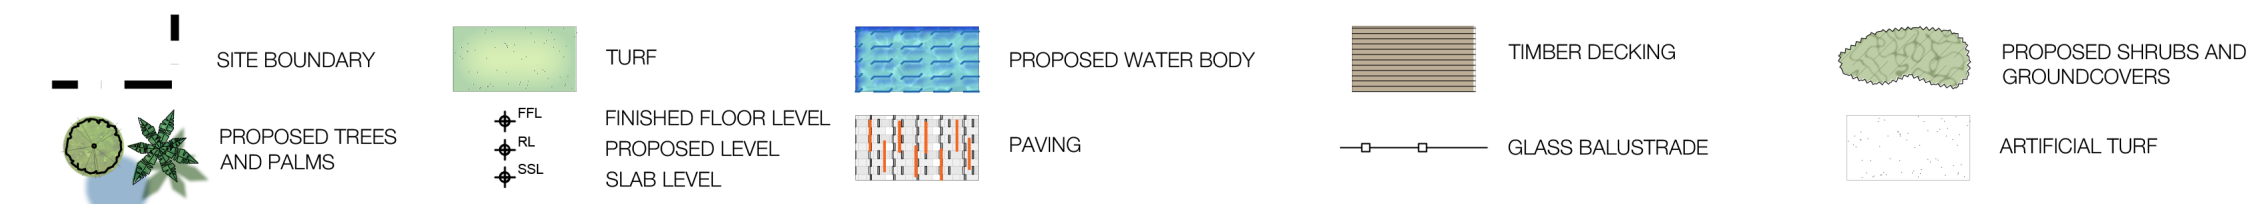

LANDSCAPE TERRACES - LEVEL 13, 17 & ROOF

DETAIL PLAN

Careful modulations space provide a range of recreational opportunities including outdoor cinema and outdoor dining areas with BBQ facility. The landscape elements are framed by shade structures, formed planters, stone pavers and elevated timber decking to create memorable and functional open spaces for individual and family and users.



Tables and fixtures providing outdoor dining opportunities to residents



Feature pots and planting framing views out from terraces




Outdoor cinema to upper terraces



New Life Ultimo - Image Taylor Brammer Landscape Architects



LANDSCAPE TERRACE - LEVEL 13

DETAIL PLAN

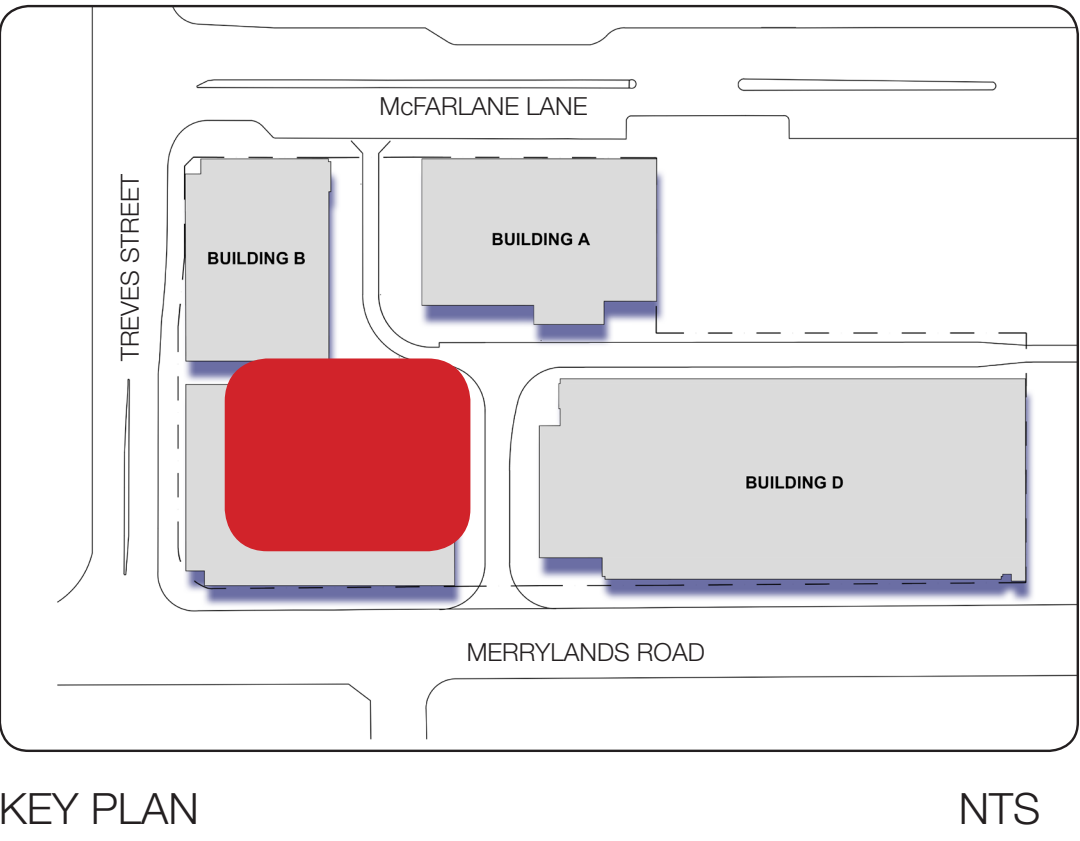



DESIGN NOTES

- 1 Combination of evergreen and deciduous planting to provide amenity and seasonal interest
- 2 Outdoor dining area with adjacent BBQ
- 3 Feature pots with textural planting
- 4 Open turf area and seating
- 5 Outdoor cinema area

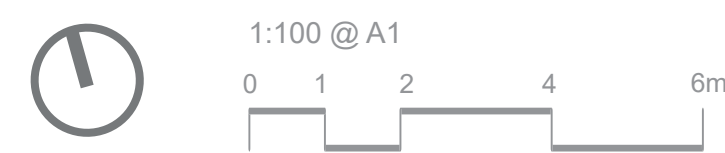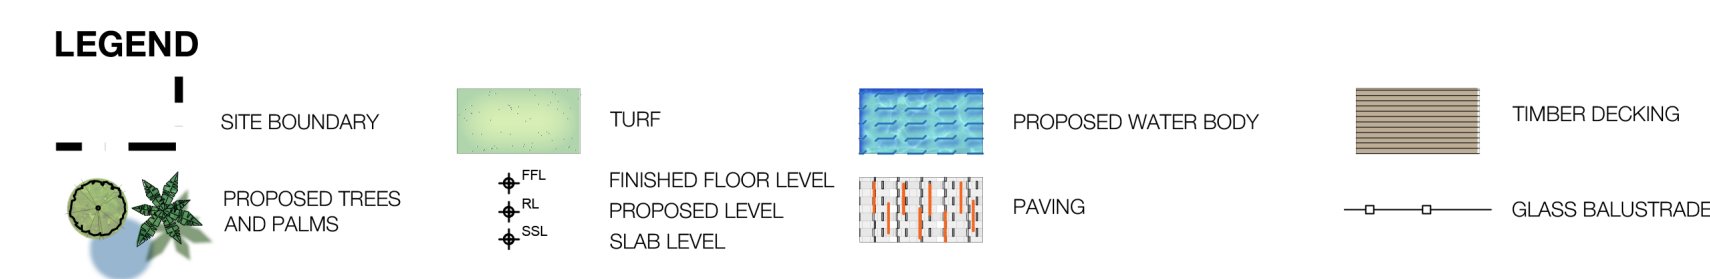


LANDSCAPE TERRACE - LEVEL 17

DETAIL PLAN

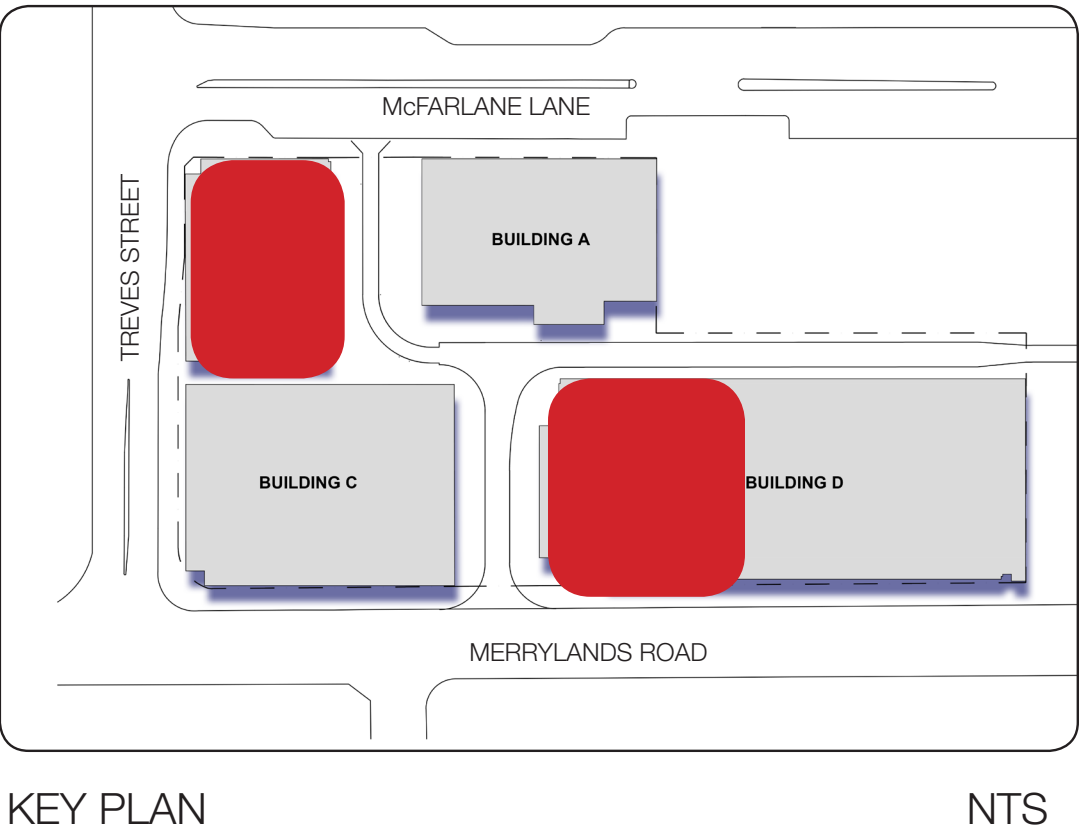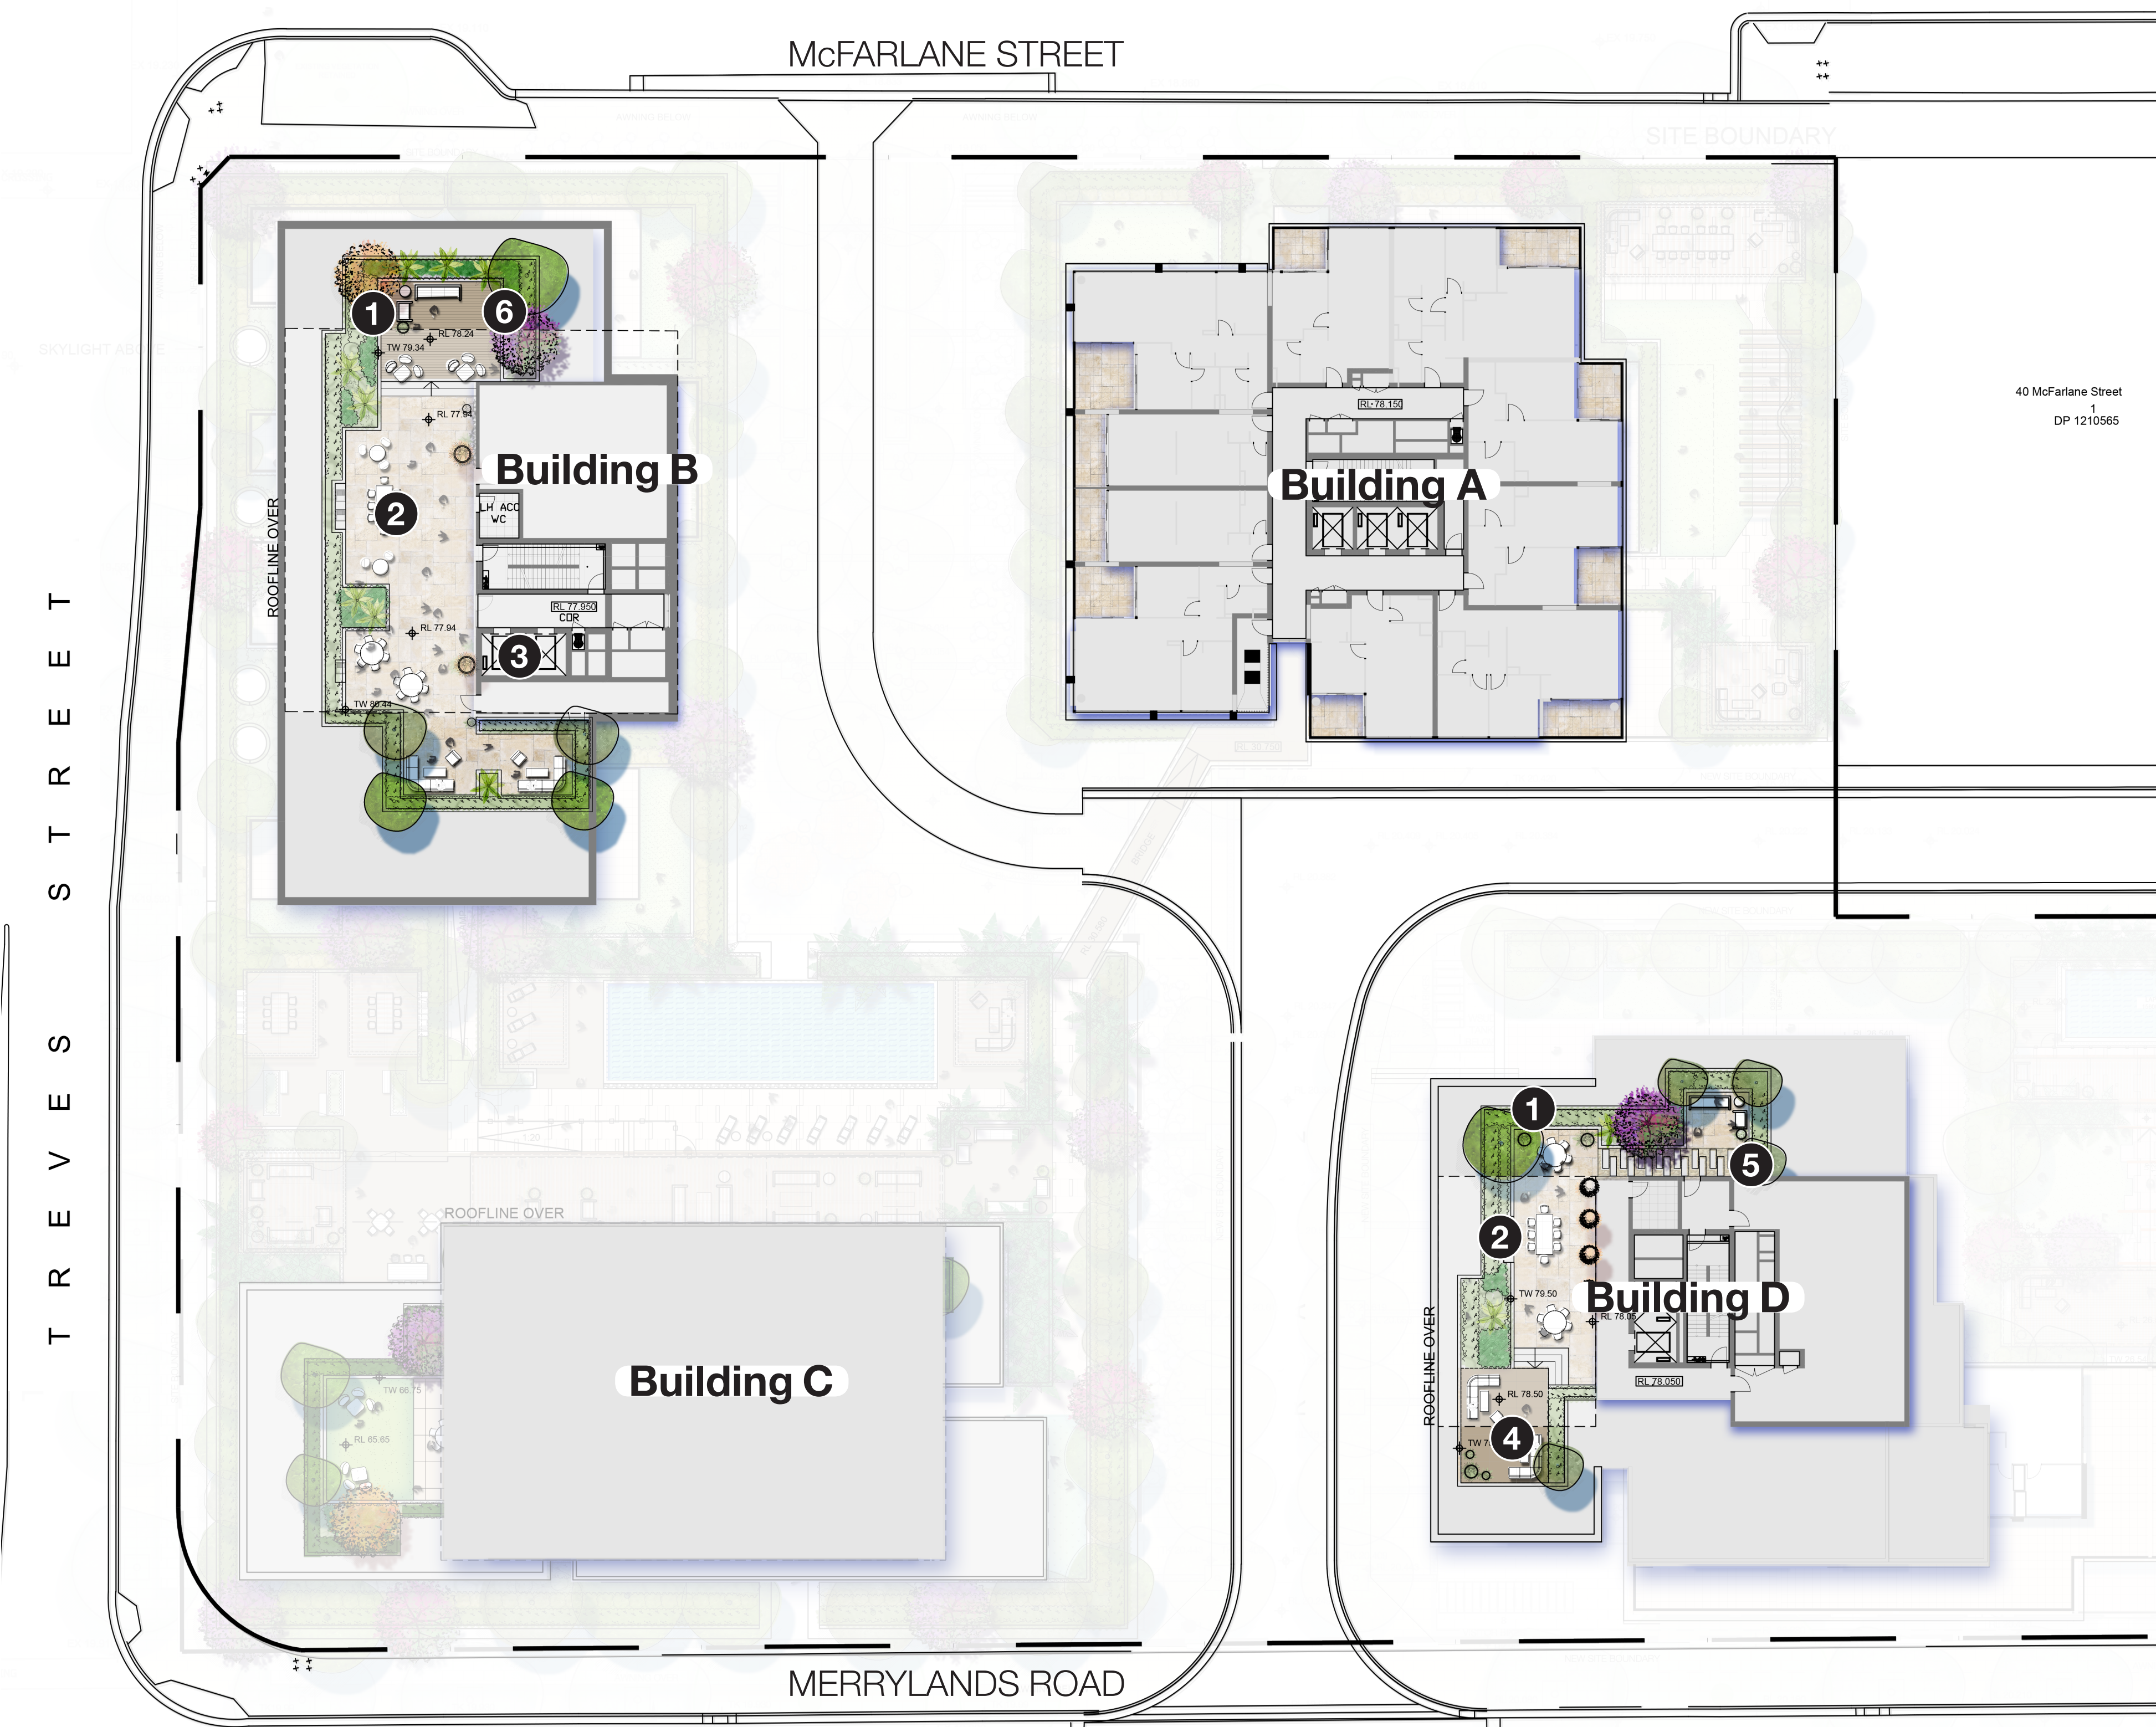


DESIGN NOTES

- 1 Combination of evergreen and deciduous planting to provide amenity and seasonal interest
- 2 Outdoor dining area with adjacent BBQ
- 3 Feature pots with textural planting
- 4 Timber decking and seating to dining areas
- 5 Outdoor cinema area

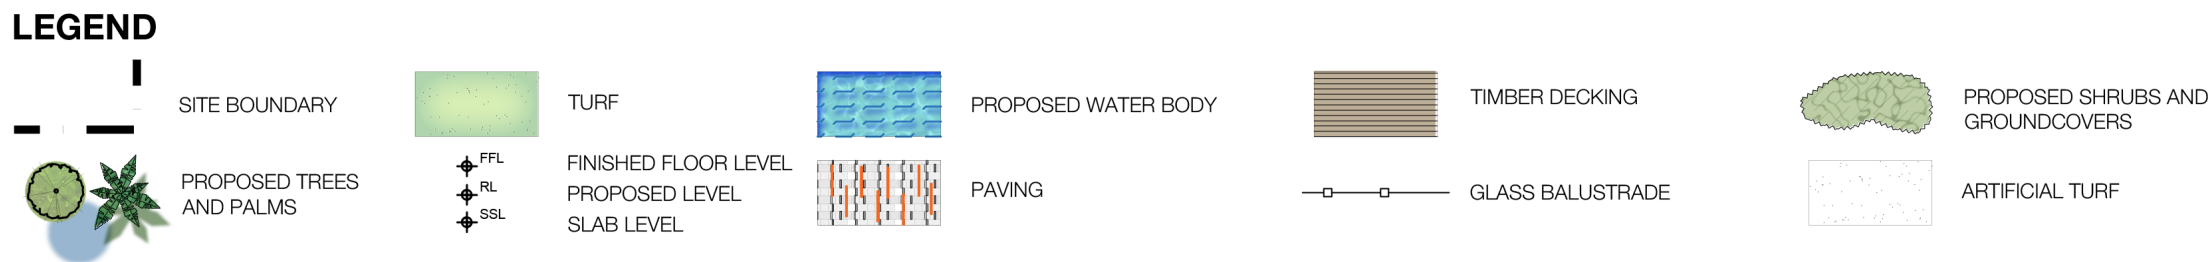

LANDSCAPE TERRACE - ROOF

DETAIL PLAN

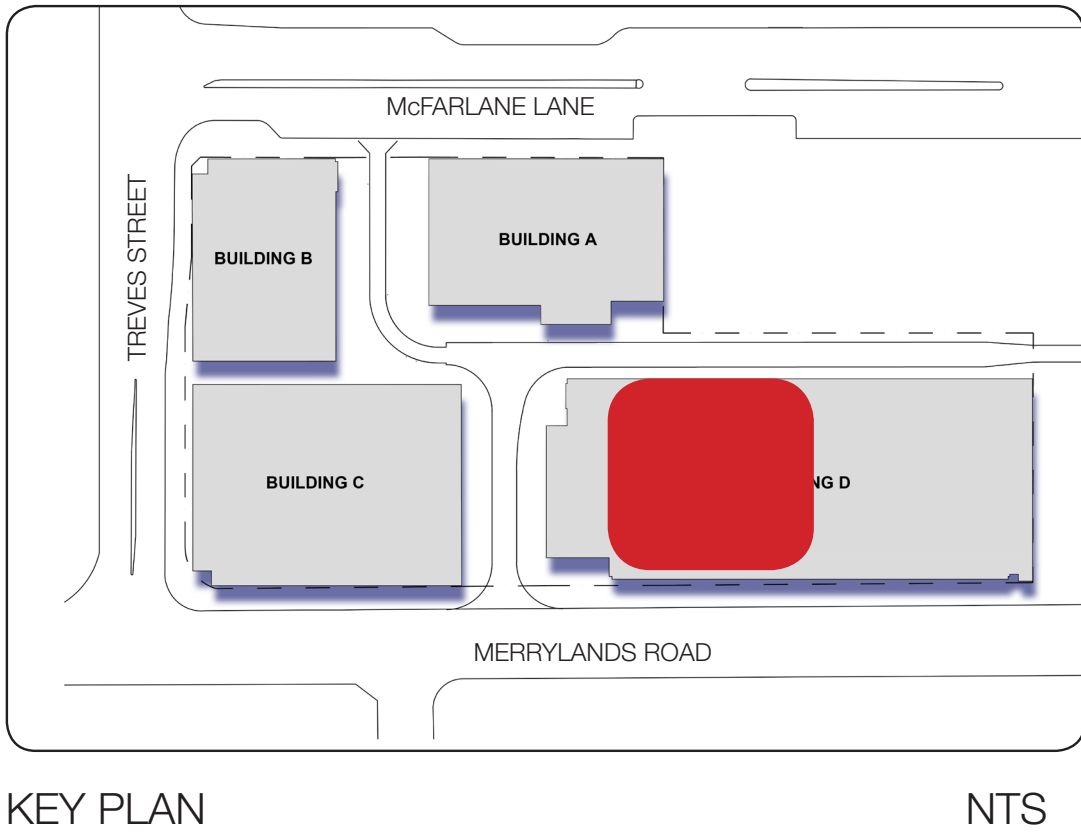


LEGEND

SITE BOUNDARY	TURF	PROPOSED WATER BODY	TIMBER DECKING	PROPOSED SHRUBS AND GROUNDCOVERS
PROPOSED TREES AND PALMS	FINISHED FLOOR LEVEL	PAVING	GLASS BALUSTRADE	ARTIFICIAL TURF
	PROPOSED LEVEL SLAB LEVEL			

DESIGN NOTES

- 1 Combination of evergreen and deciduous planting to provide amenity and seasonal interest
- 2 Outdoor dining area with adjacent BBQ
- 3 Feature pots with textural planting
- 4 Outdoor cinema area


PUBLIC DOMAIN PLANTING PLAN

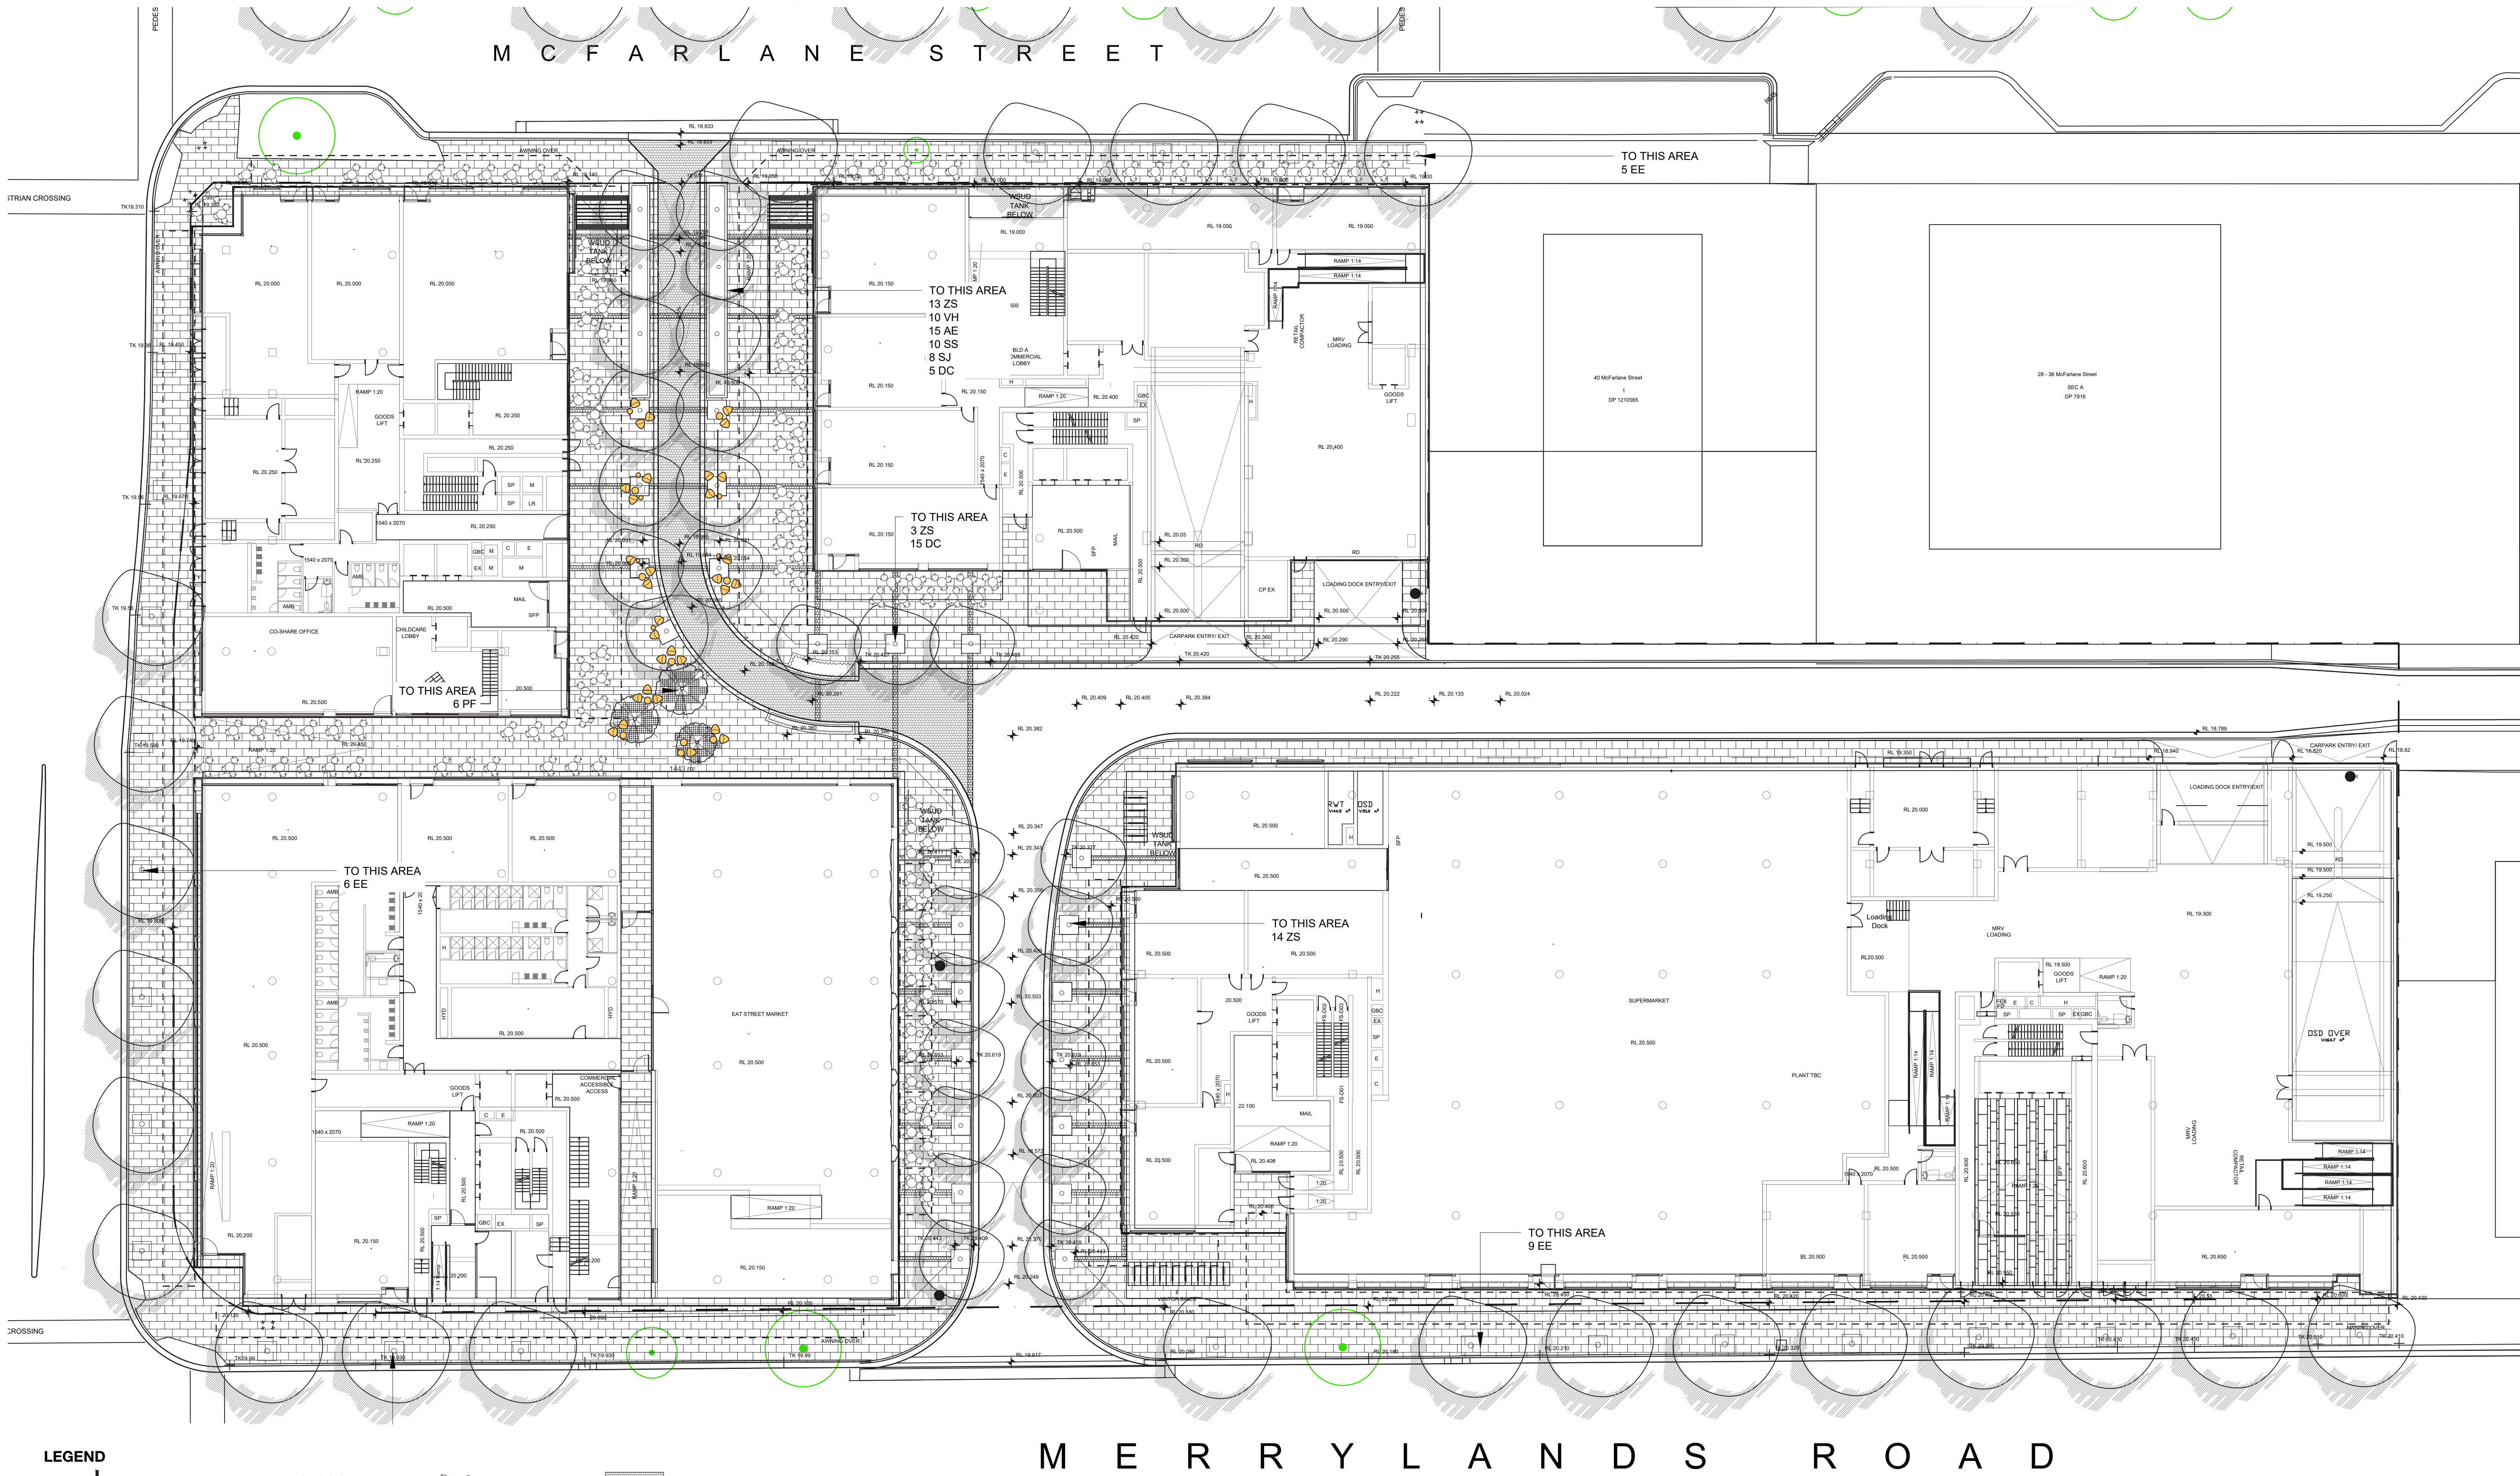

LEGEND

	SITE BOUNDARY		EXISTING SPOT LEVEL		LOOSE FURNITURE		COBBLE DRIVE
	PROPOSED SPOT LEVEL		PROPOSED TREE		BANDED PAVING		SHRUBS AND GROUNDCOVERS
	EXISTING TREES RETAINED						


PODIUM LEVEL 1 PLANTING PLAN

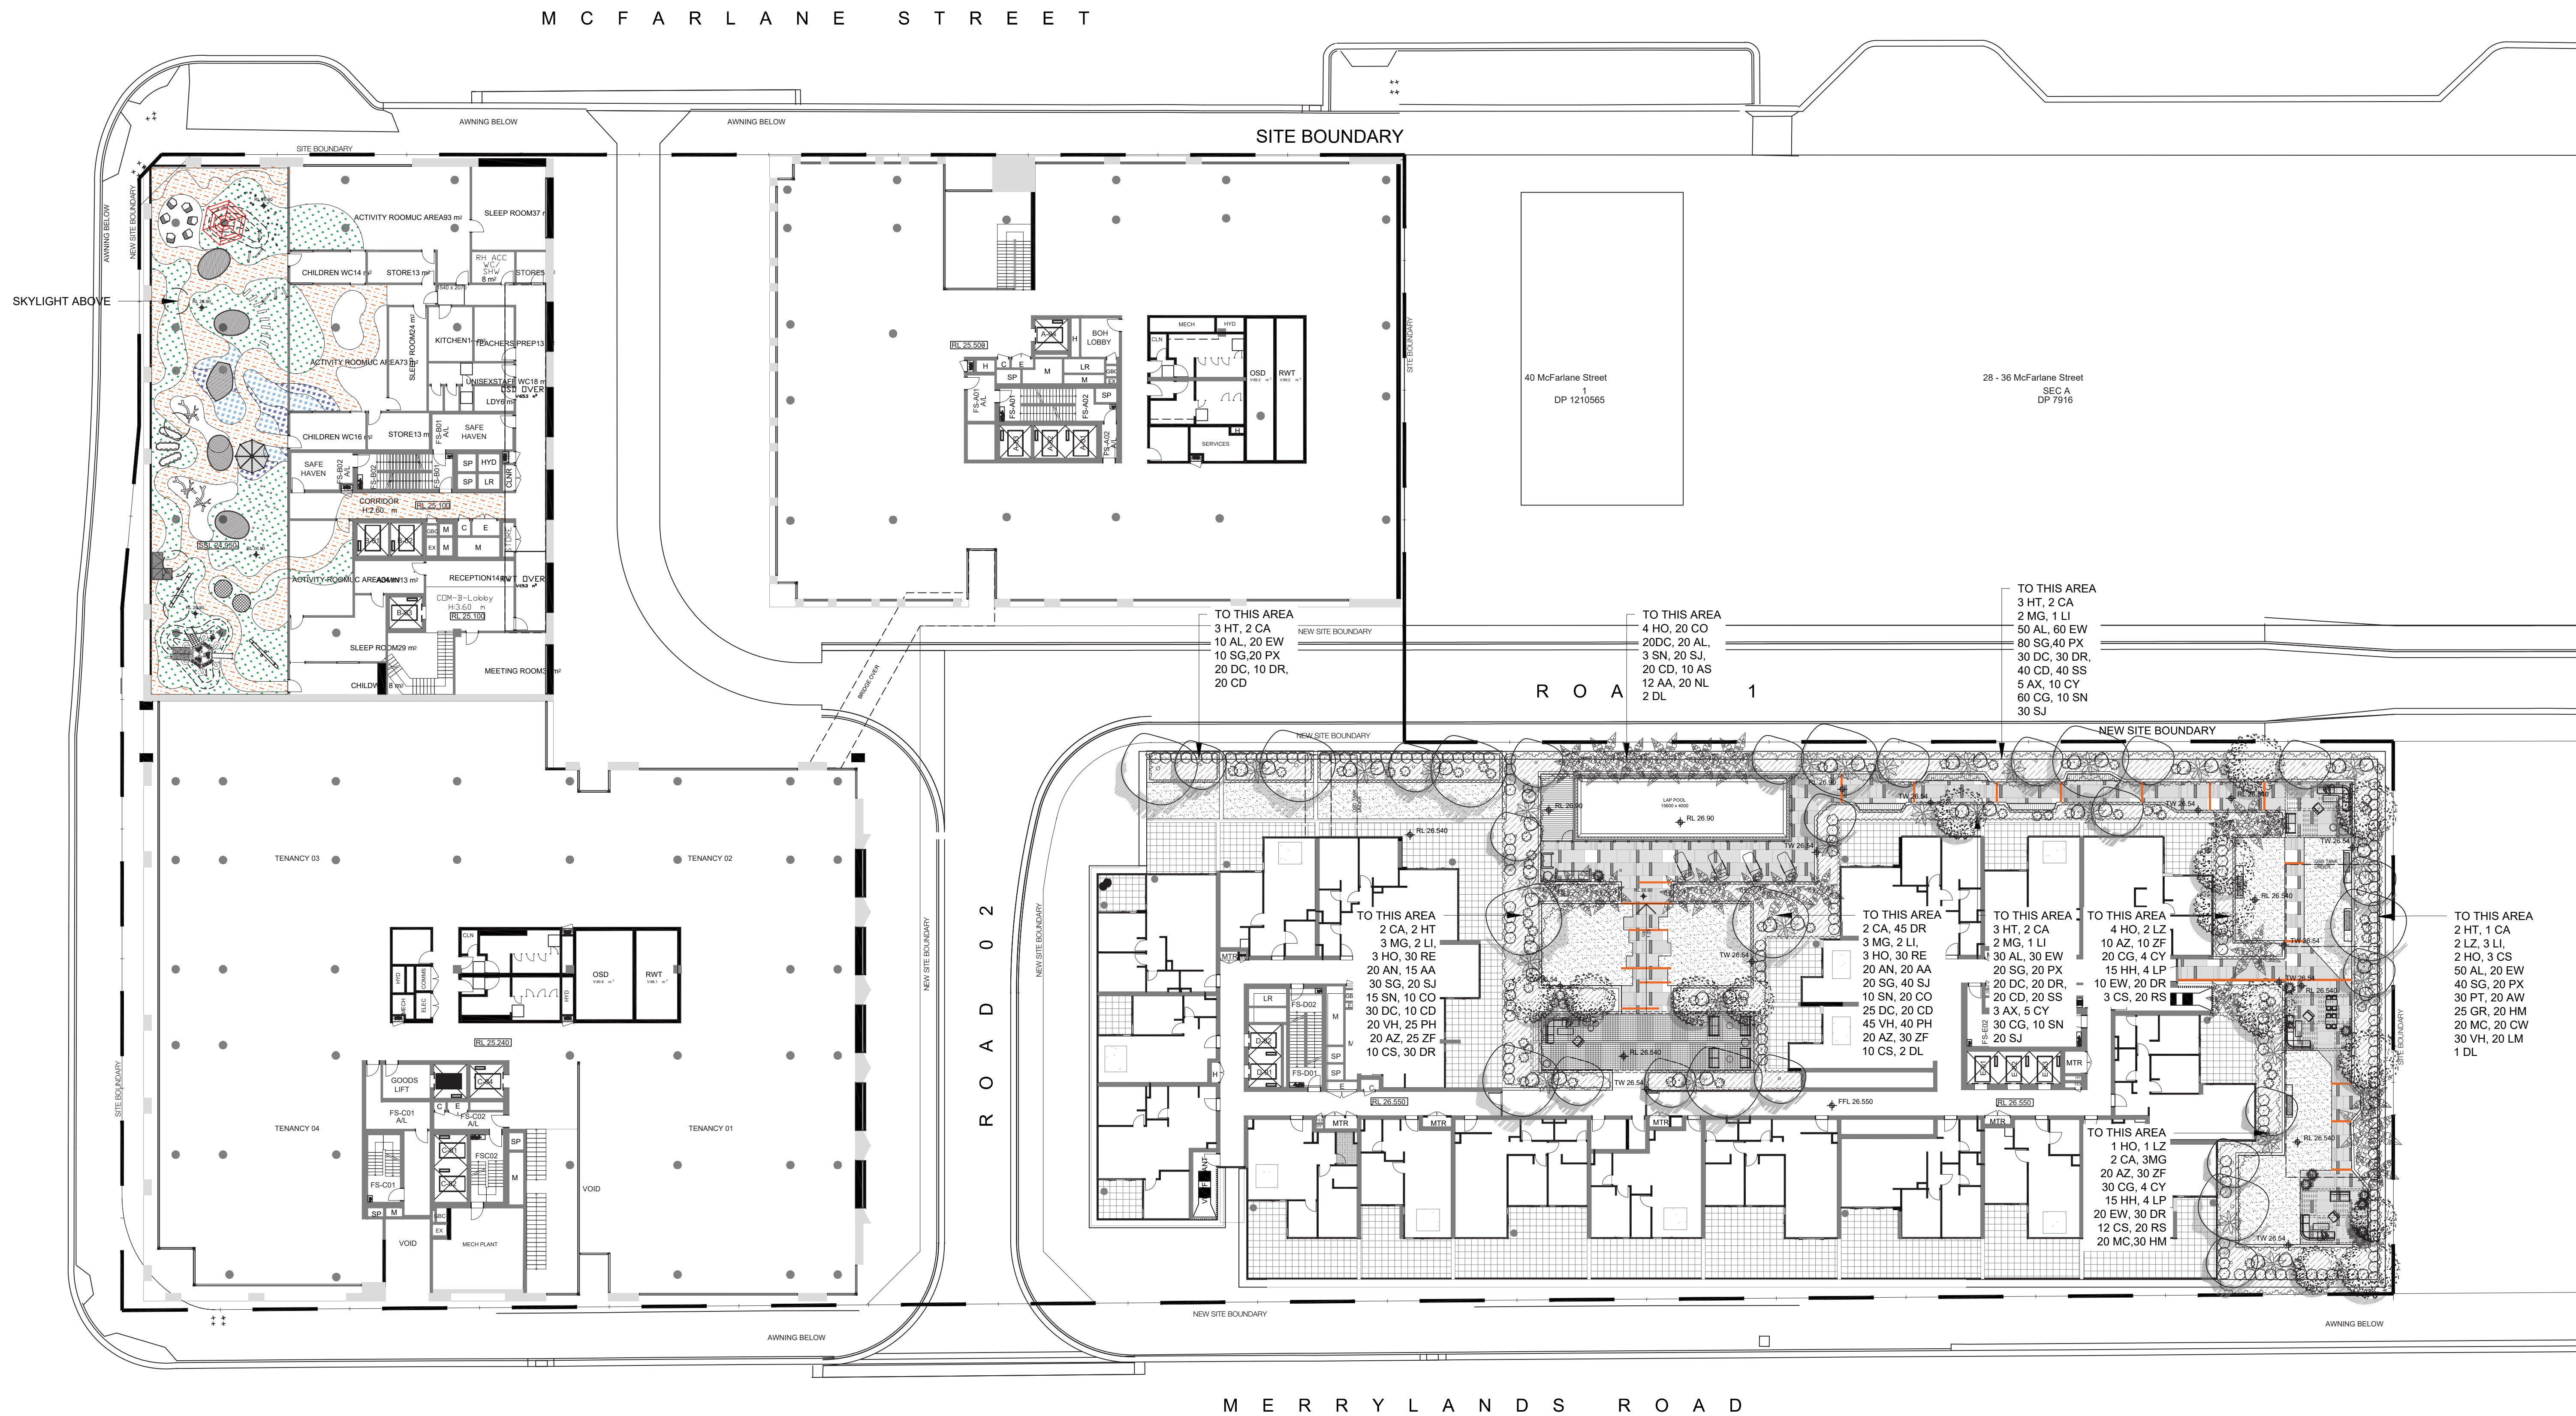


LEGEND

- SITE BOUNDARY
- EXISTING SPOT LEVEL
- PROPOSED SPOT LEVEL
- EXISTING TREES RETAINED
- PROPOSED TREE
- LOOSE FURNITURE
- BANDED PAVING
- COBBLE DRIVE
- SHRUBS AND GROUNDCOVERS

PODIUM LEVEL 2 PLANTING PLAN

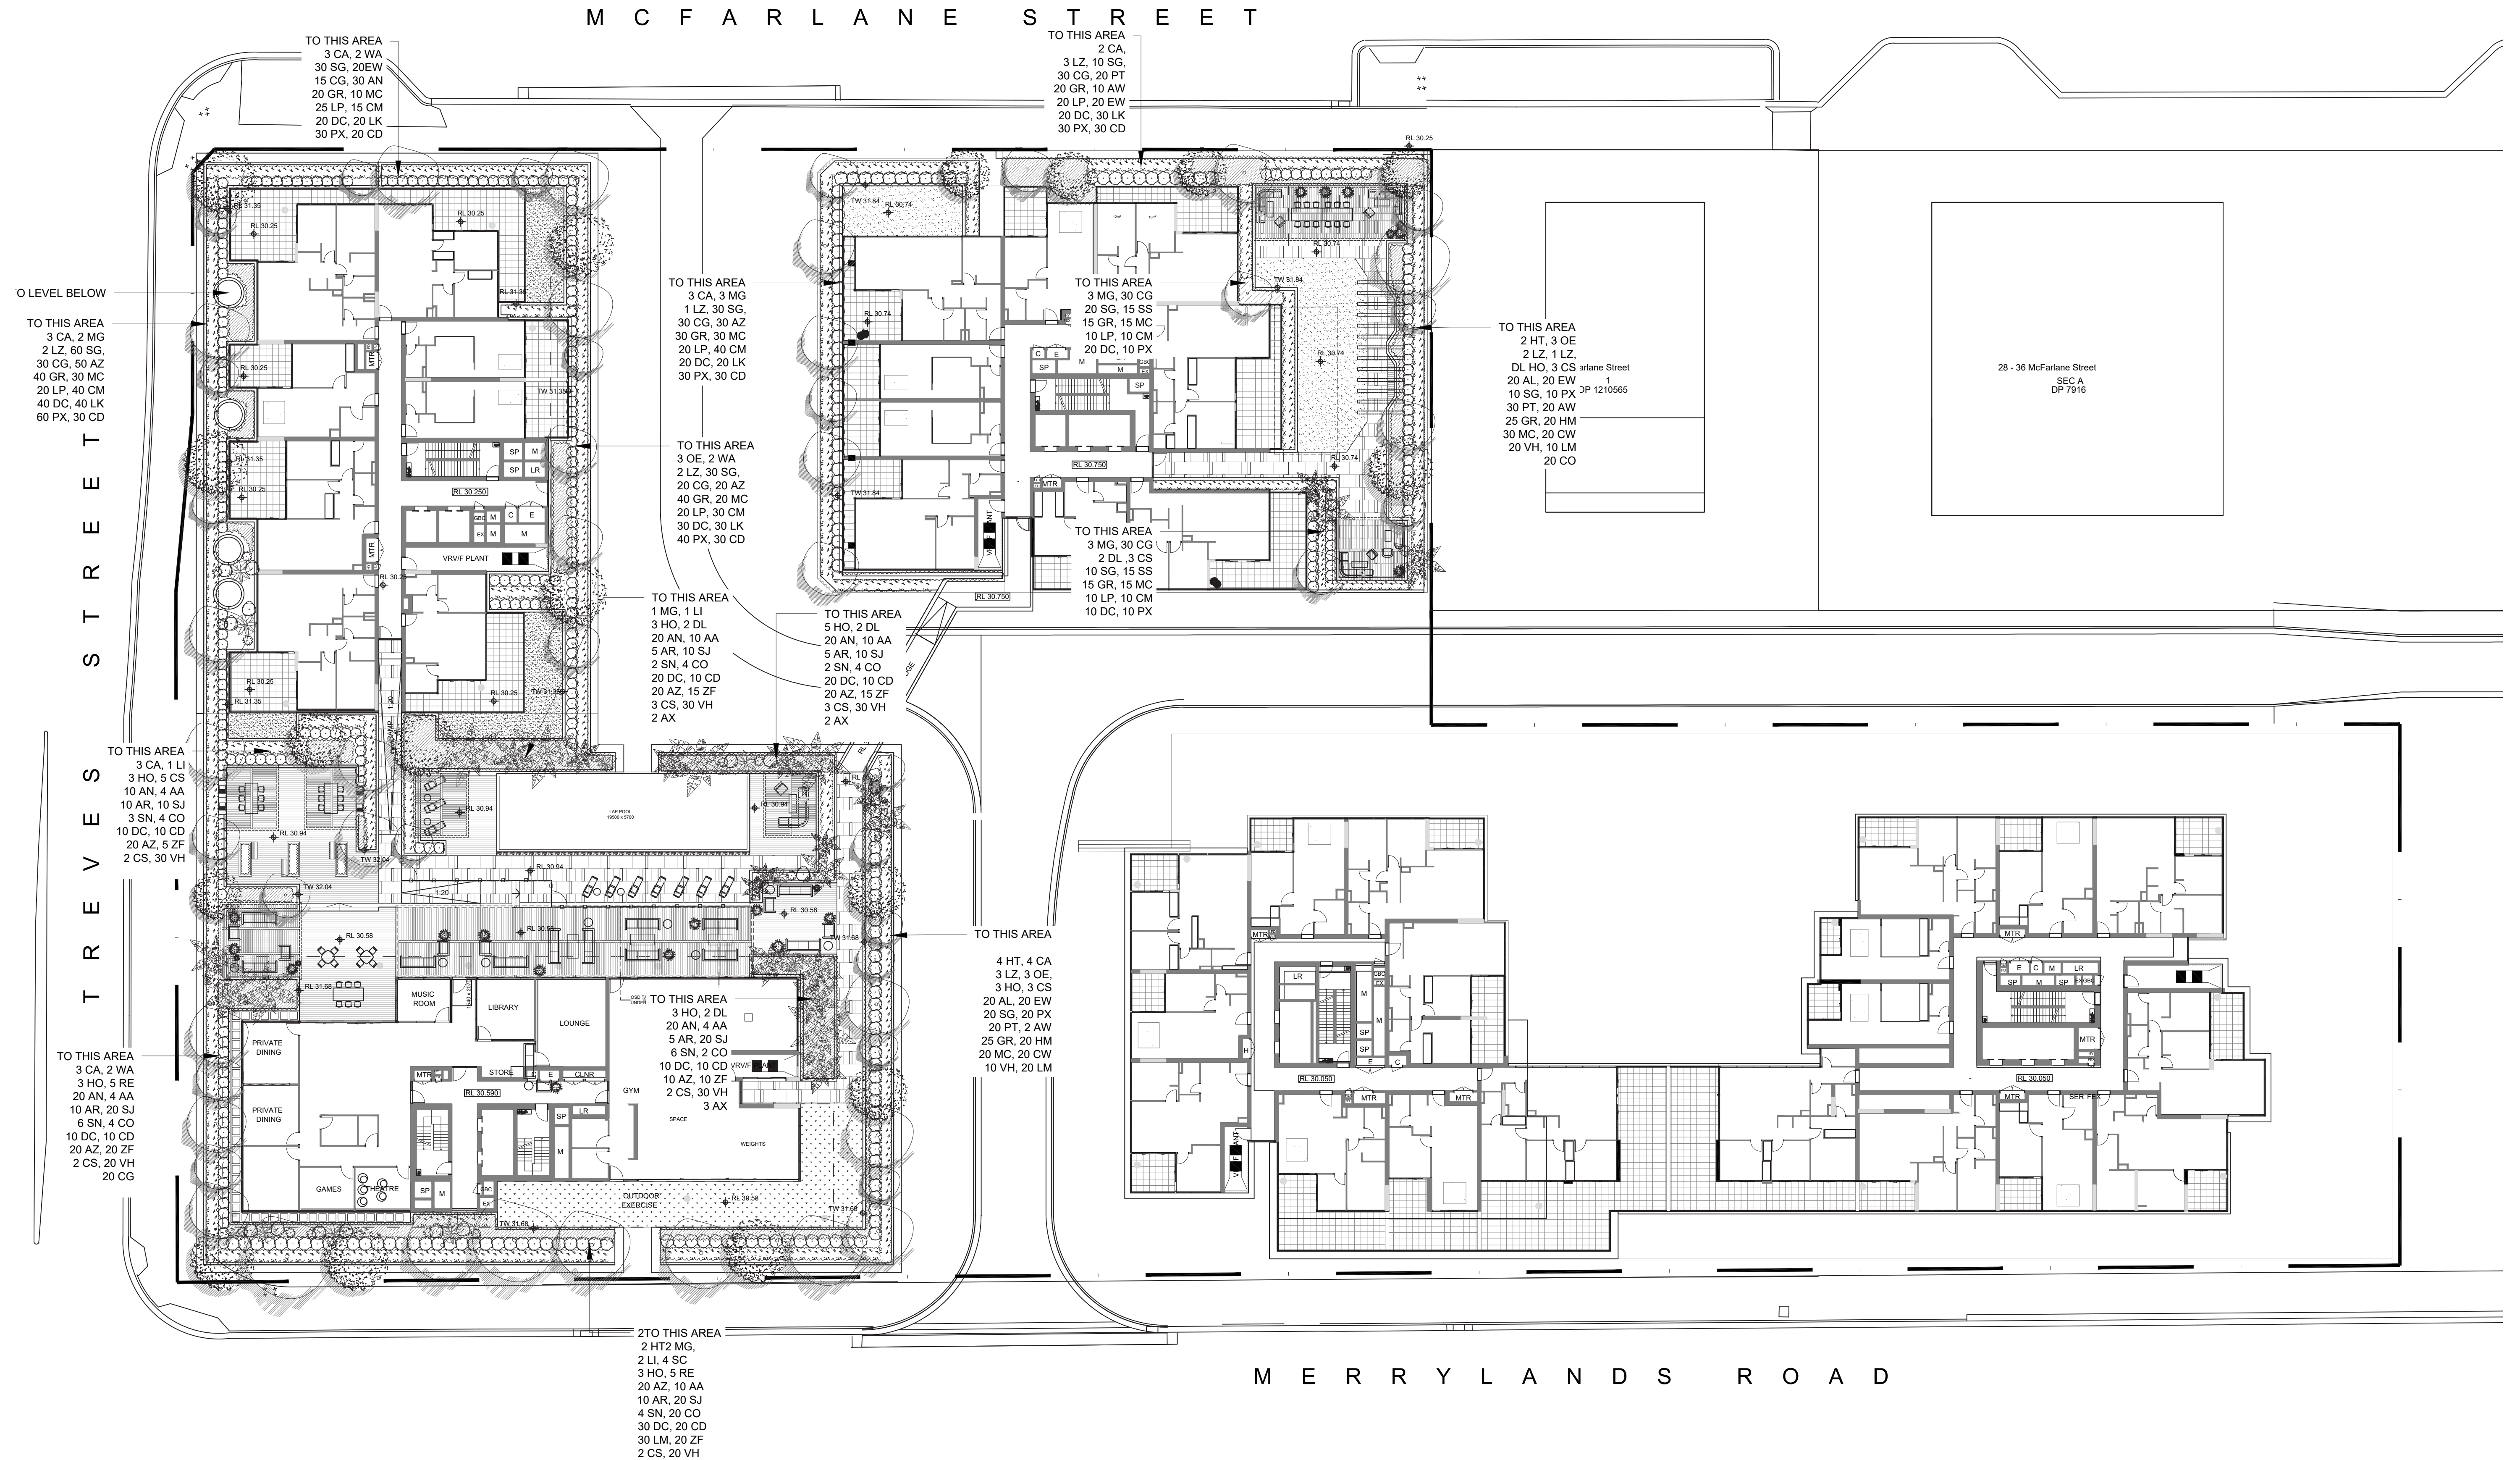

LEGEND

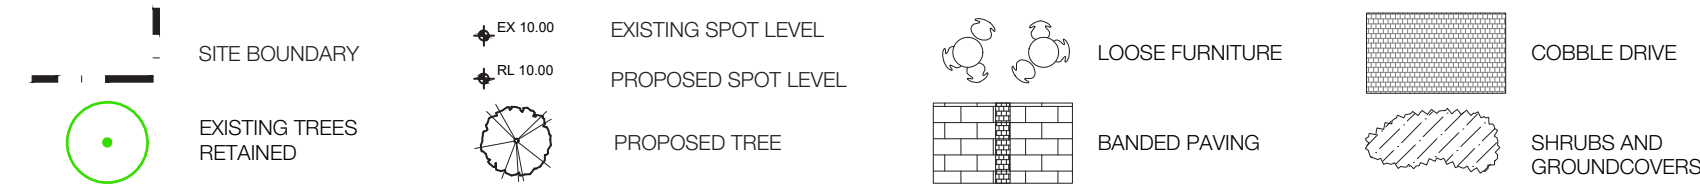

1:250 @ A1



BUILDING C - LEVEL 13 PLANTING PLAN



BUILDING B & D - LEVEL 17 PLANTING PLAN


M C F A R L A N E S T R E E T




LEGEND

	SITE BOUNDARY		EXISTING SPOT LEVEL		LOOSE FURNITURE		COBBLE DRIVE
	PROPOSED SPOT LEVEL		PROPOSED TREE		BANDED PAVING		SHRUBS AND GROUNDCOVERS
	EXISTING TREES RETAINED						


BUILDING A - ROOF PLANTING PLAN

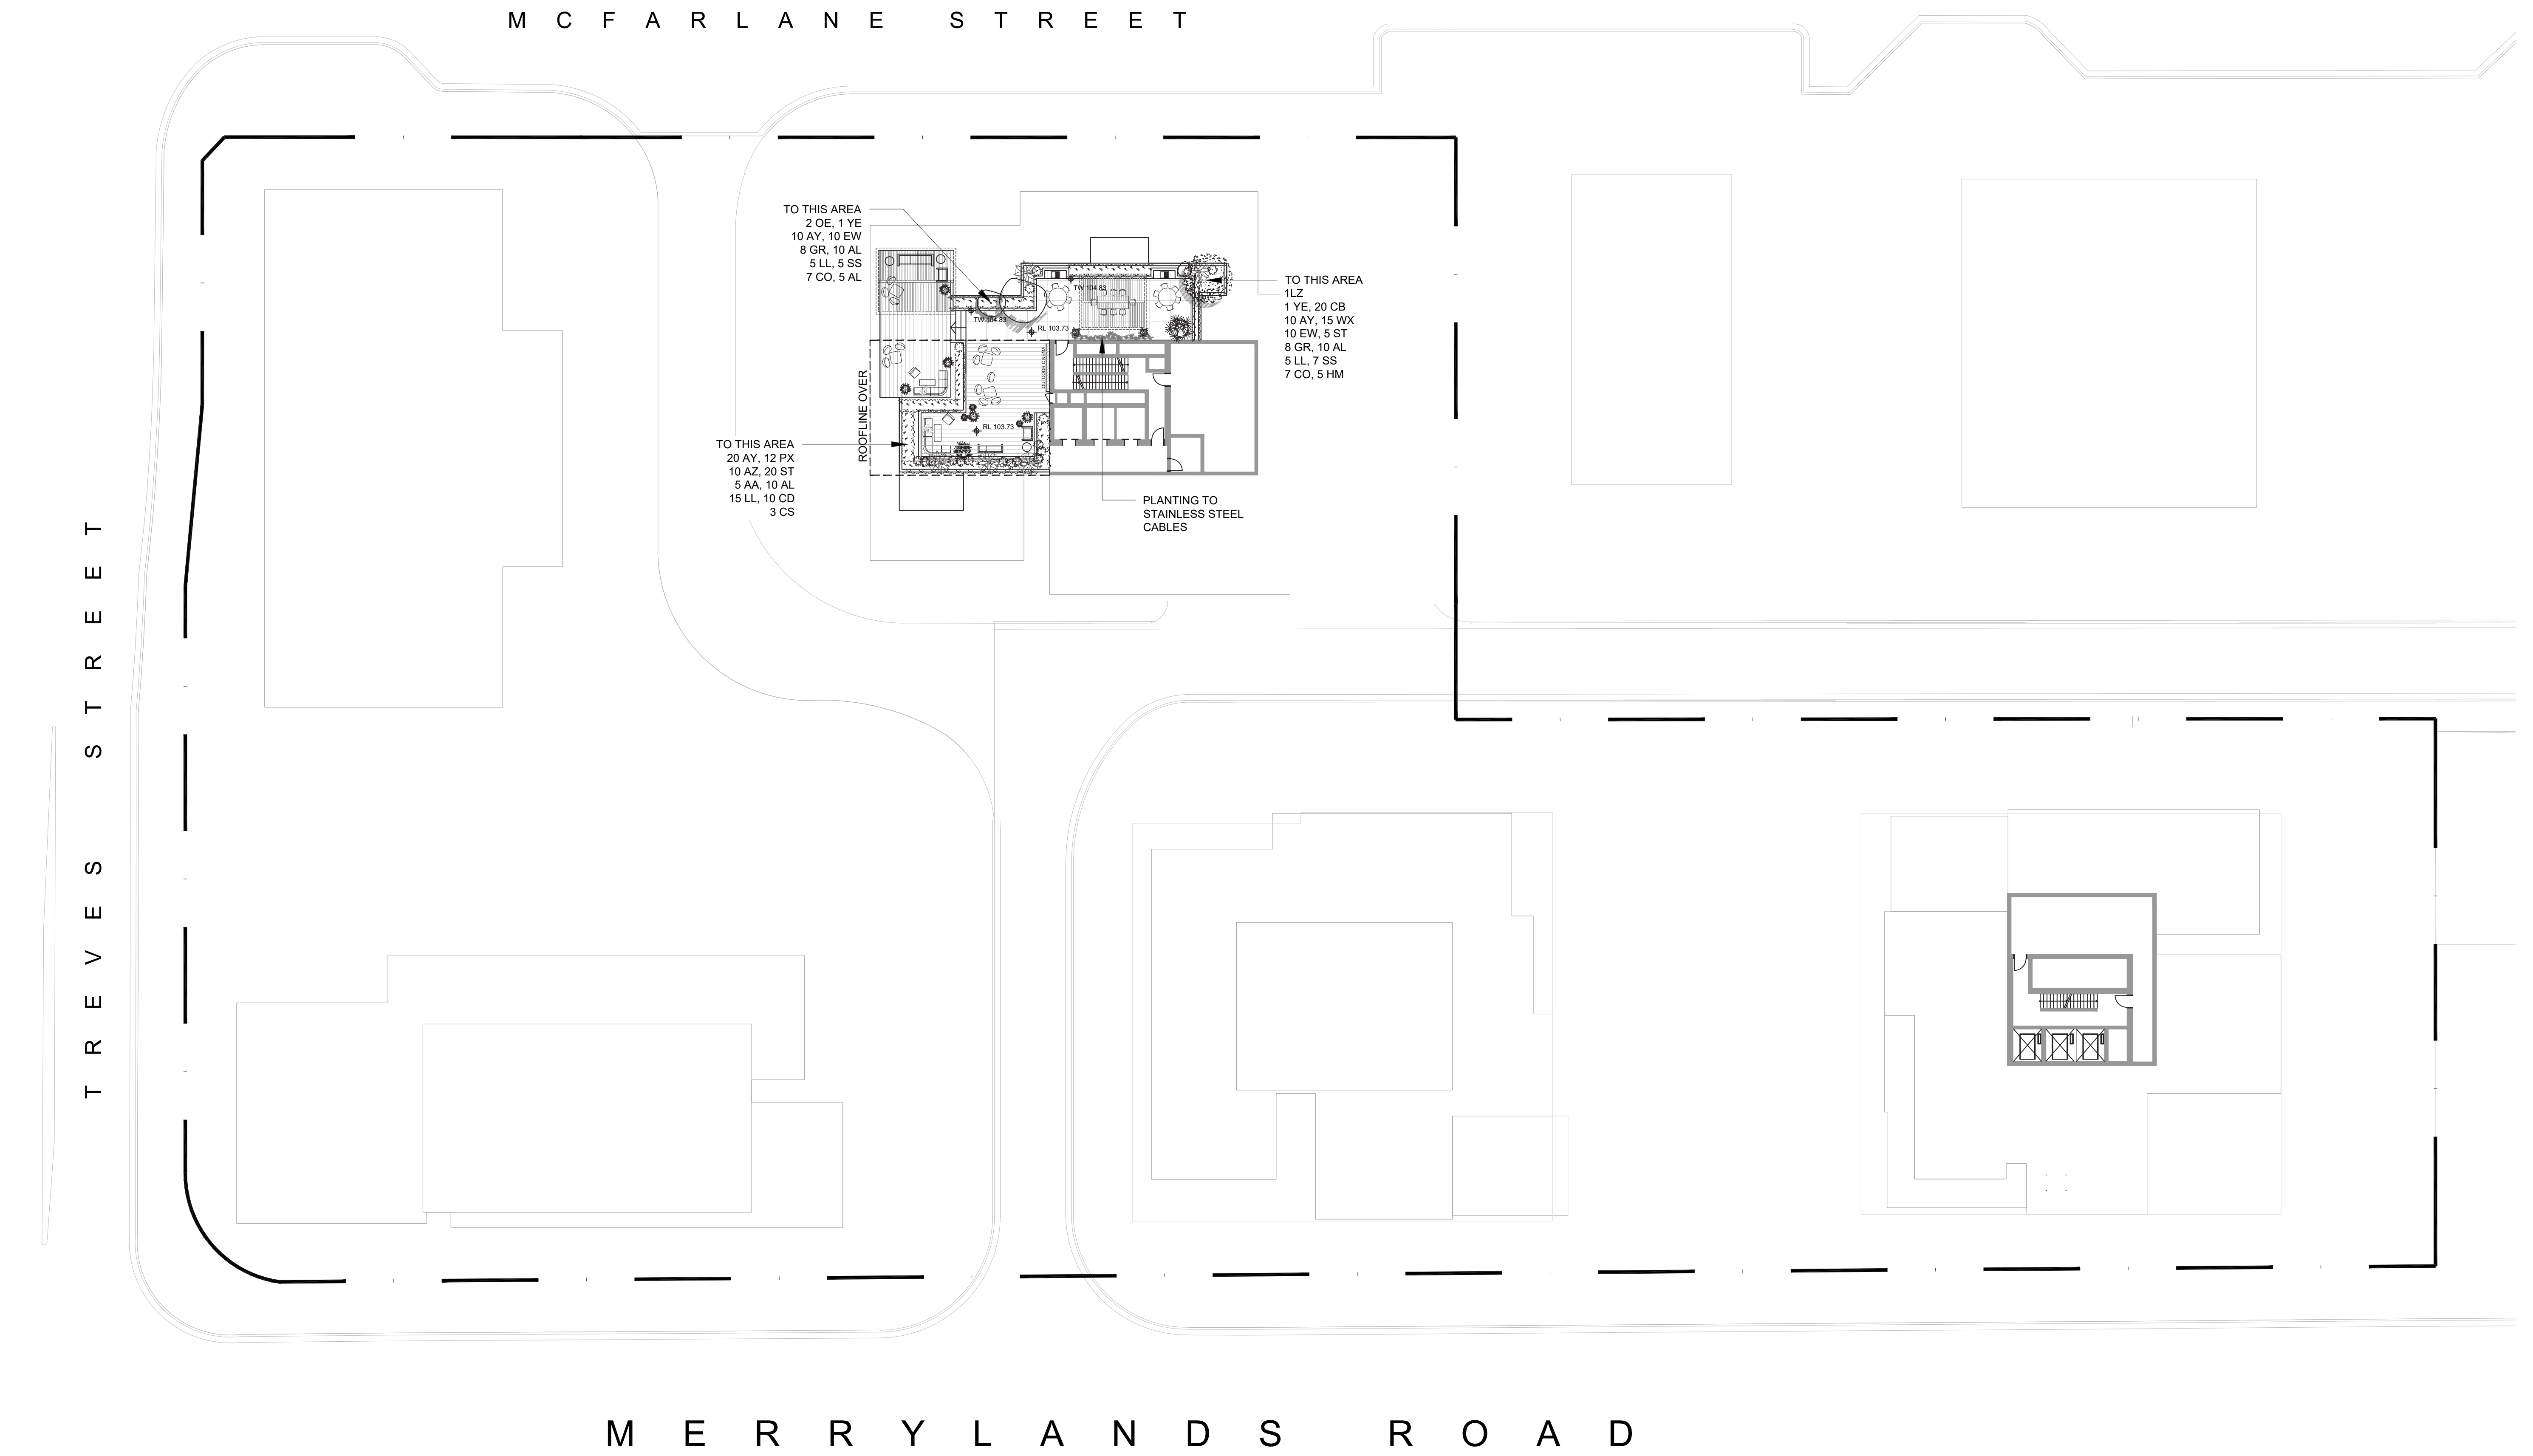

TREE REMOVAL AND RETENTION PLAN

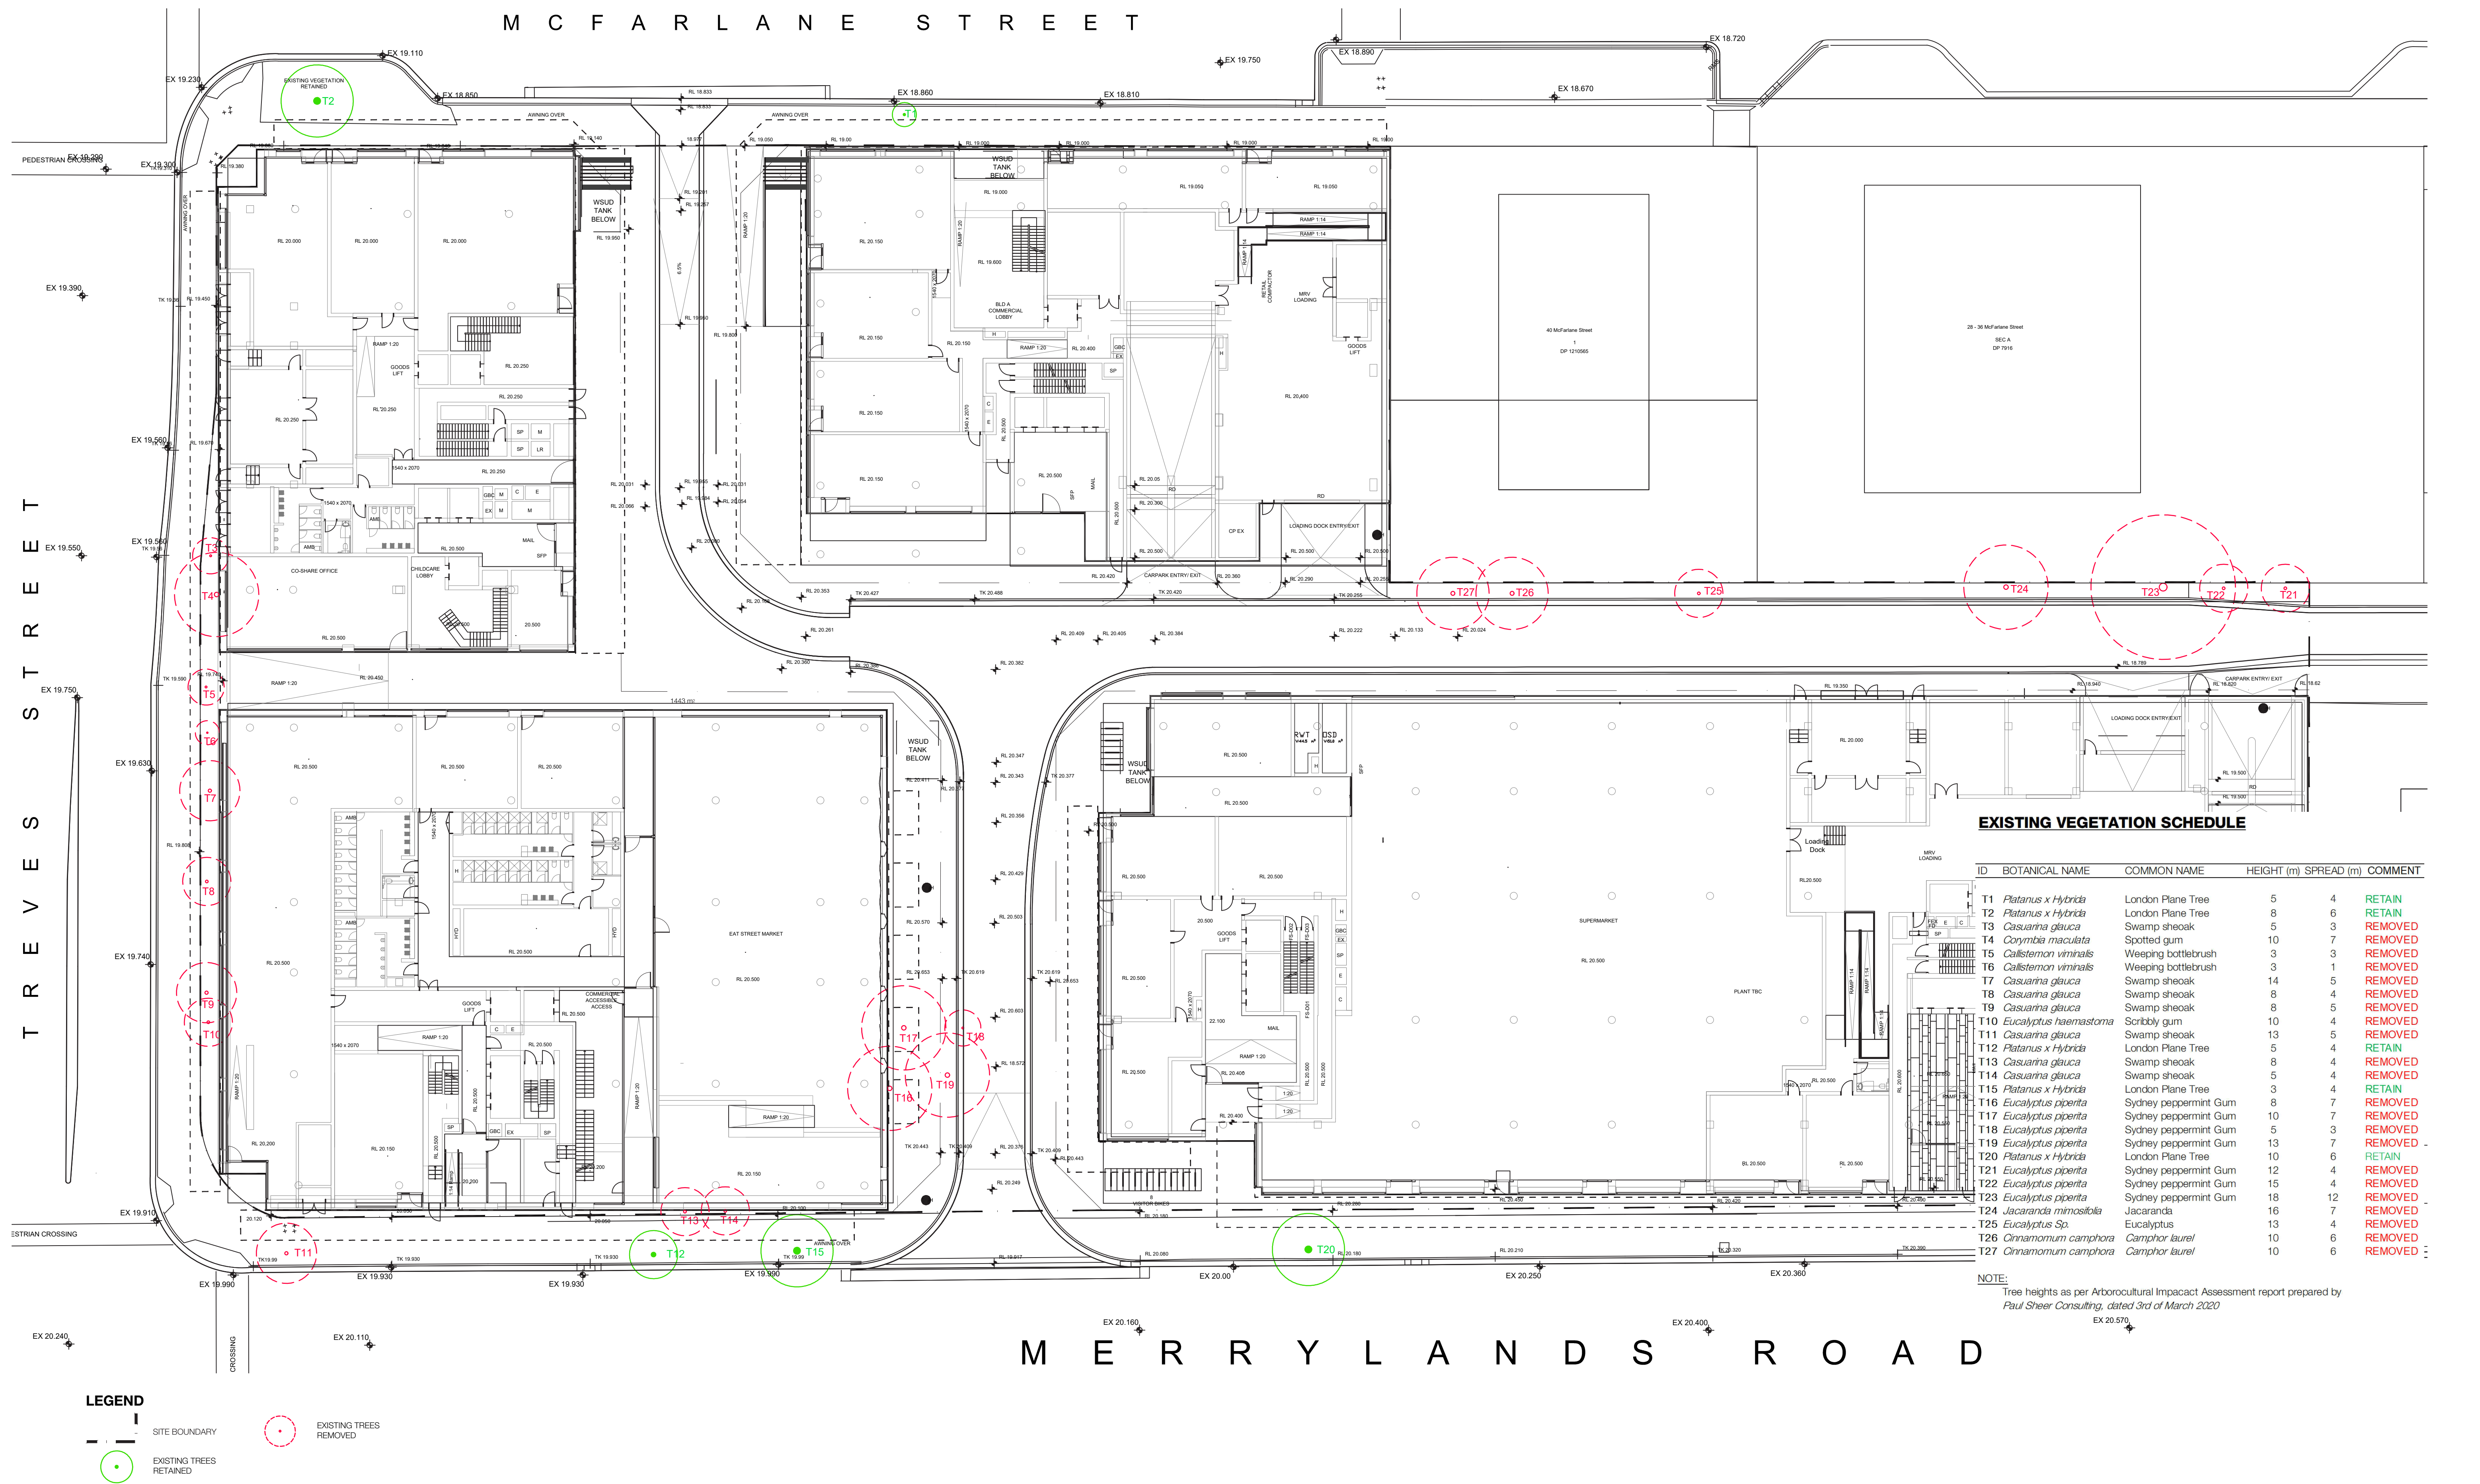


DETAILS



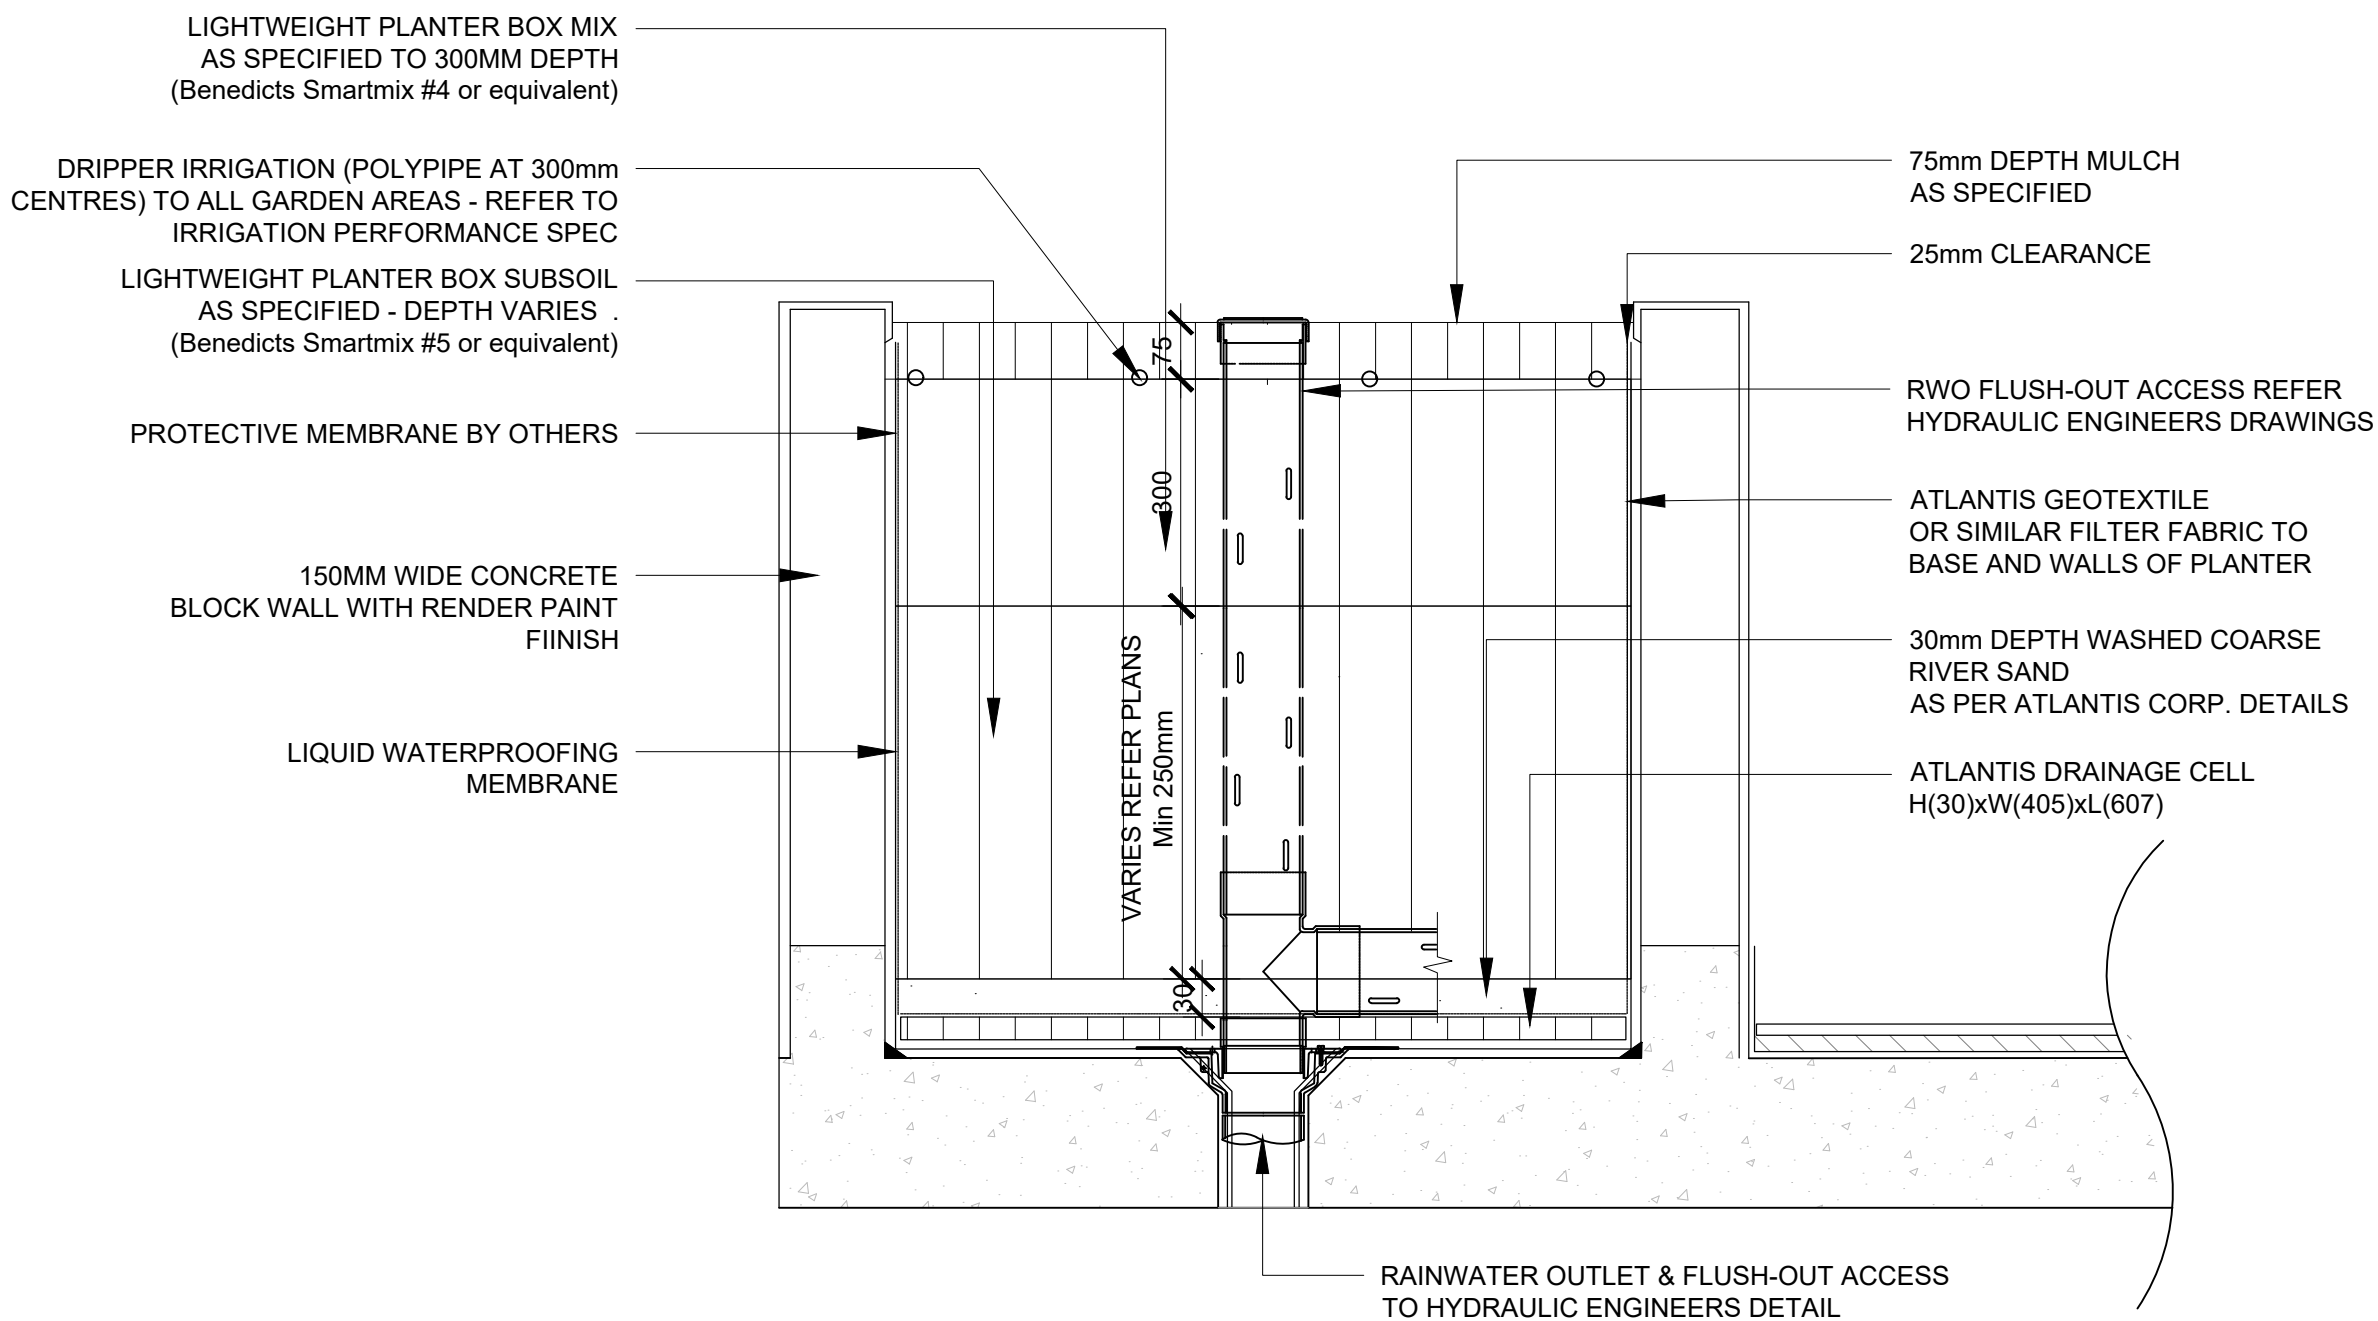


01 RAISED PLANTER DETAIL
TYPICAL SECTION 1:10


NOTE:
Minimum total soil depth (Horizon A + Horizon B) to be 1000mm for trees, 450mm for shrubs, 200mm for groundcovers.

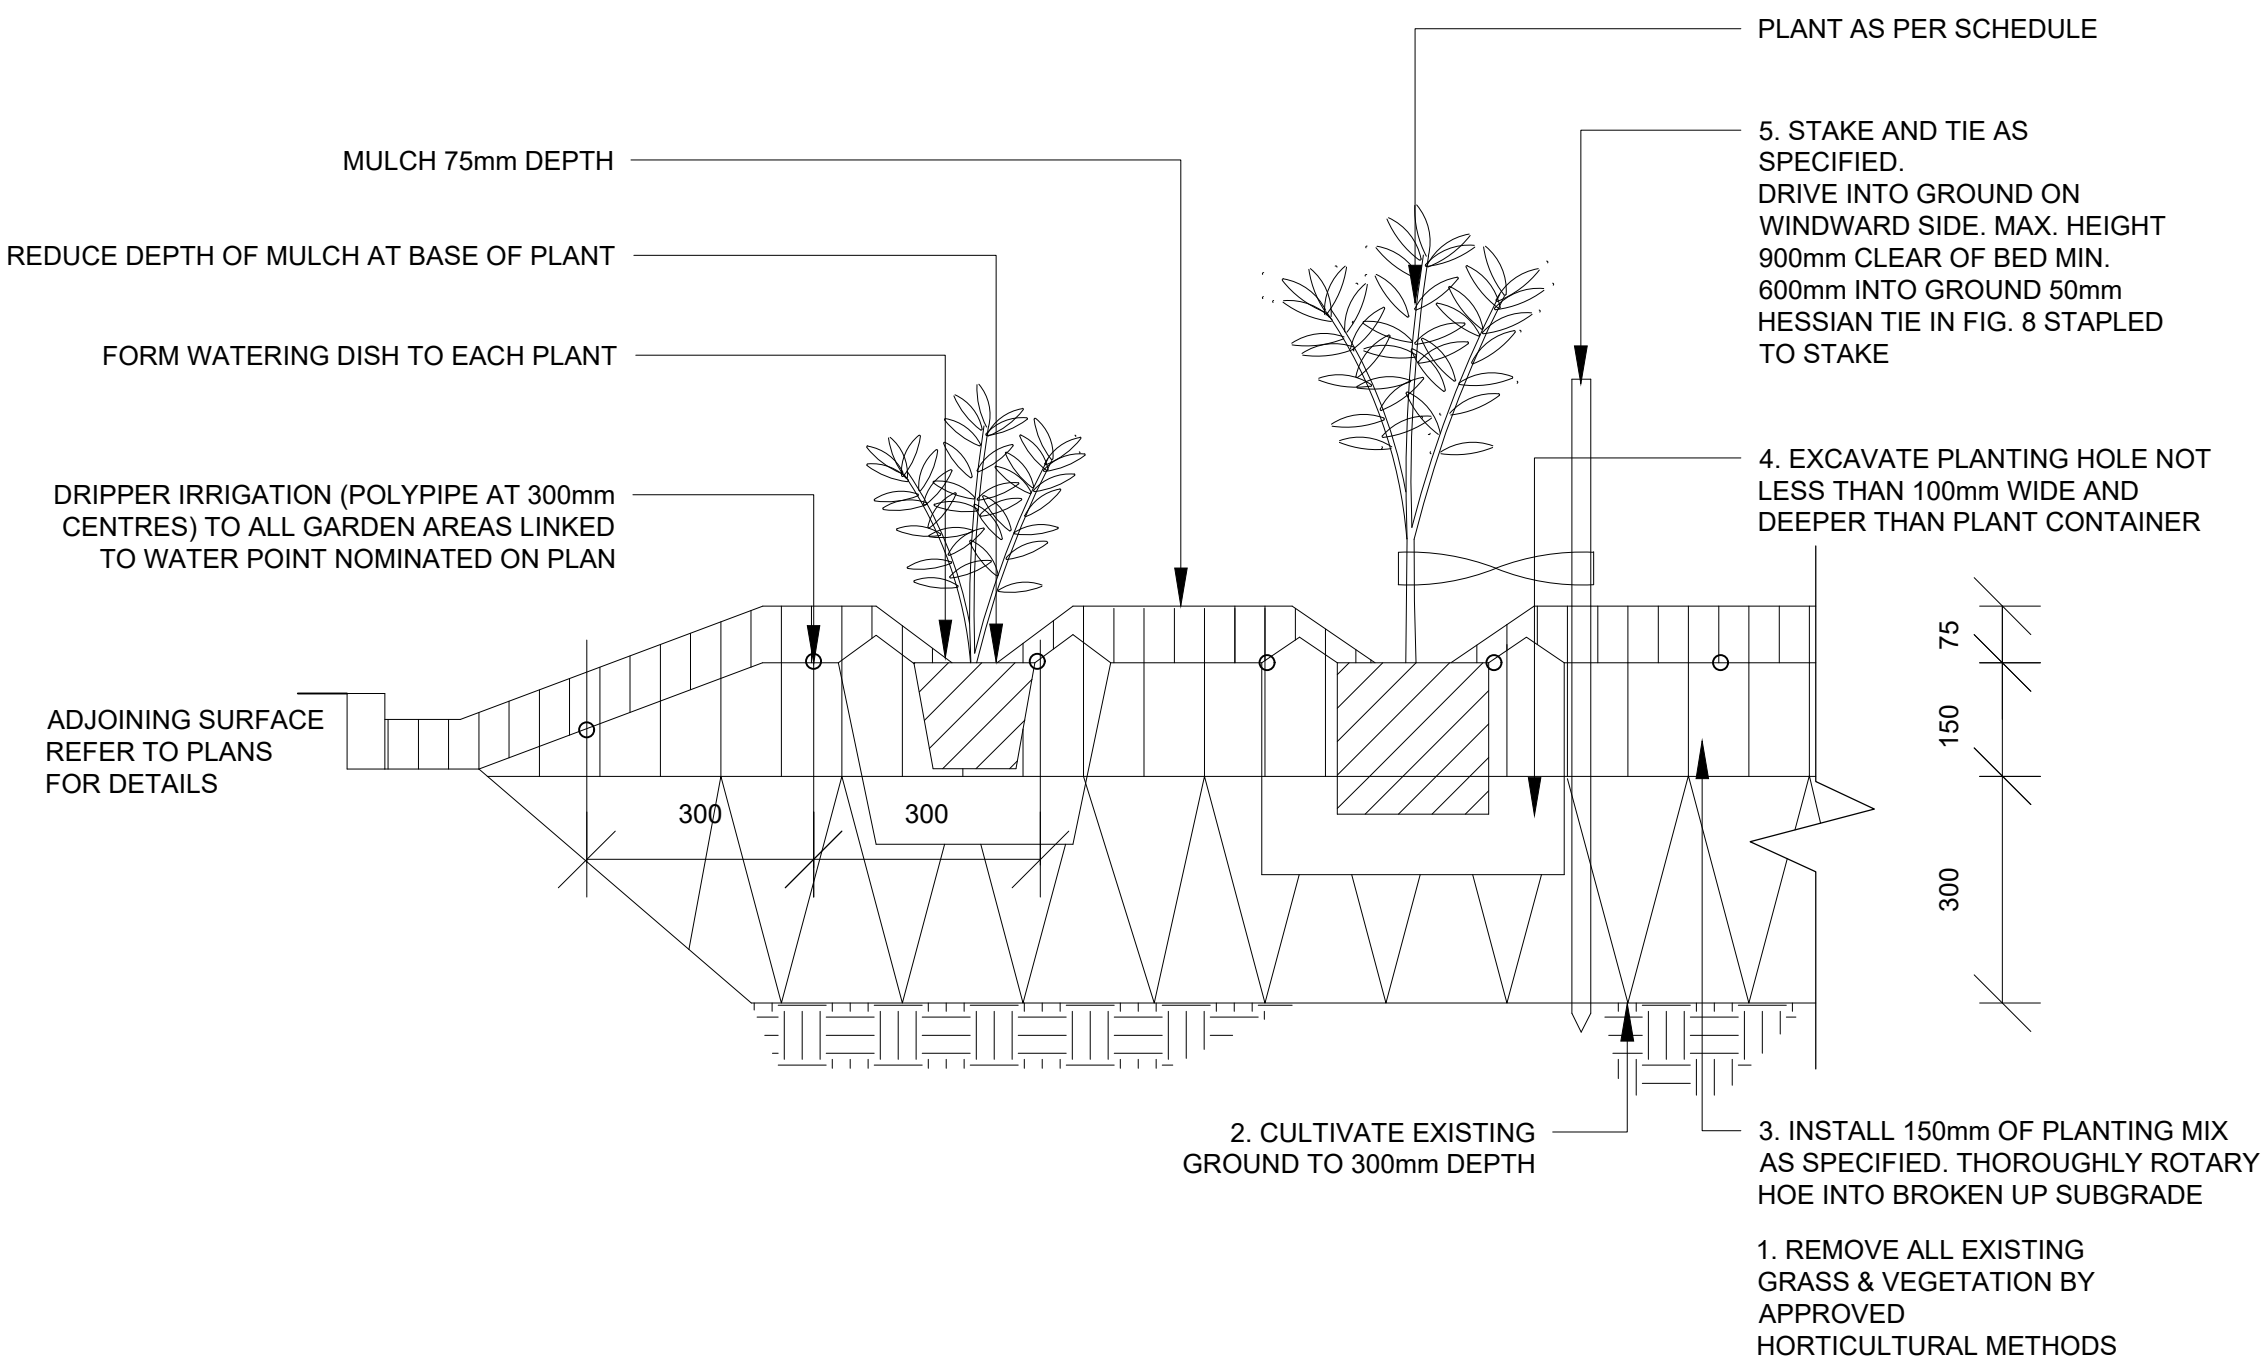

01 PLANTING ON GRADE DETAIL
TYPICAL SECTION 1:10

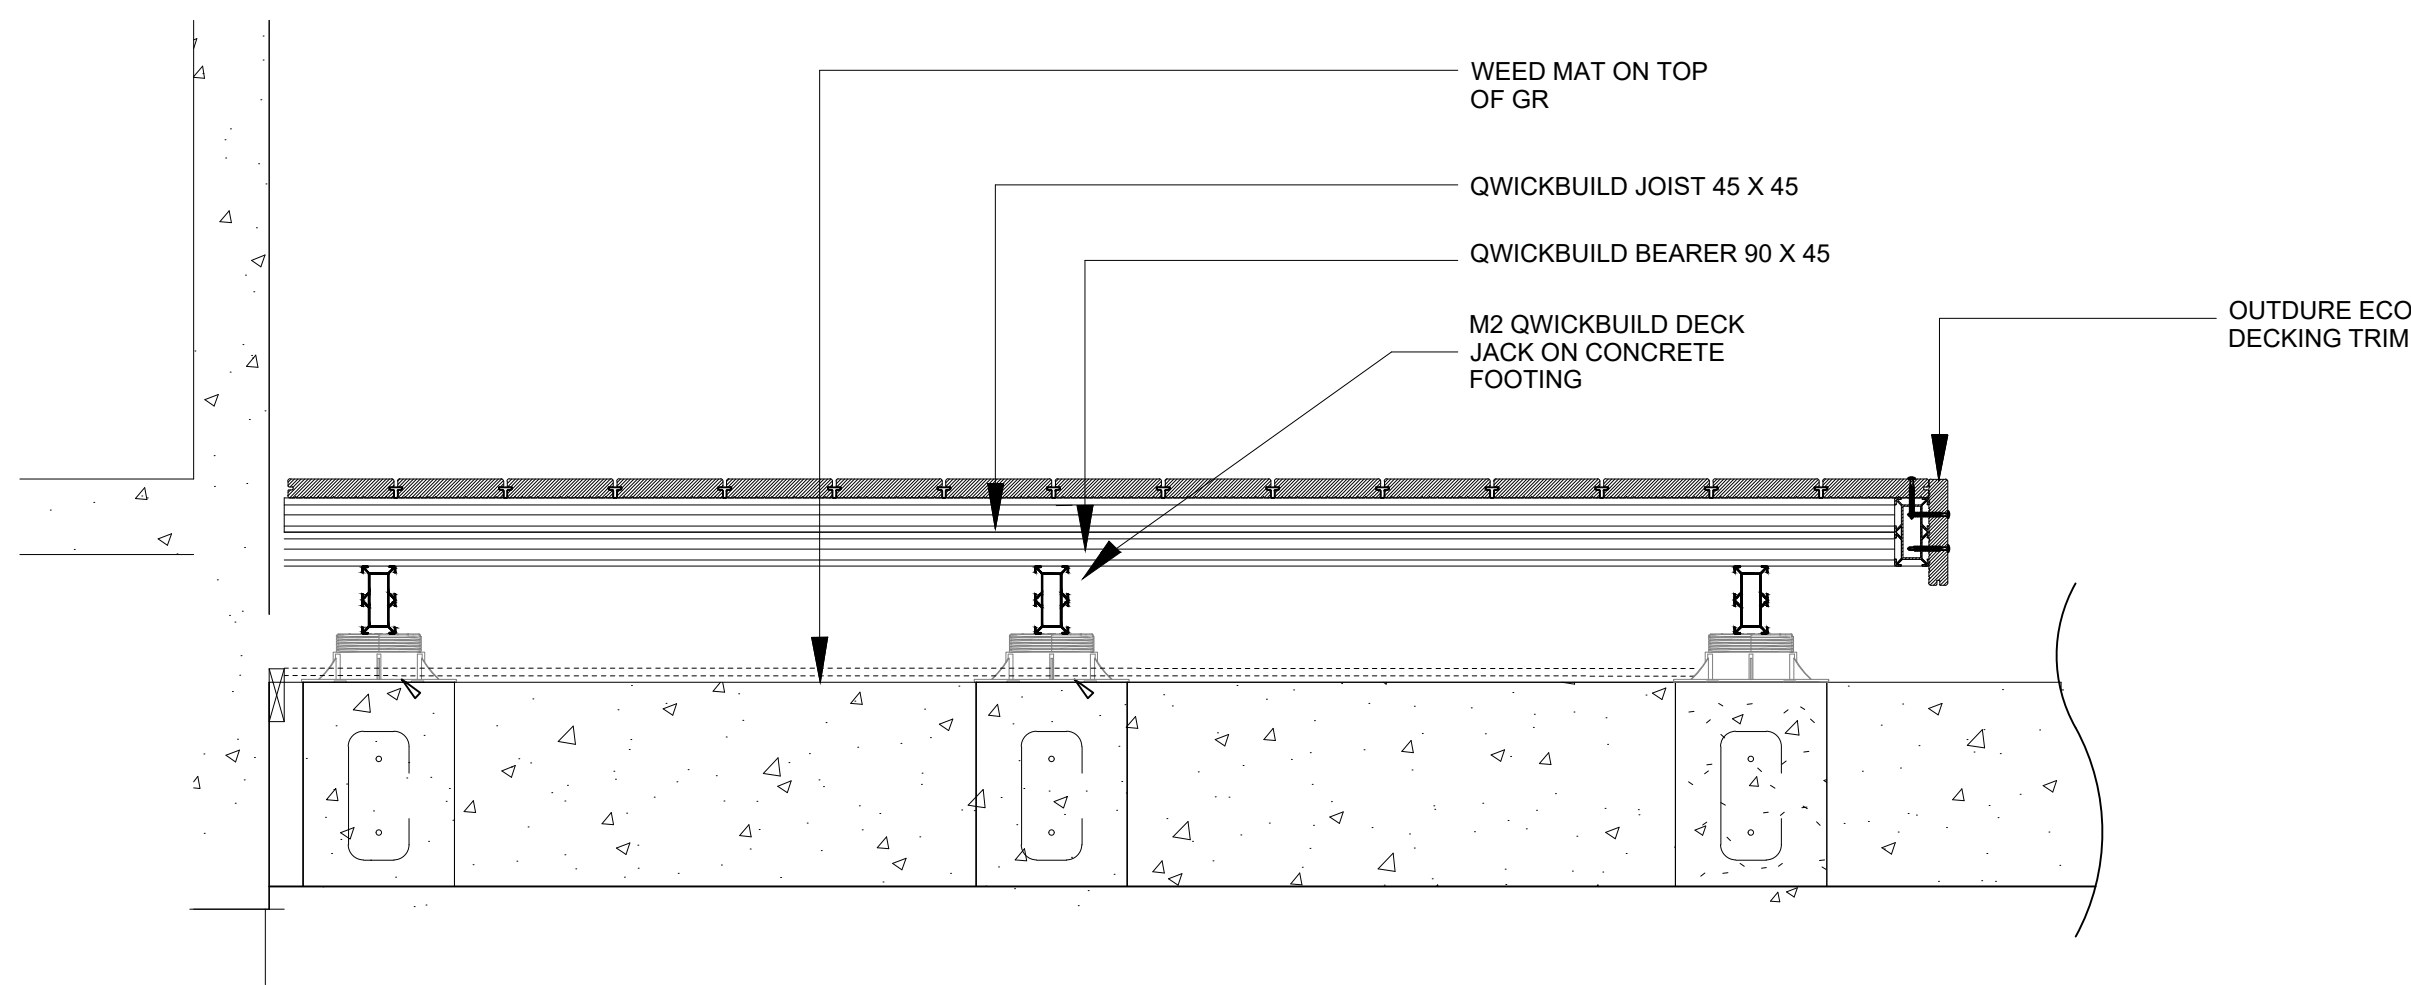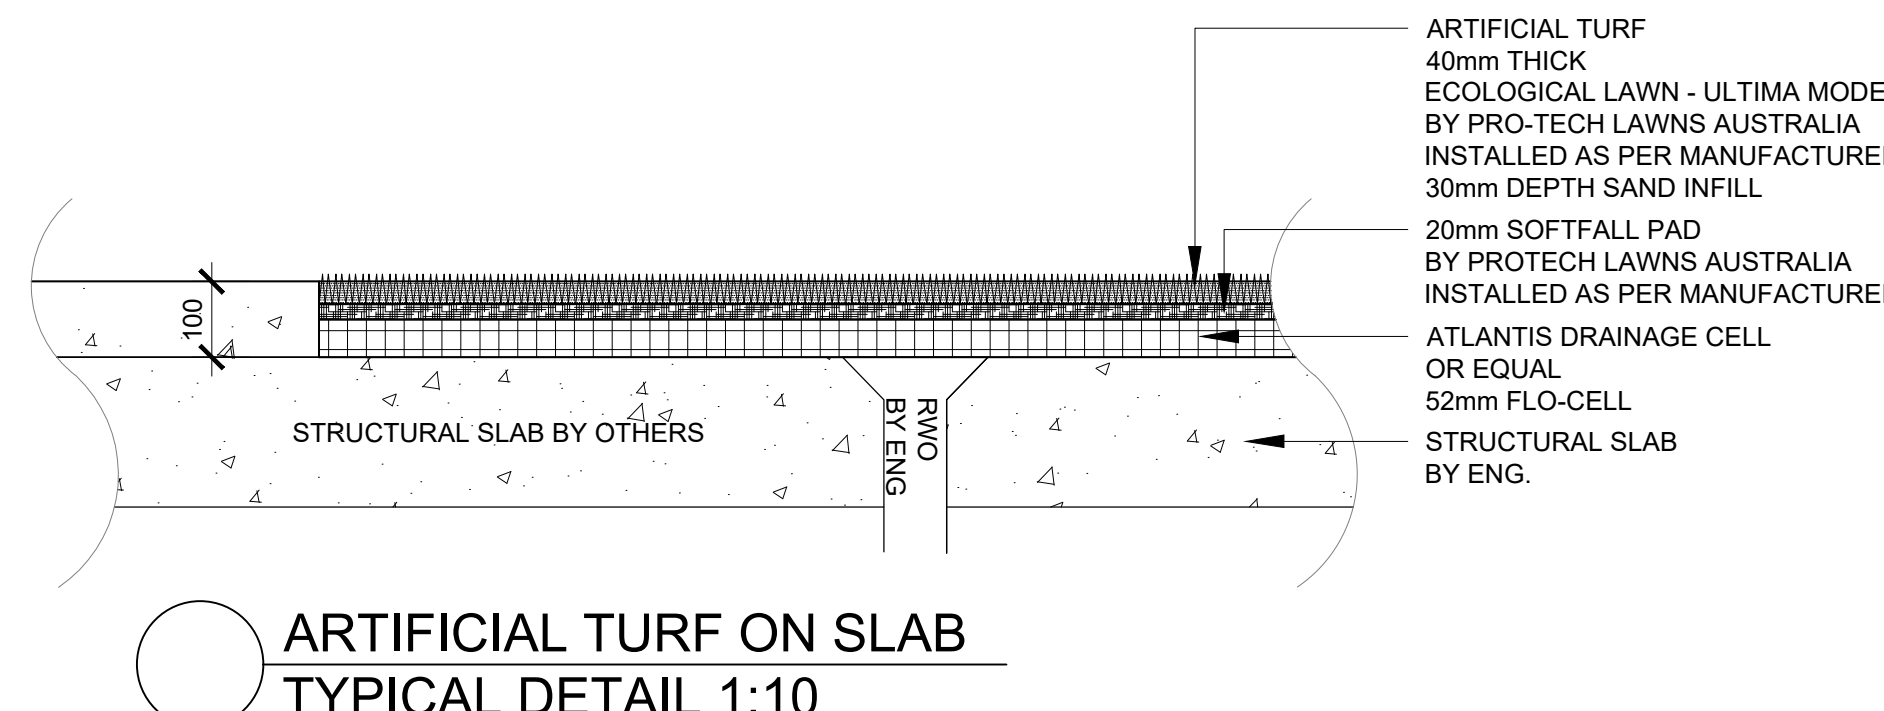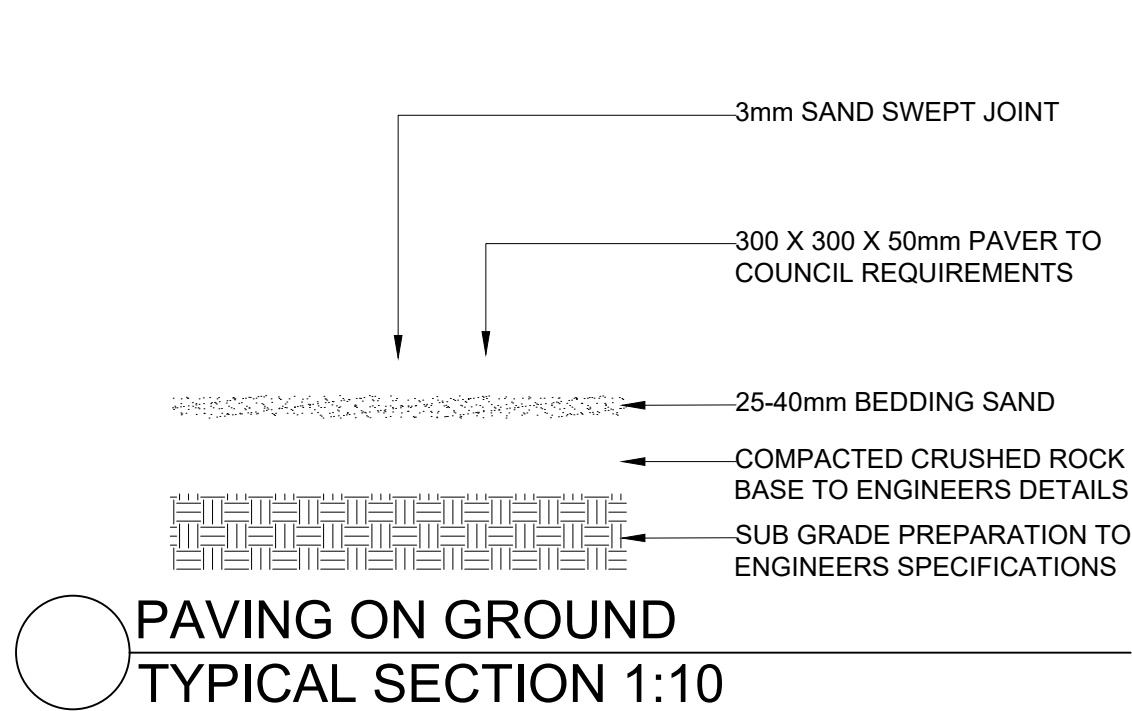


04 TIMBER DECKING ON OUTDURE SYSTEM TYPICAL DETAIL
SECTION 1:10

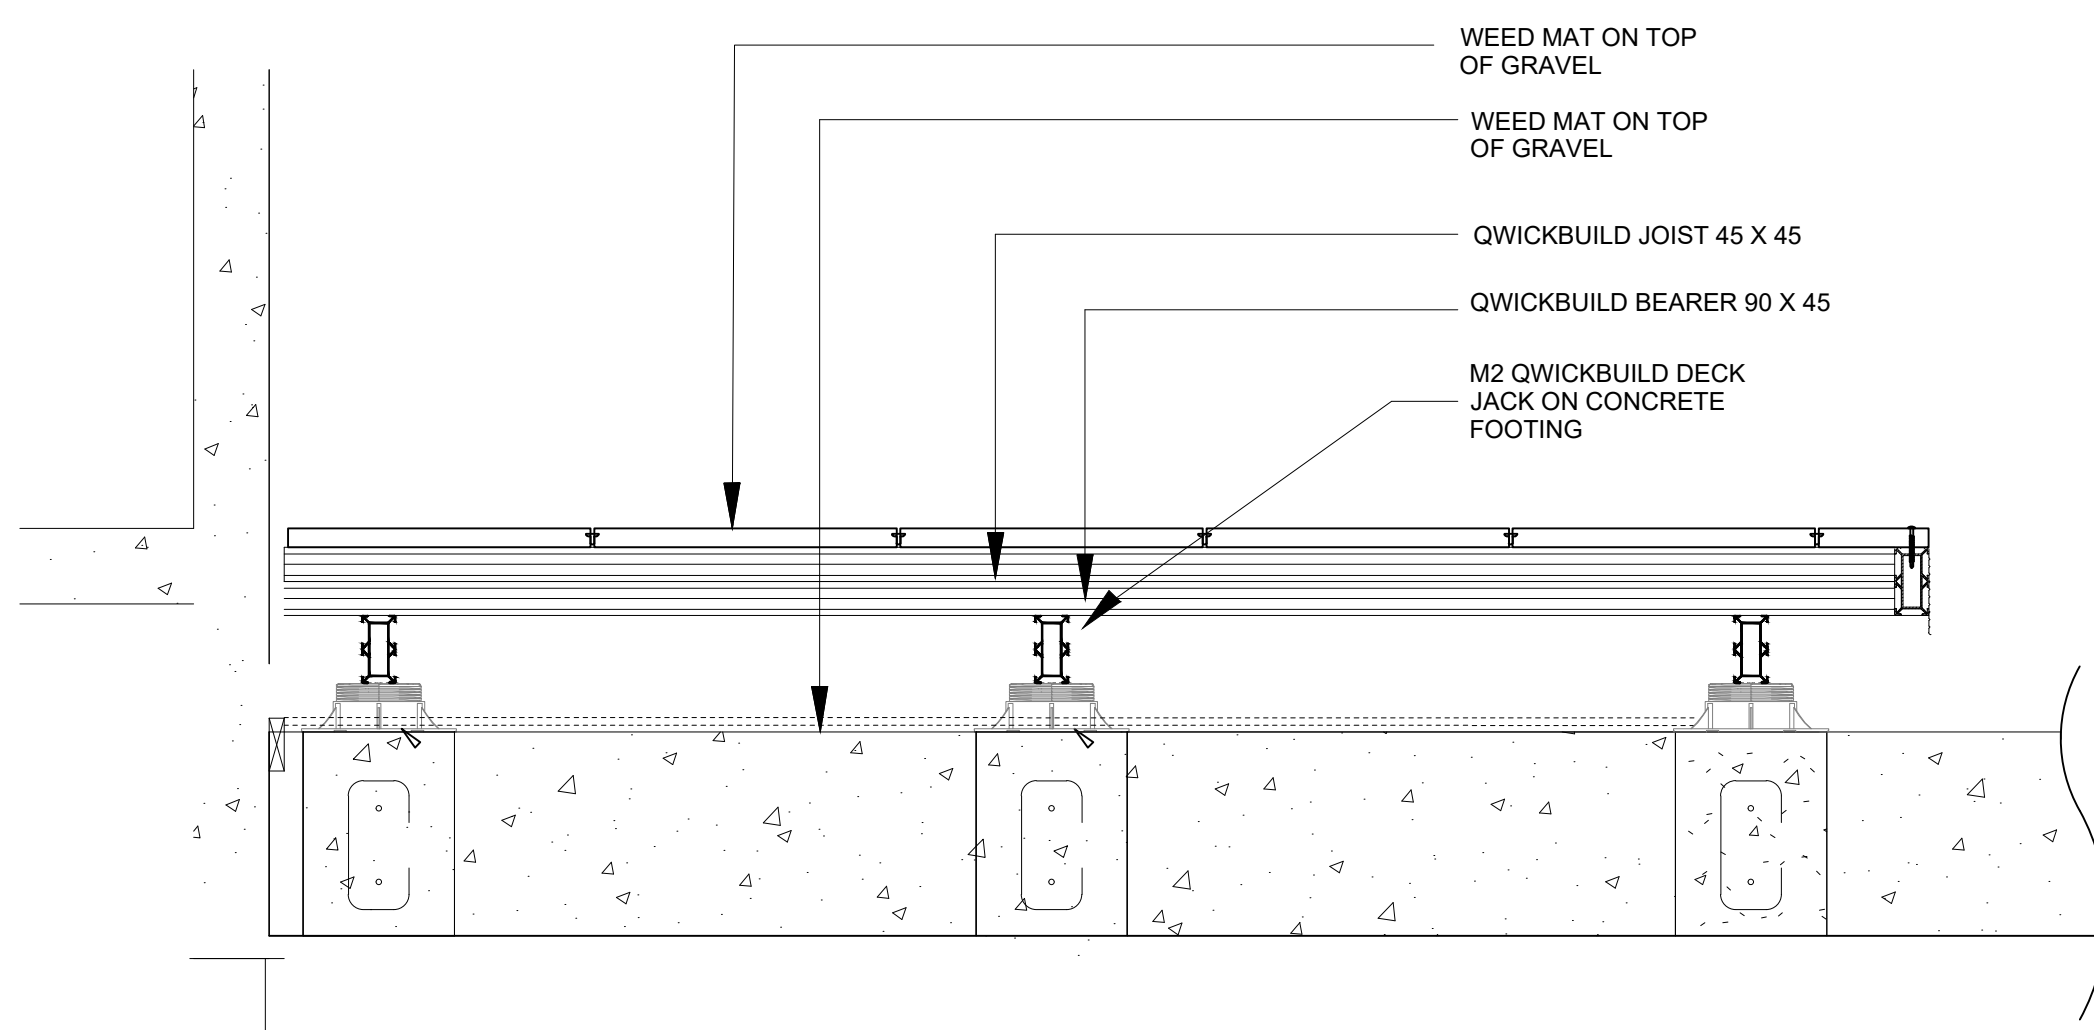

05 PAVING ON OUTDURE SYSTEM TYPICAL DETAIL
SECTION 1:10



DETAILS & PLANT SCHEDULE

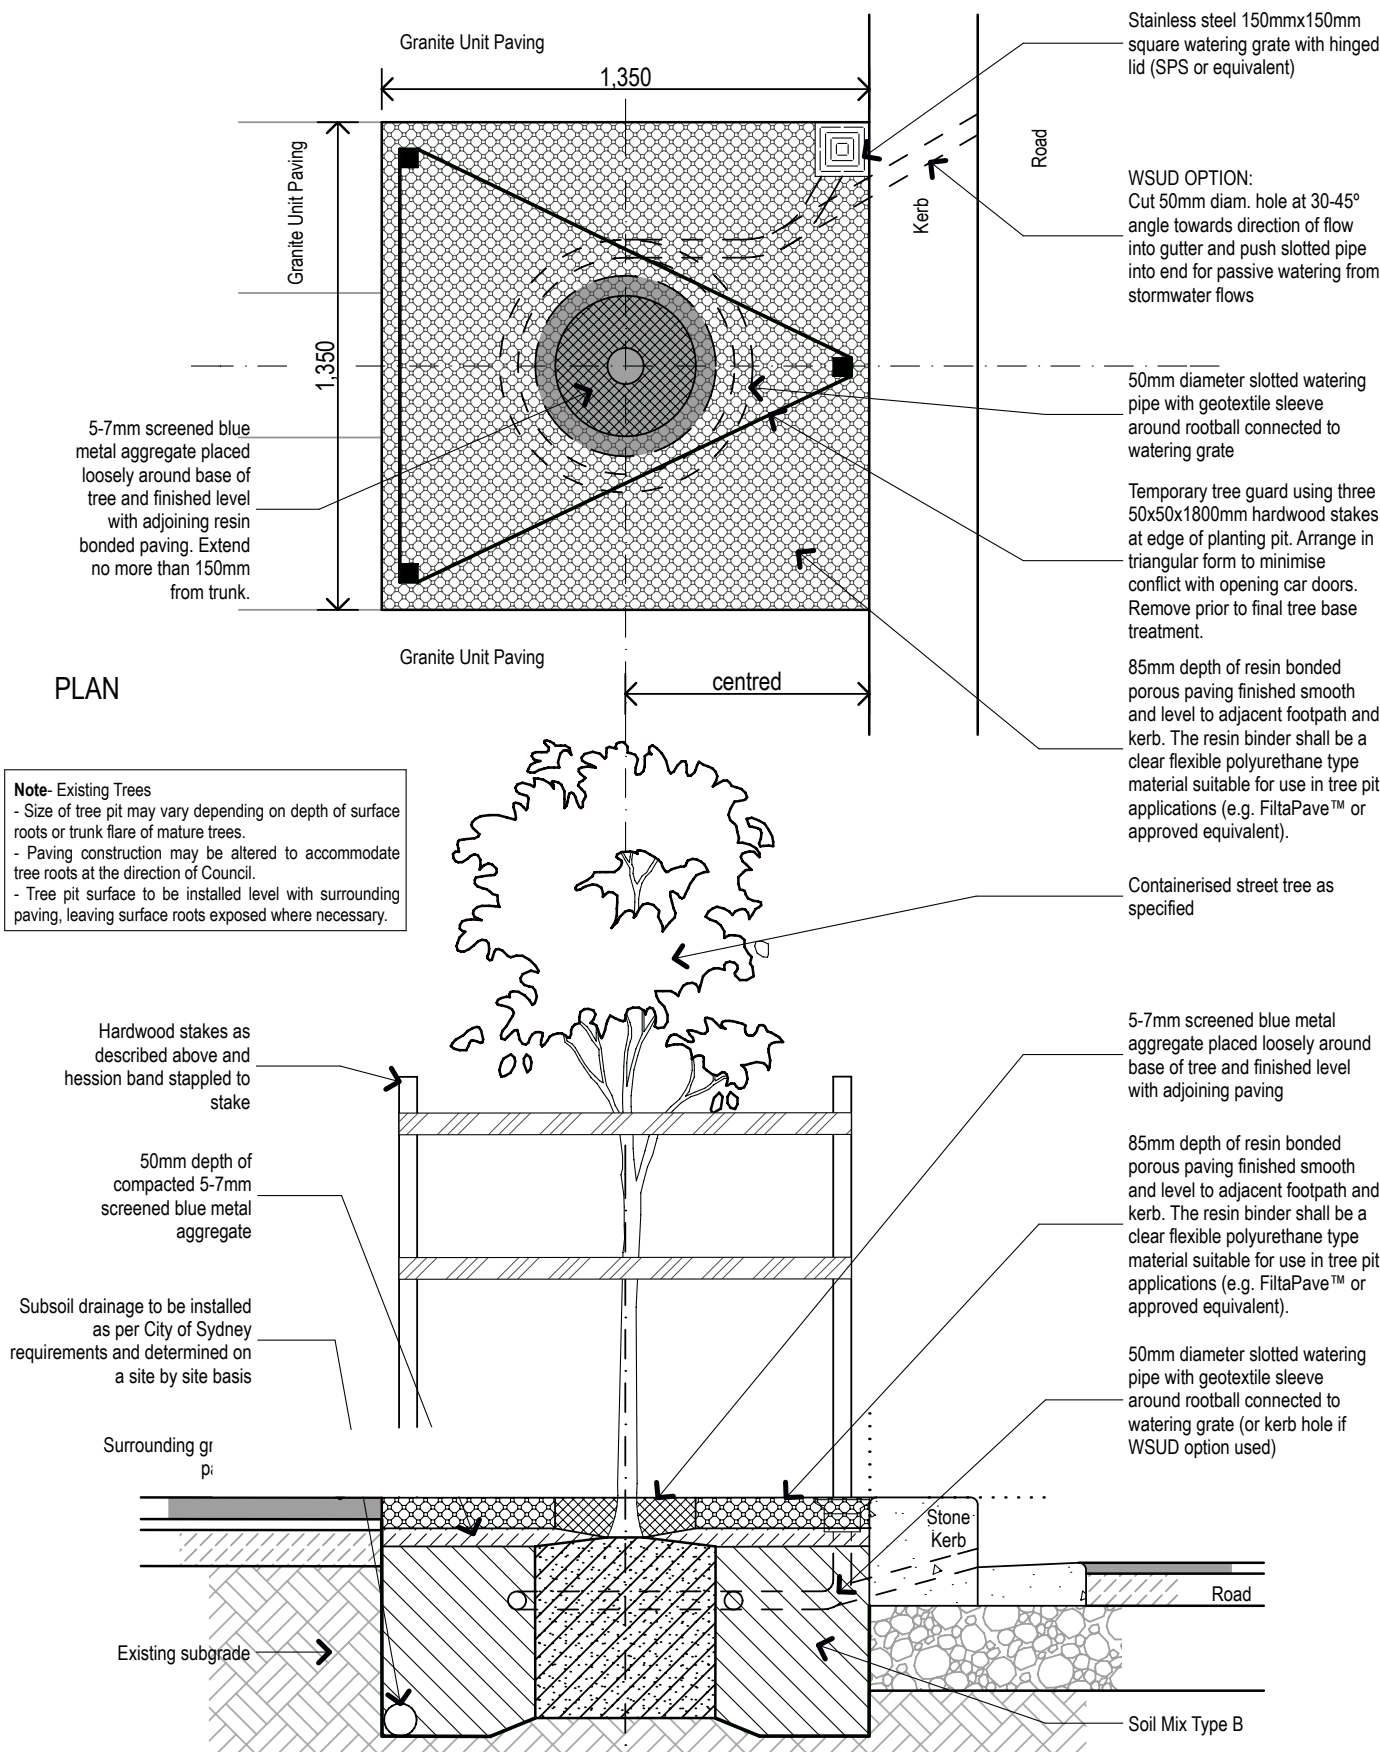

STREET TREE PLANTING TYPICAL DETAIL SECTION 1:210

GROUND FLOOR PLANT SCHEDULE

ID	BOTANICAL NAME	COMMON NAME	HEIGHT (m)	SPREAD (m)	SIZE	QTY
TREES						
EE	<i>Elaeocarpus eumundi</i>	Quandong	10m	4m	75L	23
PC	<i>Pyrus 'Fronzam Frontier'</i>	Ornamental Pear	9m	2m	100L	3
ZS	<i>Zelkova serrata</i>	Japanese zelkova	10m	7m	100L	30
SHRUBS						
SJ	<i>Strelitzia juncea</i>	Bird of Paradise	0.9 - 1m	1m	300mm	8
GROUNDCOVERS & CLIMBERS						
AE	<i>Aspidistra elatior</i>	Cast Iron Plant	0.6	0.5	200mm	15
DC	<i>Dianella Cassa Blue</i>	Native Flax	0.5m	0.4m	200mm	20
SS	<i>Senecio serpens</i>	Blue Chalksticks	0.3m	0.9m	200mm	8
VH	<i>Viola hederacea</i>	Native violet	0.3m	0.6m	200mm	10
AR	<i>Alternanthera Little Ruby</i>	Joyweed				

NOTE: * Plant quantities on planting plan take precedence over quantities identified in this schedule.

PODIUM LEVEL 1 PLANT SCHEDULE

ID	BOTANICAL NAME	COMMON NAME	HEIGHT (m)	SPREAD (m)	SIZE	QTY
TREES						
CA	<i>Cupaniopsis anacardioides</i>	Tuckeroo	9m	5m	100L	13
DL	<i>Dipsys lutescens</i>	Golden Cane Palm	6m	1.5m	75L	5
HO	<i>Howea forsteriana</i>	Lord Howe Island Palm	8m	2.5m	75L	17
HT	<i>Hibiscus tiliaceus</i>	Cottonwood	8m	5m	75L	13
LI	<i>Lagerstroemia indica</i> x L. fauriei 'Biloxi'	Japanese Crapemyrtle	6m	4m	100L	9
LZ	<i>Lagerstroemia indica</i> x L. fauriei 'Zuni'	Zuni Crepe Myrtle	4m	3m	100L	5
MG	<i>Magnolia 'Little Gem'</i>	Little Gem magnolia	5m	4m	100L	13
SHRUBS						
AA	<i>Agave attenuata</i>	Century Plant	0.9	1.2	300mm	47
AL	<i>Acacia 'Limelight'</i>	Bower wattle	1m	1.5m	300mm	160
AN	<i>Alpinia nutans</i>	Dwarf Ginger	1m	0.5m	200mm	40
AW	<i>Acalypha wilkesiana</i>	Copperleaf	1.8m	1.5m	300mm	20
AX	<i>Alcantarea extensa</i>	Giant Bromeliad	1m	1m	300mm	8
AZ	<i>Alpinia zerumbet</i>	Shell Ginger	2m	2m	300mm	70
CG	<i>Callistemon salignus</i> 'Great Balls of Fire'	Bottlebrush	1.5m	1.5m	300mm	140
CO	<i>Cordylina Red Sensation</i>	Cordylina	2.5m	1.5m	400mm	50
CS	<i>Chamaedorea seifrizii</i>	Bamboo Palm	3.5m	3.5m	75L	38
CY	<i>Cycas revoluta</i>	Sago Palm	1.5m	1.5m	400mm	23
EW	<i>Euphorbia wulfenii</i>	Mediterranean Spurge	1.2m	1.2m	300mm	160
GR	<i>Gardenia radicans</i>	Trailing Gardenia	0.4m	0.7m	300mm	25
HM	<i>Hymenosporum flavum</i> 'Gold Nugget	Native Frangipani	0.7	0.7m	300mm	50
LP	<i>Loropetalum chinense</i> 'Purple Pixie'	Chinese Witchhazel	1m	0.9	300mm	8
MC	<i>Melaleuca 'Claret Tops'</i>	Honey myrtle	1m	1.2m	300mm	40
PX	<i>Philodendron xanadu</i>	Xanadu	1.2m	1.2m	300mm	100
RE	<i>Rhapis excelsa</i>	Lady Palm	2m	1.2m	400mm	120
SG	<i>Syzygium 'Cascade'</i>	Lilly Pilly	2-3m	1.2m	45L	200
SJ	<i>Strelitzia juncea</i>	Bird of Paradise	0.9 - 1m	1m	300mm	130
ZF	<i>Zamia furfuracea</i>	Cardboard palm	1m	1.5m	45L	95

GROUNDCOVERS & CLIMBERS

CD	<i>Carpobrotus glaucescens</i>	Pig Face	0.3m	0.8m	200mm	155
CW	<i>Calathea ruflbarba</i> 'Wavestar'	Peacock Plant	1m	0.5m	200mm	20
DC	<i>Dianella Cassa Blue</i>	Native Flax	0.5m	0.4m	200mm	155
DR	<i>Dichondra repens</i>	Kidney weed	0.2m	0.5m	200mm	185
HH	<i>Heliconia 'Hot Rio Nights'</i>	Heliconia	2m	0.8m	300mm	30
PH	<i>Philodendron Rojo Congo</i>	Rojo Congo	0.5	0.7	300mm	65
PT	<i>Phormium tenax</i>	New Zealand flax	1m	1m	200mm	30
RS	<i>Rhoeo spathacea</i>	Moses-in-the-cradle	0.3m	0.6m	200mm	40
SS	<i>Senecio serpens</i>	Blue Chalksticks	0.3m	0.9m	200mm	60
VH	<i>Viola hederacea</i>	Native violet	0.3m	0.6m	200mm	95
AR	<i>Alternanthera Little Ruby</i>	Joyweed				
LM	<i>Liriope 'Evergreen Giant'</i>	Lilly Turf	0.6	0.6	200mm	20

NOTE: * Plant quantities on planting plan take precedence over quantities identified in this schedule.

PODIUM LEVEL 2 PLANT SCHEDULE

ID	BOTANICAL NAME	COMMON NAME	HEIGHT (m)	SPREAD (m)	SIZE	QTY
TREES						
CA	<i>Cupaniopsis anacardioides</i>	Tuckeroo	9m	5m	100L	21
DL	<i>Dipsys lutescens</i>	Golden Cane Palm	6m	1.5m	75L	18
HO	<i>Howea forsteriana</i>	Lord Howe Island Palm	8m	2.5m	75L	33
HT	<i>Hibiscus tiliaceus</i>	Cottonwood	8m	5m	75L	8
LI	<i>Lagerstroemia indica</i> x L. fauriei 'Biloxi'	Japanese Crapemyrtle	6m	4m	100L	4
LZ	<i>Lagerstroemia indica</i> x L. fauriei 'Zuni'	Zuni Crepe Myrtle	4m	3m	100L	15
SN	<i>Strelitzia nicolai</i>	Gian bird of paradise	6.5m	3m	100L	23
WA	<i>Waterhousia floribunda</i> 'Sweeper'	Weeping Lilly Pilly	8m	5m	100L	6
MG	<i>Magnolia 'Little Gem'</i>	Little Gem magnolia	5m	4m	100L	14
OE	<i>Olea europaea</i>	Olive tree	6m	4m	100L	9

SHRUBS

AA	<i>Agave attenuata</i>	Century Plant	0.9	1.2	300mm	42
AN	<i>Alpinia nutans</i>	Dwarf Ginger	1m	0.5m	200mm	120
AW	<i>Acalypha wilkesiana</i>	Copperleaf	1.8m	1.5m	300mm	32
AX	<i>Alcantarea extensa</i>	Giant Bromeliad	1m	1m	300mm	7
AZ	<i>Alpinia zerumbet</i>	Shell Ginger	2m	2m	300mm	210
CG	<i>Callistemon salignus</i> 'Great Balls of Fire'	Bottlebrush	1.5m	1.5m	300mm	205
CM	<i>Carissa macrocarpa</i> 'Desert Star'	Natal Plum	0.5	0.6	300mm	145
CO	<i>Cordylina Red Sensation</i>	Cordylina	2.5m	1.5m	400mm	58
CS	<i>Chamaedorea seifrizii</i>	Bamboo Palm	3.5m	3.5m	75L	31
EW	<i>Euphorbia wulfenii</i>	Mediterranean Spurge	1.2m	1.2m	300mm	80
GR	<i>Gardenia radicans</i>	Trailing Gardenia	0.4m	0.7m	300mm	230
HM	<i>Hymenosporum flavum</i> 'Gold Nugget	Native Frangipani	0.7	0.7m	300mm	40
LP	<i>Loropetalum chinense</i> 'Purple Pixie'	Chinese Witchhazel	1m	0.9	300mm	125
MC	<i>Melaleuca 'Claret Tops'</i>	Honey myrtle	1m	1.2m	300mm	170
PX	<i>Philodendron xanadu</i>	Xanadu	1.2m	1.2m	300mm	240
RE	<i>Rhapis excelsa</i>	Lady Palm	2m	1.2m	400mm	10
SG	<i>Syzygium 'Cascade'</i>	Lilly Pilly	2-3m	1.2m	45L	220
SJ	<i>Strelitzia juncea</i>	Bird of Paradise	0.9 - 1m	1m	300mm	90
ZF	<i>Zamia furfuracea</i>	Cardboard palm	1m	1.5m	45L	85

GROUNDCOVERS & CLIMBERS

CD	<i>Carpobrotus glaucescens</i>	Pig Face	0.3m	0.8m	200mm	210
CW	<i>Calathea ruflbarba</i> 'Wavestar'	Peacock Plant	1m	0.5m	200mm	40
DC	<i>Dianella Cassa Blue</i>	Native Flax	0.5m	0.4m	200mm	280
LK	<i>Lomandra Tanika</i>	Mat Rush	0.5m	0.5m	200mm	140
PT	<i>Phormium tenax</i>	New Zealand flax	1m	1m	200mm	70
SS	<i>Senecio serpens</i>	Blue Chalksticks	0.3m	0.9m	200mm	30
VM	<i>Vinca minor</i>	Vinca	0.3m	0.8m	200mm	190
AR	<i>Alternanthera Little Ruby</i>	Joyweed				90
LM	<i>Liriope 'Evergreen Giant'</i>	Lilly Turf	0.6	0.6	200mm	60

NOTE: * Plant quantities on planting plan take precedence over quantities identified in this schedule.

PLANT SCHEDULE

ID	BOTANICAL NAME	COMMON NAME	HEIGHT (m)	SPREAD (m)	SIZE	QTY
TREES						
HT	<i>Hibiscus tiliaceus</i>	Cottonwood	8m	5m	75L	4
LZ	<i>Lagerstroemia indica</i> x L. fauriei 'Zuni'	Zuni Crepe Myrtle	4m	3m	100L	2
YE	<i>Yucca Elephantipes</i>	Spineless yucca	3m	2.5m	100L	2
OE	<i>Olea europaea</i>	Olive tree	6m	4m	100L	1
SHRUBS						
AA	<i>Agave attenuata</i>	Century Plant	0.9	1.2	300mm	15
AL	<i>Acacia 'Limelight'</i>	Bower wattle	1m	1.5m	300mm	26
AY	<i>Adenanthos sericeus</i>	Wooly Bush	2m	1m	400mm	58
AZ	<i>Alpinia zerumbet</i>	Shell Ginger	2m	2m	300mm	25
CS	<i>Chamaedorea seifrizii</i>	Bamboo Palm	3.5m	3.5m	75L	5
EW	<i>Euphorbia wulfenii</i>	Mediterranean Spurge	1.2m	1.2m	300mm	10
PX	<i>Philodendron xanadu</i>	Xanadu	1.2m	1.2m	300mm	34

GROUNDCOVERS & CLIMBERS

CD	<i>Carpobrotus glaucescens</i>	Pig Face	0.3m	0.8m	200mm	30
LL	<i>Lomandra longifolia</i> 'Nyalla'	Mat Rush	0.8m	0.8m	200mm	39
ST	<i>Sansevieria trifasciata</i>	Mother in Law's Tongue	0.5m	0.5m	200mm	60
LM	<i>Liriope 'Evergreen Giant'</i>	Lilly Turf	0.6	0.6	200mm	

NOTE: * Plant quantities on planting plan take precedence over quantities identified in this schedule.

LEVEL 17 TERRACES PLANT SCHEDULE

ID	BOTANICAL NAME	COMMON NAME	HEIGHT (m)	SPREAD (m)	SIZE	QTY
TREES						
LZ	<i>Lagerstroemia indica</i> x L. fauriei 'Zuni'	Zuni Crepe Myrtle	4m	3m	100L	8
YE	<i>Yucca Elephantipes</i>	Spineless yucca	3m	2.5m	100L	3
OE	<i>Olea europaea</i>	Olive tree	6m	4m	100L	7

SHRUBS

AA	<i>Agave attenuata</i>	Century Plant	0.9	1.2	300mm	23
AL	<i>Acacia 'Limelight'</i>	Bower wattle	1m	1.5m	300mm	140
AY	<i>Adenanthos sericeus</i>	Wooly Bush	2m	1m	400mm	119
AZ	<i>Alpinia zerumbet</i>	Shell Ginger	2m	2m	300mm	20
CB	<i>Crassula 'Bluebird'</i>	Jade Plant	0.8	0.8m	300mm	25
CO	<i>Cordylina Red Sensation</i>	Cordylina	2.5m	1.5m	400mm	17
EW	<i>Euphorbia wulfenii</i>	Mediterranean Spurge	1.2m	1.2m	300mm	33
GR	<i>Gardenia radicans</i>	Trailing Gardenia	0.4m	0.7m	300mm	8
HM	<i>Hymenosporum flavum</i> 'Gold Nugget	Native Frangipani	0.7	0.7m	300mm	10
PX	<i>Philodendron xanadu</i>	Xanadu	1.2m	1.2m	300mm	24
WX	<i>Westringia fruticosa</i> 'Grey Box'	Native Rosemary	0.5m	0.5m	300mm	69

GROUNDCOVERS & CLIMBERS

LL	<i>Lomandra longifolia</i> 'Nyalla'	Mat Rush	0.8m	0.8m	200mm	80
SS	<i>Senecio serpens</i>	Blue Chalksticks	0.3m	0.9m	200mm	44
ST	<i>Sansevieria trifasciata</i>	Mother in Law's Tongue	0.5m	0.5m	200mm	100

NOTE: * Plant quantities on planting plan take precedence over quantities identified in this schedule.

ROOF TERRACE PLANT SCHEDULE

ID	BOTANICAL NAME	COMMON NAME	HEIGHT (m)	SPREAD (m)	SIZE	QTY
TREES						
LZ	<i>Lagerstroemia indica</i> x L. fauriei 'Zuni'	Zuni Crepe Myrtle	4m	3m	100L	1
YE	<i>Yucca Elephantipes</i>	Spineless yucca	3m	2.5m	100L	2
OE	<i>Olea europaea</i>	Olive tree	6m	4m	100L	2

SHRUBS

AA	<i>Agave attenuata</i>	Century Plant	0.9	1.2	300mm	5
AL	<i>Acacia 'Limelight'</i>	Bower wattle	1m	1.5m	300mm	40
AY	<i>Adenanthos sericeus</i>	Wooly Bush	2m	1m	400mm	30
AZ	<i>Alpinia zerumbet</i>	Shell Ginger	2m	2m	300mm	10
CB	<i>Crassula 'Bluebird'</i>	Jade Plant	0.8	0.8m	300mm	20
CO	<i>Cordylina Red Sensation</i>	Cordylina	2.5m	1.5m	400mm	14
CS	<i>Chamaedorea seifrizii</i>	Bamboo Palm	3.5m	3.5m	75L	3
EW	<i>Euphorbia wulfenii</i>	Mediterranean Spurge	1.2m	1.2m	300mm	20
GR	<i>Gardenia radicans</i>	Trailing Gardenia	0.4m	0.7m	300mm	16
HM	<i>Hymenosporum flavum</i> 'Gold Nugget	Native Frangipani	0.7	0.7m	300mm	5
PX	<i>Philodendron xanadu</i>	Xanadu	1.2m	1.2m	300mm	12
WX	<i>Westringia fruticosa</i> 'Grey Box'	Native Rosemary	0.5m	0.5m	300mm	15

GROUNDCOVERS & CLIMBERS

CD	<i>Carpobrotus glaucescens</i>	Pig Face	0.3m	0.8m	200mm	10
LL	<i>Lomandra longifolia</i> 'Nyalla'	Mat Rush	0.8m	0.8m	200mm	25
SS	<i>Senecio serpens</i>	Blue Chalksticks	0.3m	0.9m	200mm	12
ST	<i>Sansevieria trifasciata</i>	Mother in Law's Tongue	0.5m	0.5m	200mm	25

NOTE: * Plant quantities on planting plan take precedence over quantities identified in this schedule.

LANDSCAPE MASTERPLAN

