

RECEIVED
Waverley Council

Application No: DA-482/2017/B

Date Received: 12/07/2023

- NOTES
- 1 All dimensions to be verified on site.
 - 2 Report any discrepancies or omissions to SDs prior to construction.
 - 3 Refer to architect for ambiguous details or when clarification is required.
 - 4 All drawings to be read in conjunction with specification.
 - 5 All drawings to be read in conjunction with consultants' drawings.
 - 6 All structure to structural engineer's details.

PRELIMINARY
NOT FOR CONSTRUCTION

ISSUE	REASON	DATE
A	SHADOW STUDY	01.06.23



1 SUN VIEW 0900



2 SUN VIEW 1000



3 SUN VIEW 1100



4 SUN VIEW 1200



5 SUN VIEW 1300



6 SUN VIEW 1400



7 SUN VIEW 1500



8 SUN VIEW 1600
NOT INCLUDED IN SOLAR STUDY

- NOTES
- 1 All dimensions to be verified on site.
 - 2 Report any discrepancies or omissions to SDS prior to construction.
 - 3 Refer to architect for ambiguous details or when clarification is required.
 - 4 All drawings to be read in conjunction with specification.
 - 5 All drawings to be read in conjunction with consultants' drawings.
 - 6 All structure to structural engineer's details.

PRELIMINARY

NOT FOR CONSTRUCTION

ISSUE A REASON SHADOW STUDY


DATE 01.04.23




1 SUN EYE VIEW JUNE 21, 09.00




2 SUN EYE VIEW JUNE 21, 10.00

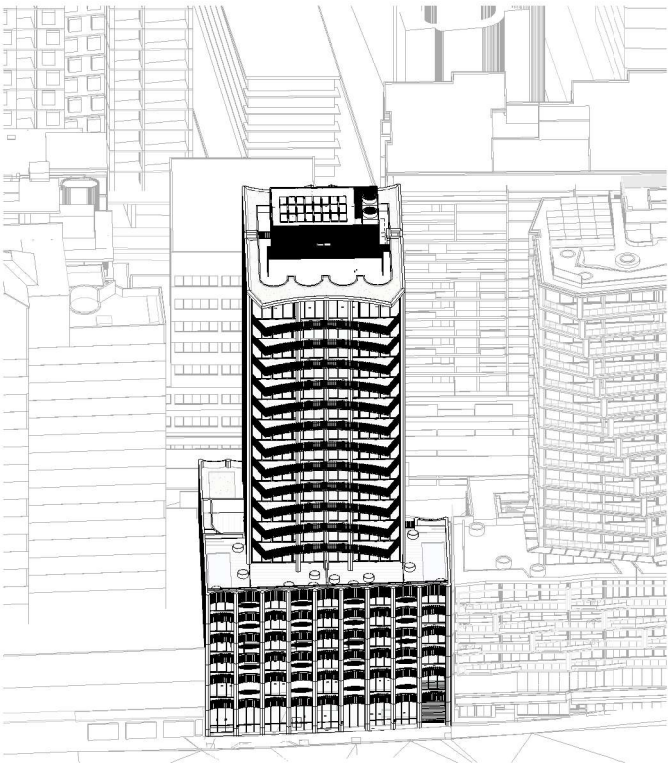


3 SUN EYE VIEW JUNE 21, 11.00

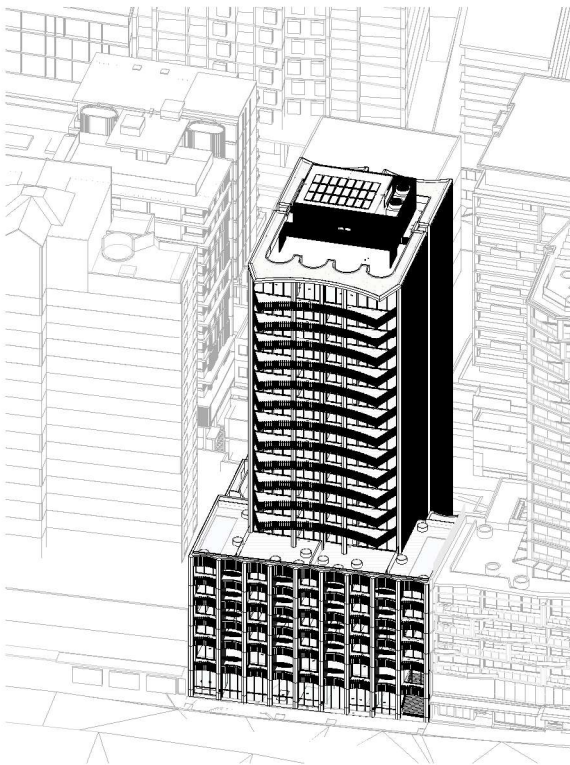

4 SUN EYE VIEW JUNE 21, 12.00

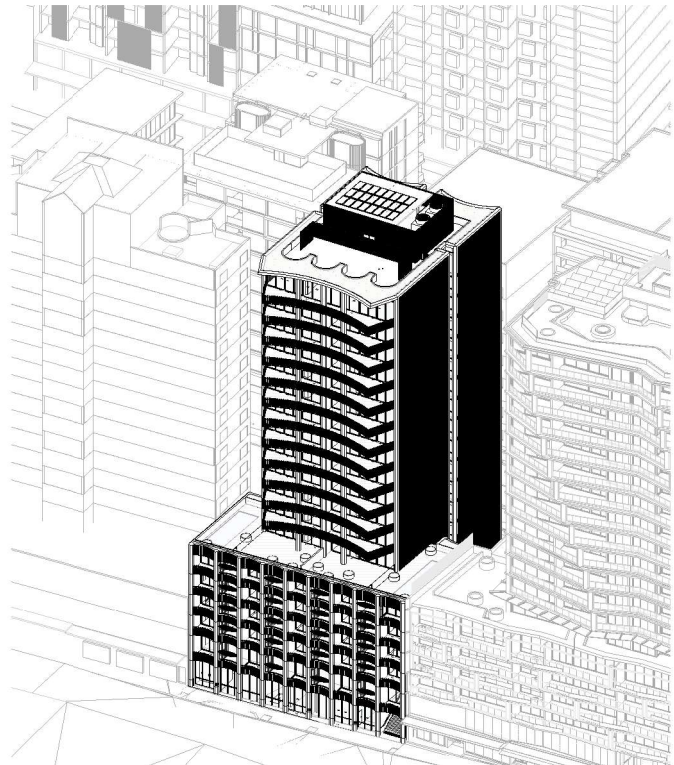

5 SUN EYE VIEW JUNE 21, 13.00

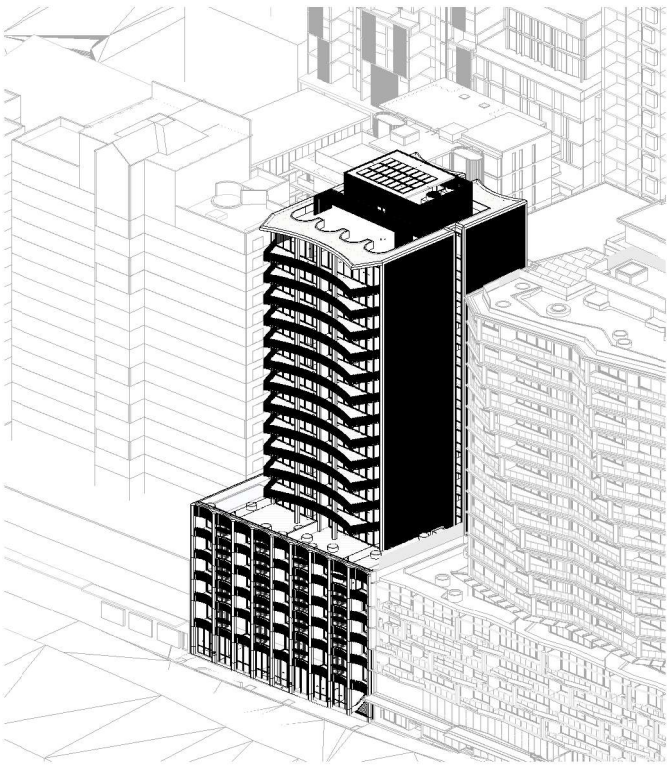

6 SUN EYE VIEW JUNE 21, 14.00



7 SUN EYE VIEW JUNE 21, 15.00




8 SUN EYE VIEW JUNE 21, 16.00
NOT INCLUDED IN SOLAR STUDY

RECEIVED
Waverley Council

Application No: DA-482/2017/B

Date Received: 12/07/2023

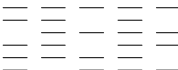

smart design studio

14 STOKES AVE
ALEXANDRIA NSW 2015
TEL +61 2 8332 4333
NOM ARCH WILLIAM SMART 6381

THIS DRAWING IS COPYRIGHT

DO NOT SCALE DRAWINGS

SCALE
NTS

PROJECT 2231 GRAFTON 59
DRAWN SI SENIOR QA WS APP'D SS

DWG TITLE PROPOSED SUN VIEW
DWG NO DA811 REV A

LEGEND

- Shadow decreased by proposal compared to approved DA shadows
- Shadow increased by proposal compared to approved DA shadows

RECEIVED
Waverley Council

Application No: DA-482/2017/B

Date Received: 12/07/2023








The approved building was overlaid on the proposed building to better understand where the proposed development has increased or reduced shadows to the neighbouring buildings.

A series of forensic elevational shadow diagrams were conducted to assess the impact on the face of the surrounding buildings.

ISSUE
A

REASON
S4.55 ISSUE


DATE
18.05.23

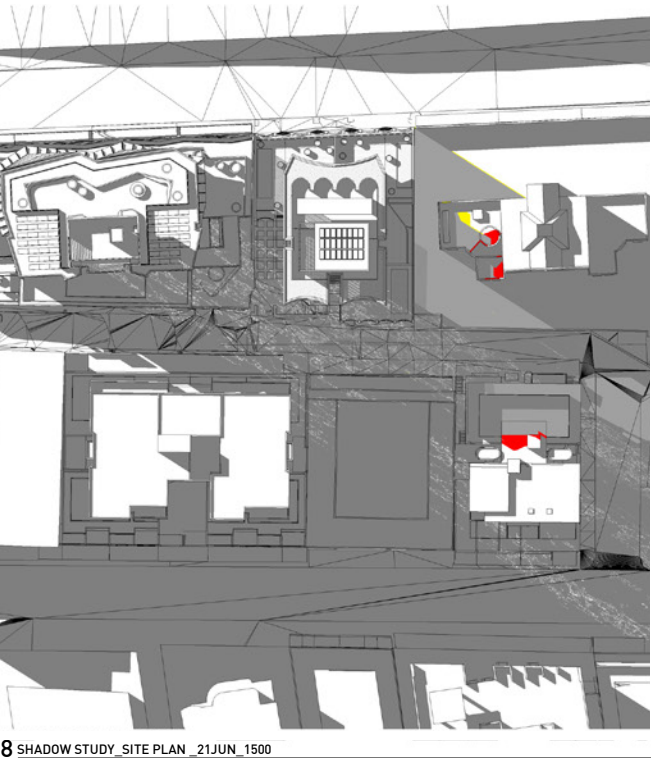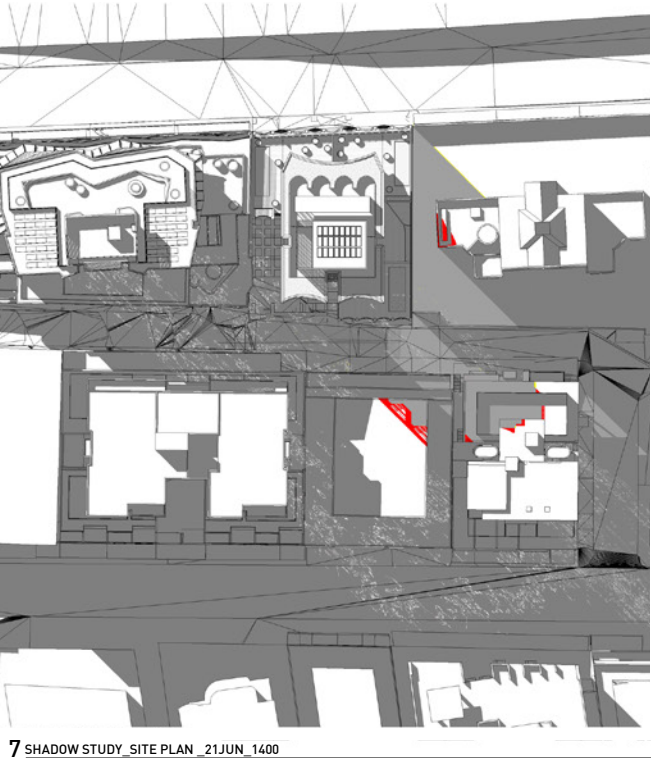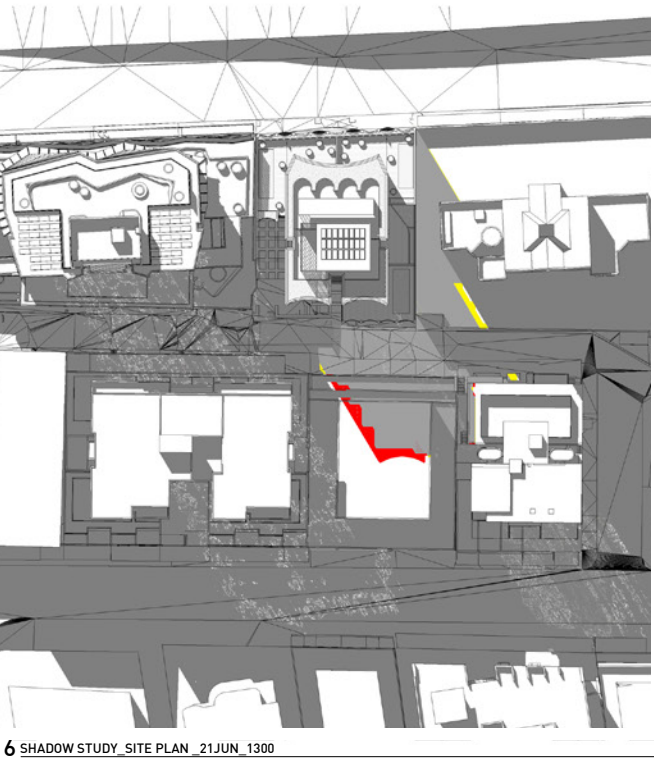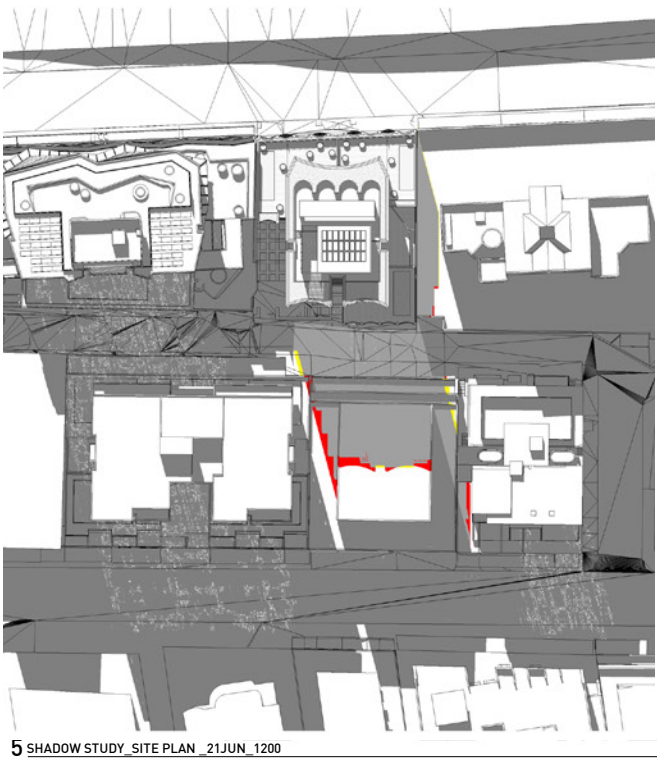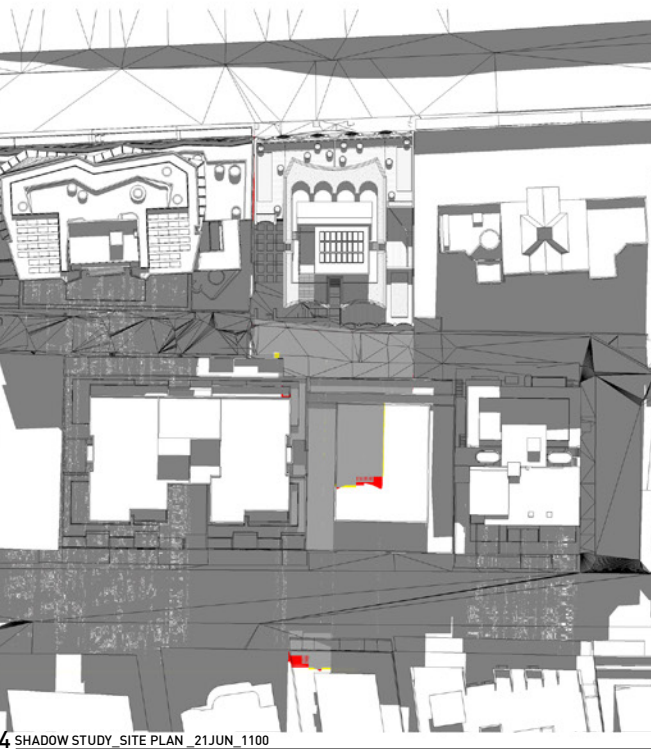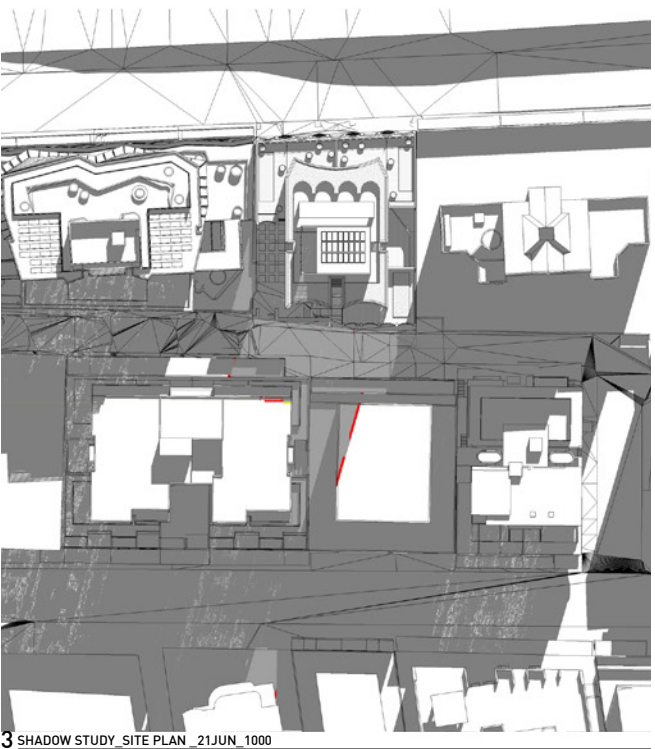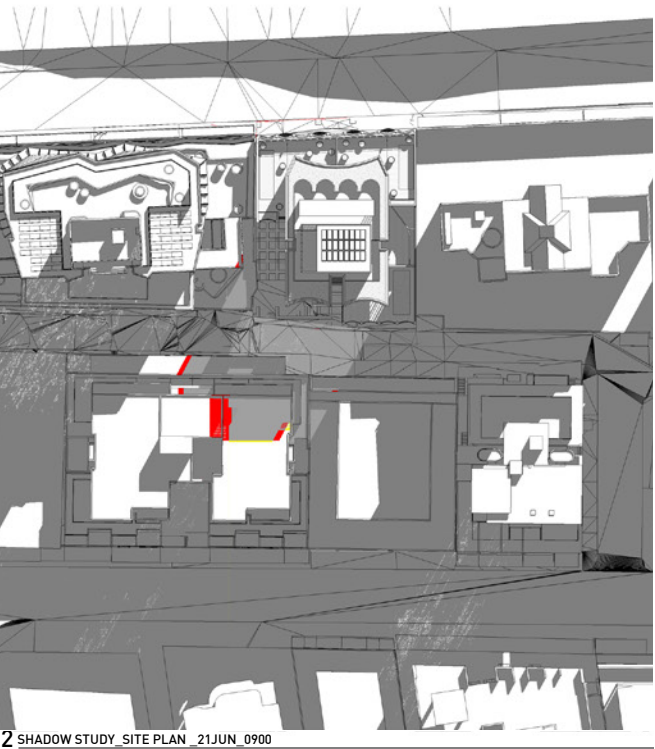




LEGEND

- Shadow decreased by proposal compared to approved DA shadows
- Shadow increased by proposal compared to approved DA shadows

Shadows to the northern face of 79-81 Grafton St are reduced by the proposal

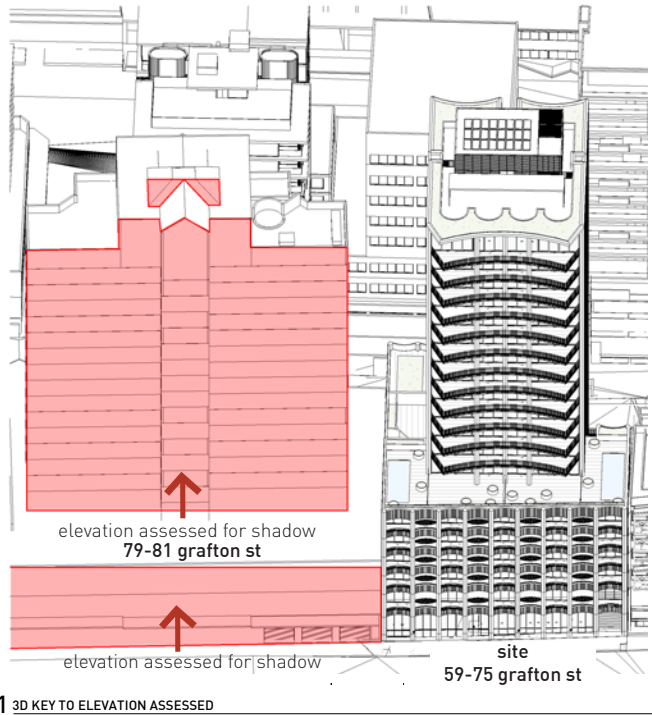





ISSUE	REASON	DATE
A	S4.55 ISSUE	18.05.23

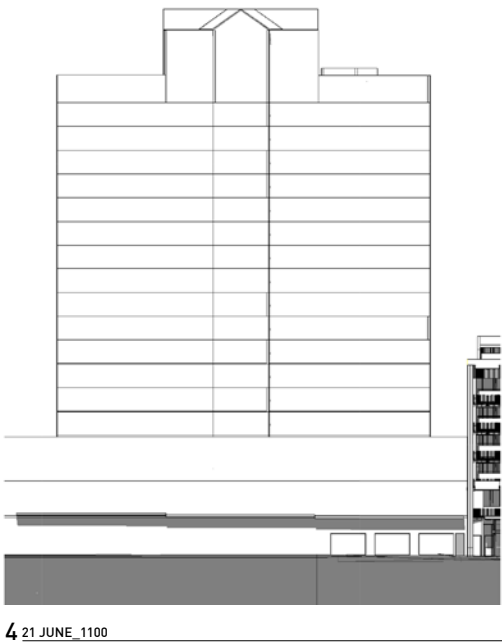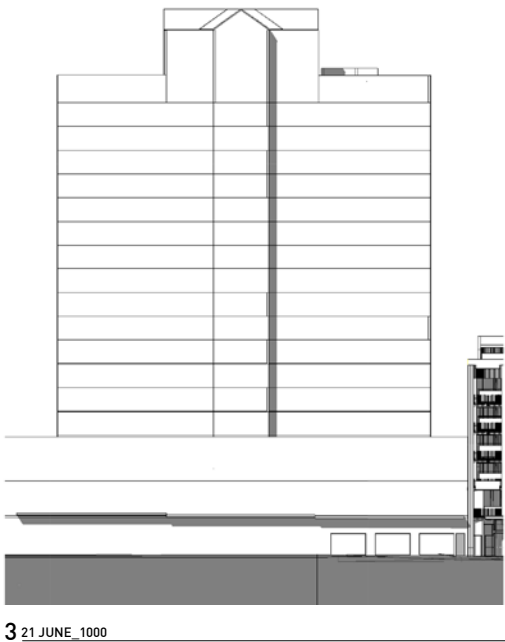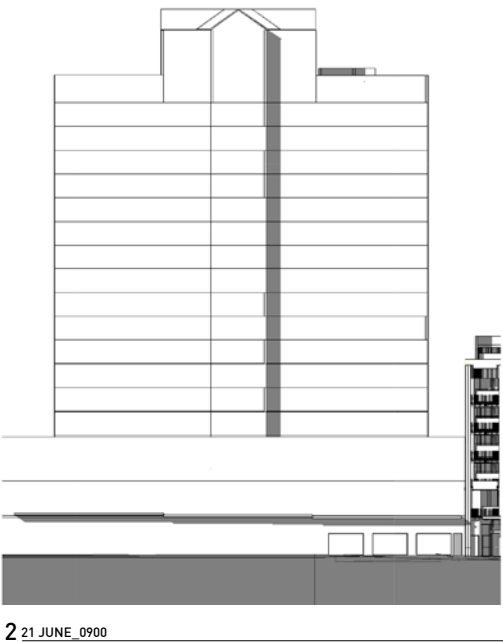

RECEIVED
Waverley Council


Application No: DA-482/2017/B

Date Received: 12/07/2023

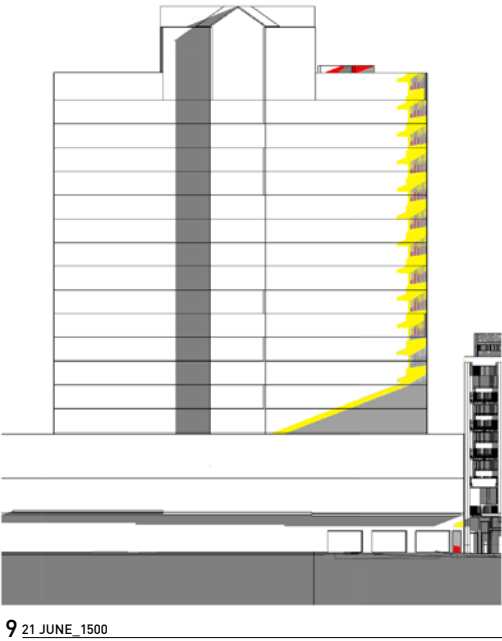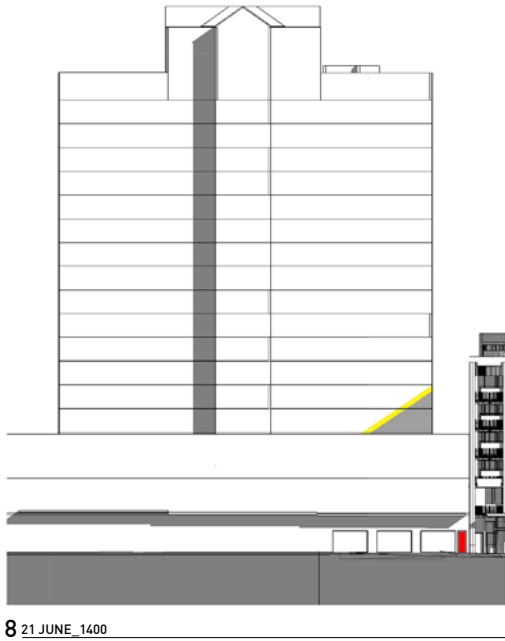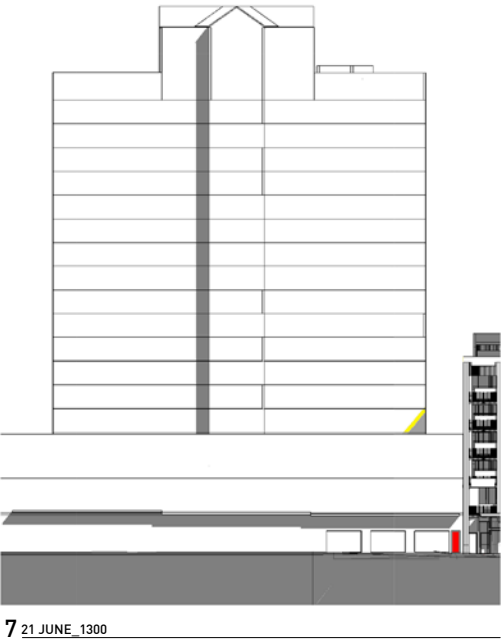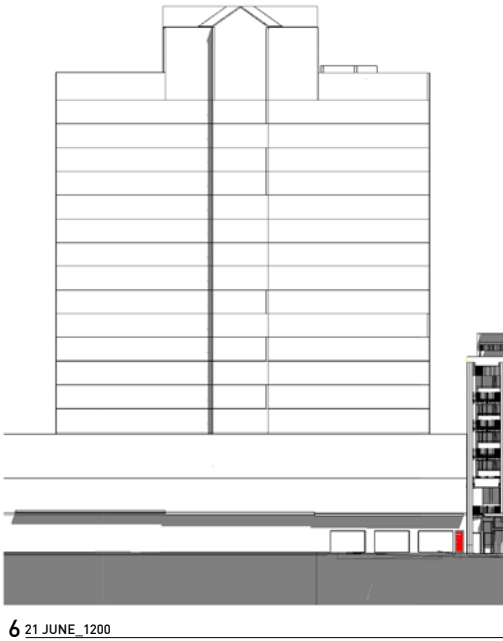


LEGEND


- Shadow decreased by proposal compared to approved DA shadows
- Shadow increased by proposal compared to approved DA shadows

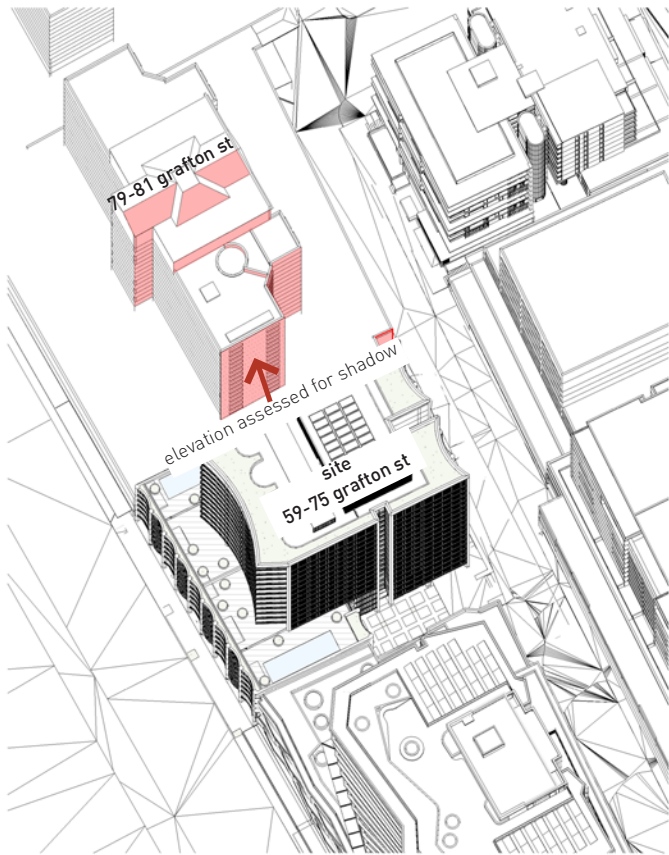


1 3D KEY TO ELEVATION ASSESSED

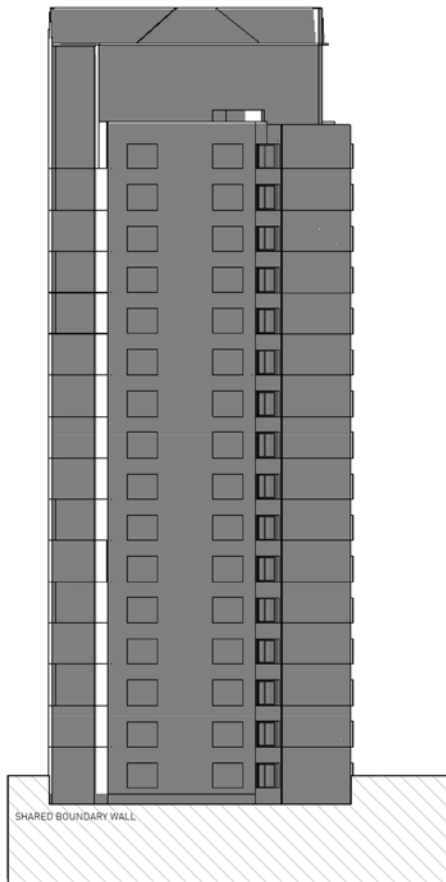


2 21 JUNE_0900

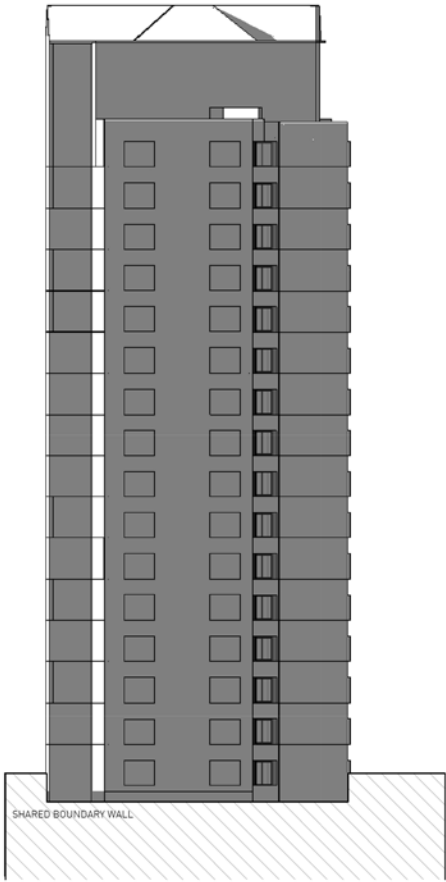


3 21 JUNE_1000

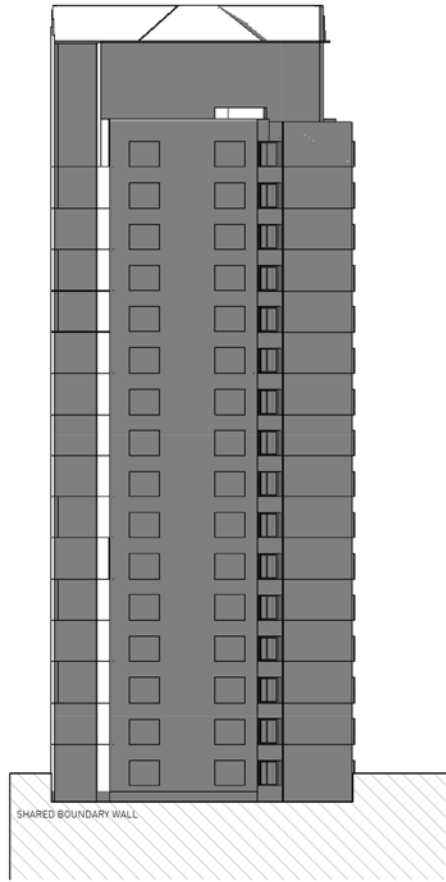


4 21 JUNE_1100

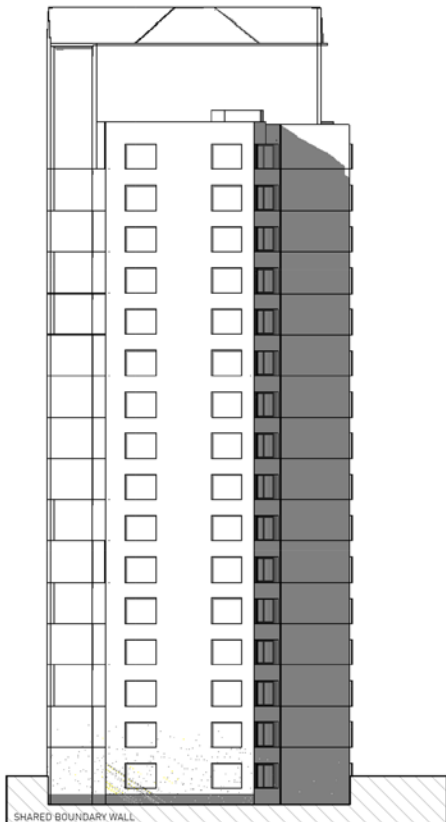


5 21 JUNE_1200

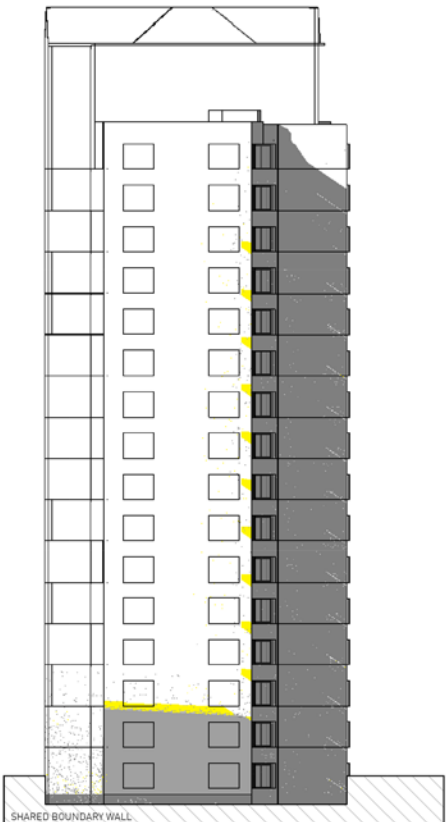

6 21 JUNE_1300

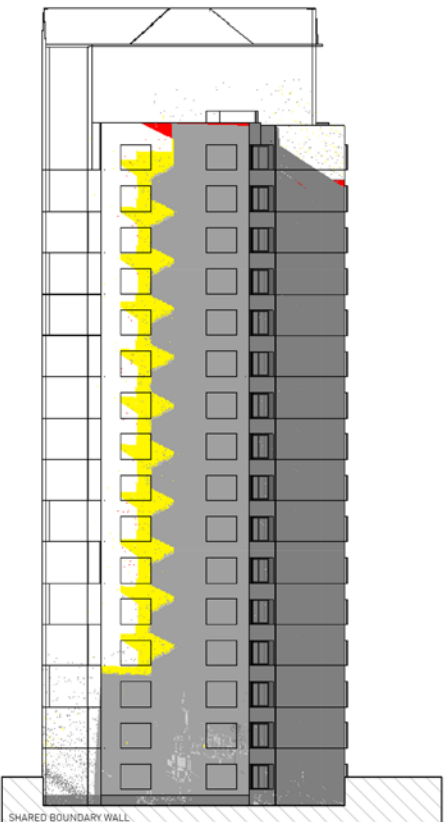

7 21 JUNE_1400

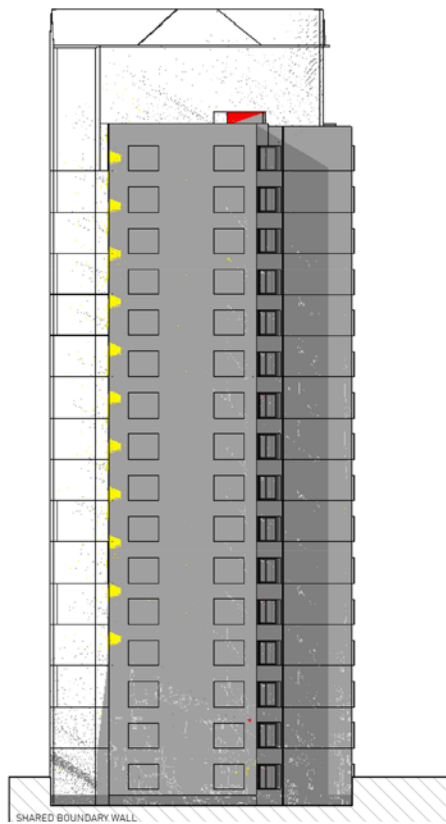

8 21 JUNE_1500


Shadows to the western face of 79-81 Grafton St are reduced by the proposal

ISSUE
A

REASON
54.35 ISSUE

DATE
15.05.23

RECEIVED
Waverley Council
Application No: DA-482/2017/B
Date Received: 12/07/2023

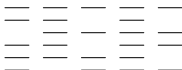

smart design studio

14 STOKES AVE
ALEXANDRIA NSW 2015
TEL +61 2 8332 4333
NOM ARCH WILLIAM SMART 6381

THIS DRAWING IS COPYRIGHT

DO NOT SCALE DRAWINGS

SCALE


PROJECT
2231 GRAFTON 59
DRAWN
AS SENIOR QA
WS APP'D
SS

DWG TITLE
SHADOWS_79-81 GRAFTON-WEST ELEV
DWG NO
DA823 REV
A

LEGEND

- Shadow decreased by proposal compared to approved DA shadows
- Shadow increased by proposal compared to approved DA shadows


Shadows to the northern face of 47-55 Grafton St are not impacted by the proposal

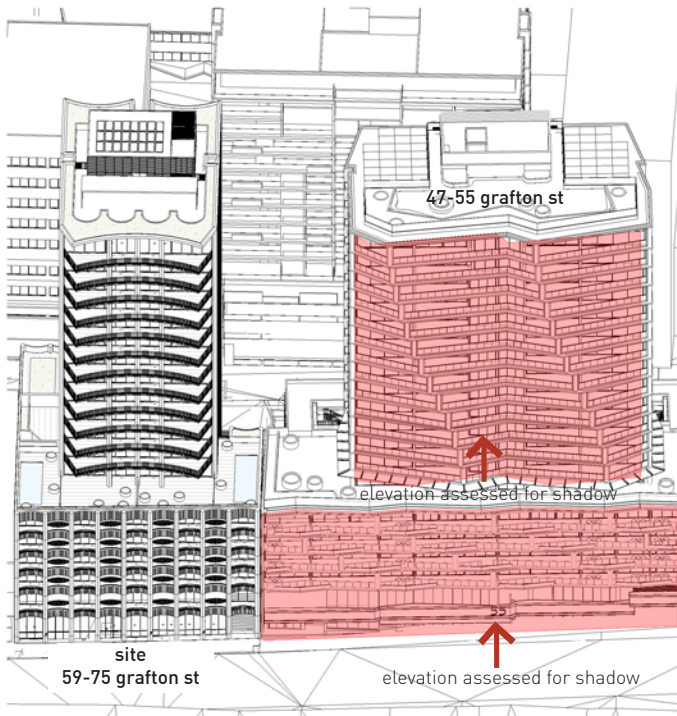

1 3D KEY TO ELEVATION ASSESSED



2 21 JUNE_0900

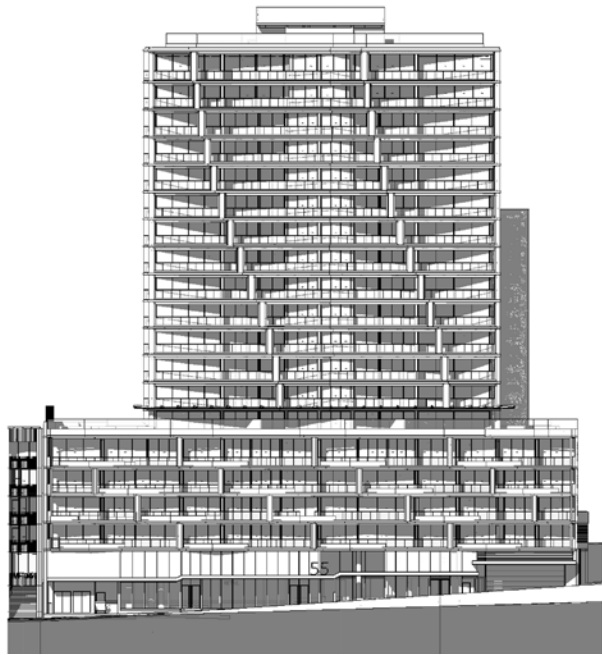


3 21 JUNE_1000




4 21 JUNE_1100

RECEIVED
Waverley Council
Application No: DA-482/2017/B
Date Received: 12/07/2023

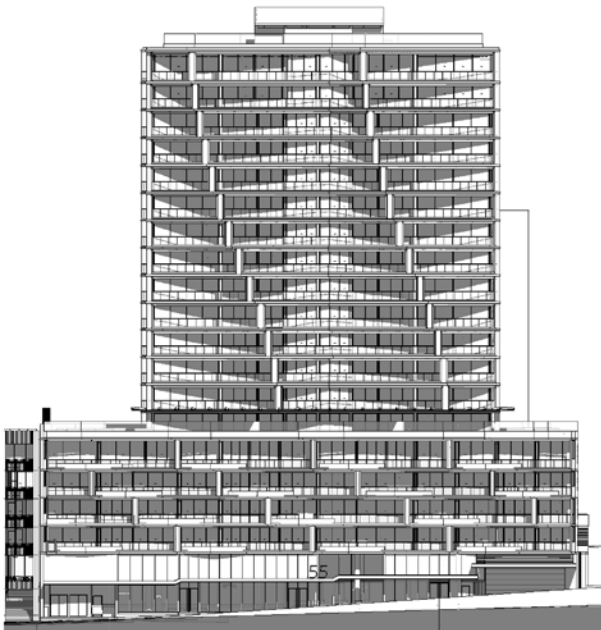

5 21 JUNE_1200

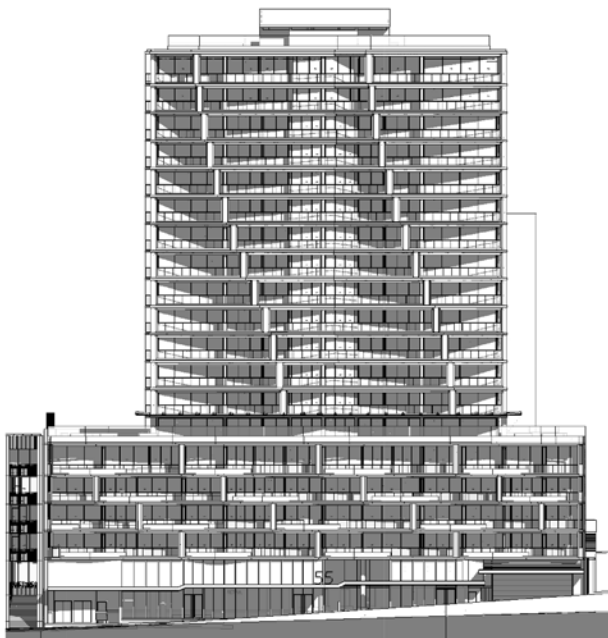

6 21 JUNE_1300




7 21 JUNE_1400



8 21 JUNE_1500

LEGEND


- Shadow decreased by proposal compared to approved DA shadows
- Shadow increased by proposal compared to approved DA shadows

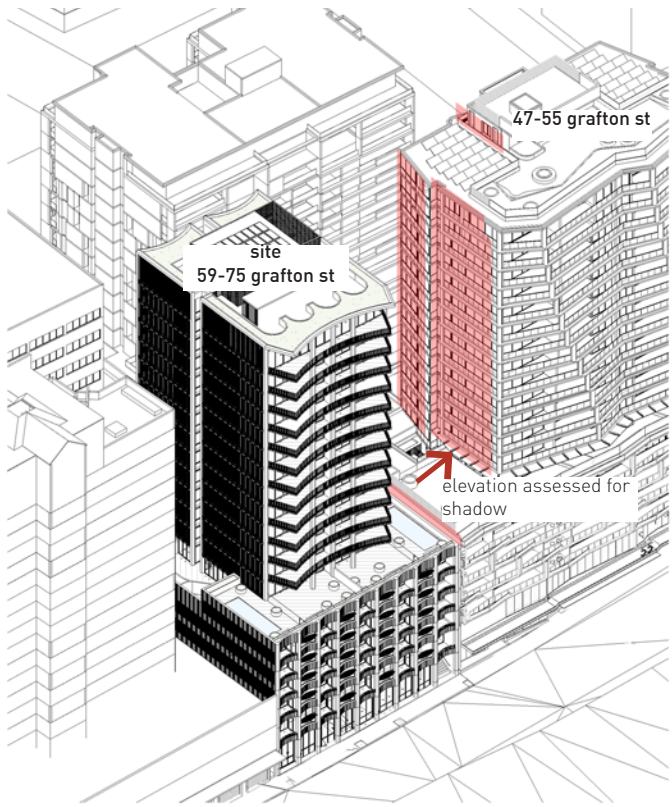


1 3D KEY TO ELEVATION ASSESSED

ISSUE	REASON	DATE
A	54.05 ISSUE	18.05.23


Shadows to the northern face of 47-55 Grafton St are not impacted by the proposal

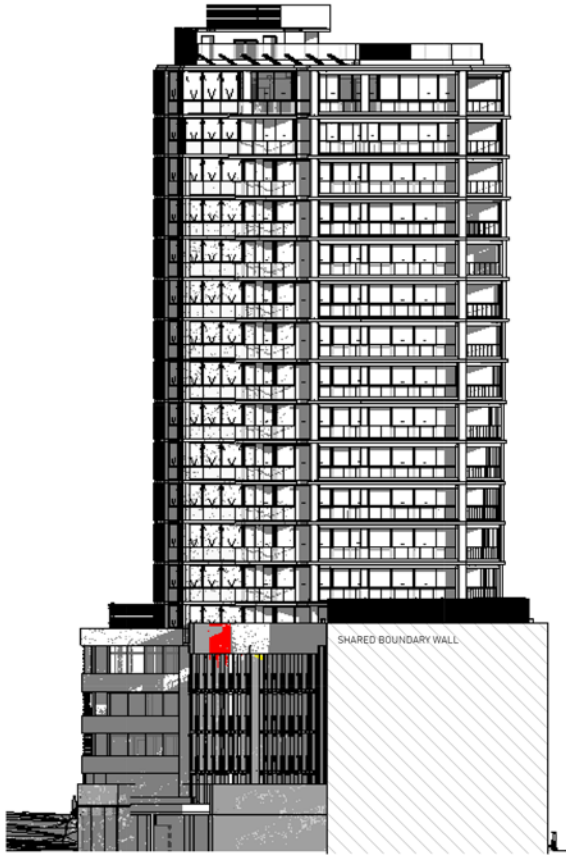


2 21 JUNE 0900

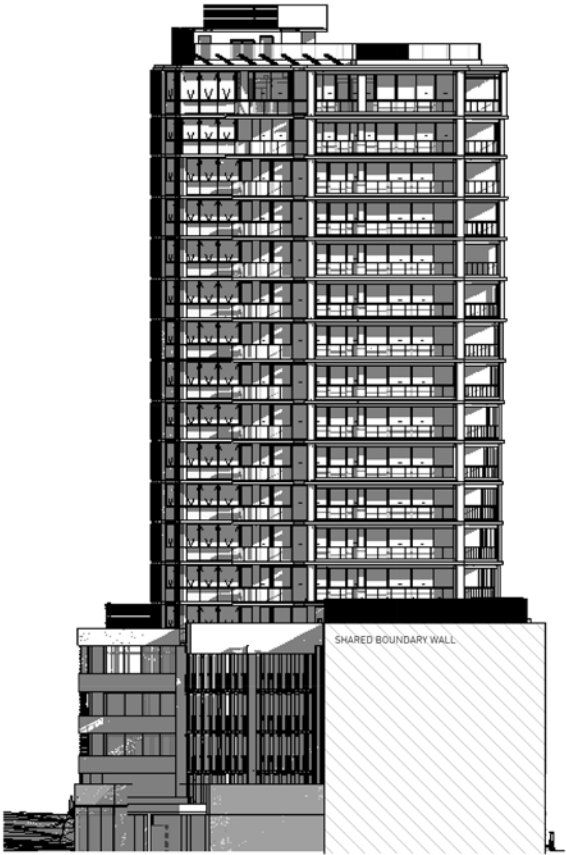


3 21 JUNE 1000

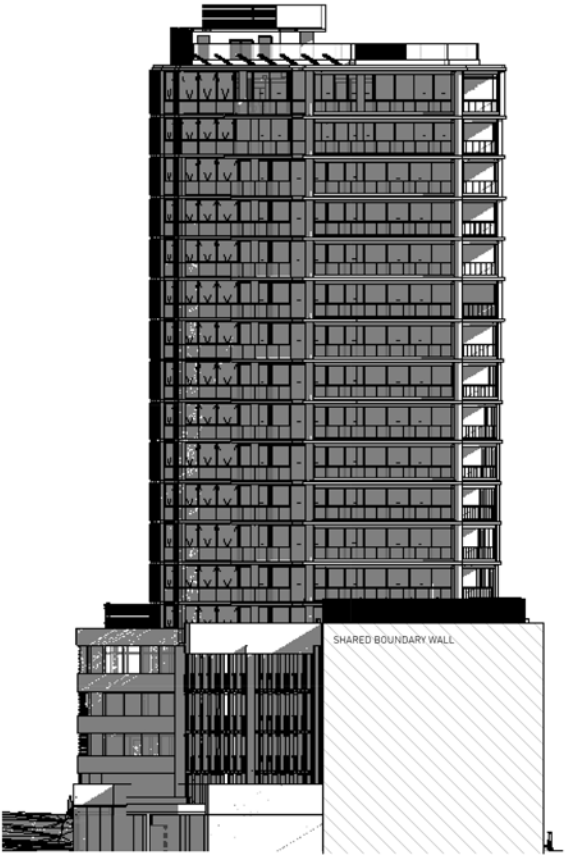


4 21 JUNE 1100

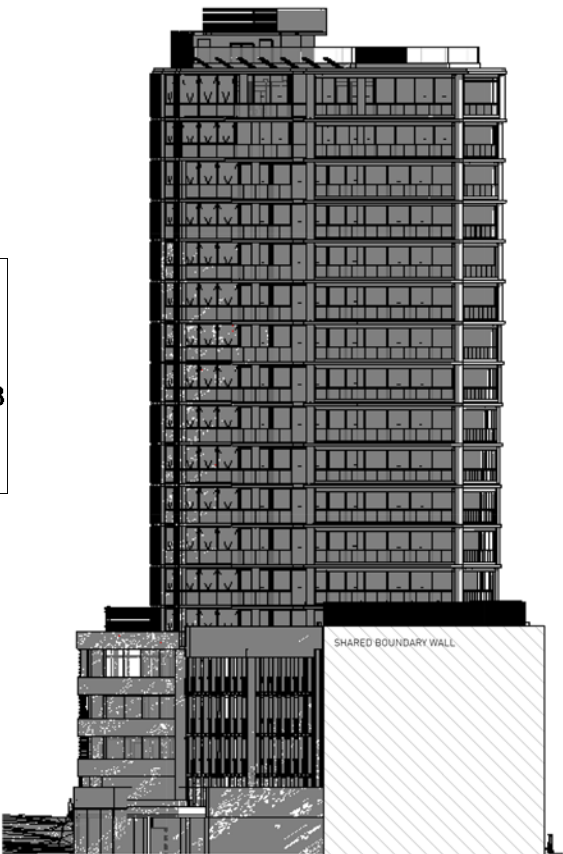


5 21 JUNE 1200

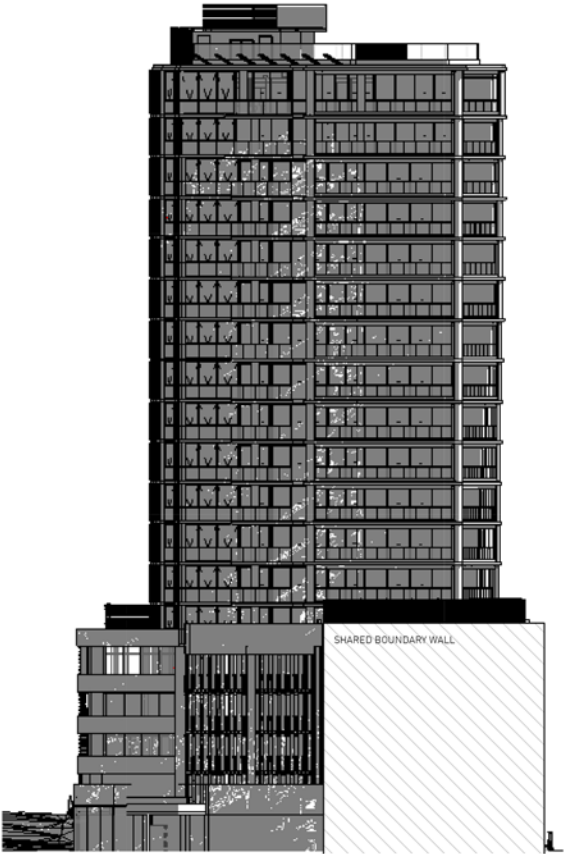

6 21 JUNE 1300

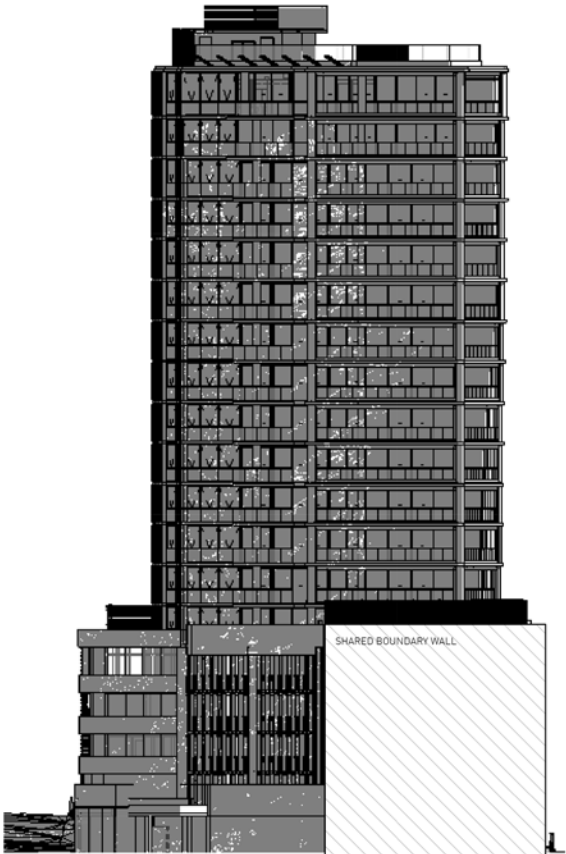

7 21 JUNE 1400

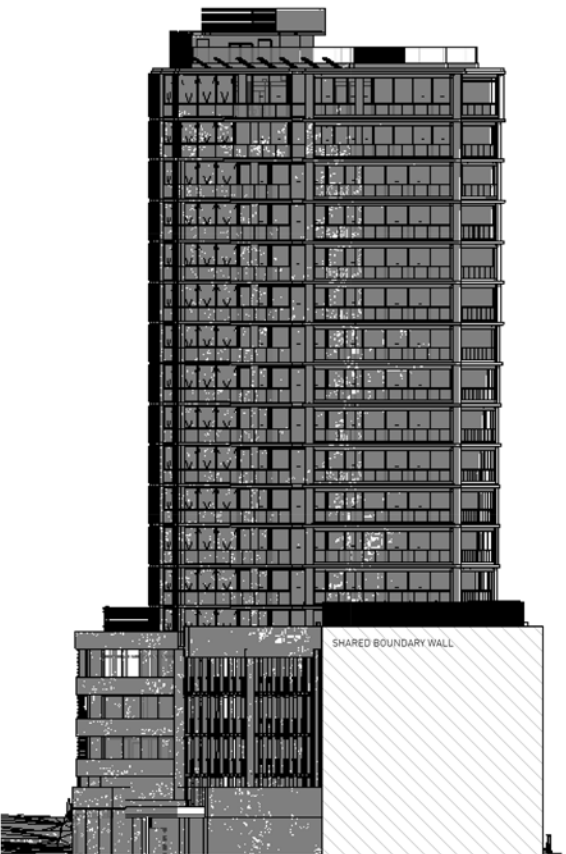


8 21 JUNE 1500

RECEIVED
Waverley Council
Application No: DA-482/2017/B
Date Received: 12/07/2023

LEGEND

LIVING ROOM

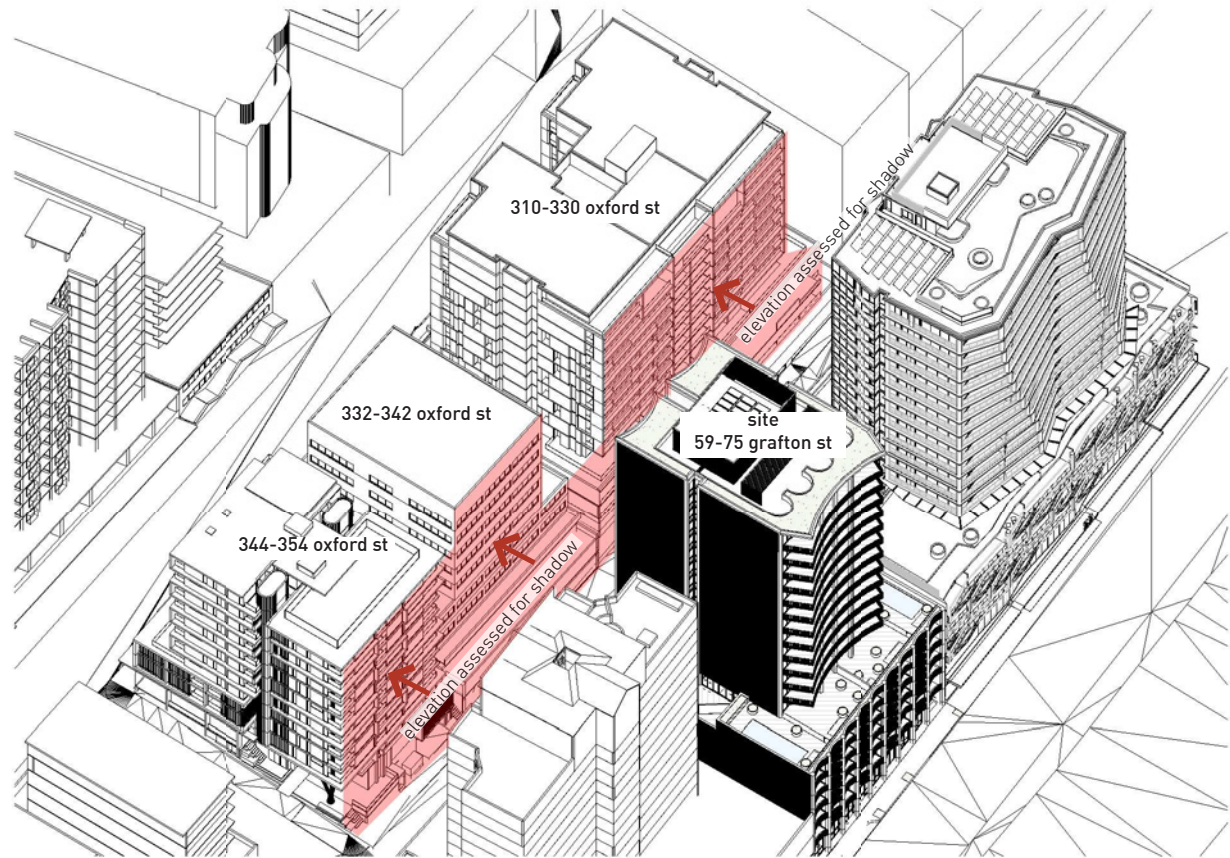

1 3D KEY TO ELEVATION ASSESSED

Shadows along the northern elevation of the buildings along 310-354 Oxford street were analysed at 15 minute intervals to ensure no adverse solar impacts occurred to the residential units along Hegarty Lane


RECEIVED

Waverley Council

Application No: DA-482/2017/B

Date Received: 12/07/2023

ISSUE	REASON	DATE
A	SHADOW STUDY	31.05.23

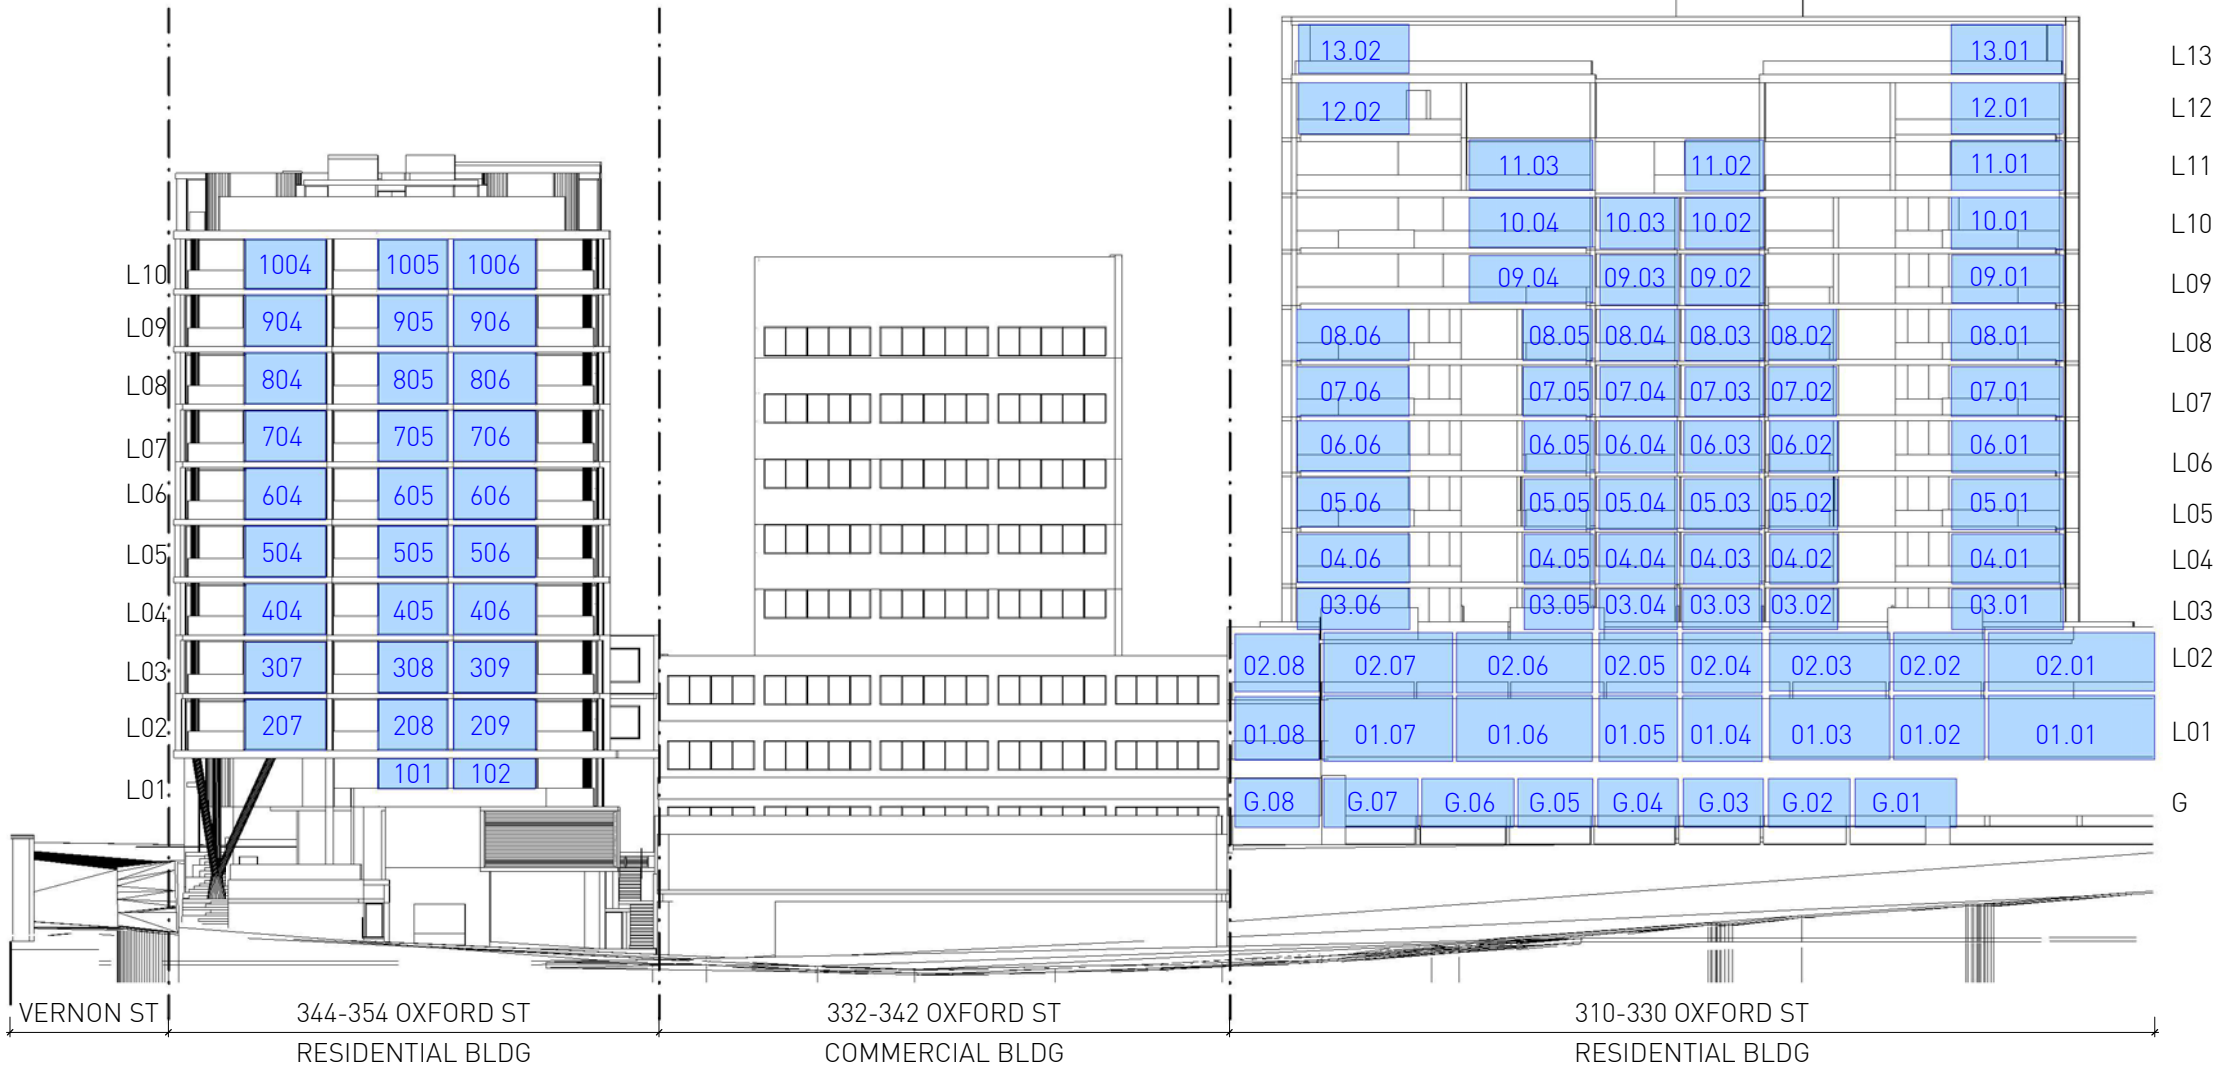

2 310 - 354 OXFORD STREET NORTH ELEVATION

RECEIVED
Waverley Council

Application No: DA-482/2017/B

Date Received: 12/07/2023

LEGEND

- Shadow decreased by proposal compared to approved DA shadows
- Shadow increased by proposal compared to approved DA shadows
- Living room

NOTE TO COUNCIL





DA827 REV B HAS BEEN UPDATED TO CORRECTLY REFLECT THE SHADOWS IMPACT OF EXISTING NEIGHBOURING BUILDINGS 332-342 OXFORD ST AND 310-330 OXFORD ST.

REFER TO PREVIOUS DWG REV A DWGS 1 AND 3 THAT HAD INCORRECTLY SHOWN CHANGES TO THE SHADOWS PRODUCED BY 332-342 OXFORD ST AND 310-330 OXFORD ST.

THESE BUILDINGS ARE NOT CHANGING IN ANY WAY IN RELATION TO THIS DA.

PRELIMINARY
NOT FOR CONSTRUCTION

ISSUE: A REASON: SHADOW STUDY
B 54 55 RPI ISSUE
DATE: 01.06.23
28.04.23

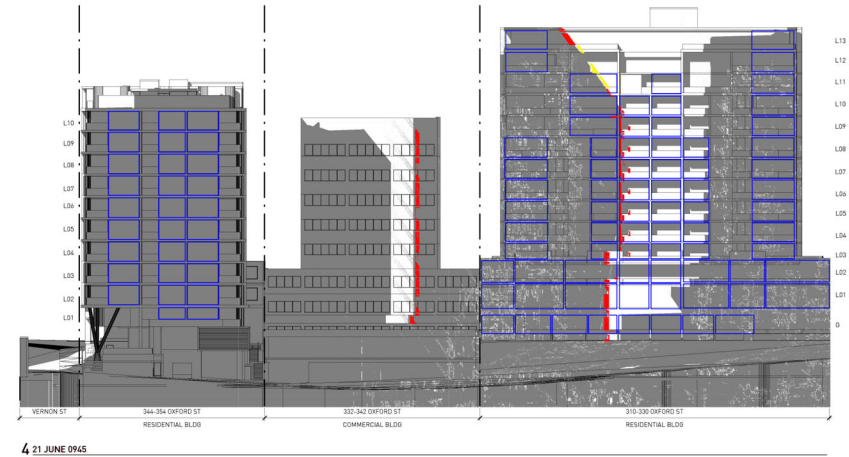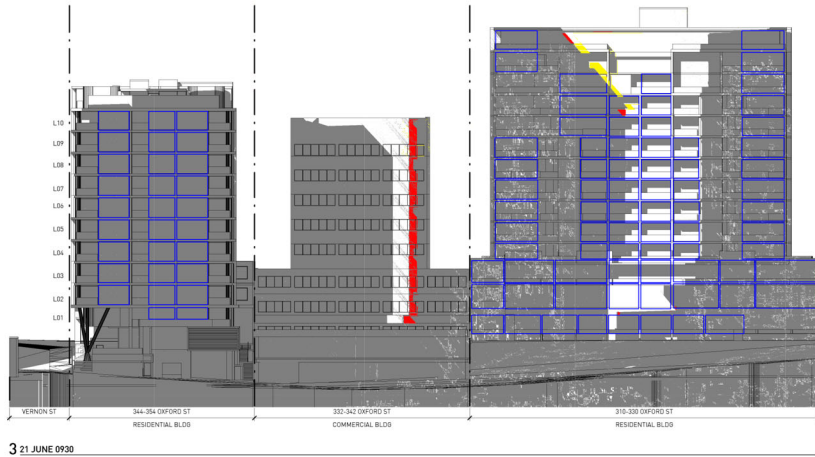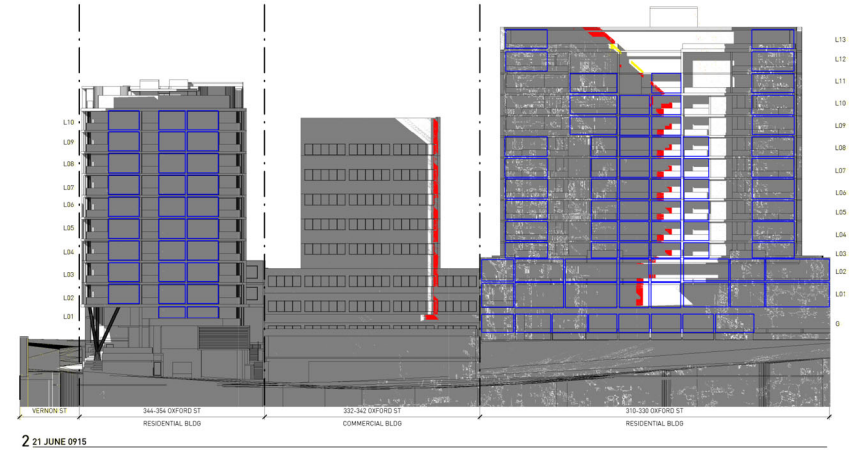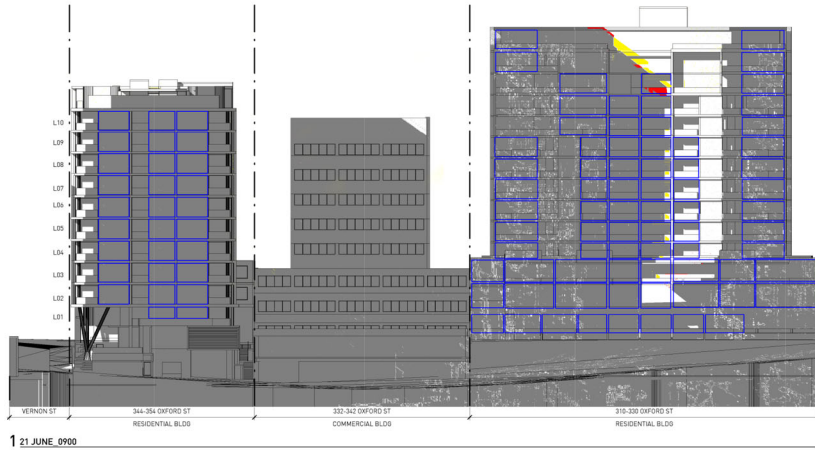

14 STOKES AVE
ALEXANDRIA NSW 2015
TEL: +61 2 8002 4339
RDM ARCH WILLIAM SMART 4381

smart design studio

THIS DRAWING IS COPYRIGHT

DO NOT SCALE DRAWINGS

SCALE

PROJECT: 2231 GRAFTON 59
DRAWN: SI SENIOR GA: SS APP'D: SS


DWG TITLE: SHADOWS- HEGARTY LN 0900
DWG NO: DA827 REV: B

LEGEND

Shadow decreased by proposal compared to approved DA shadows


Shadow increased by proposal compared to approved DA shadows

Living room

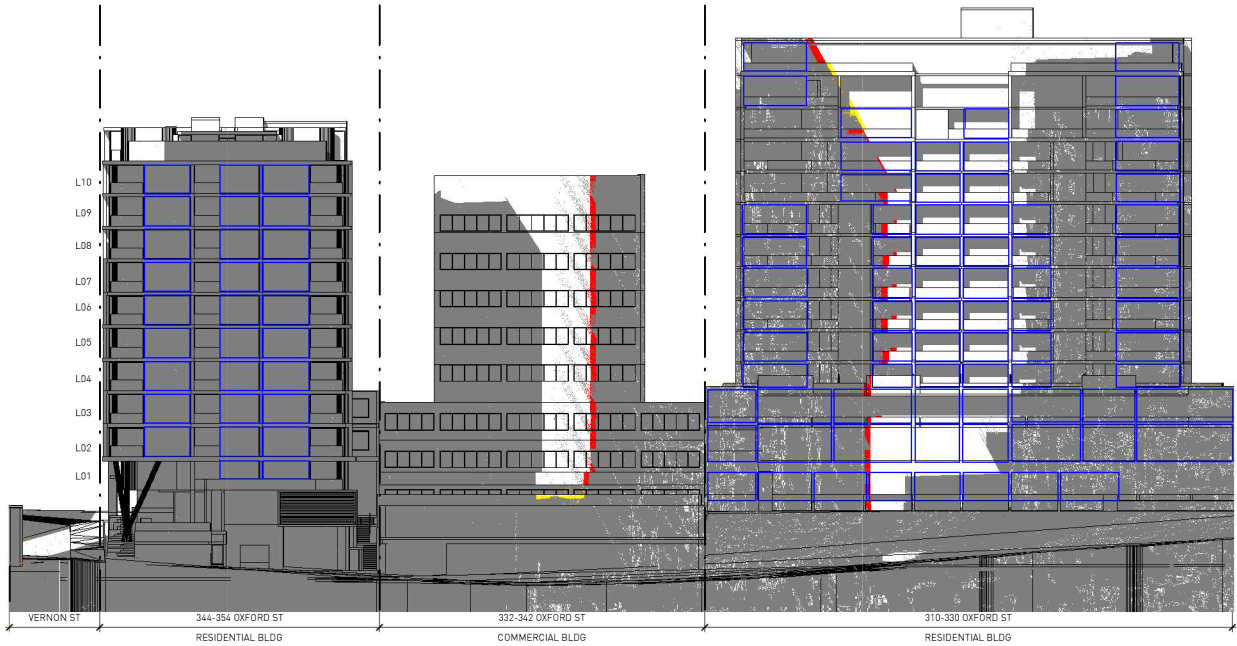

1 21 JUNE 1000

ISSUE	REASON	DATE
A	SHADOW STUDY	01.06.23

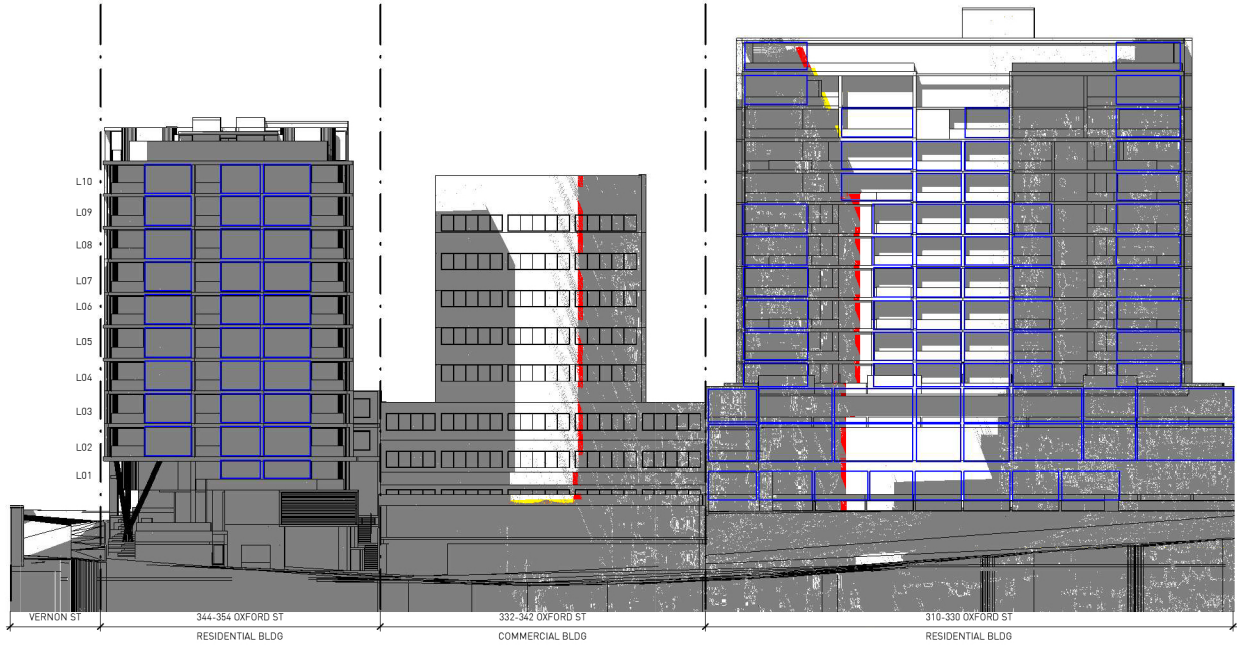


2 21 JUNE 1015


RECEIVED
Waverley Council

Application No: DA-482/2017/B

Date Received: 12/07/2023

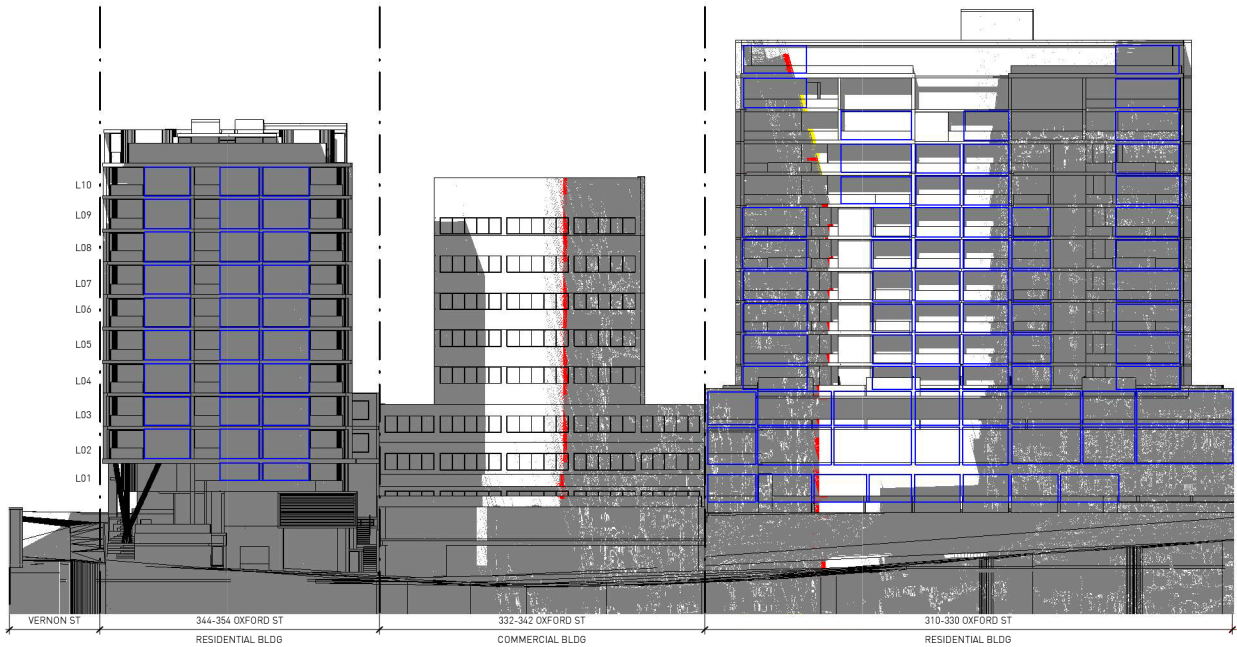


3 21 JUNE 1030

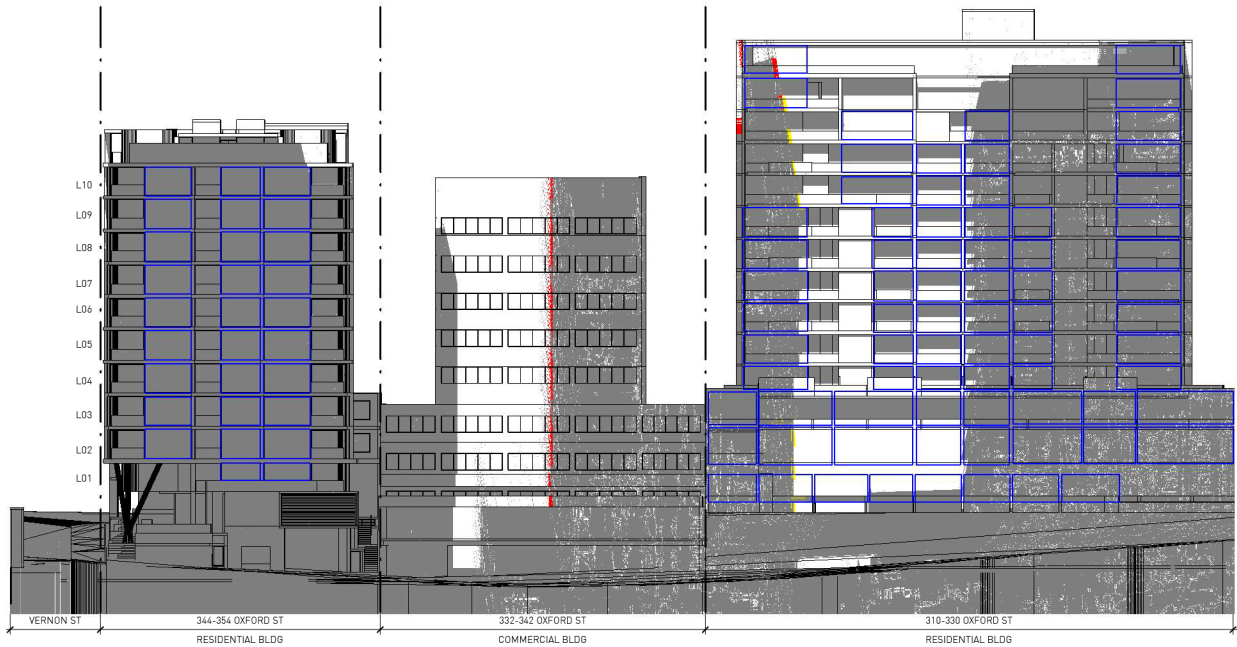

4 21 JUNE 1045

LEGEND

- Shadow decreased by proposal compared to approved DA shadows
- Shadow increased by proposal compared to approved DA shadows
- Living room

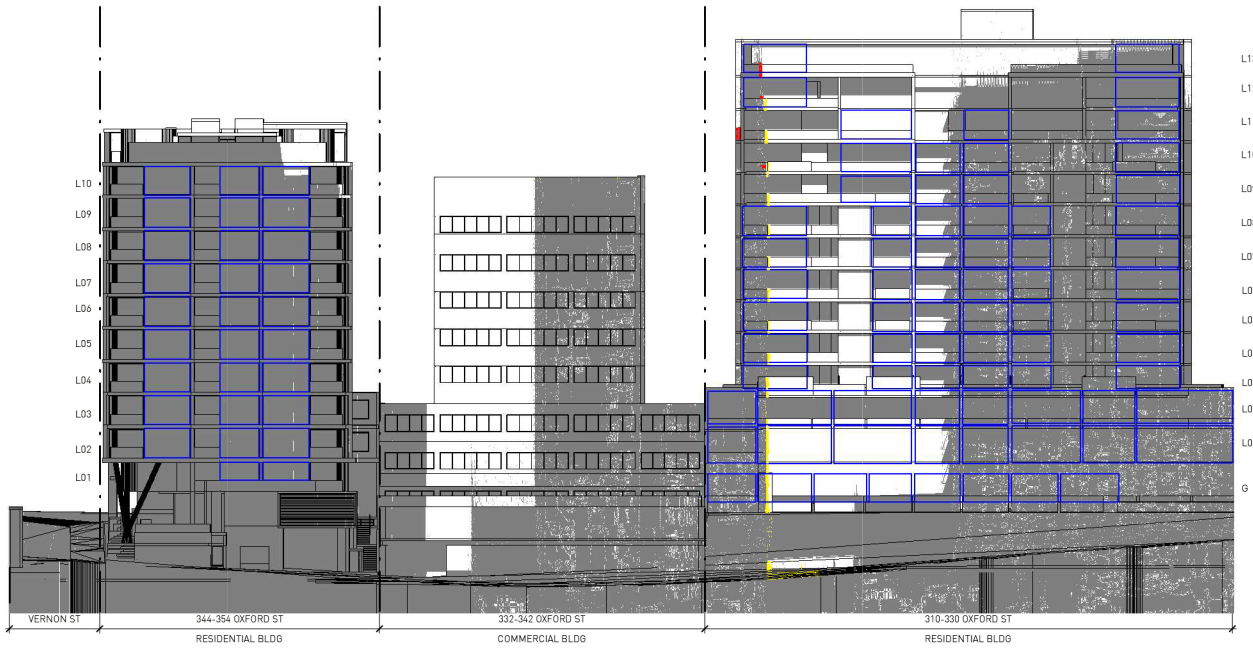

1 21 JUNE 1100


ISSUE A REASON SHADOW STUDY

DATE 01.06.23


RECEIVED
Waverley Council

Application No: DA-482/2017/B


Date Received: 12/07/2023

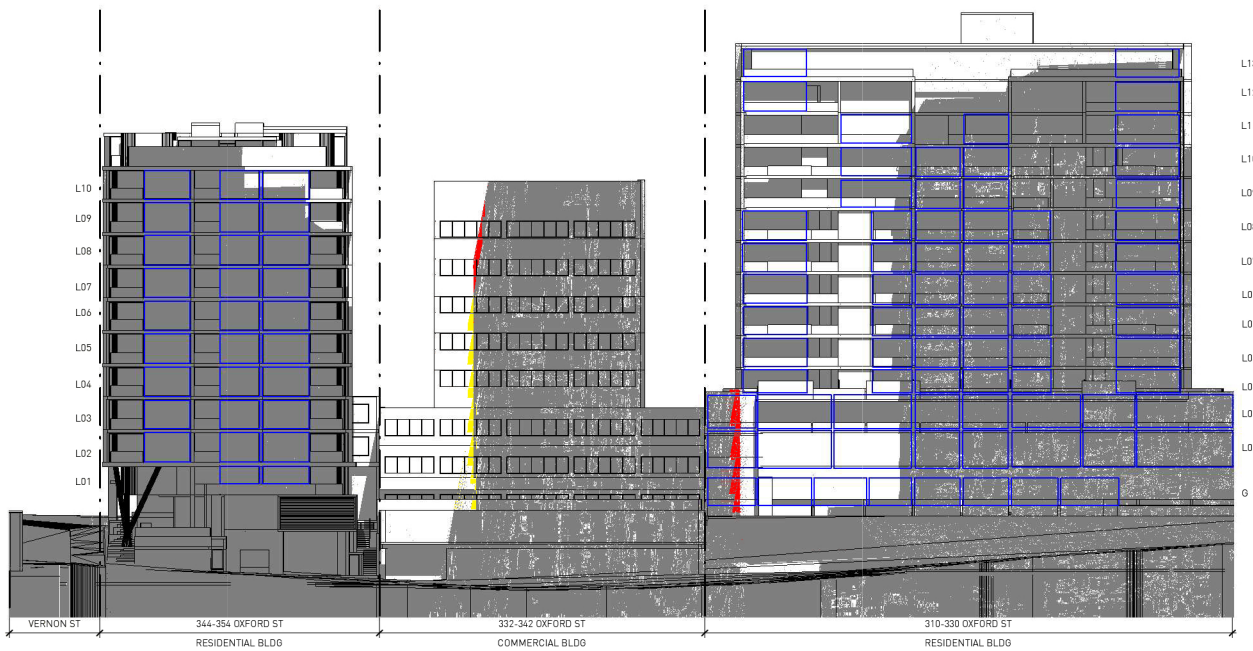

3 21 JUNE 1130

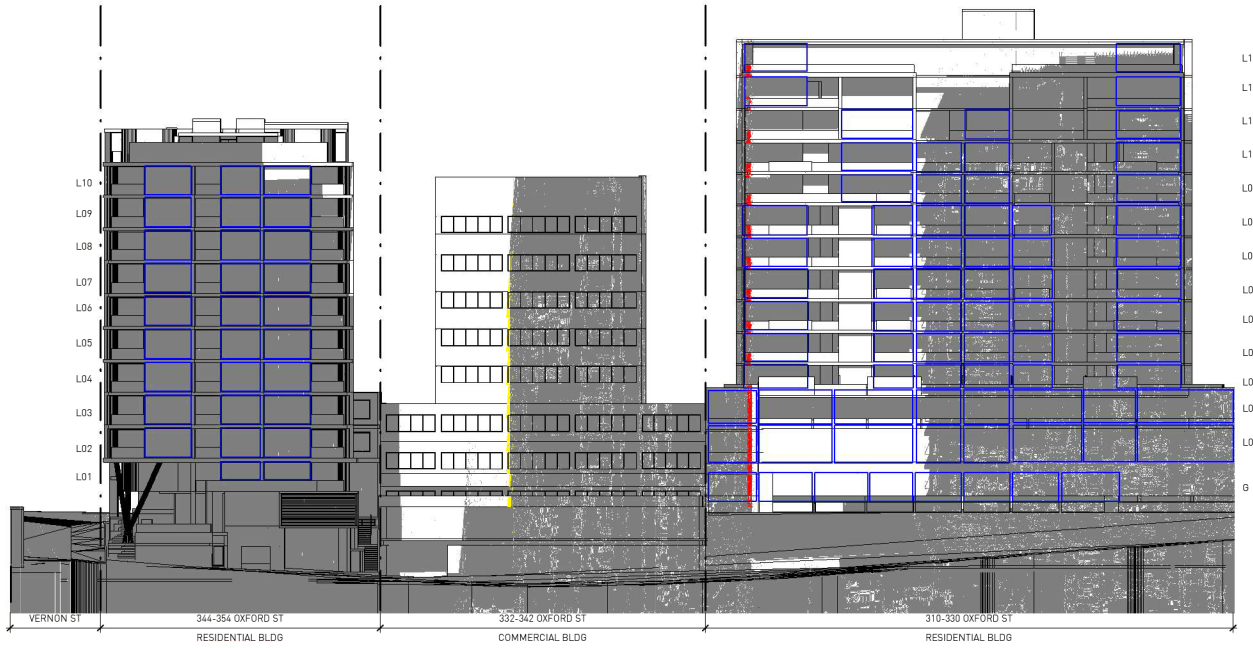

2 21 JUNE 1115

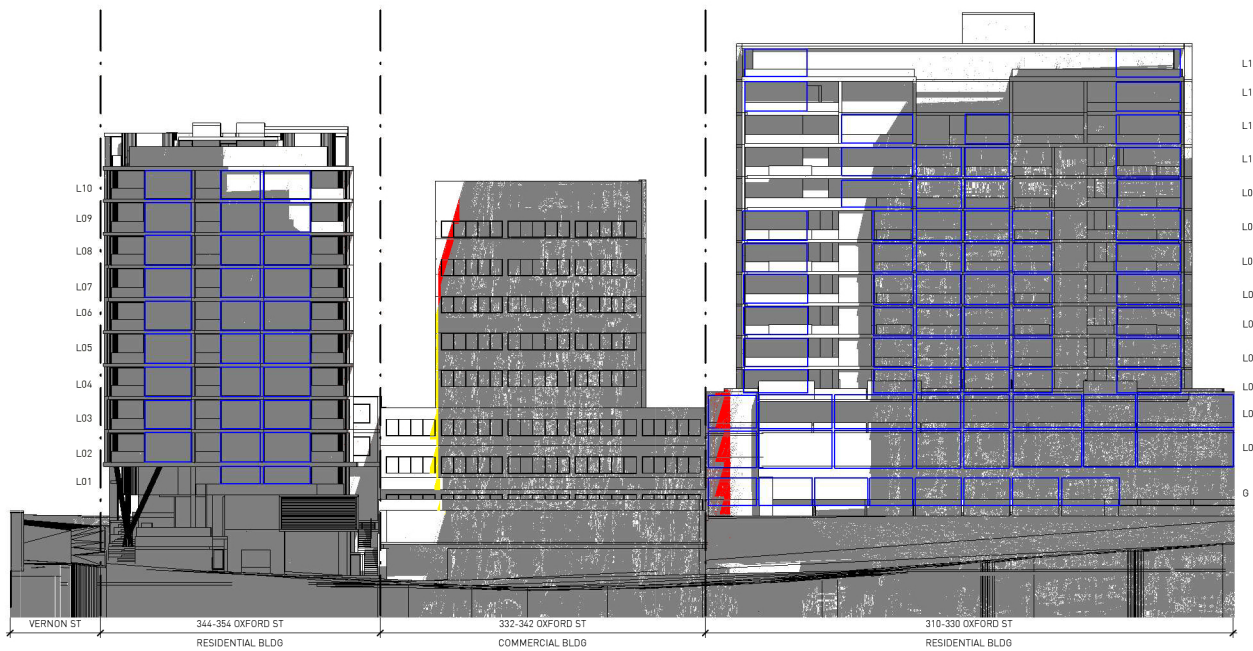


4 21 JUNE 1145

LEGEND

Shadow decreased by proposal compared to approved DA shadows

Shadow increased by proposal compared to approved DA shadows

Living room

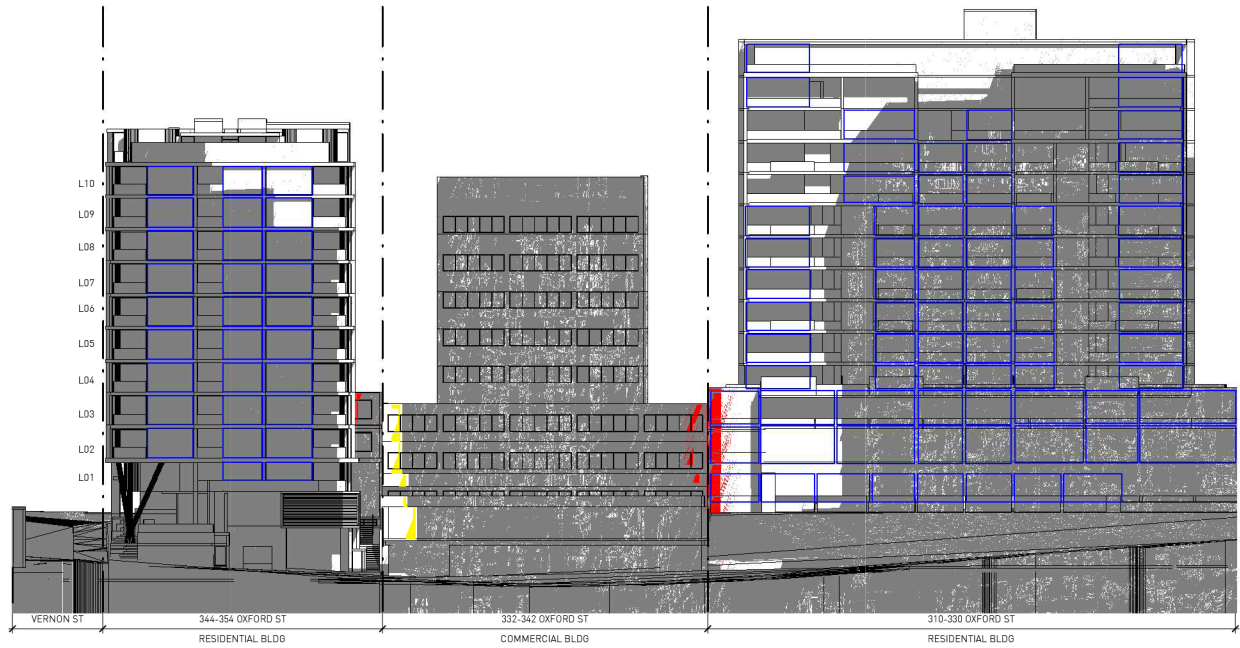


1 21 JUNE 1200

ISSUE
A

REASON
SHADOW STUDY

DATE
01.06.23

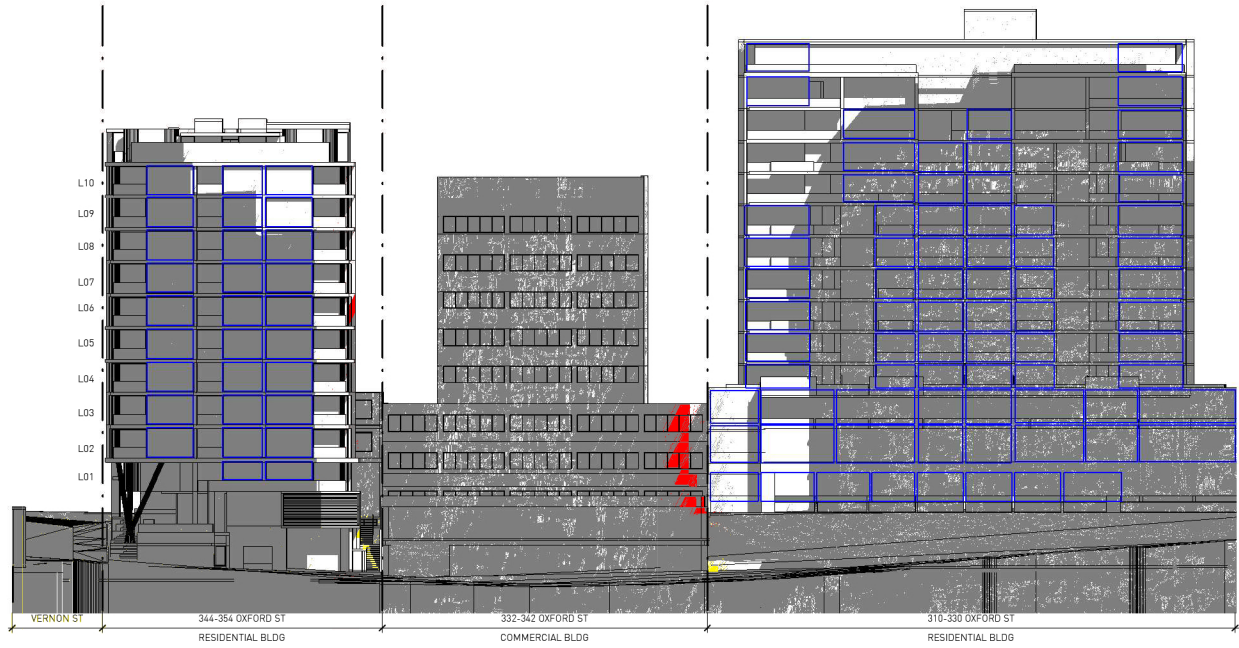


2 21 JUNE 1215


RECEIVED
Waverley Council

Application No: DA-482/2017/B

Date Received: 12/07/2023

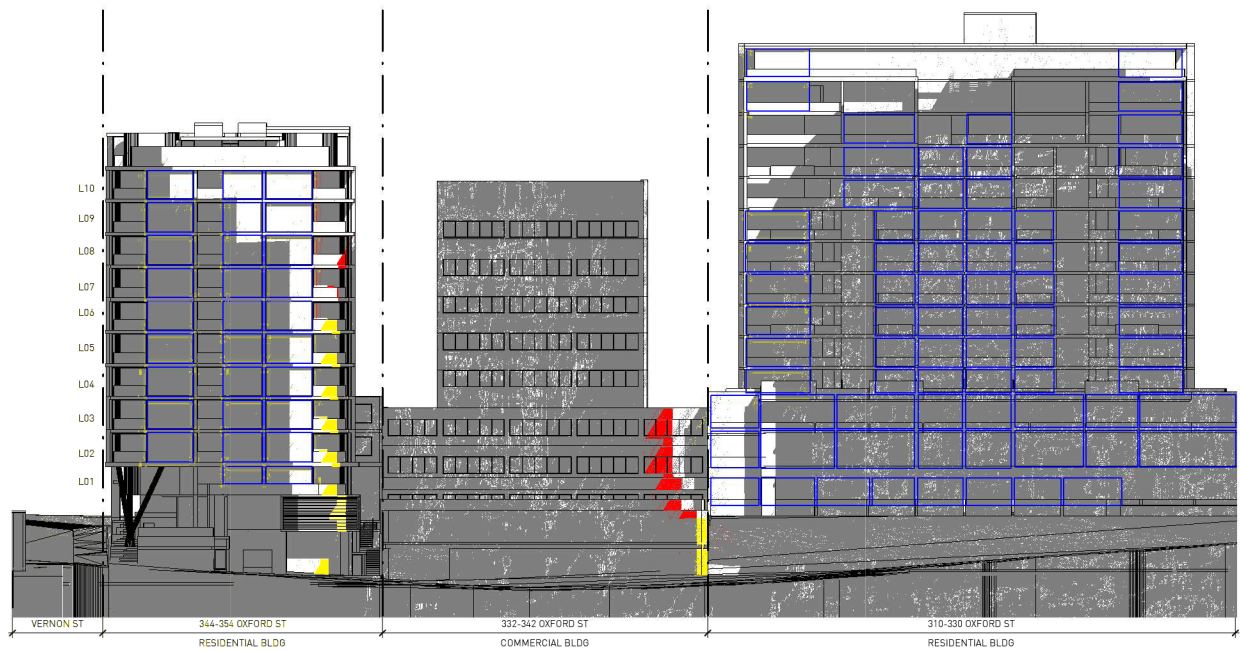

3 21 JUNE 1230

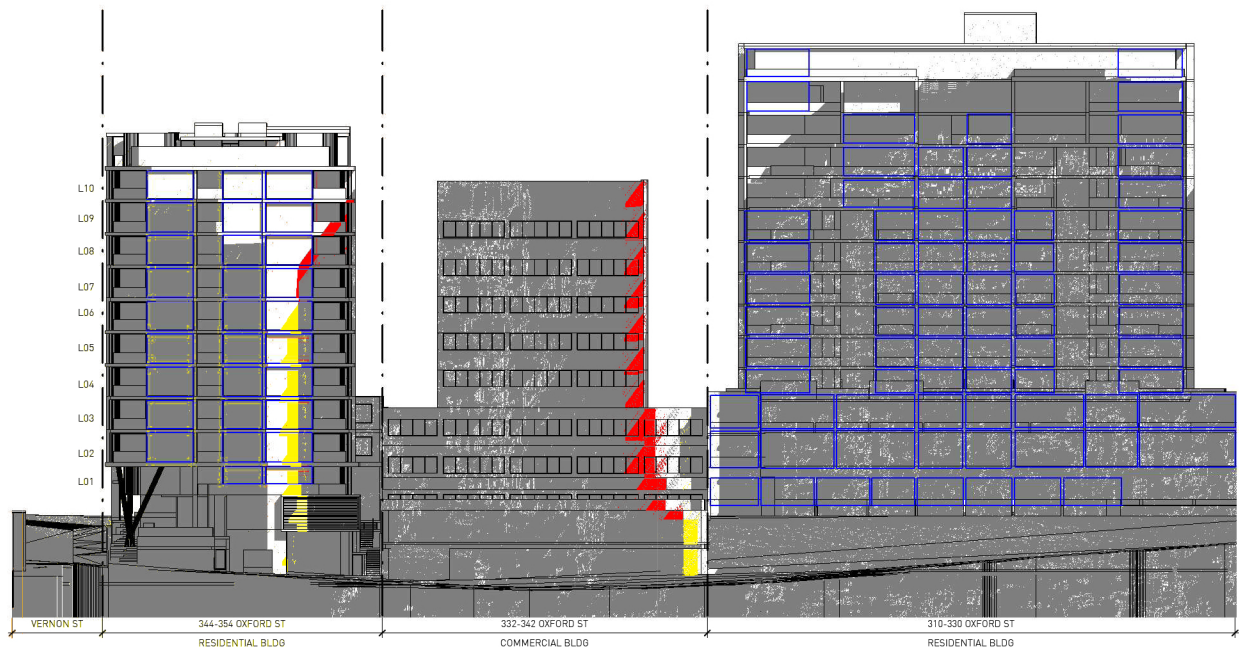


4 21 JUNE 1245

LEGEND

Shadow decreased by proposal compared to approved DA shadows

Shadow increased by proposal compared to approved DA shadows

Living room

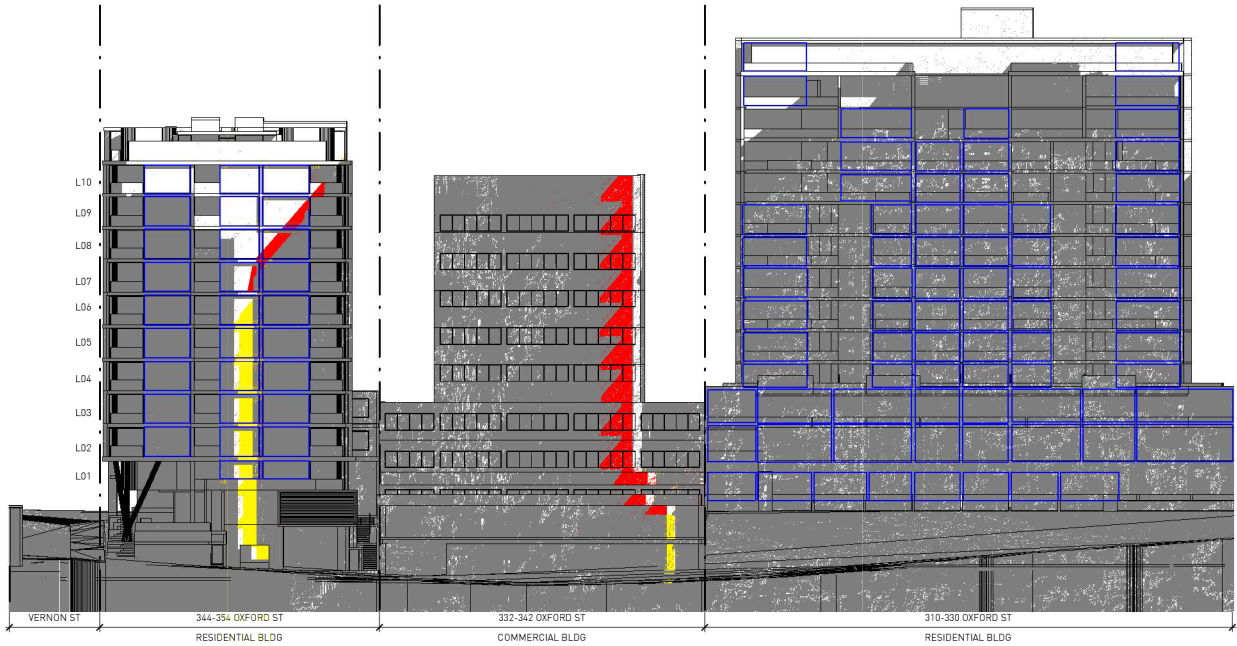

1 21 JUNE 1300

ISSUE A REASON SHADOW STUDY DATE 01.06.23




2 21 JUNE 1315


RECEIVED
Waverley Council

Application No: DA-482/2017/B

Date Received: 12/07/2023

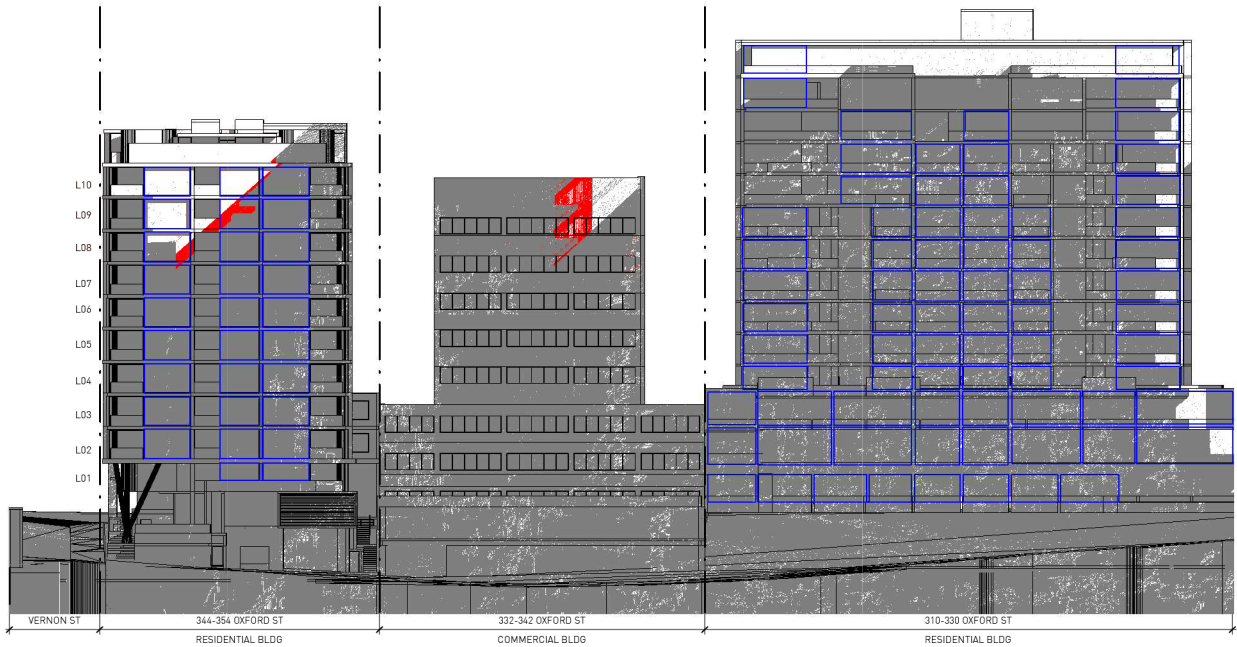


3 21 JUNE 1330

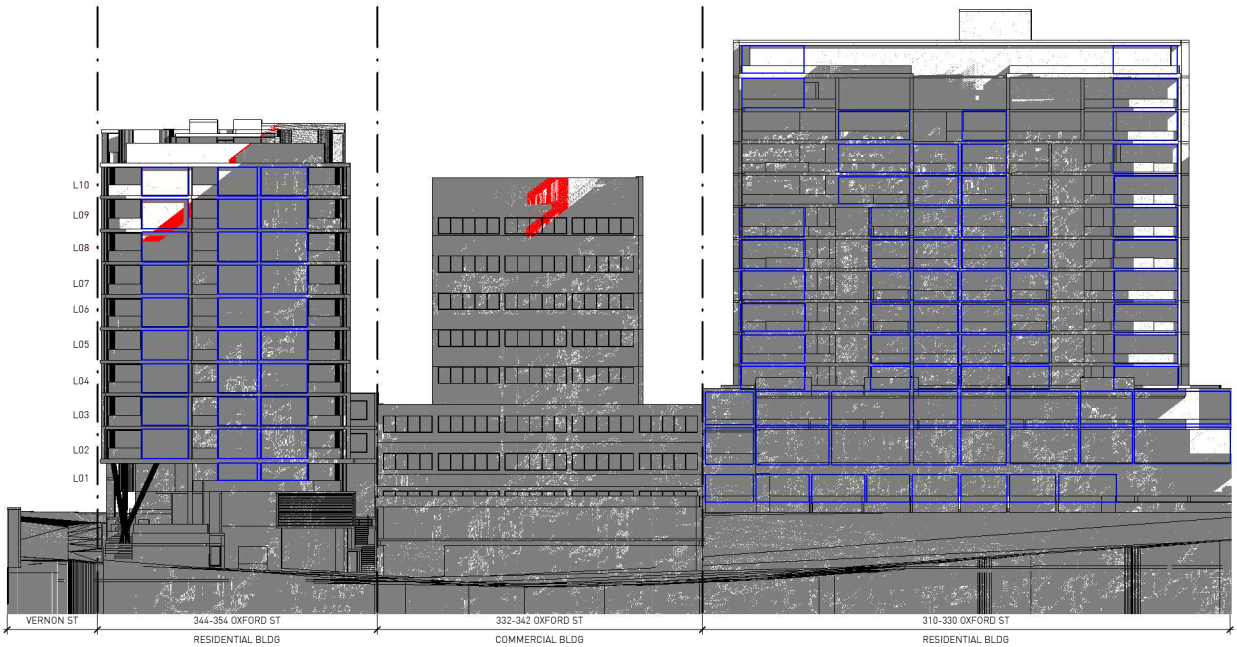


4 21 JUNE 1345



- Shadow decreased by proposal compared to approved DA shadows
- Shadow increased by proposal compared to approved DA shadows
- Living room

 

ISSUE	REASON	DATE
A	SHADOW STUDY	01.06.23

 

Date Received: 12/07/2023

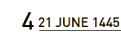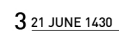


LEGEND

Shadow decreased by proposal compared to approved DA shadows

Shadow increased by proposal compared to approved DA shadows

Living room

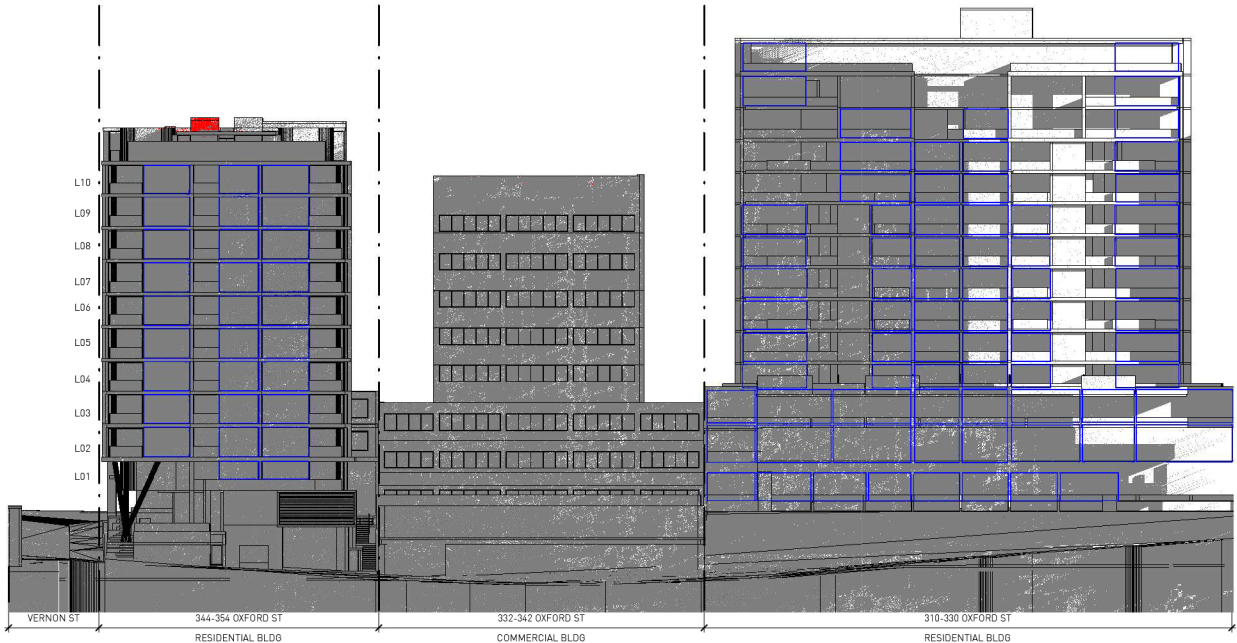

1 21 JUNE 1500

ISSUE
A

REASON
SHADOW STUDY

DATE
01.06.23

SHADOW IMPACT SCHEDULE 344-354 Oxford St								
Level	Orientation	Approved DA		Proposed S4.55			Difference	
		Solar Access	Start	End	Solar Access	Start	End	Solar Access
Level 10								
Unit 1006	NW	2:30	11:00	13:30	2:30	11:00	13:30	0:00
Unit 1005	N	2:15	11:30	13:45	2:15	11:30	13:45	0:00
Unit 1004	NE	1:45	12:15	14:00	1:45	12:15	14:00	0:00
Level 09								
Unit 906	NW	1:45	11:30	13:15	1:45	11:30	13:15	0:00
Unit 905	N	1:15	12:15	13:30	1:15	12:15	13:30	0:00
Unit 904	NE	0:45	13:15	14:00	0:45	13:15	14:00	0:00
Level 08								
Unit 806	NW	0:45	12:15	13:00	0:45	12:15	13:00	0:00
Unit 805	N	1:00	12:15	13:15	1:00	12:15	13:15	0:00
Unit 804	NE	0:30	13:15	13:45	0:30	13:15	13:45	0:00
Level 07								
Unit 706	NW	0:15	12:30	12:45	0:15	12:45	13:00	0:00
Unit 705	N	0:15	13:00	13:15	0:15	13:00	13:15	0:00
Unit 704	NE	0:00	0:00	0:00	0:00	0:00	0:00	0:00
Level 06								
Unit 606	NW	0:15	12:30	12:45	0:15	12:45	13:00	0:00
Unit 605	N	0:15	13:00	13:15	0:15	13:00	13:15	0:00
Unit 604	NE	0:00	0:00	0:00	0:00	0:00	0:00	0:00
Level 05								
Unit 506	NW	0:15	12:30	12:45	0:15	12:45	13:00	0:00
Unit 505	N	0:15	13:00	13:15	0:15	13:00	13:15	0:00
Unit 504	NE	0:00	0:00	0:00	0:00	0:00	0:00	0:00
Level 04								
Unit 406	NW	0:15	12:30	12:45	0:15	12:45	13:00	0:00
Unit 405	N	0:15	13:00	13:15	0:15	13:00	13:15	0:00
Unit 404	NE	0:00	0:00	0:00	0:00	0:00	0:00	0:00
Level 03								
Unit 309	NW	0:15	12:30	12:45	0:15	12:45	13:00	0:00
Unit 308	N	0:15	13:00	13:15	0:15	13:00	13:15	0:00
Unit 307	NE	0:00	0:00	0:00	0:00	0:00	0:00	0:00
Level 02								
Unit 209	NW	0:15	12:30	12:45	0:15	12:45	13:00	0:00
Unit 208	N	0:15	13:00	13:15	0:15	13:00	13:15	0:00
Unit 207	NE	0:00	0:00	0:00	0:00	0:00	0:00	0:00
Level 01								
Unit 102	NW	0:15	12:30	12:45	0:15	12:45	13:00	0:00
Unit 101	N	0:15	13:00	13:15	0:15	13:00	13:15	0:00

SHADOW IMPACT SCHEDULE 310-330 Oxford St								
Level	Orientation	Approved DA		Proposed S4.55			Difference	
		Solar Access	Start	End	Solar Access	Start	End	Solar Access
Level 13								
Unit 13.01	NW	5:15	9:45	15:00	5:15	9:45	15:00	0:00
Unit 13.02	NE	4:45	10:15	15:00	4:45	10:15	15:00	0:00
Level 12								
Unit 12.01	NW	2:15	12:45	15:00	2:15	12:45	15:00	0:00
Unit 12.02	NE	3:00	10:30	13:30	3:00	10:30	13:30	0:00
Level 11								
Unit 11.01	NW	1:45	13:15	15:00	1:45	13:15	15:00	0:00
Unit 11.02	N	1:45	9:00	10:45	1:45	9:00	10:45	0:00
Unit 11.03	N	2:30	9:45	12:15	2:30	9:45	12:15	0:00
Level 10								
Unit 10.01	NW	1:45	13:15	15:00	1:45	13:15	15:00	0:00
Unit 10.02	N	1:45	9:00	10:45	1:45	9:00	10:45	0:00
Unit 10.03	N	1:45	9:30	11:15	1:45	9:30	11:15	0:00
Unit 10.04	N	1:00	10:00	11:00	1:00	10:00	11:00	0:00
Level 09								
Unit 09.01	NW	1:30	13:30	15:00	1:30	13:30	15:00	0:00
Unit 09.02	N	1:45	9:00	10:45	1:45	9:00	10:45	0:00
Unit 09.03	N	1:45	9:30	11:15	1:45	9:30	11:15	0:00
Unit 09.04	N	1:00	10:00	11:00	1:00	10:00	11:00	0:00
Level 08								
Unit 08.01	NW	1:30	13:30	15:00	1:30	13:30	15:00	0:00
Unit 08.02	N	1:00	9:00	10:00	1:00	9:00	10:00	0:00
Unit 08.03	N	1:45	9:00	10:45	1:45	9:00	10:45	0:00
Unit 08.04	N	1:45	9:30	11:15	1:45	9:30	11:15	0:00
Unit 08.05	N	1:00	10:00	11:00	1:00	10:00	11:00	0:00
Unit 08.06	NE	1:45	10:45	12:30	1:45	10:45	12:30	0:00
Level 07								
Unit 07.01	NW	1:30	13:30	15:00	1:30	13:30	15:00	0:00
Unit 07.02	N	1:00	9:00	10:00	1:00	9:00	10:00	0:00
Unit 07.03	N	1:45	9:00	10:45	1:45	9:00	10:45	0:00
Unit 07.04	N	1:45	9:30	11:15	1:45	9:30	11:15	0:00
Unit 07.05	N	1:00	10:00	11:00	1:00	10:00	11:00	0:00
Unit 07.06	NE	1:30	10:45	12:15	1:30	10:45	12:15	0:00
Level 06								
Unit 06.01	NW	1:30	13:30	15:00	1:30	13:30	15:00	0:00
Unit 06.02	N	1:00	9:00	10:00	1:00	9:00	10:00	0:00
Unit 06.03	N	1:45	9:00	10:45	1:45	9:00	10:45	0:00
Unit 06.04	N	1:45	9:30	11:15	1:45	9:30	11:15	0:00
Unit 06.05	N	1:00	10:00	11:00	1:00	10:00	11:00	0:00
Unit 06.06	NE	1:30	10:45	12:15	1:30	10:45	12:15	0:00
Level 05								
Unit 05.01	NW	1:30	13:30	15:00	1:30	13:30	15:00	0:00
Unit 05.02	N	1:00	9:00	10:00	1:00	9:00	10:00	0:00
Unit 05.03	N	1:45	9:00	10:45	1:45	9:00	10:45	0:00
Unit 05.04	N	1:45	9:30	11:15	1:45	9:30	11:15	0:00
Unit 05.05	N	1:00	10:00	11:00	1:00	10:00	11:00	0:00
Unit 05.06	NE	1:30	10:45	12:15	1:30	10:45	12:15	0:00
Level 04								
Unit 04.01	NW	1:30	13:30	15:00	1:30	13:30	15:00	0:00
Unit 04.02	N	1:00	9:00	10:00	1:00	9:00	10:00	0:00
Unit 04.03	N	1:45	9:00	10:45	1:45	9:00	10:45	0:00
Unit 04.04	N	1:45	9:30	11:15	1:45	9:30	11:15	0:00
Unit 04.05	N	1:00	10:00	11:00	1:00	10:00	11:00	0:00
Unit 04.06	NE	1:30	10:45	12:15	1:30	10:45	12:15	0:00
Level 03								
Unit 03.01	NW	1:45	13:15	15:00	1:45	13:15	15:00	0:00
Unit 03.02	N	1:00	9:00	10:00	1:00	9:00	10:00	0:00
Unit 03.03	N	1:30	9:15	10:45	1:30	9:15	10:45	0:00
Unit 03.04	N	1:45	9:30	11:15	1:45	9:30	11:15	0:00
Unit 03.05	N	1:00	10:00	11:00	1:00	10:00	11:00	0:00
Unit 03.06	NE	1:30	10:45	12:15	1:30	10:45	12:15	0:00
Level 02								
Unit 02.01	NW	1:45	13:15	15:00	1:45	13:15	15:00	0:00
Unit 02.02	N	0:30	14:30	15:00	0:30	14:30	15:00	0:00
Unit 02.03	N	0:45	9:00	9:45	0:45	9:00	9:45	0:00
Unit 02.04	N	1:30	9:00	10:30	1:30	9:00	10:30	0:00
Unit 02.05	N	2:00	9:15	11:15	1:30	9:30	11:00	0:30
Unit 02.06	N	1:45	10:00	11:45	1:45	10:00	11:45	0:00
Unit 02.07	N	2:00	10:30	12:30	2:00	10:30	12:30	0:00
Unit 02.08	NE	1:30	11:15	12:45	1:30	11:15	12:45	0:00
Level 01								
Unit 01.01	NW	1:45	13:15	15:00	1:45	13:15	15:00	0:00
Unit 01.02	N	0:30	14:30	15:00	0:30	14:30	15:00	0:00
Unit 01.03	N	0:30	9:00	9:30	0:30	9:00	9:30	0:00
Unit 01.04	N	1:30	9:00	10:30	1:30	9:00	10:30	0:00
Unit 01.05	N	2:00	9:15	11:15	2:00	9:15	11:15	0:00
Unit 01.06	N	2:15	9:45	12:00	2:15	9:45	12:00	0:00
Unit 01.07	N	2:00	10:30	12:30	2:00	10:30	12:30	0:00
Unit 01.08	NE	1:30	11:15	12:45	1:30	11:15	12:45	0:00
Ground Level								
Unit G.01	NW	0:00	0:00	0:00	0:00	0:00	0:00	0:00
Unit G.02	N	0:15	9:00	9:15	0:15	9:00	9:15	0:00
Unit G.03	N	0:30	10:00	10:30	0:30	10:00	10:30	0:00
Unit G.04	N	1:45	9:30	11:15	1:45	9:30	11:15	0:00
Unit G.05	N	1:45	9:45	11:30	1:45	9:45	11:30	0:00
Unit G.06	N	2:00	9:45	11:45	2:00	9:45	11:45	0:00
Unit G.07	N	1:45	10:45	12:30	1:45	10:45	12:30	0:00
Unit G.08	NE	1:30	11:15	12:45	1:30	11:15	12:45	0:00

RECEIVED

Waverley Council

Application No: DA-482/2017/B

Date Received: 12/07/2023