



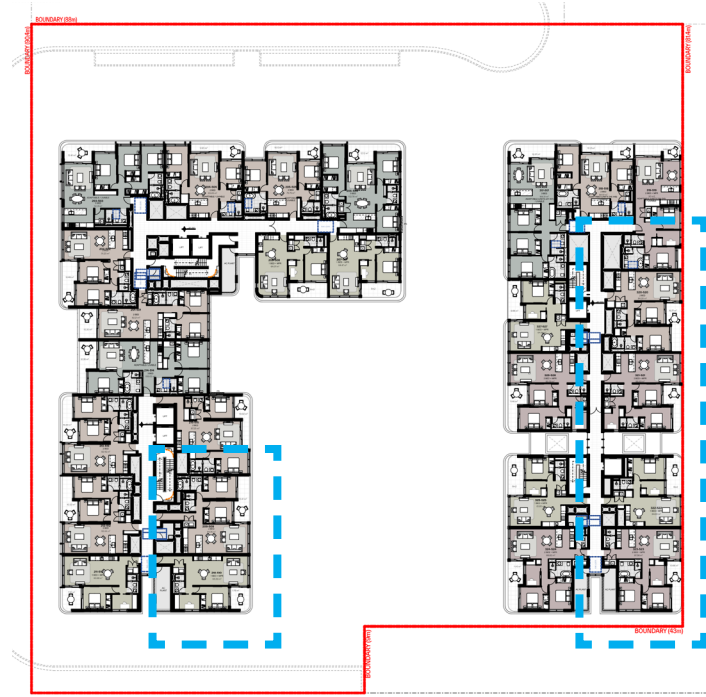

EAST FACING UNITS


LOT F PAGEWOOD

DURATION 9 00 am & 9 15 am

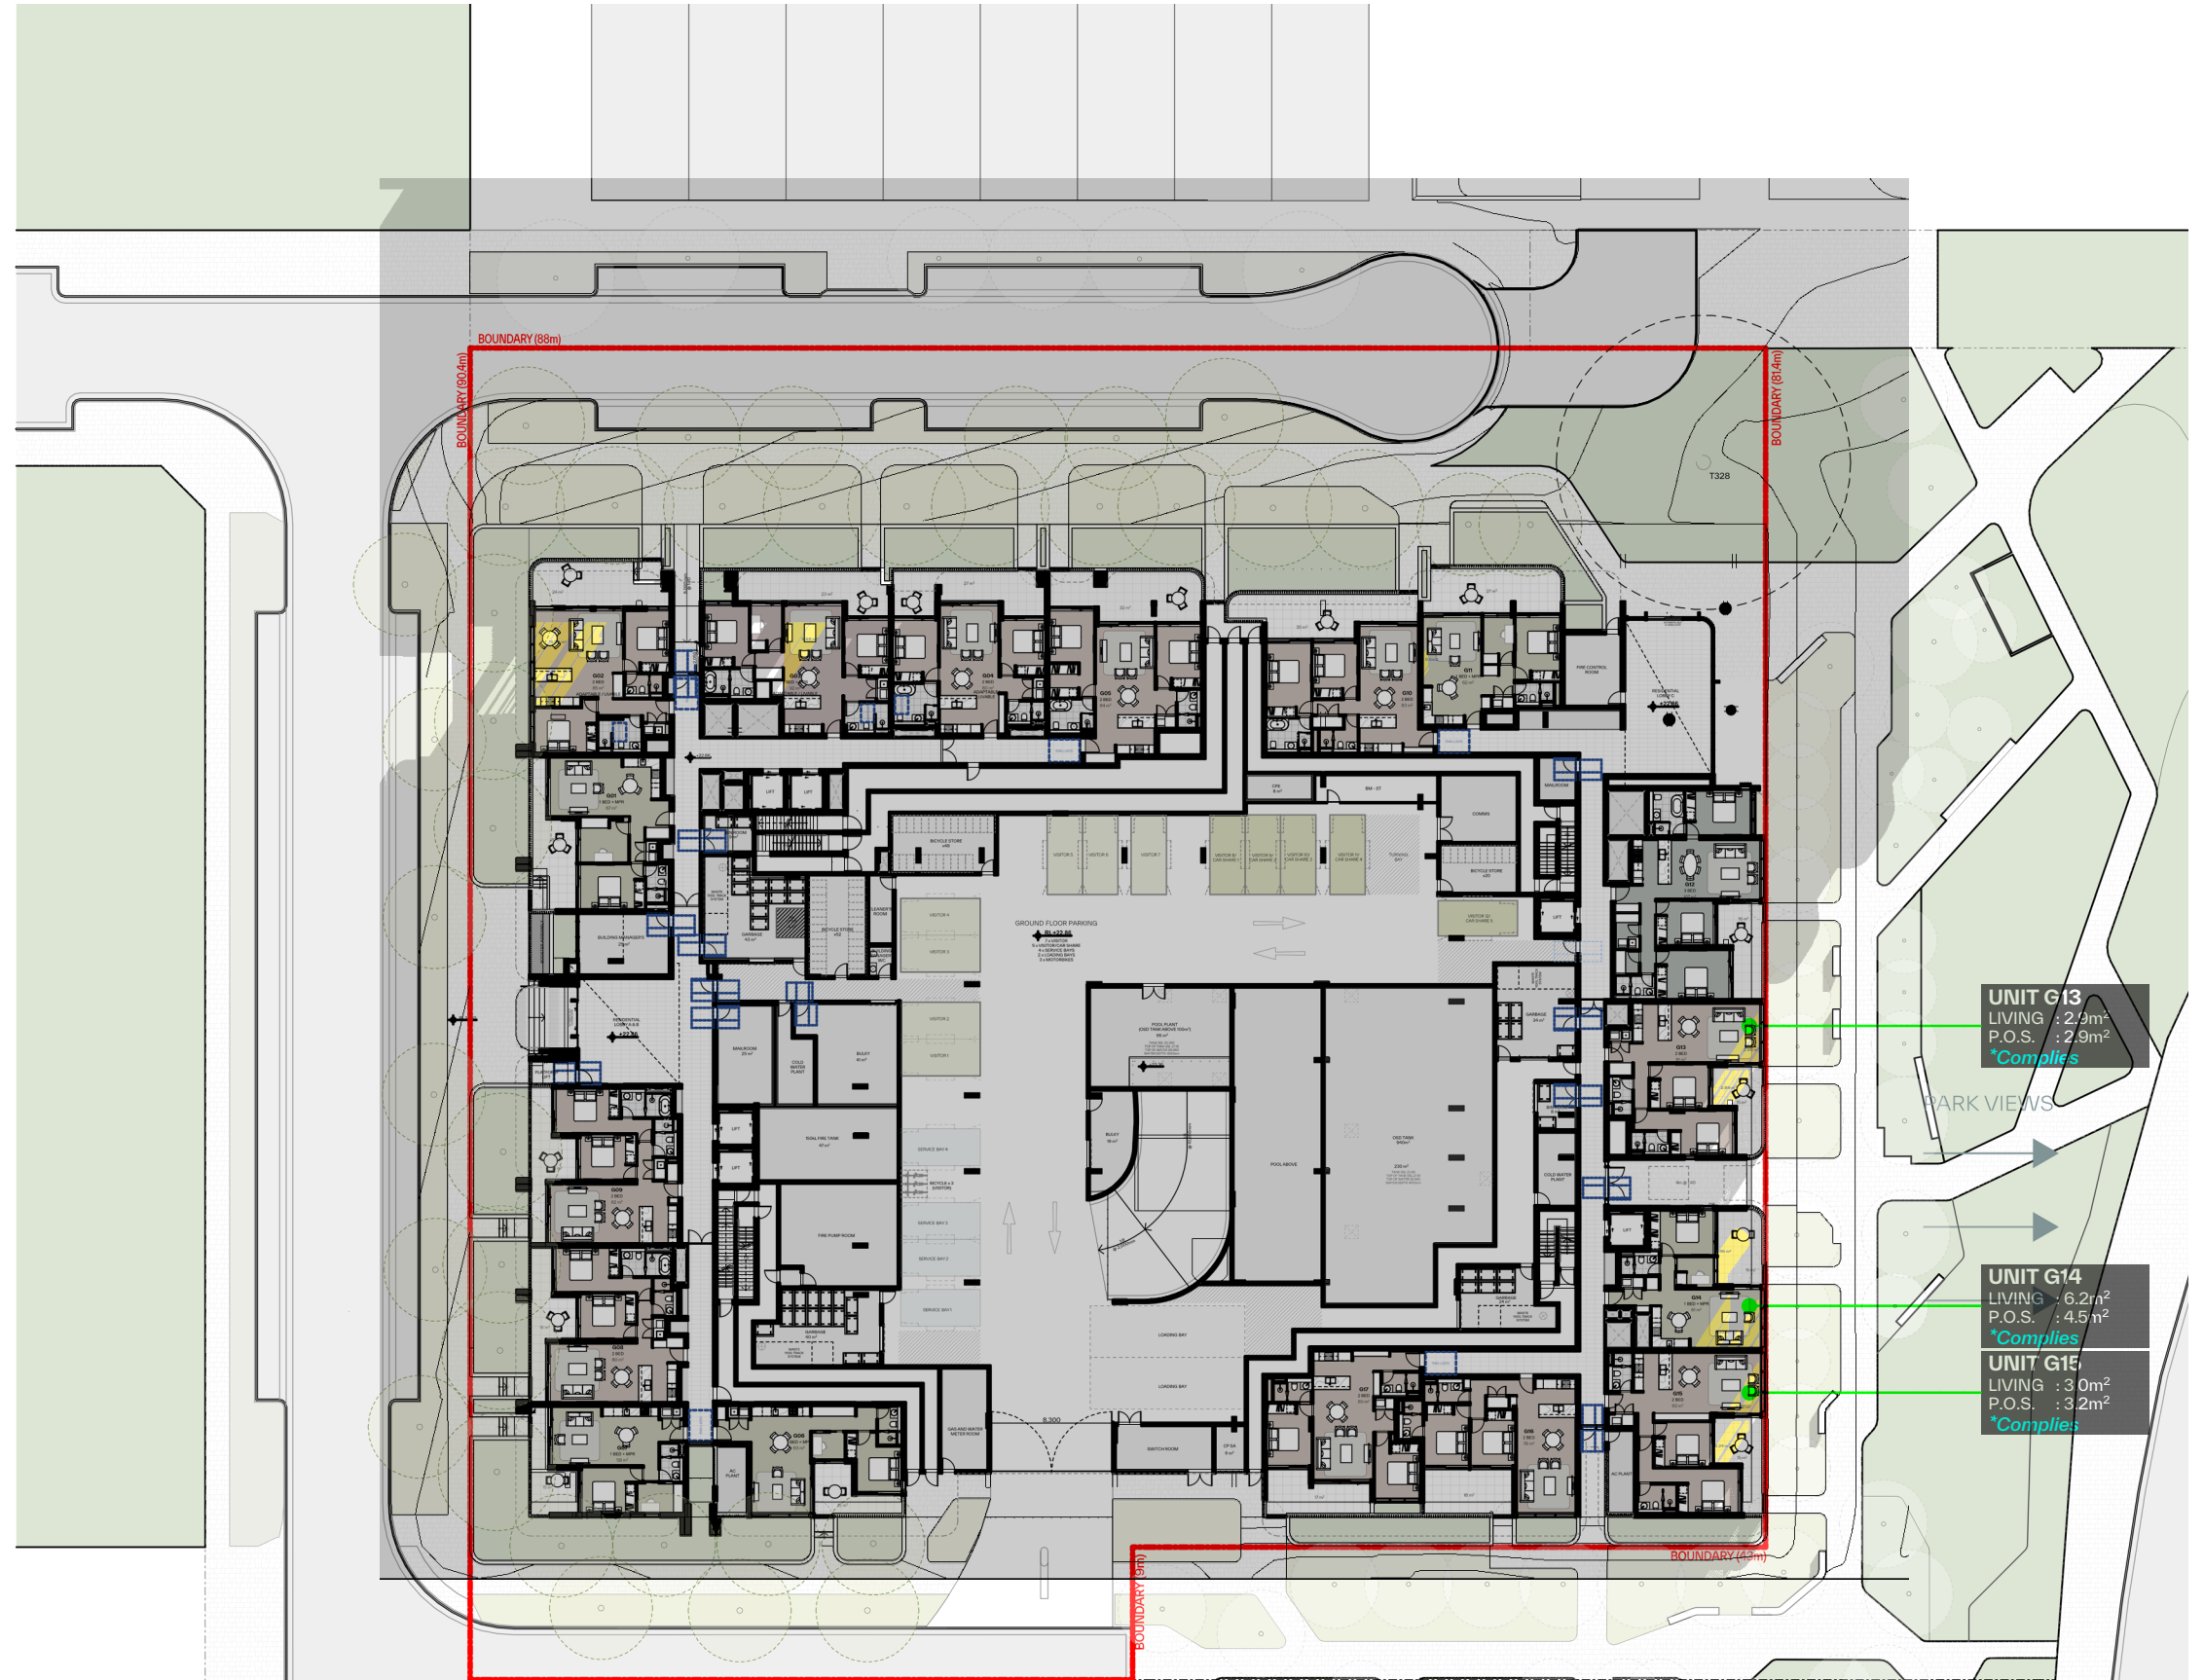



GROUND
EAST FACING UNITS 9 00AM

LOT F PAGEWOOD SHADOW STUDY

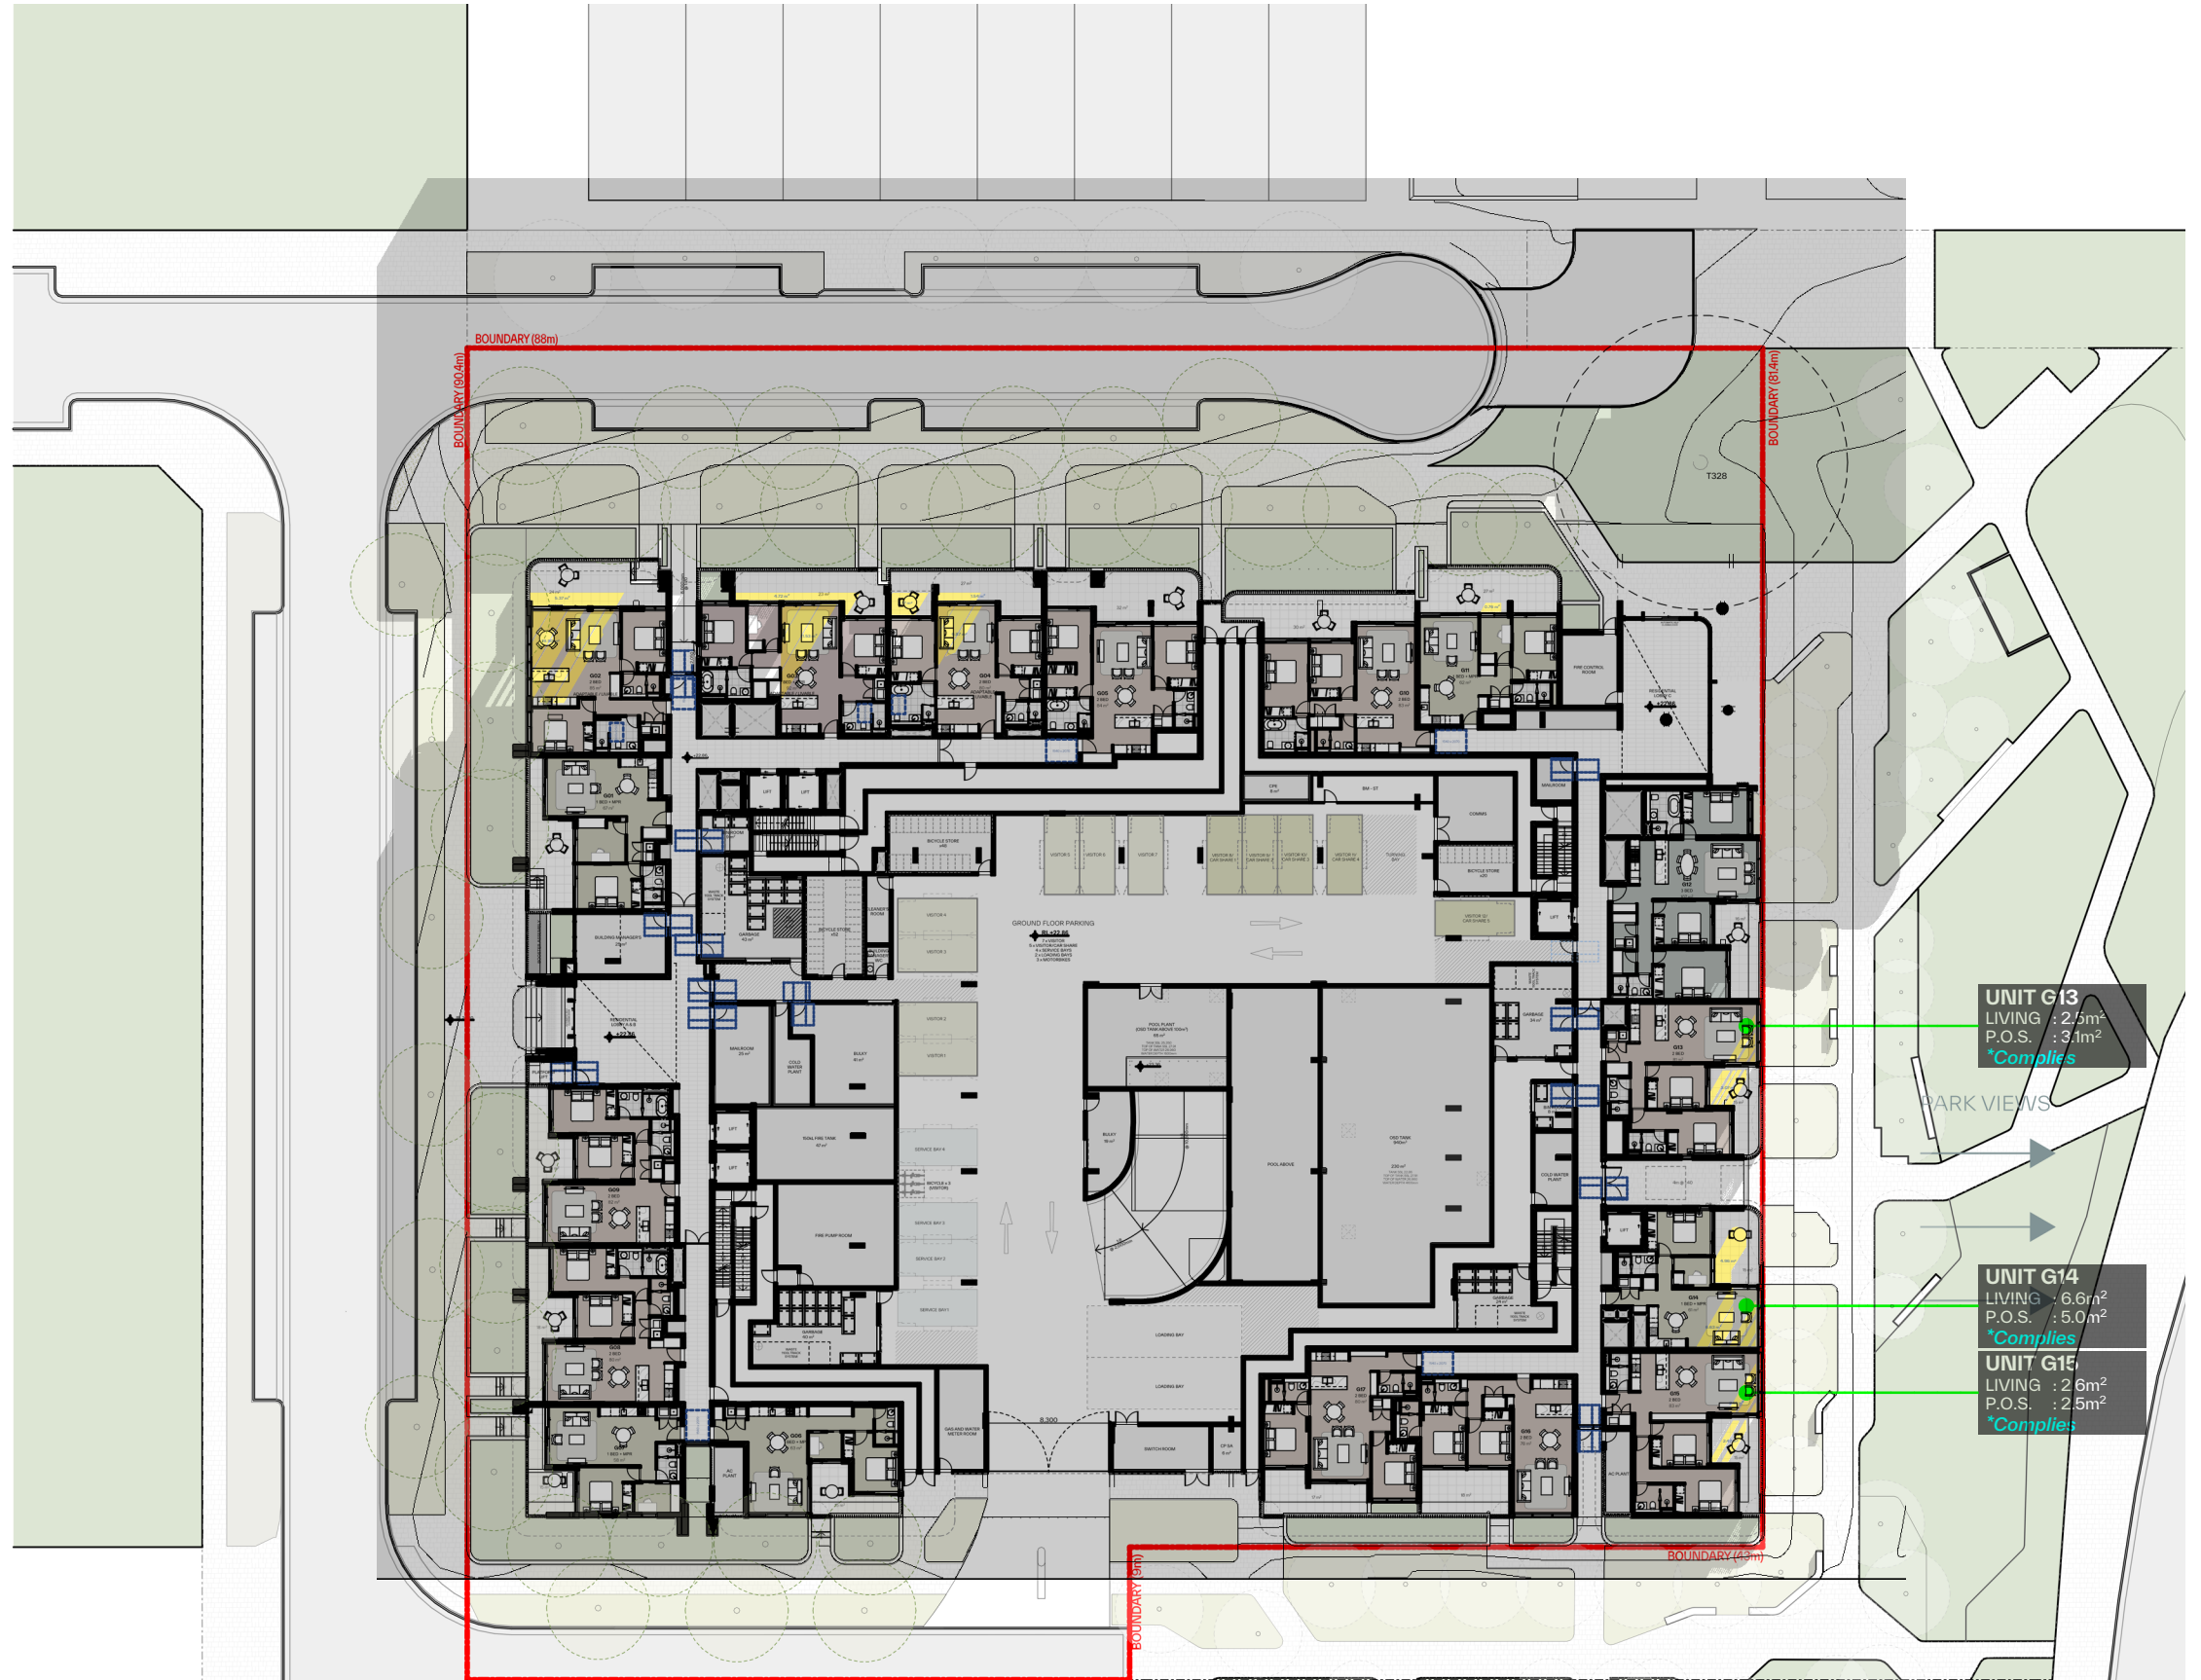

GROUND
EAST FACING UNITS 9 15AM



LOT F PAGEWOOD SHADOW STUDY

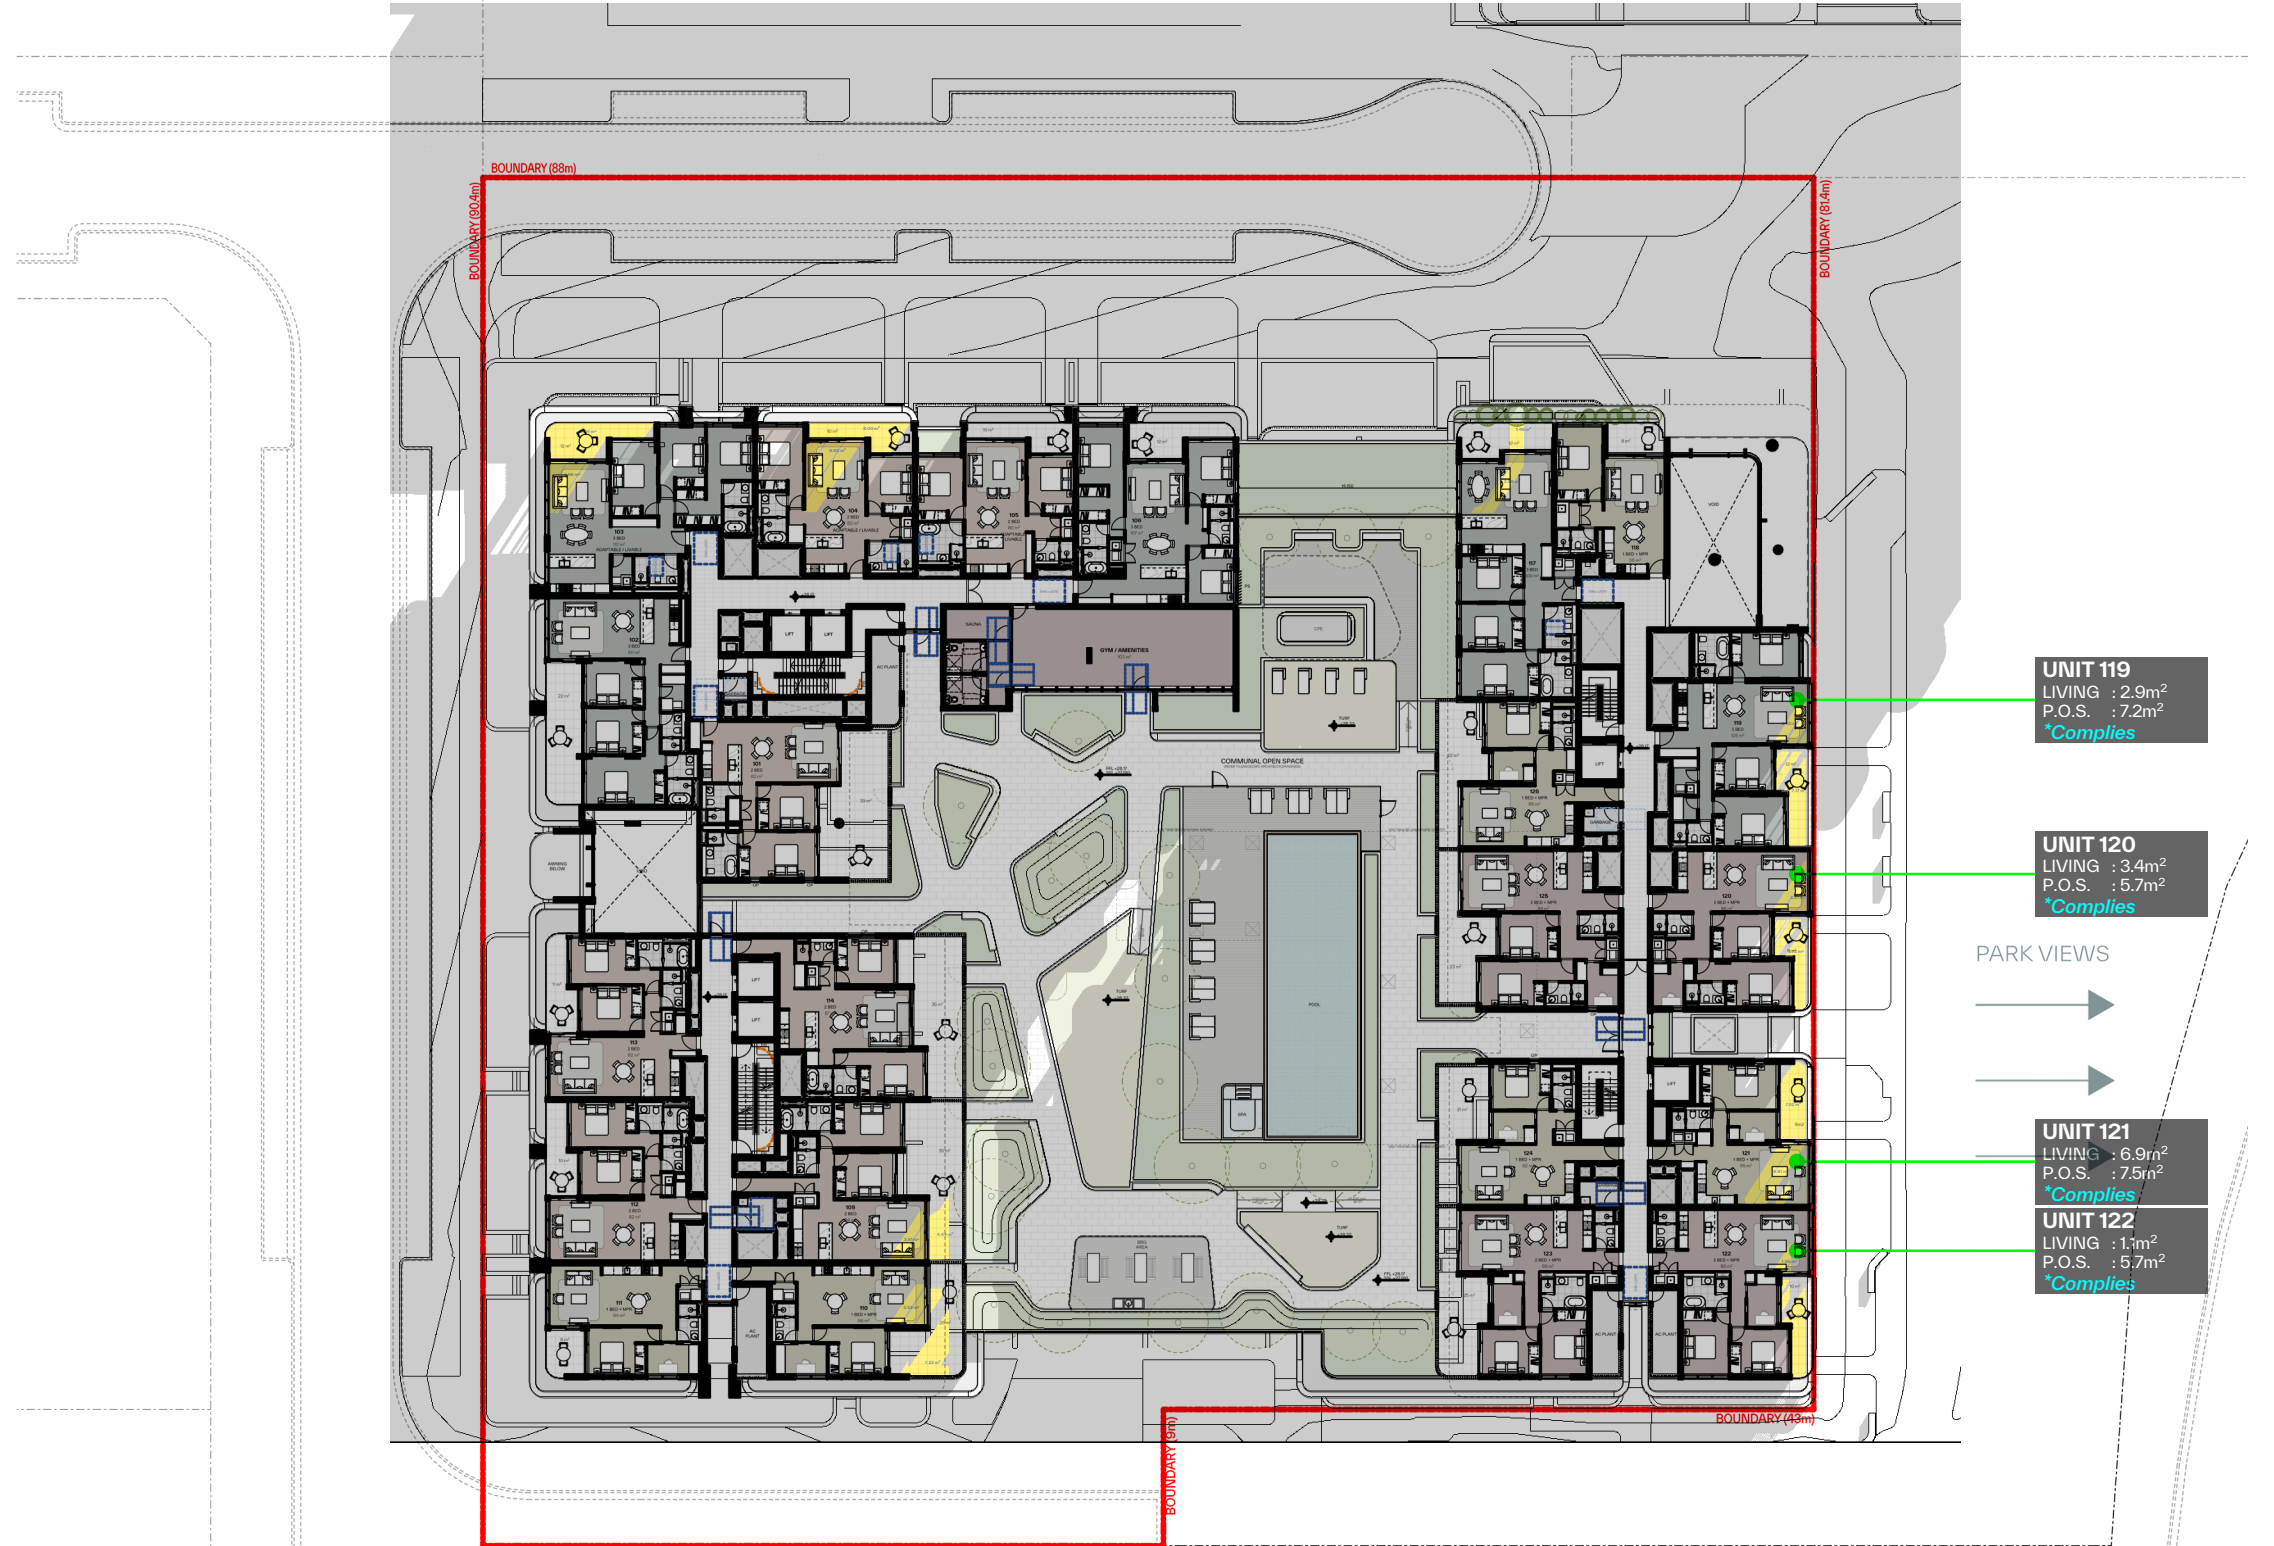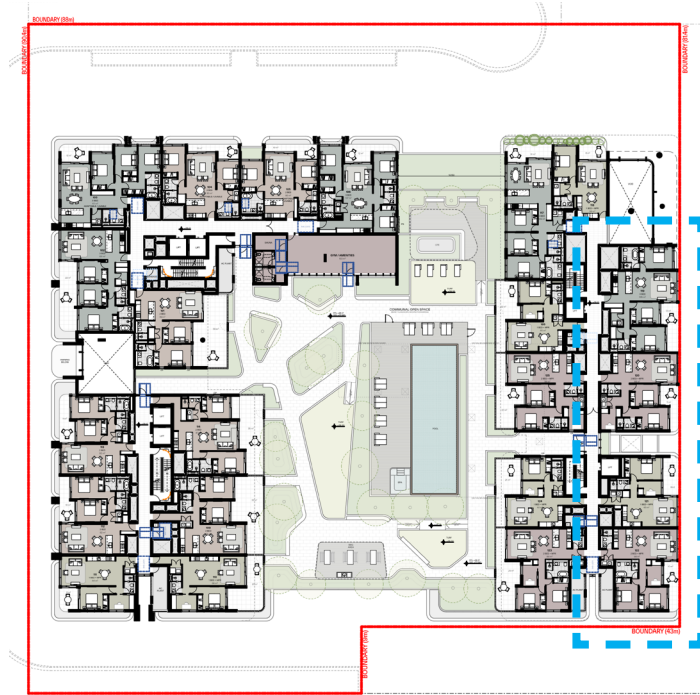

LEVEL 01

EAST FACING UNITS 9 00AM

LOT F PAGEWOOD SHADOW STUDY

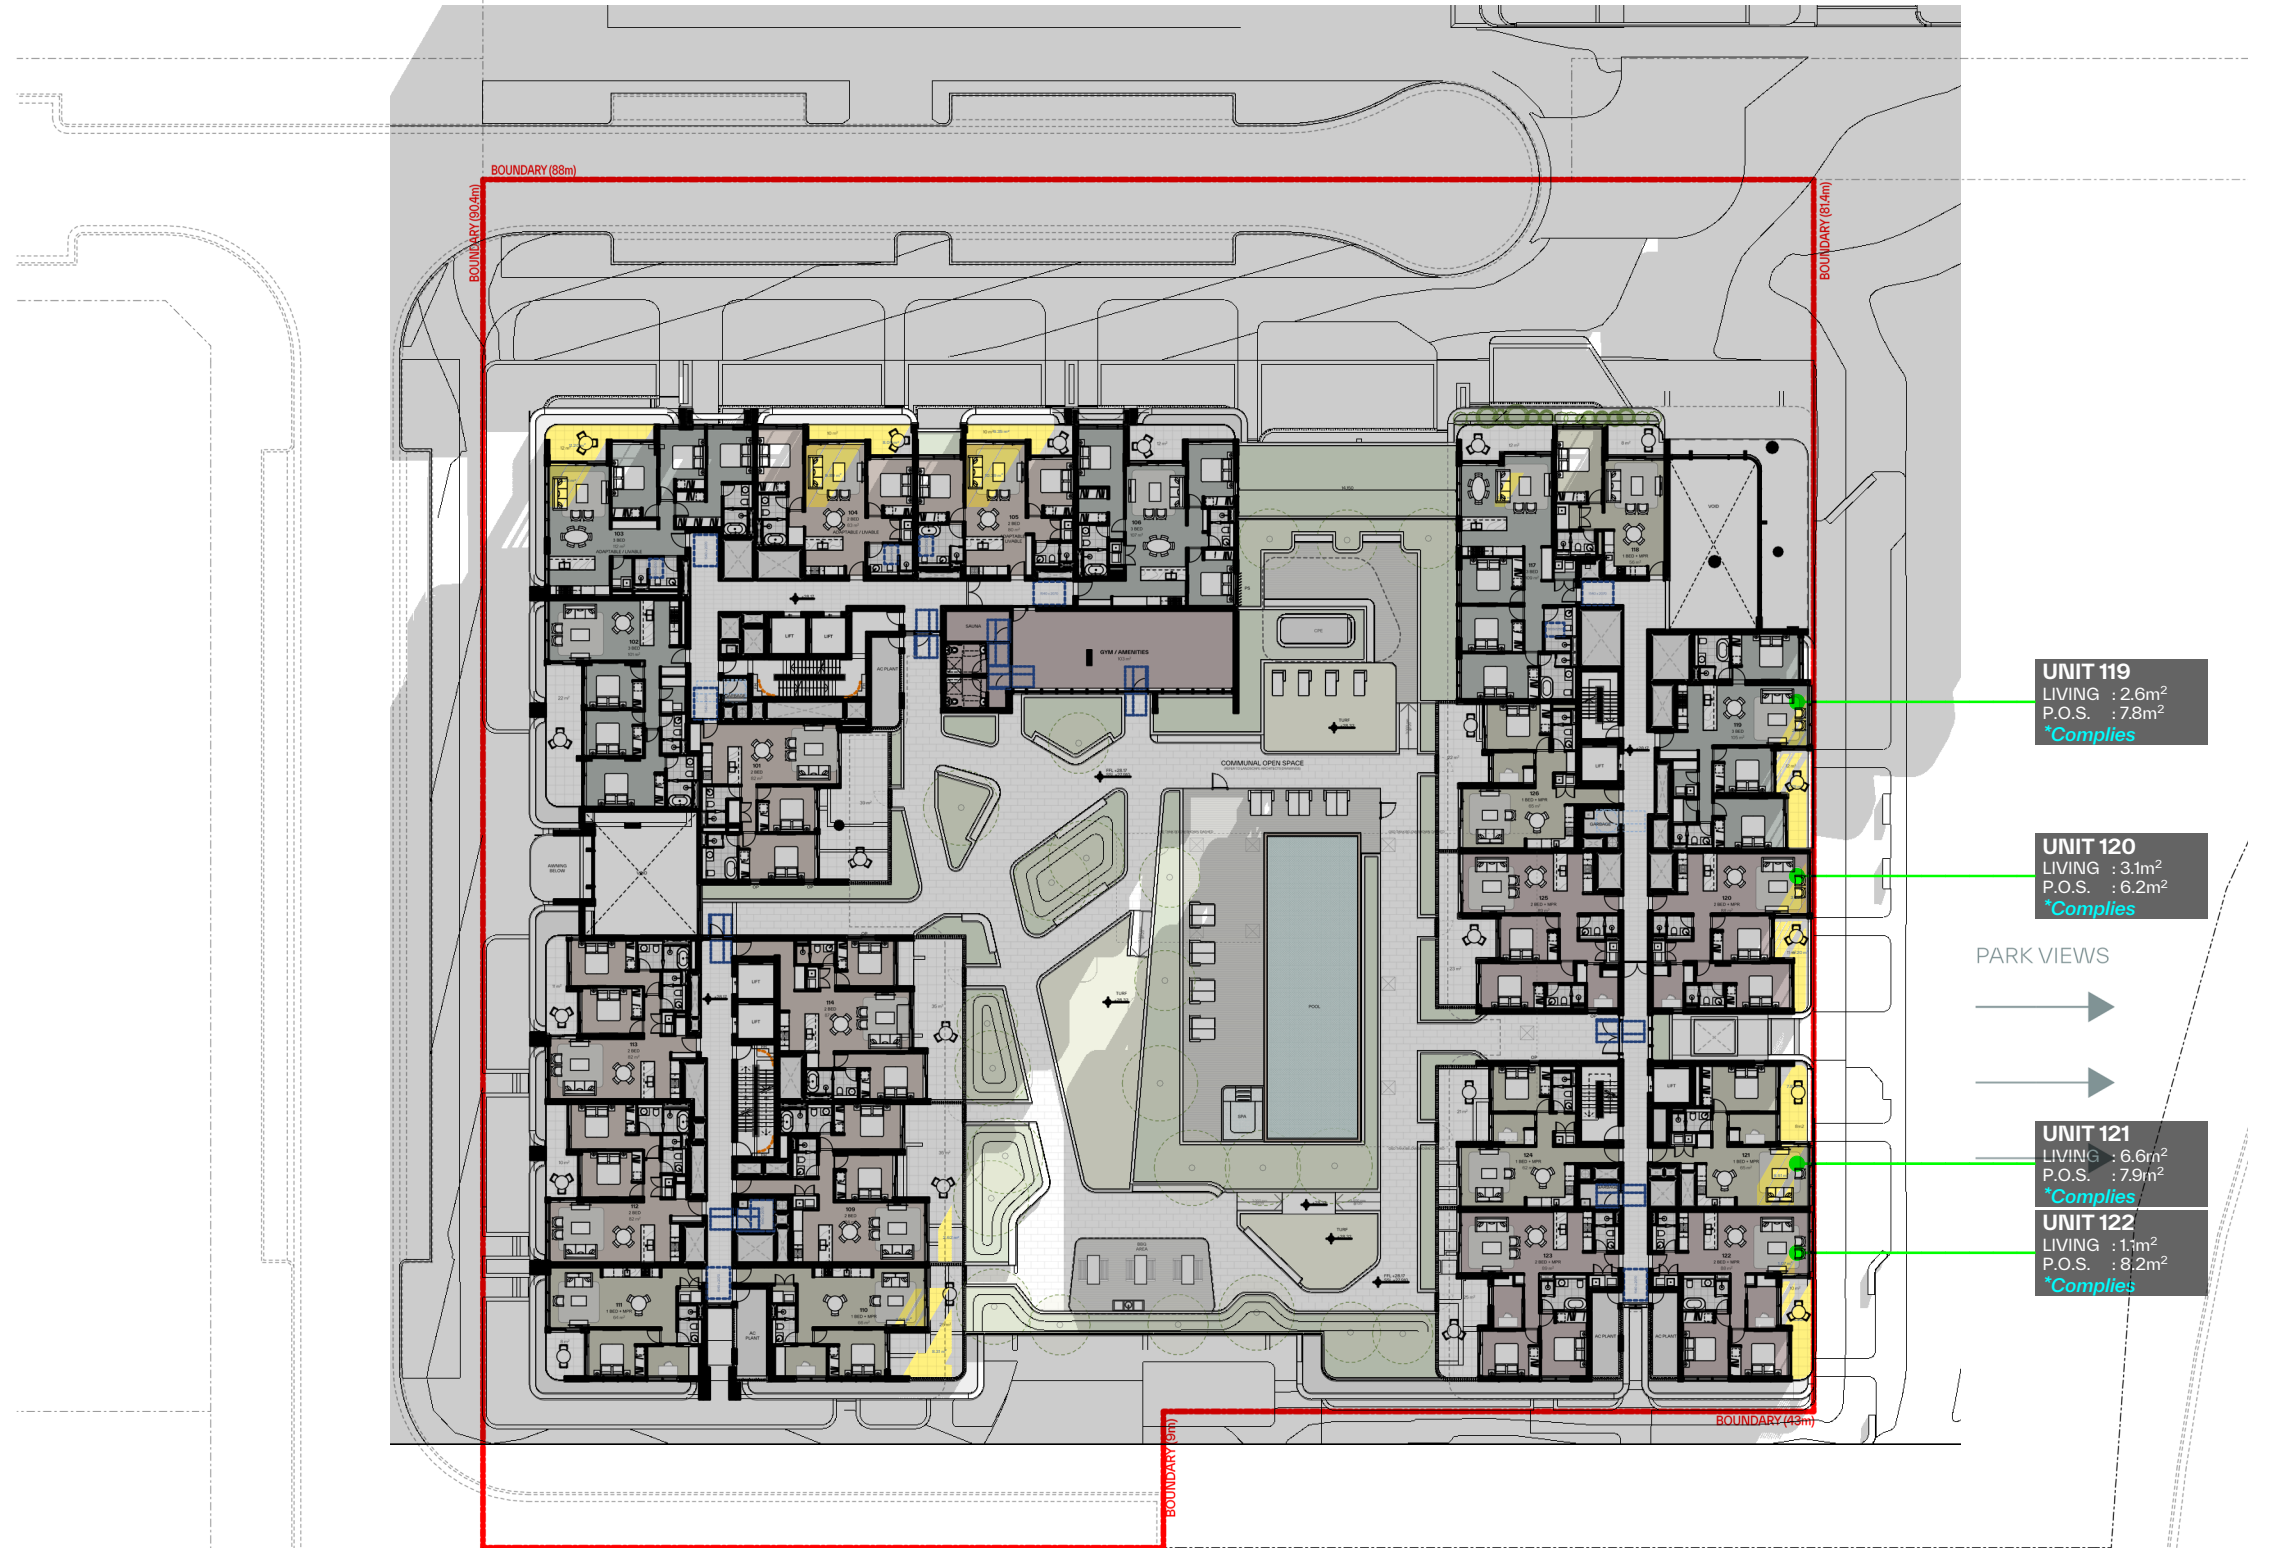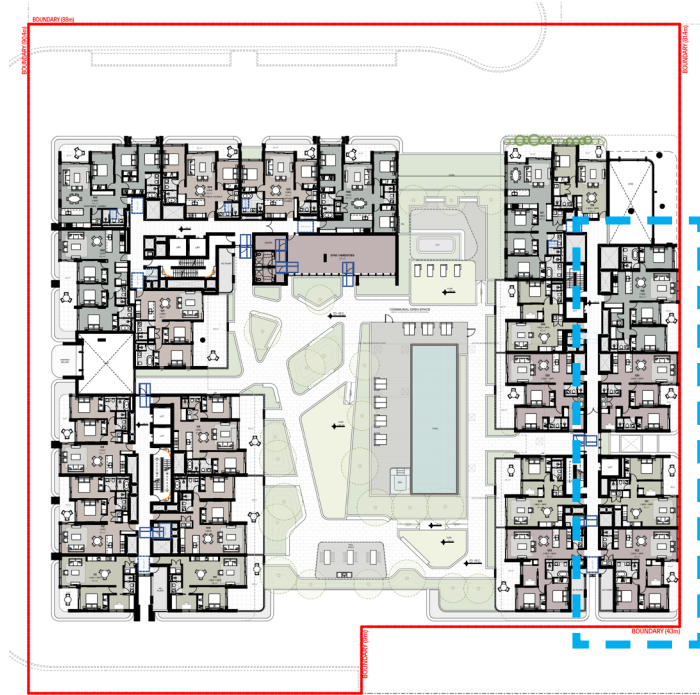

LEVEL 01
EAST FACING UNITS 9 15AM

LOT F PAGEWOOD SHADOW STUDY



UNIT 210
LIVING : 1.2m²
P.O.S. : 4.6m²
*Complies

UNIT 220
LIVING : 1.5m²
P.O.S. : 3.1m²
*Complies

UNIT 221
LIVING : 1.5m²
P.O.S. : 2.9m²
*Complies

UNIT 222
LIVING : 6.8m²
P.O.S. : 4.0m²
*Complies

UNIT 223
LIVING : 1.1m²
P.O.S. : 2.5m²
*Complies

PARK VIEWS



LEVEL 02


EAST FACING UNITS 9 00AM

LOT F PAGEWOOD SHADOW STUDY



LEVEL 02

EAST FACING UNITS 9 15AM

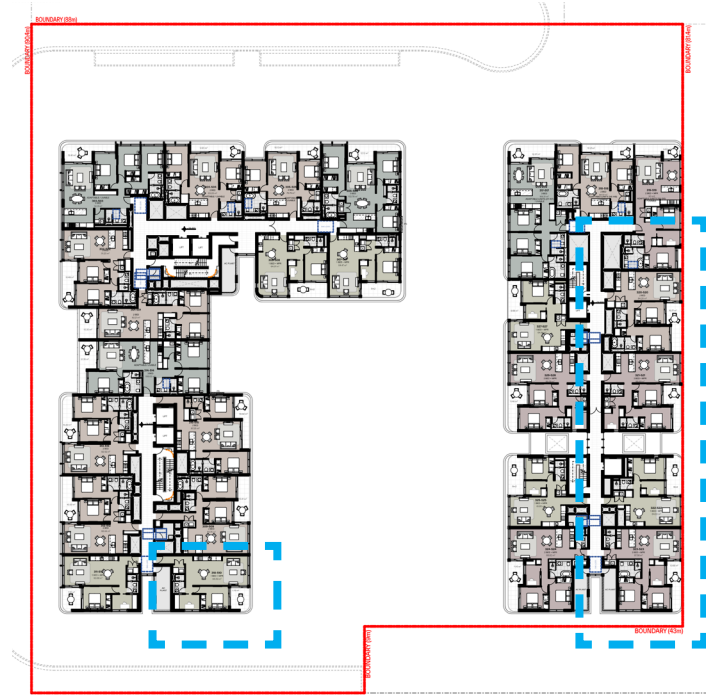

UNIT 320
LIVING : 3.2m²
P.O.S. : 7.3m²
**Complies*

UNIT 321
LIVING : 3.1m²
P.O.S. : 6.3m²
**Complies*

UNIT 322
LIVING : 6.5m²
P.O.S. : 8.4m²
**Complies*

UNIT 323
LIVING : 1.1m²
P.O.S. : 6.7m²
**Complies*


UNIT 310
LIVING : 1.2m²
P.O.S. : 4.0m²
**Complies*

PARK VIEWS



LEVEL 03
EAST FACING UNITS 9 00AM

LOT F PAGEWOOD SHADOW STUDY

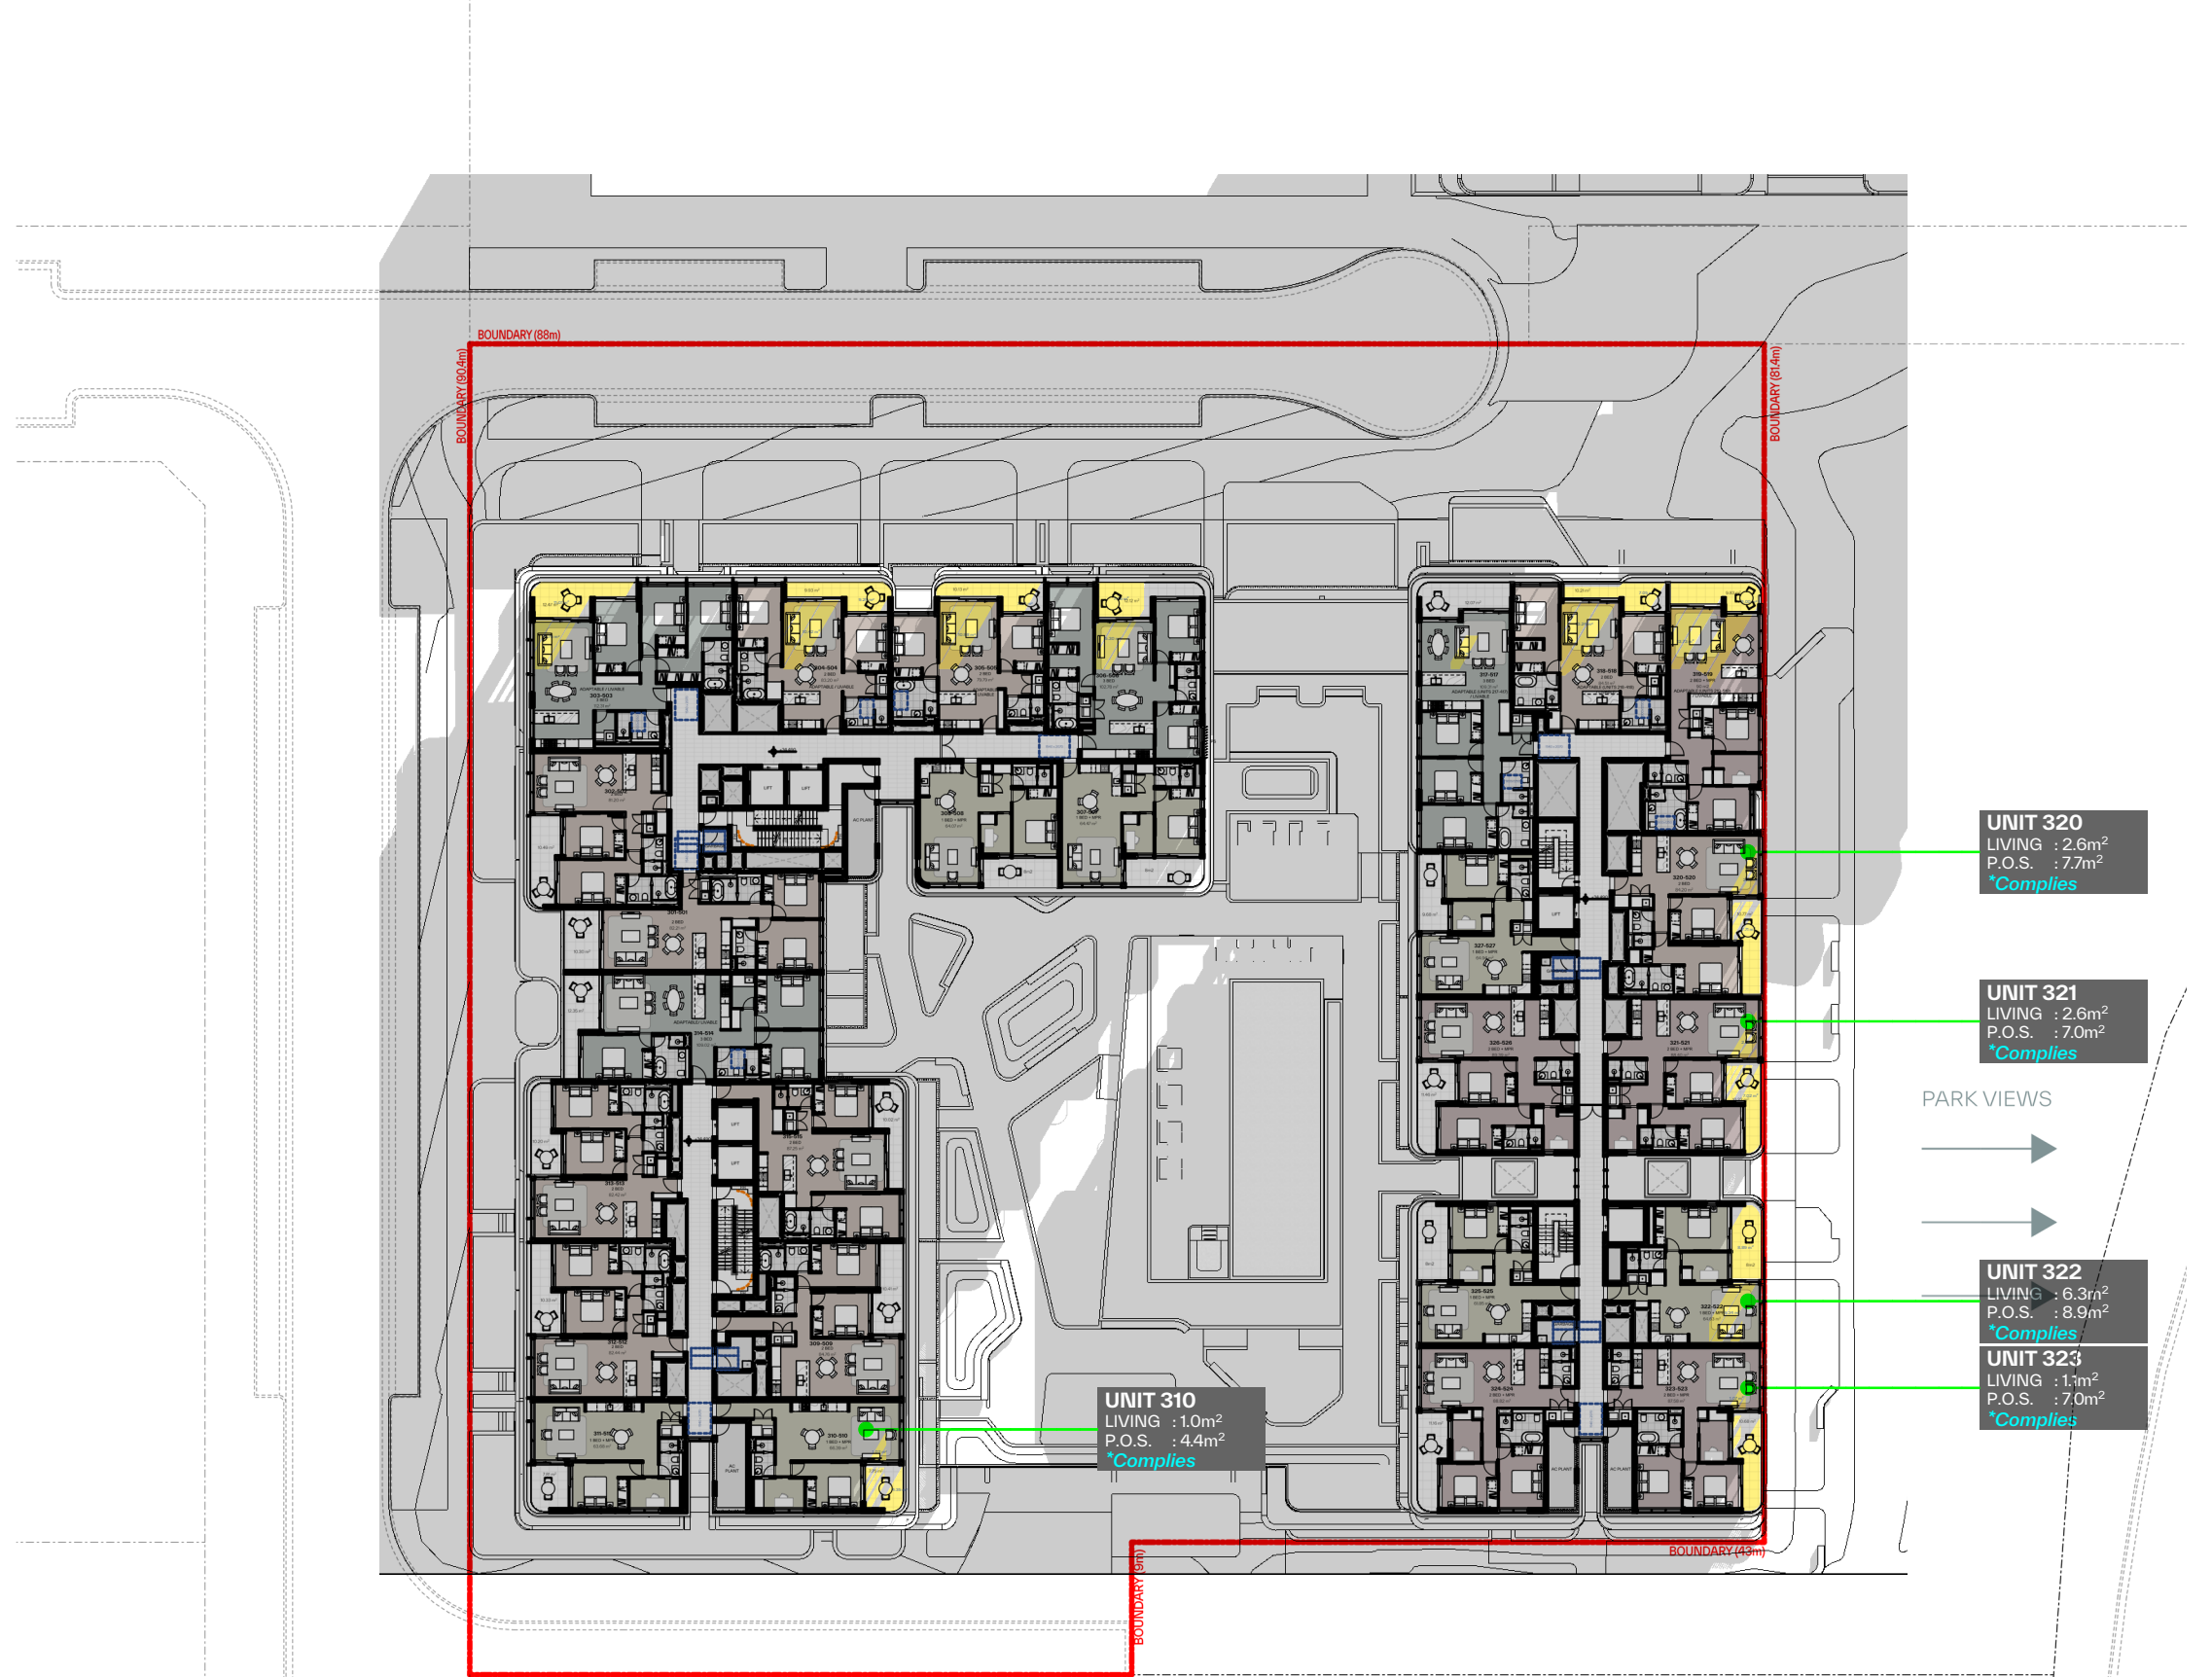

LEVEL 03
EAST FACING UNITS 9 15AM


LOT F PAGEWOOD SHADOW STUDY



LEVEL 04

EAST FACING UNITS 9 00AM

LOT F PAGEWOOD SHADOW STUDY

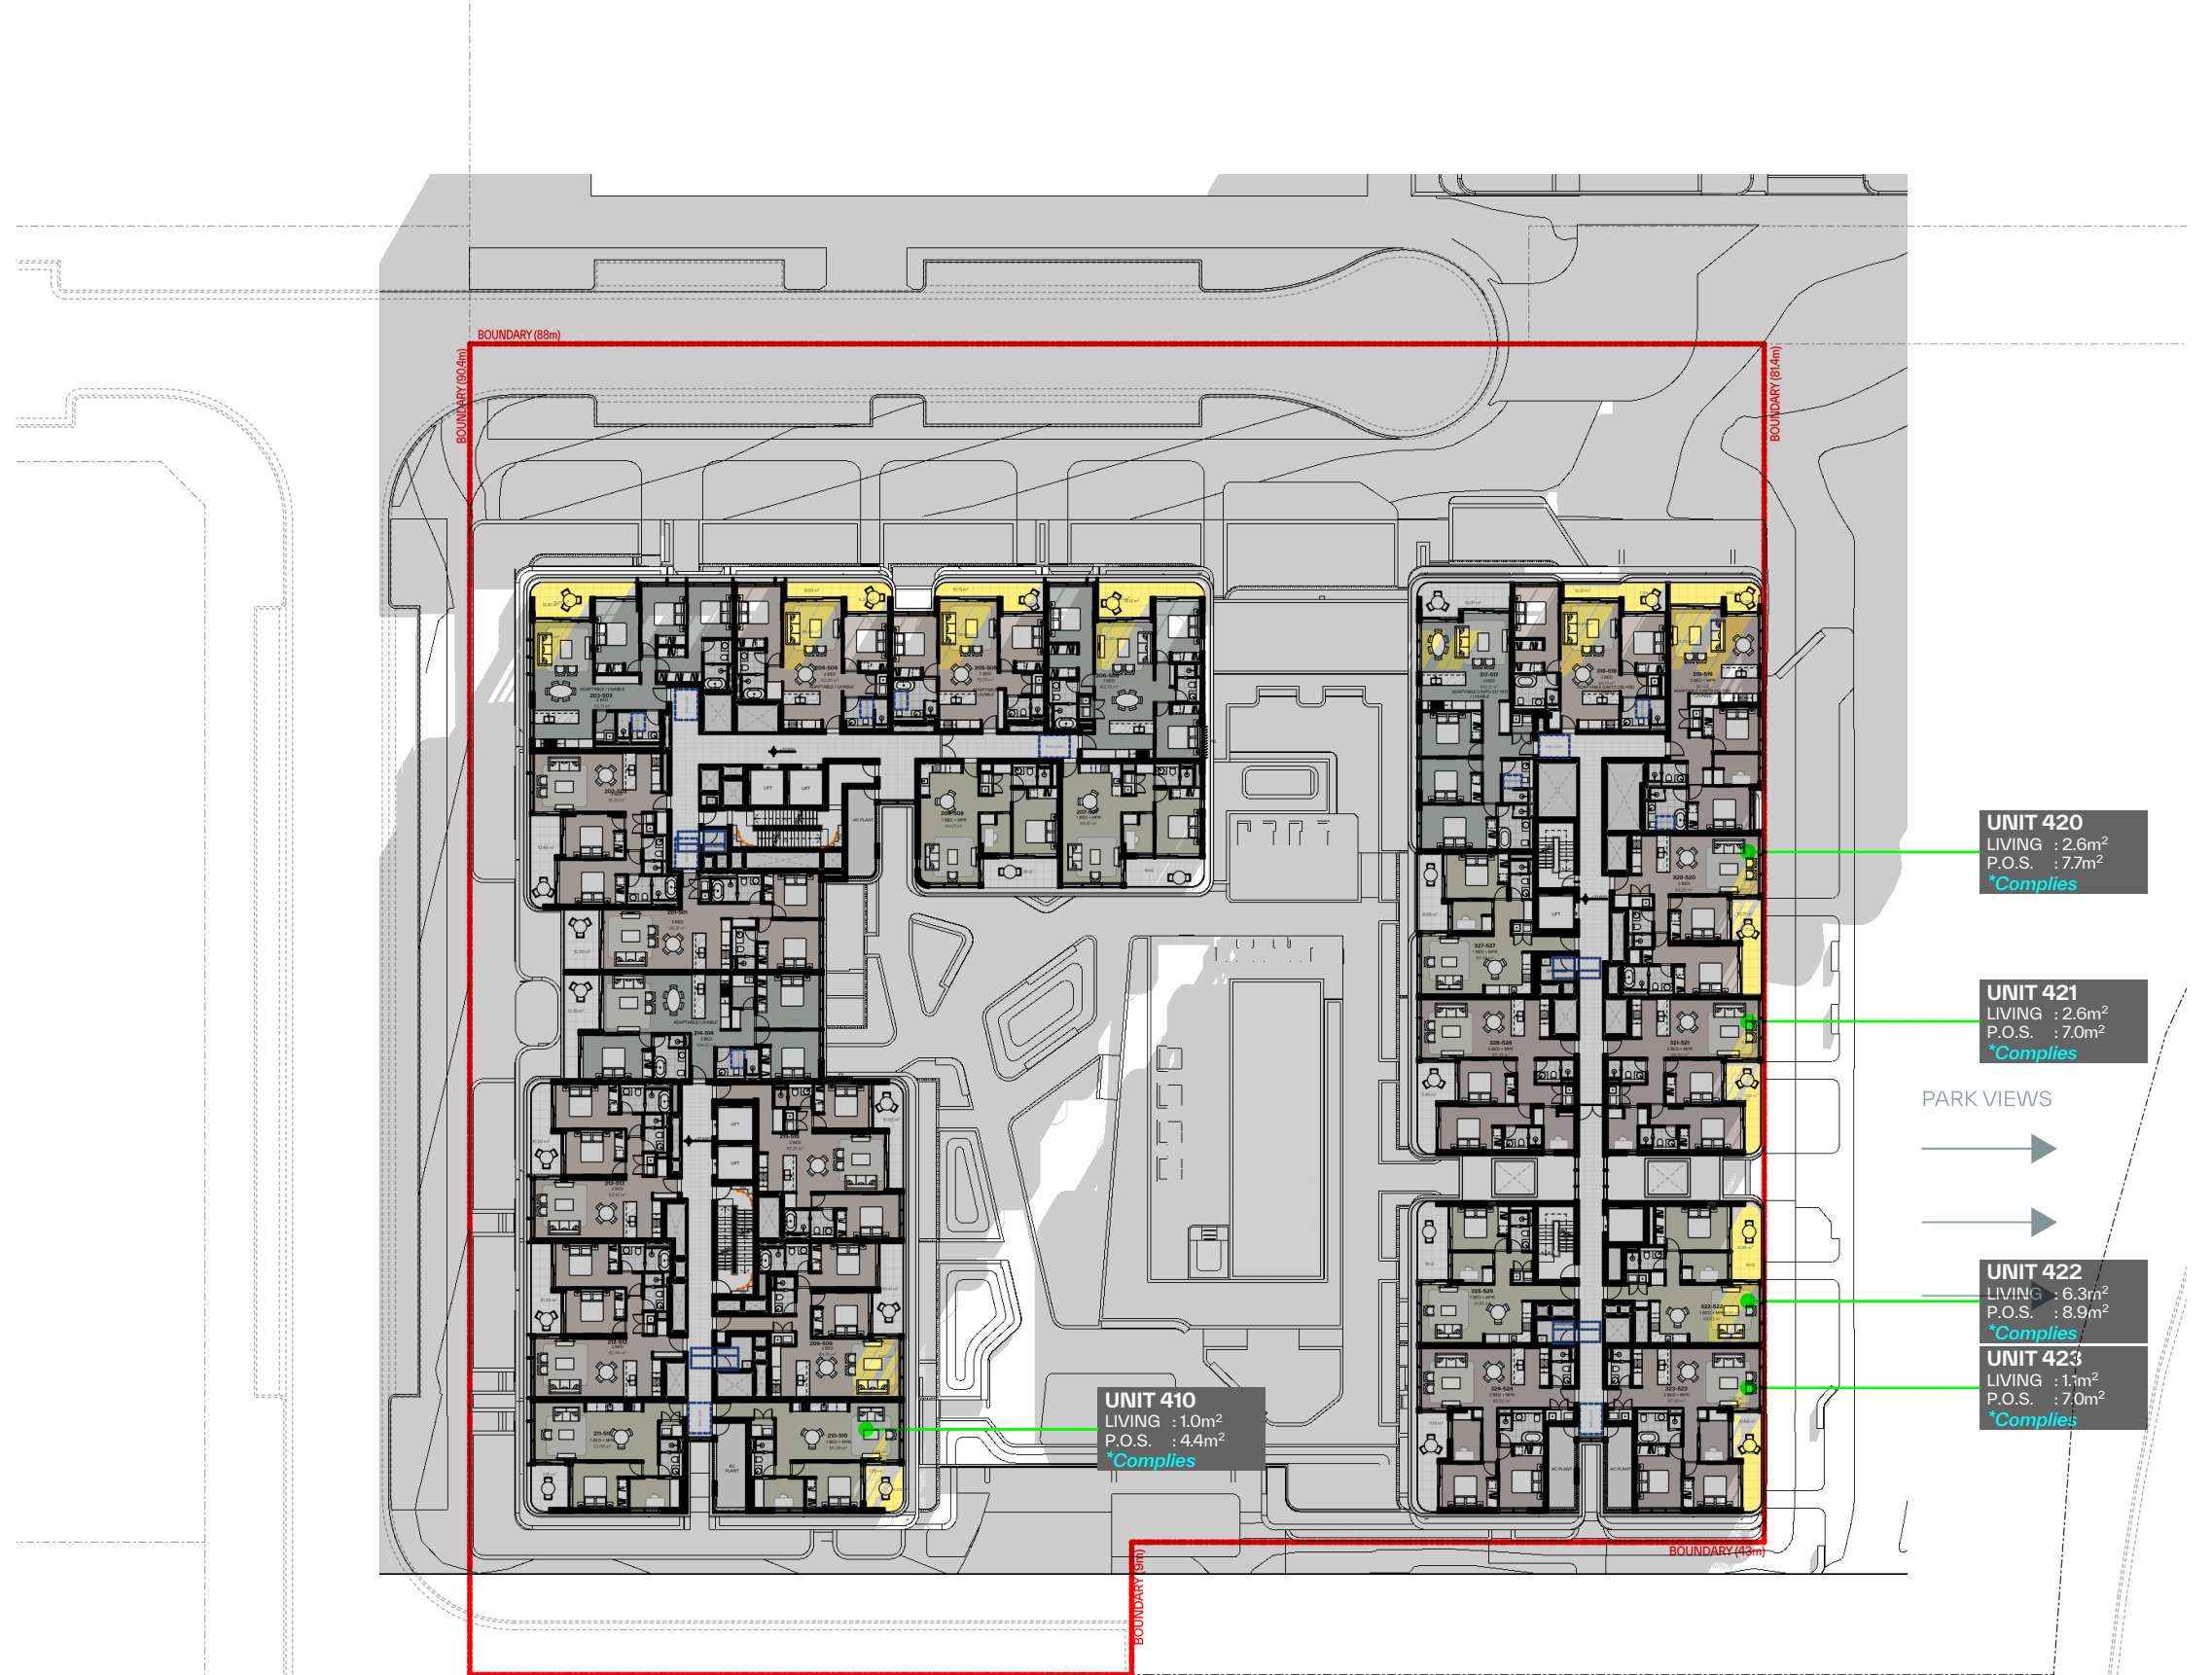

LEVEL 04

EAST FACING UNITS 9 15AM



LEVEL 05

EAST FACING UNITS 9 00AM


LOT F PAGEWOOD SHADOW STUDY



LEVEL 05

EAST FACING UNITS 9 15AM



LOT F PAGEWOOD SHADOW STUDY

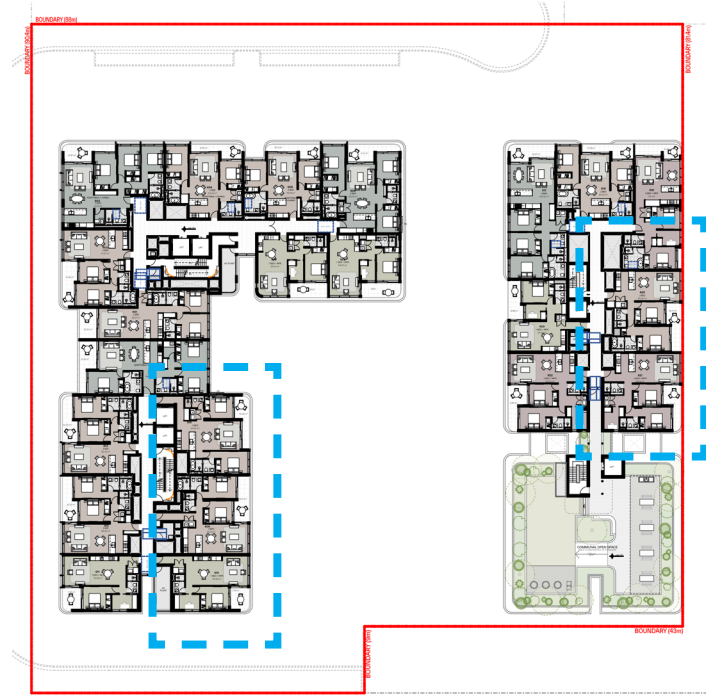

LEVEL 06



EAST FACING UNITS 9 00AM

LOT F PAGEWOOD SHADOW STUDY

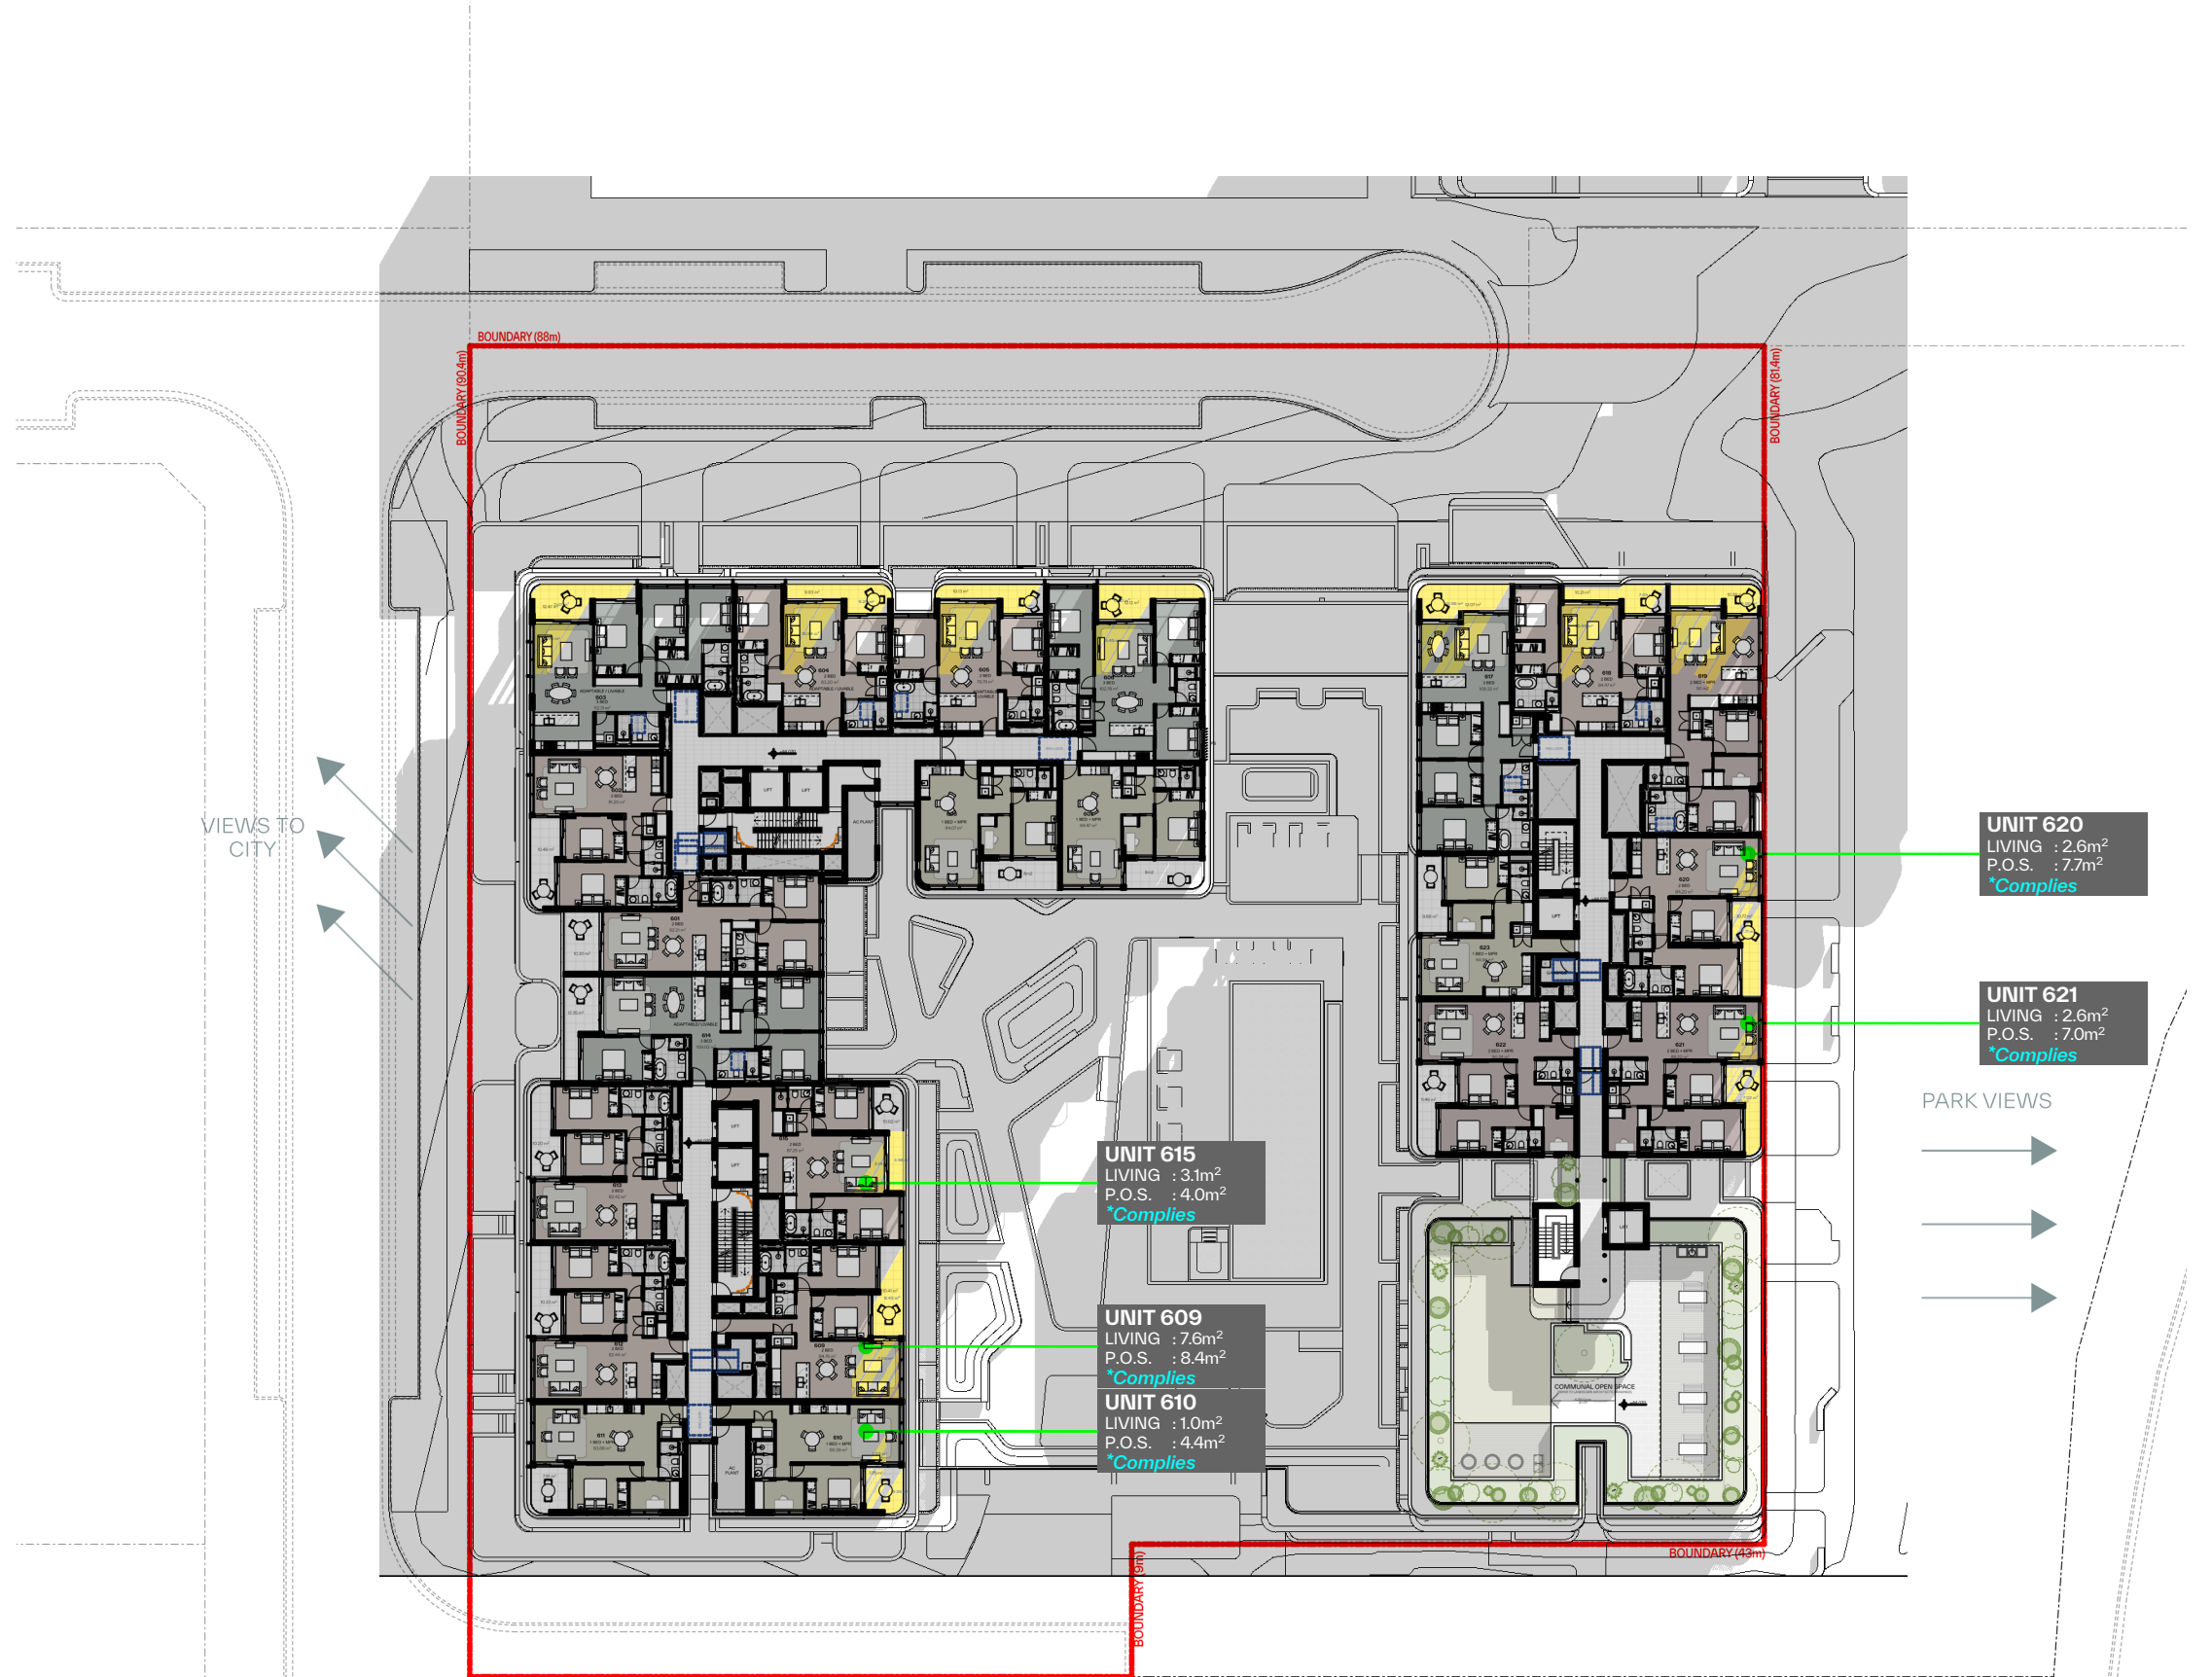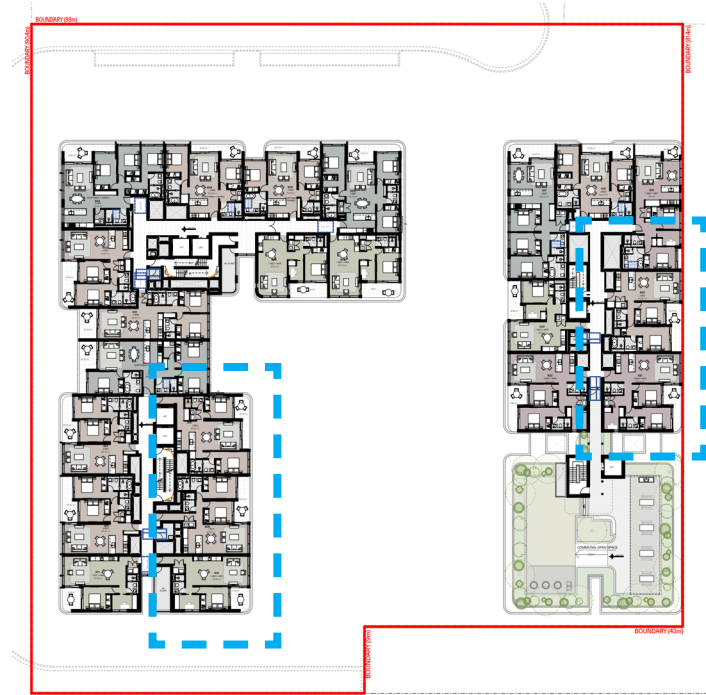



LEVEL 06
EAST FACING UNITS 9 15AM

LOT F PAGEWOOD SHADOW STUDY

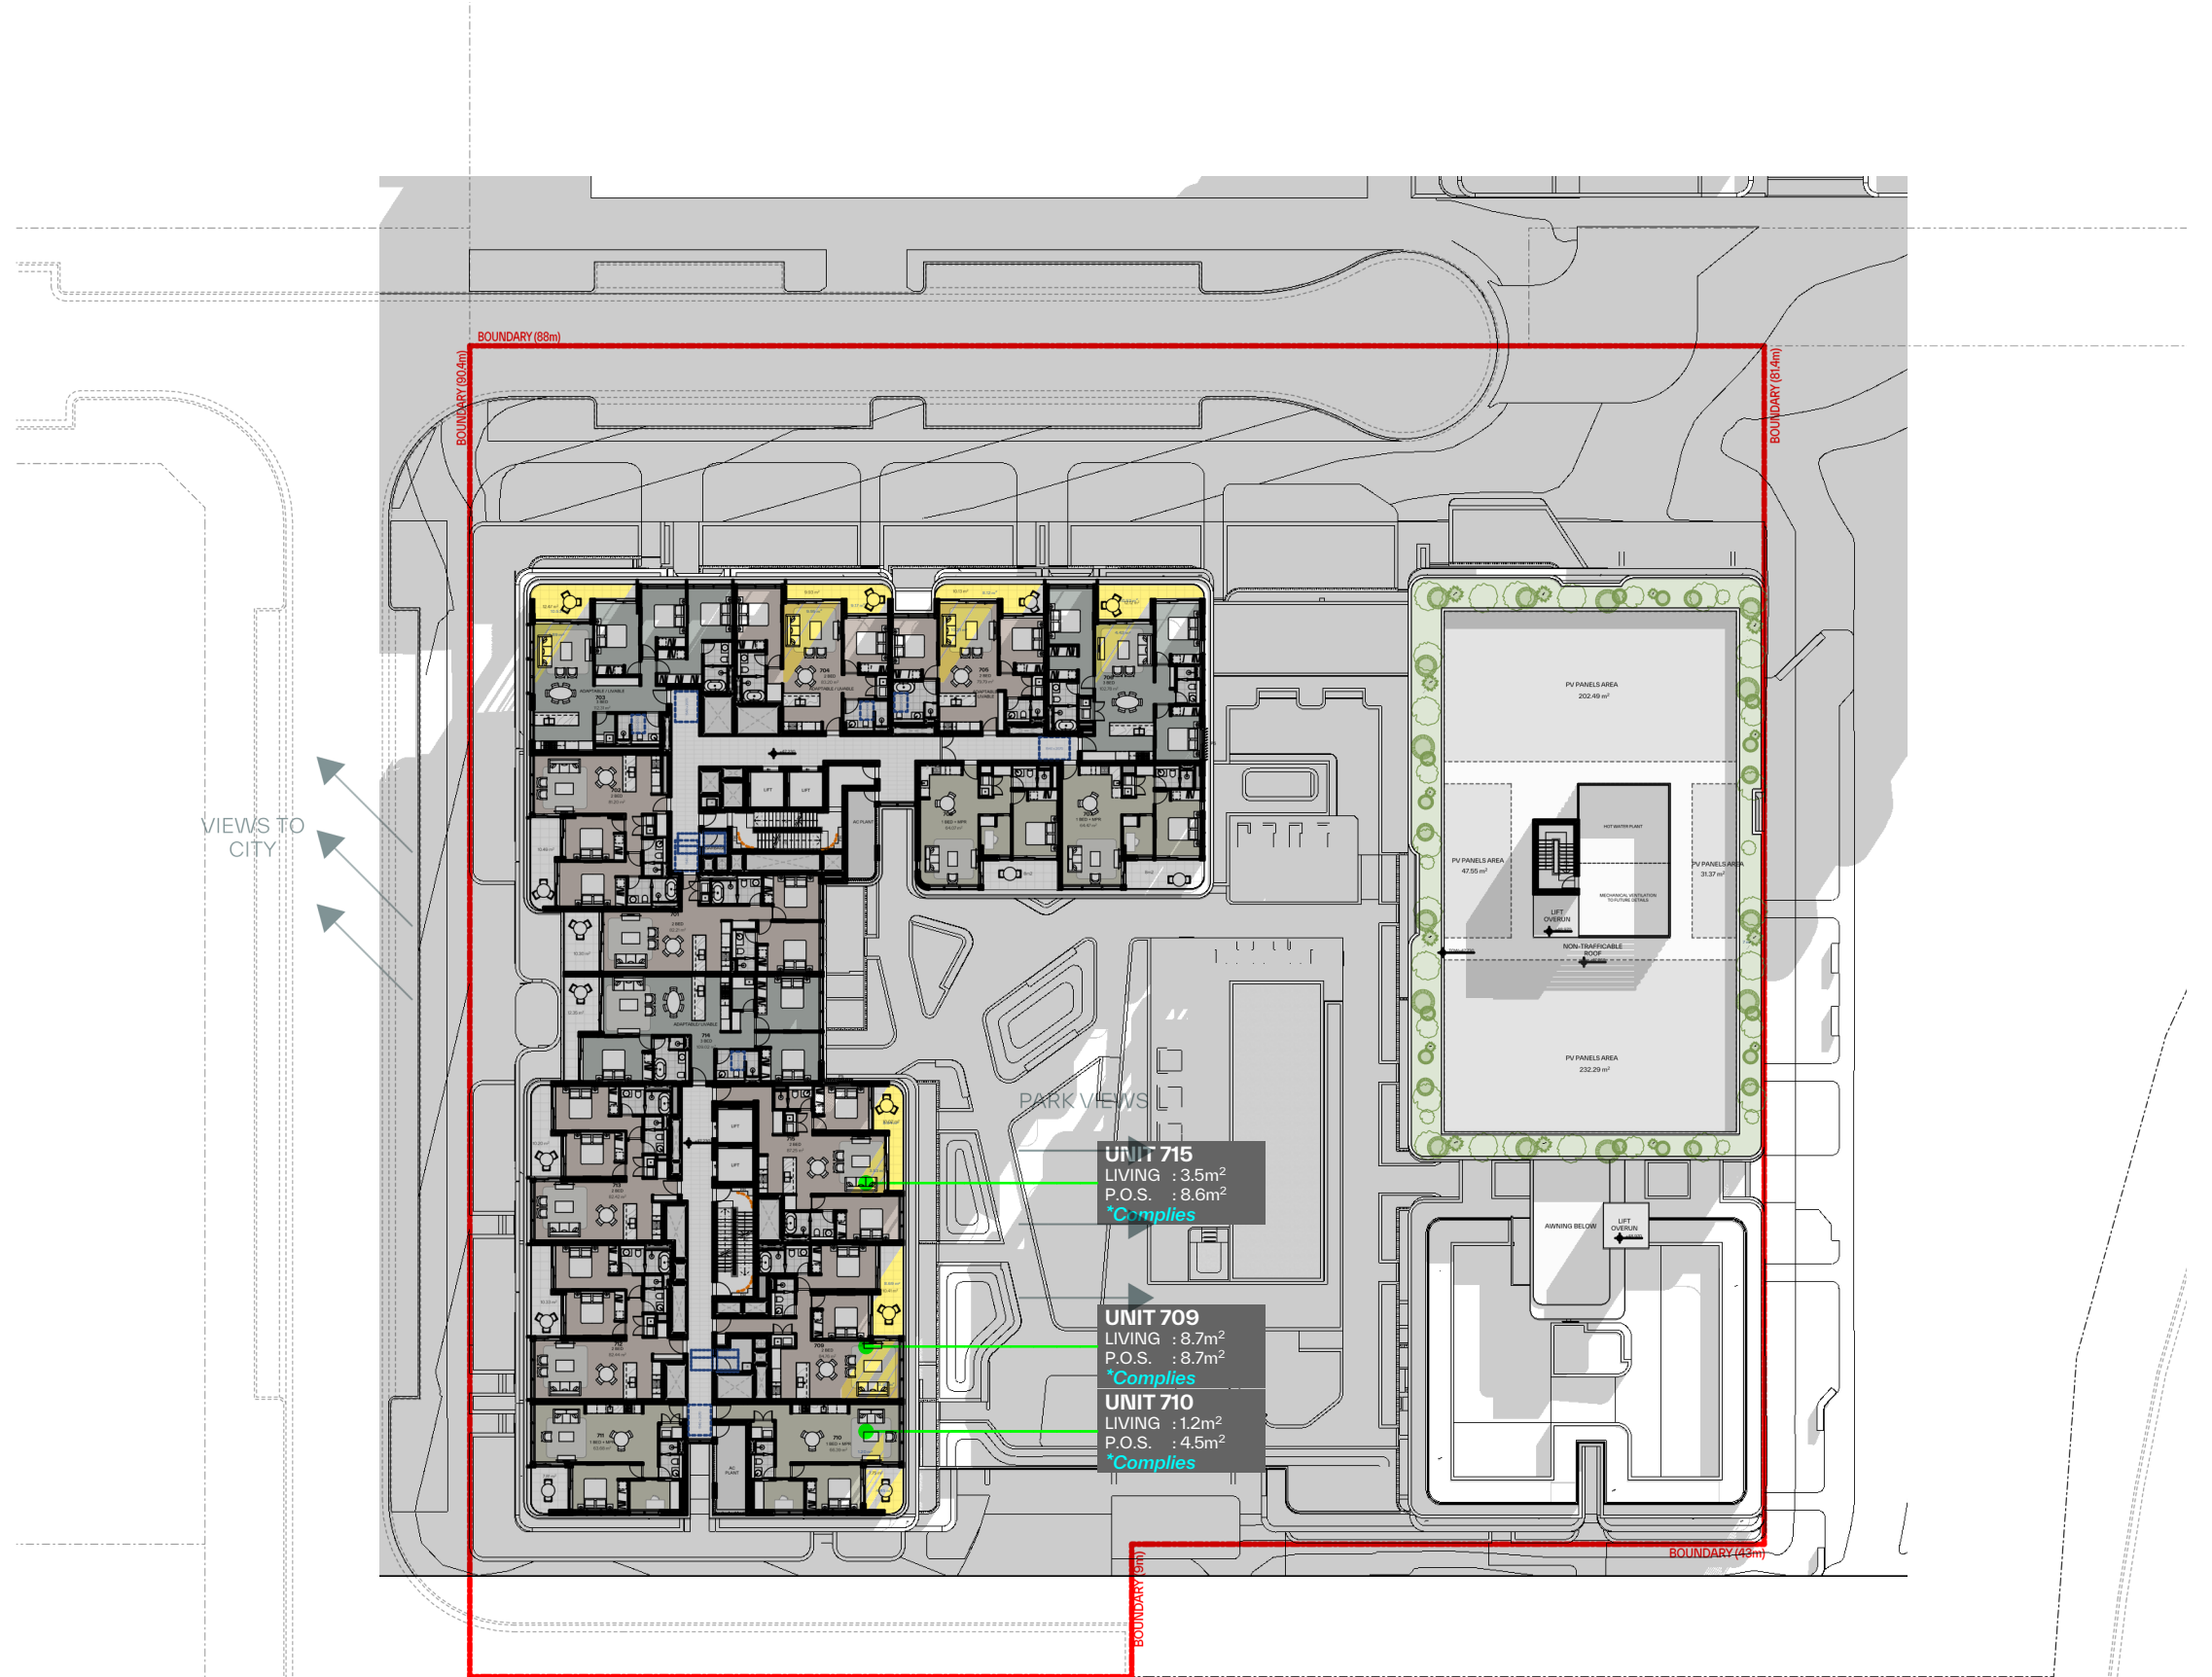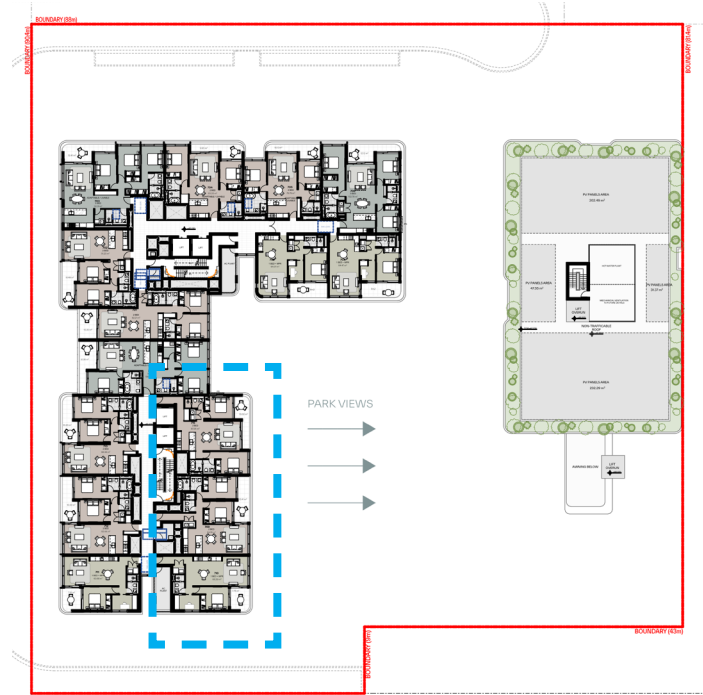



LEVEL 07

EAST FACING UNITS 9 00AM

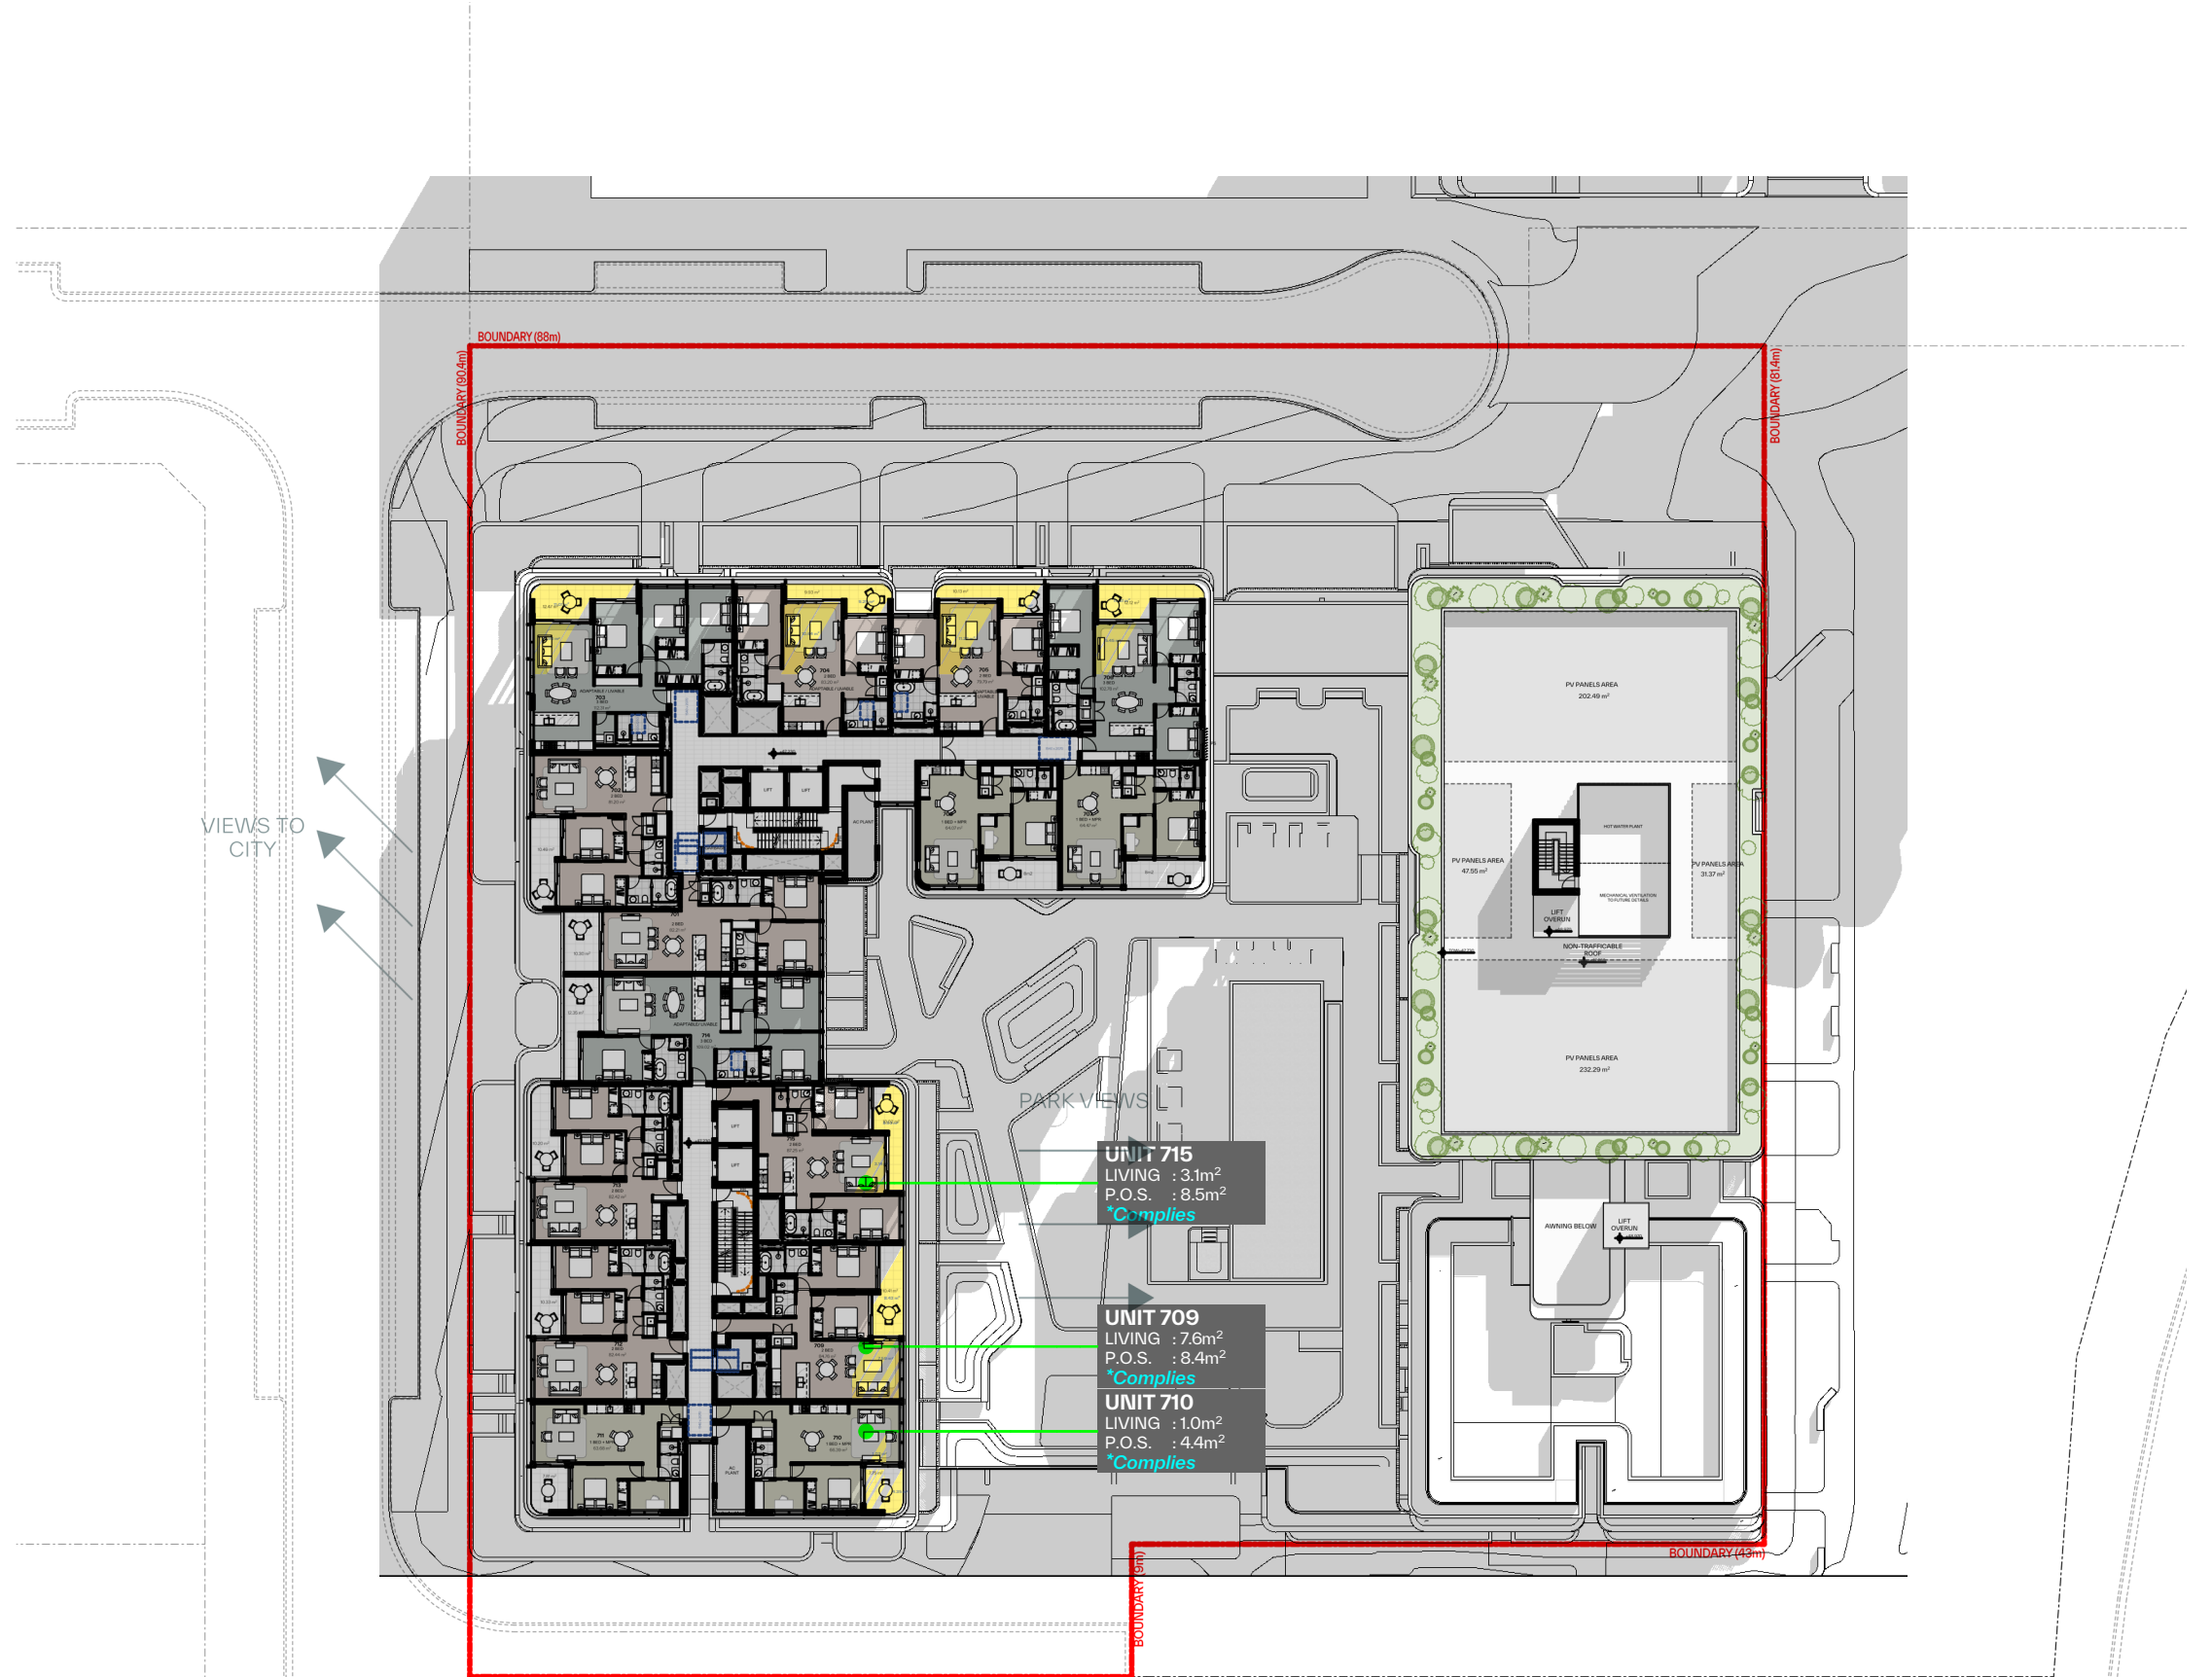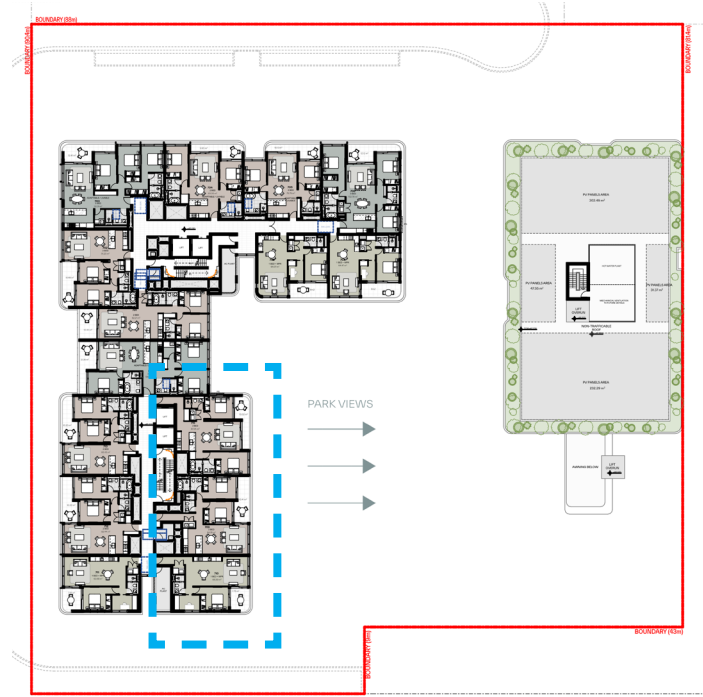



LEVEL 07

EAST FACING UNITS 9 15AM

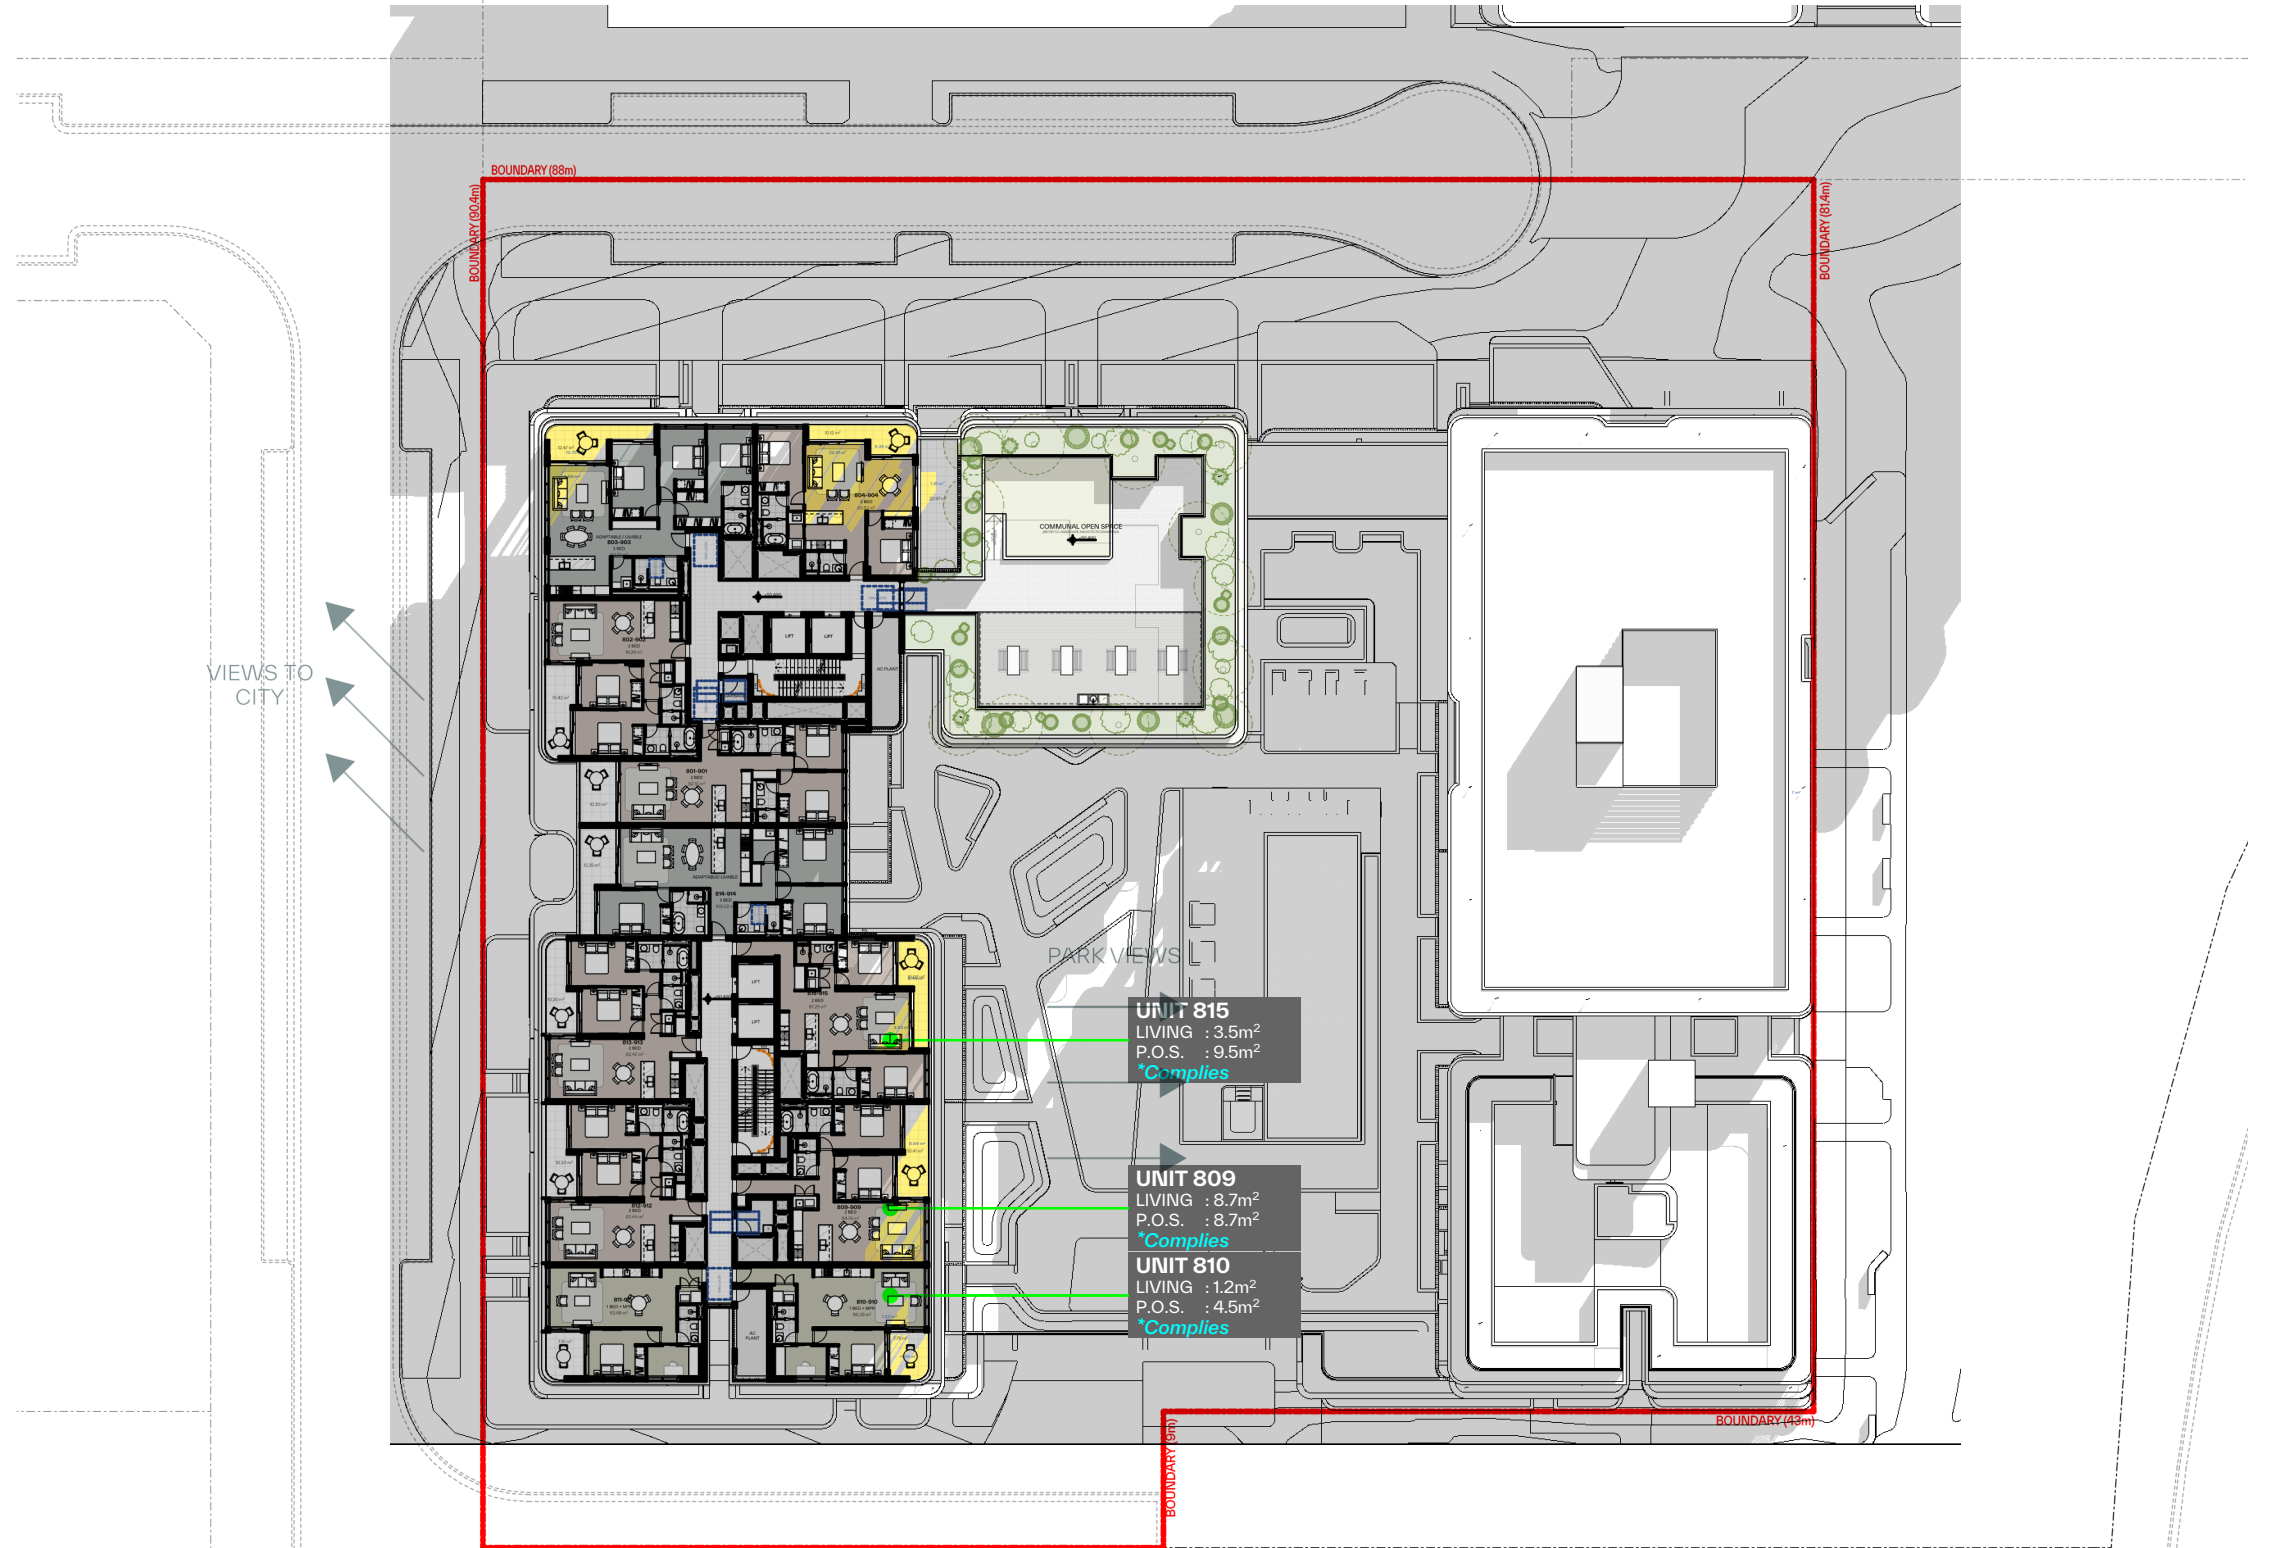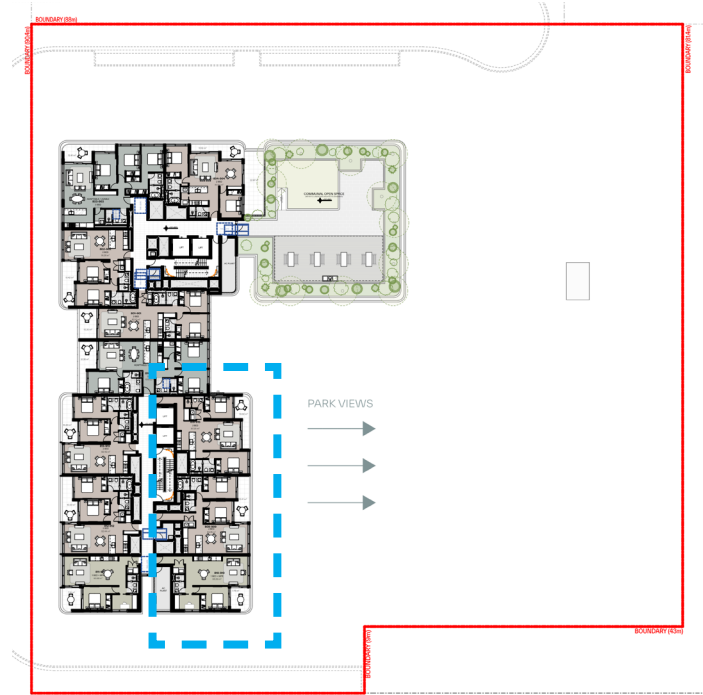

LEVEL 08



EAST FACING UNITS 9 00AM

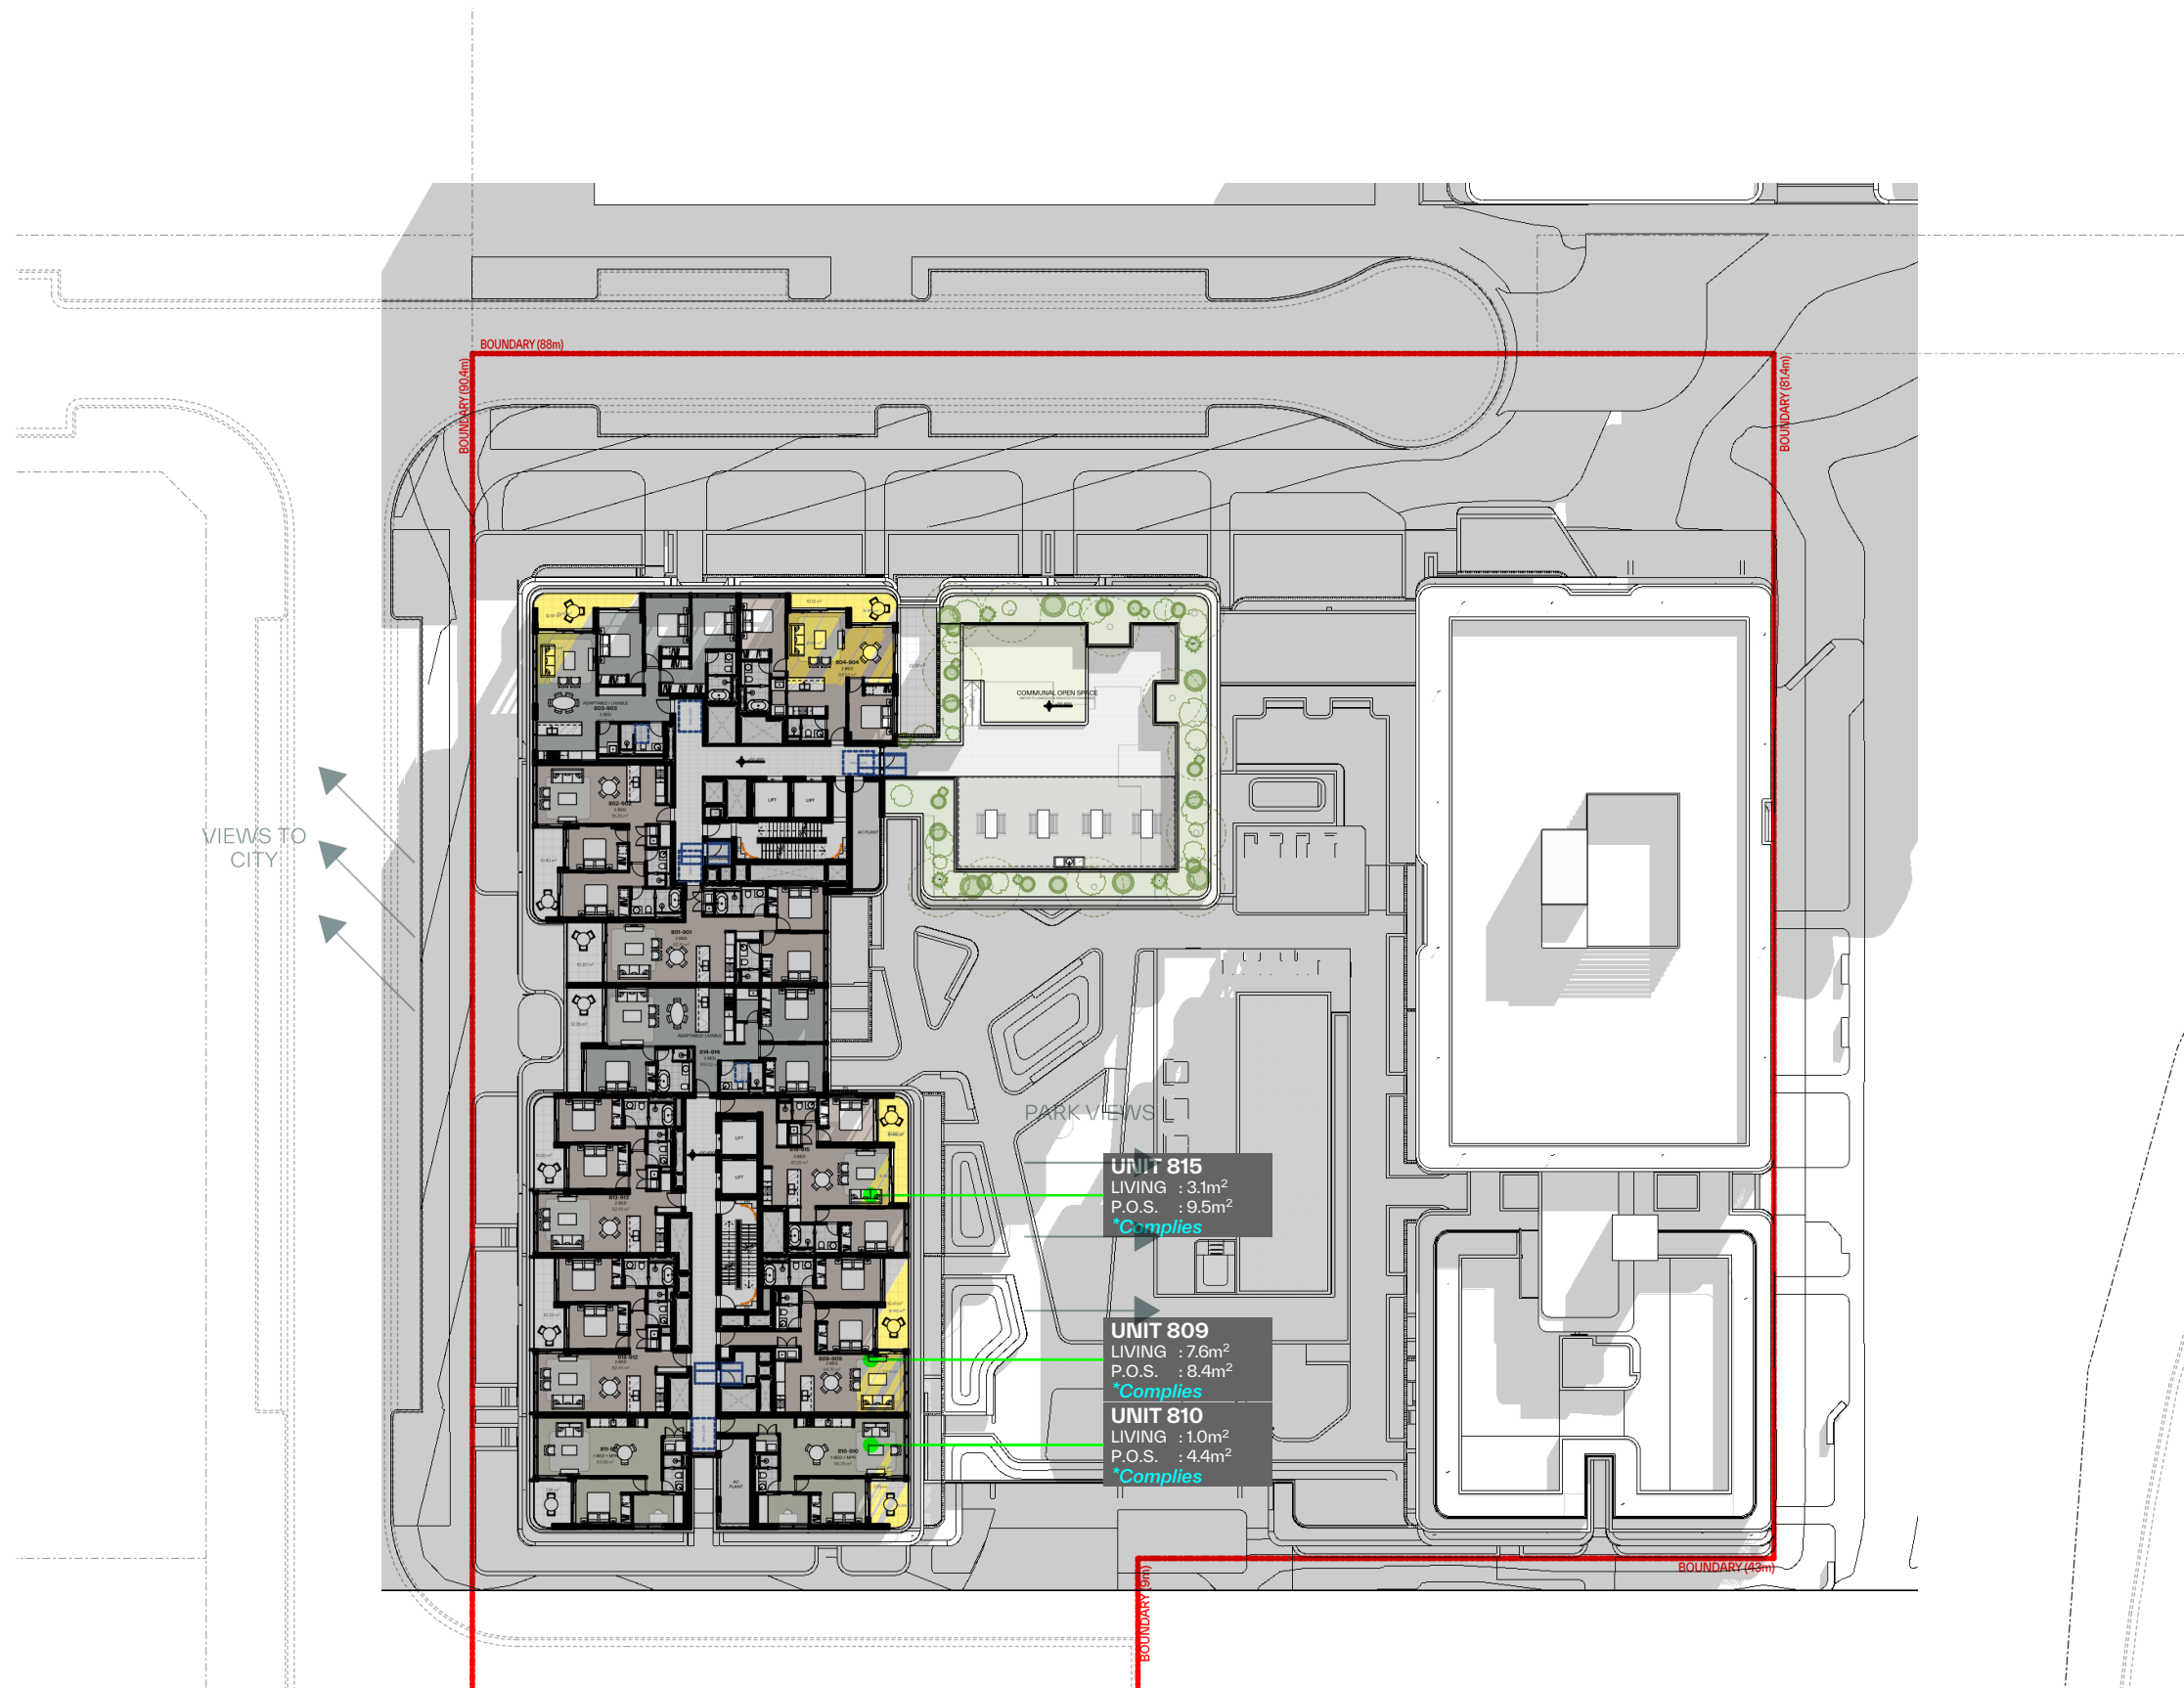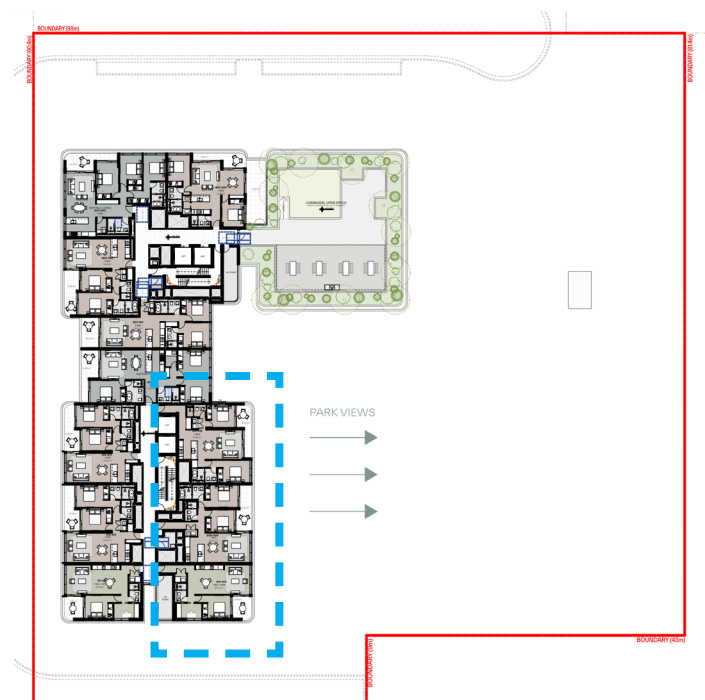

LEVEL 08


EAST FACING UNITS 9 15AM

LOT F PAGEWOOD SHADOW STUDY

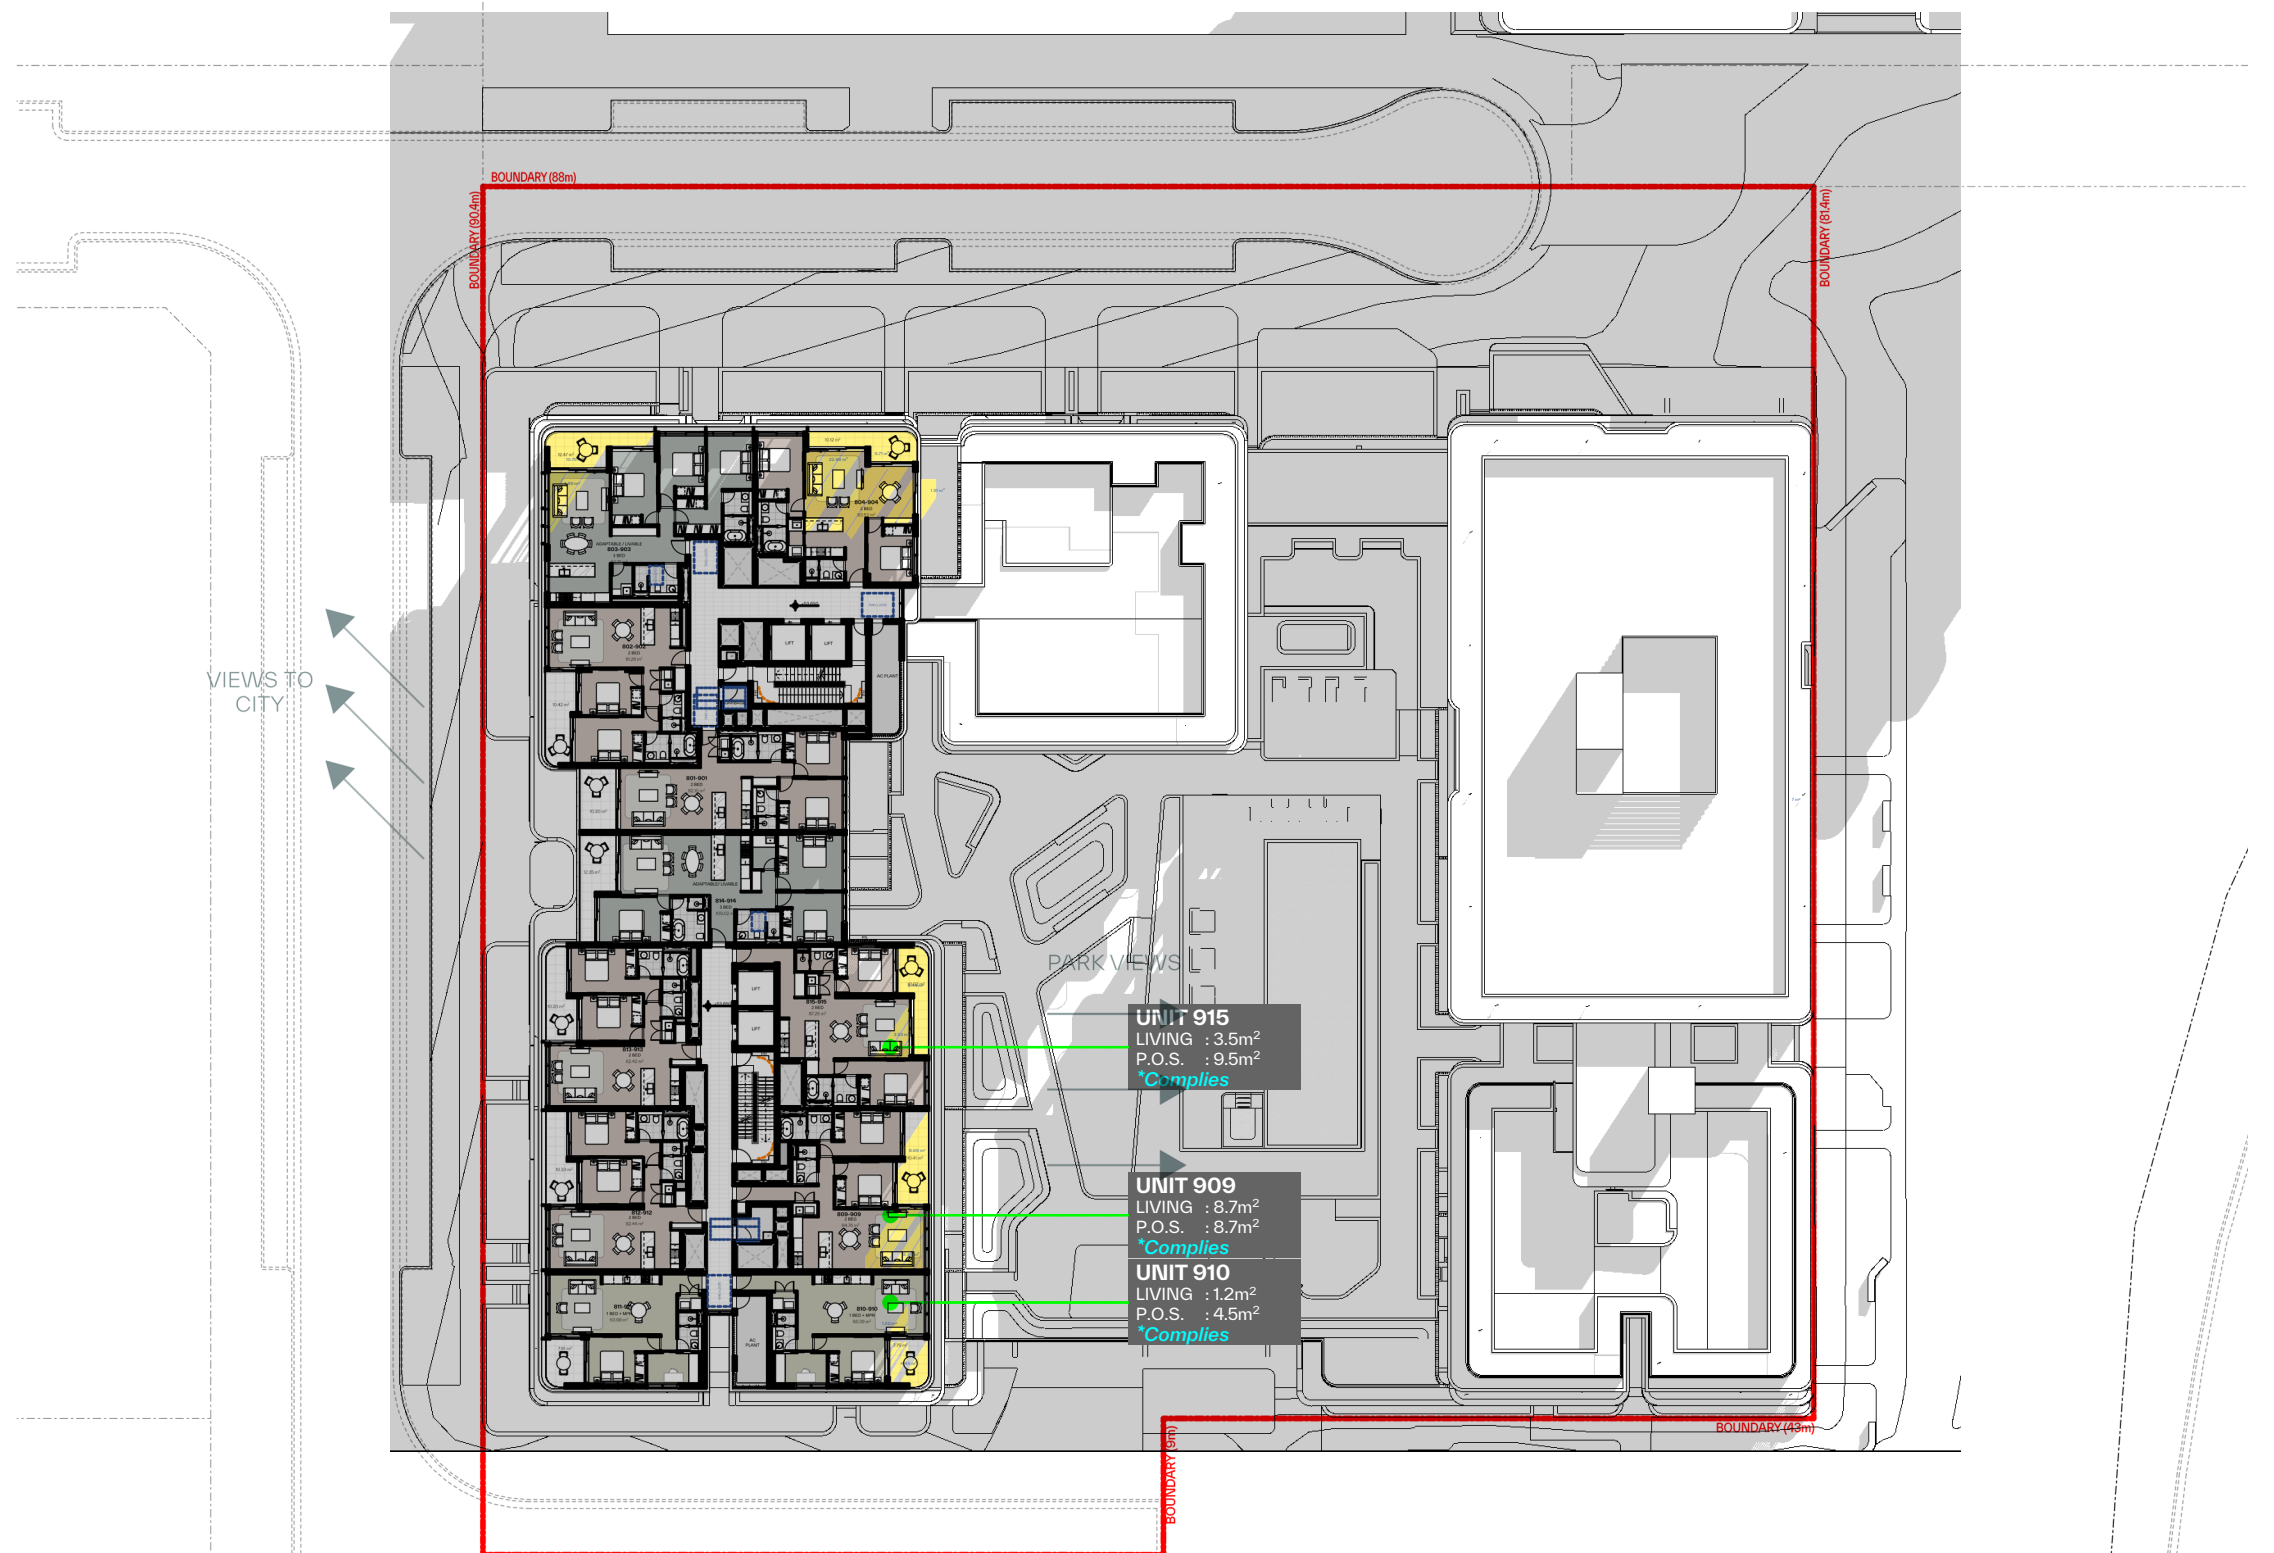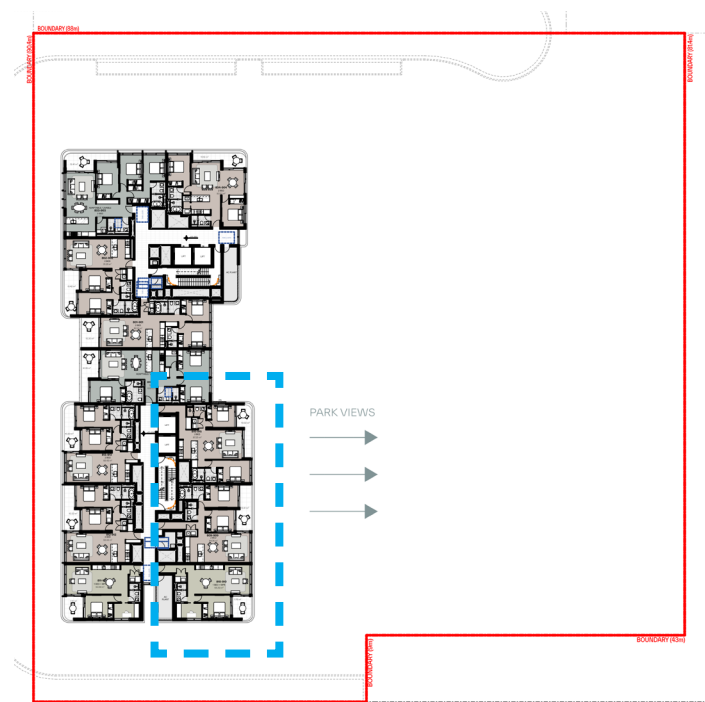


LEVEL 09

EAST FACING UNITS 9 00AM

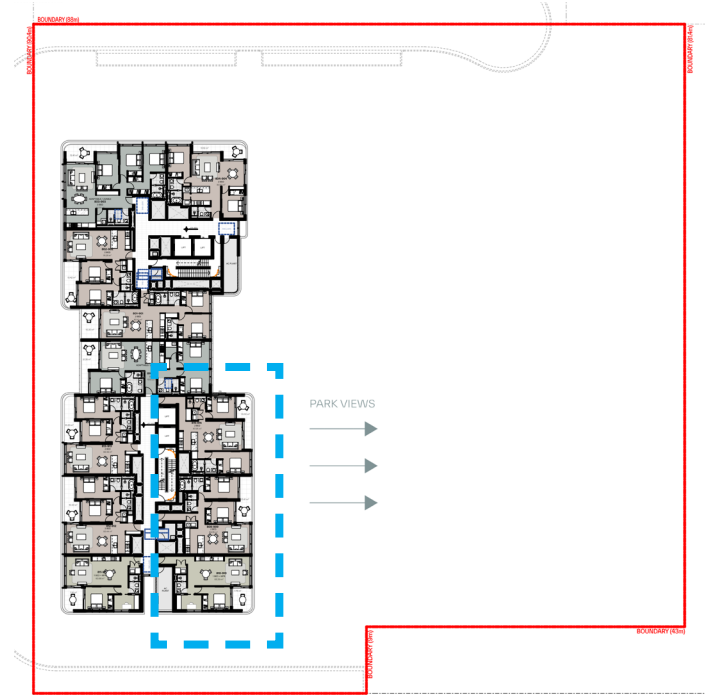


LEVEL 09

EAST FACING UNITS 9 15AM

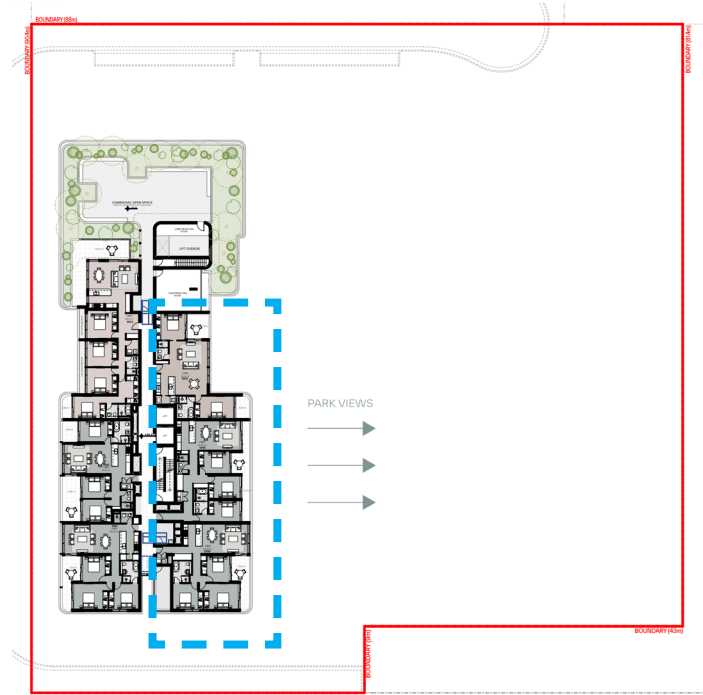


LEVEL 10
 EAST FACING UNITS 9 00AM

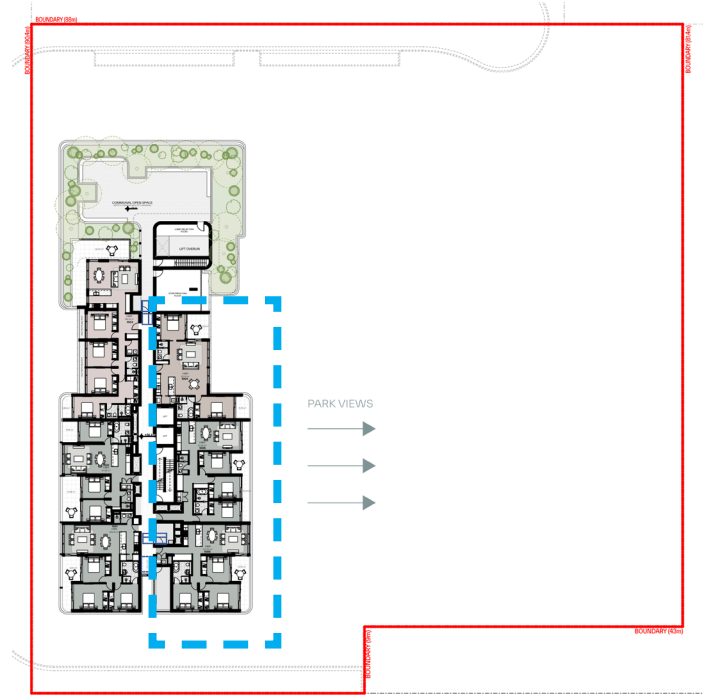



LEVEL 10

EAST FACING UNITS 9 15AM

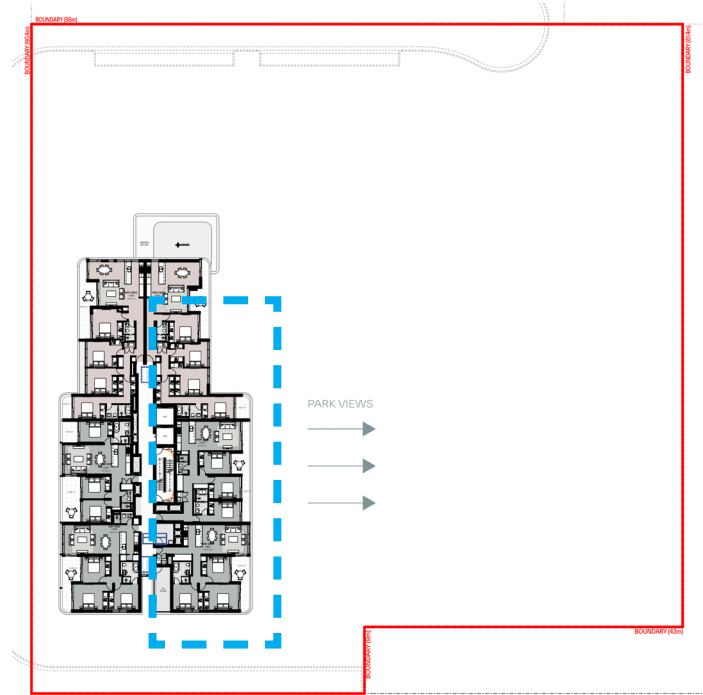


LEVEL 11

EAST FACING UNITS 9 00AM

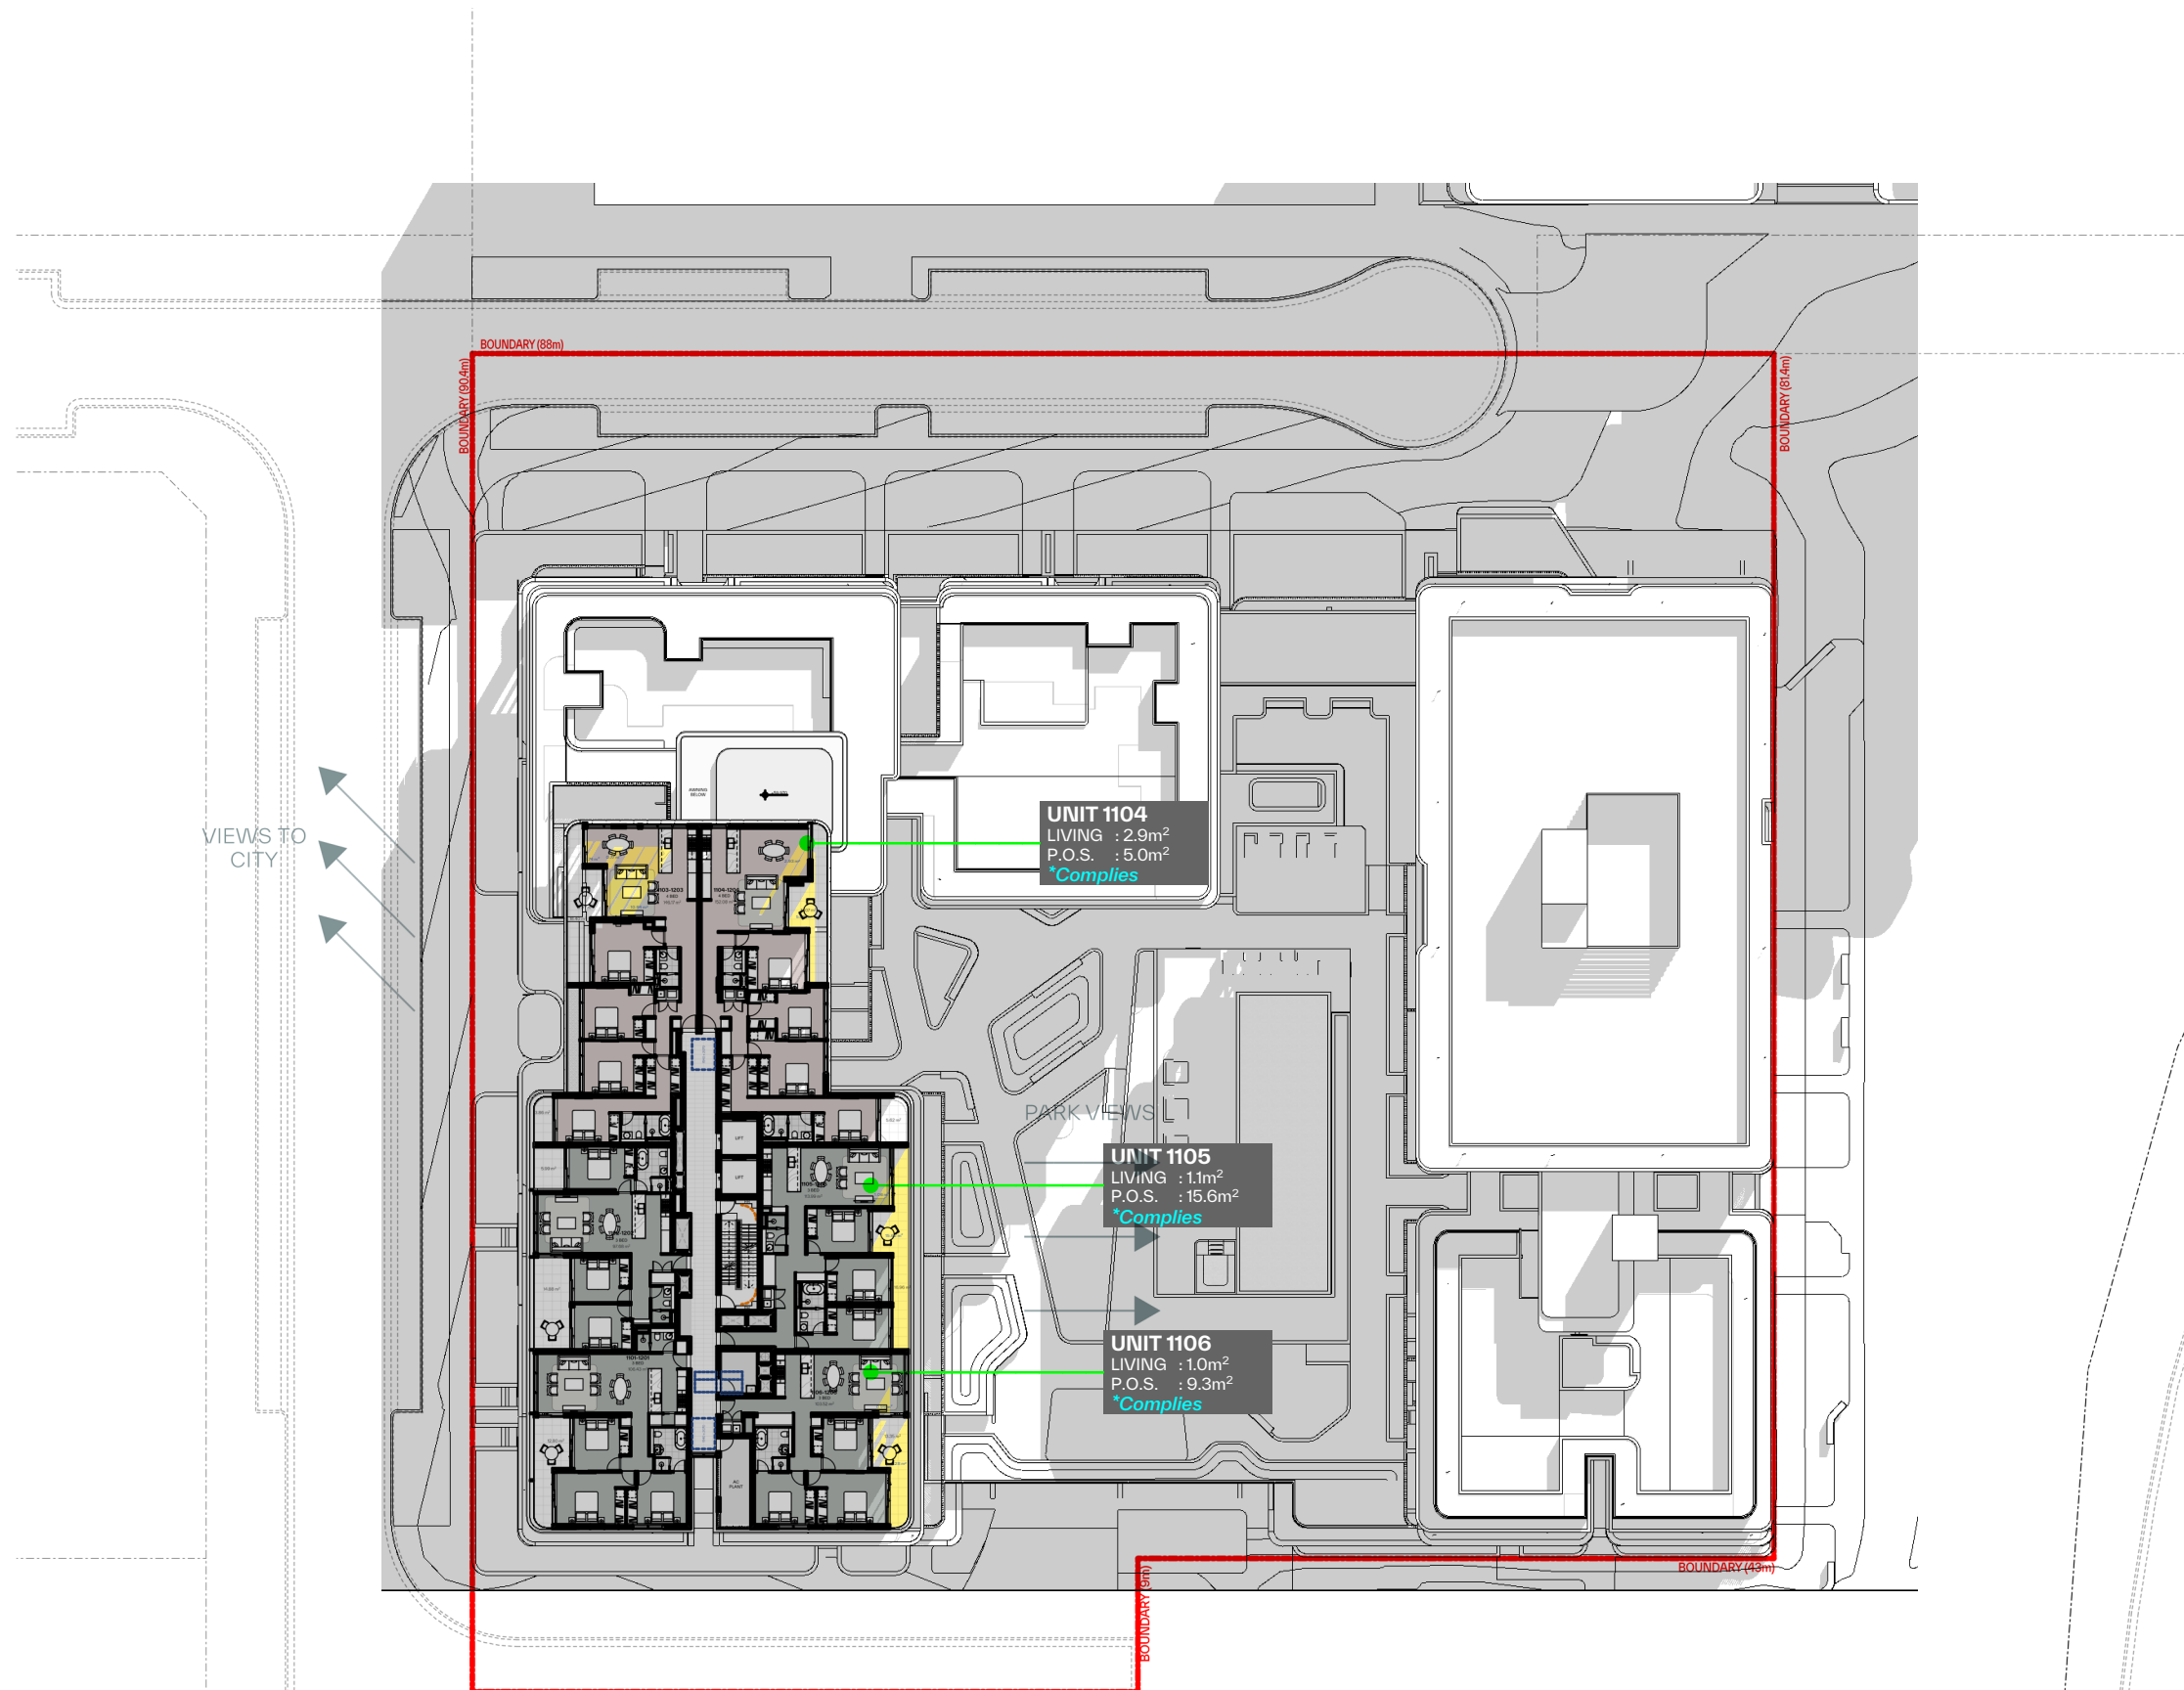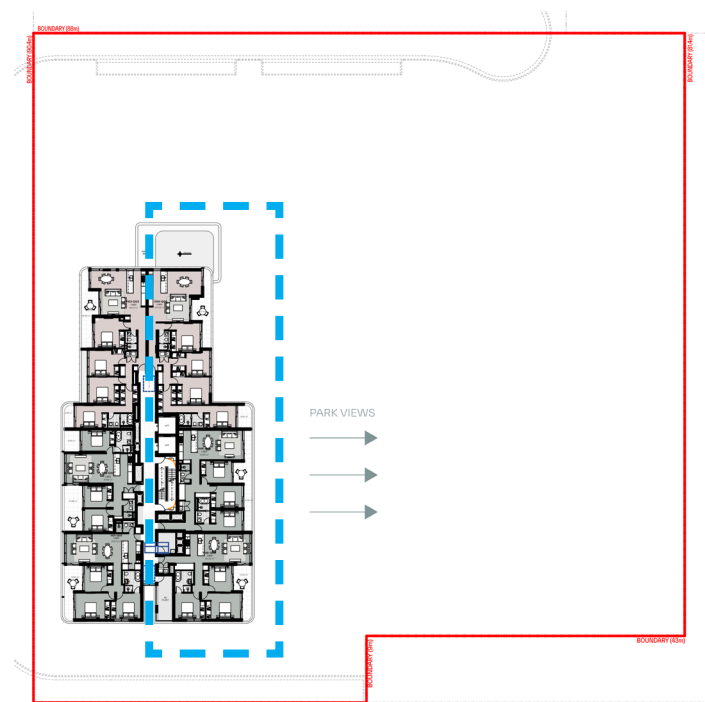



LEVEL 11

EAST FACING UNITS 9 15AM

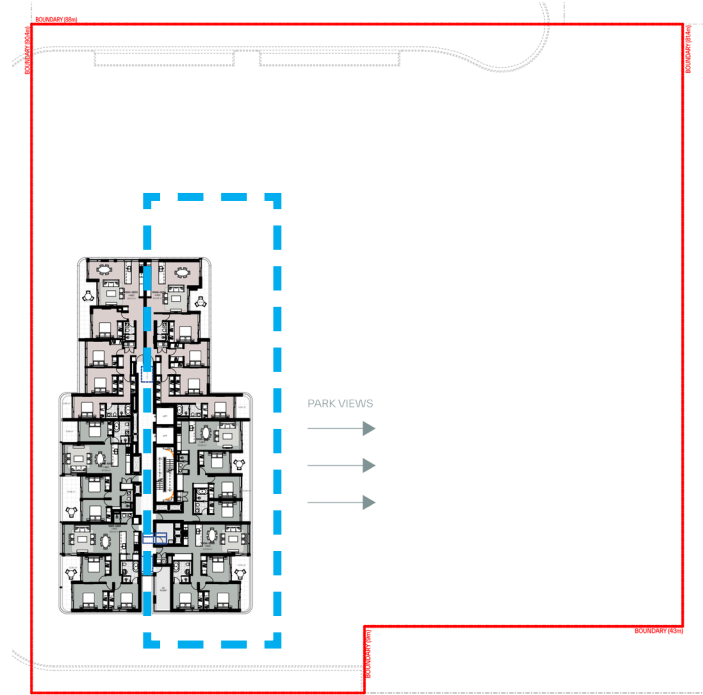



LEVEL 12

EAST FACING UNITS 9 00AM

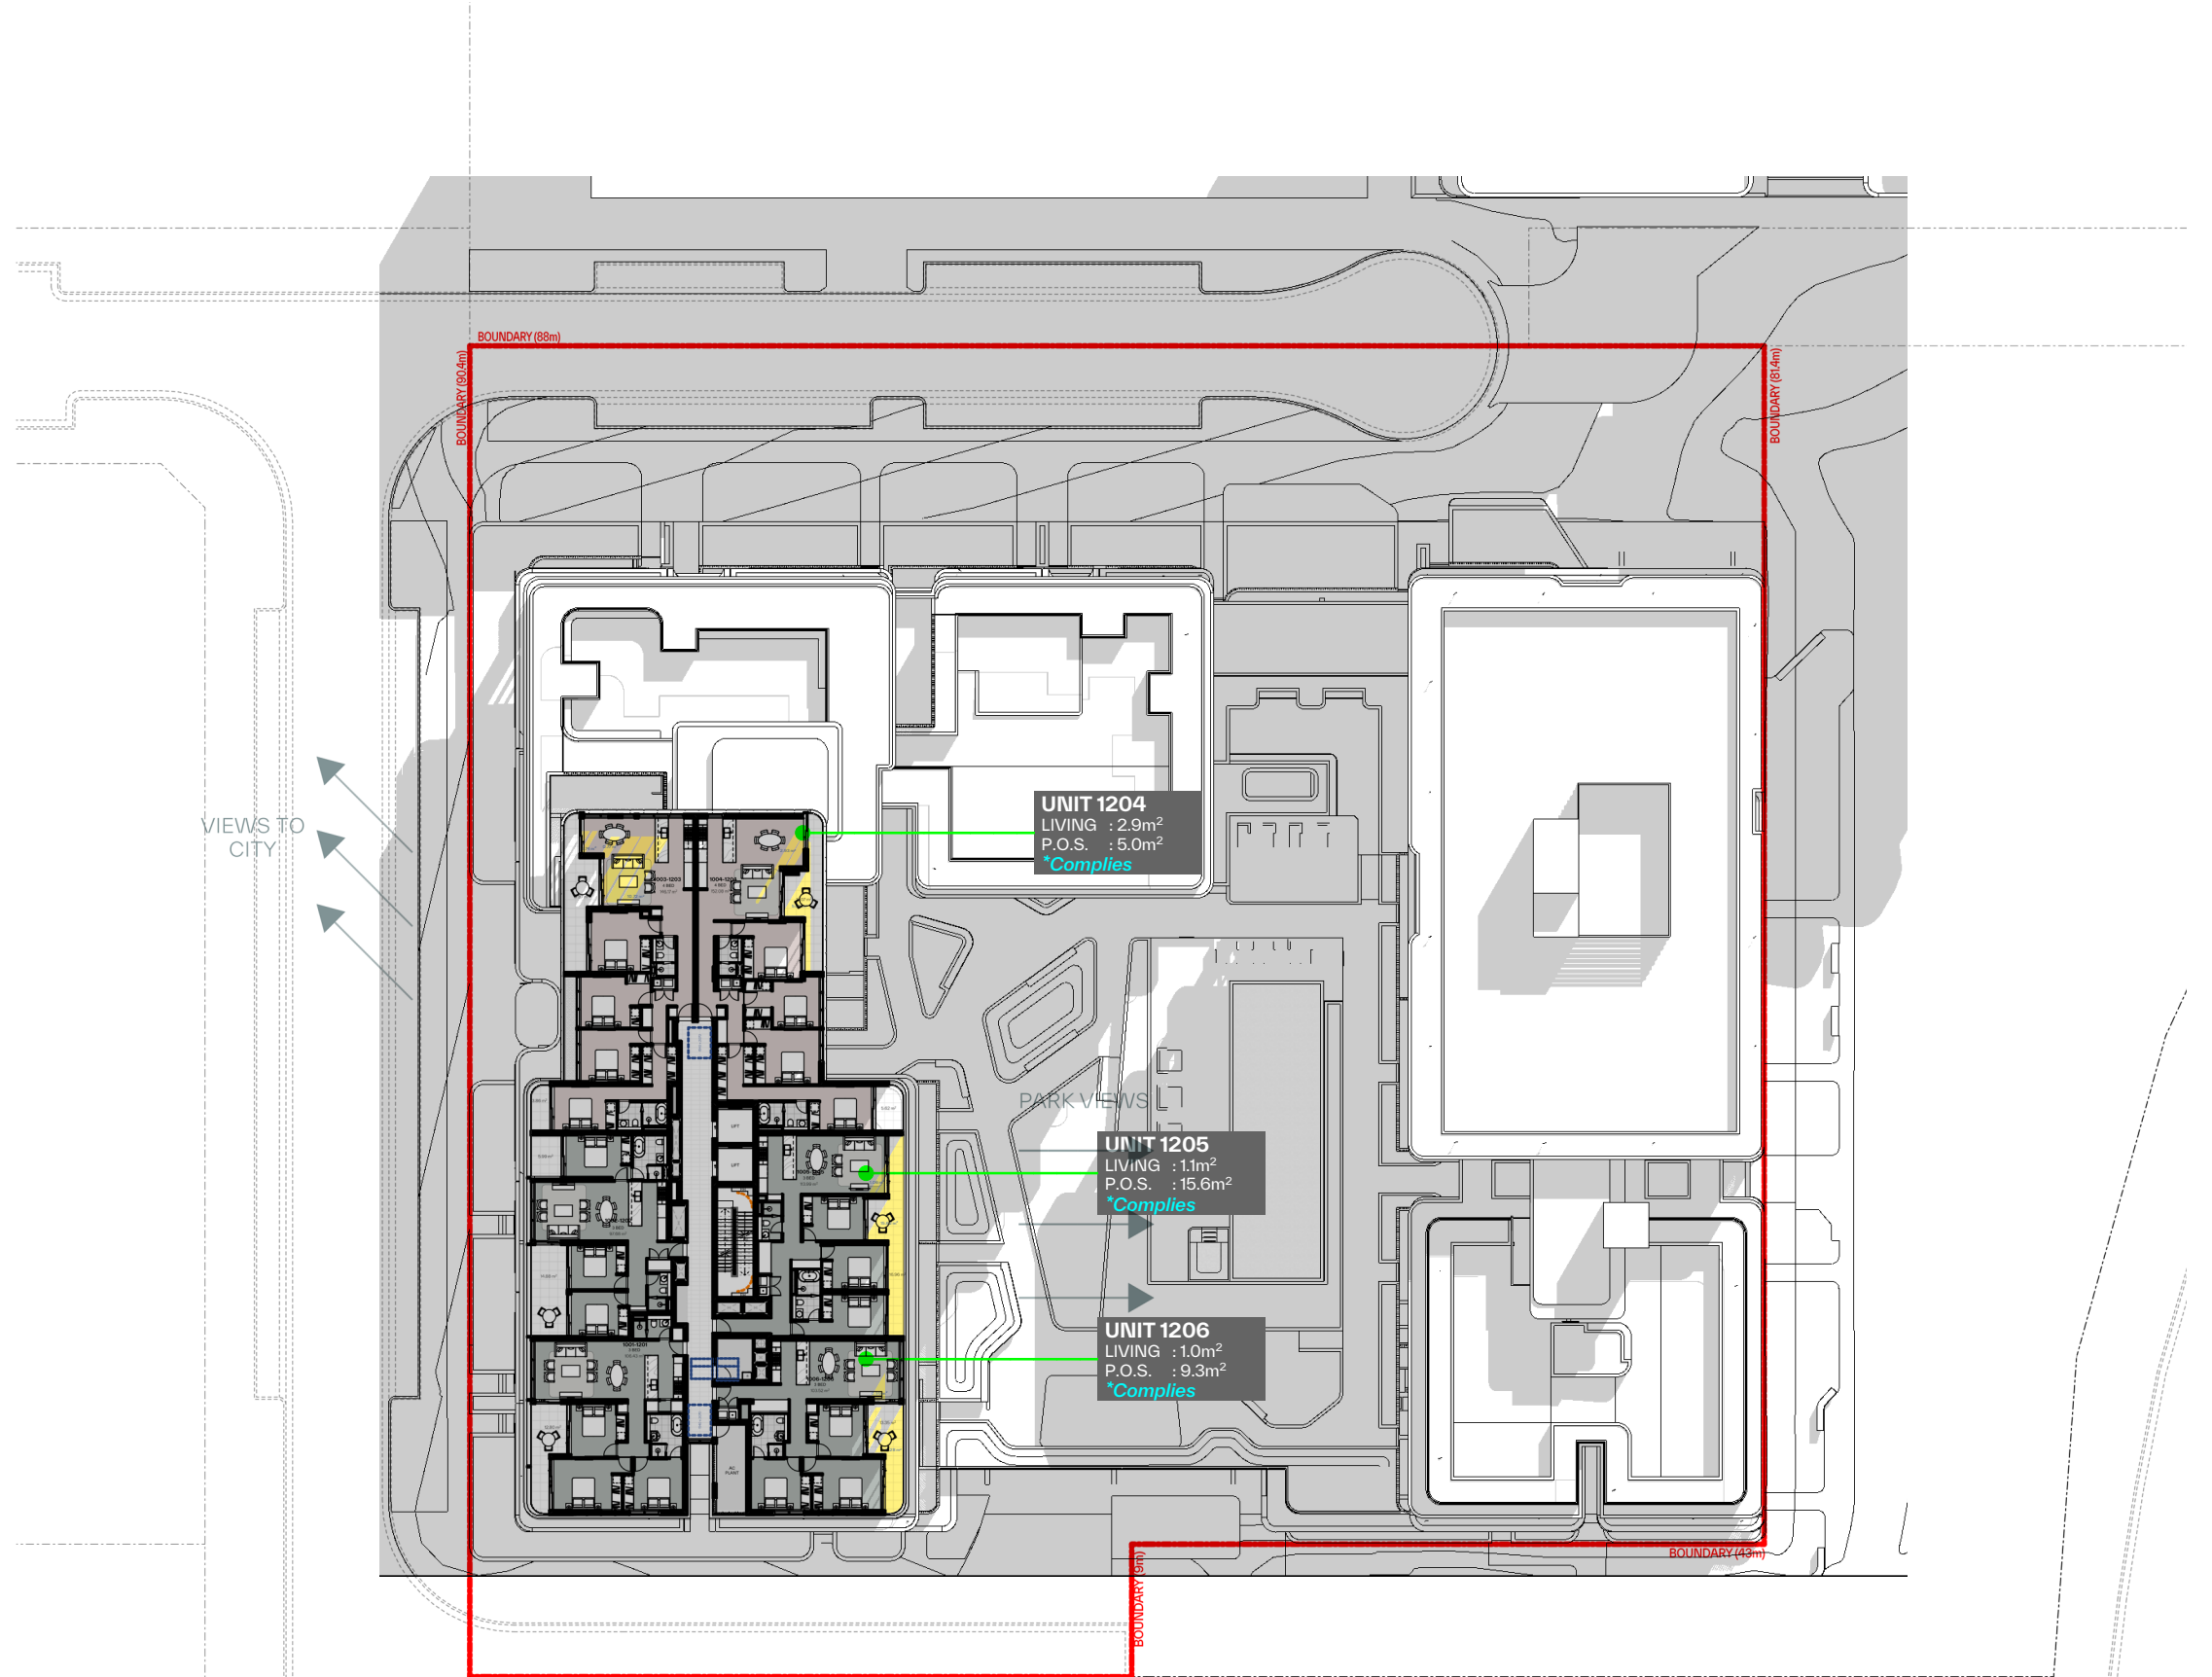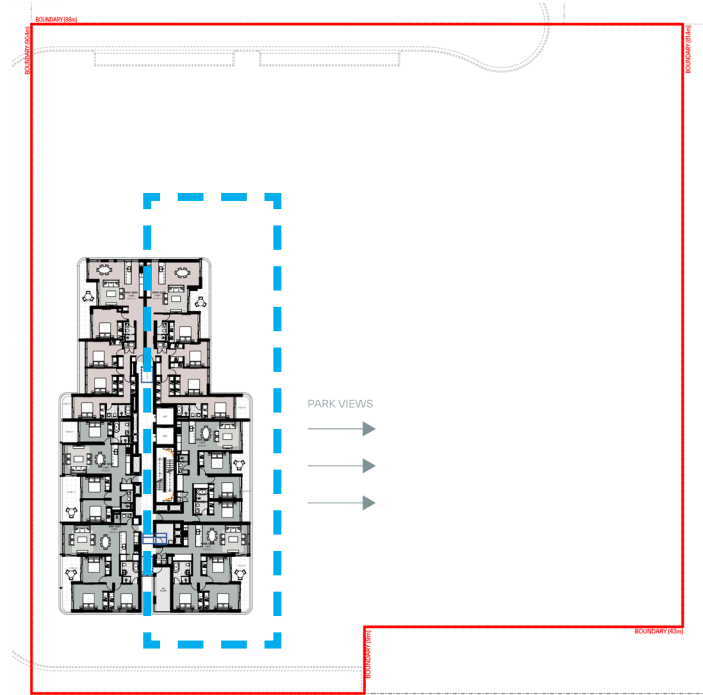


LEVEL 12

EAST FACING UNITS 9 15AM

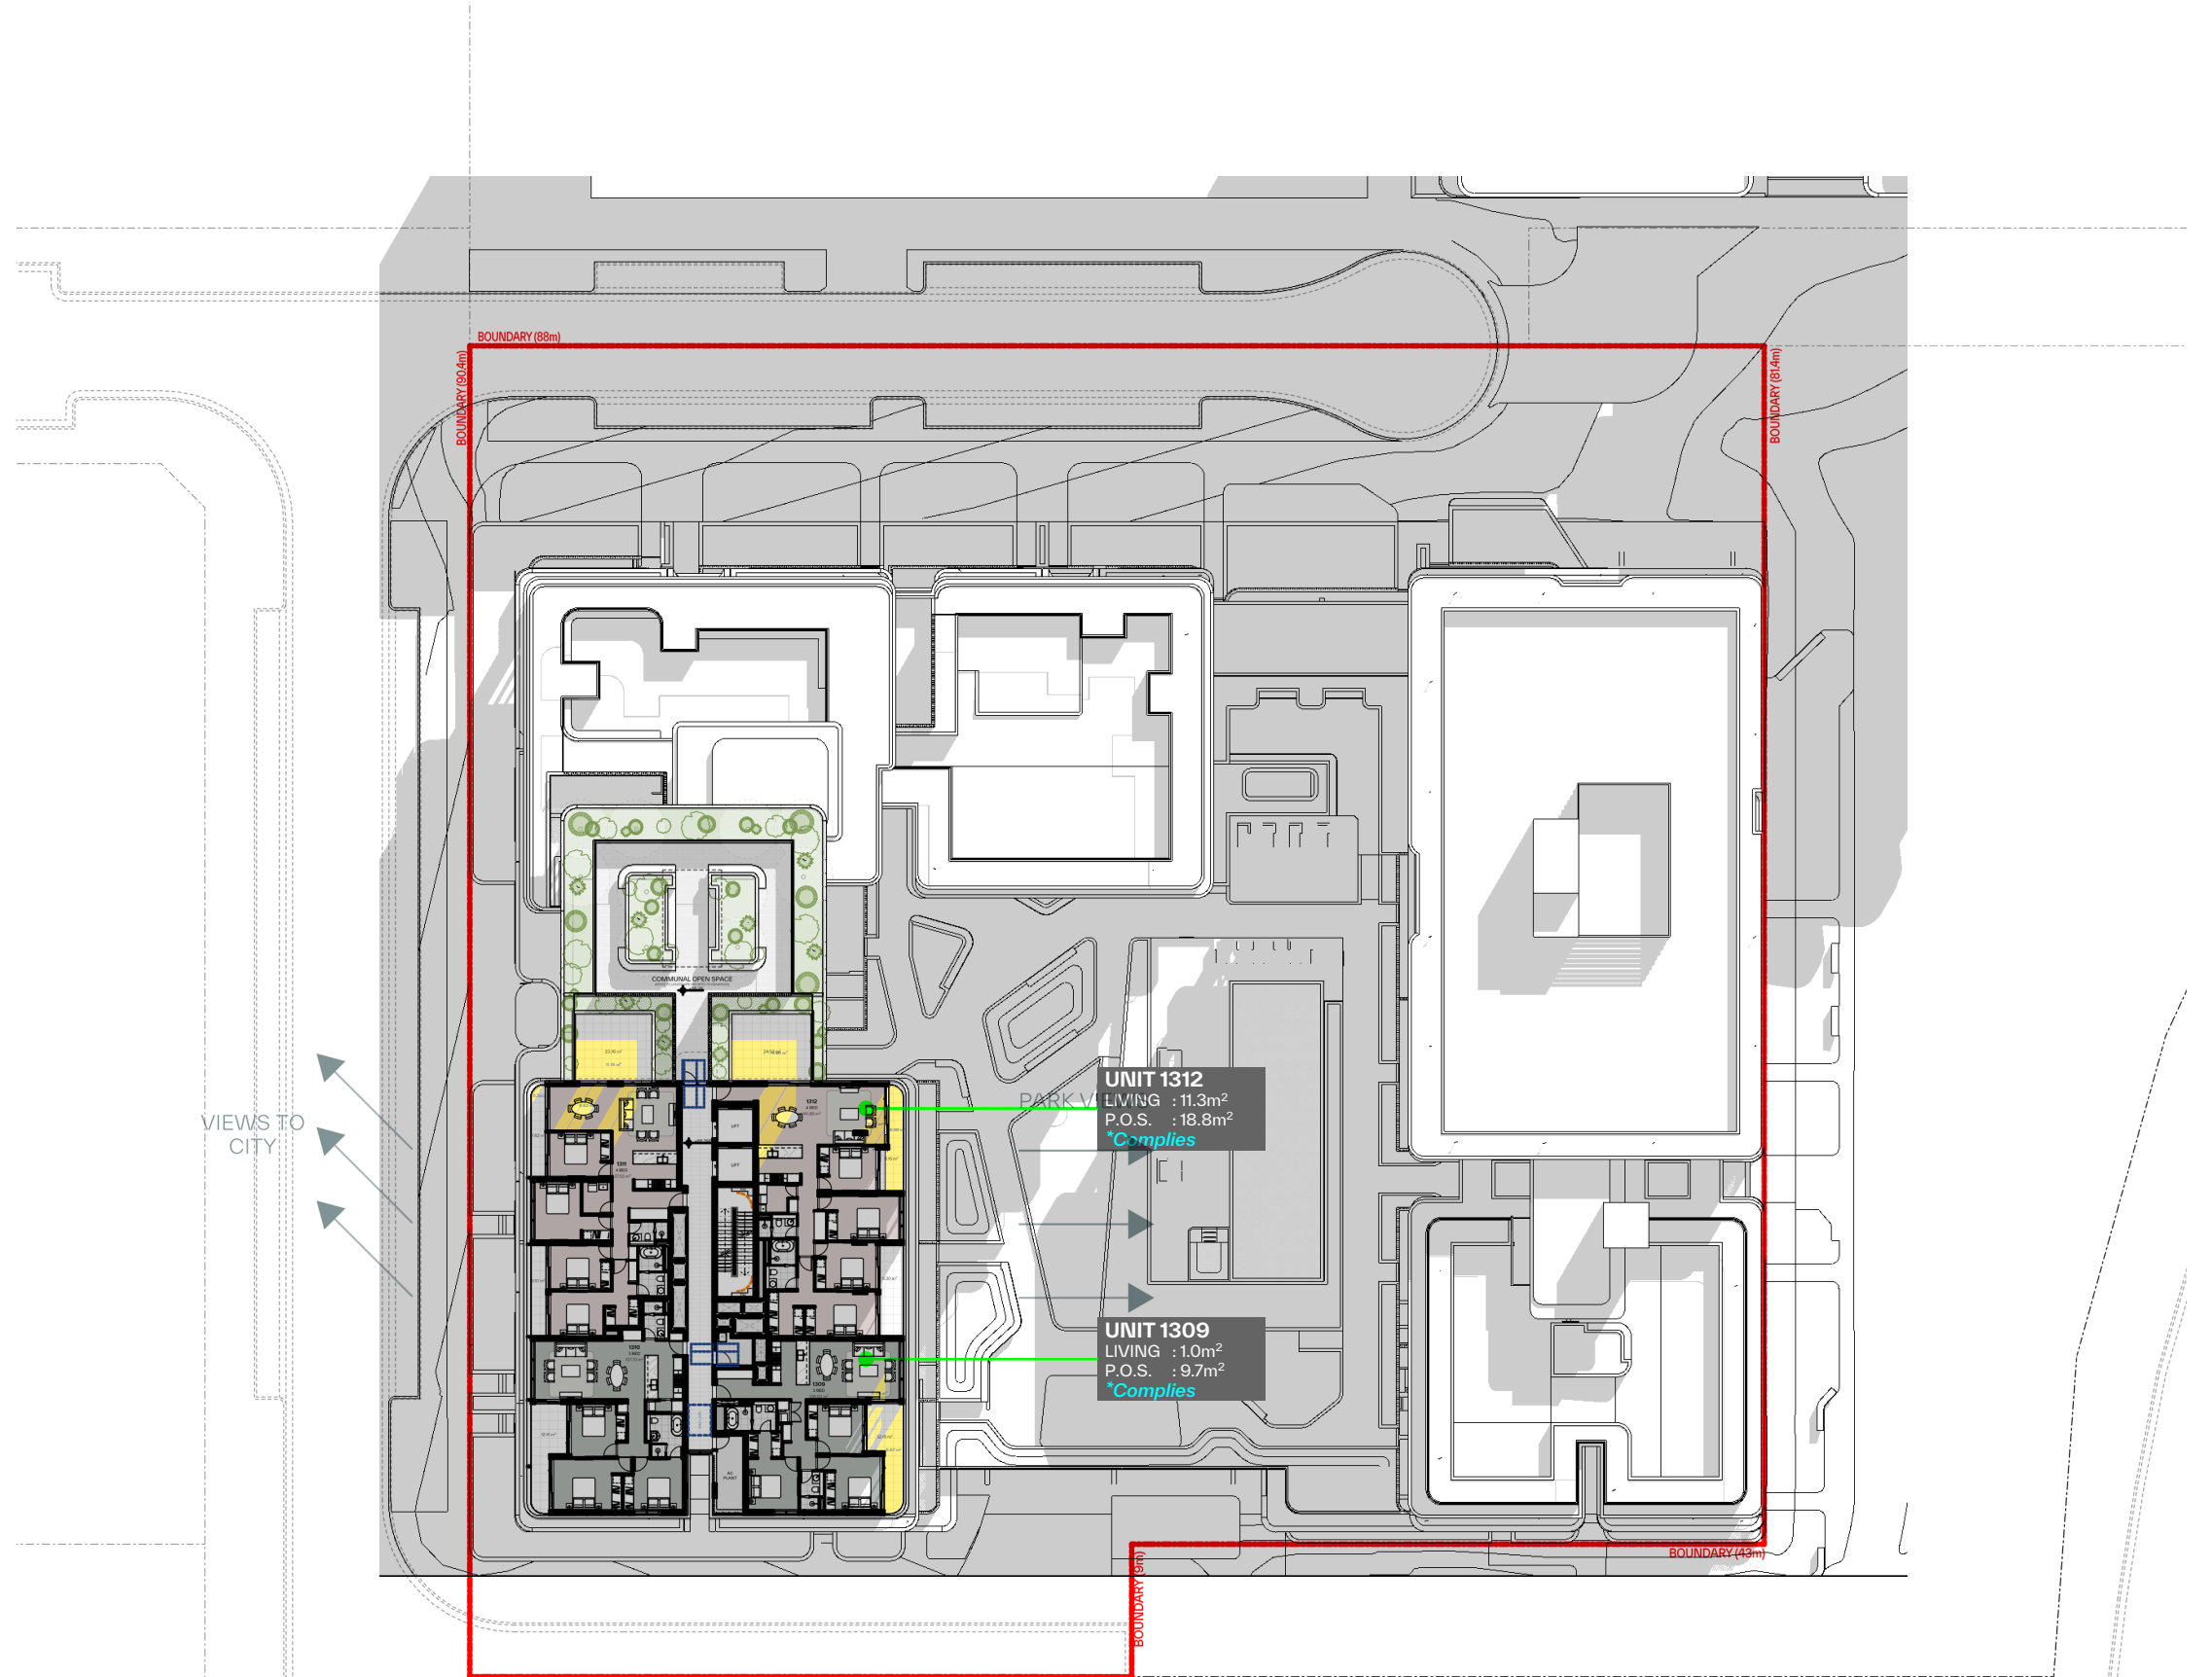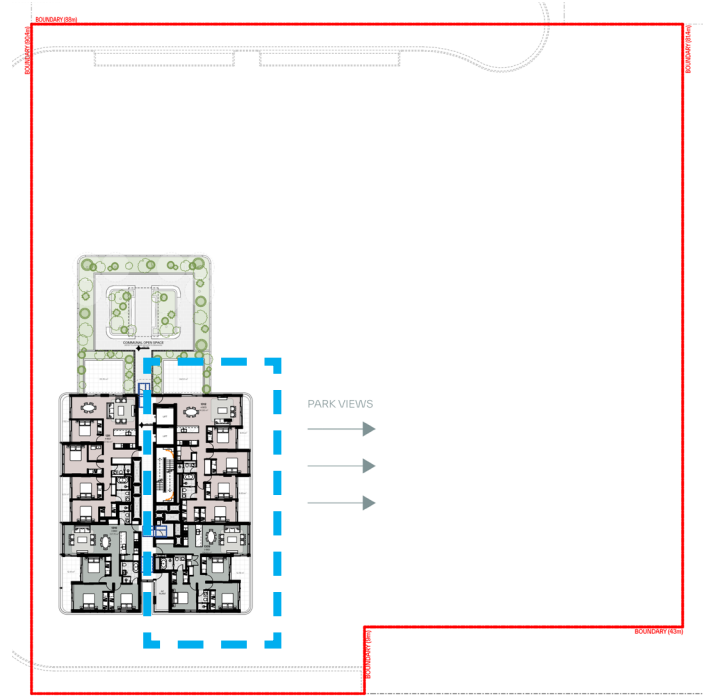

LEVEL 13


EAST FACING UNITS 9 15AM

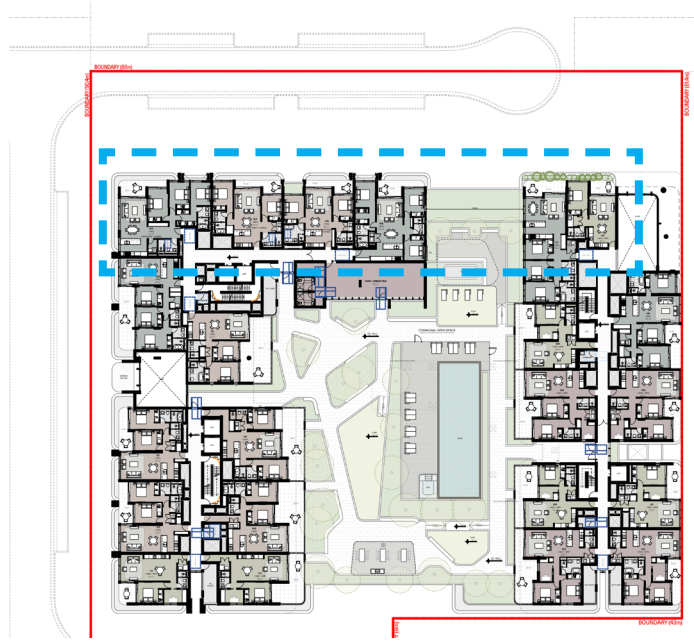

NORTH FACING UNITS


LOT F PAGEWOOD

DURATION 12 00 pm & 12 15 pm

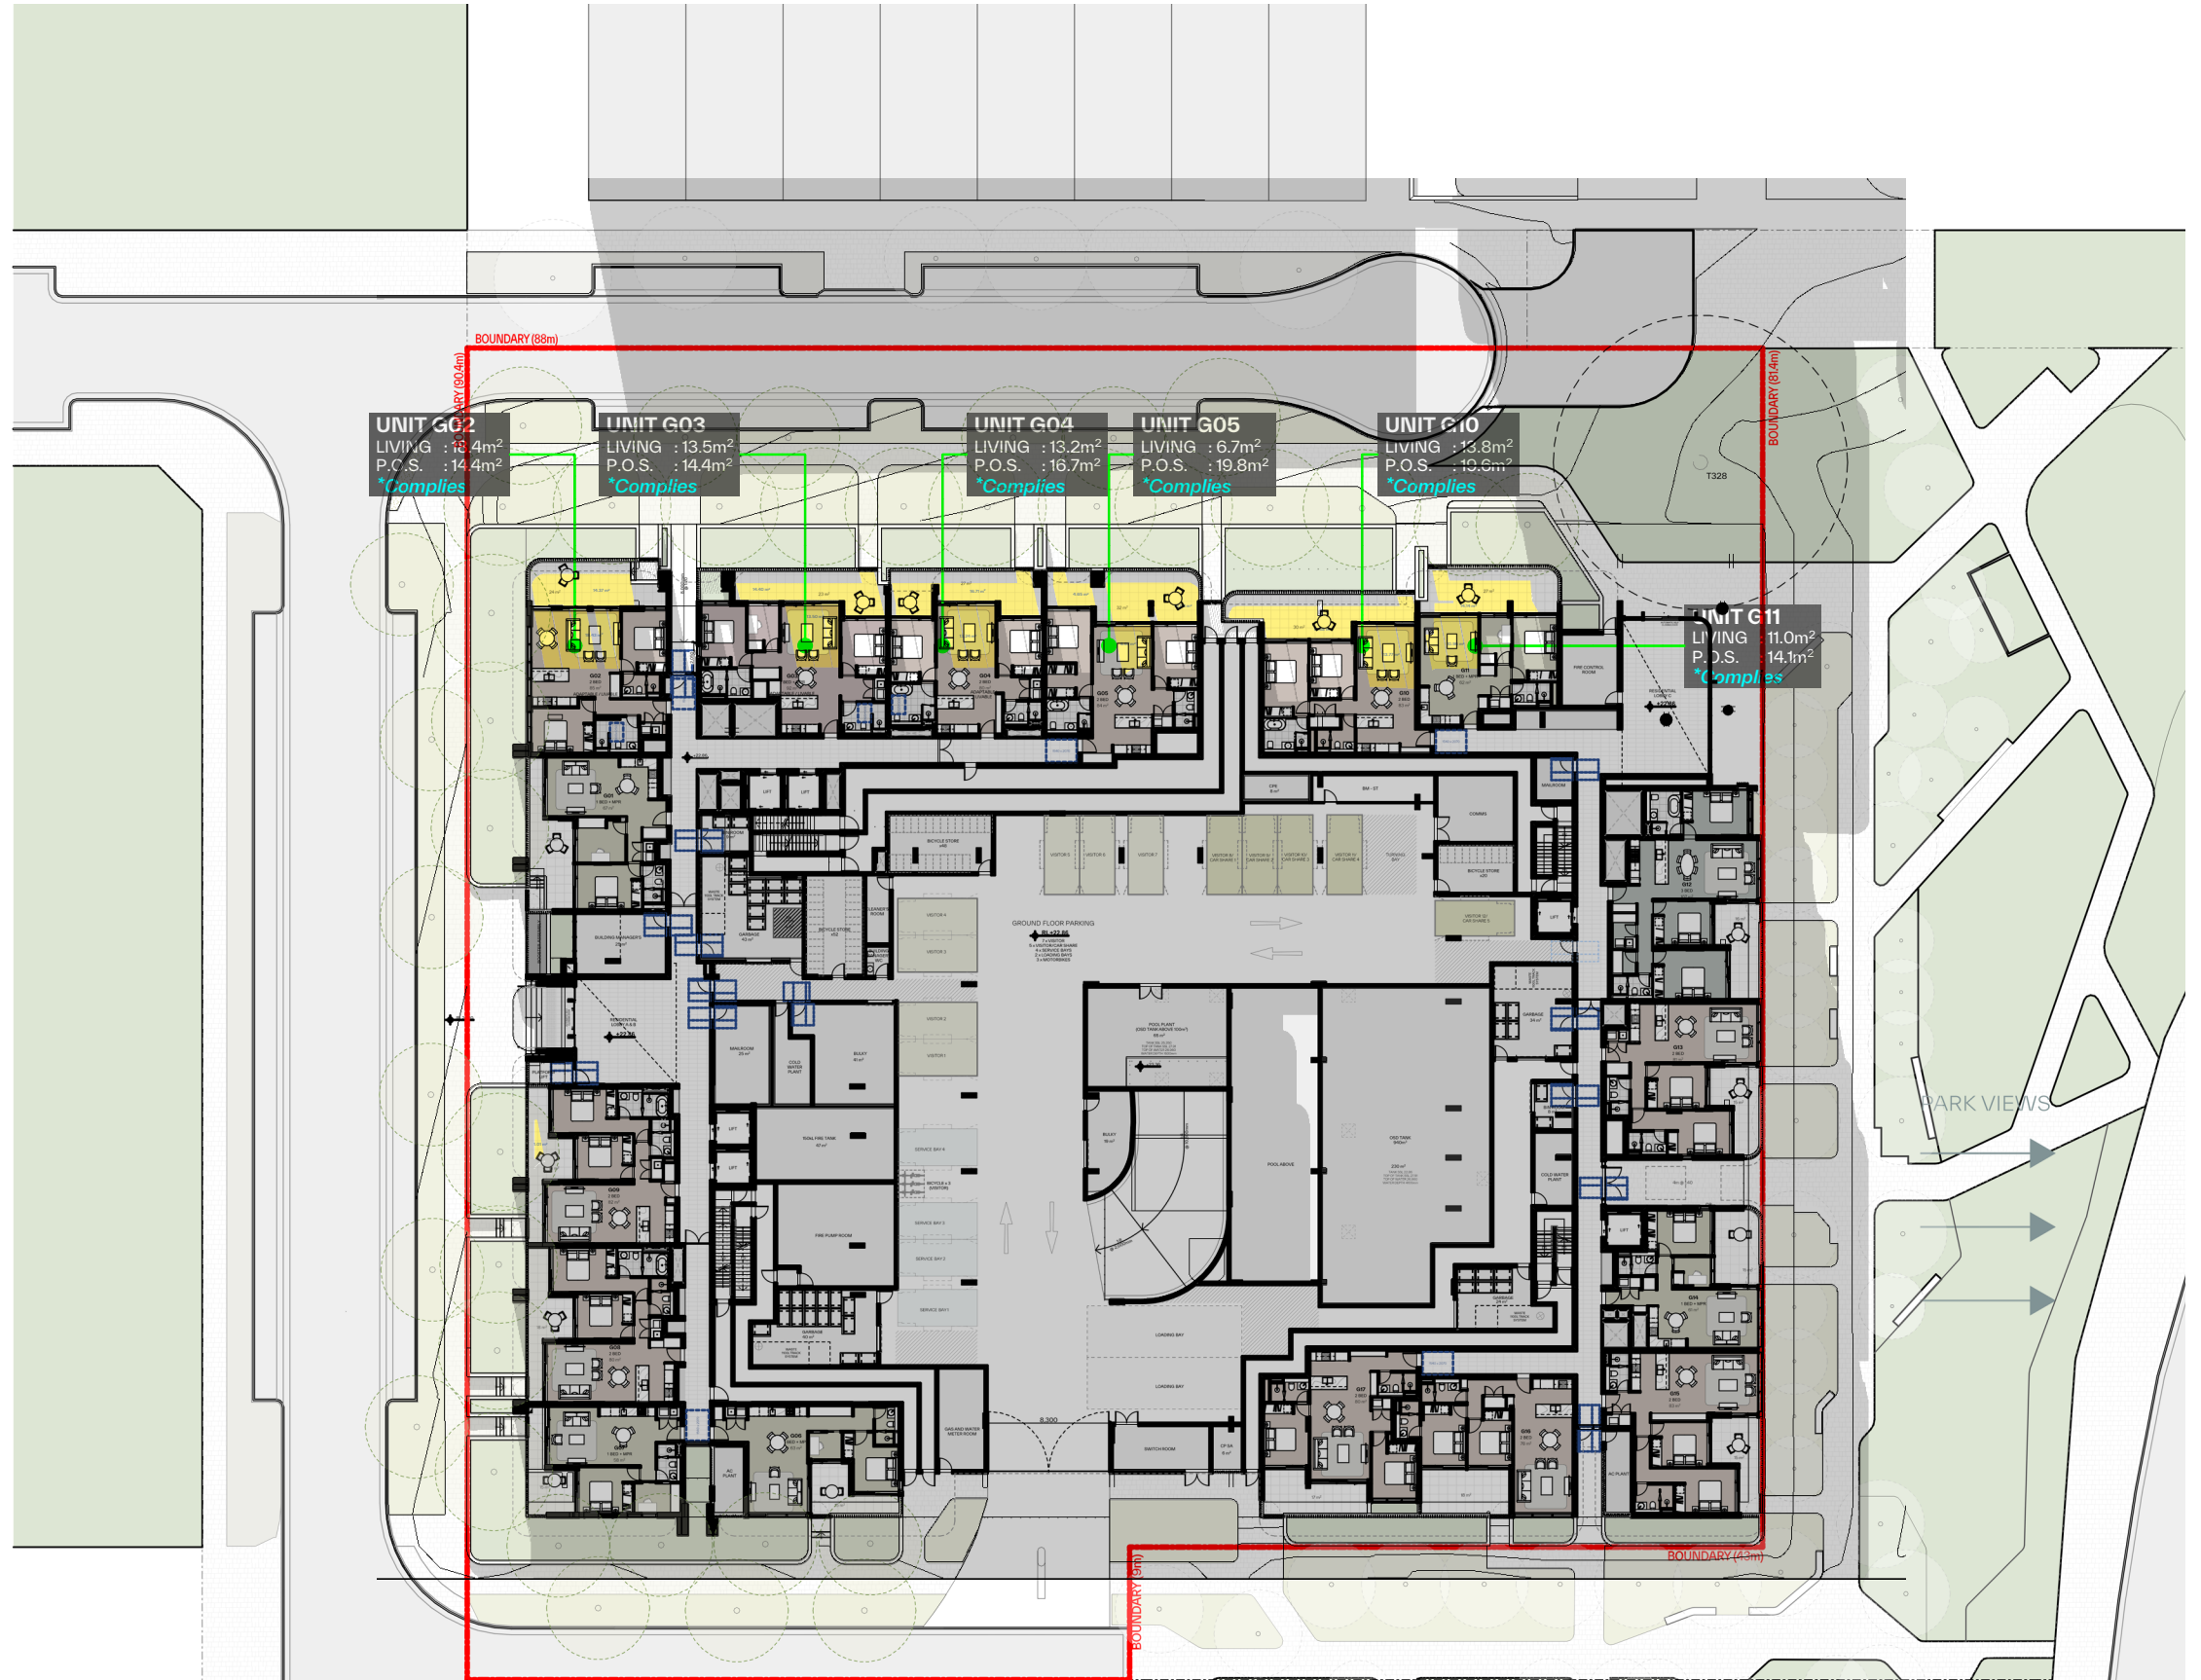



GROUND
NORTH FACING UNITS 12 00PM

LOT F PAGEWOOD SHADOW STUDY

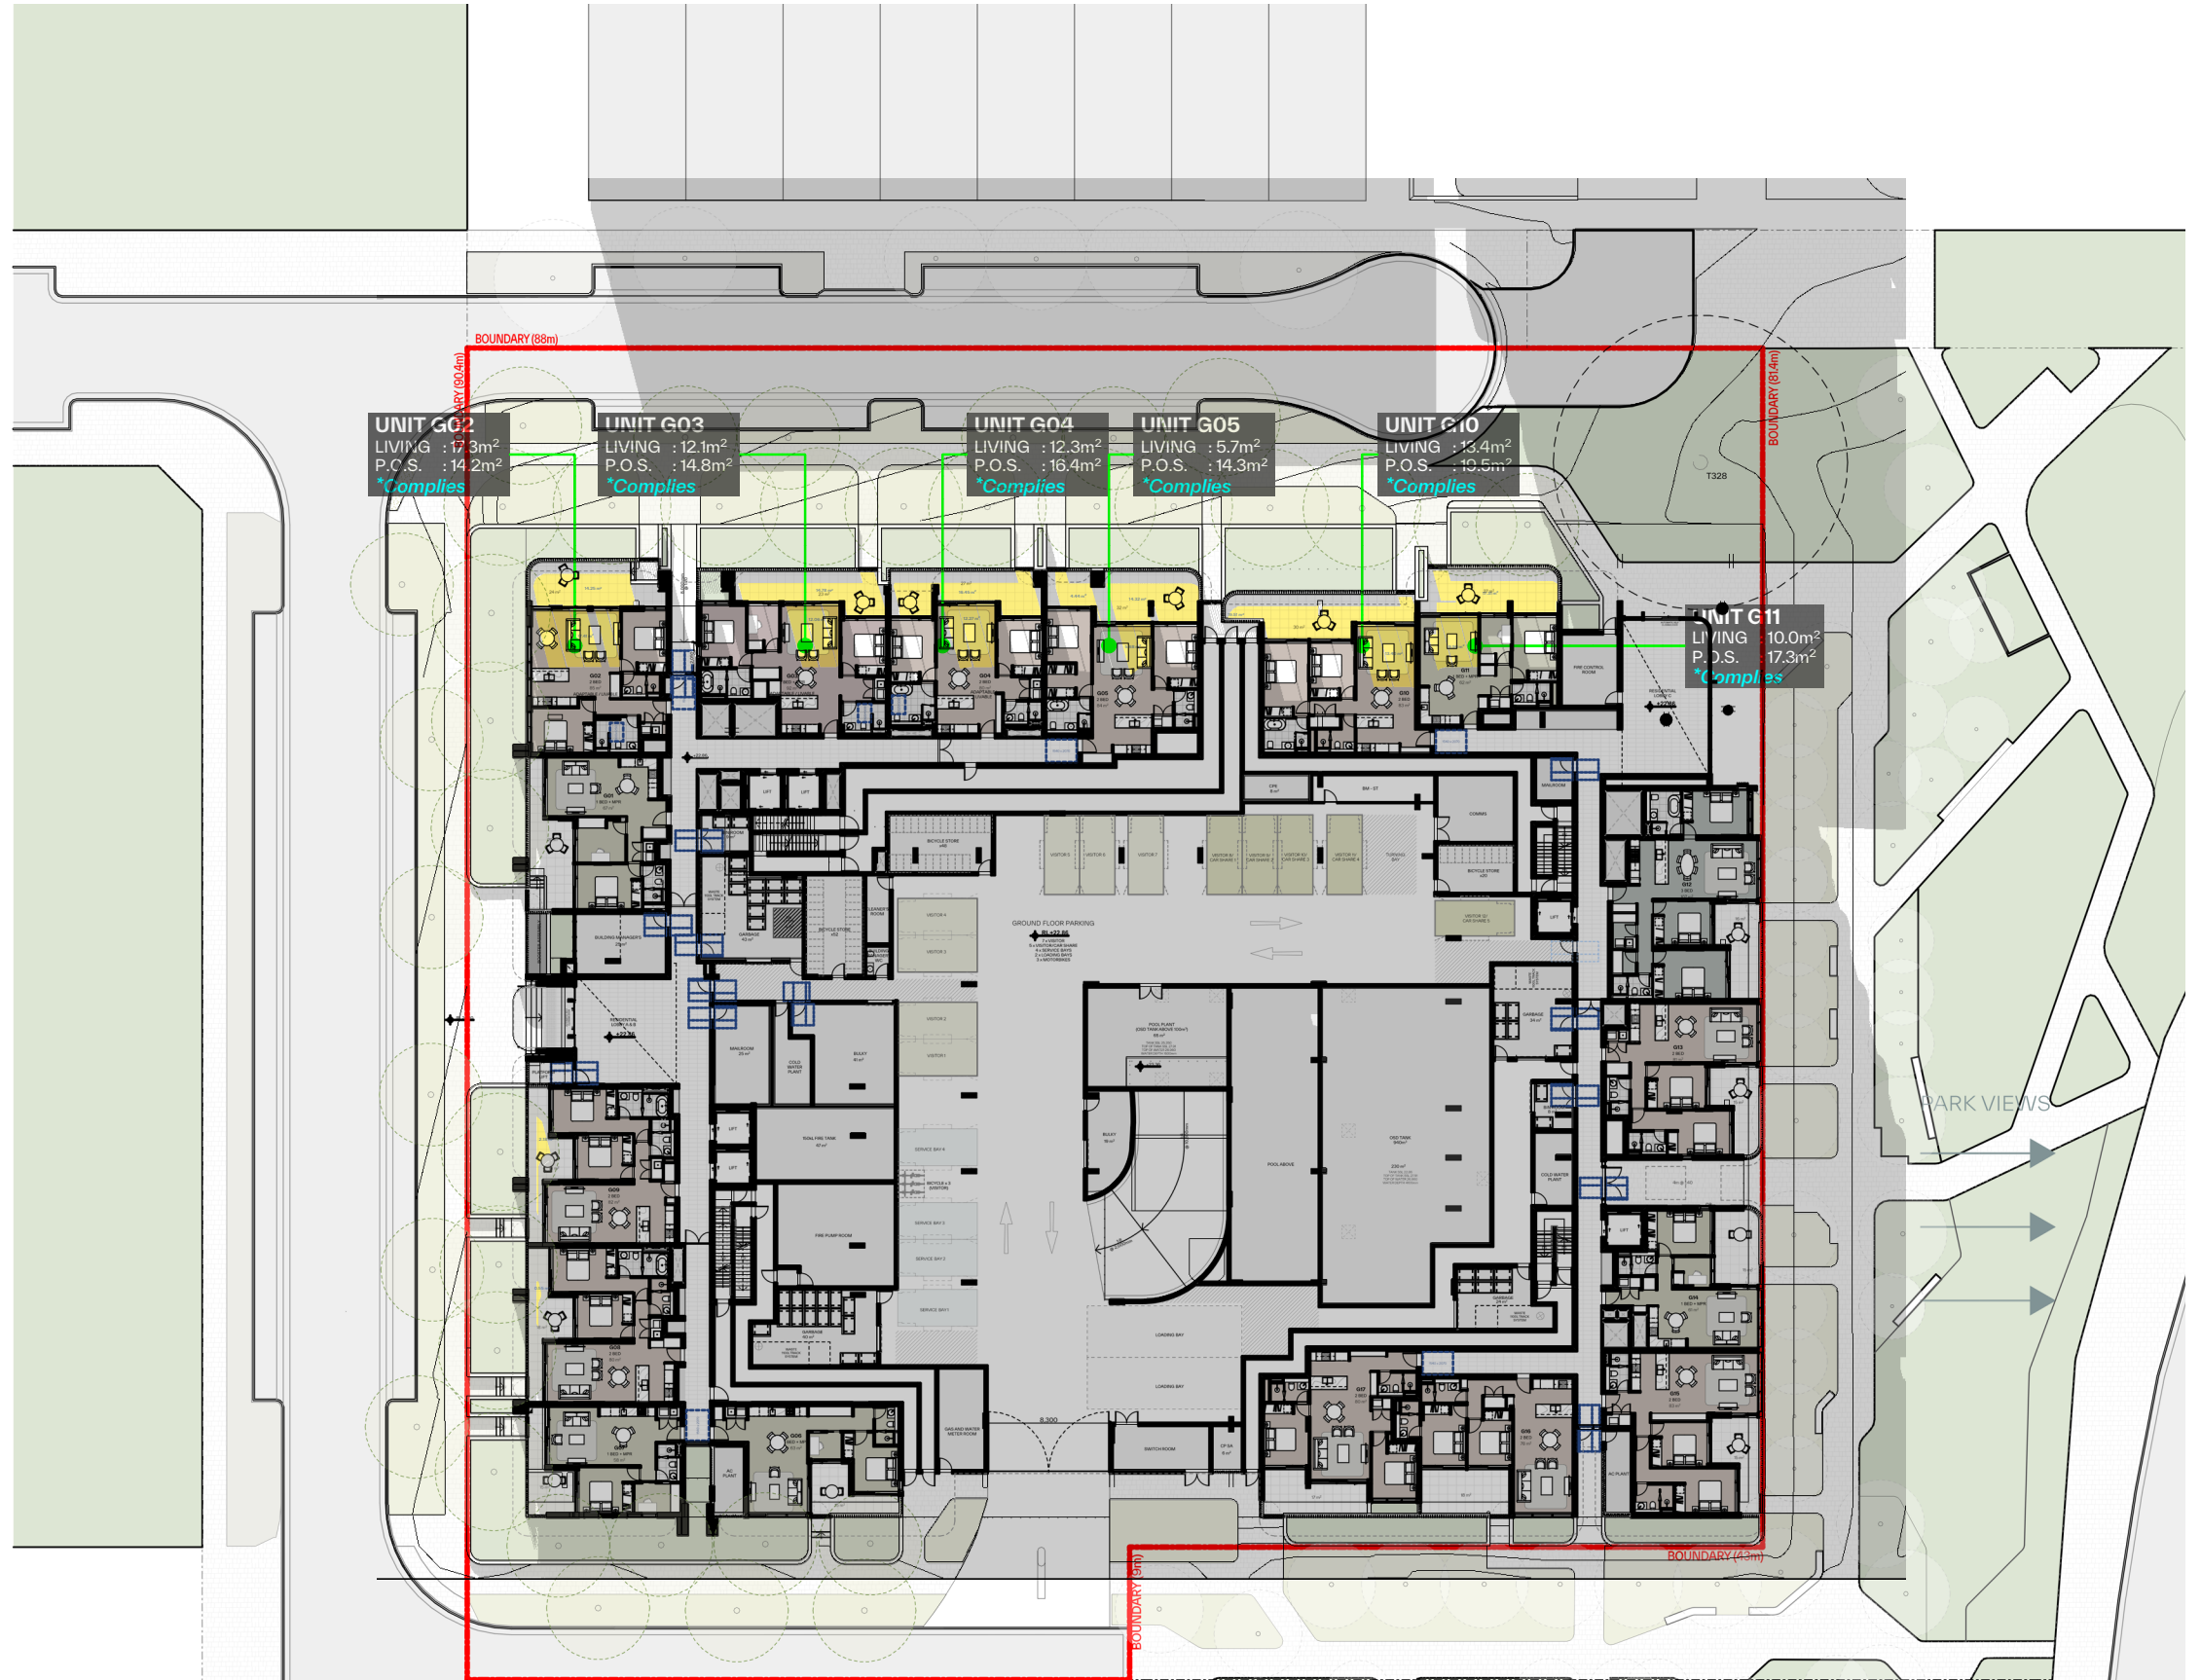


GROUND
NORTH FACING UNITS 12 15PM


LOT F PAGEWOOD SHADOW STUDY

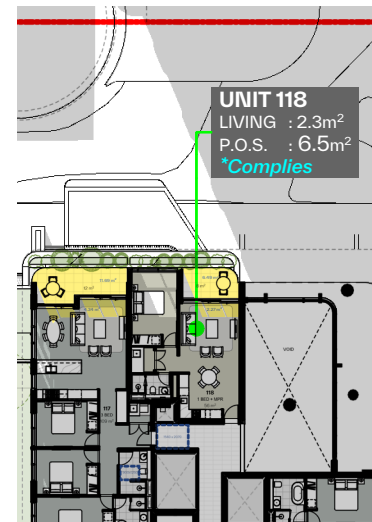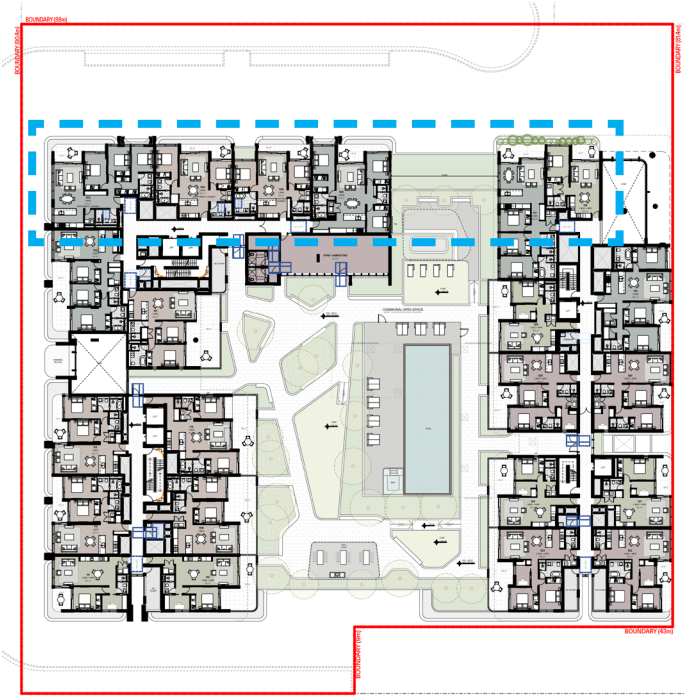

UNIT 118 AT 12 45PM

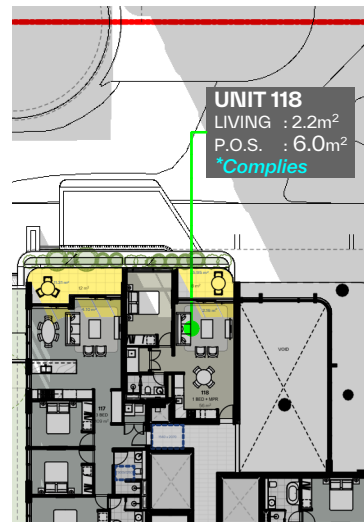


UNIT 118 AT 01 00PM

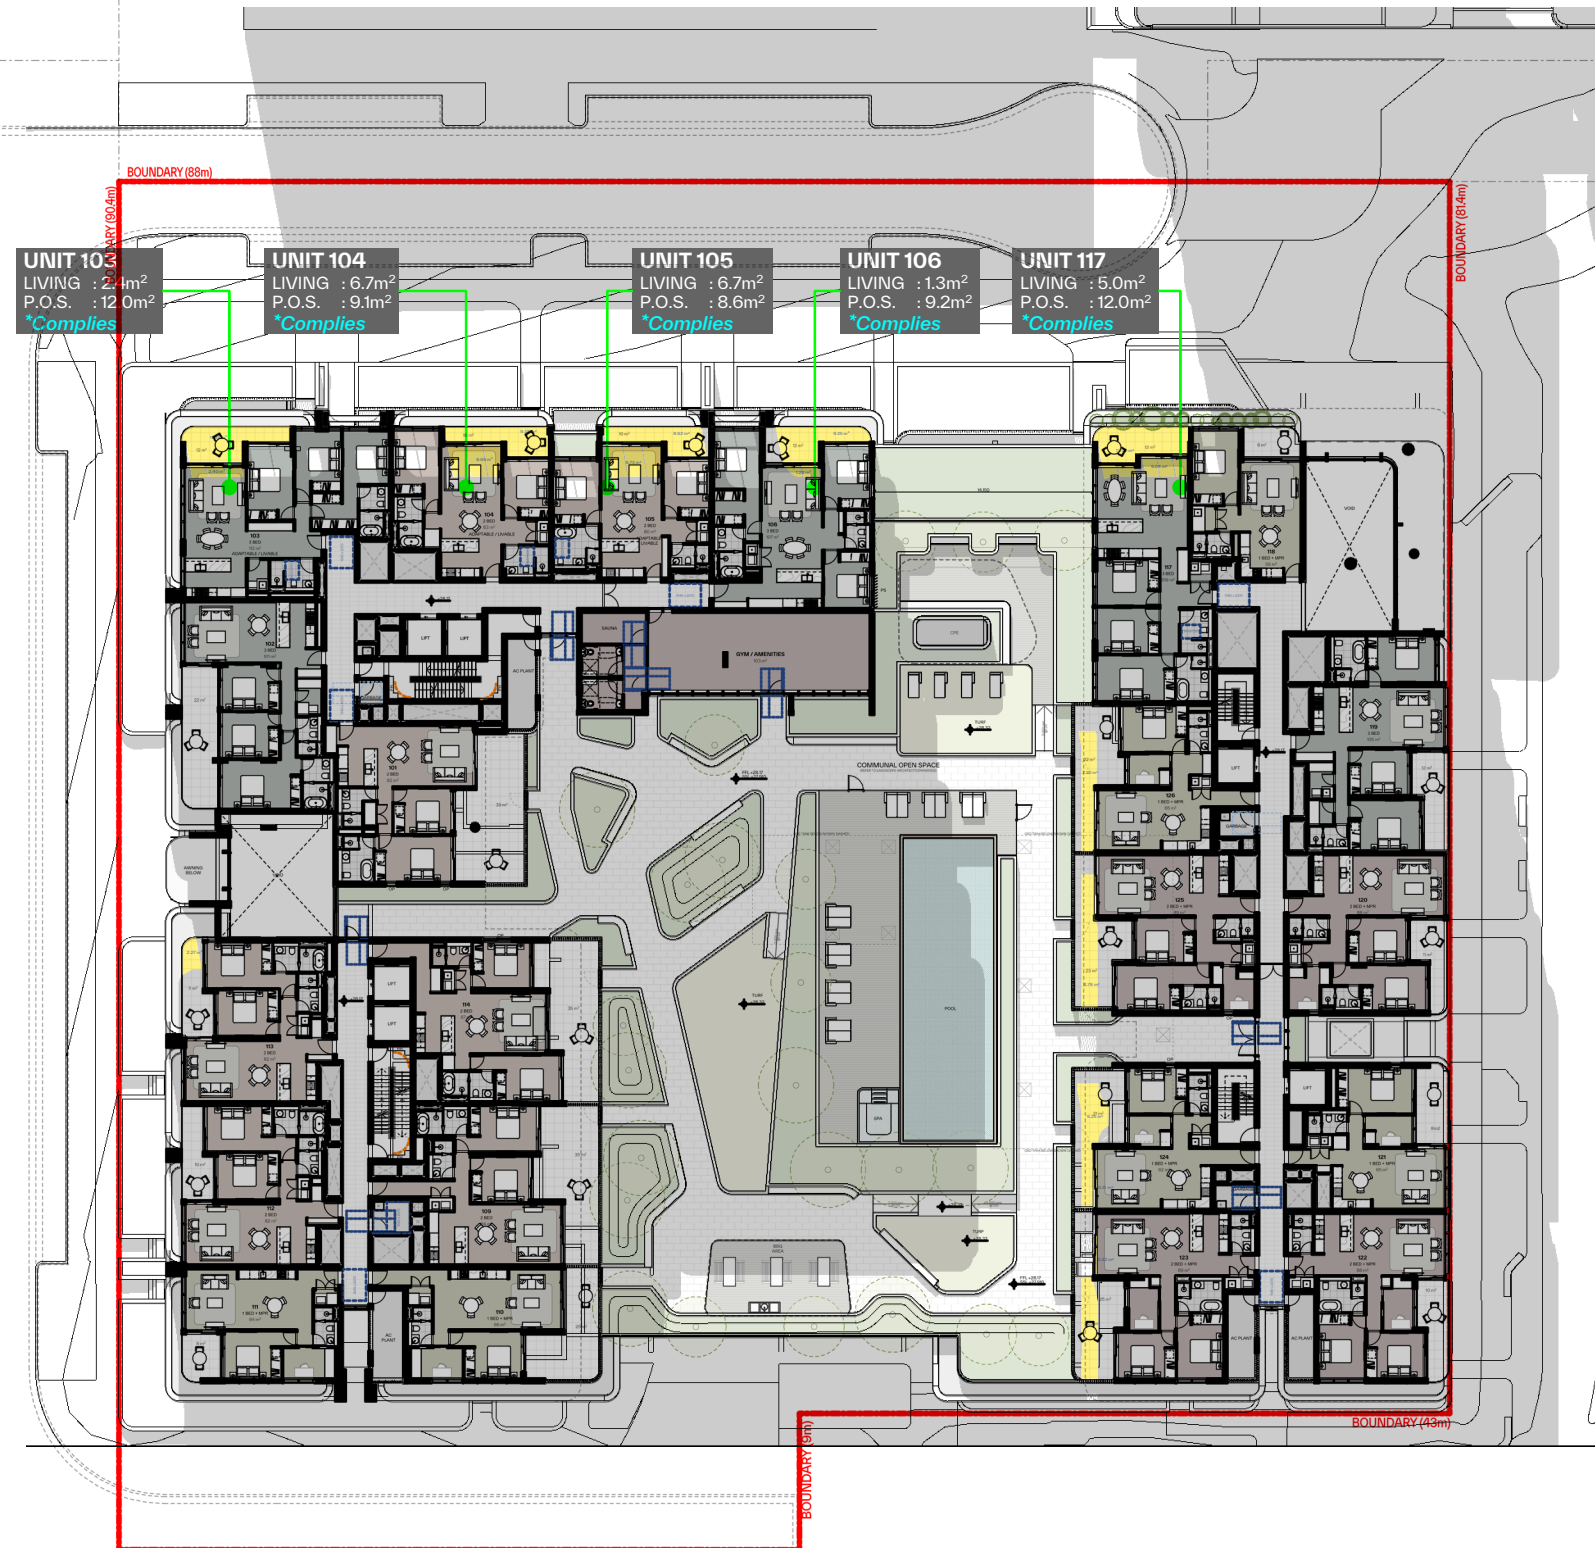


LEVEL 01

NORTH FACING UNITS 12 00PM

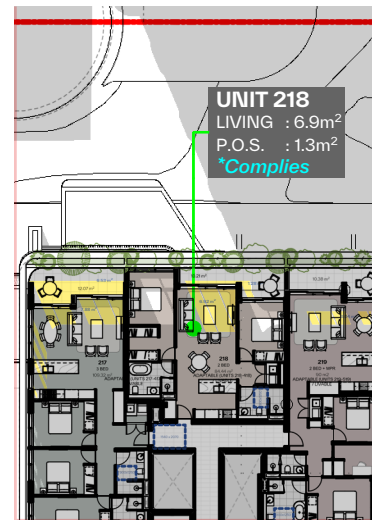

UNIT 218 AT 12 45PM

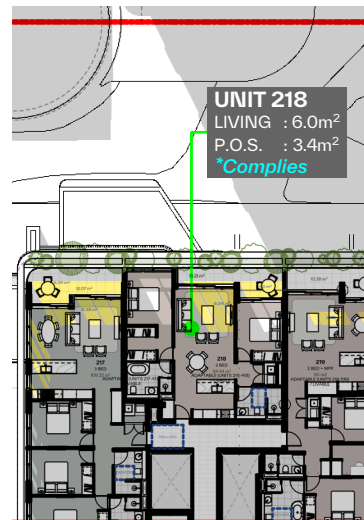


UNIT 218 AT 01 00PM



LEVEL 02


NORTH FACING UNITS 12 00PM

LOT F PAGEWOOD SHADOW STUDY

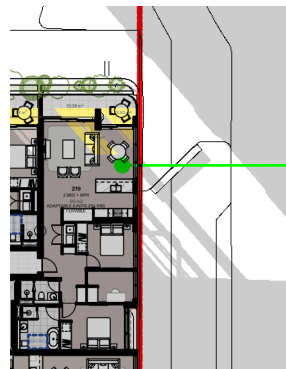


UNIT 219 AT 02 00PM

UNIT 219
LIVING : 3.6m²
P.O.S. : 3.5m²
**Complies*

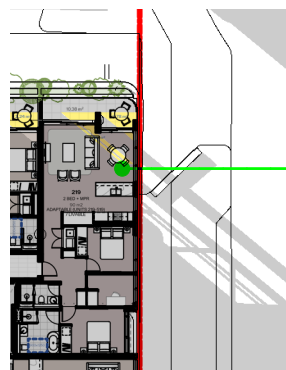



UNIT 219 AT 02 45PM

UNIT 219
LIVING : 2.9m²
P.O.S. : 7.2m²
**Complies*

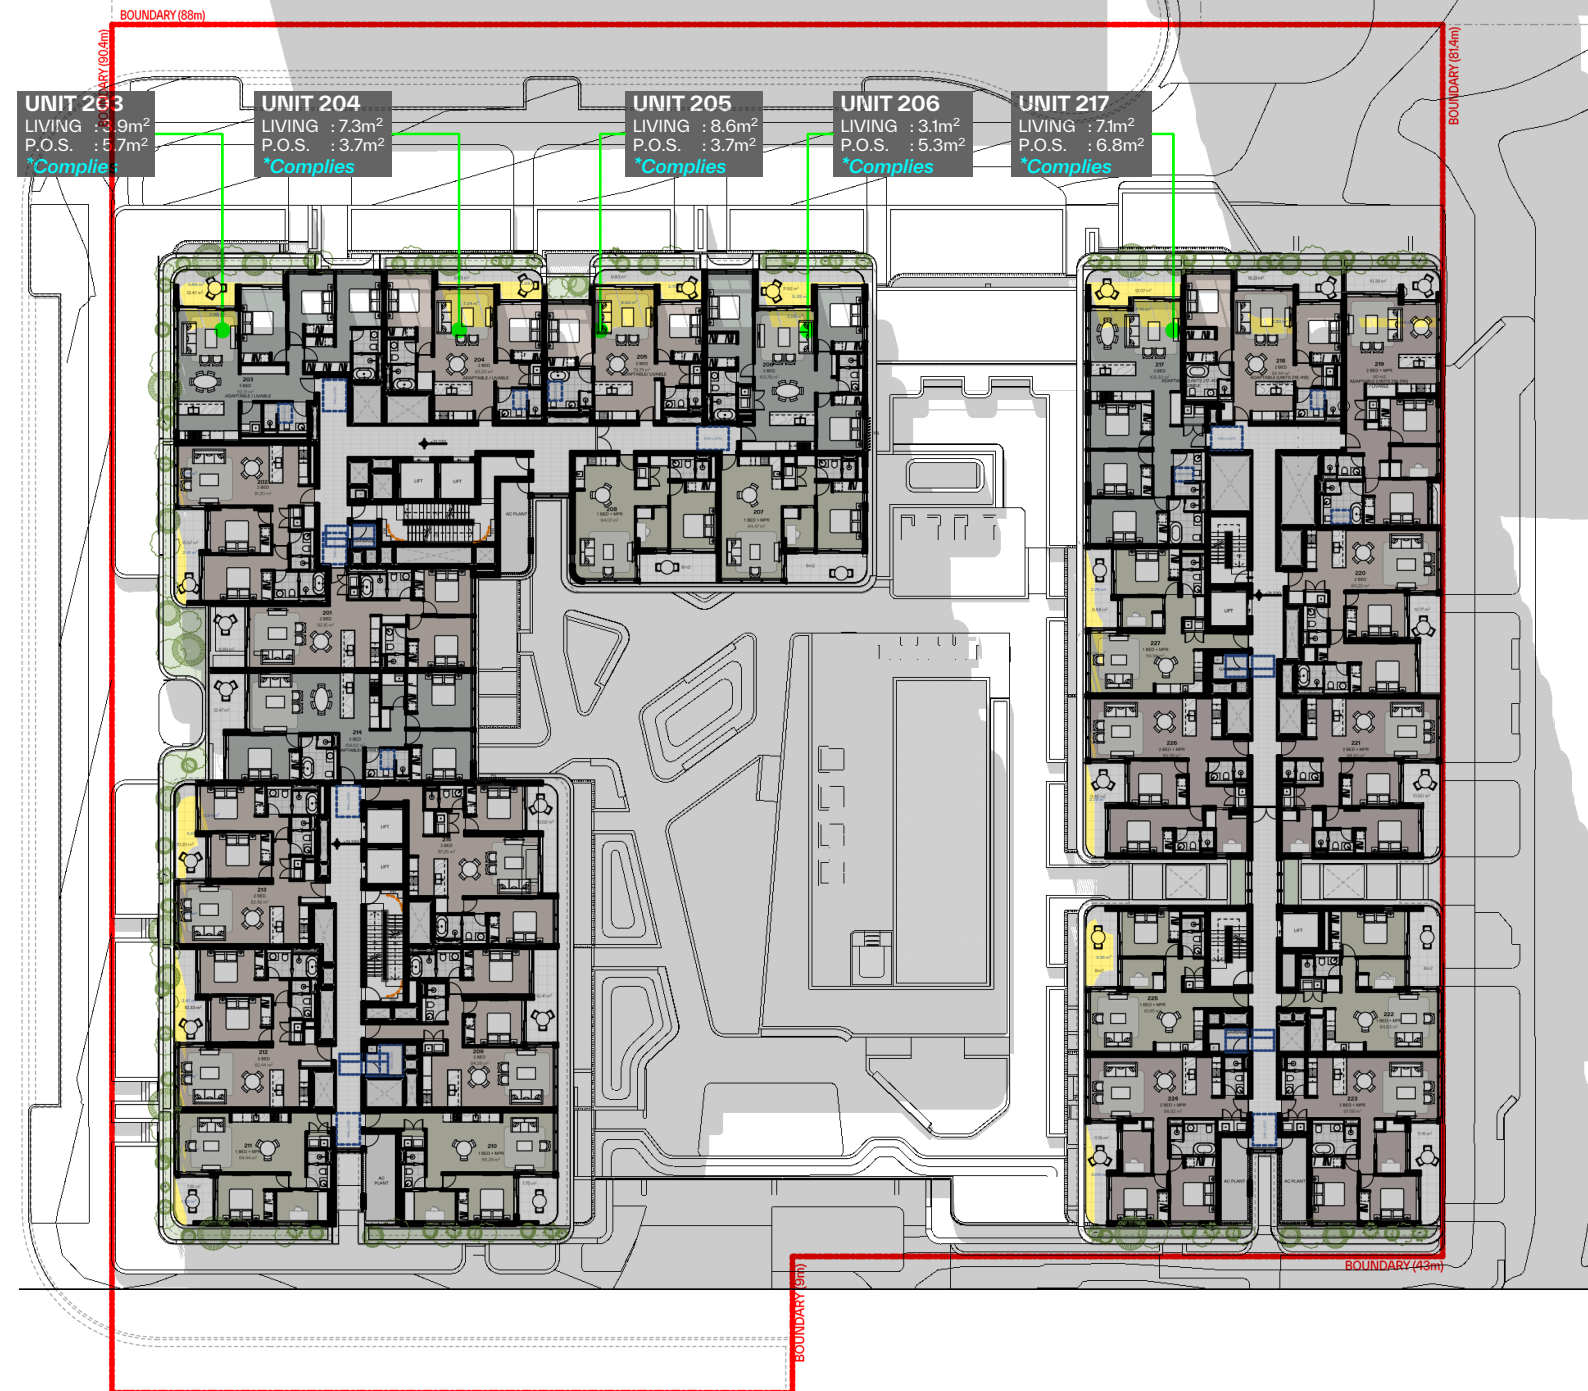



LEVEL 02

NORTH FACING UNITS 12 15PM

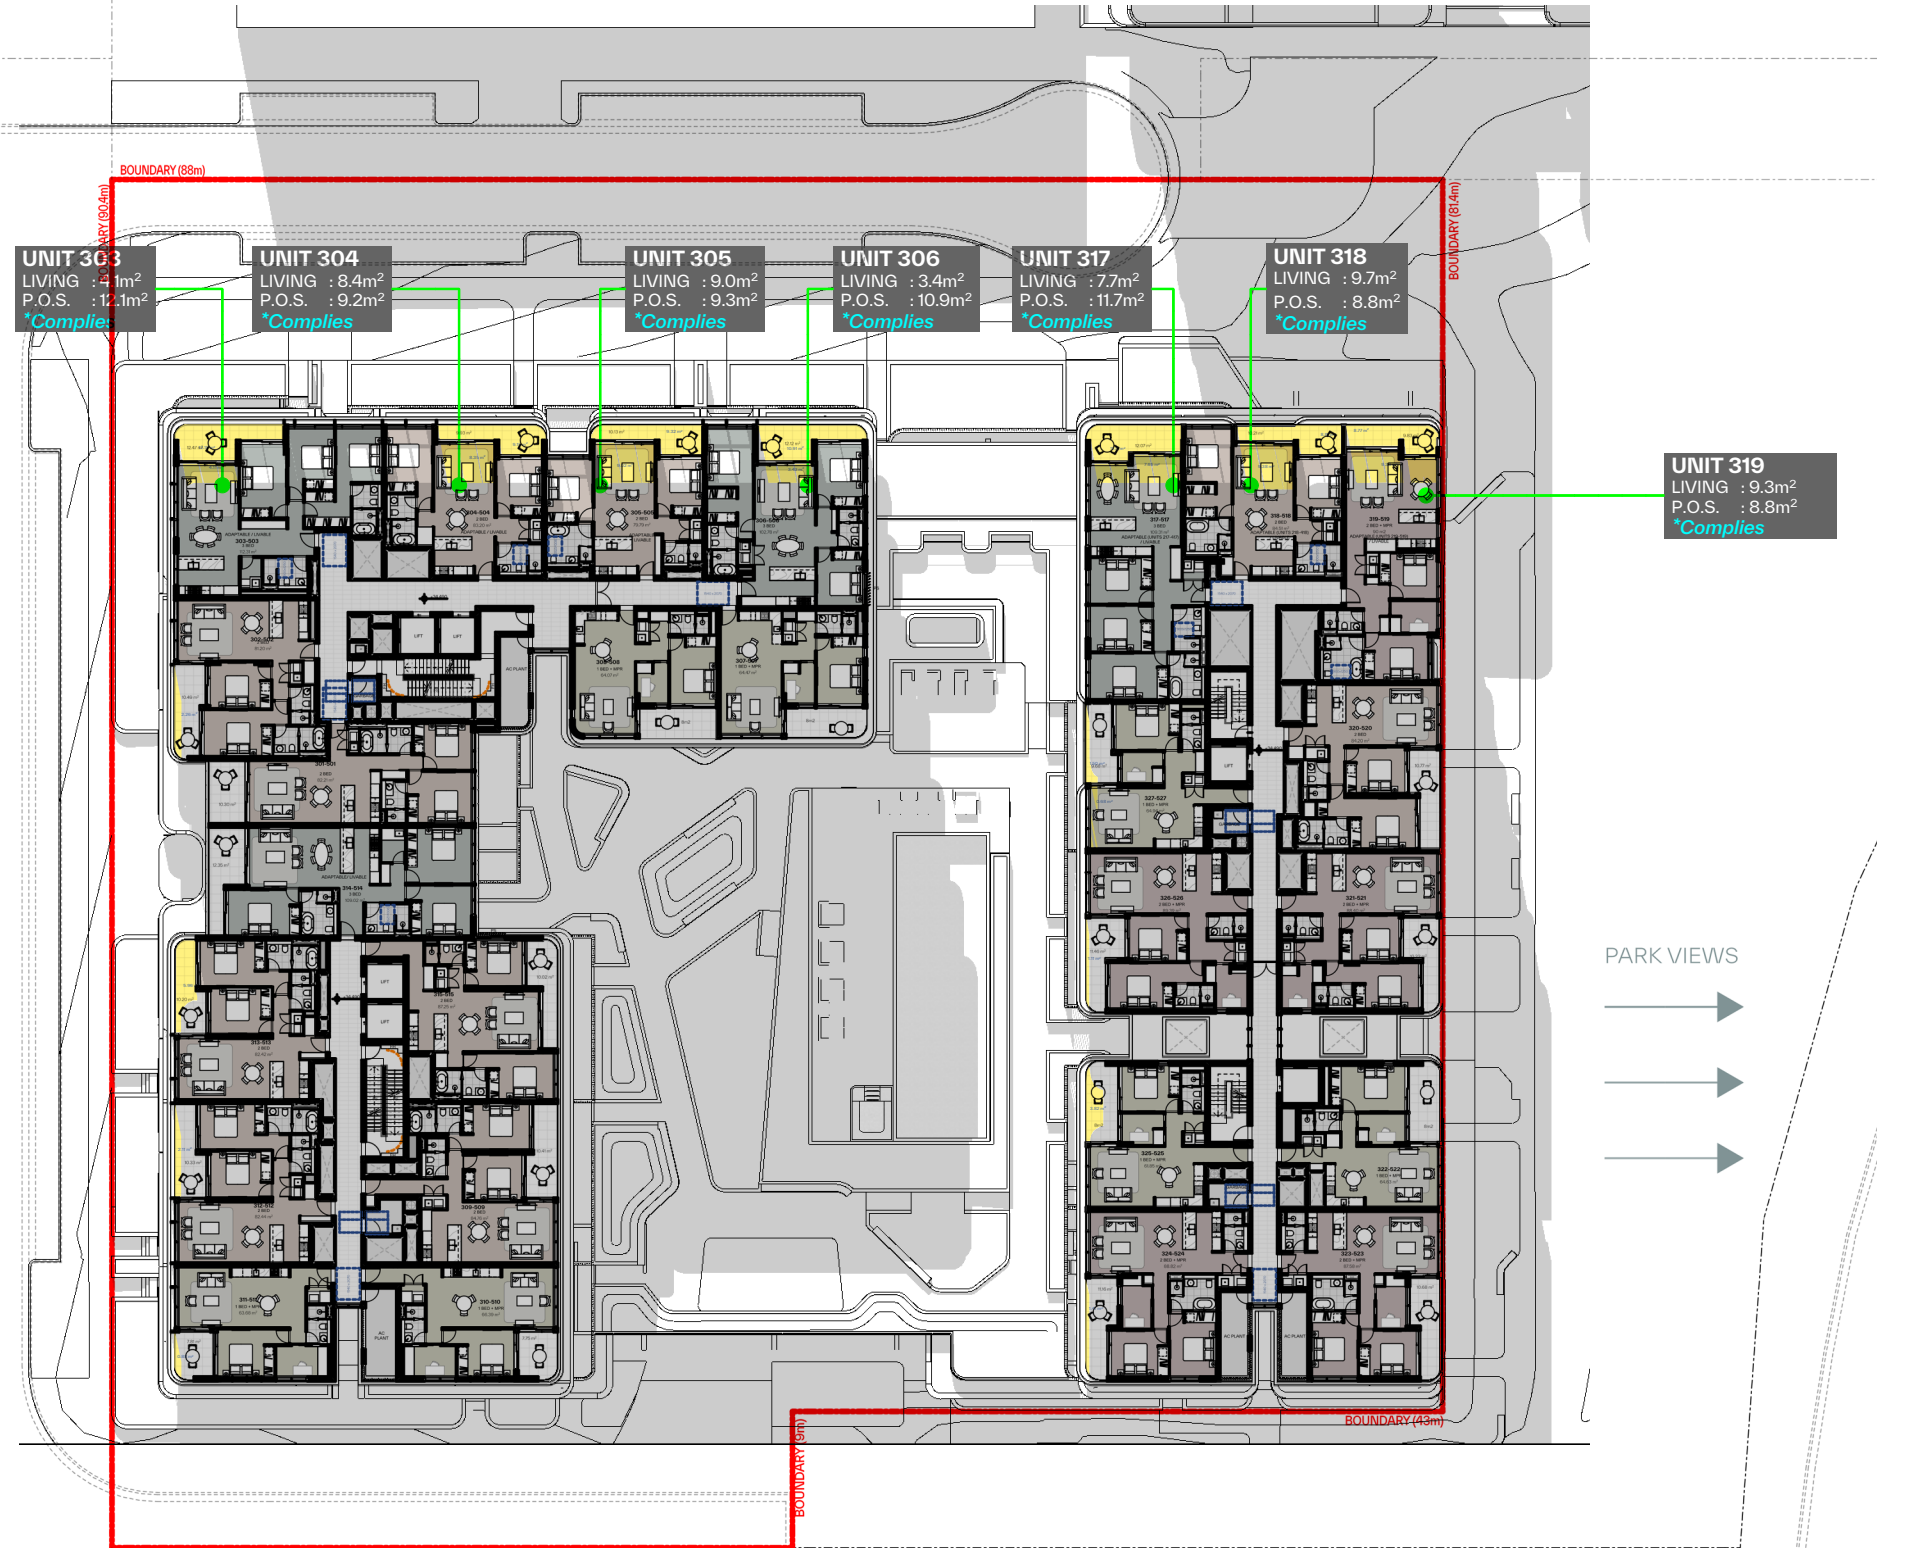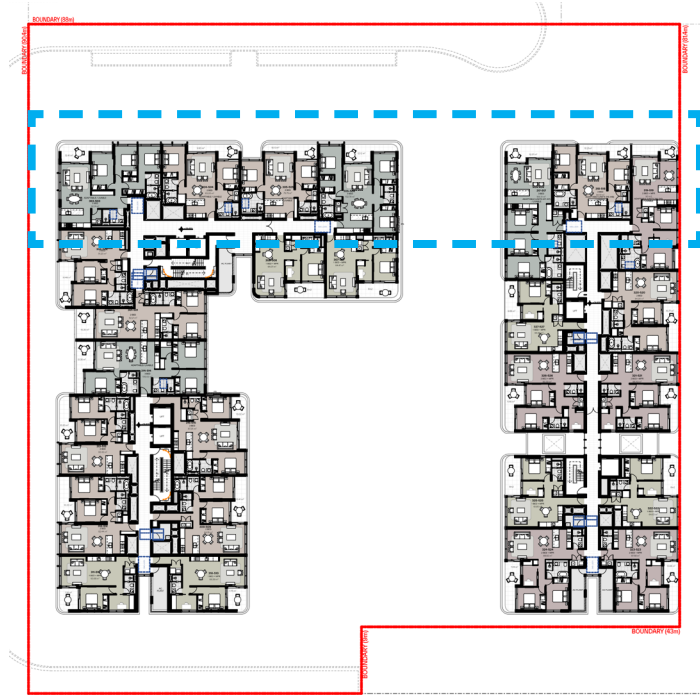



LEVEL 03

NORTH FACING UNITS 12 00PM

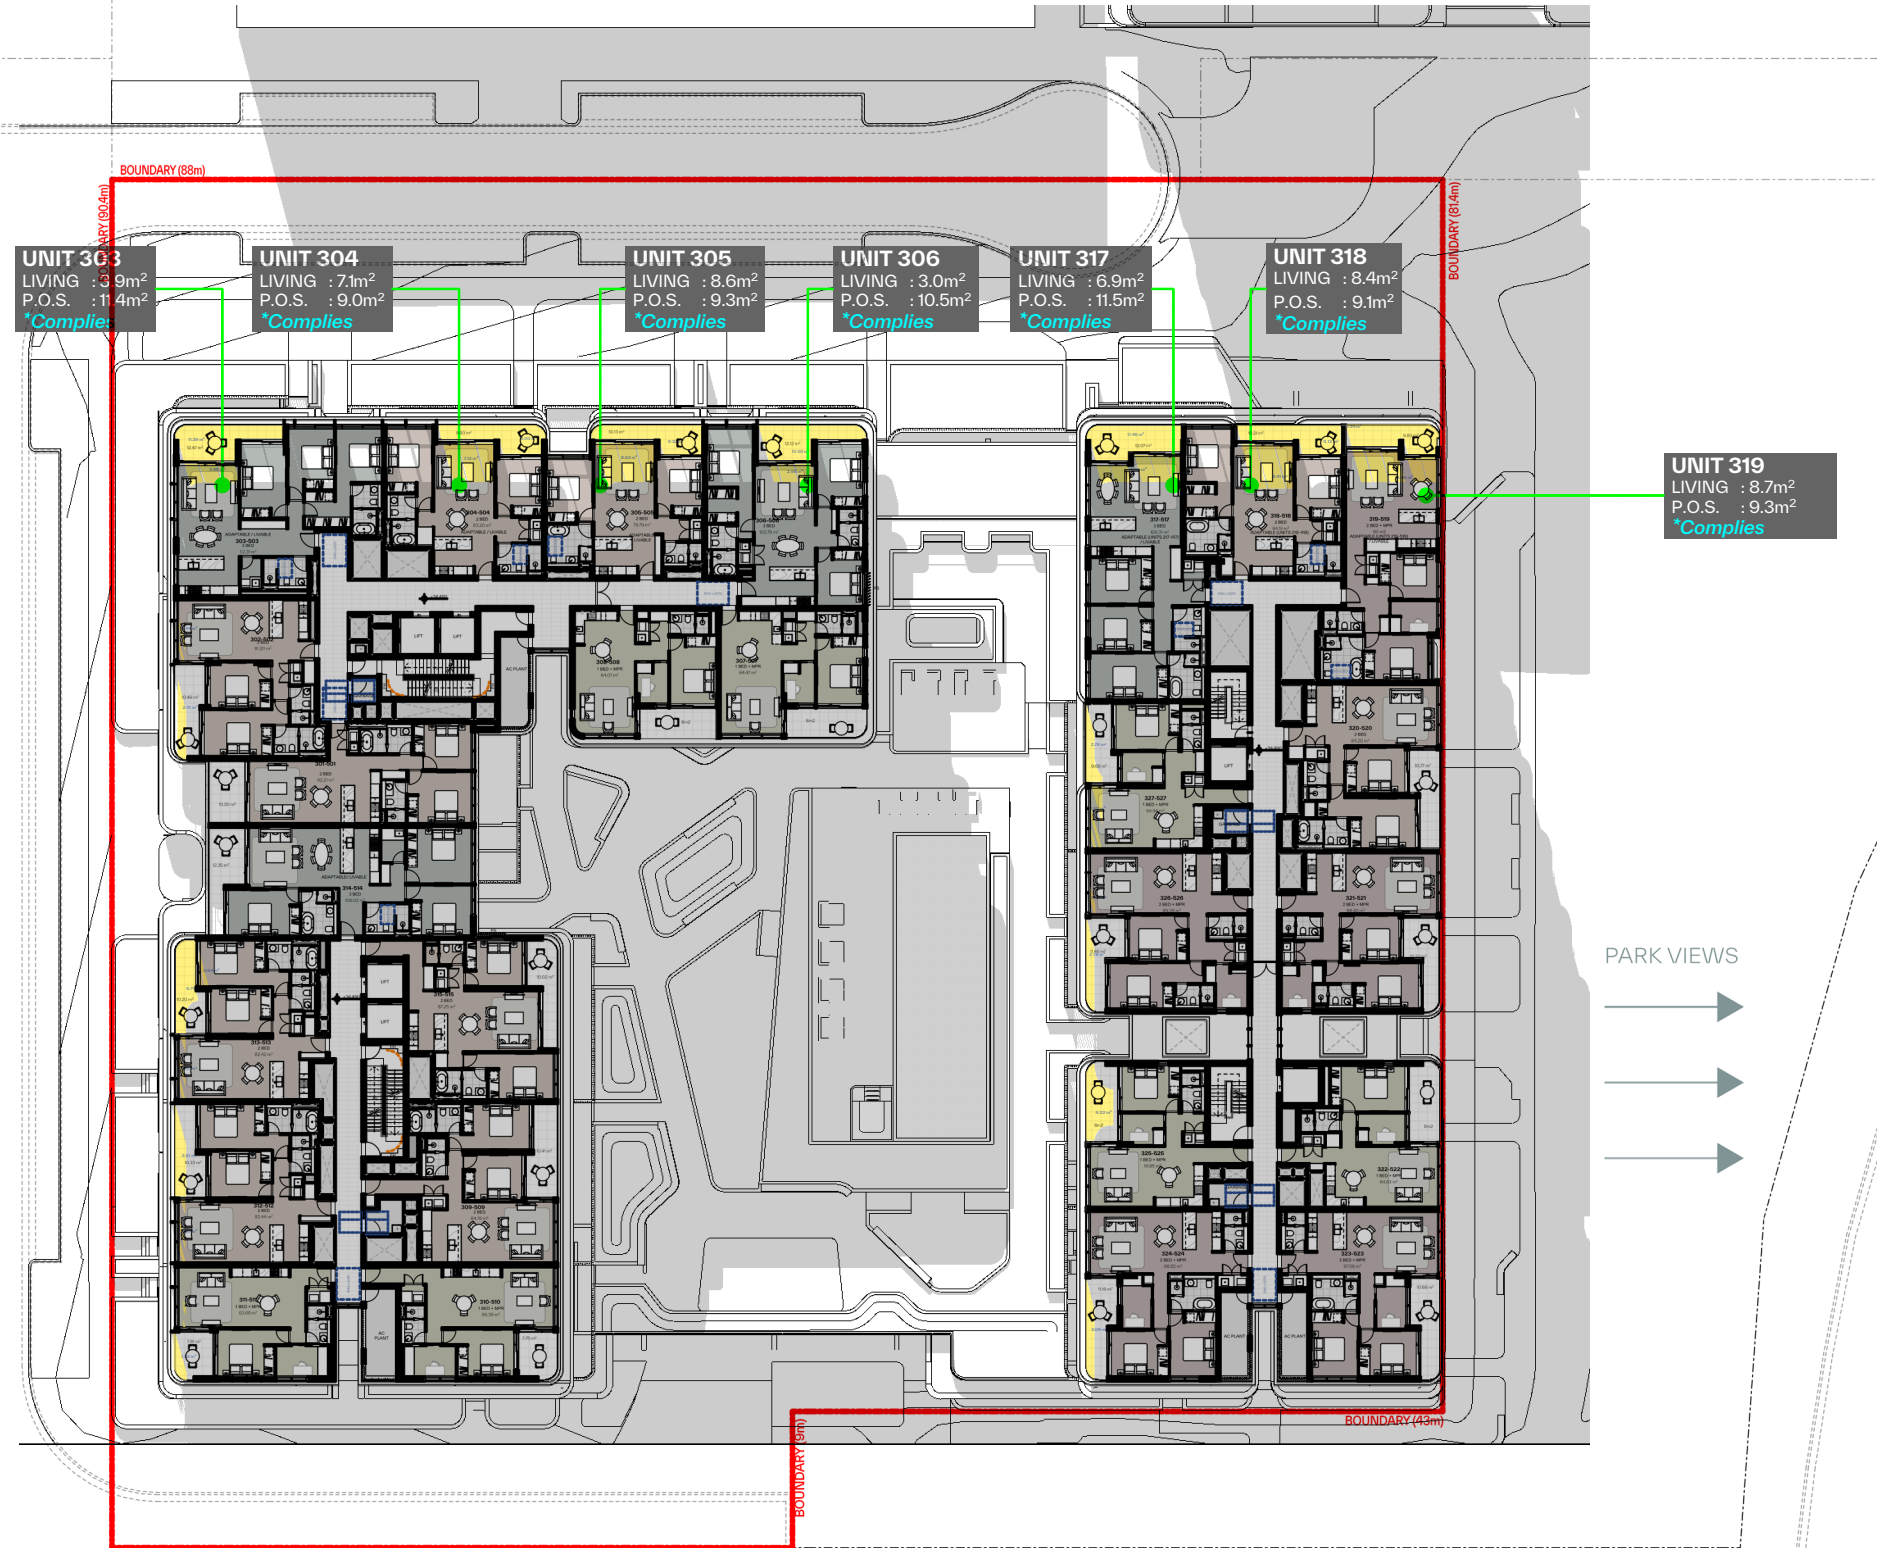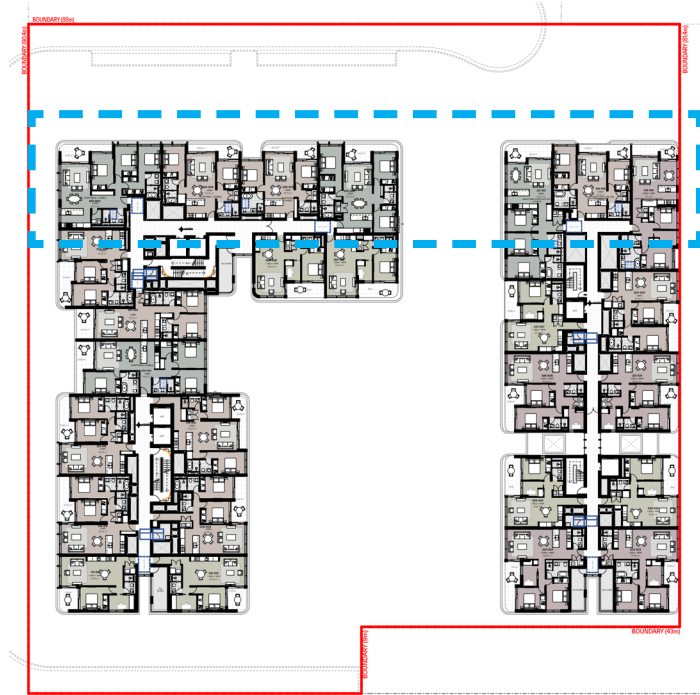

LEVEL 03



NORTH FACING UNITS 12 15PM

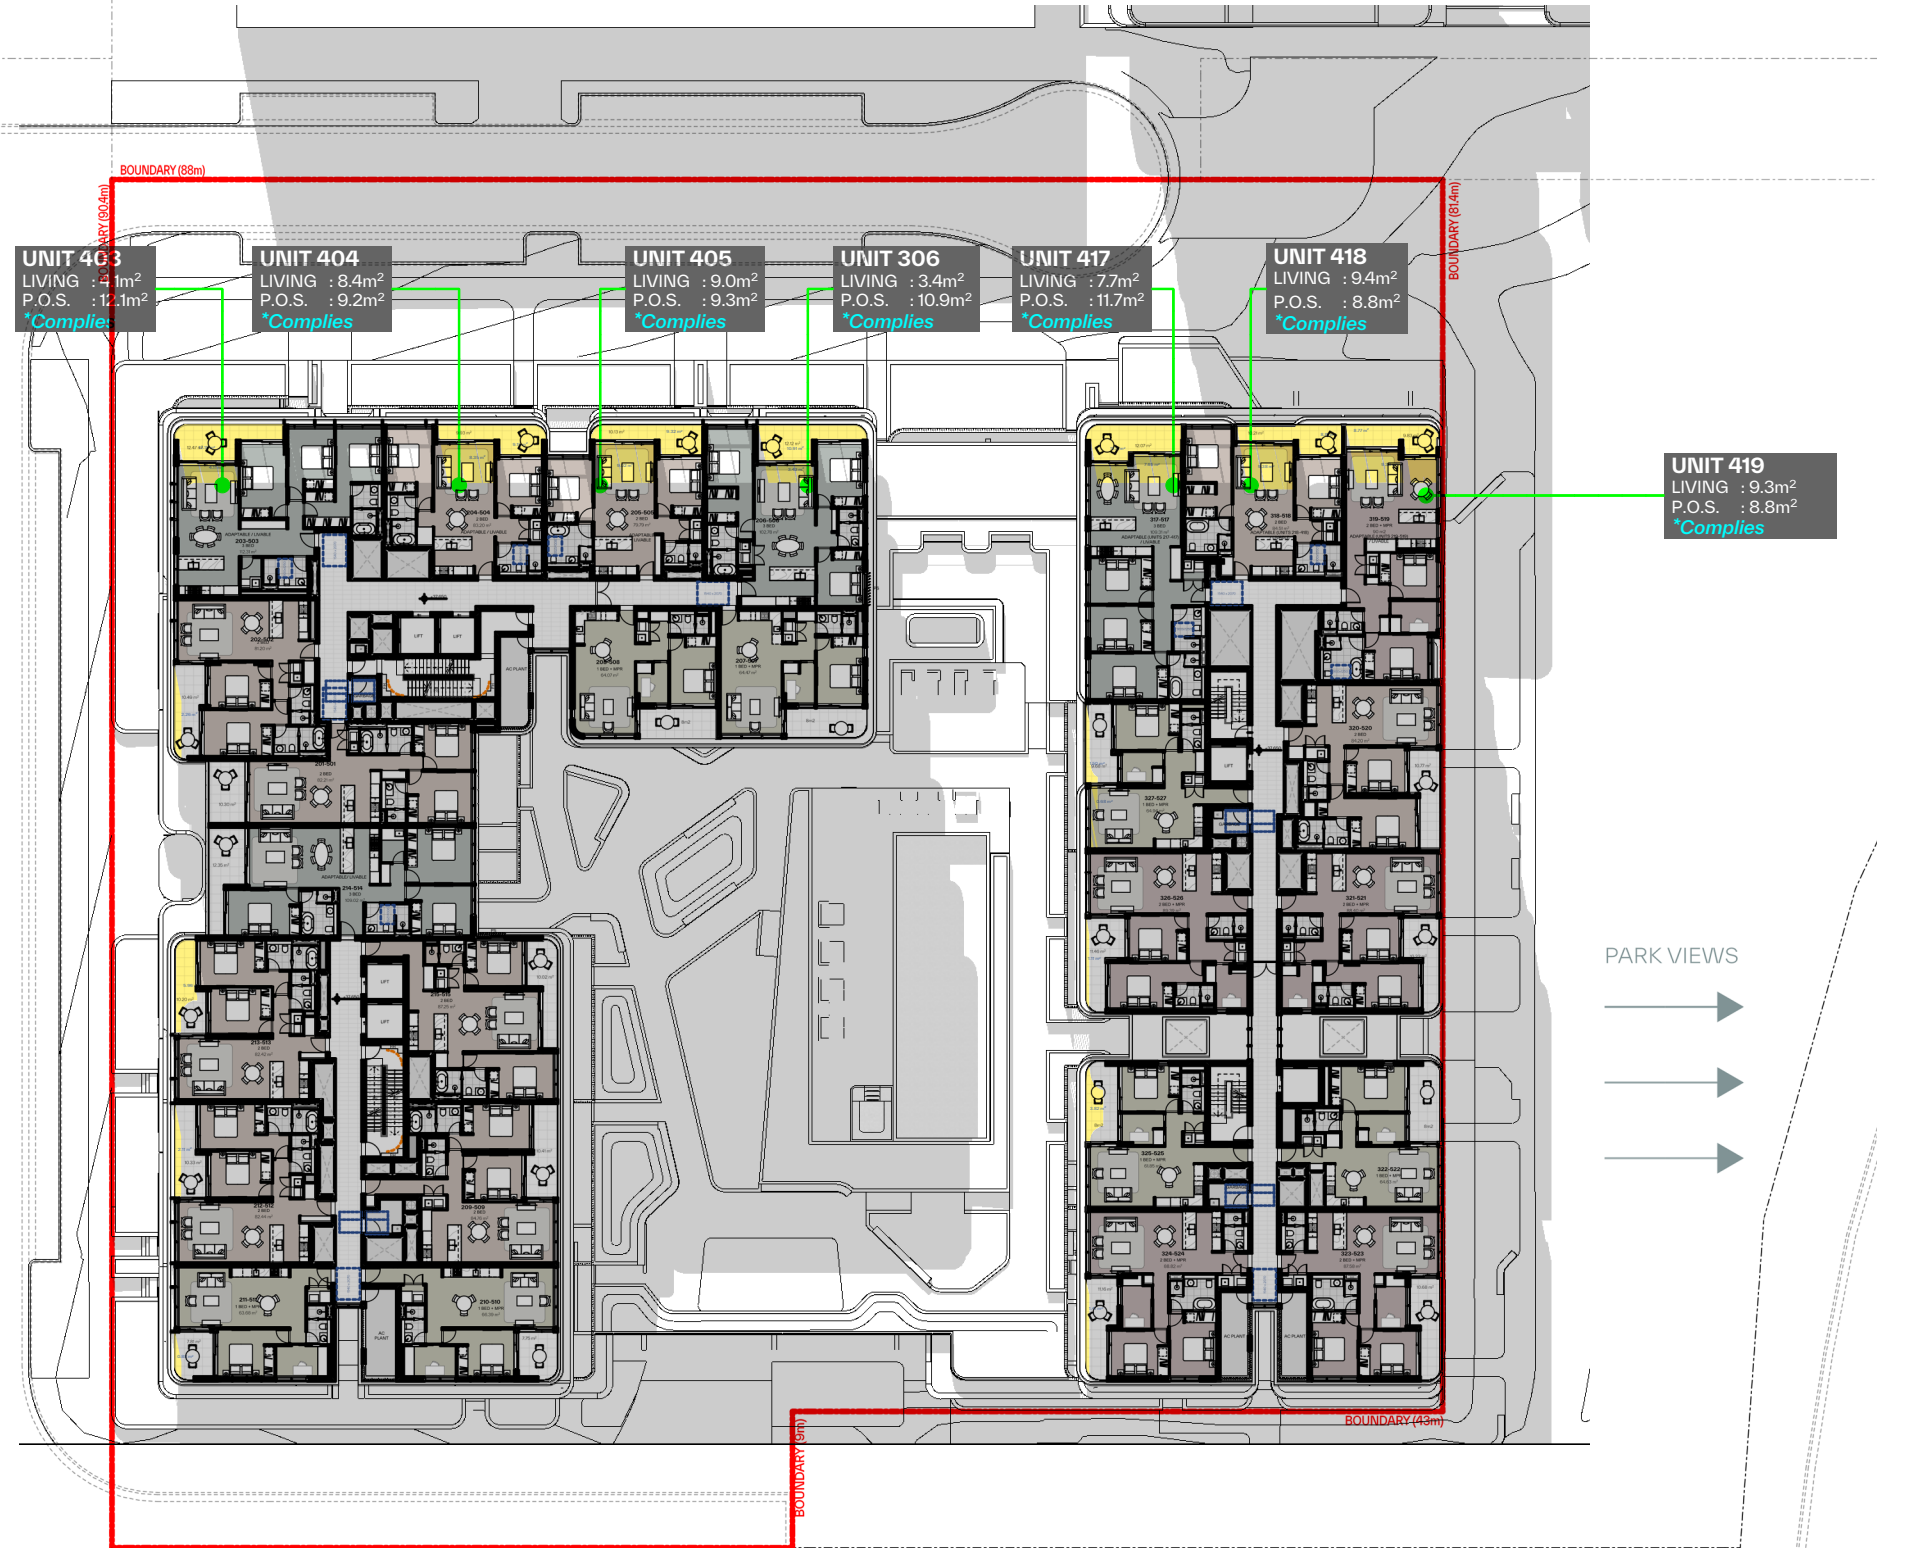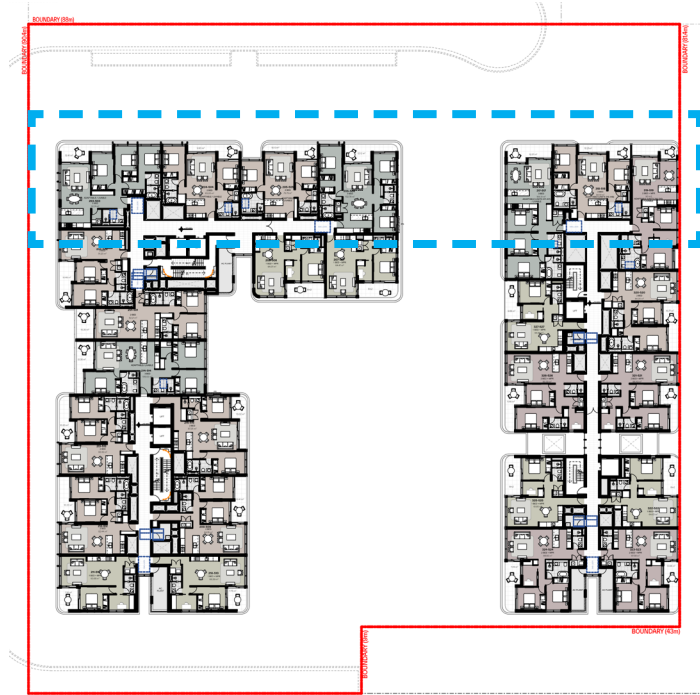

LEVEL 04

NORTH FACING UNITS 12 00PM



LOT F PAGEWOOD SHADOW STUDY

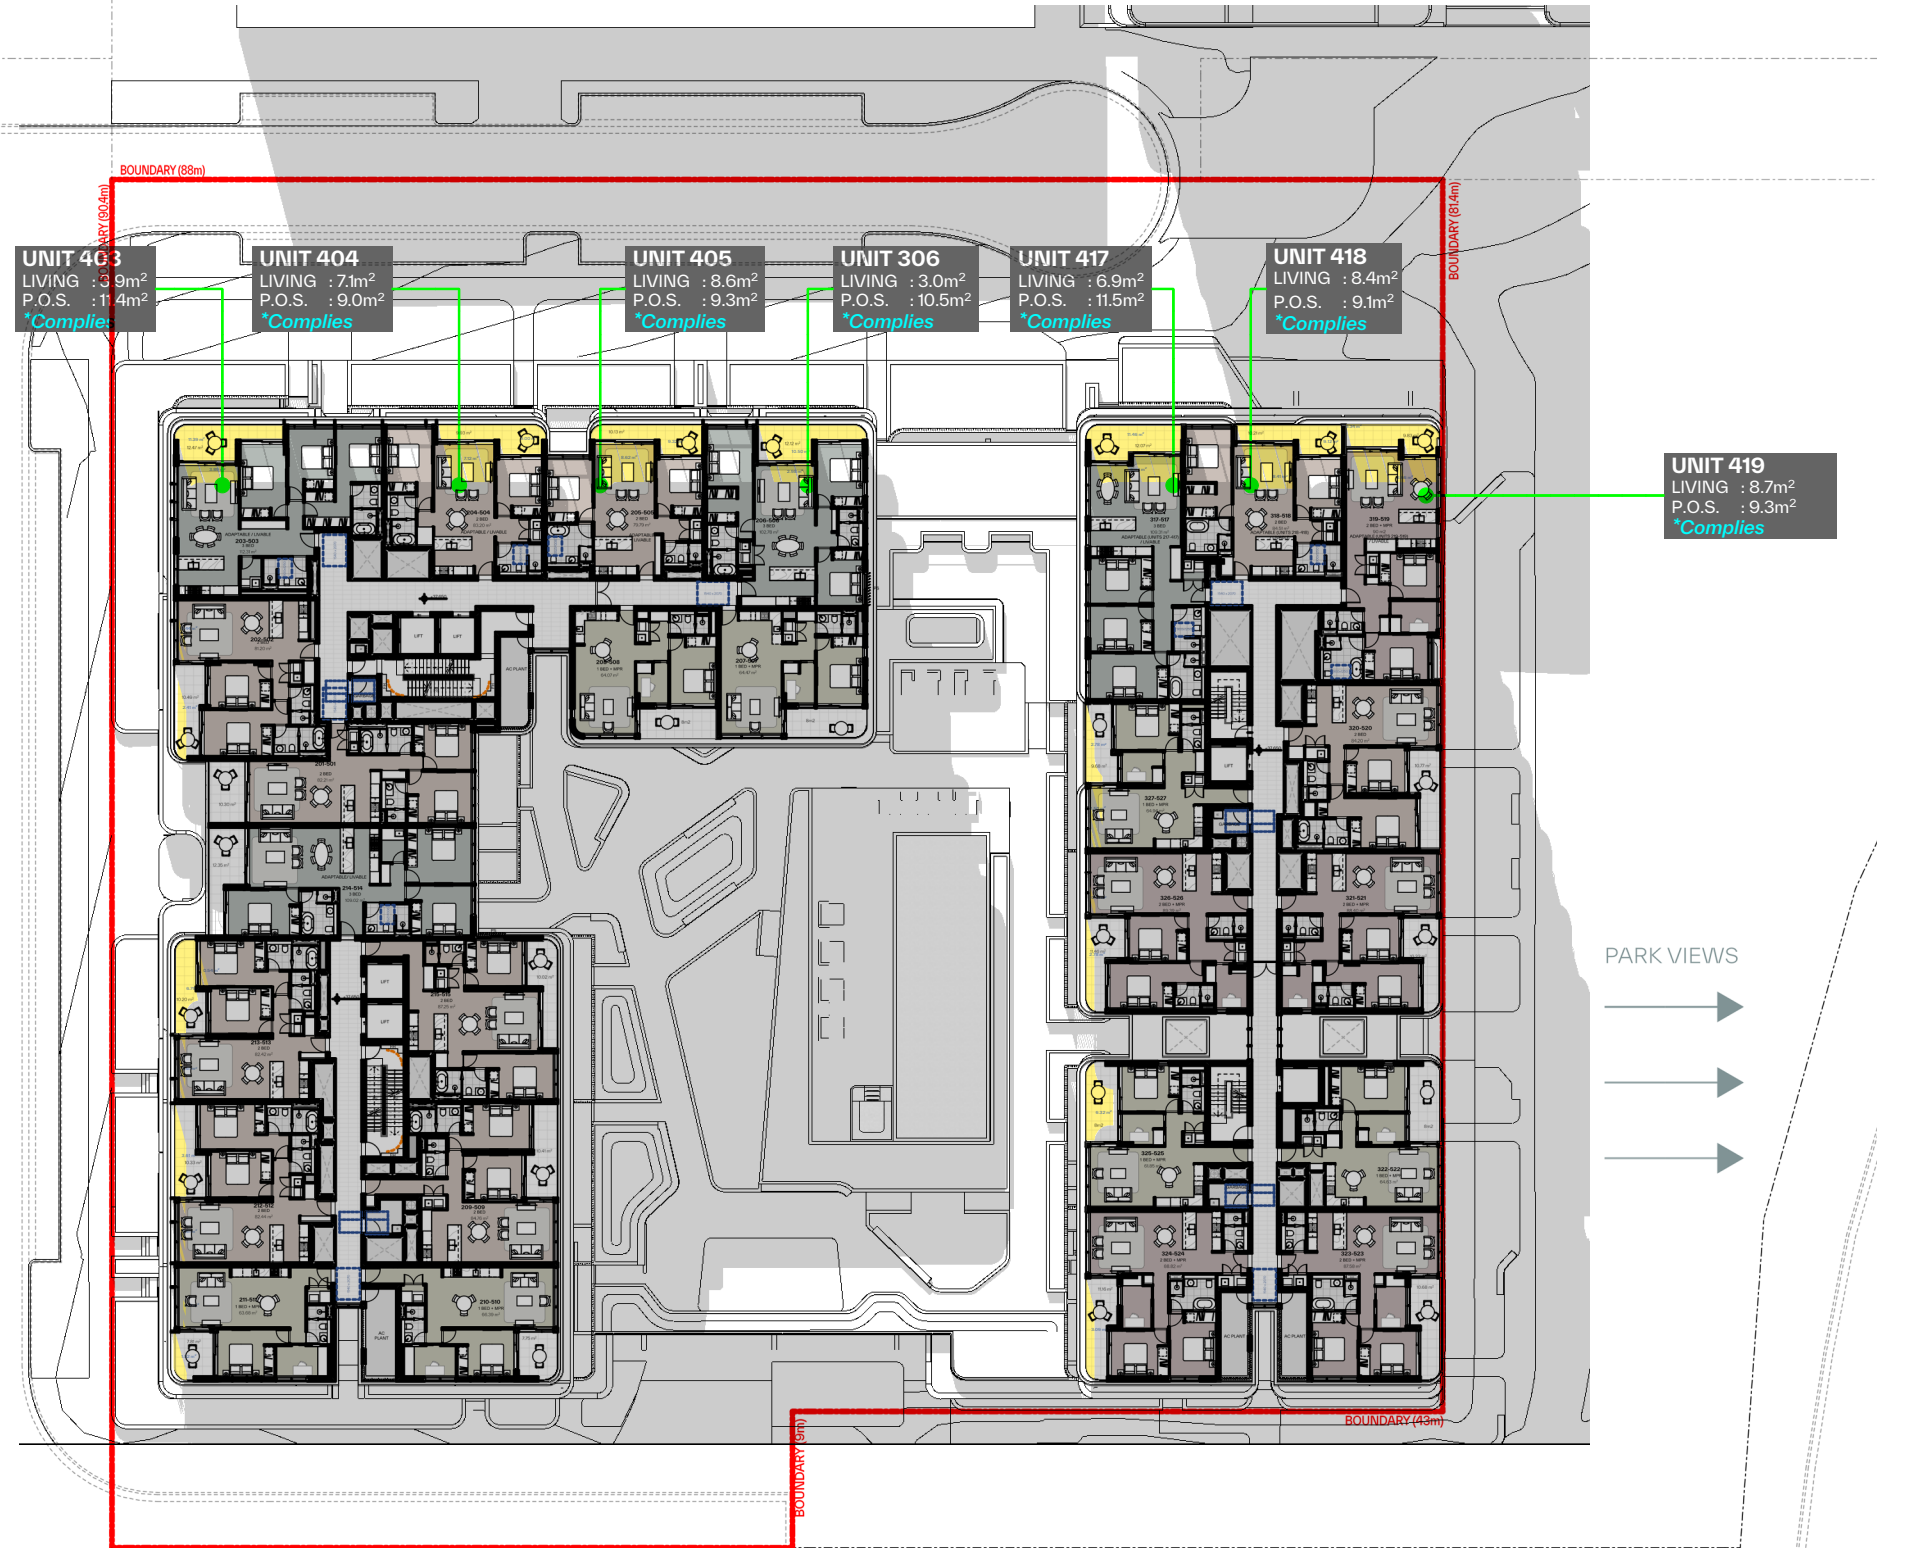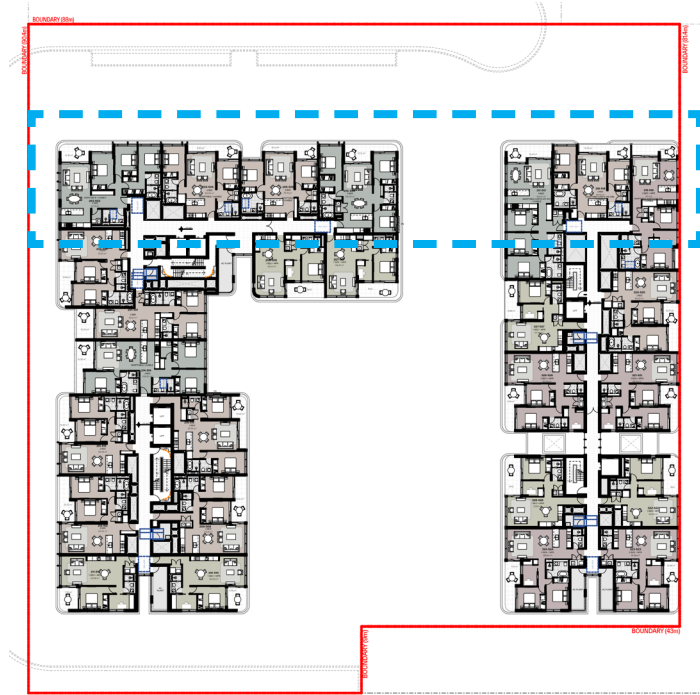

LEVEL 04

NORTH FACING UNITS 12 15PM



LOT F PAGEWOOD SHADOW STUDY

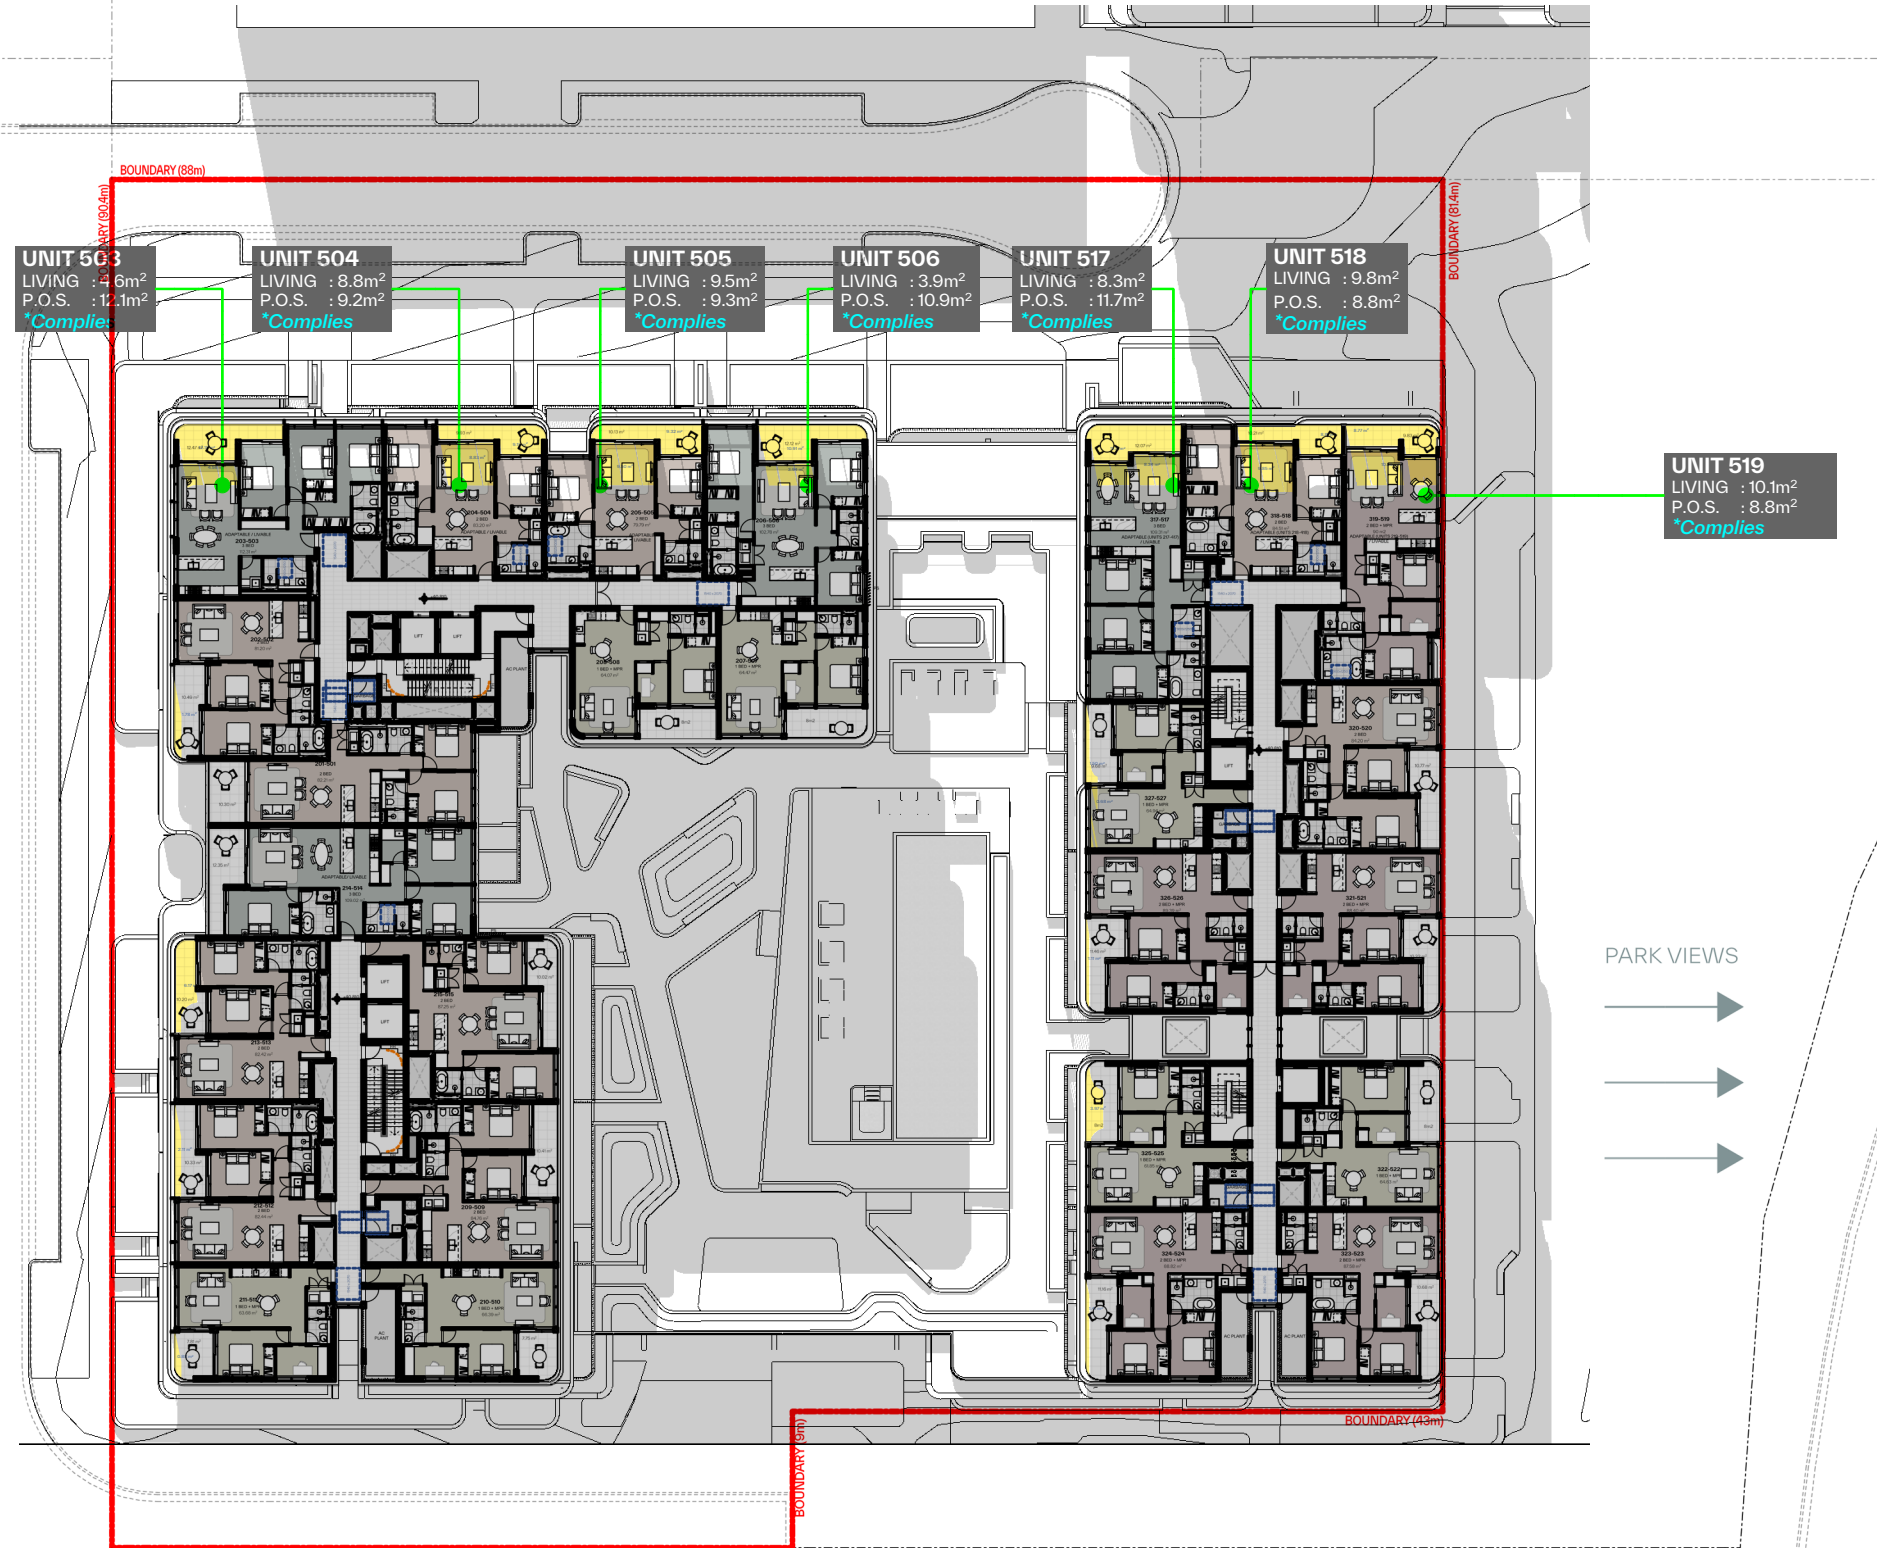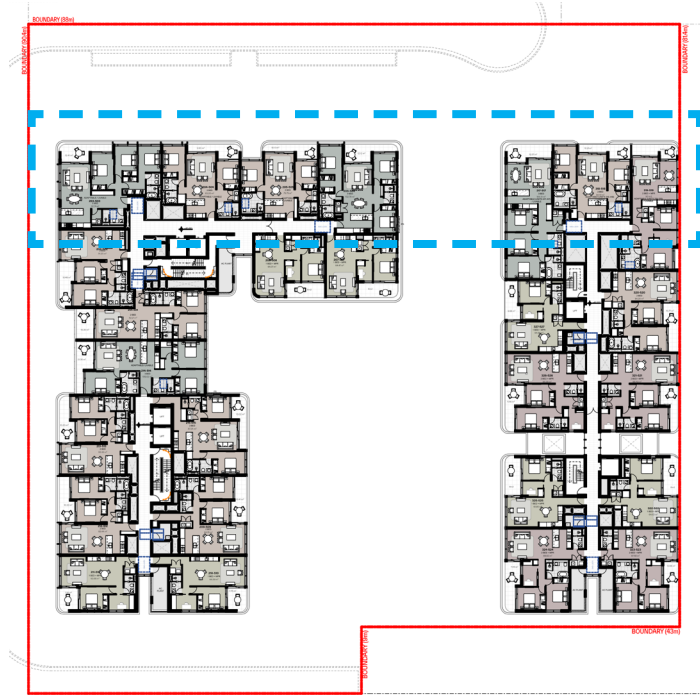

LEVEL 05

NORTH FACING UNITS 12 00PM



LOT F PAGEWOOD SHADOW STUDY

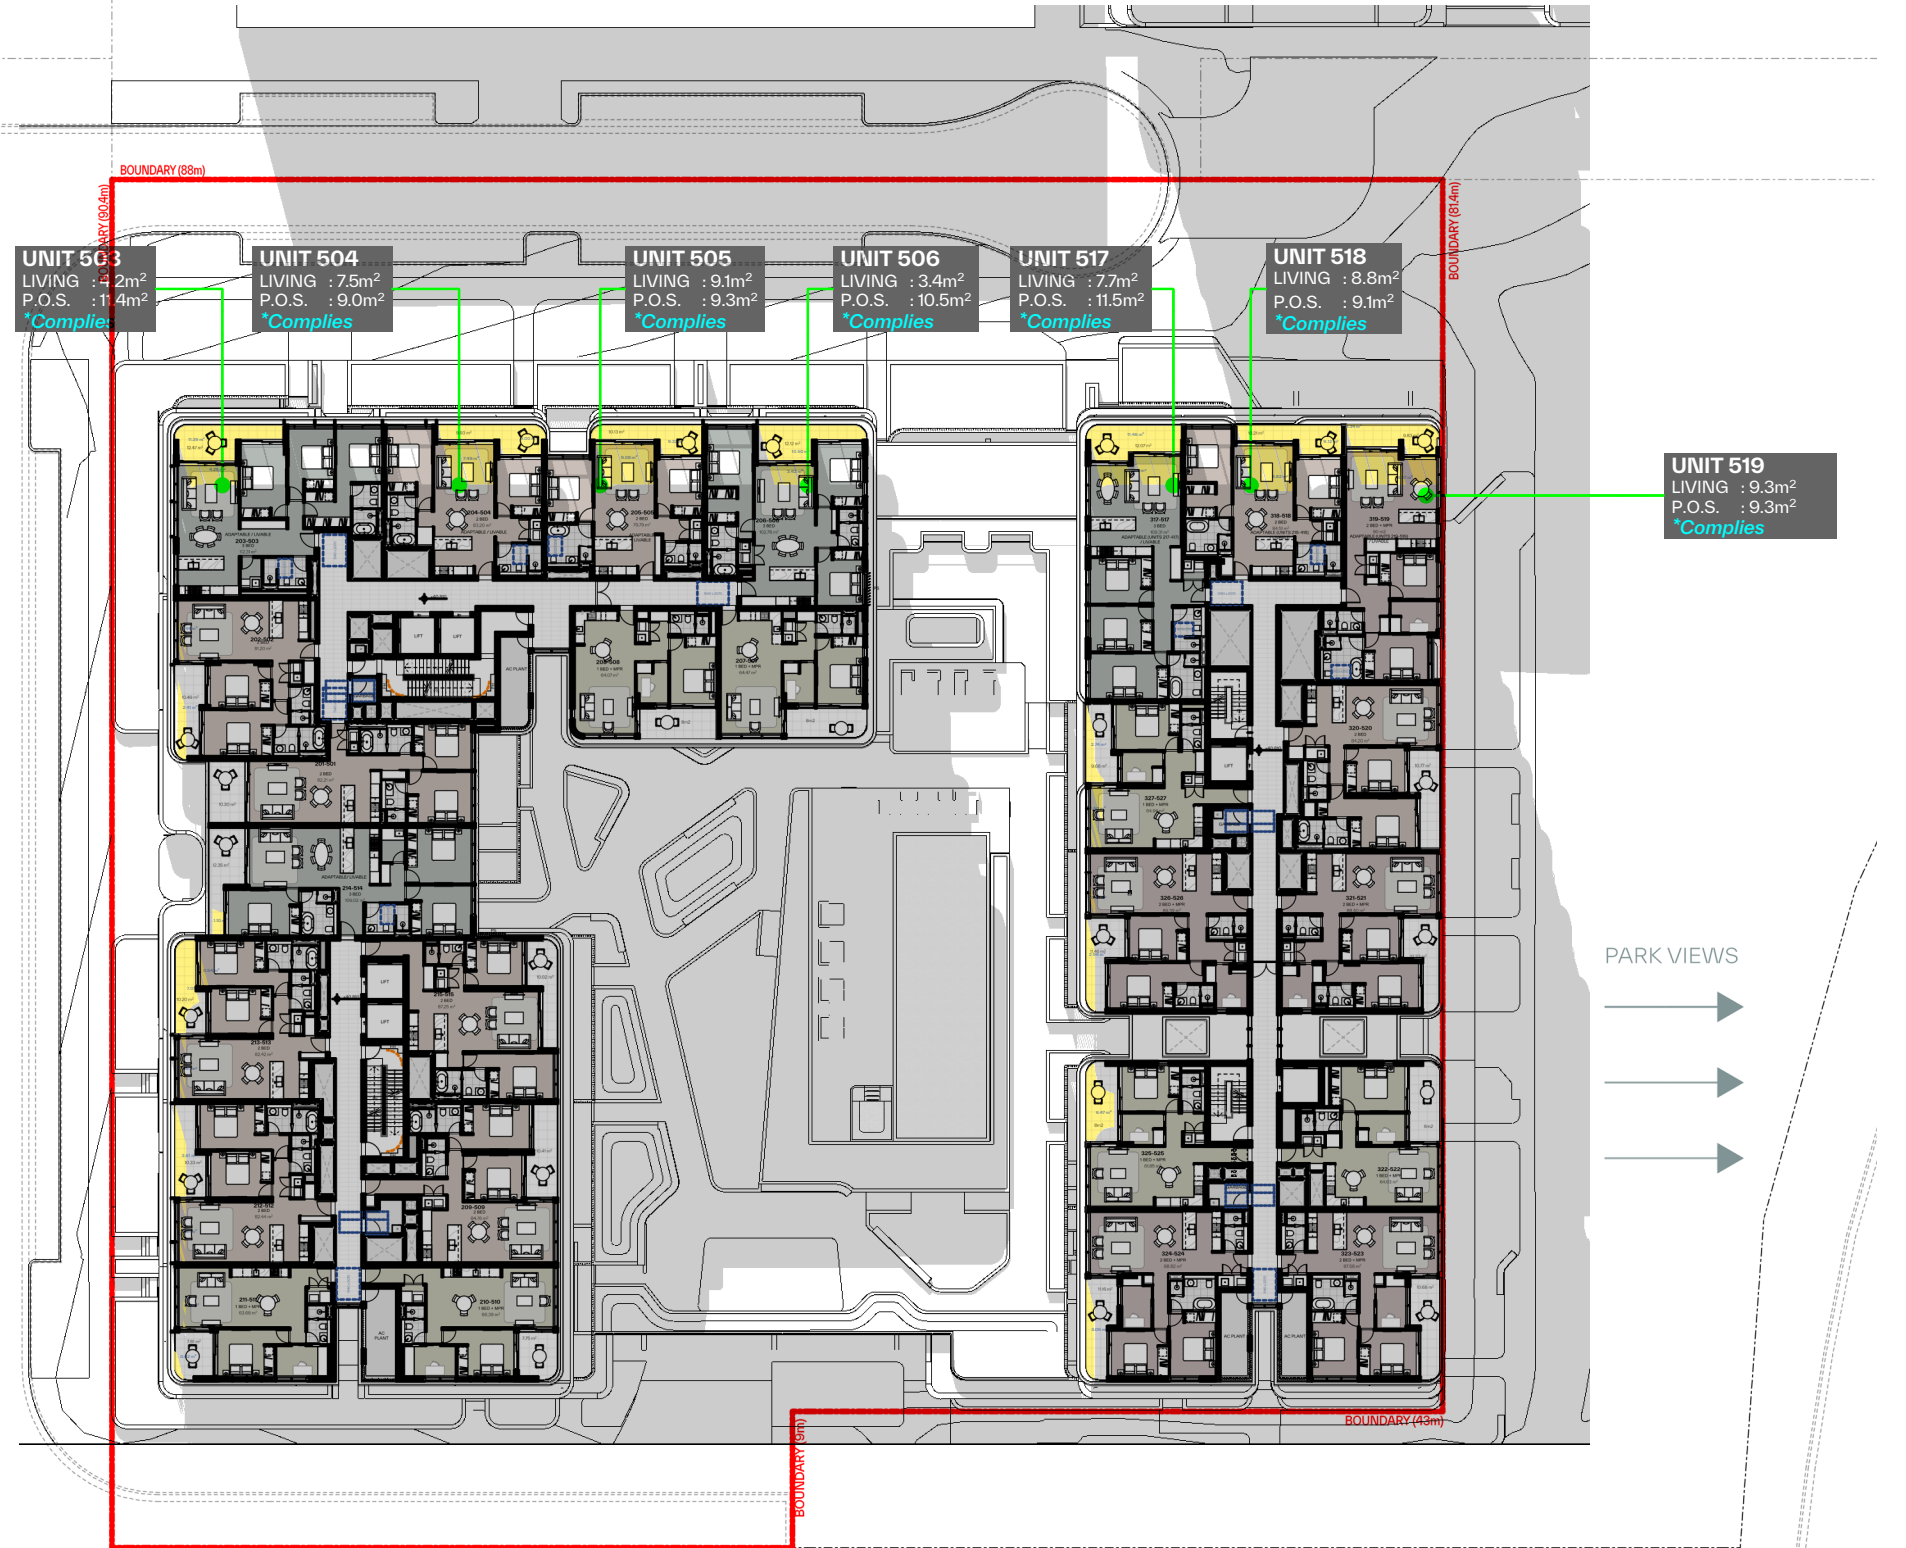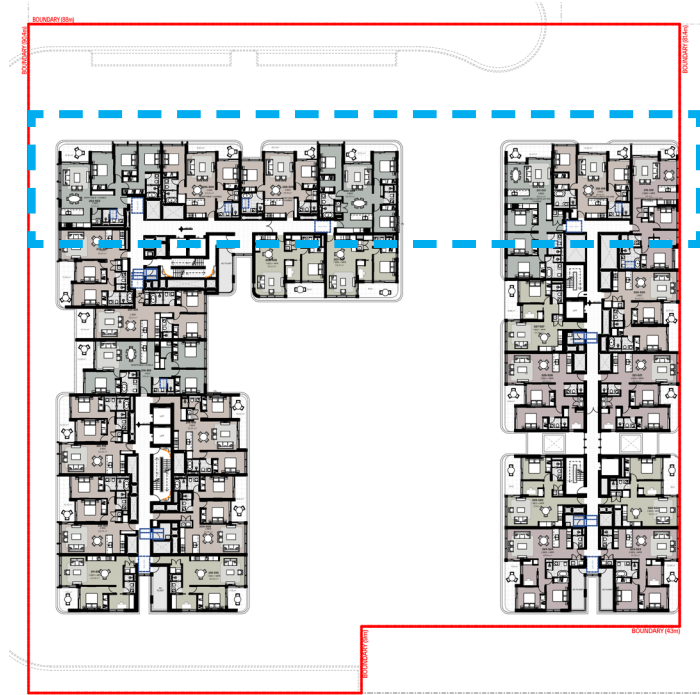

LEVEL 05

NORTH FACING UNITS 12 15PM



LOT F PAGEWOOD SHADOW STUDY

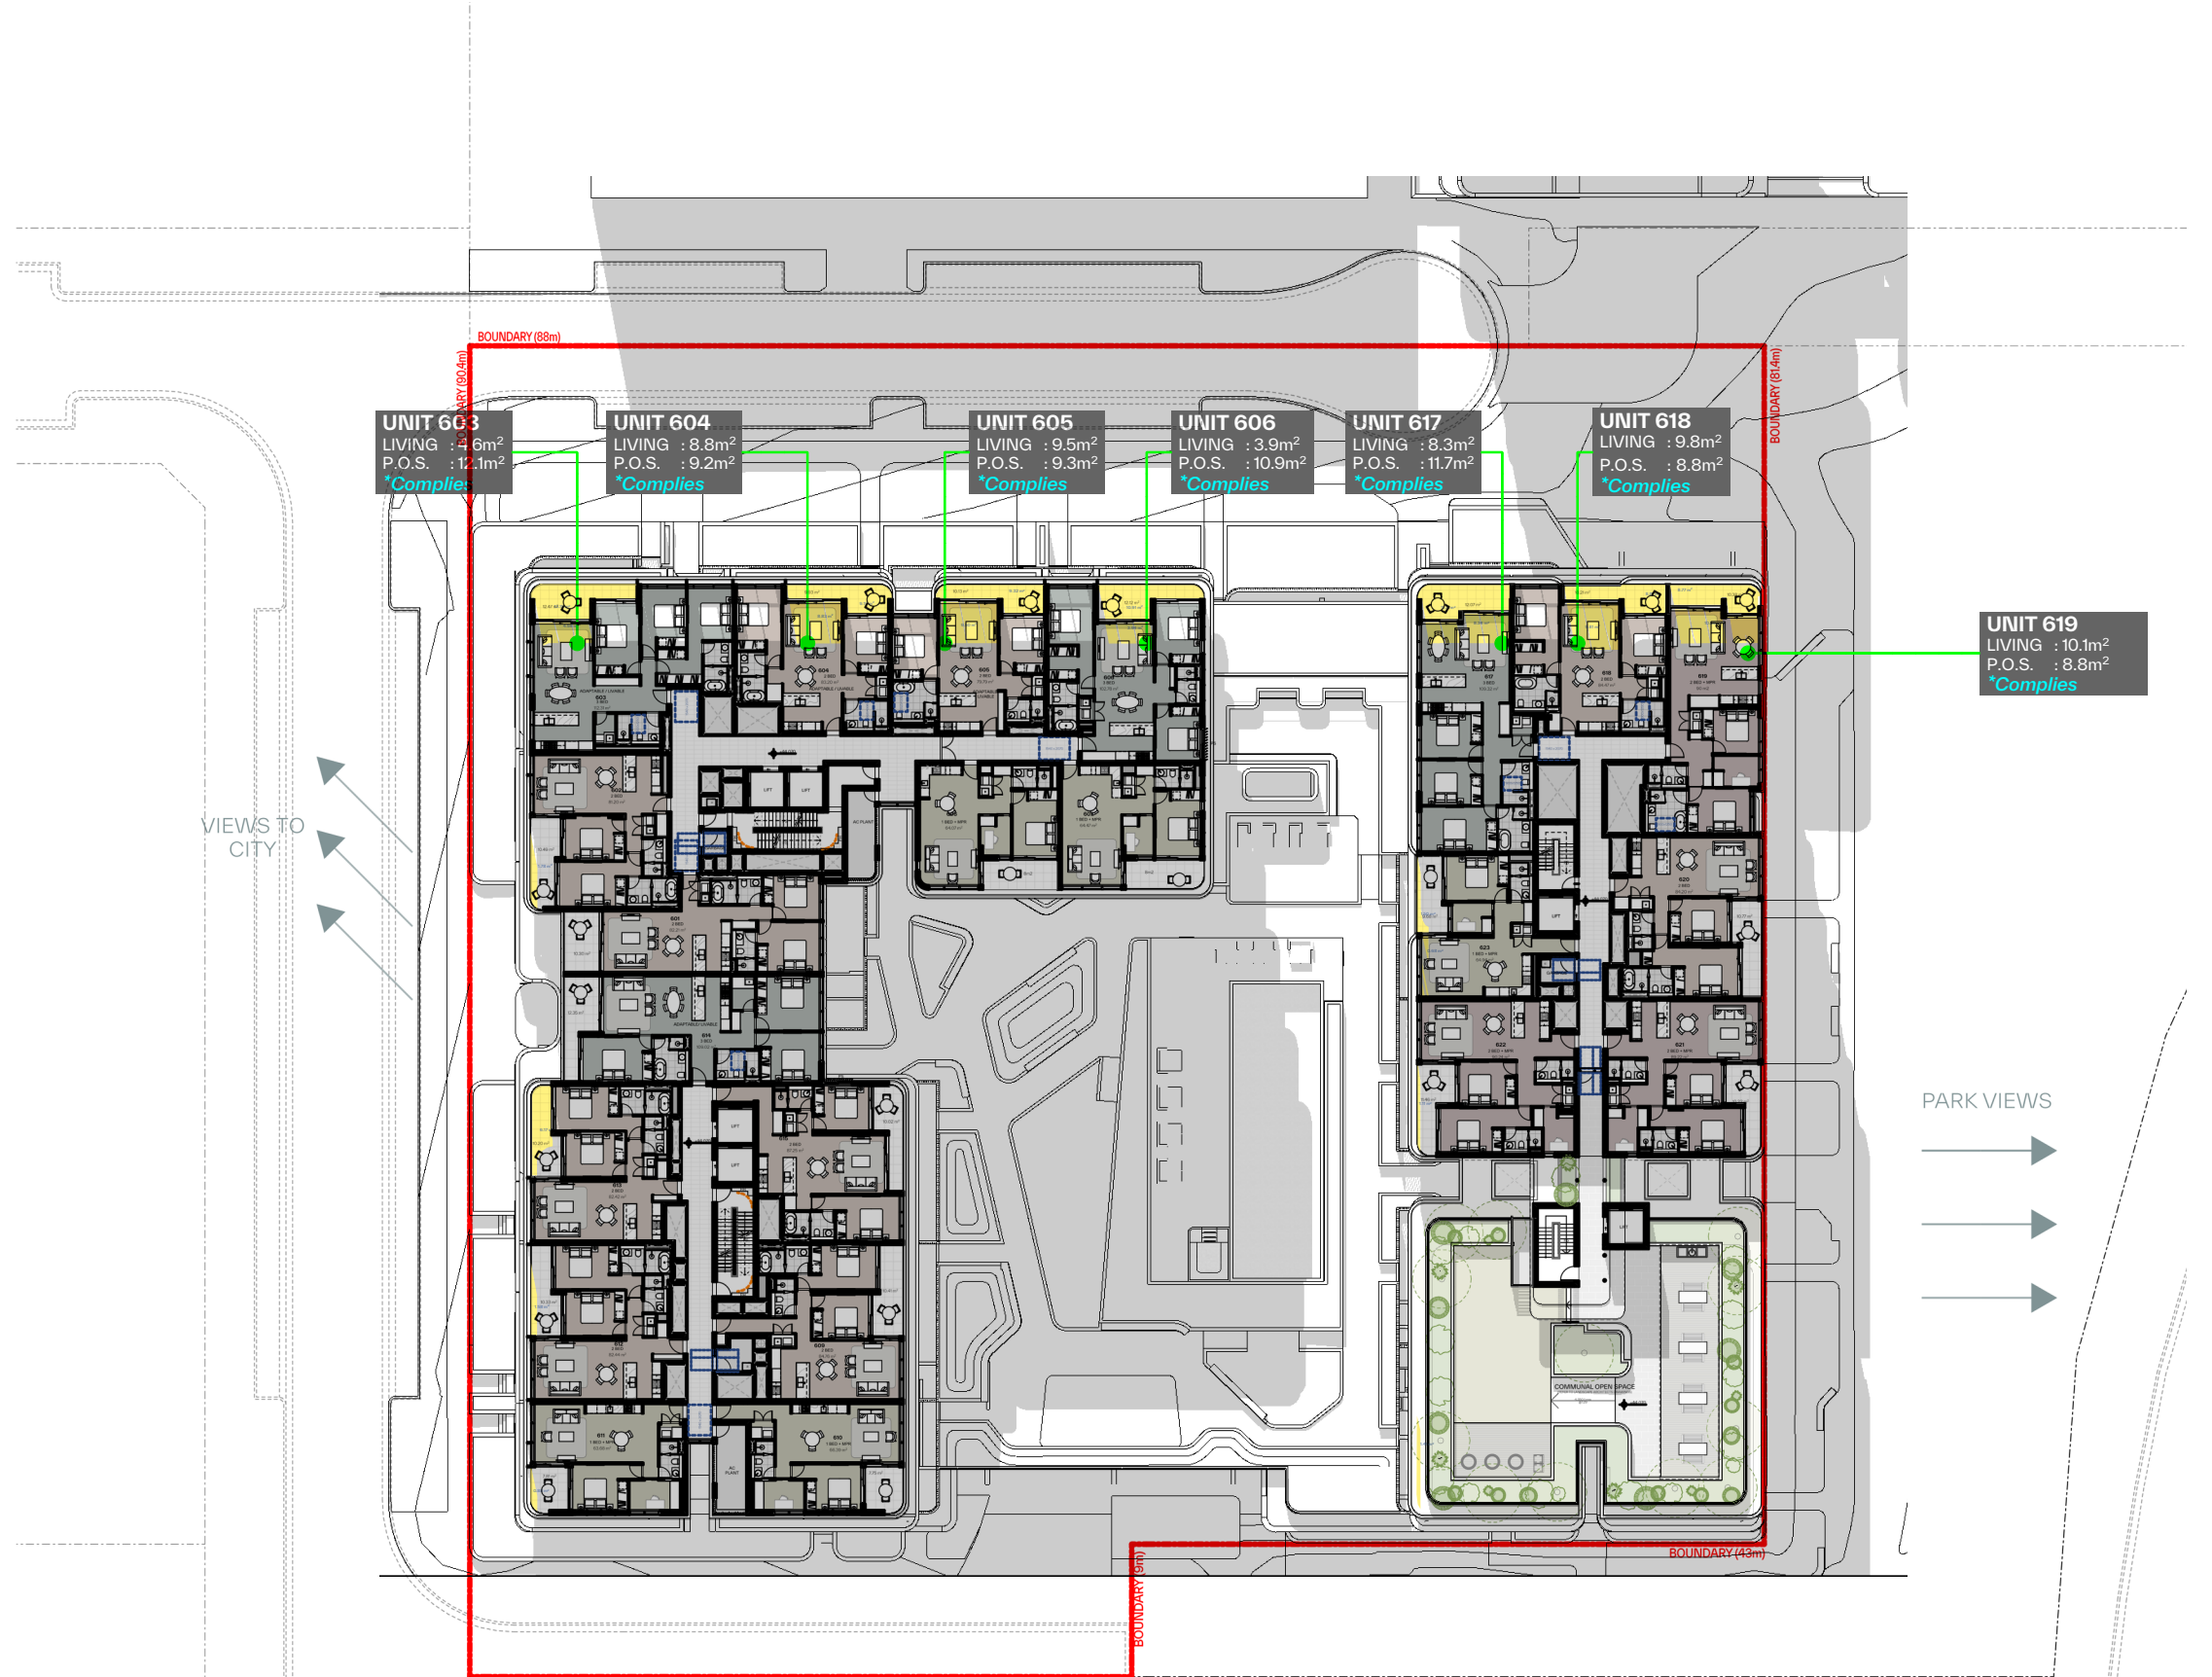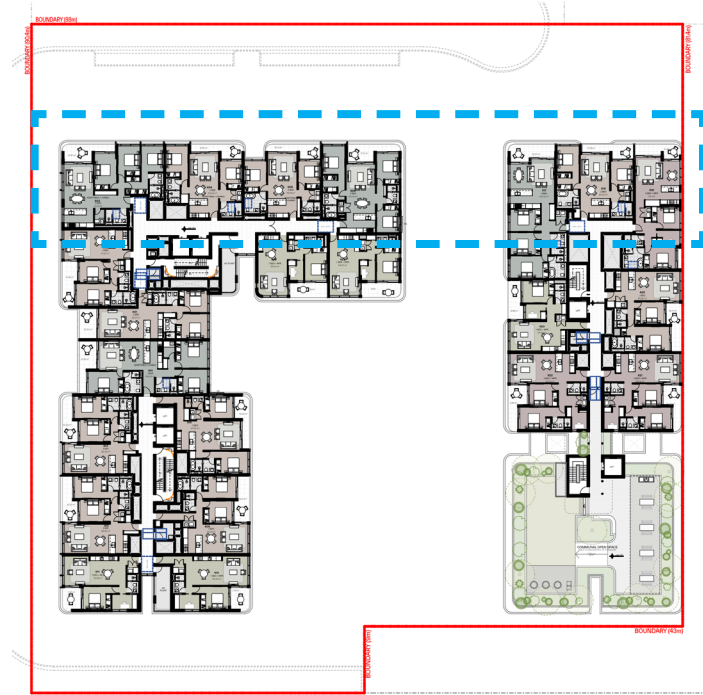

LEVEL 06



NORTH FACING UNITS 12 00PM

LOT F PAGEWOOD SHADOW STUDY

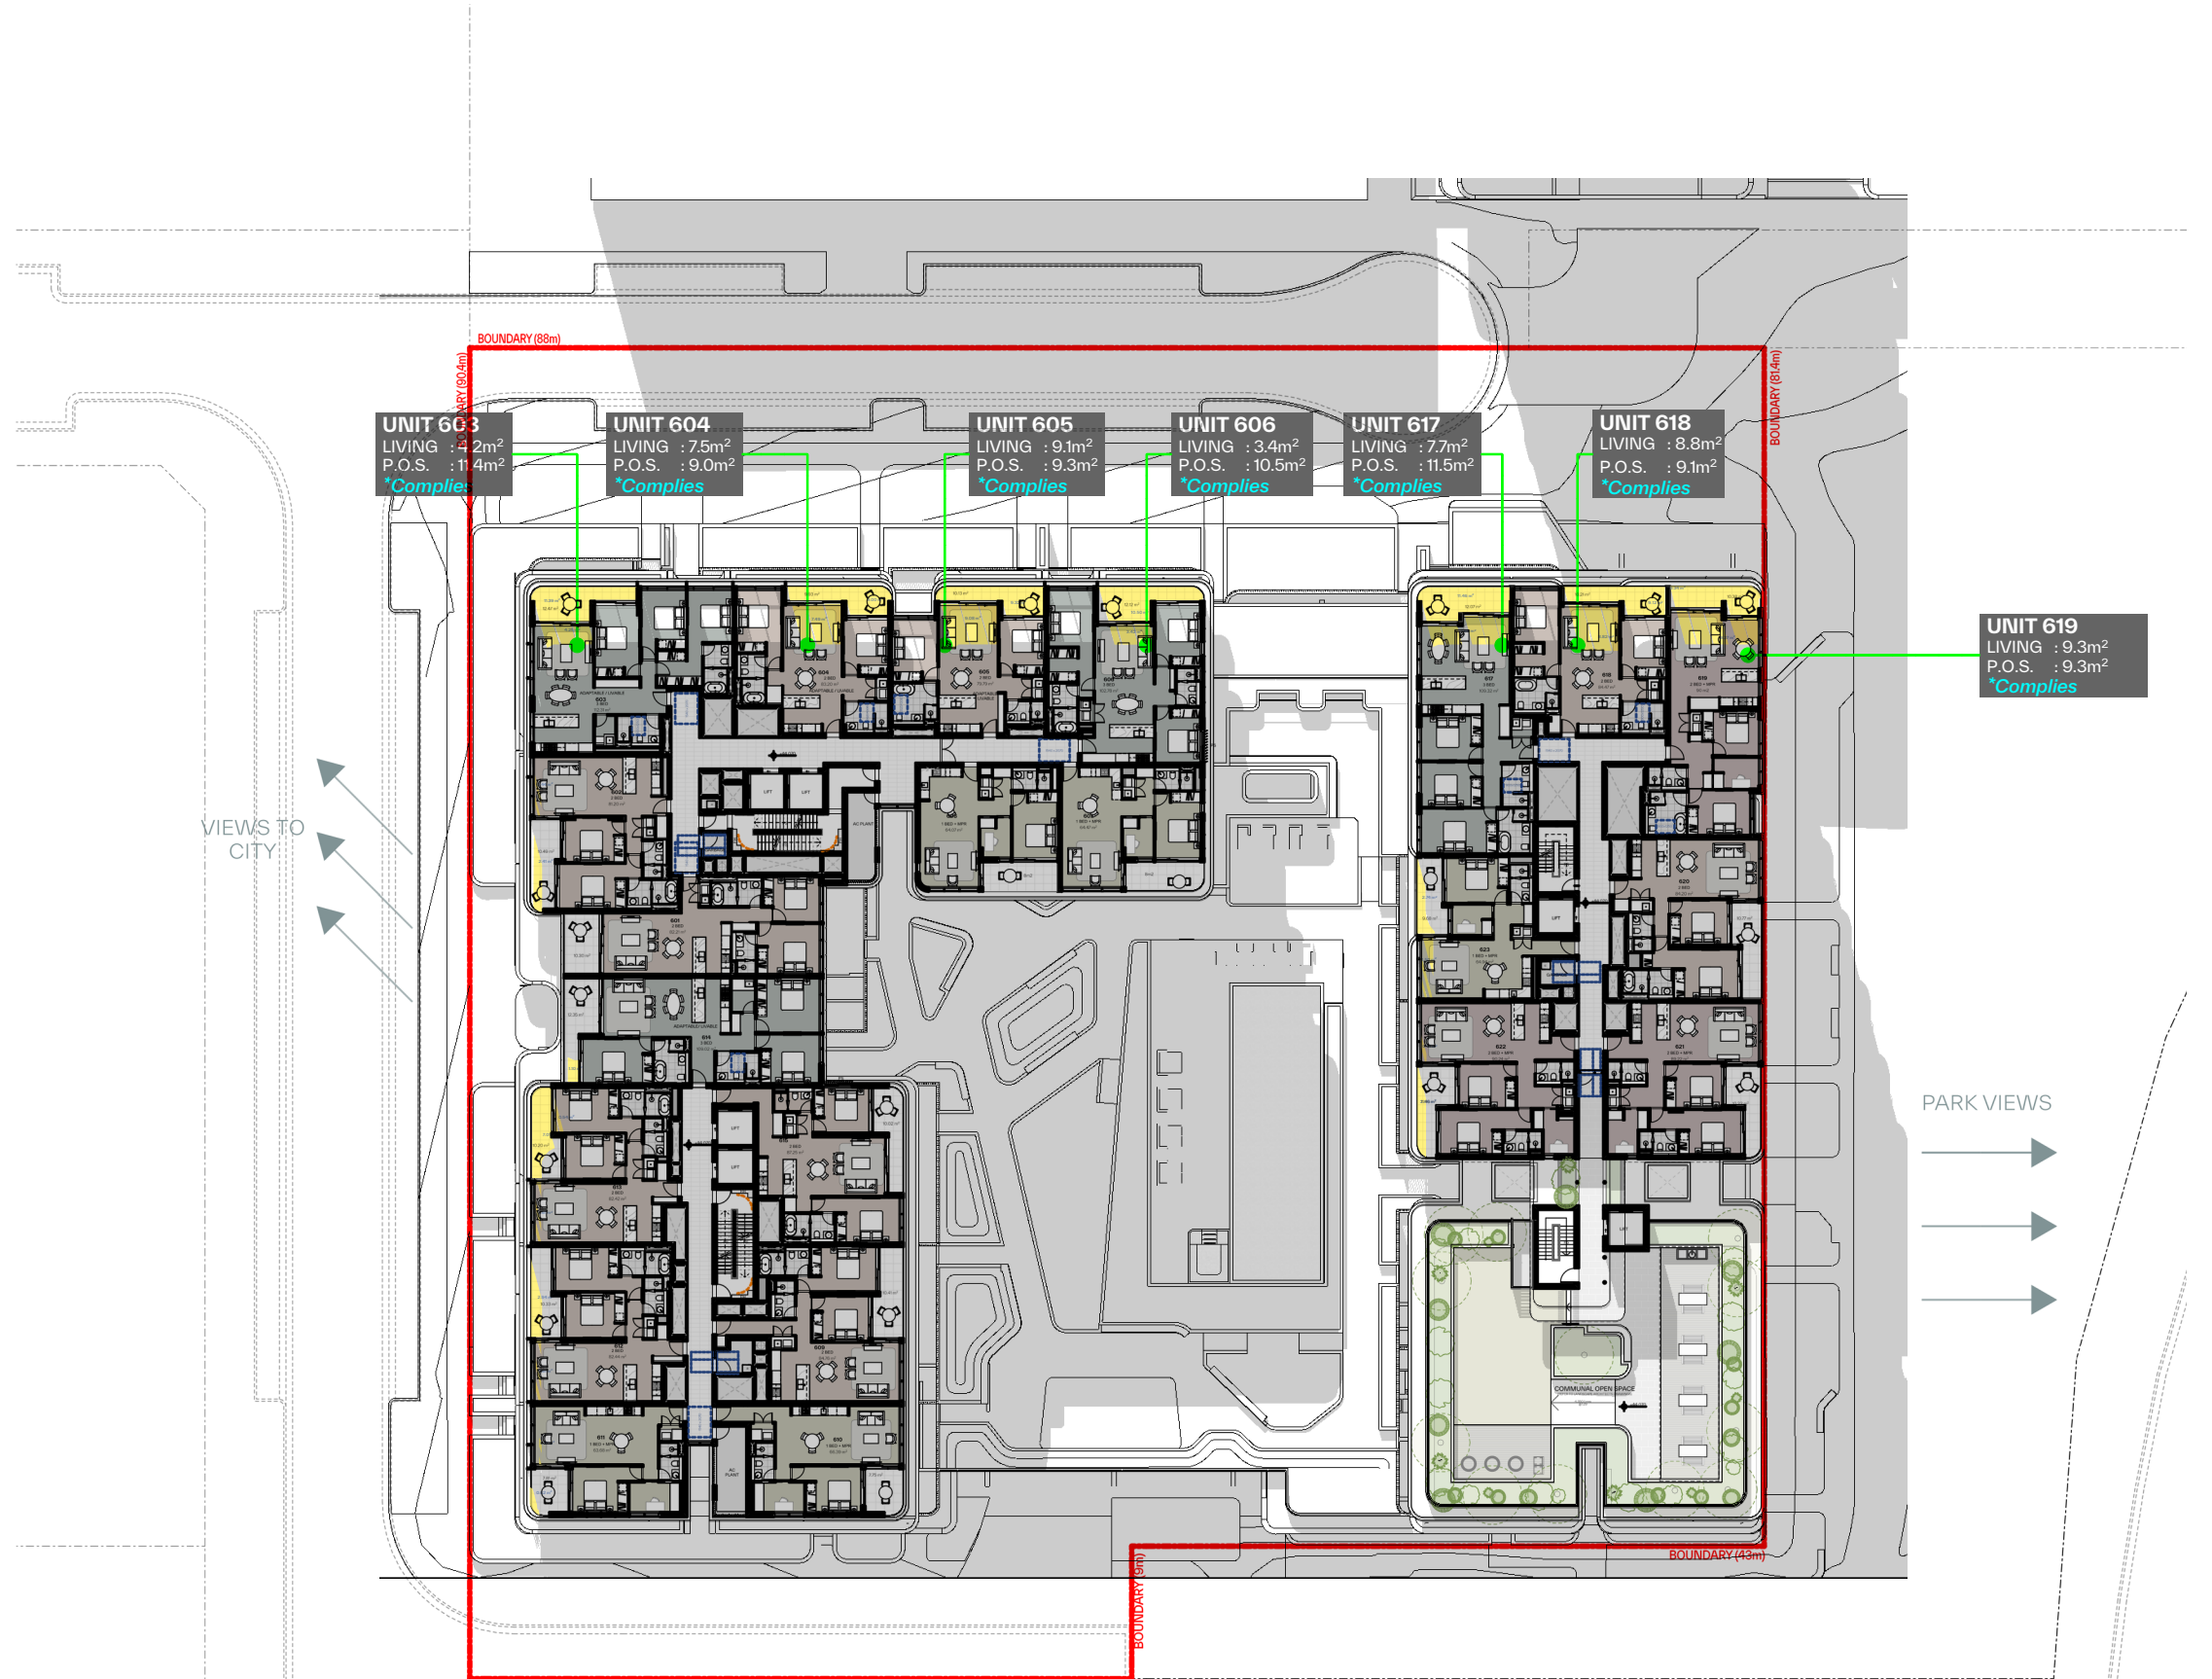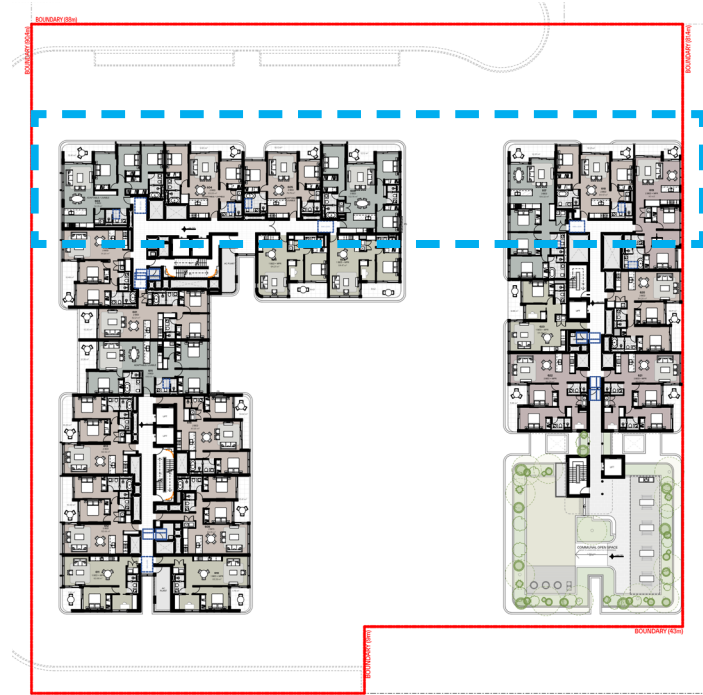

LEVEL 06



NORTH FACING UNITS 12 15PM

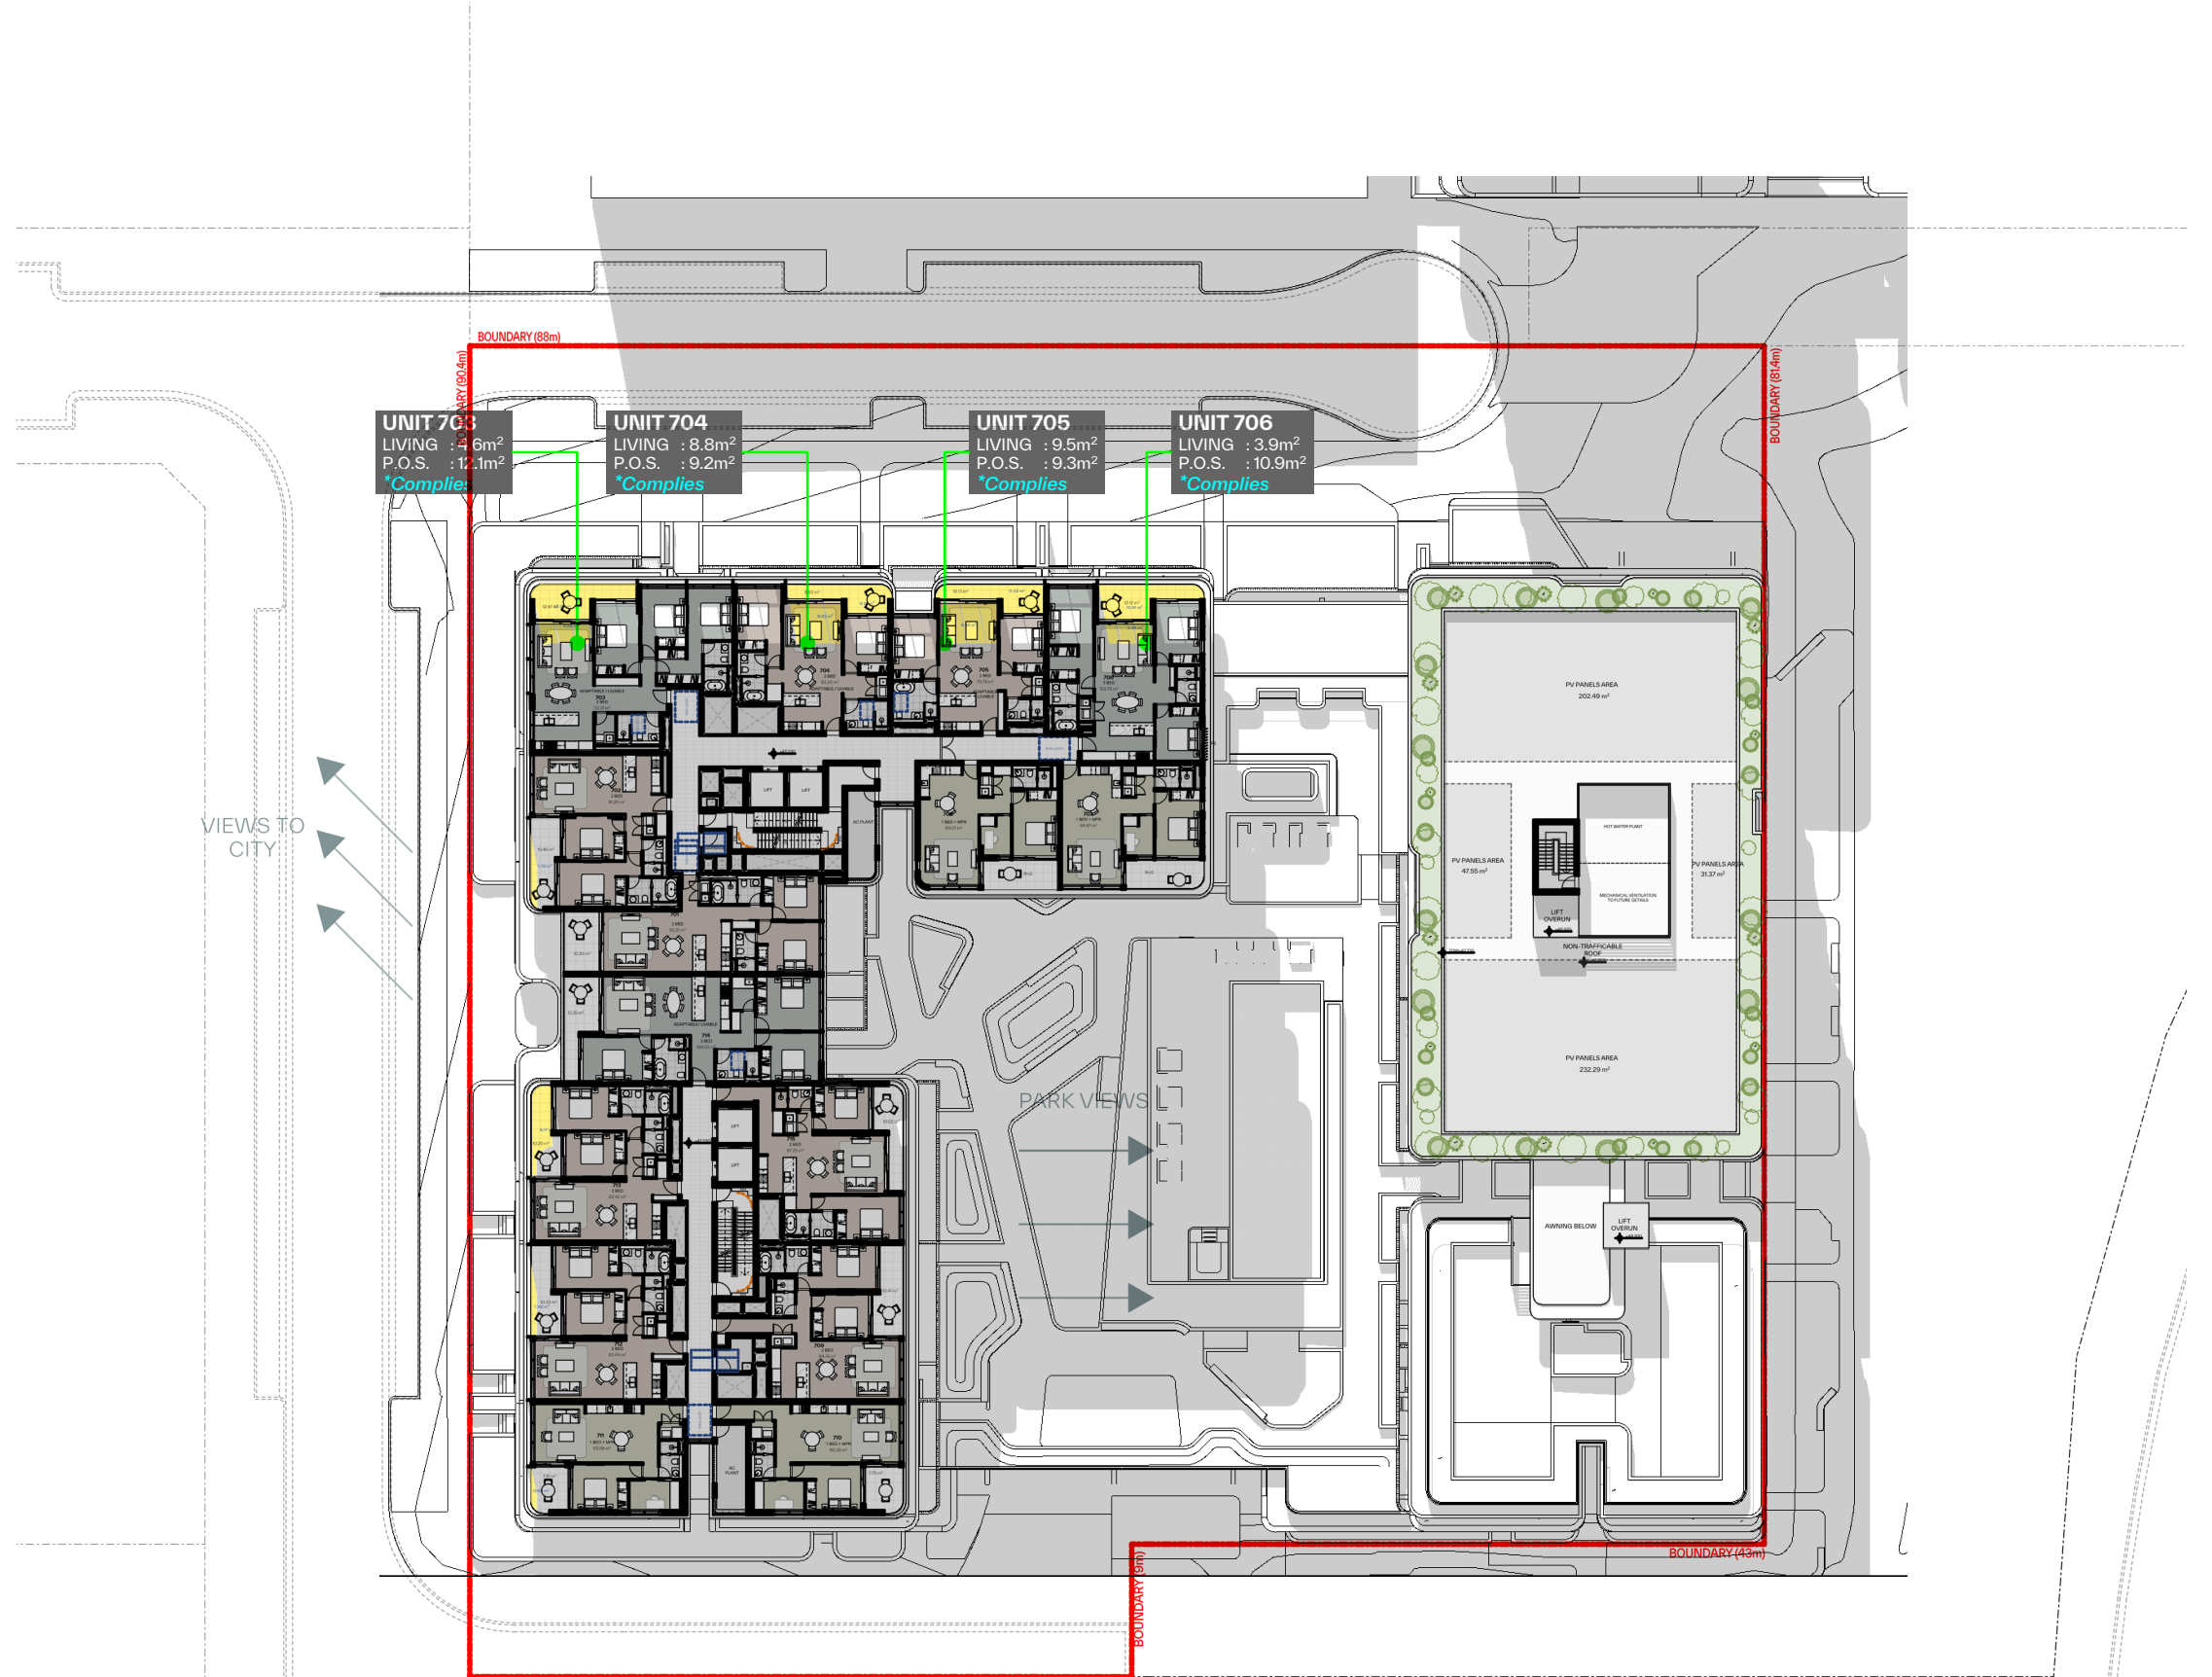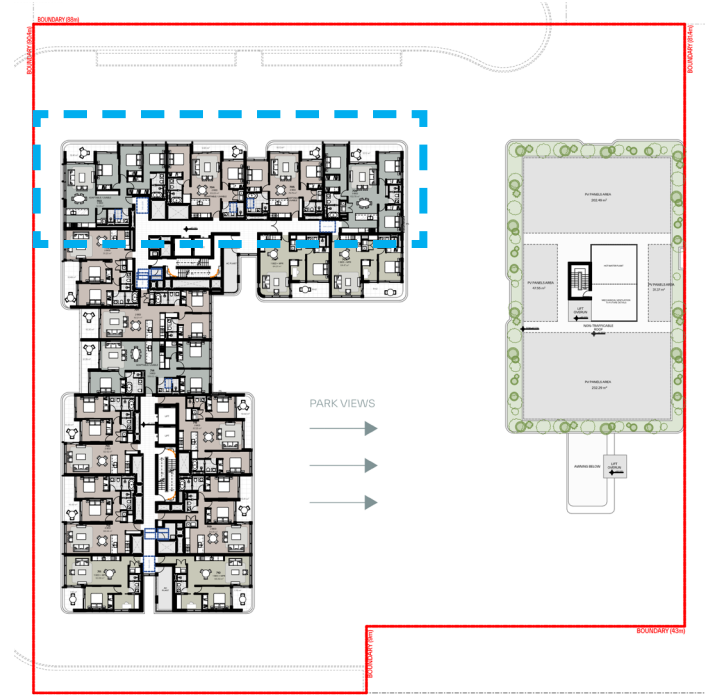

LEVEL 07



NORTH FACING UNITS 12 00PM

LOT F PAGEWOOD SHADOW STUDY

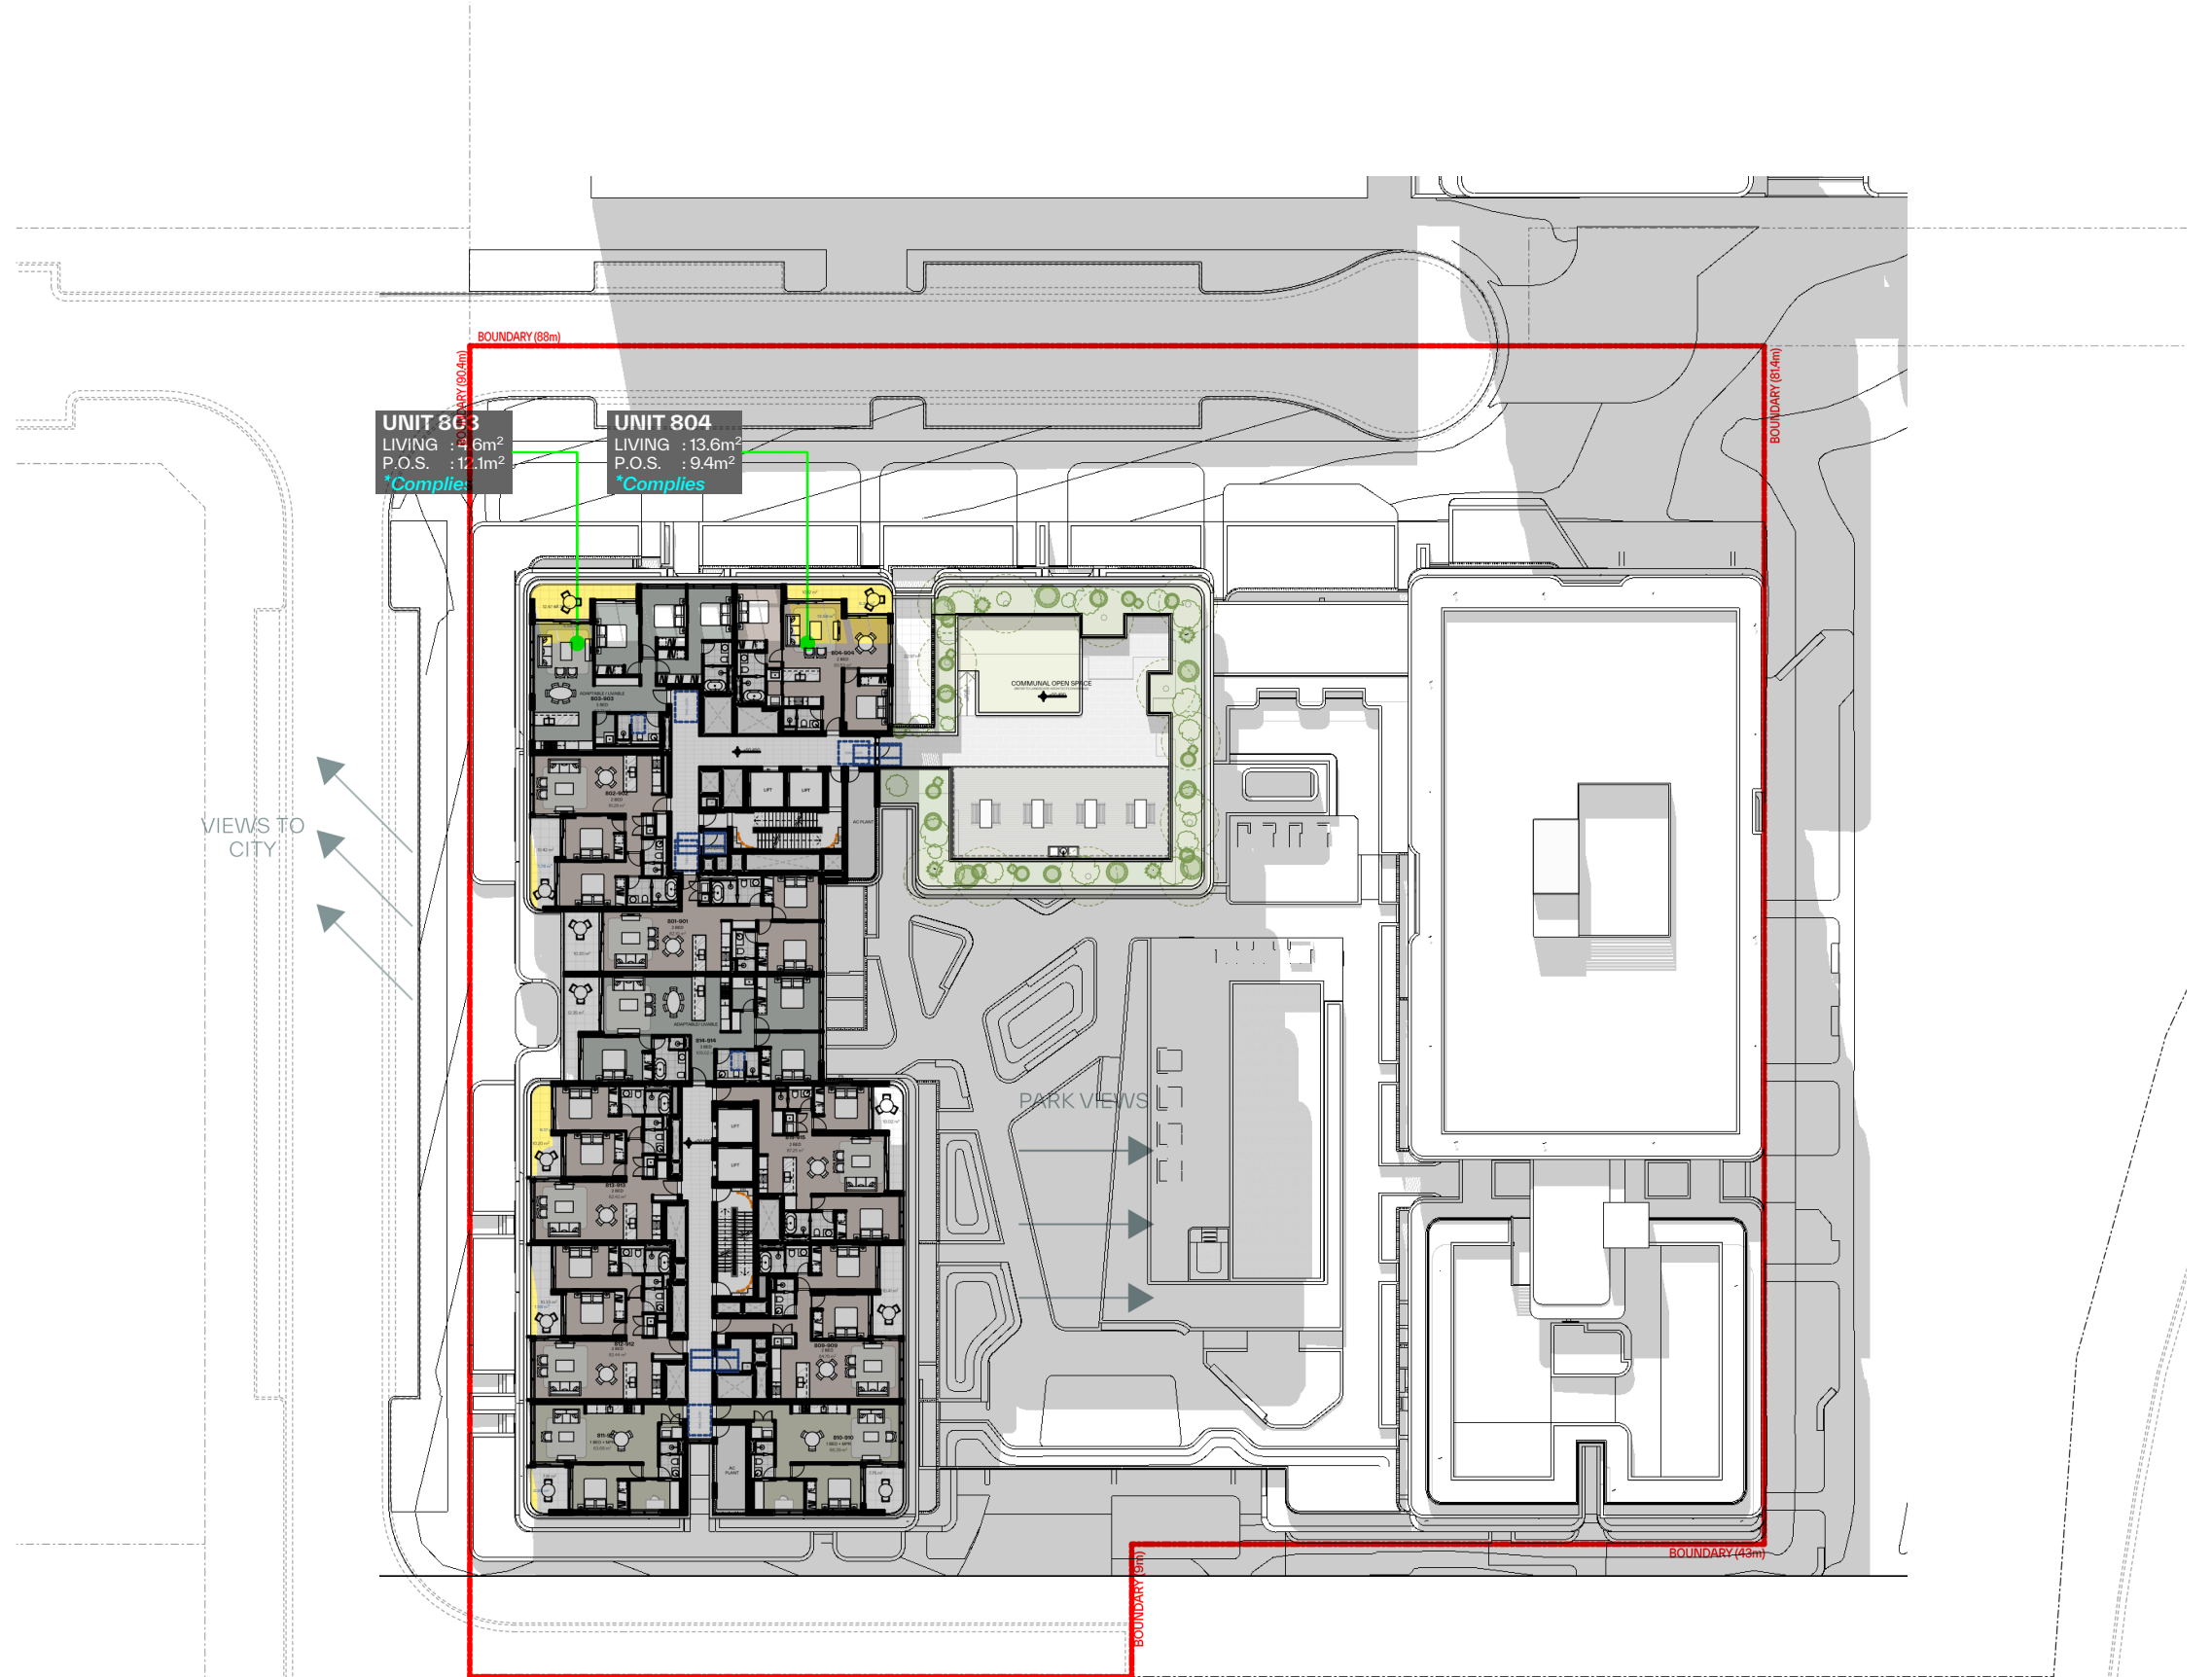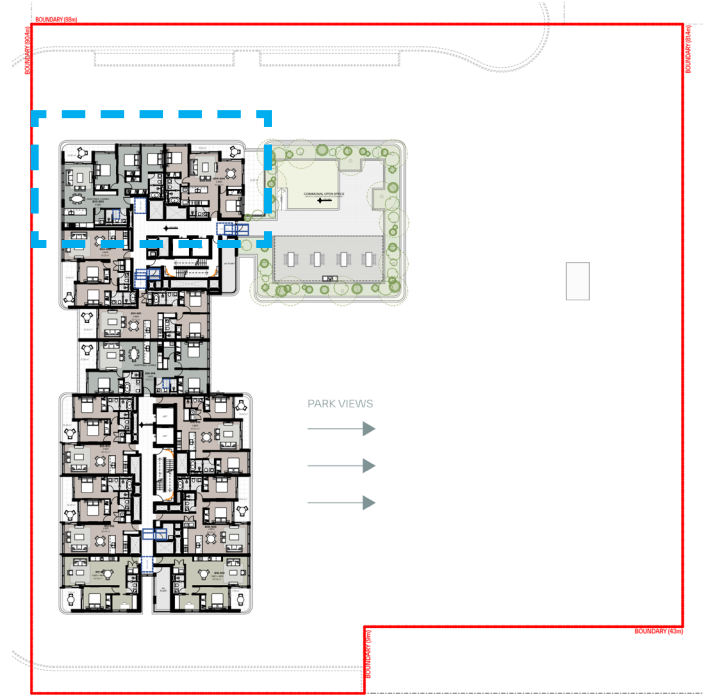



LEVEL 08

NORTH FACING UNITS 12 00PM

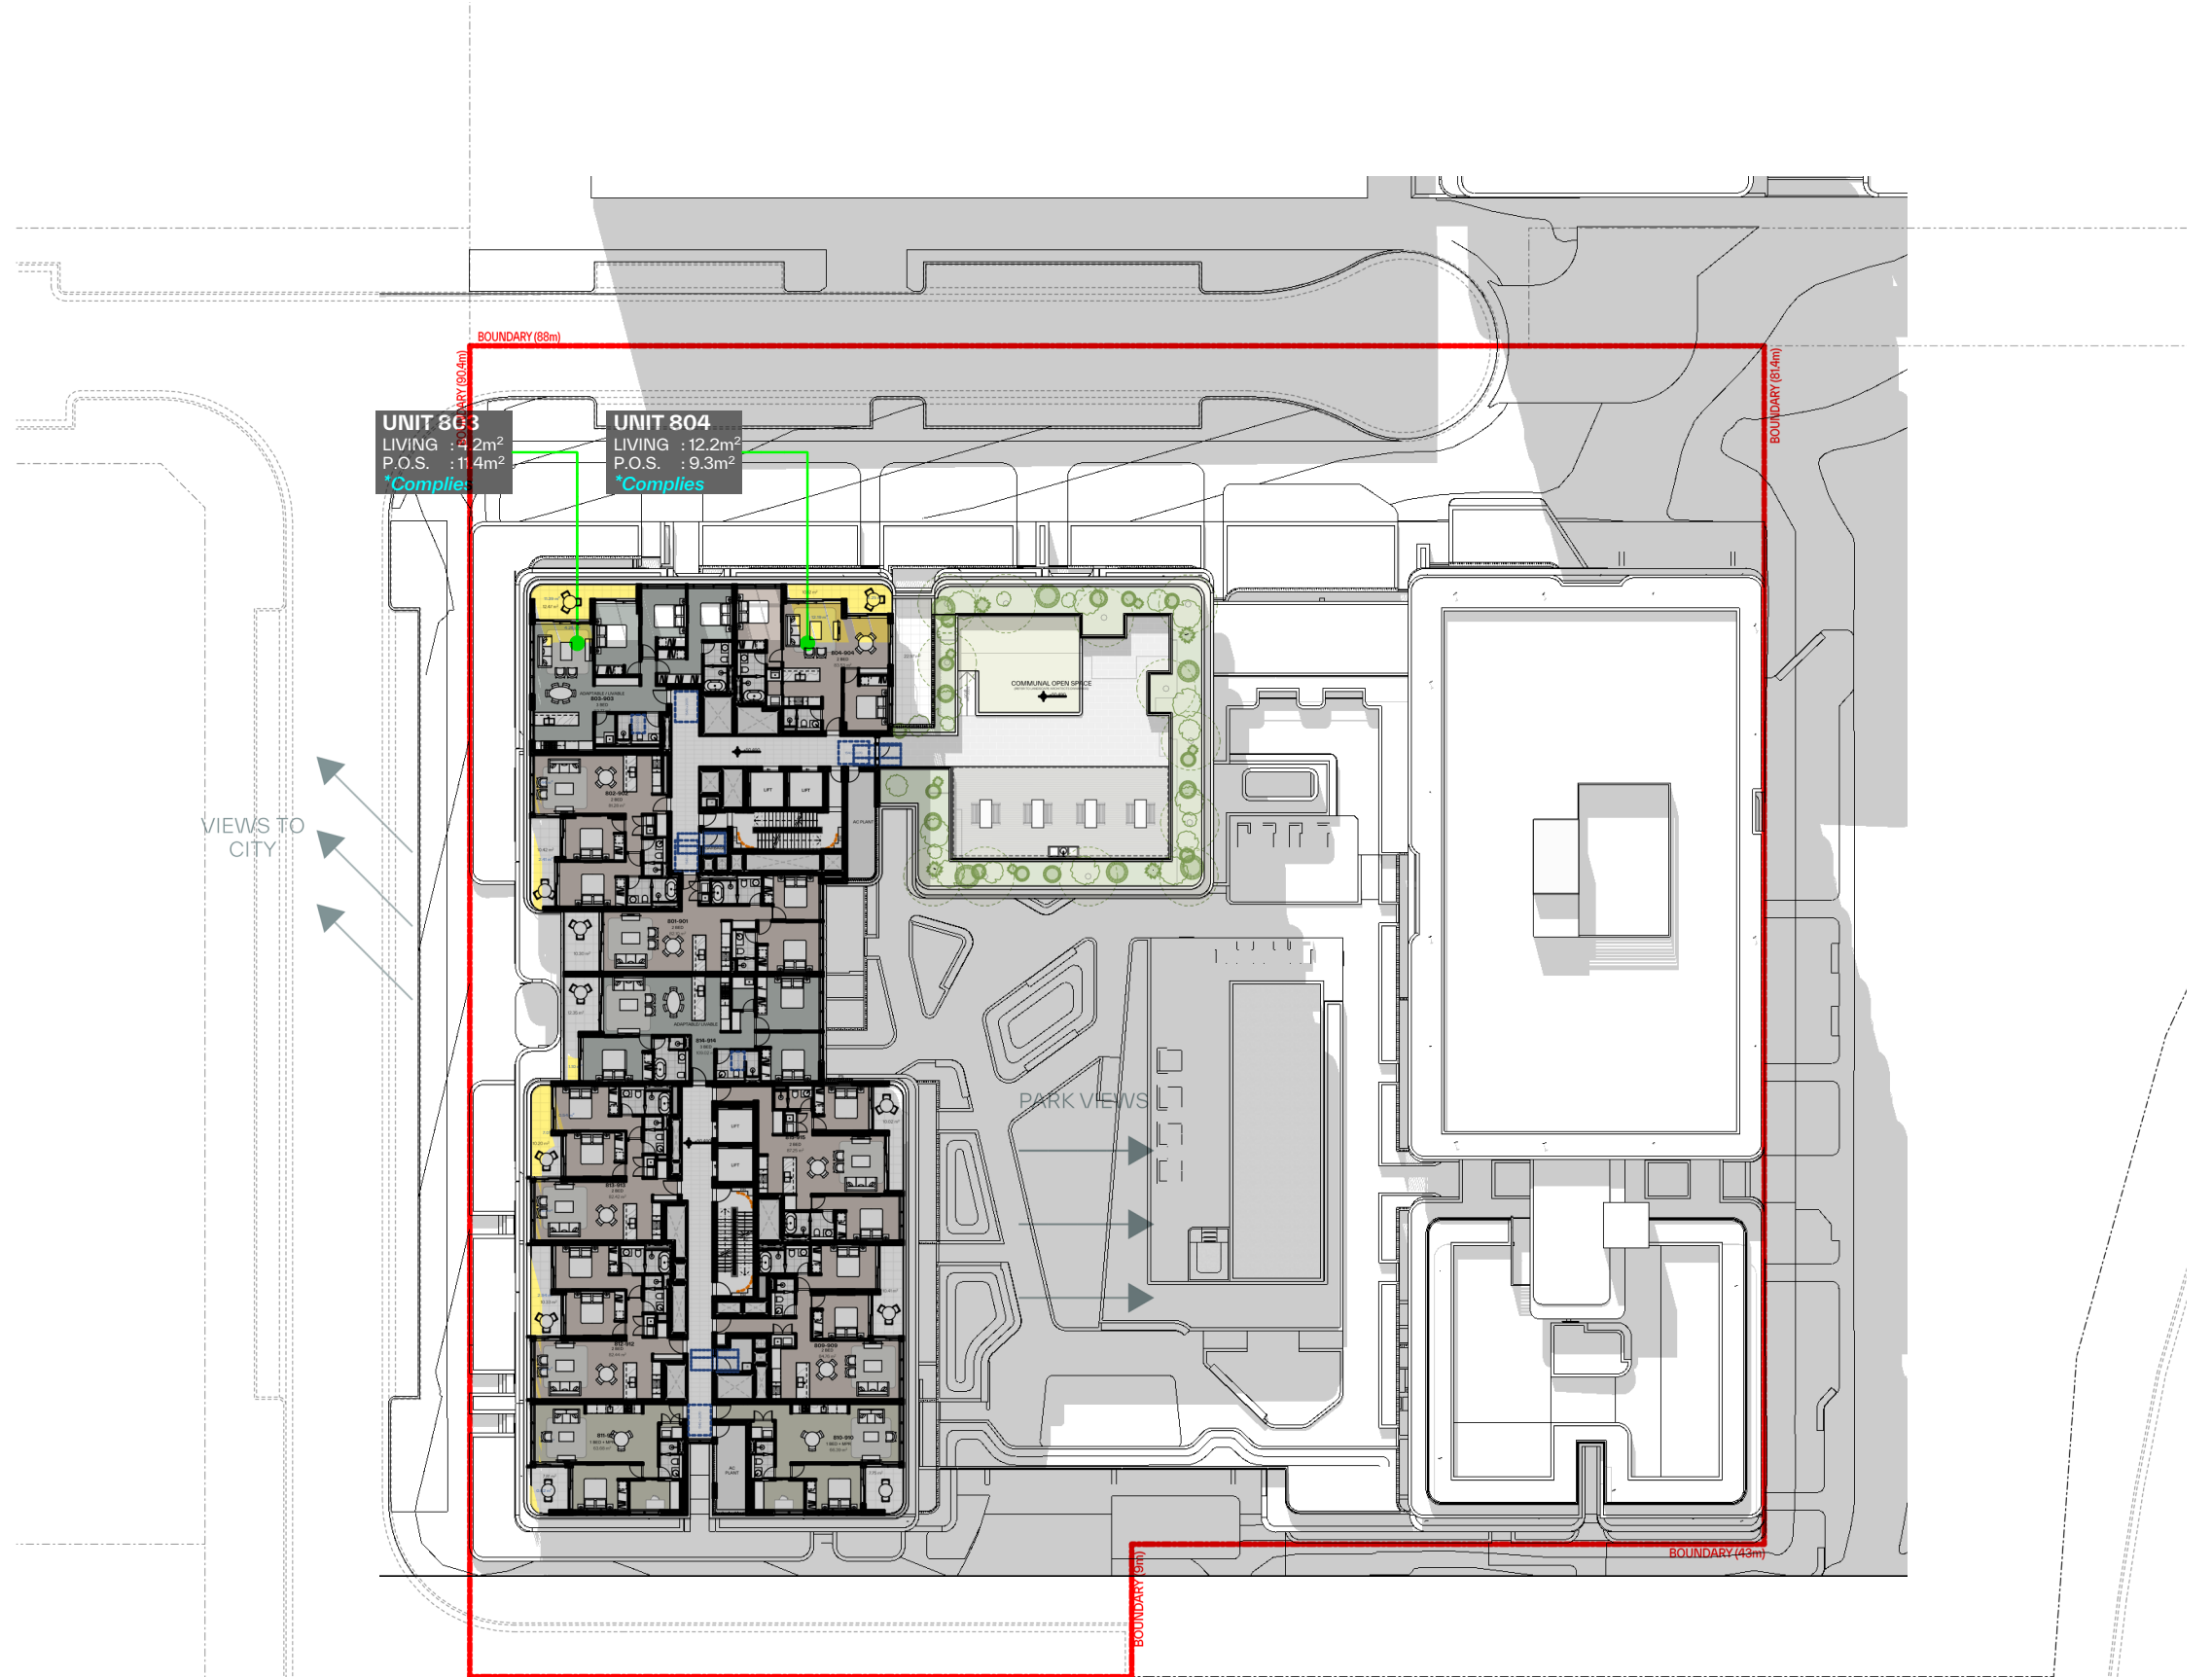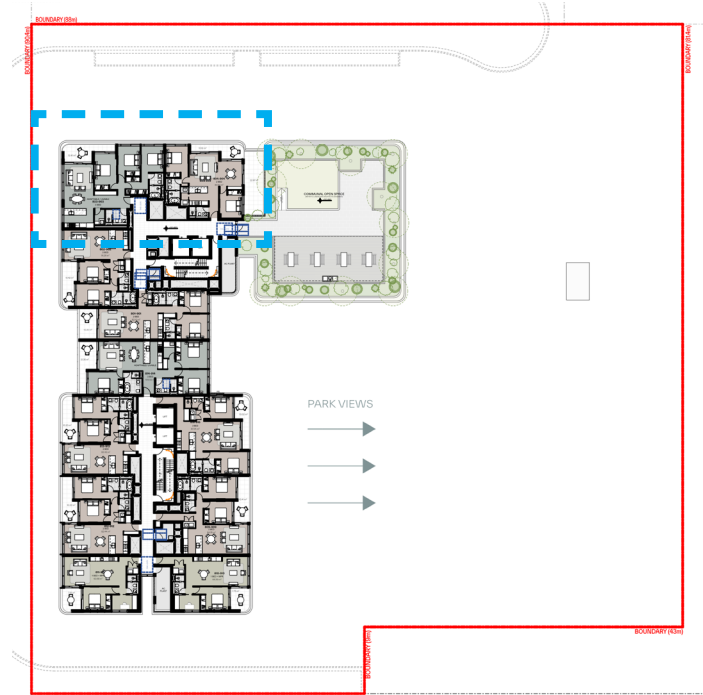



LEVEL 08

NORTH FACING UNITS 12 15PM

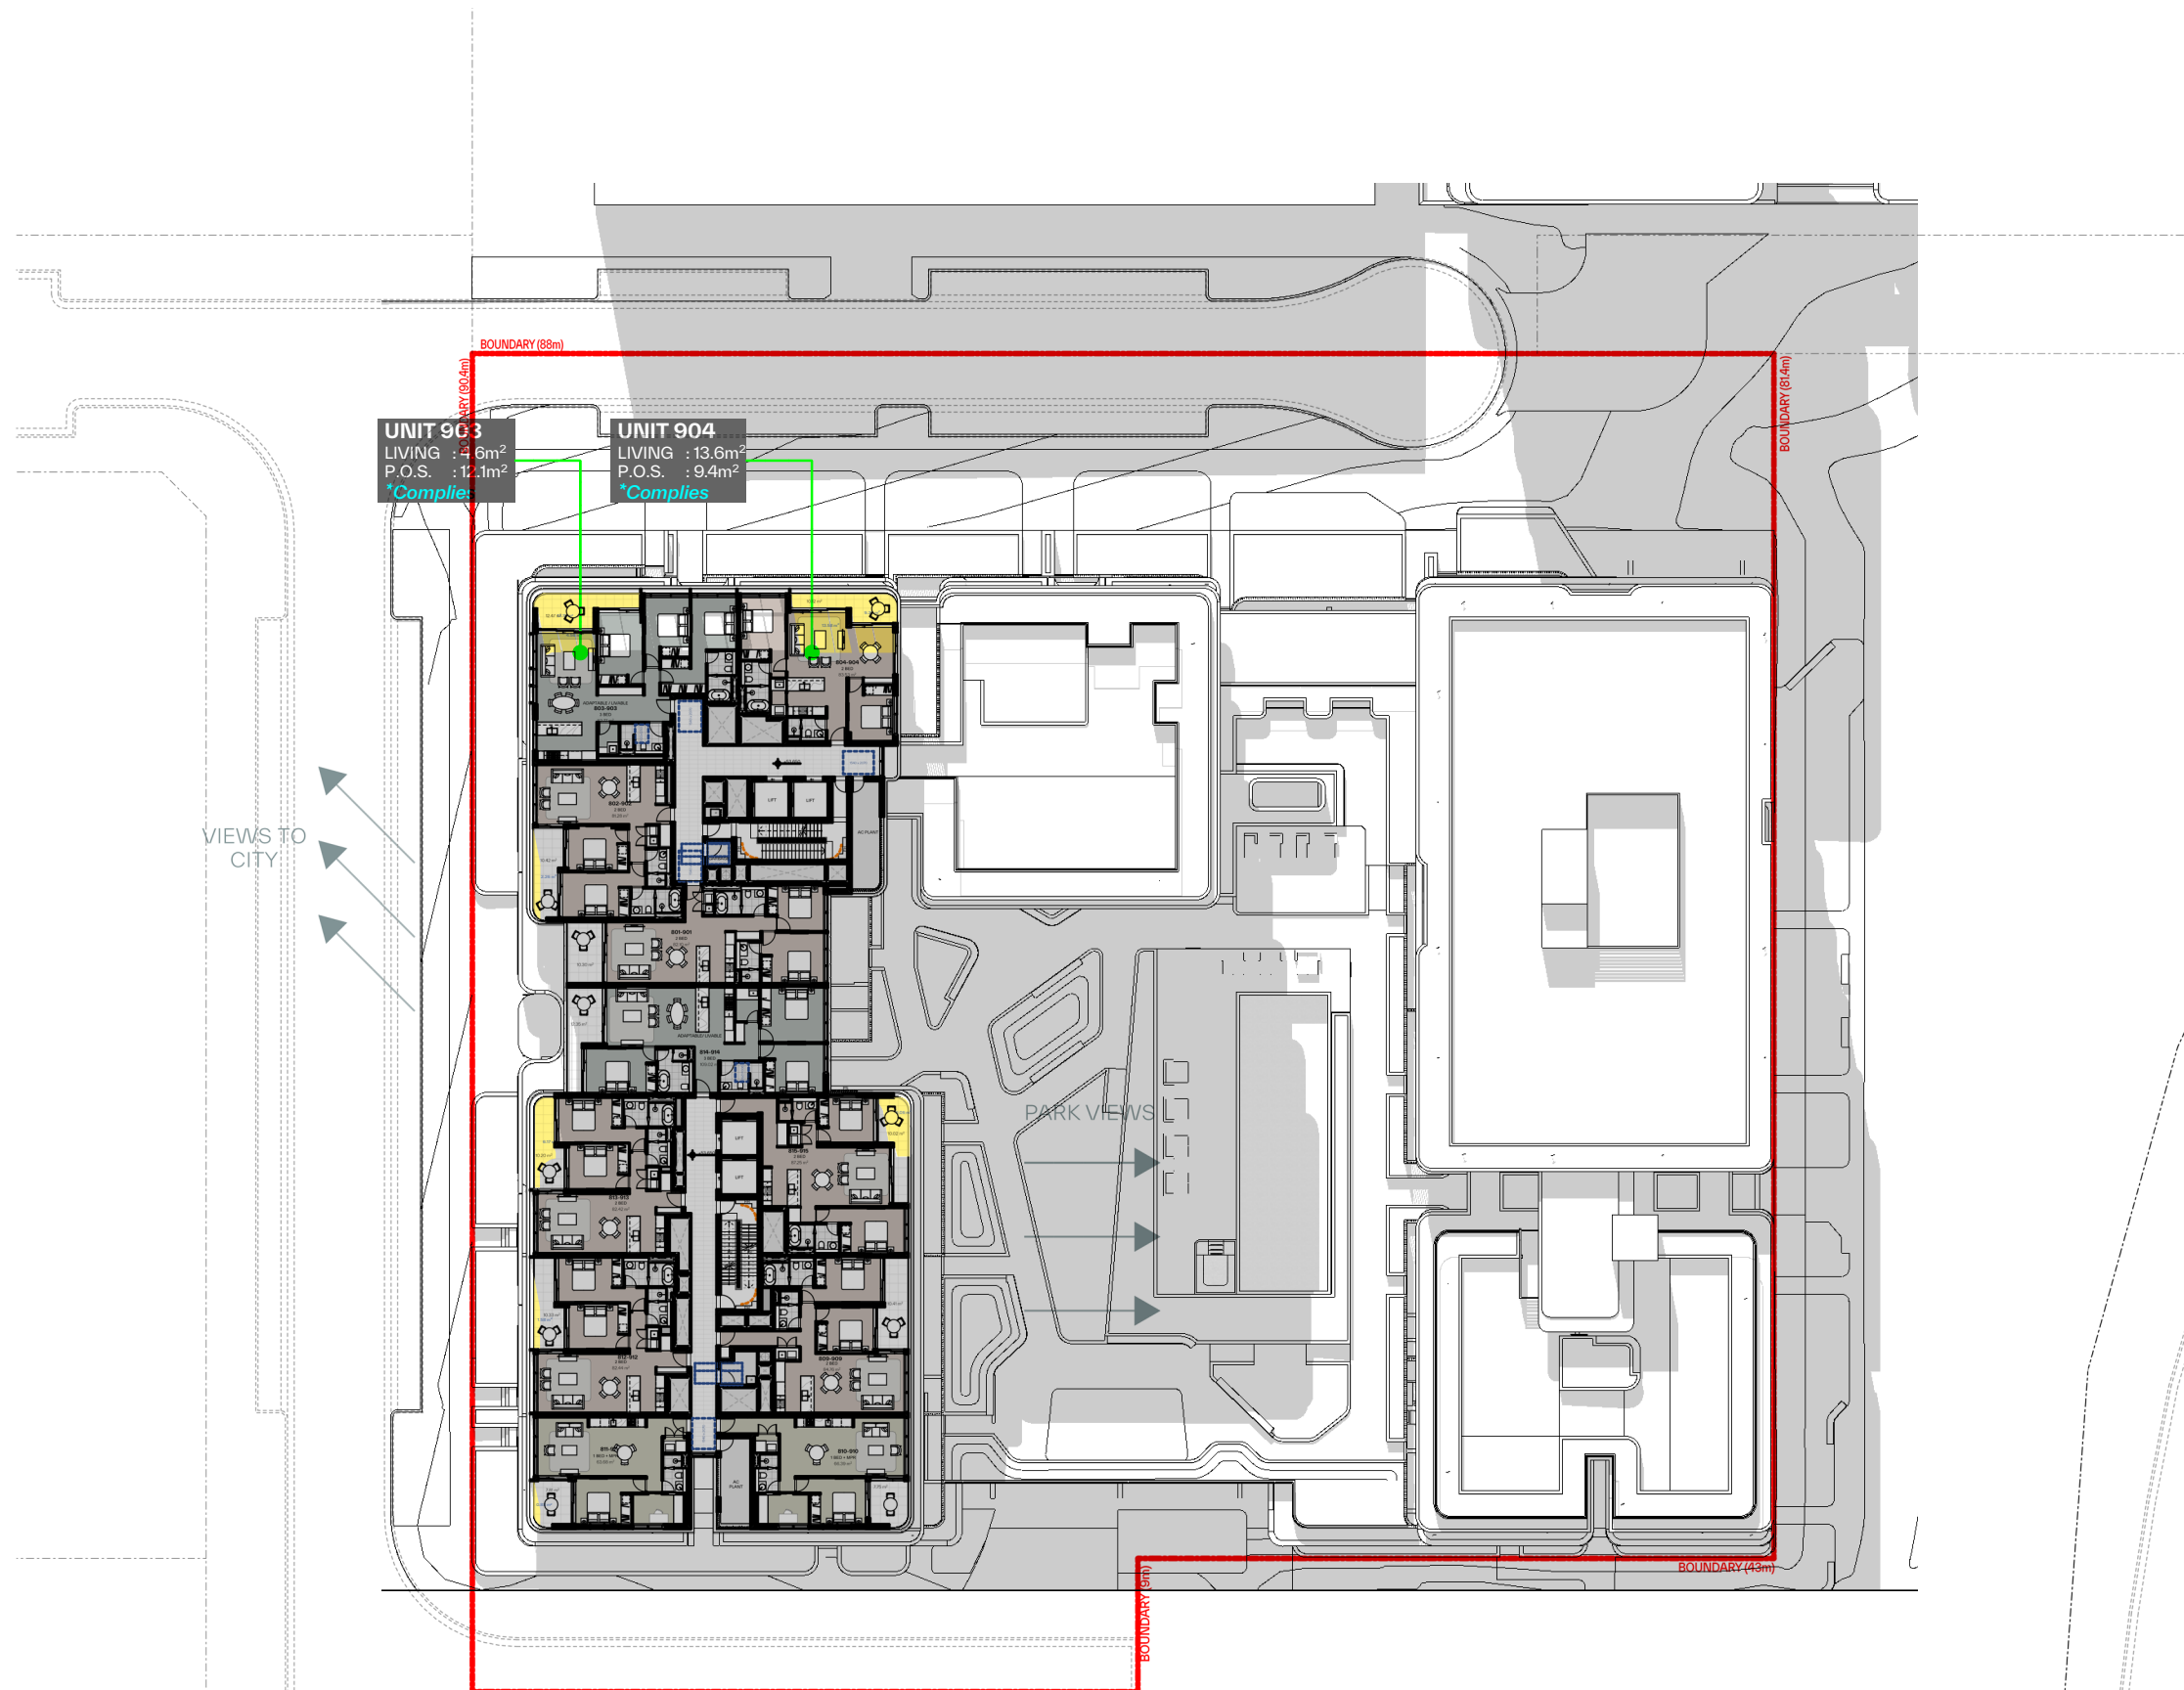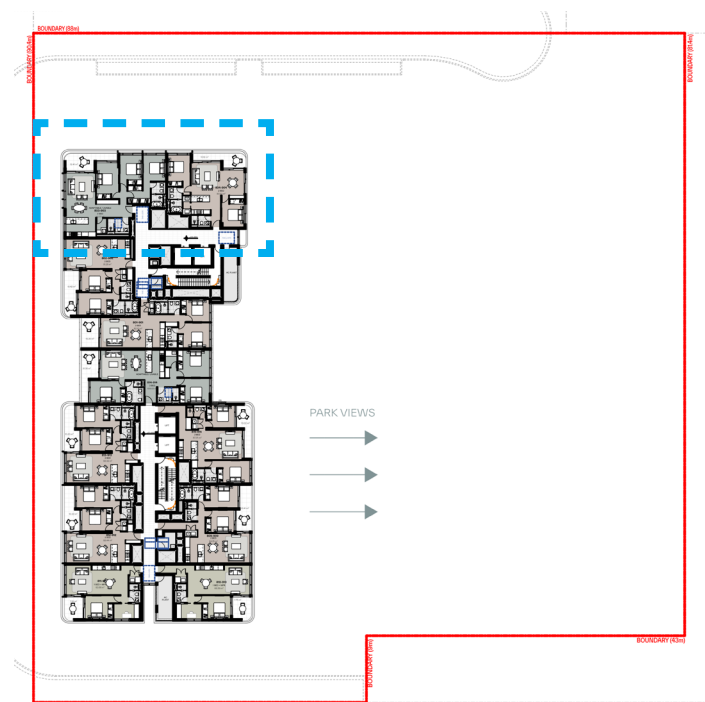

LEVEL 09

NORTH FACING UNITS 12 00PM

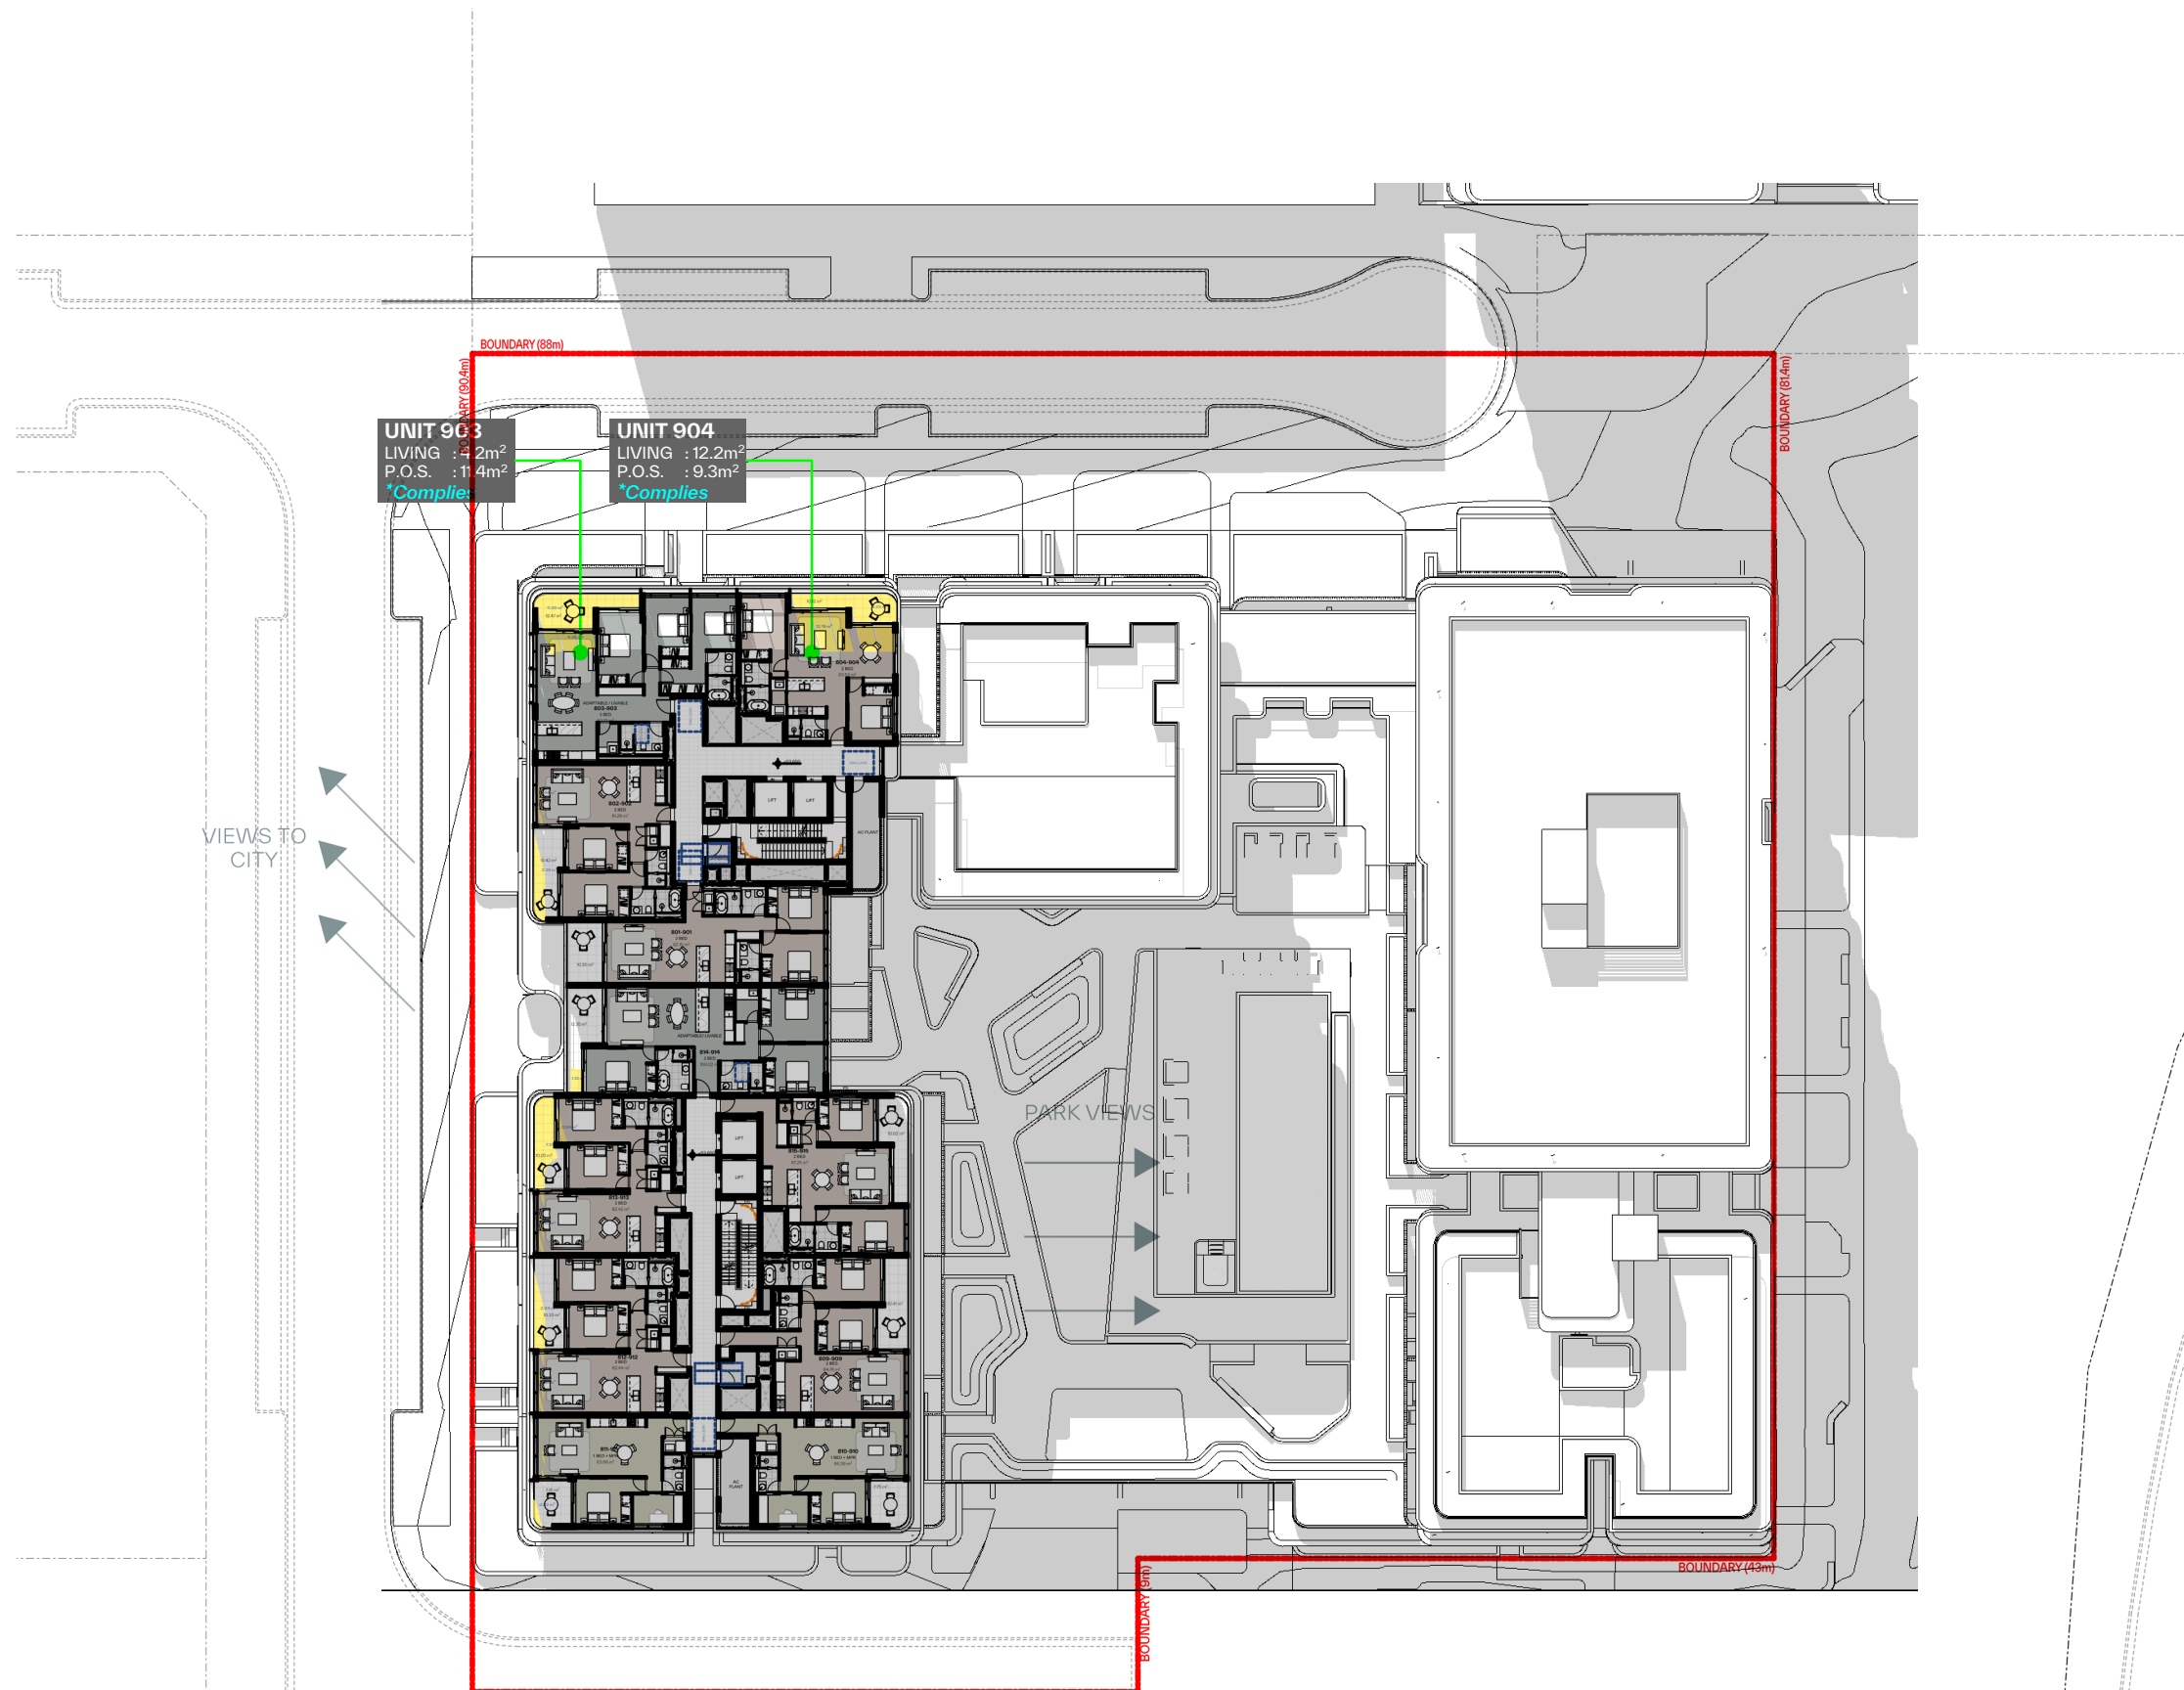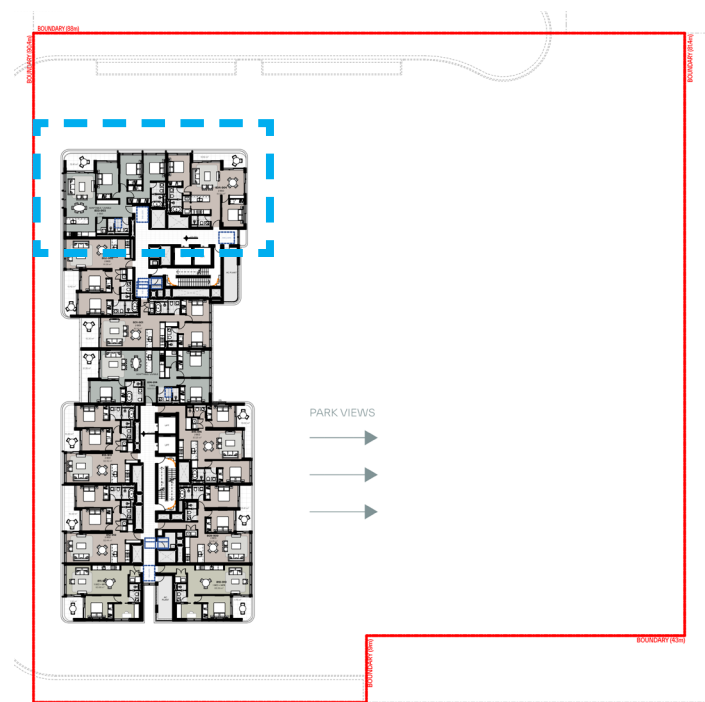

LEVEL 09


NORTH FACING UNITS 12 15AM



WEST FACING UNITS

LOT F PAGEWOOD


DURATION 12 45 pm & 1 00pm

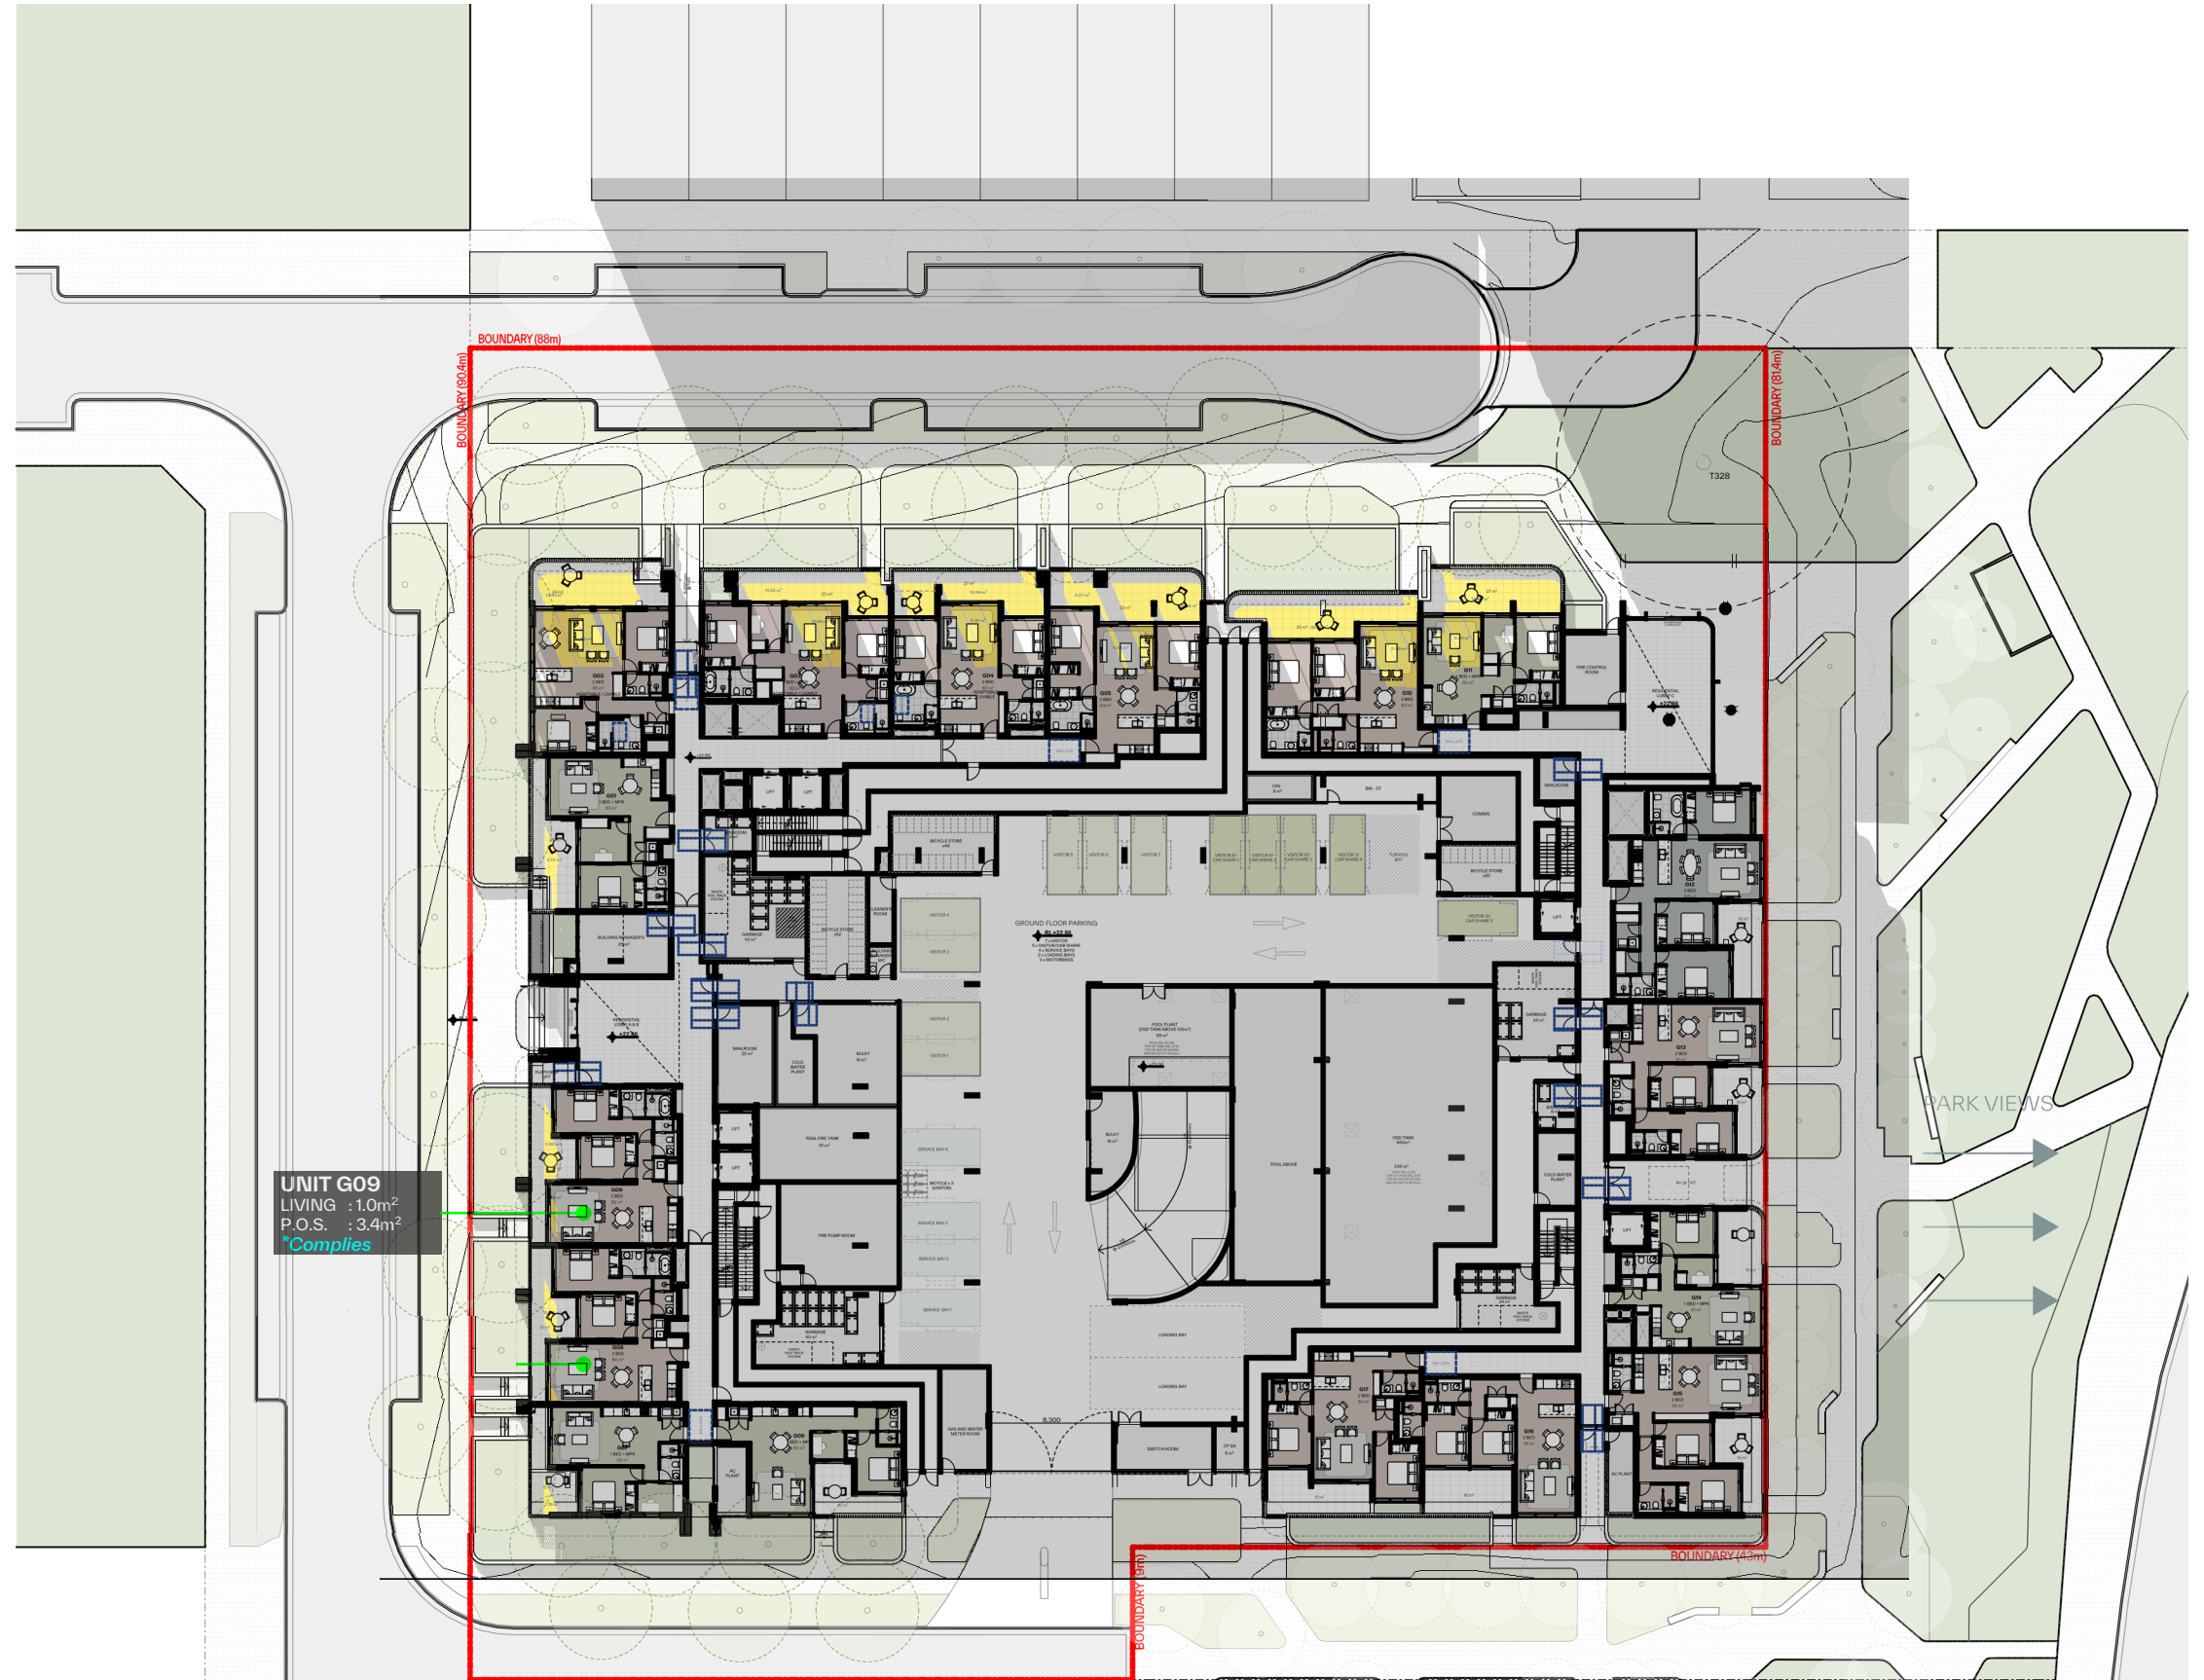

GROUND



WEST FACING UNITS 12 45PM

LOT F PAGEWOOD SHADOW STUDY

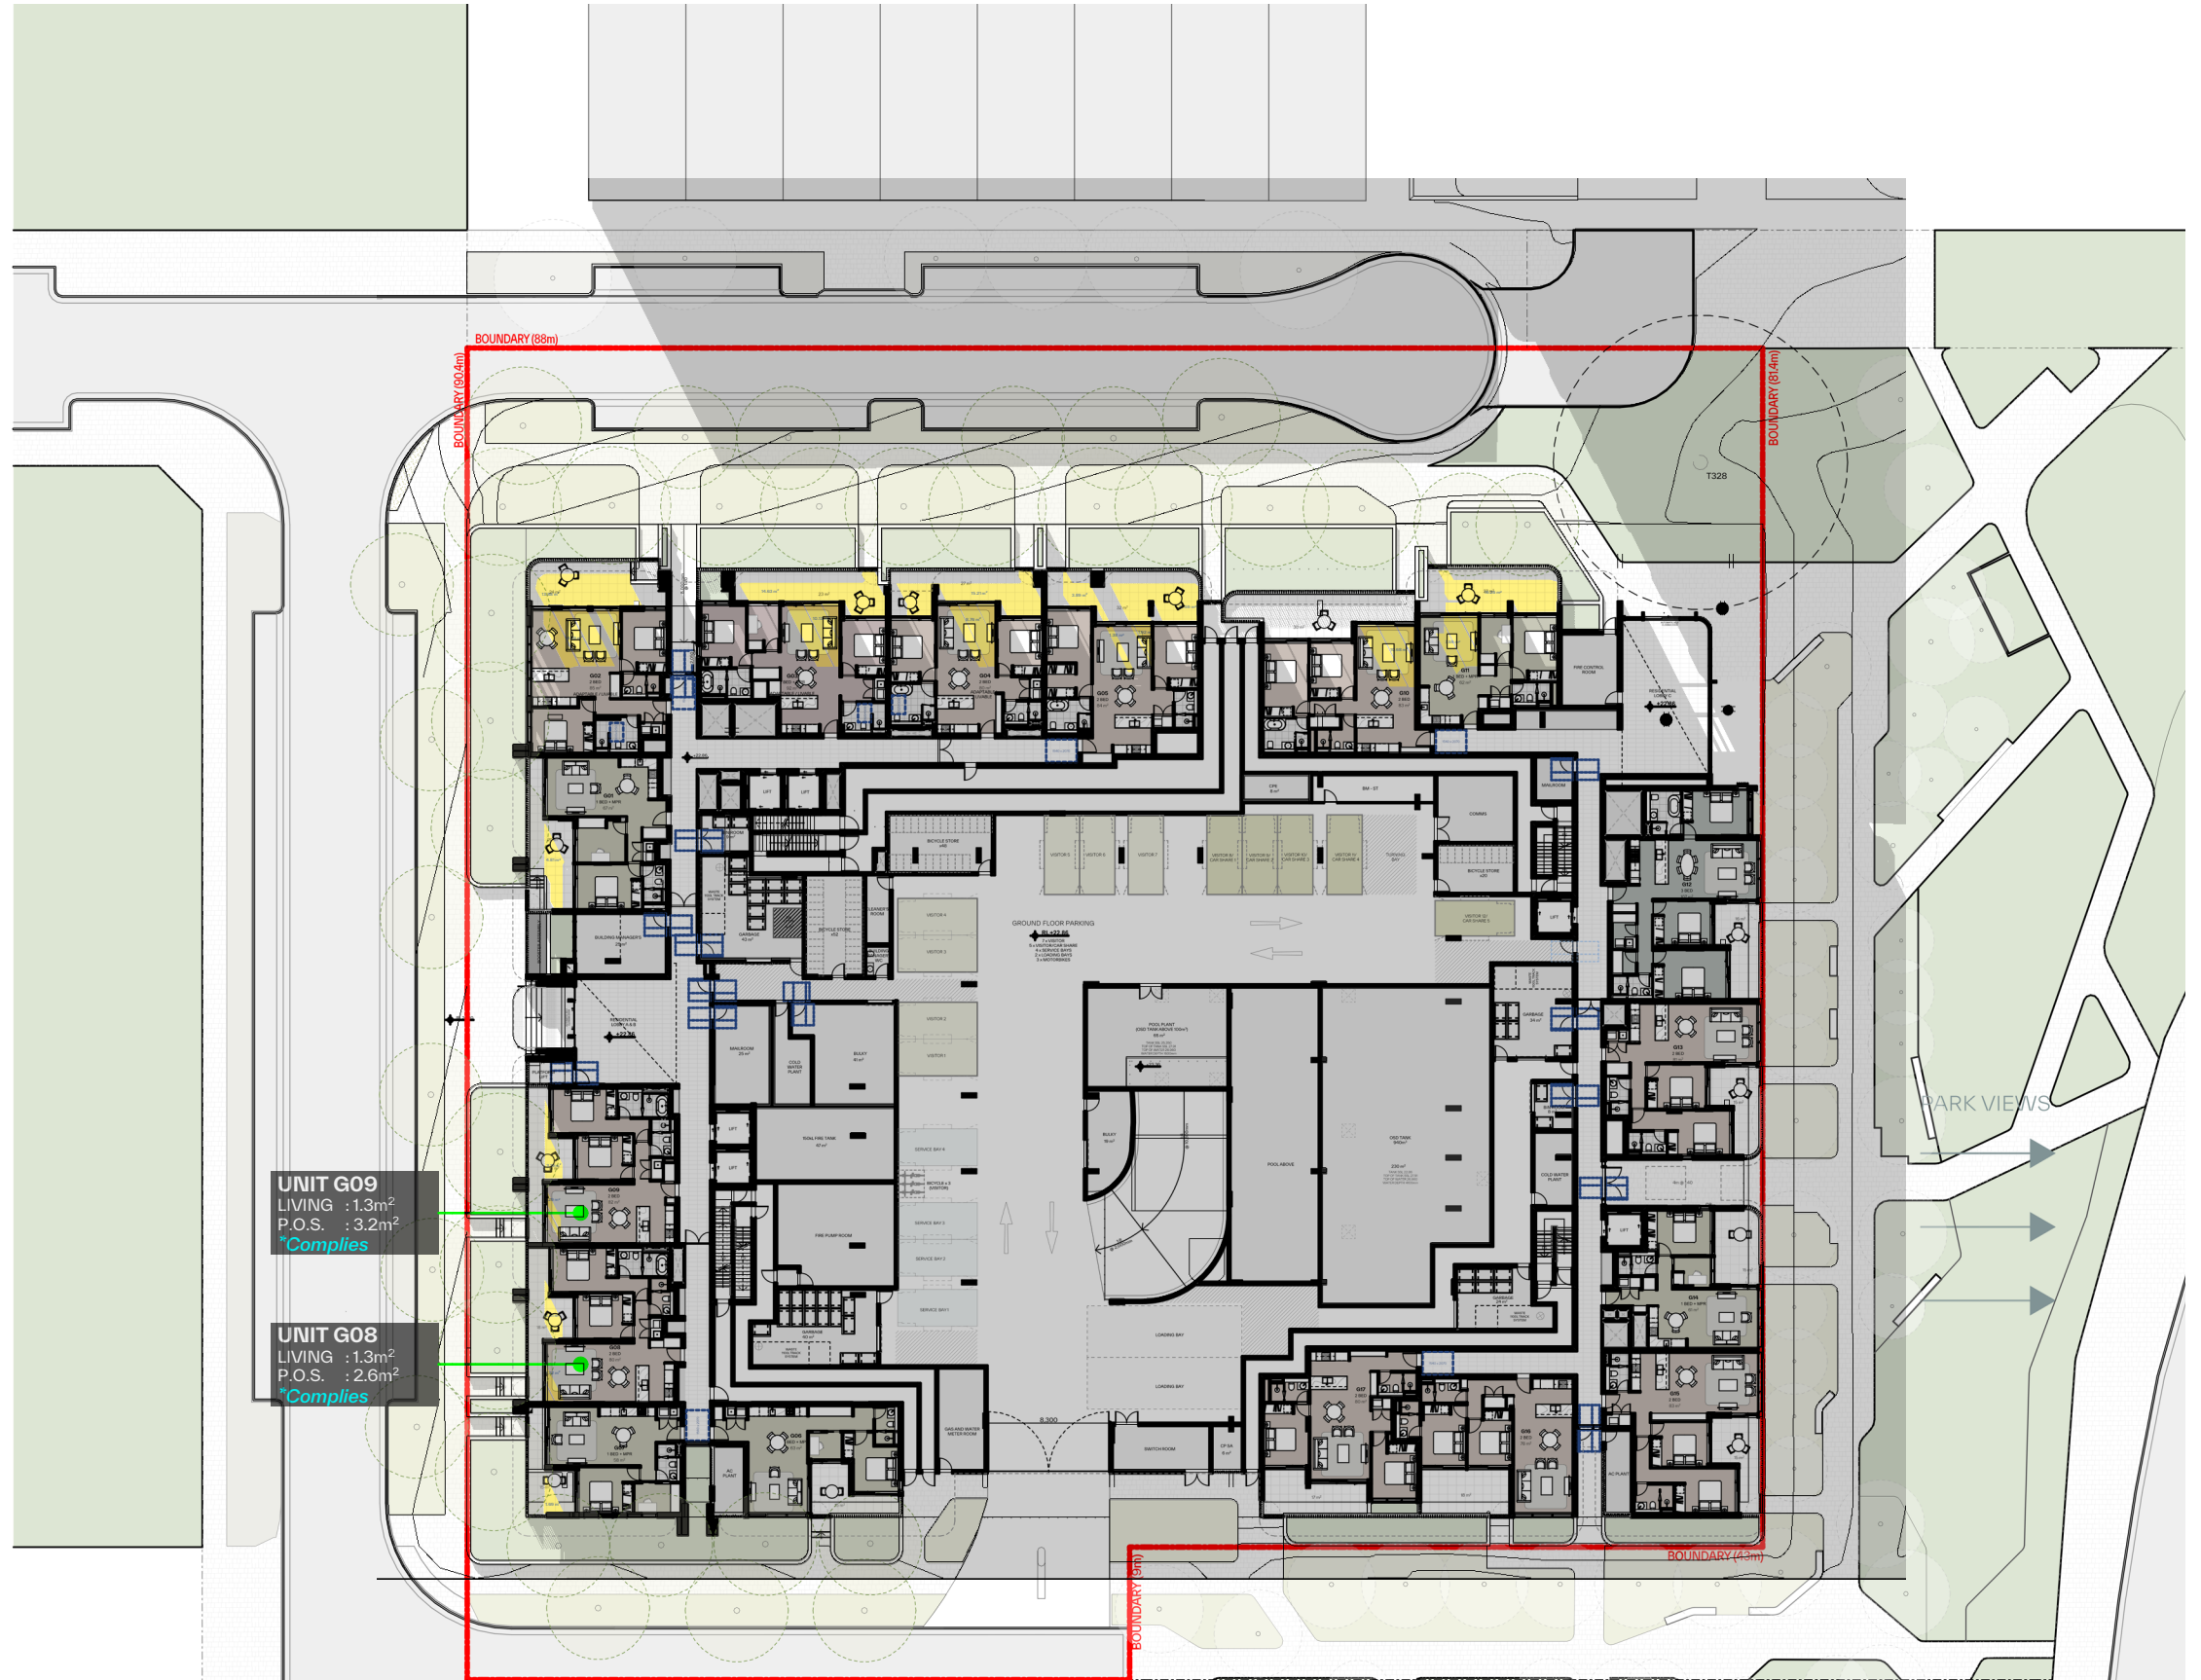


GROUND
WEST FACING UNITS 01 00PM

LOT F PAGEWOOD SHADOW STUDY

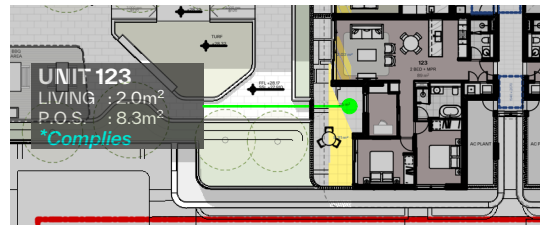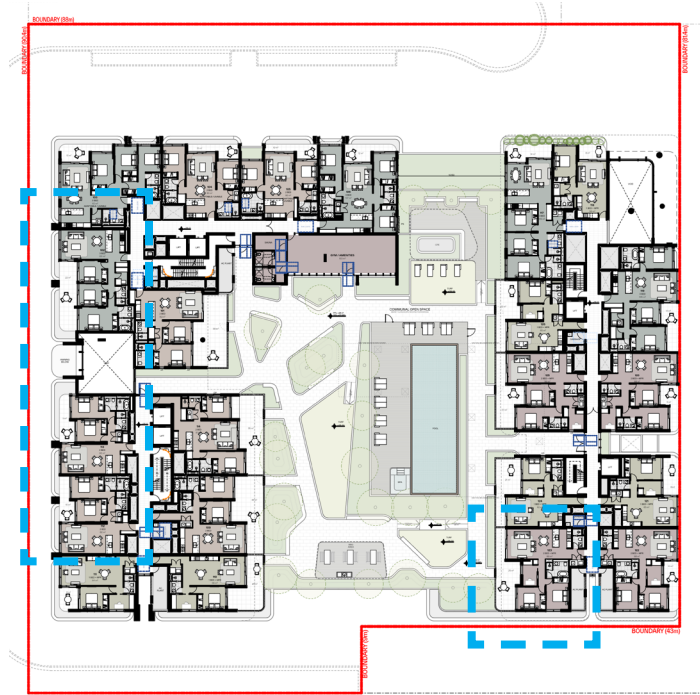

UNIT 123 AT 12 45PM

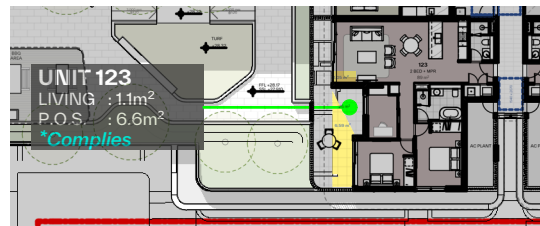


UNIT 123 AT 01 00PM

UNIT 102
LIVING : 2.0m²
P.O.S. : 14.5m²
*Complies

UNIT 113
LIVING : 4.2m²
P.O.S. : 10.5m²
*Complies



UNIT 112
LIVING : 6.0m²
P.O.S. : 5.7m²
*Complies

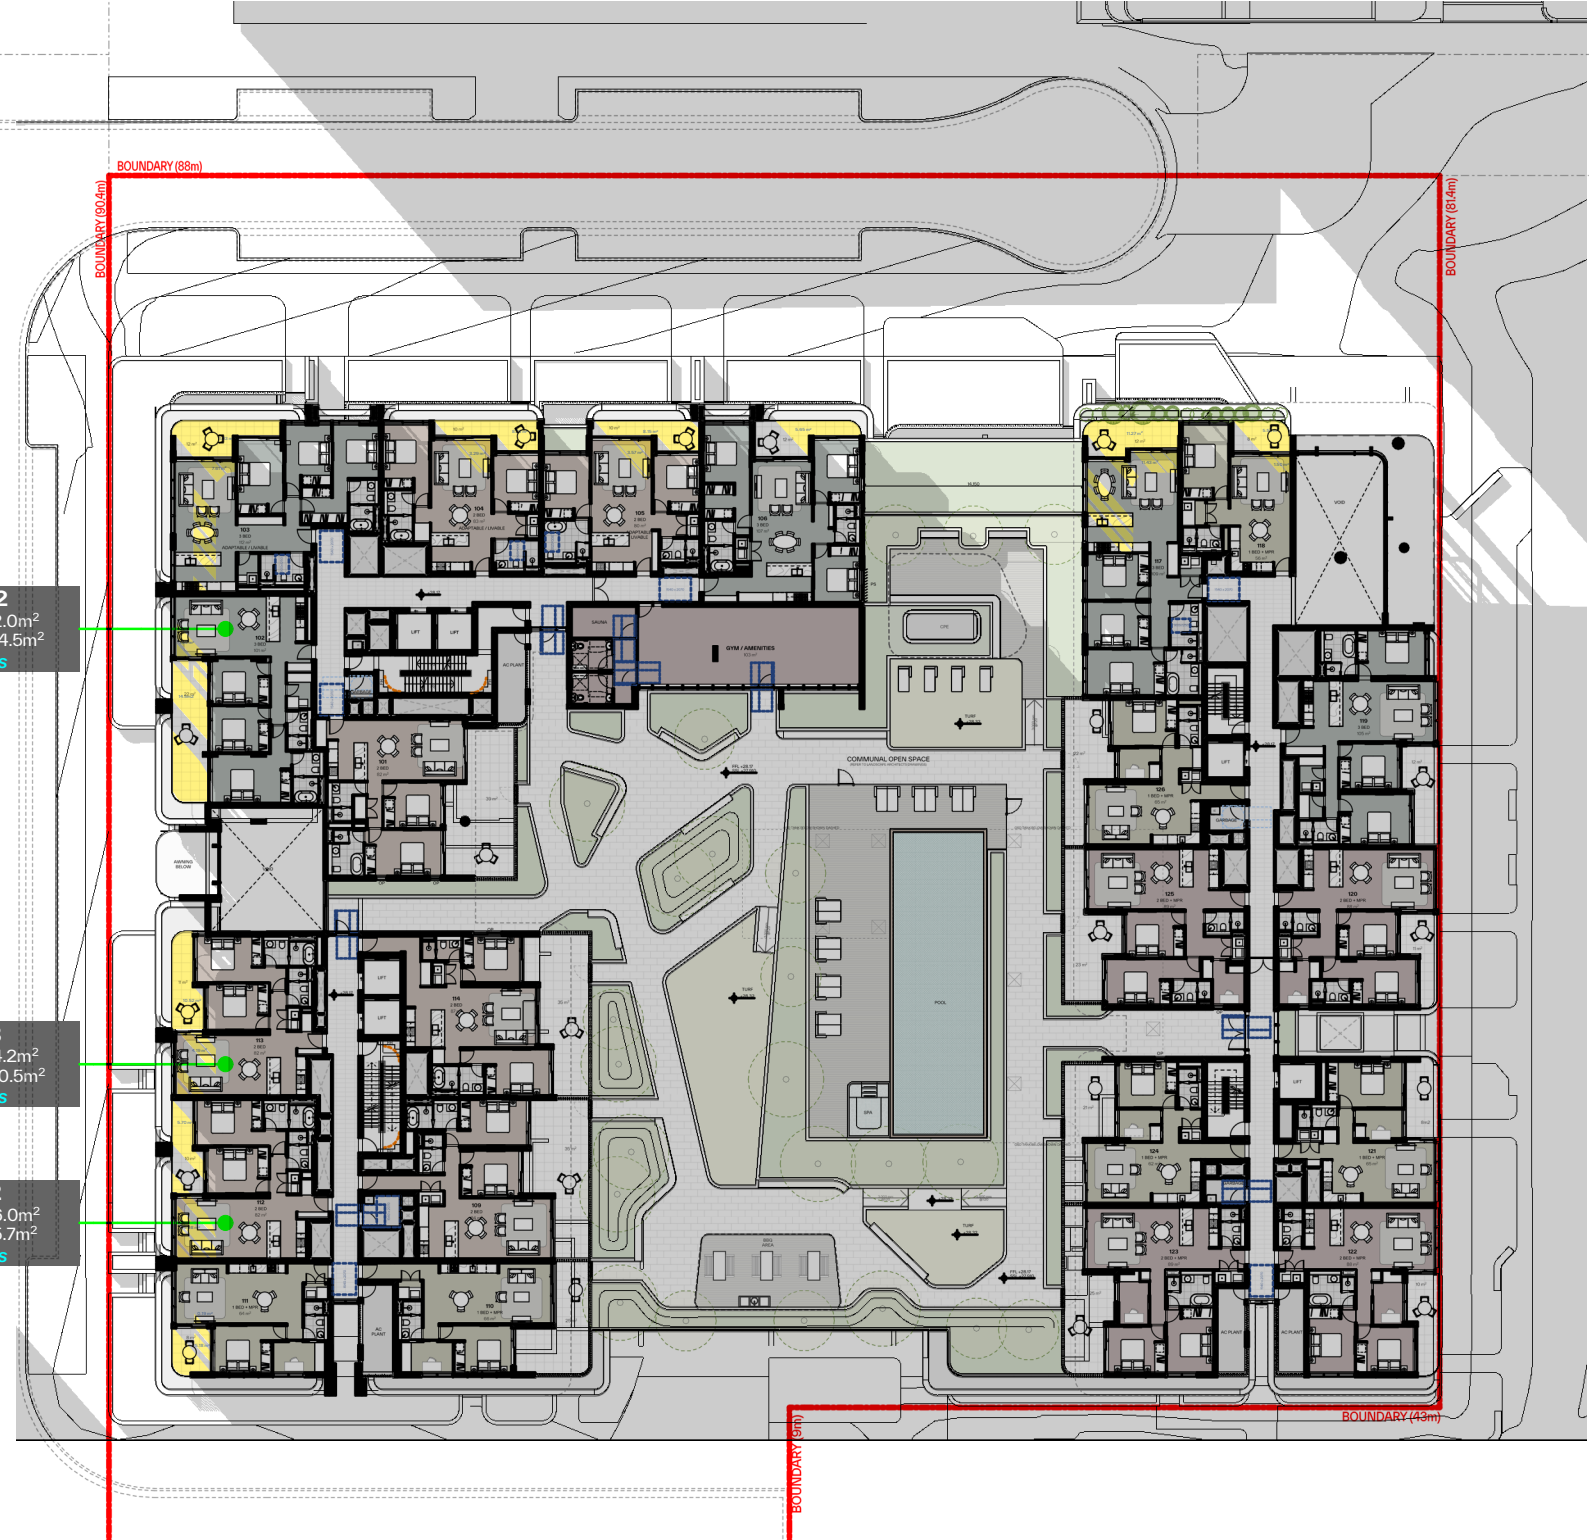

PARK VIEWS

LEVEL 01


WEST FACING UNITS 02 00PM

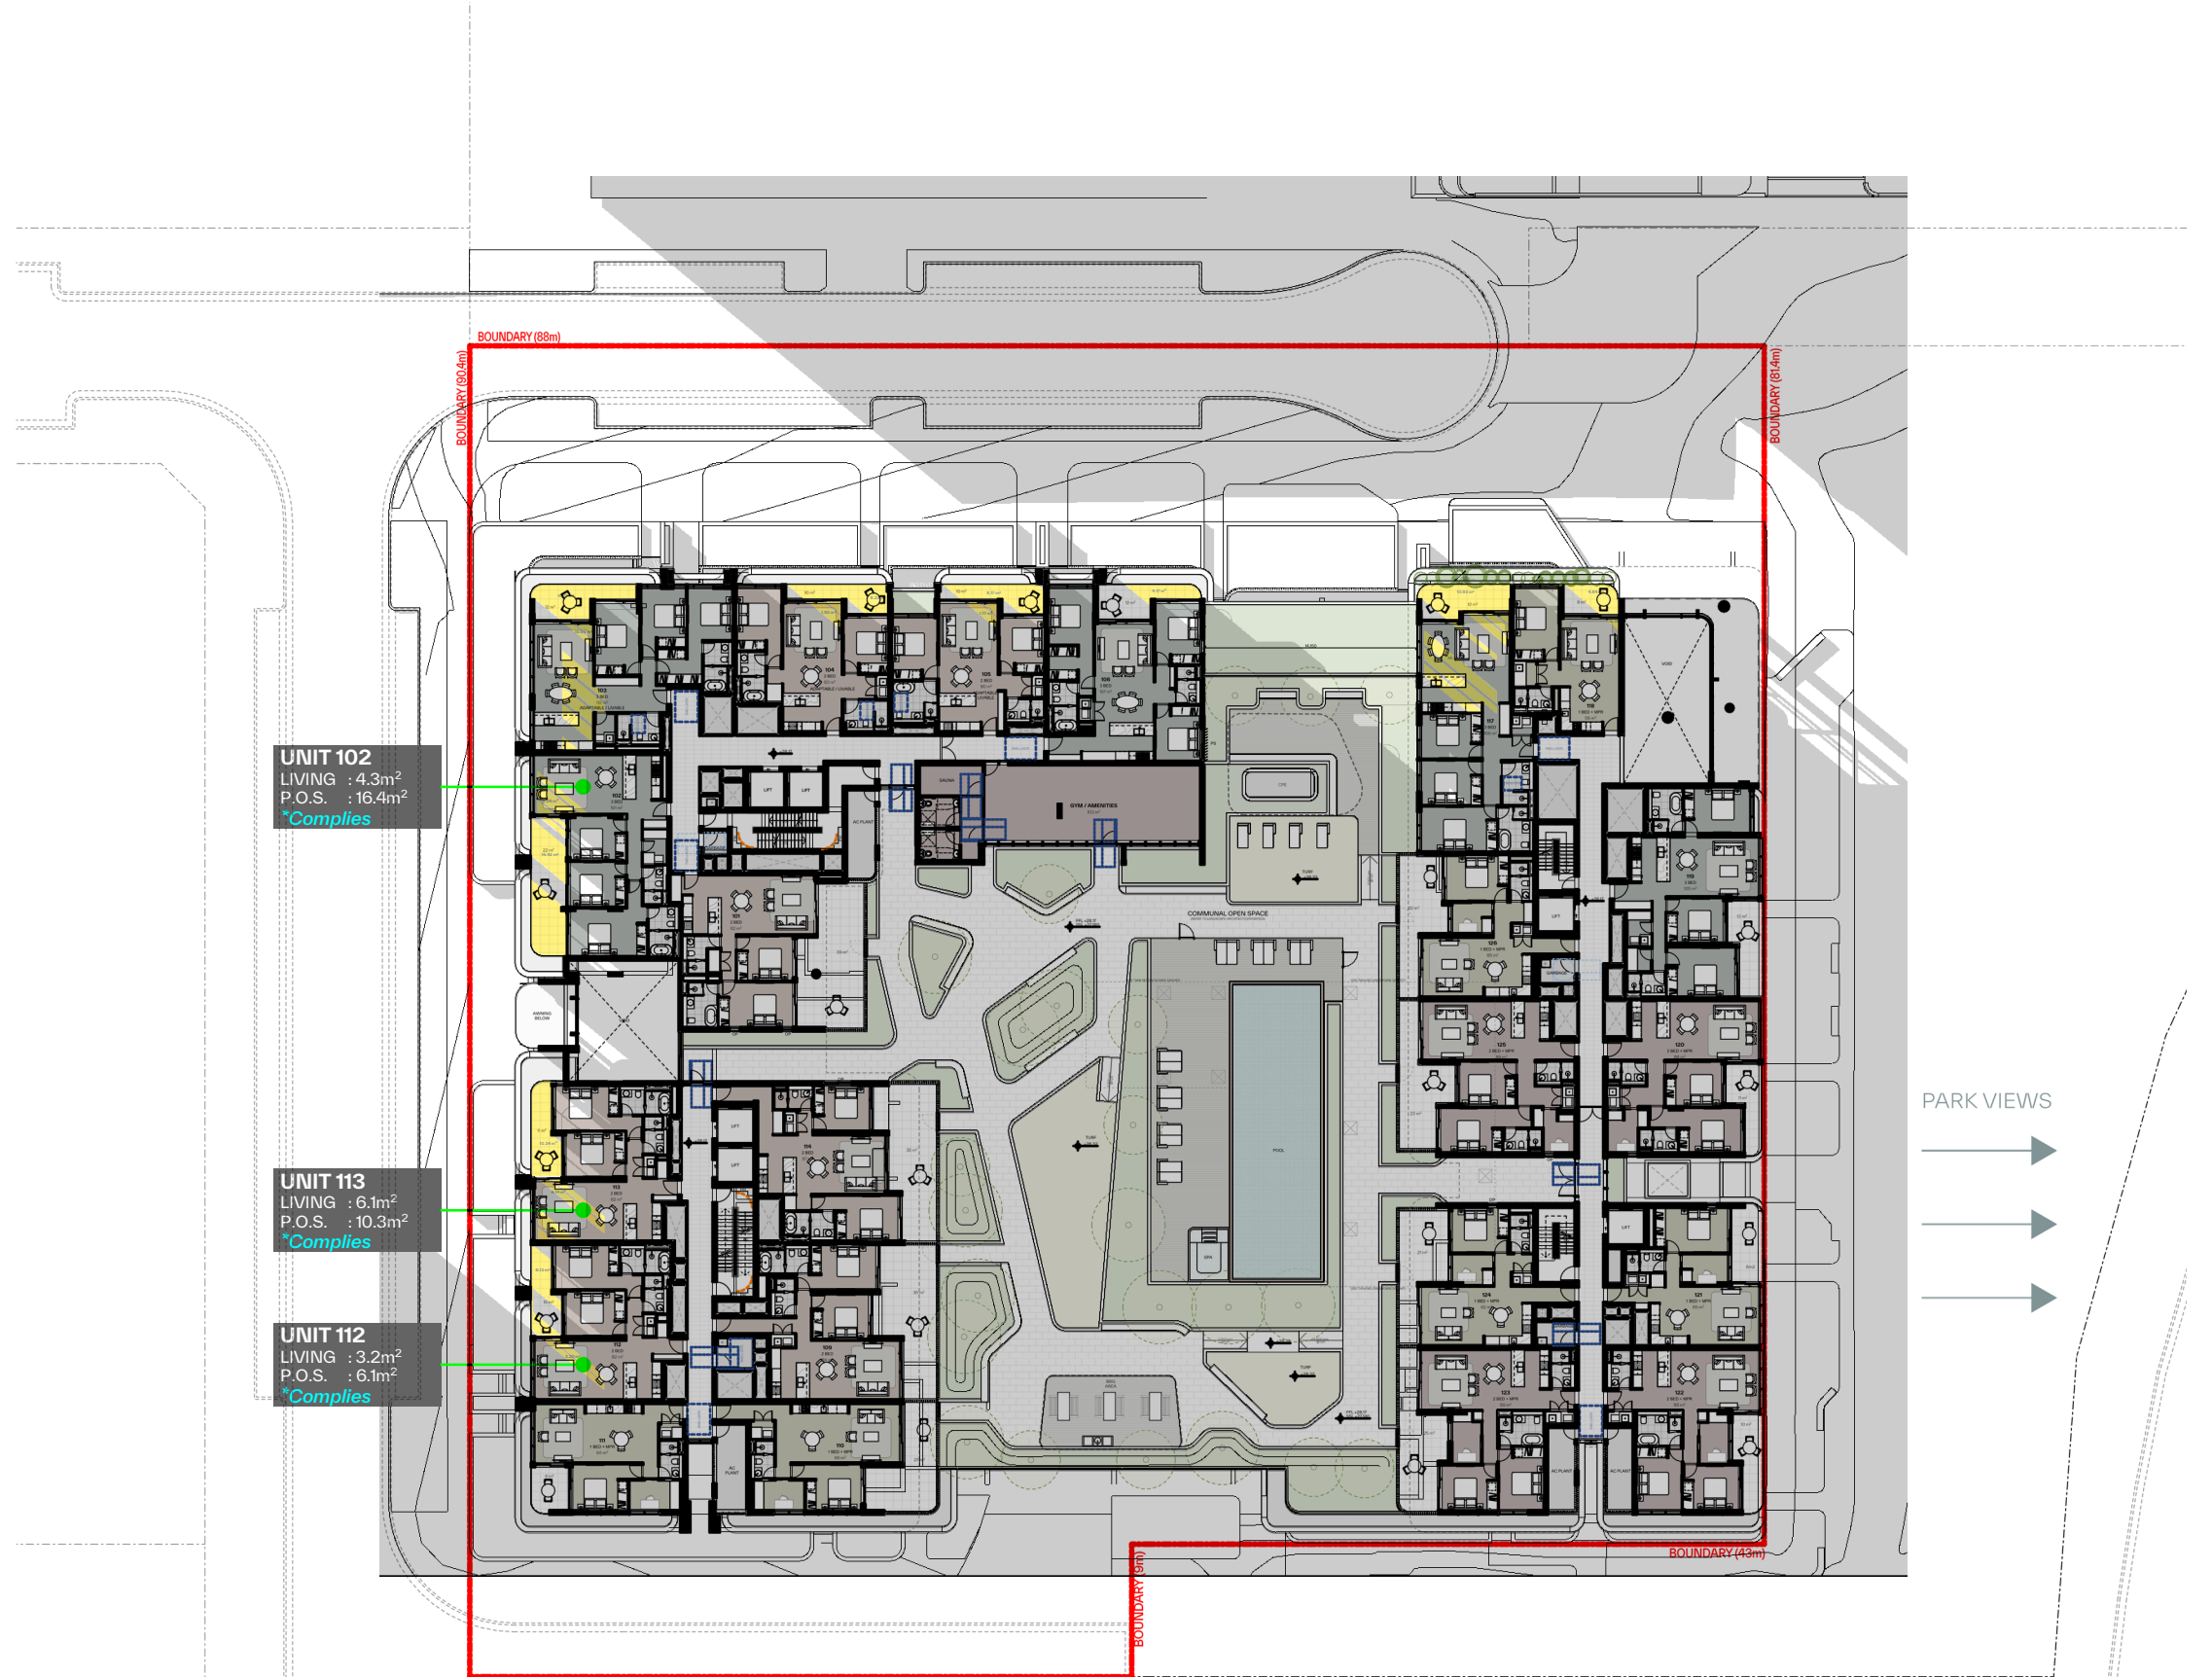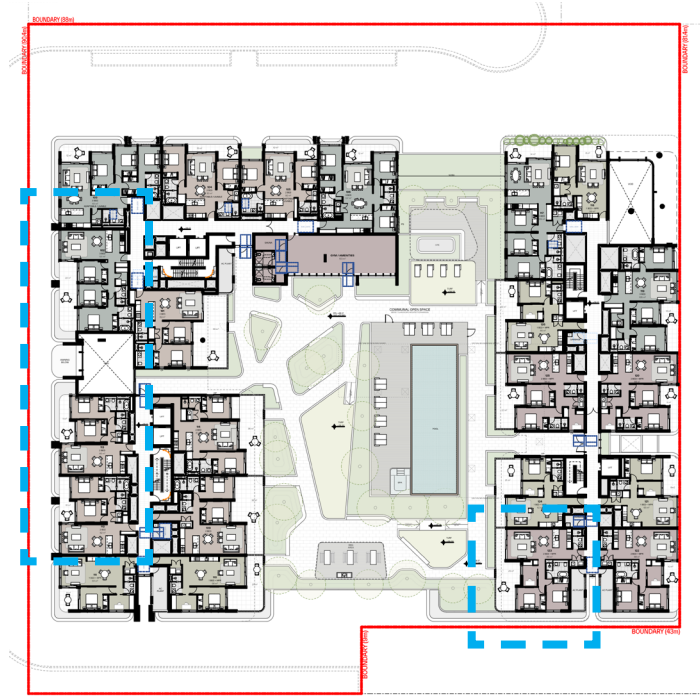

LEVEL 01


WEST FACING UNITS 02 45PM

LOT F PAGEWOOD SHADOW STUDY

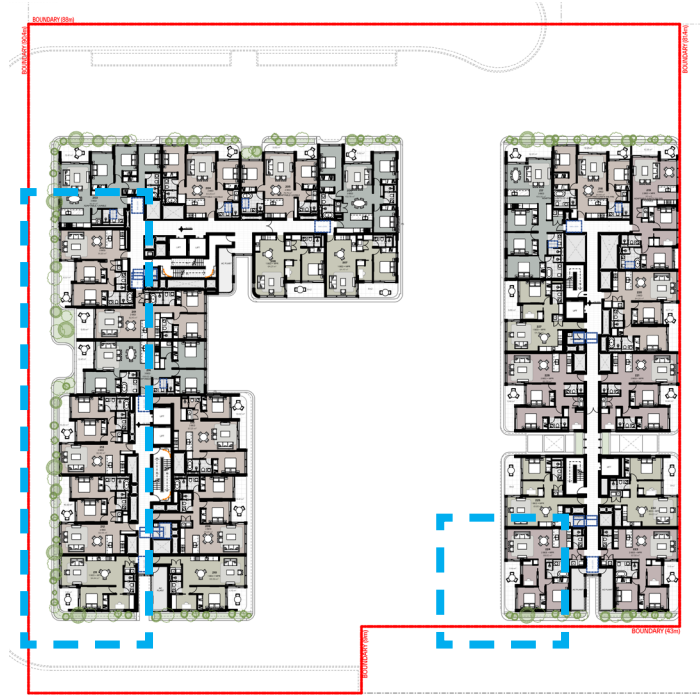

UNIT 211
LIVING : 1.0m²
P.O.S. : 2.3m²
*Complies

UNIT 211 AT 01 00PM

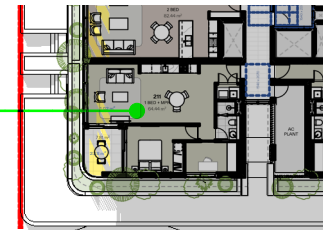

UNIT 202
LIVING : 4.0m²
P.O.S. : 5.0m²
*Complies


UNIT 213
LIVING : 7.8m²
P.O.S. : 4.9m²
*Complies

UNIT 212
LIVING : 7.3m²
P.O.S. : 4.9m²
*Complies

UNIT 211
LIVING : 1.9m²
P.O.S. : 3.3m²
*Complies

UNIT 219
LIVING : 3.6m²
P.O.S. : 3.5m²
*Complies



PARK VIEWS

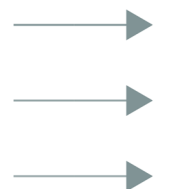


LEVEL 02

WEST FACING UNITS 2 00PM


LOT F PAGEWOOD SHADOW STUDY

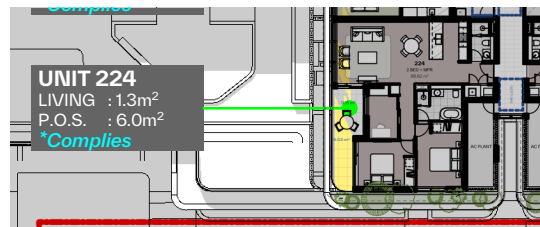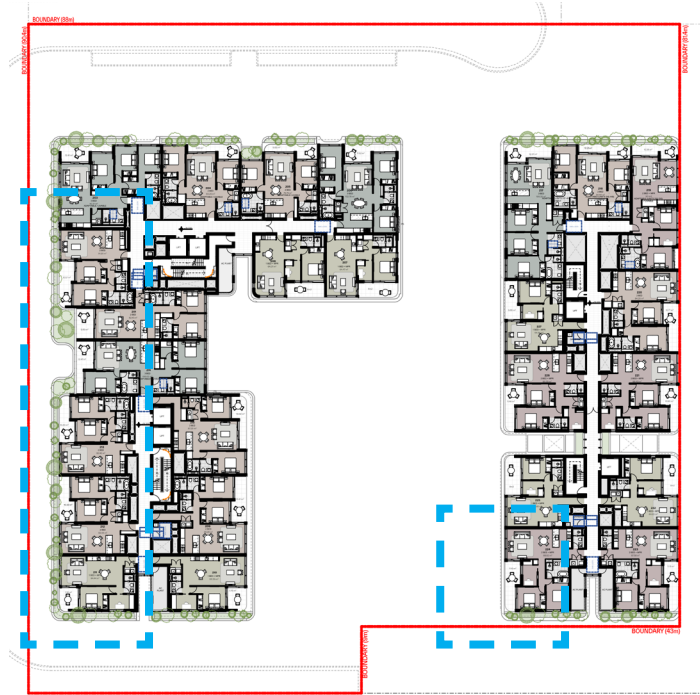

UNIT 224 AT 12 45PM

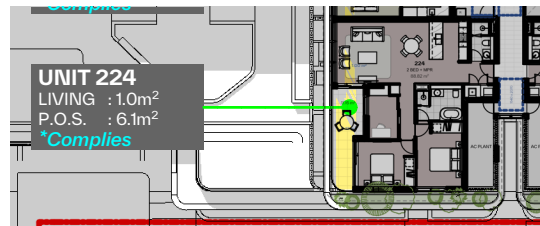


UNIT 224 AT 01 00PM

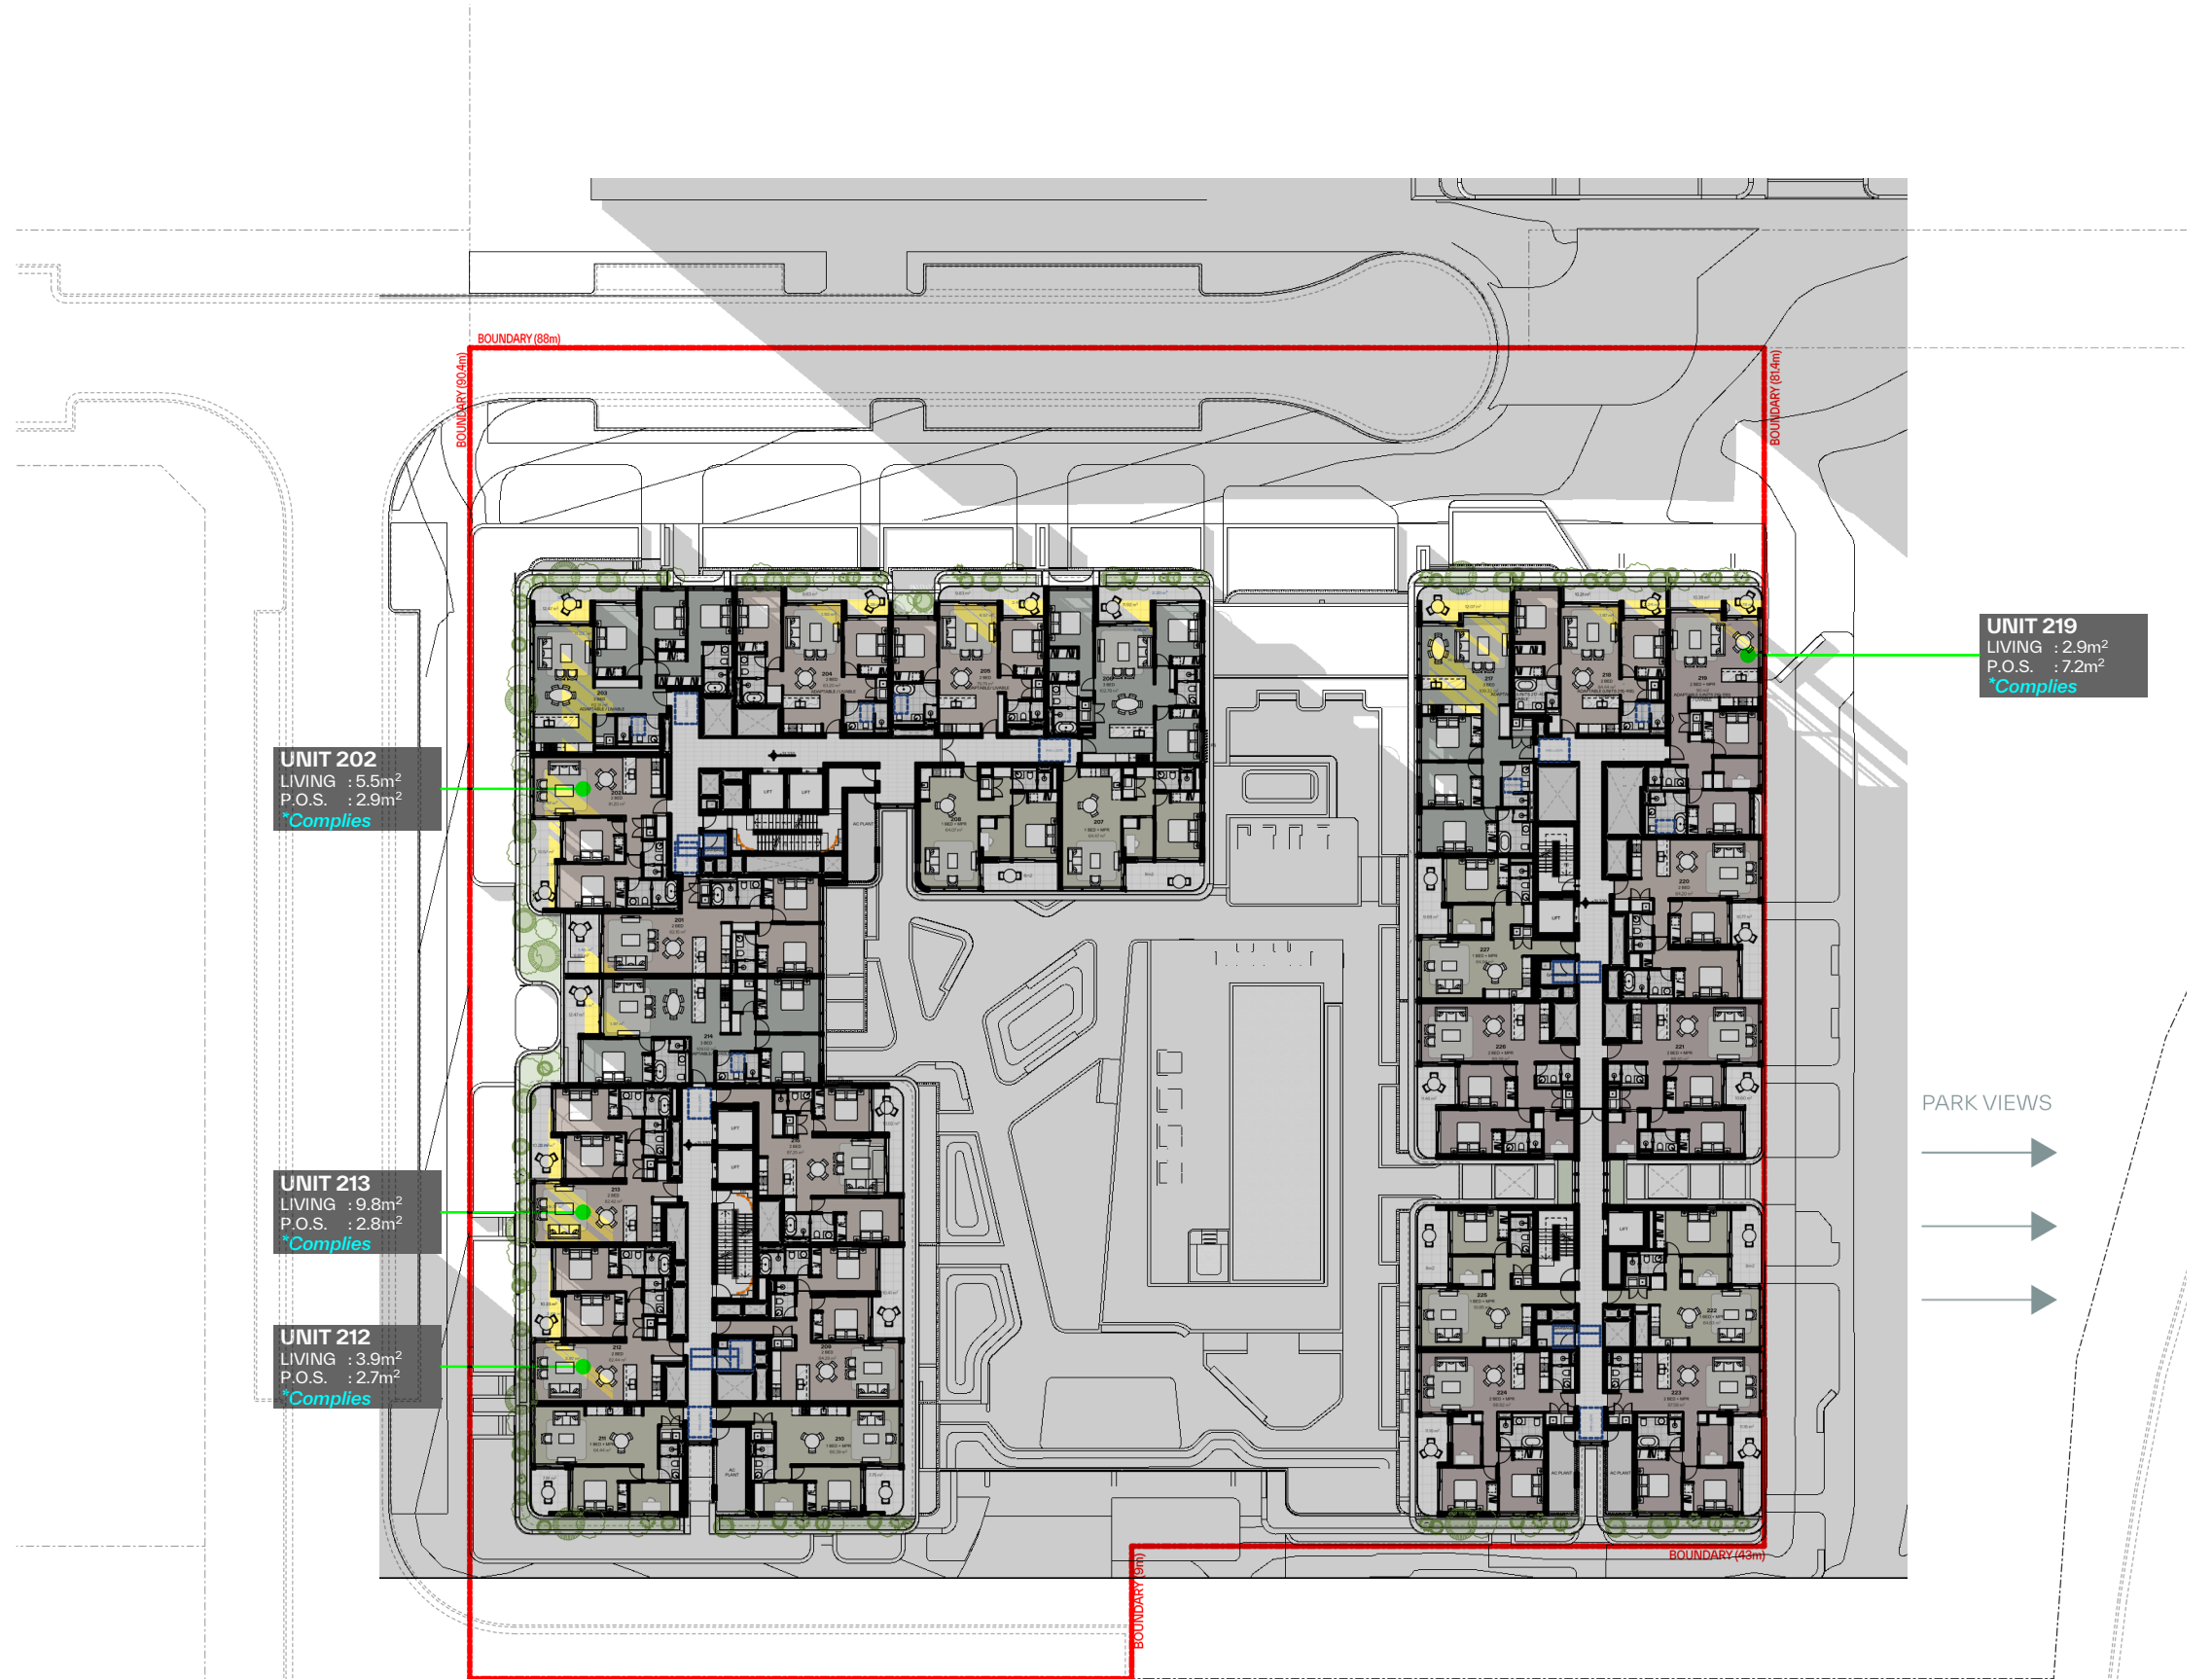

LEVEL 02

WEST FACING UNITS 02 45PM

LOT F PAGEWOOD SHADOW STUDY

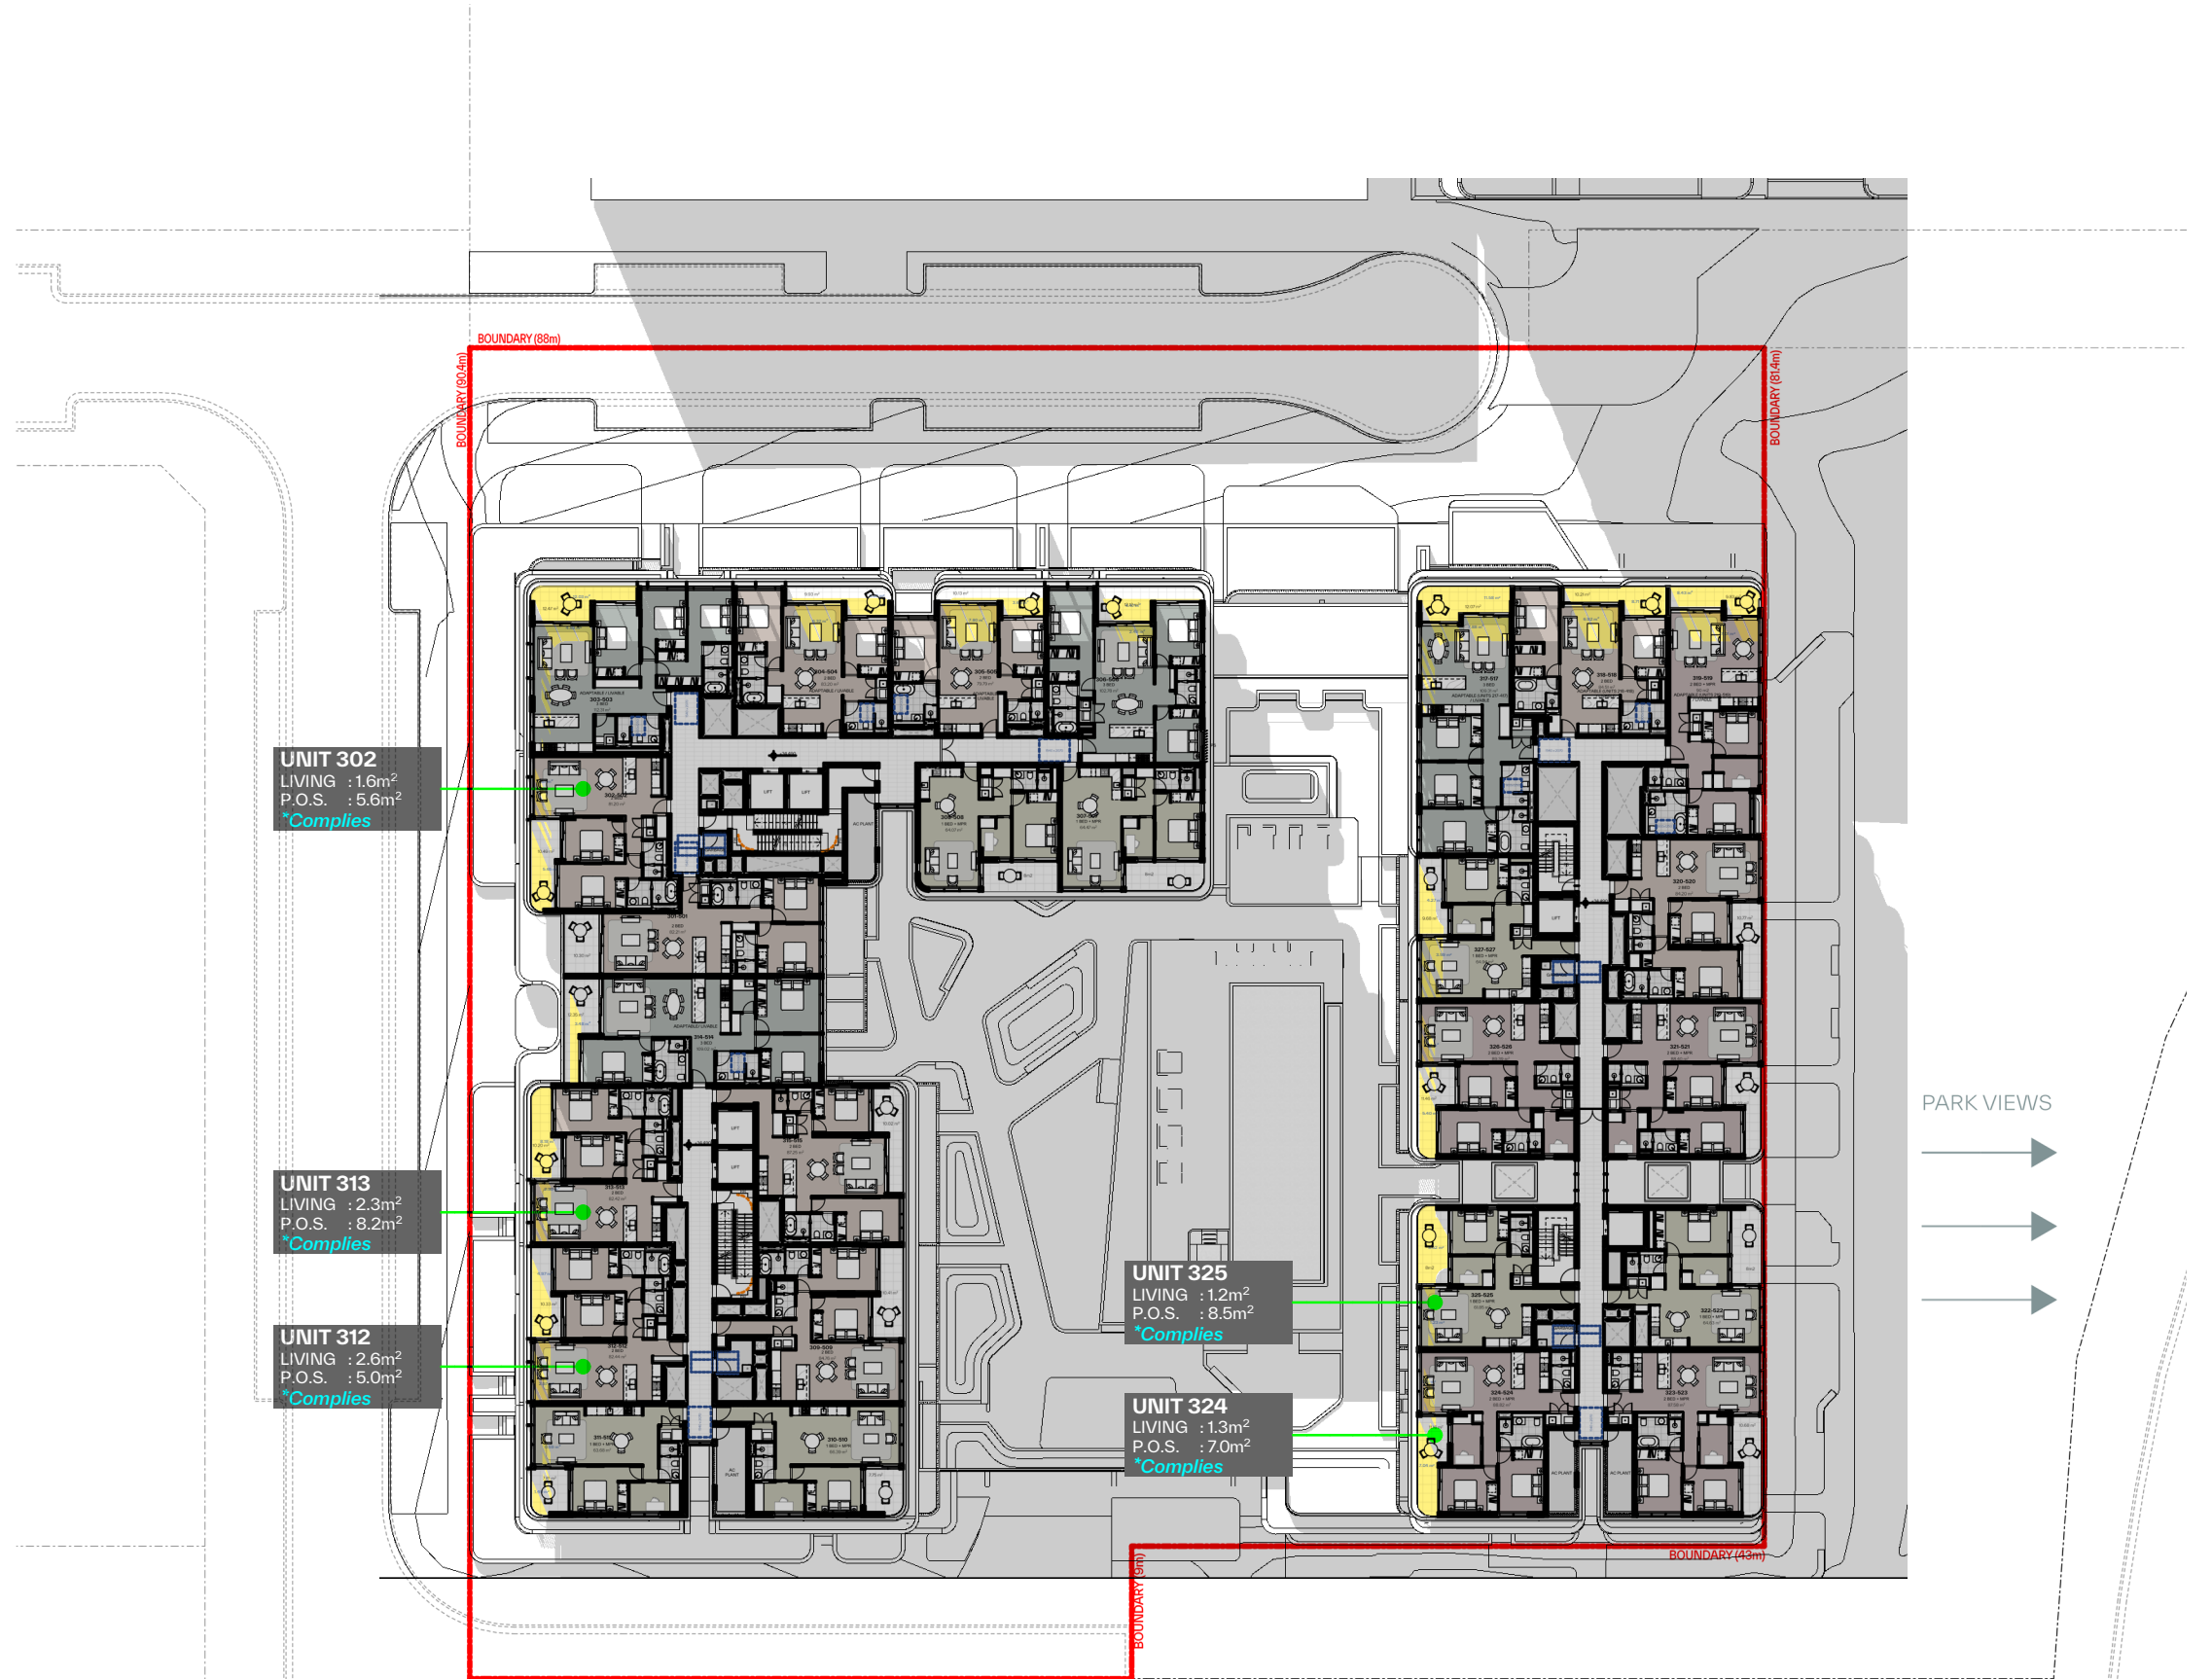


LEVEL 03

WEST FACING UNITS 12 45PM


LOT F PAGEWOOD SHADOW STUDY



UNIT 311
LIVING : 1.5m²
P.O.S. : 4.2m²
*Complies

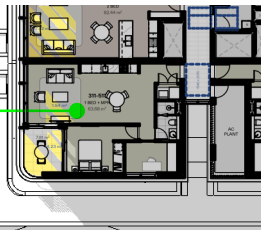

UNIT 311 AT 02 00PM

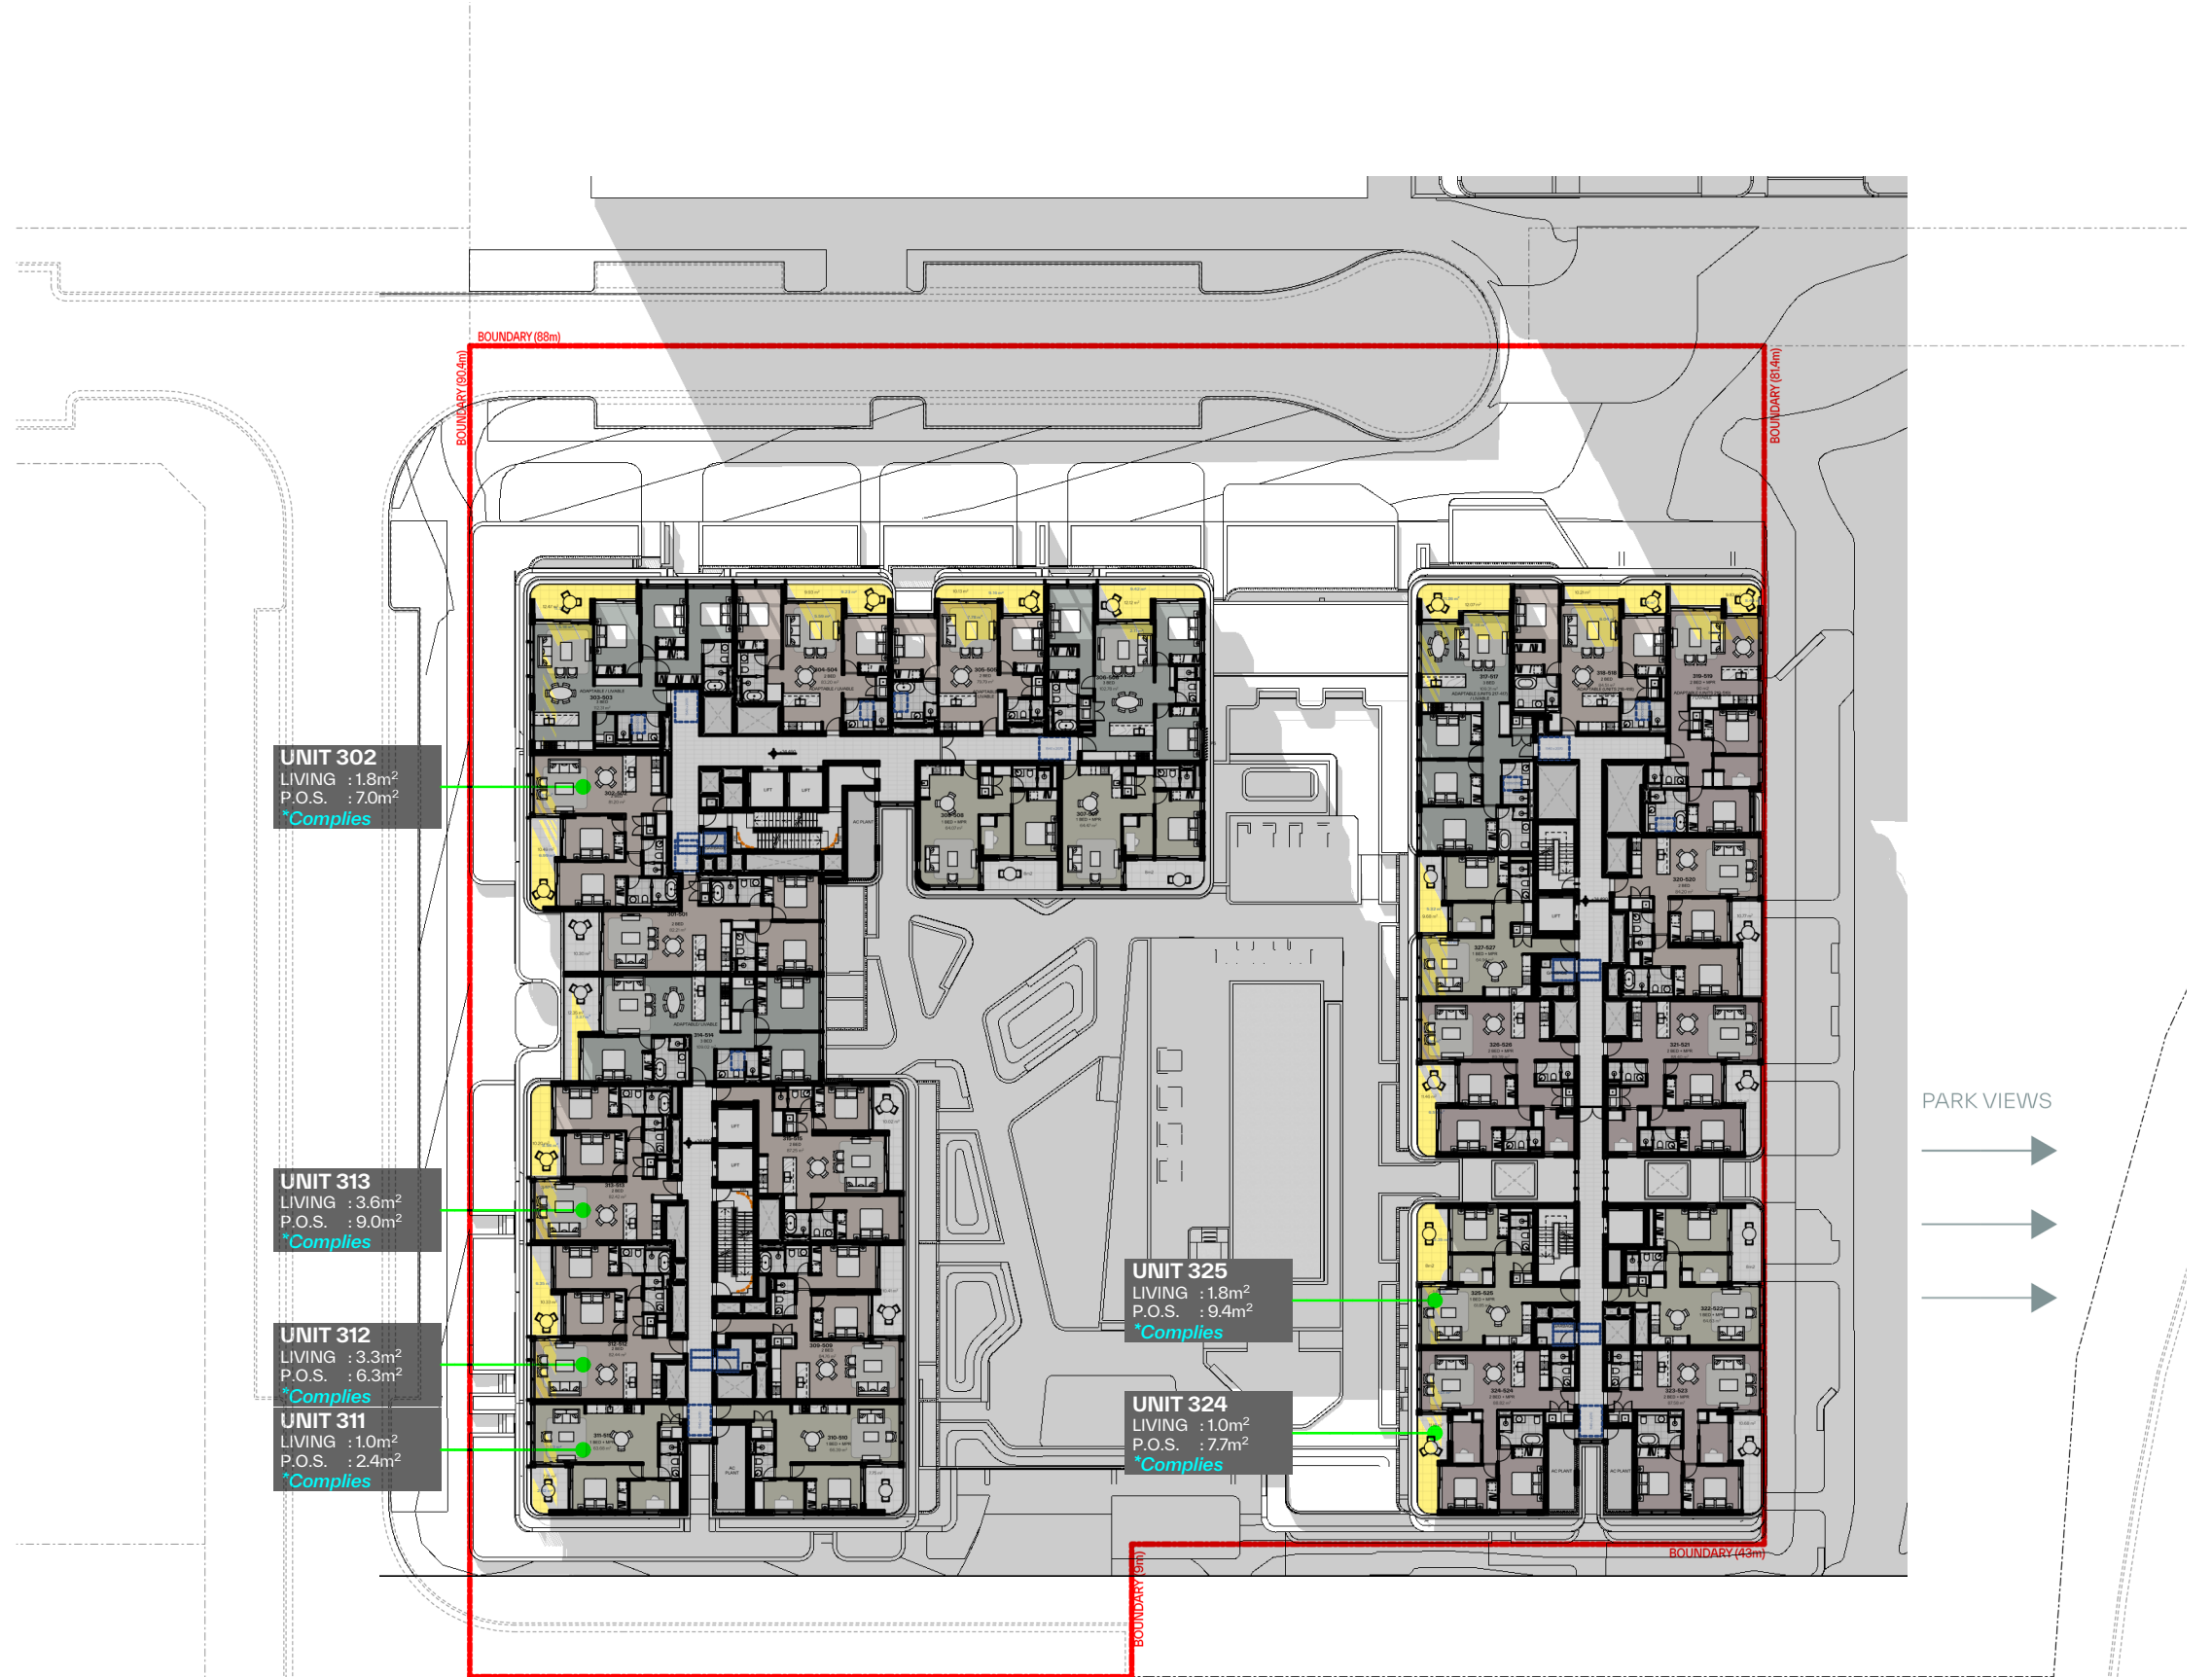

UNIT 302
LIVING : 1.8m²
P.O.S. : 7.0m²
*Complies

UNIT 313
LIVING : 3.6m²
P.O.S. : 9.0m²
*Complies


UNIT 312
LIVING : 3.3m²
P.O.S. : 6.3m²
*Complies

UNIT 311
LIVING : 1.0m²
P.O.S. : 2.4m²
*Complies

UNIT 325
LIVING : 1.8m²
P.O.S. : 9.4m²
*Complies

UNIT 324
LIVING : 1.0m²
P.O.S. : 7.7m²
*Complies



PARK VIEWS

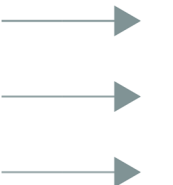

LEVEL 03

WEST FACING UNITS 01 00PM

LOT F PAGEWOOD SHADOW STUDY

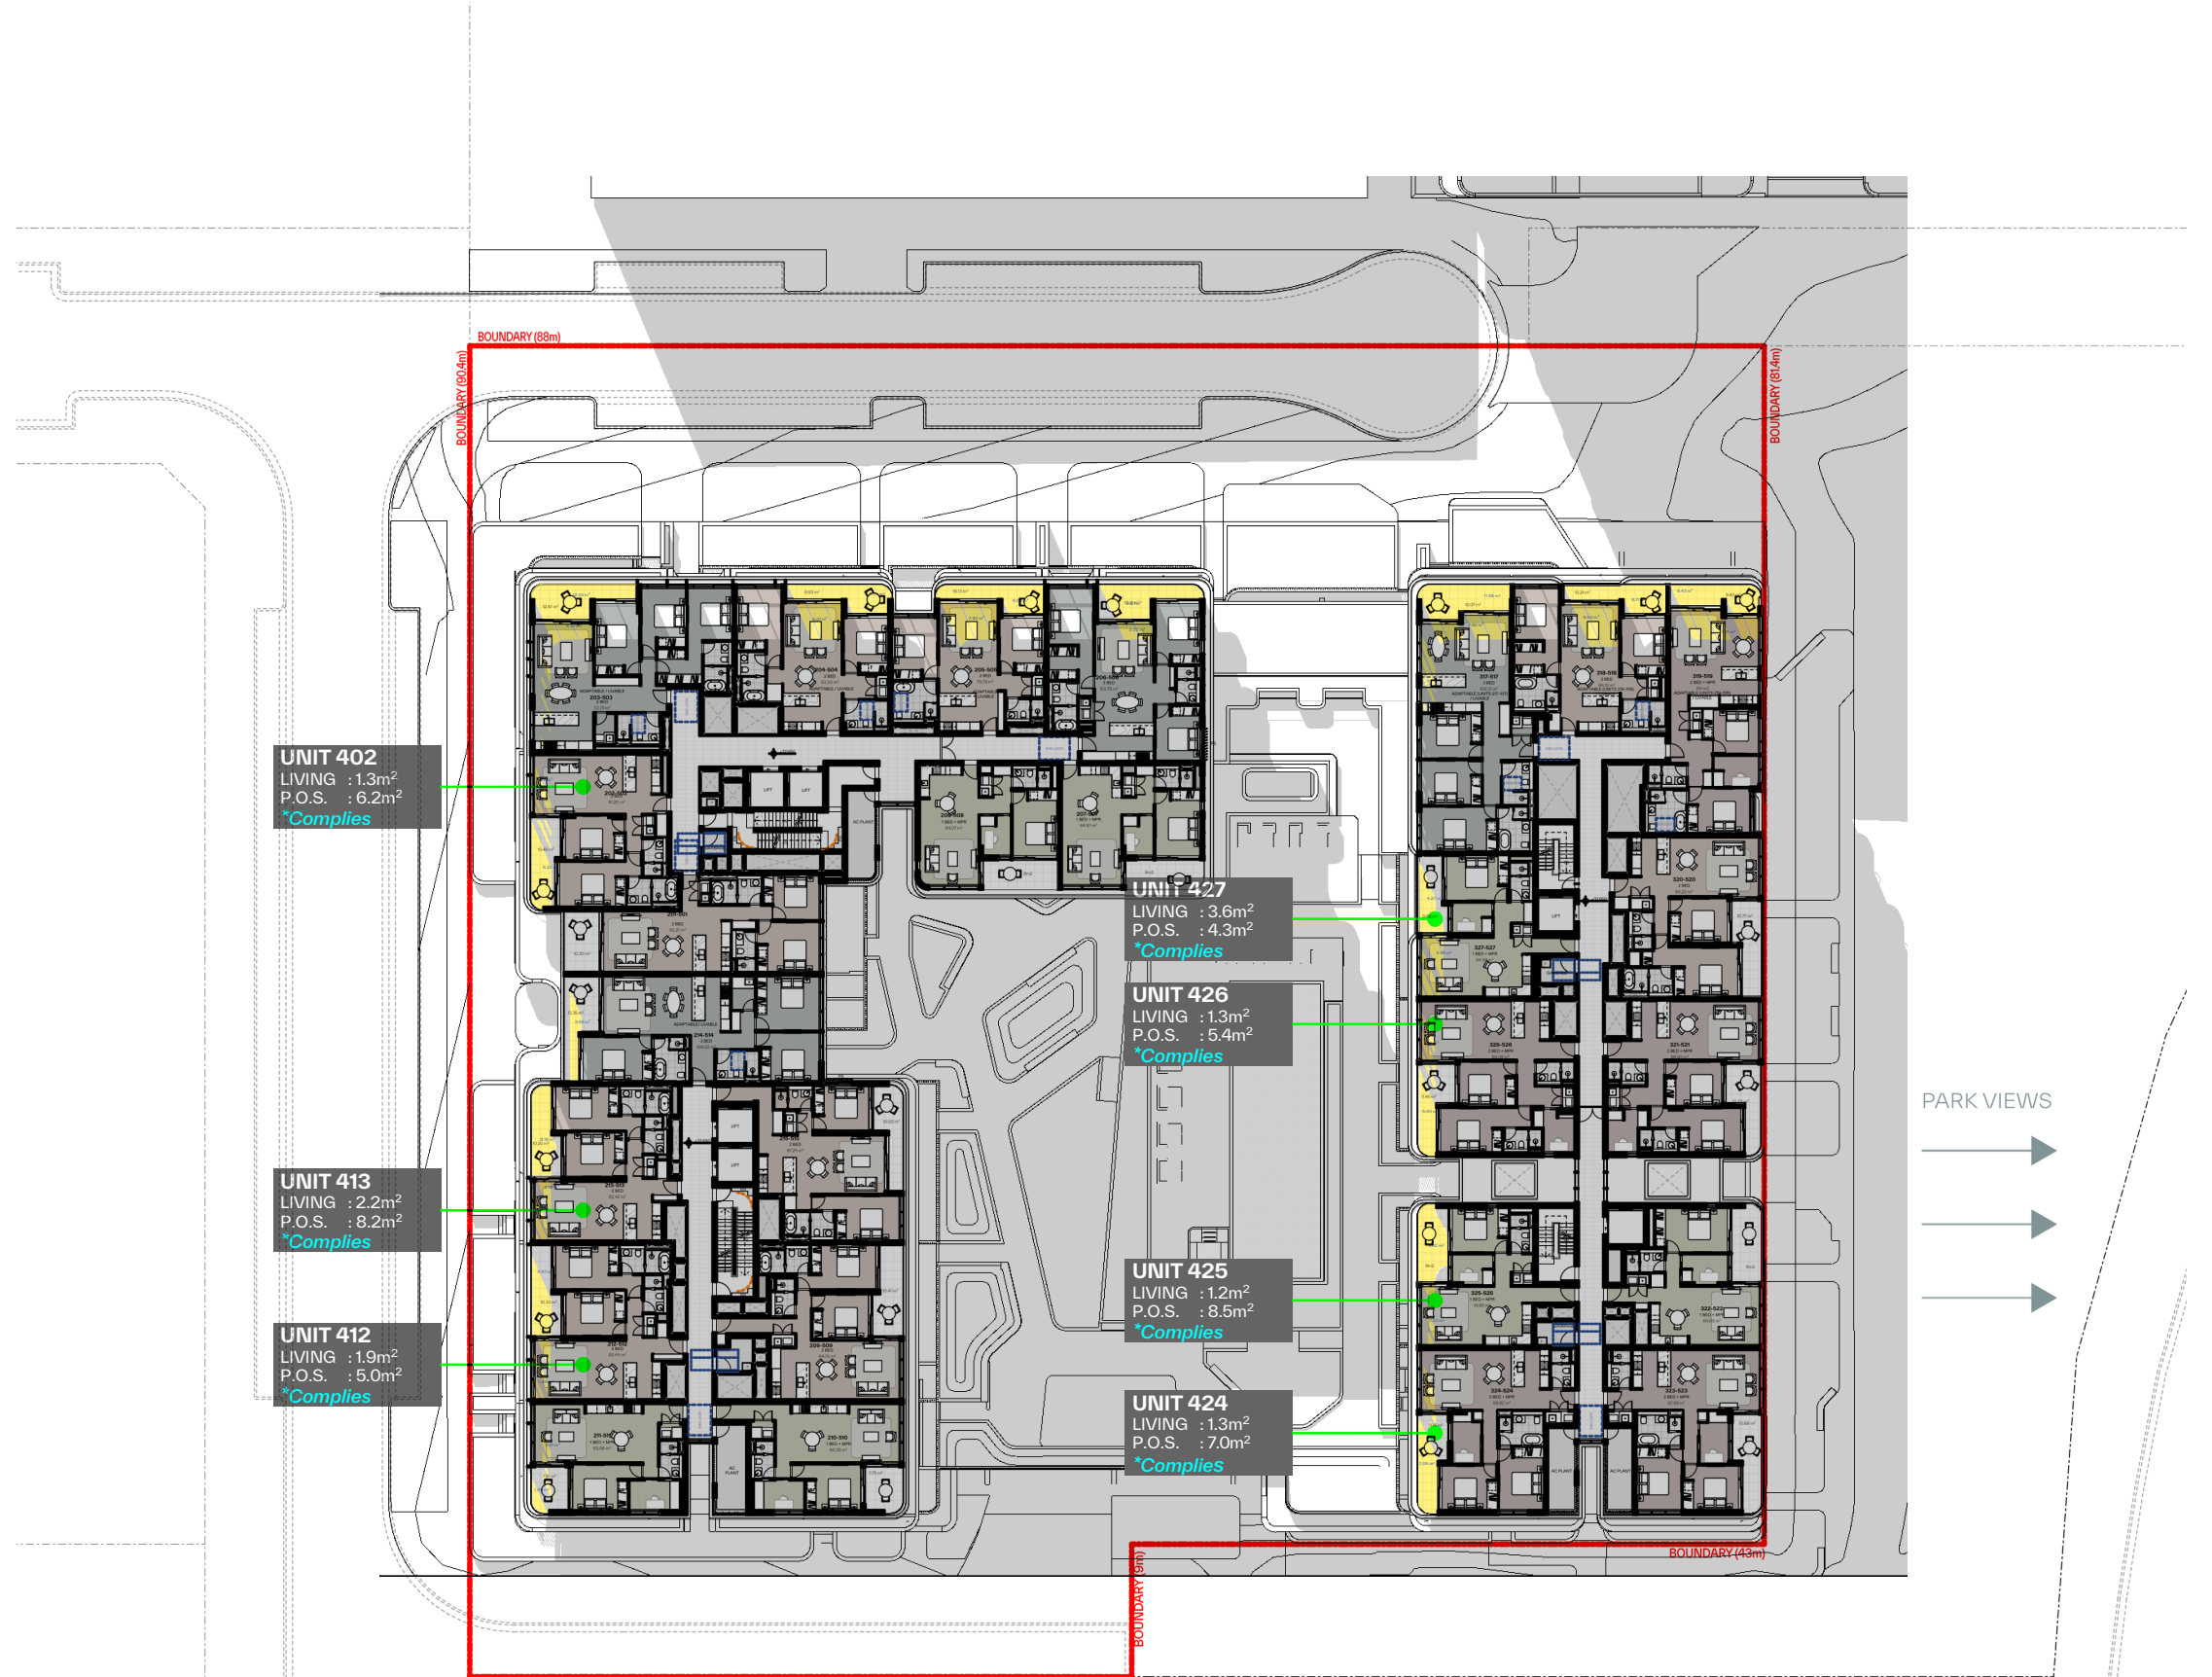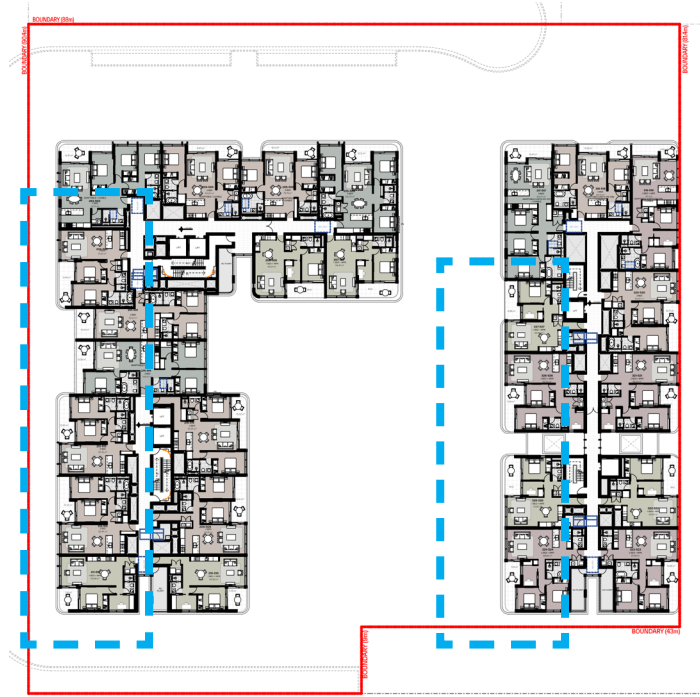

LEVEL 04


WEST FACING UNITS 12 45PM

LOT F PAGEWOOD SHADOW STUDY



UNIT 411
LIVING : 1.5m²
P.O.S. : 4.2m²
*Complies



UNIT 411 AT 02 00PM

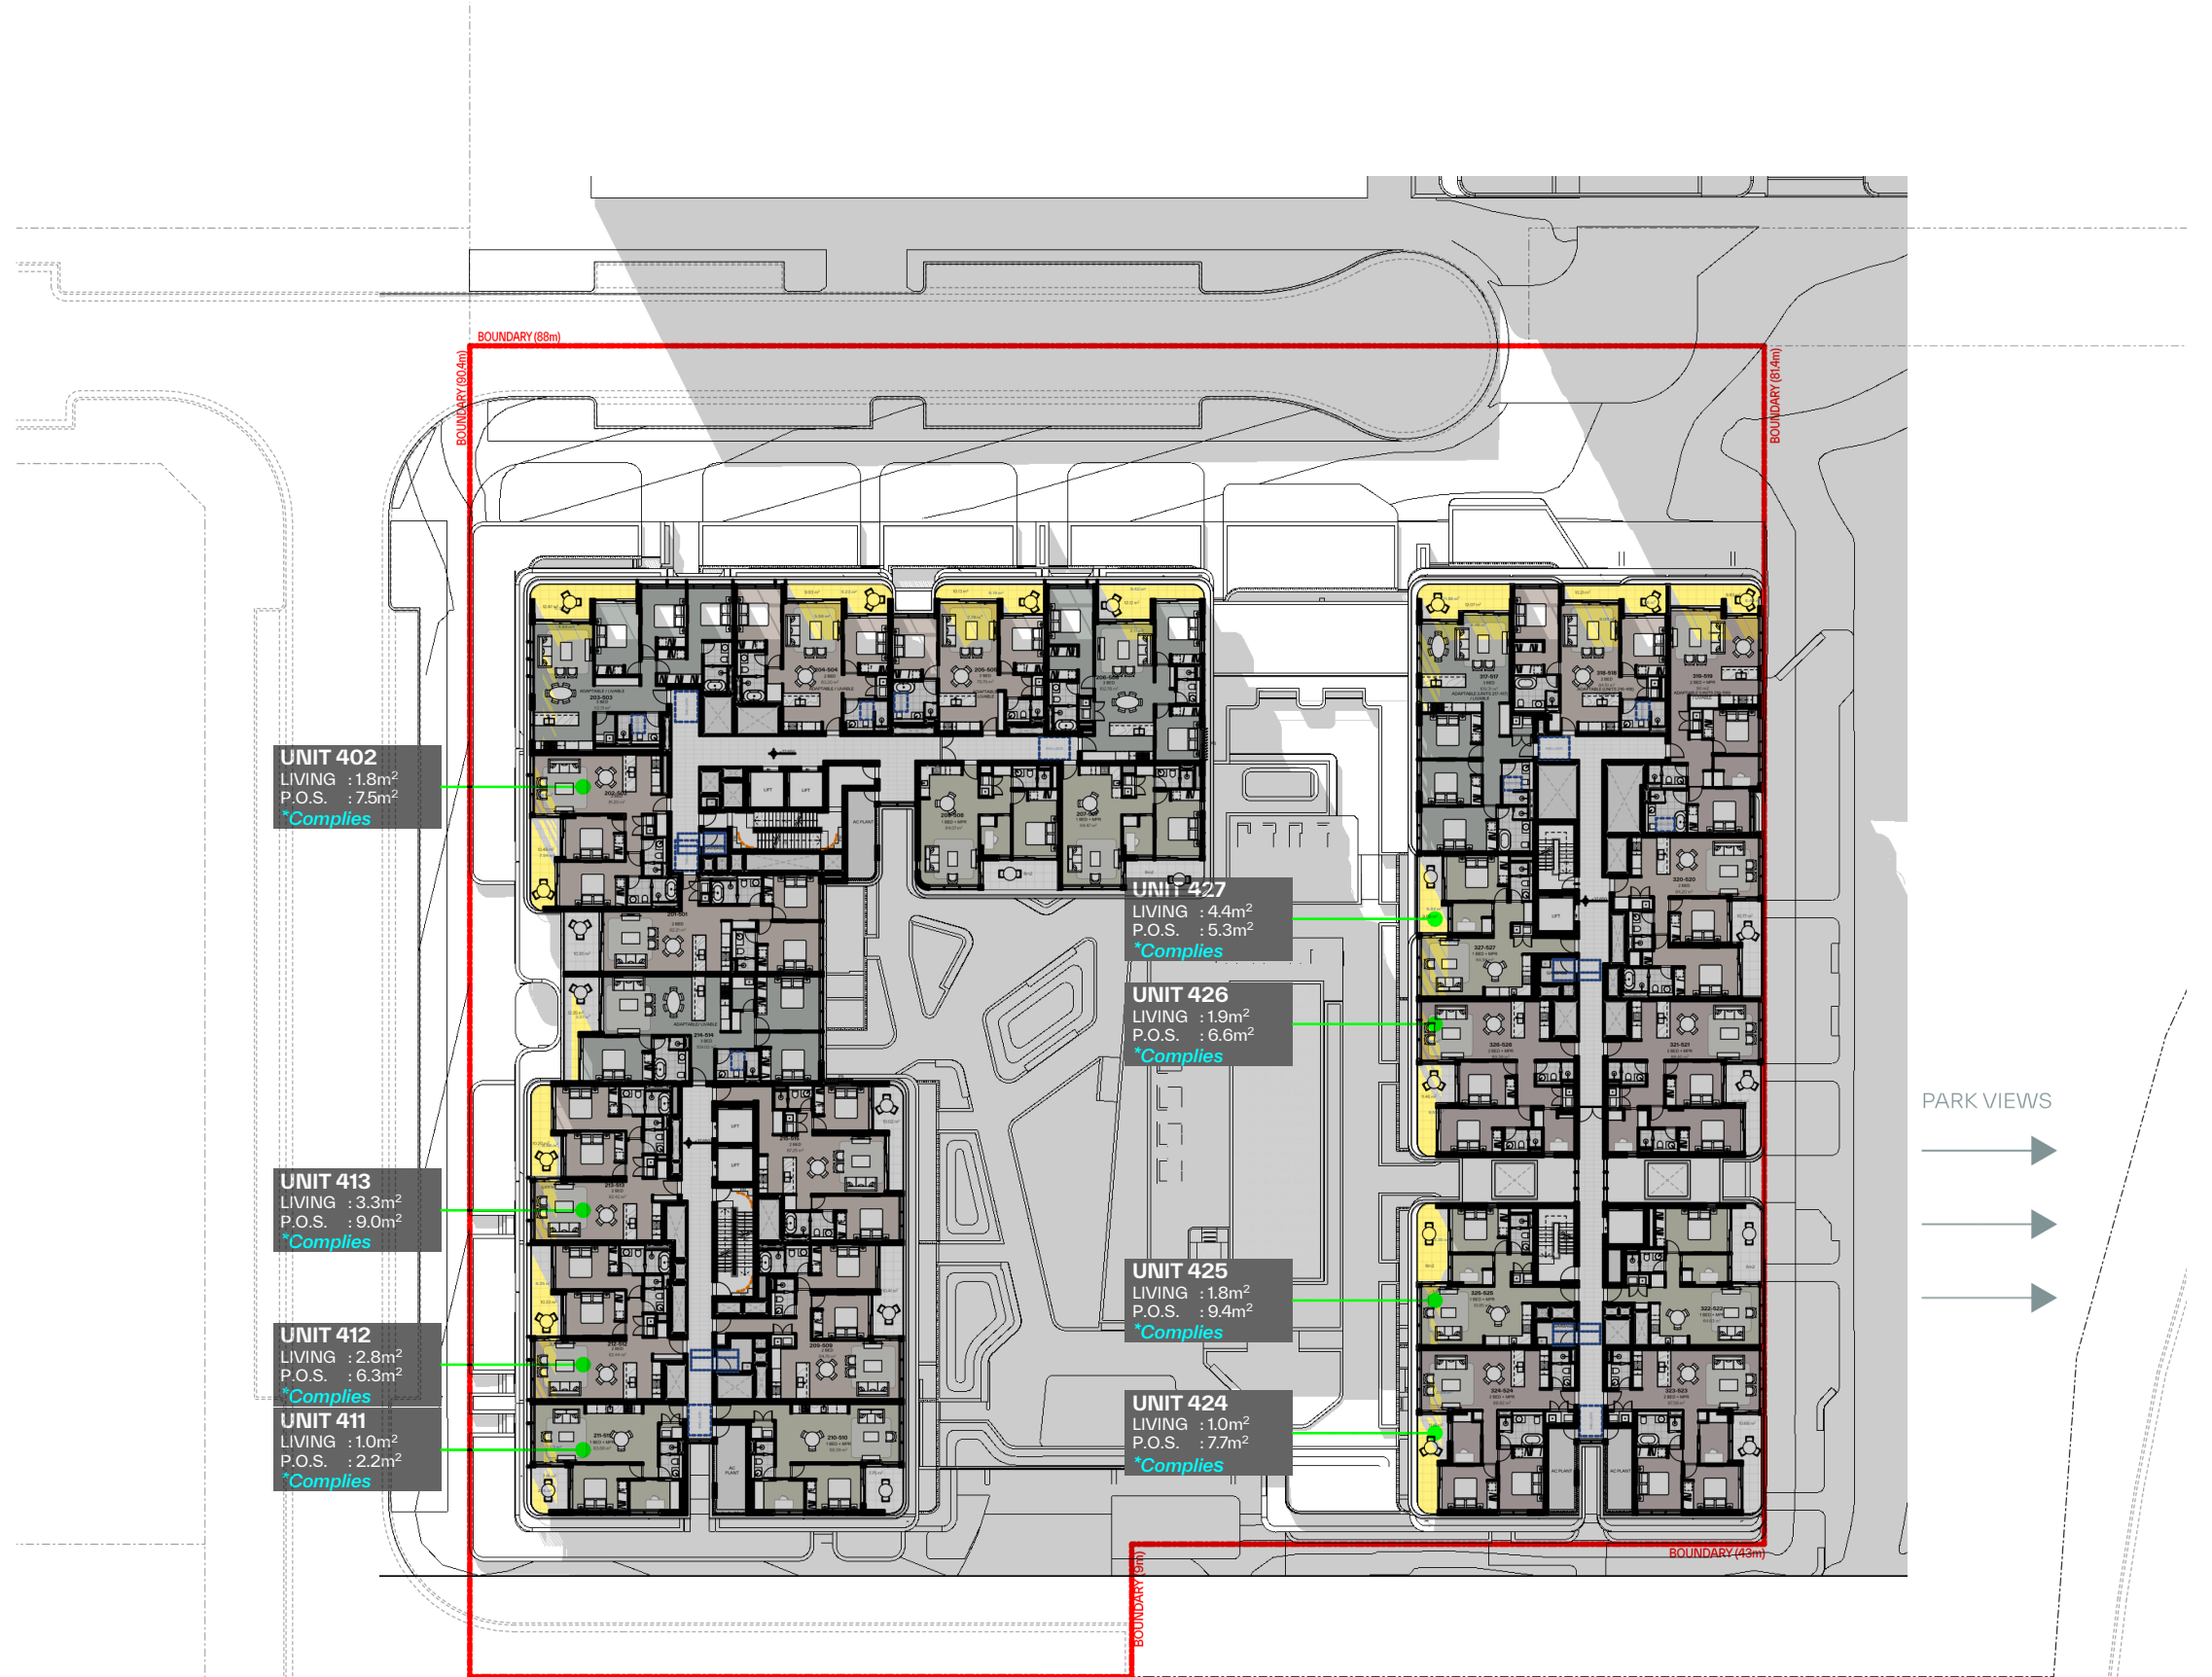

LEVEL 04

WEST FACING UNITS 01 00PM

LOT F PAGEWOOD SHADOW STUDY

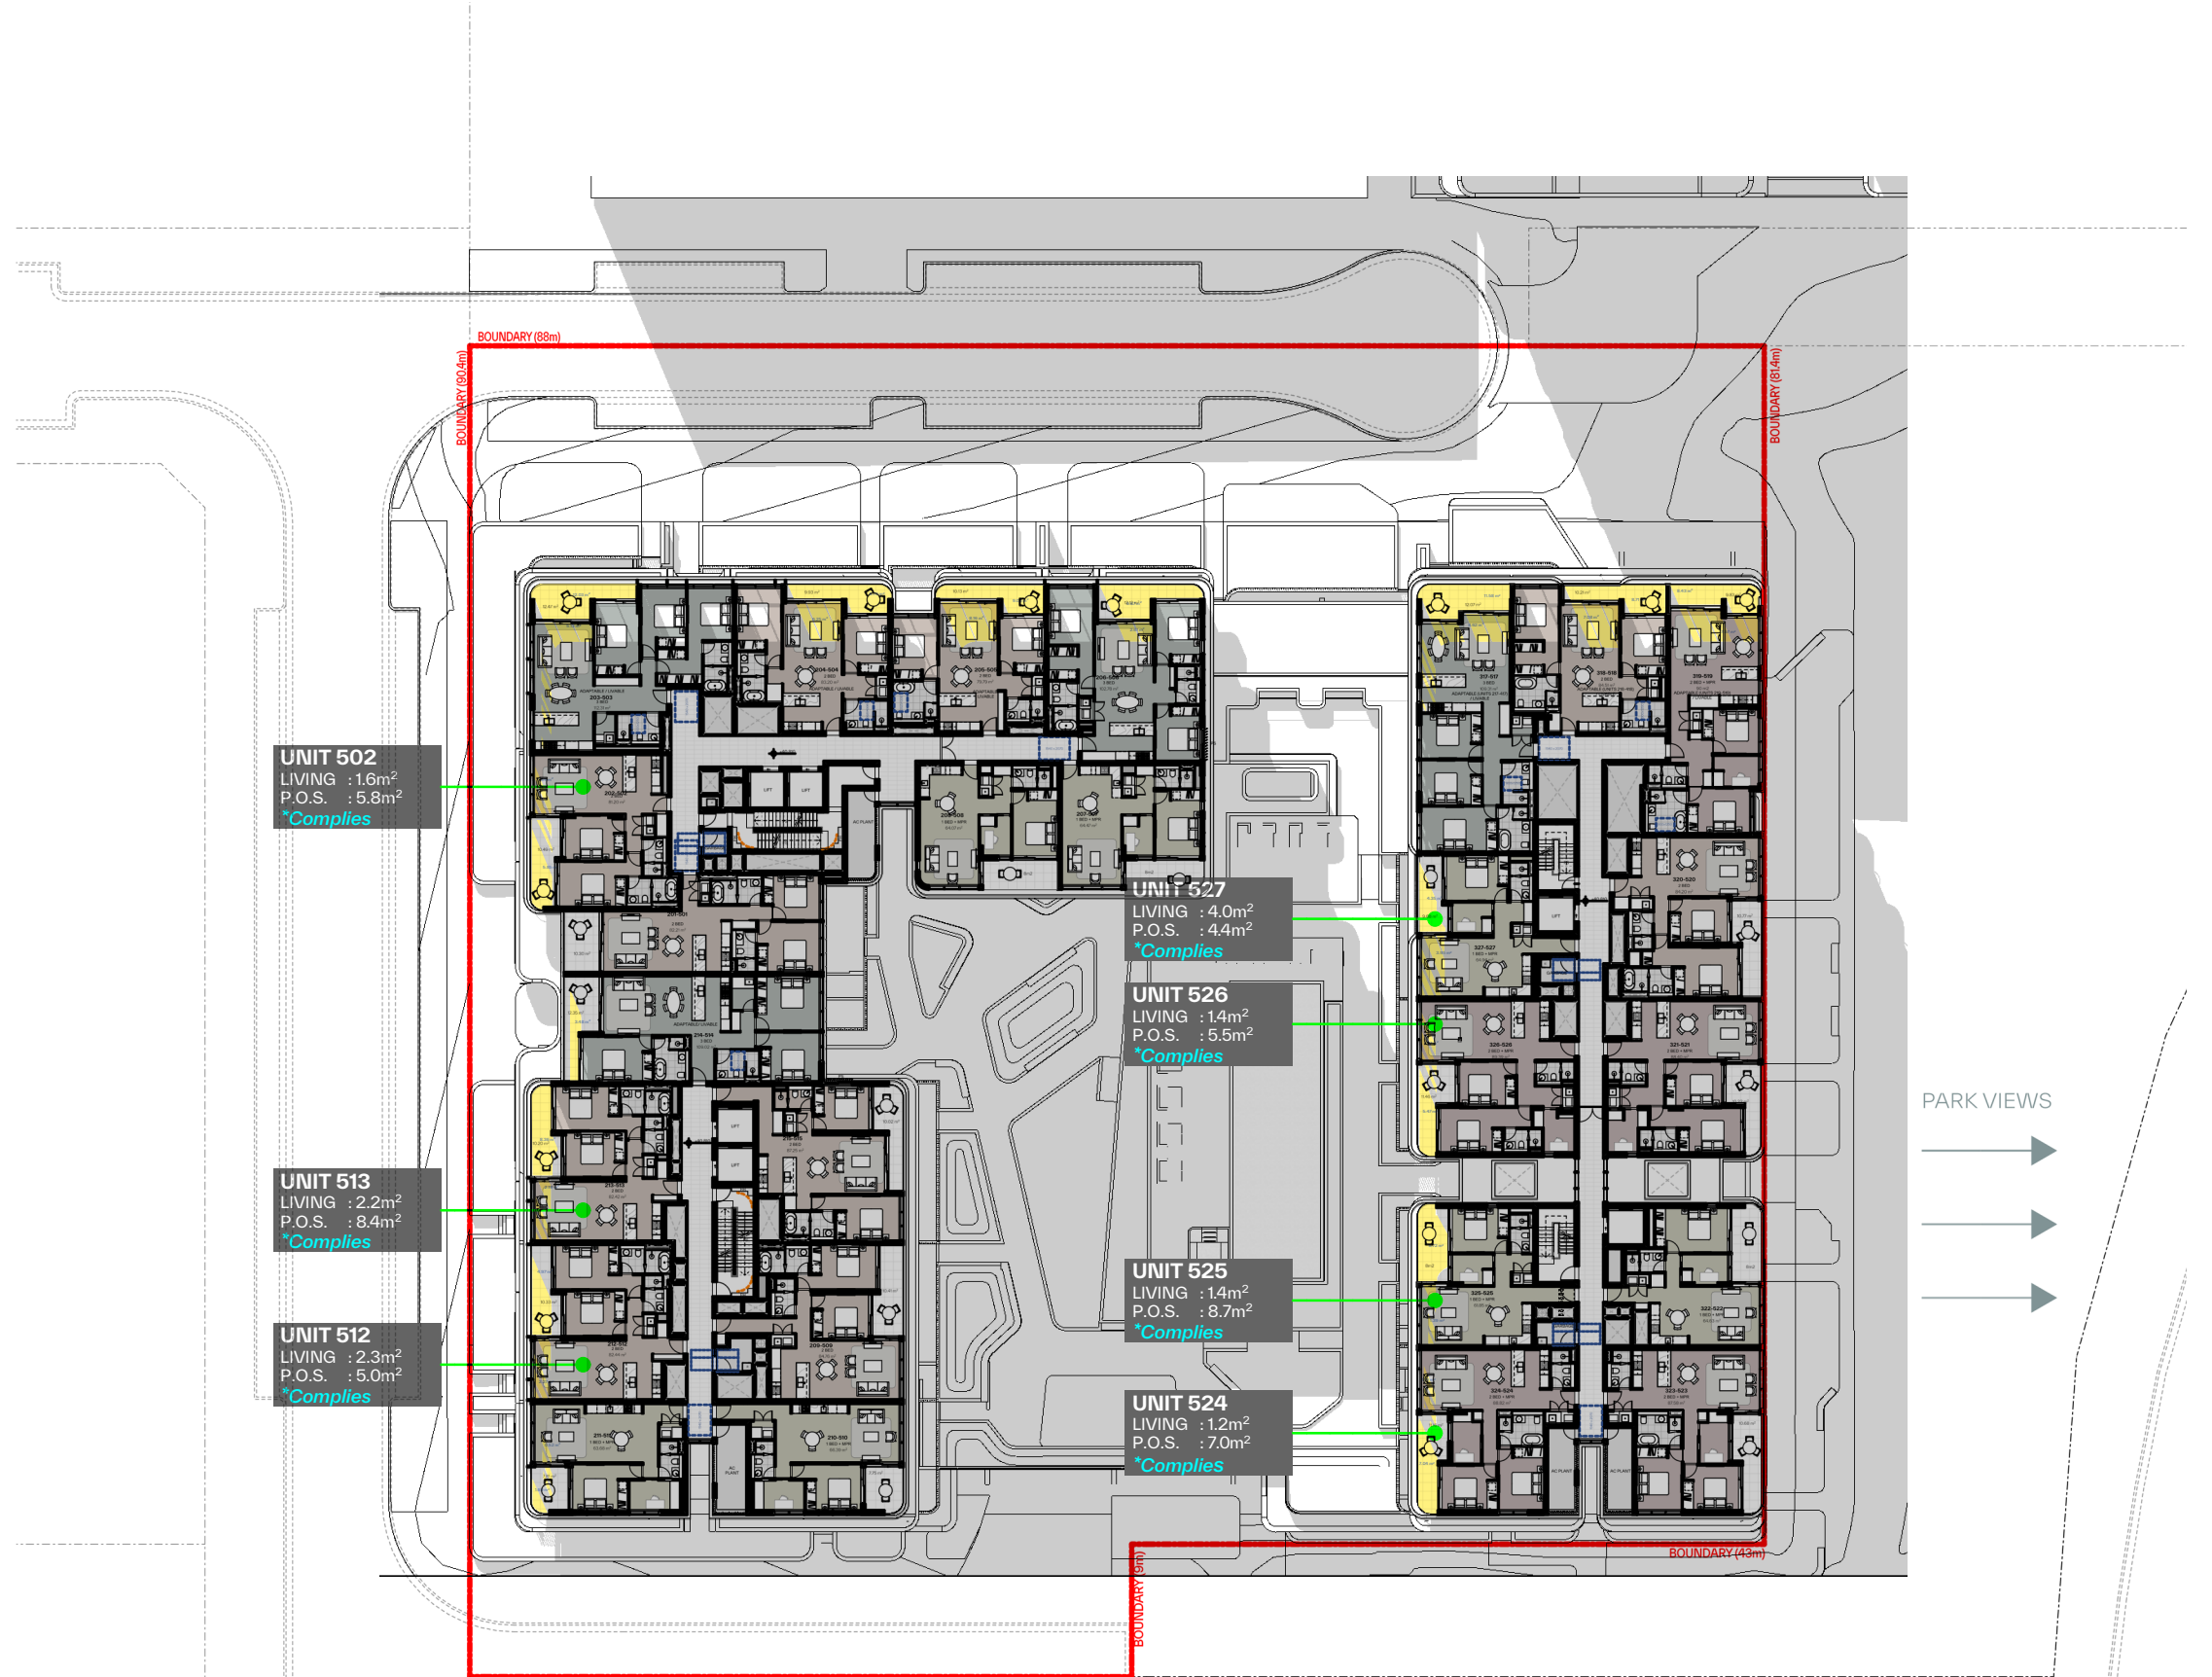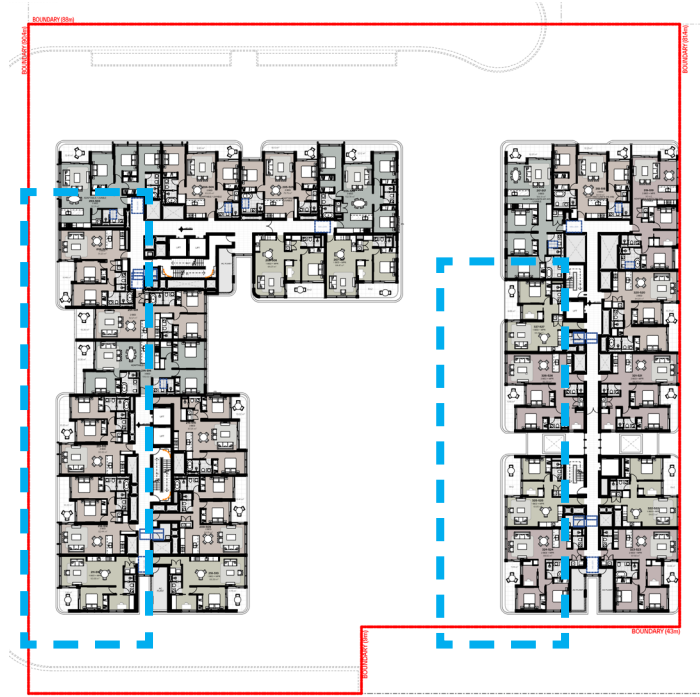

LEVEL 05


WEST FACING UNITS 12 45PM

LOT F PAGEWOOD SHADOW STUDY



UNIT 511
LIVING : 1.8m²
P.O.S. : 4.2m²
*Complies

UNIT 511 AT 02 00PM

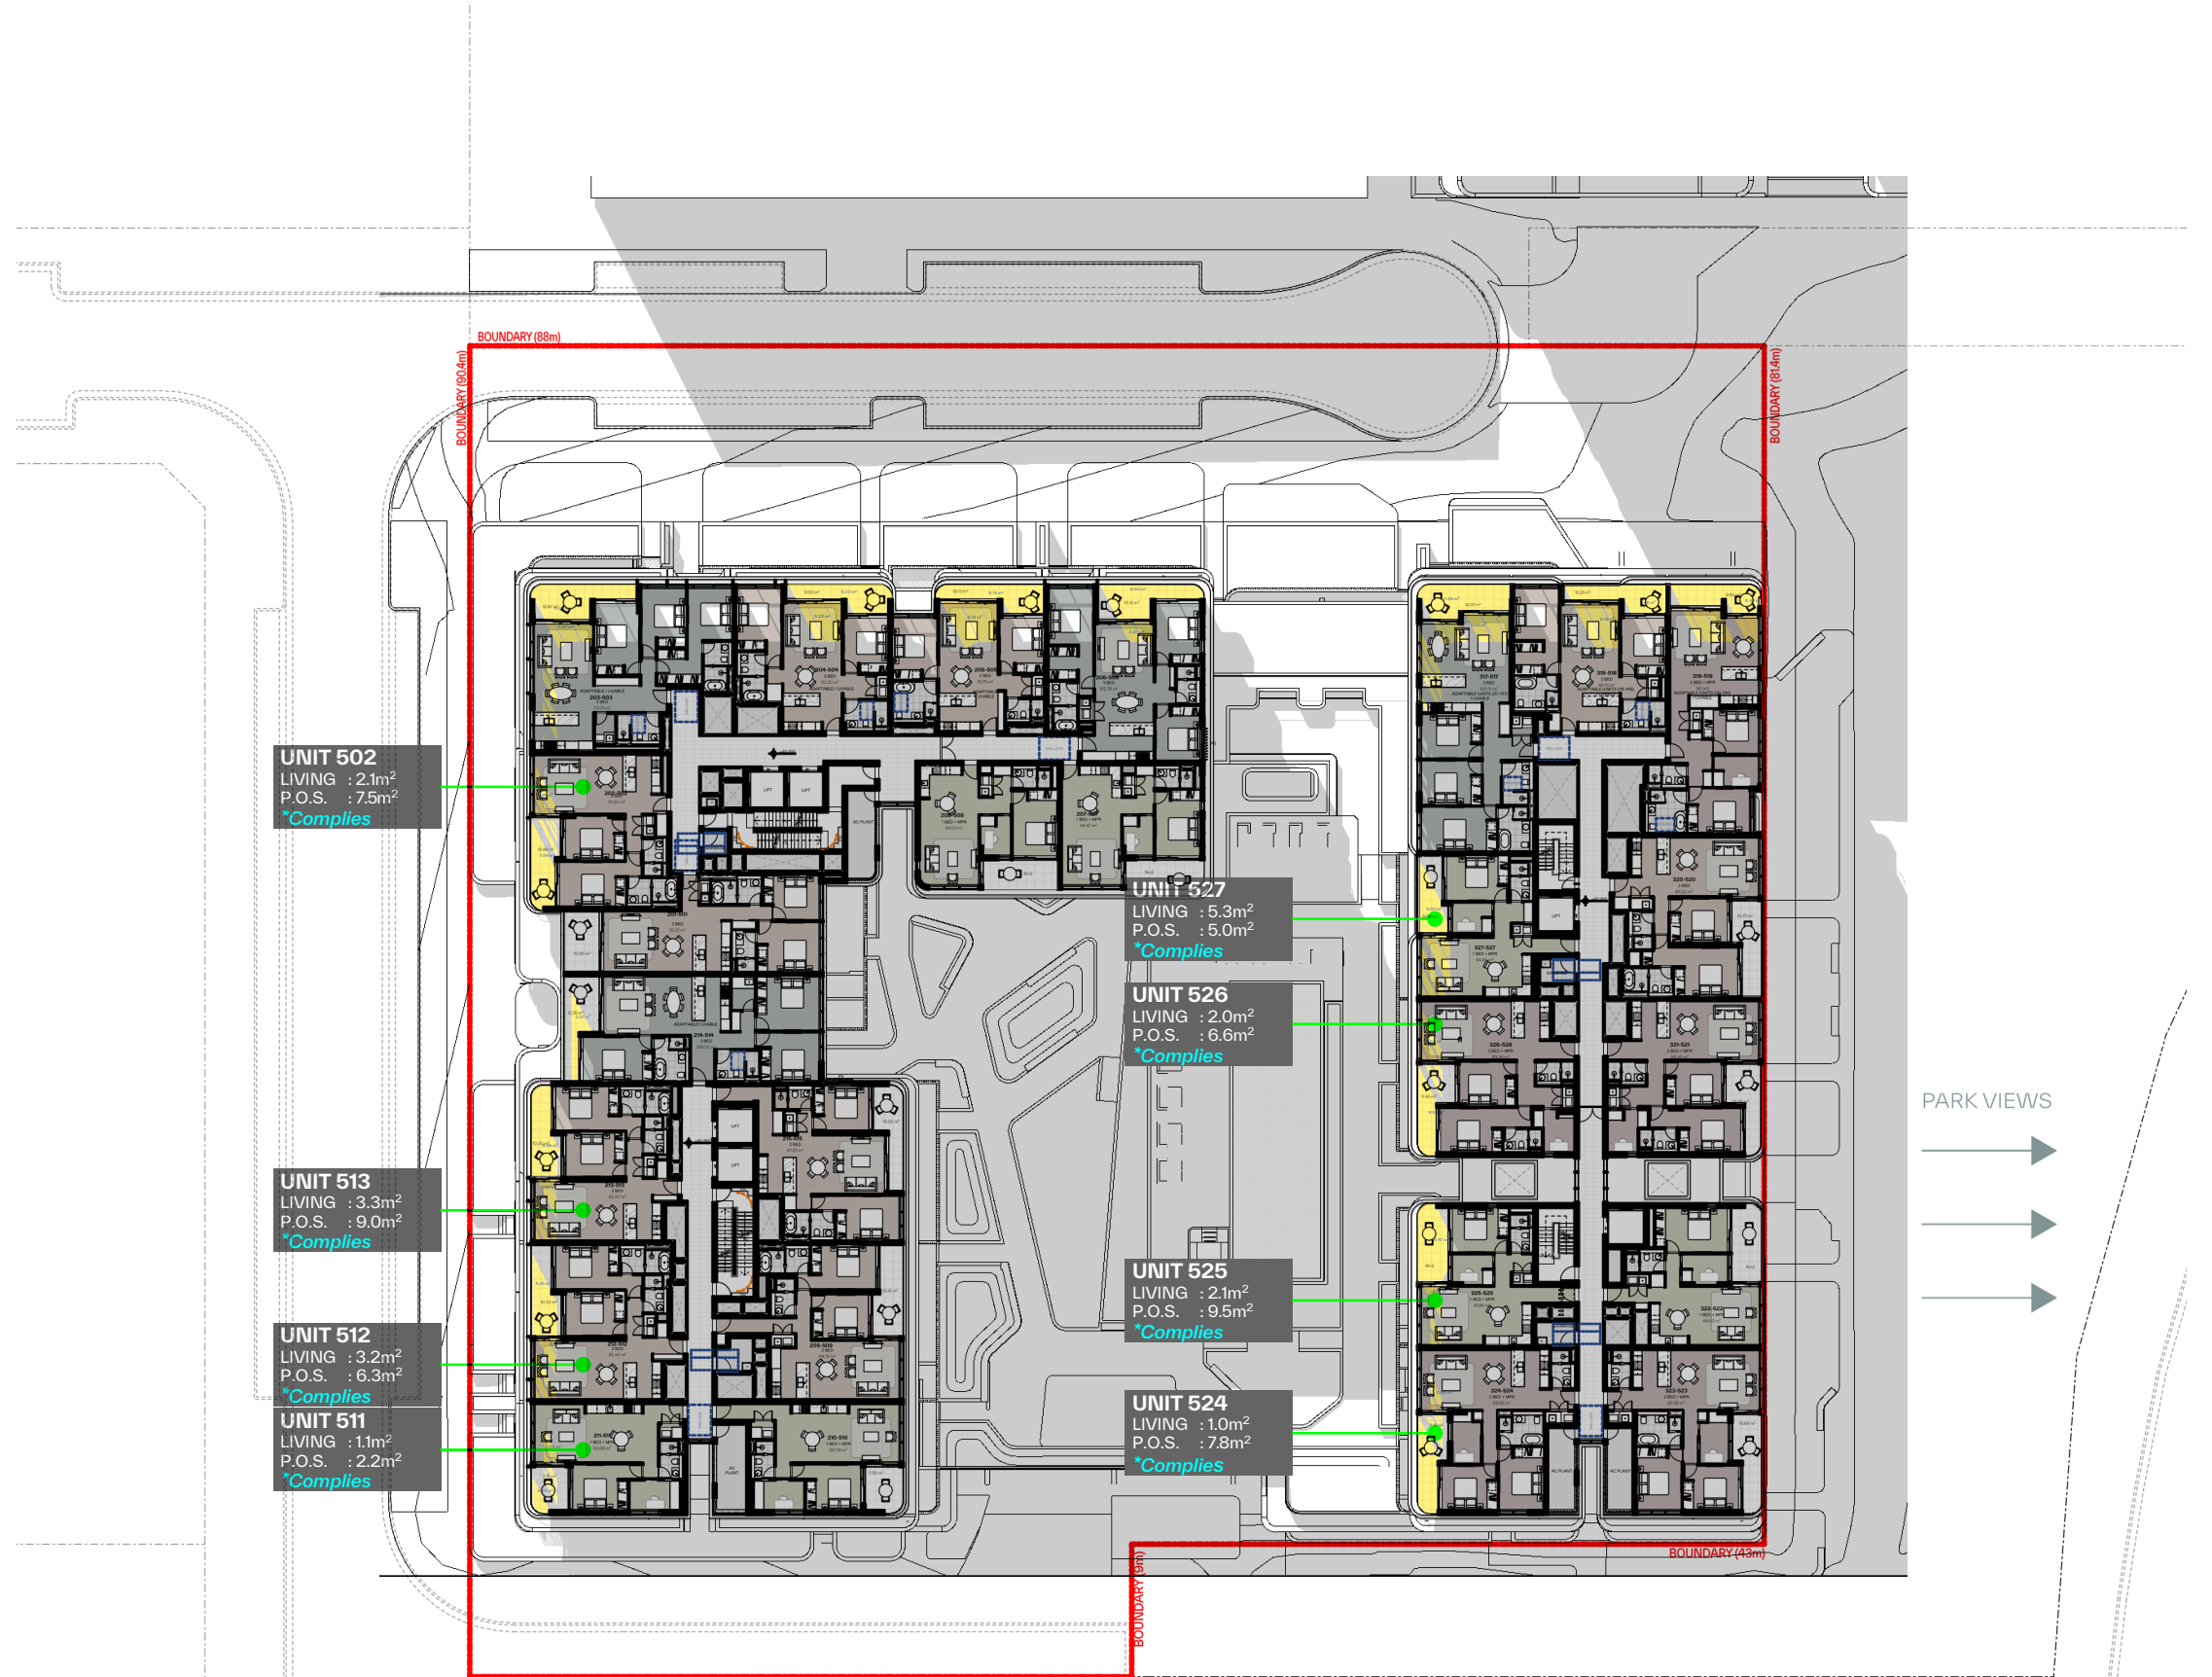

UNIT 502
LIVING : 2.1m²
P.O.S. : 7.5m²
*Complies

UNIT 527
LIVING : 5.3m²
P.O.S. : 5.0m²
*Complies

UNIT 526
LIVING : 2.0m²
P.O.S. : 6.6m²
*Complies

UNIT 513
LIVING : 3.3m²
P.O.S. : 9.0m²
*Complies


UNIT 525
LIVING : 2.1m²
P.O.S. : 9.5m²
*Complies

UNIT 512
LIVING : 3.2m²
P.O.S. : 6.3m²
*Complies

UNIT 524
LIVING : 1.0m²
P.O.S. : 7.8m²
*Complies

UNIT 511
LIVING : 1.1m²
P.O.S. : 2.2m²
*Complies



PARK VIEWS

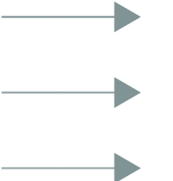

LEVEL 05

WEST FACING UNITS 01 00PM


LOT F PAGEWOOD SHADOW STUDY

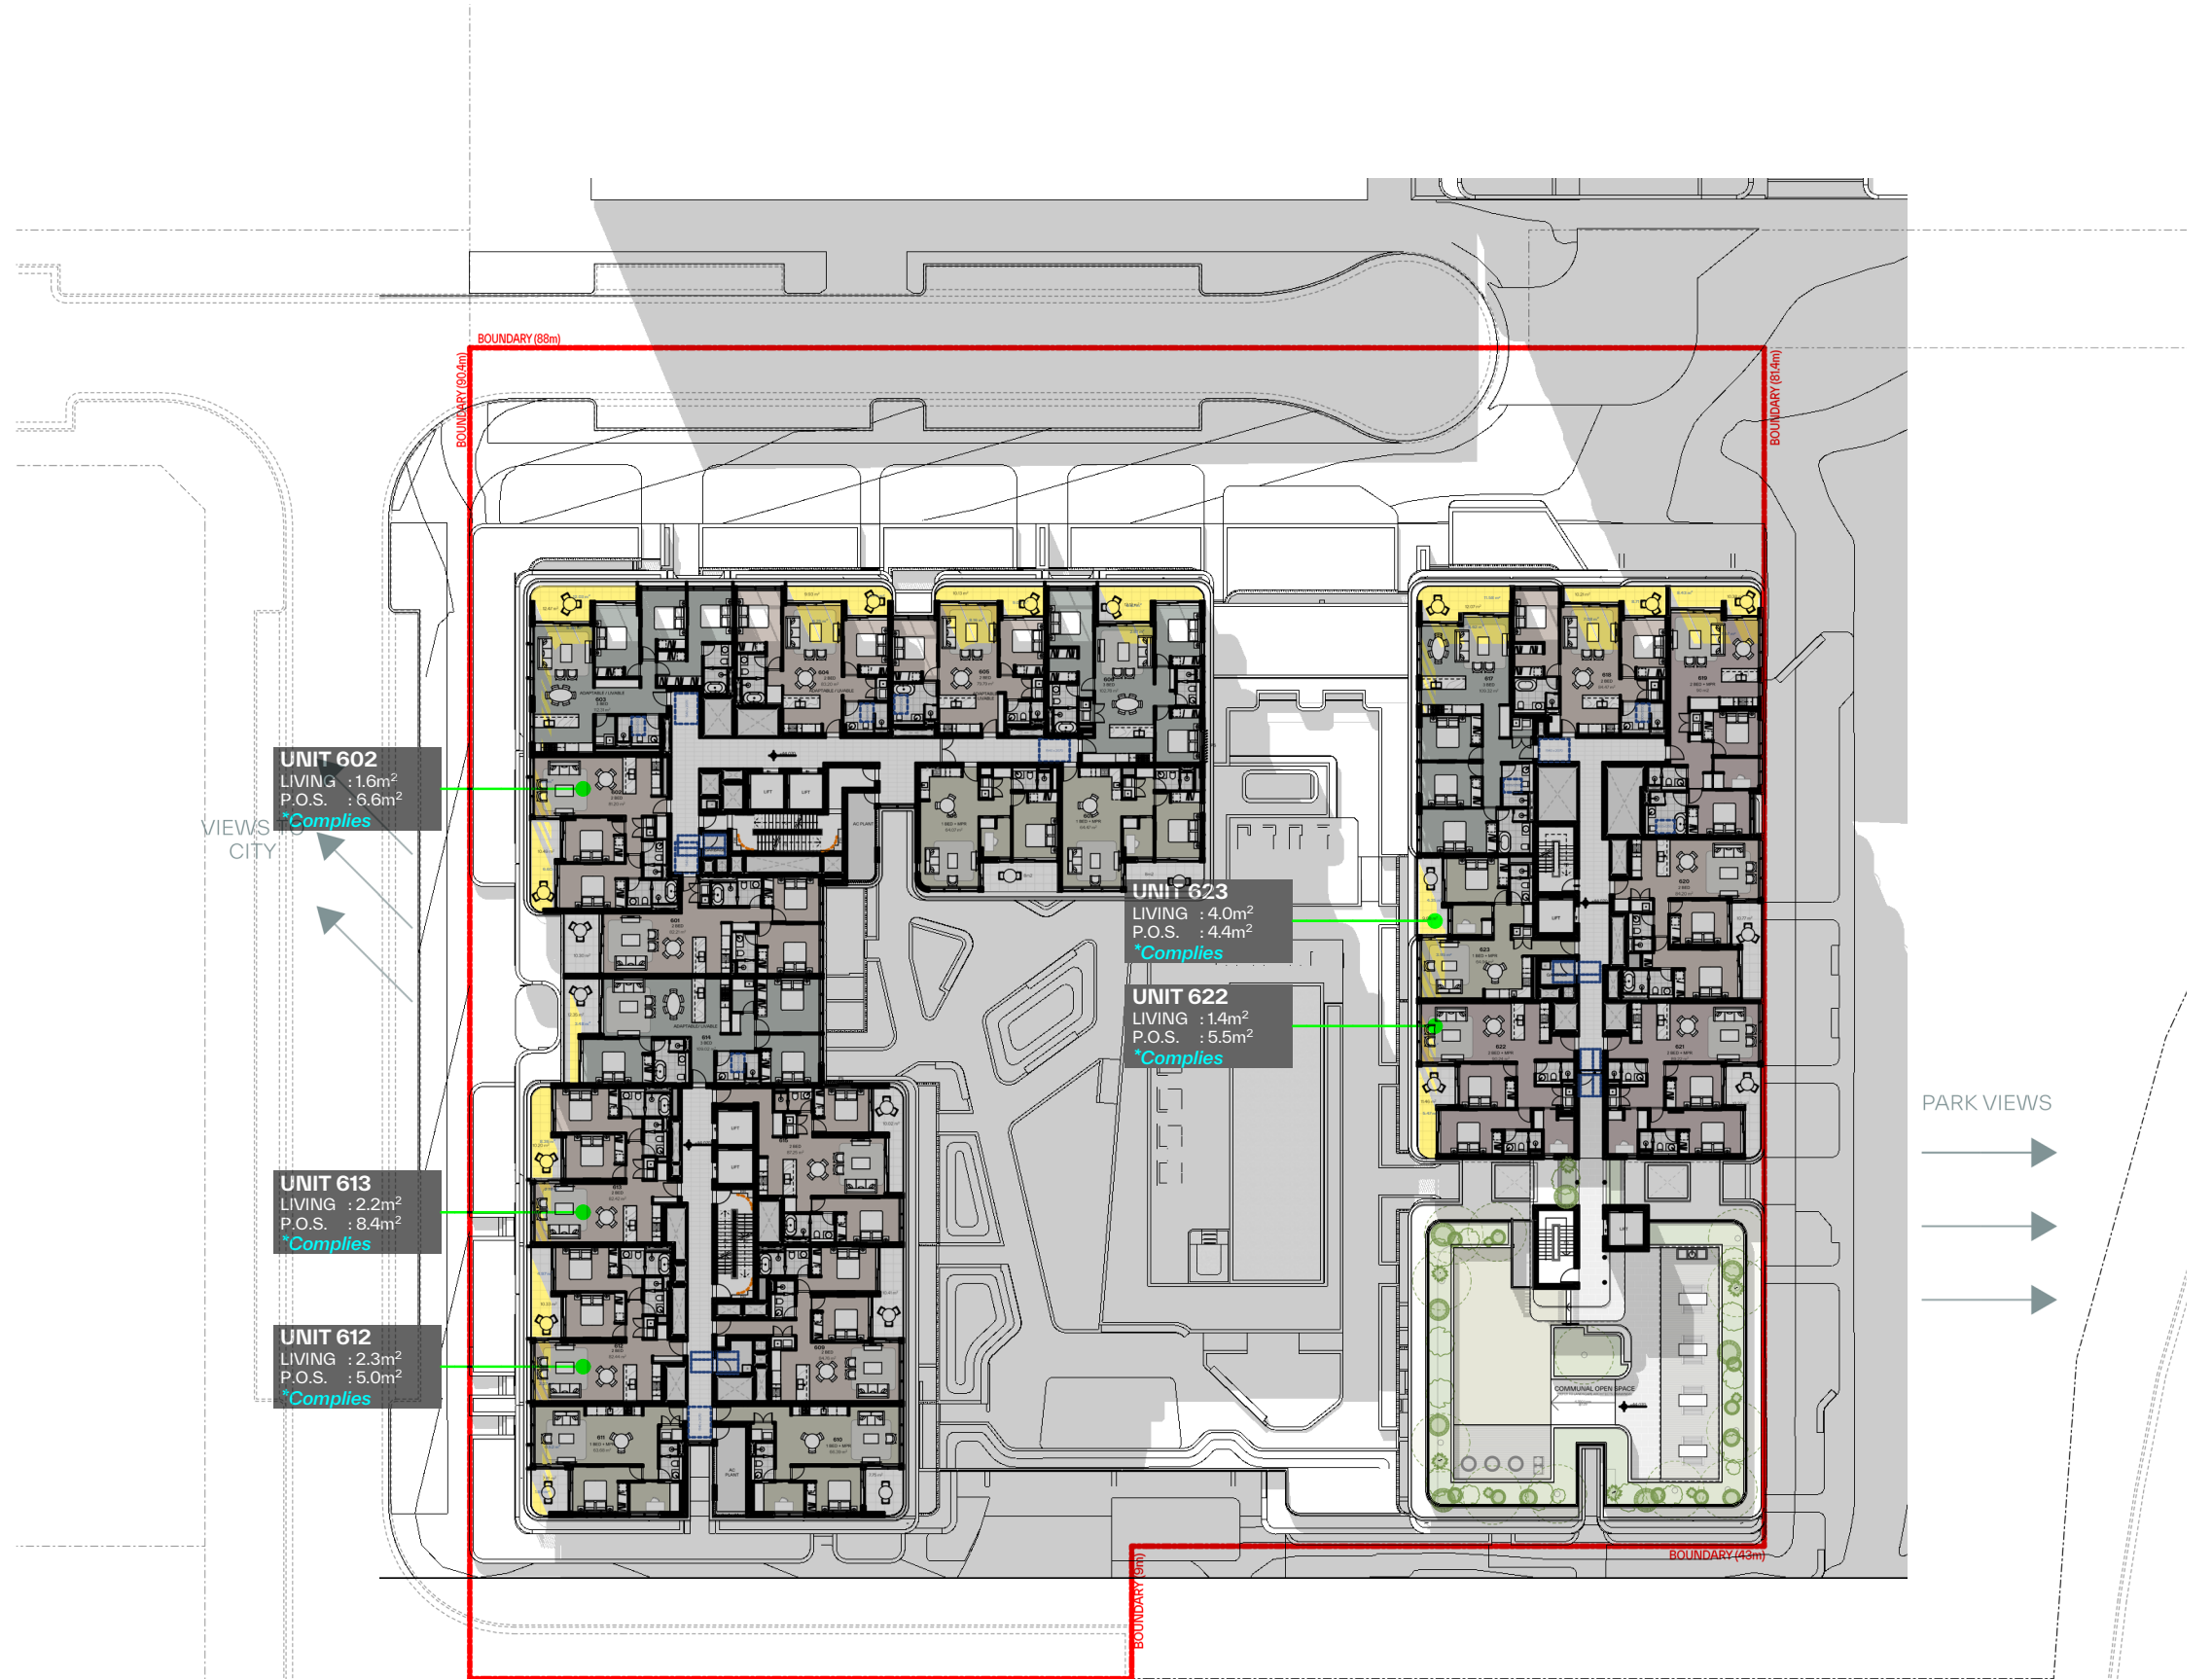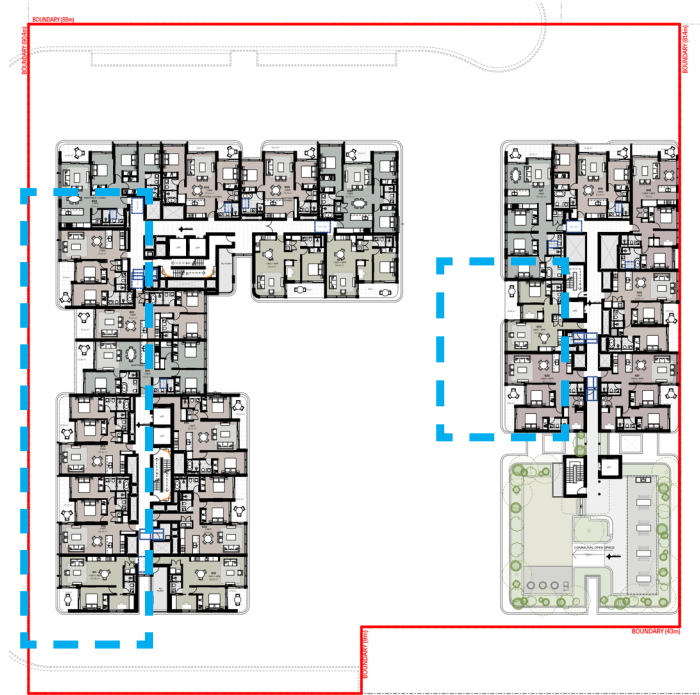


LEVEL 06

WEST FACING UNITS 12 45PM

LOT F PAGEWOOD SHADOW STUDY


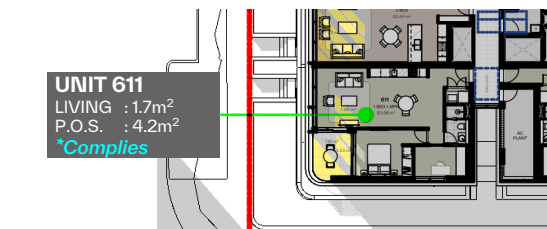


UNIT 611 AT 02 00PM

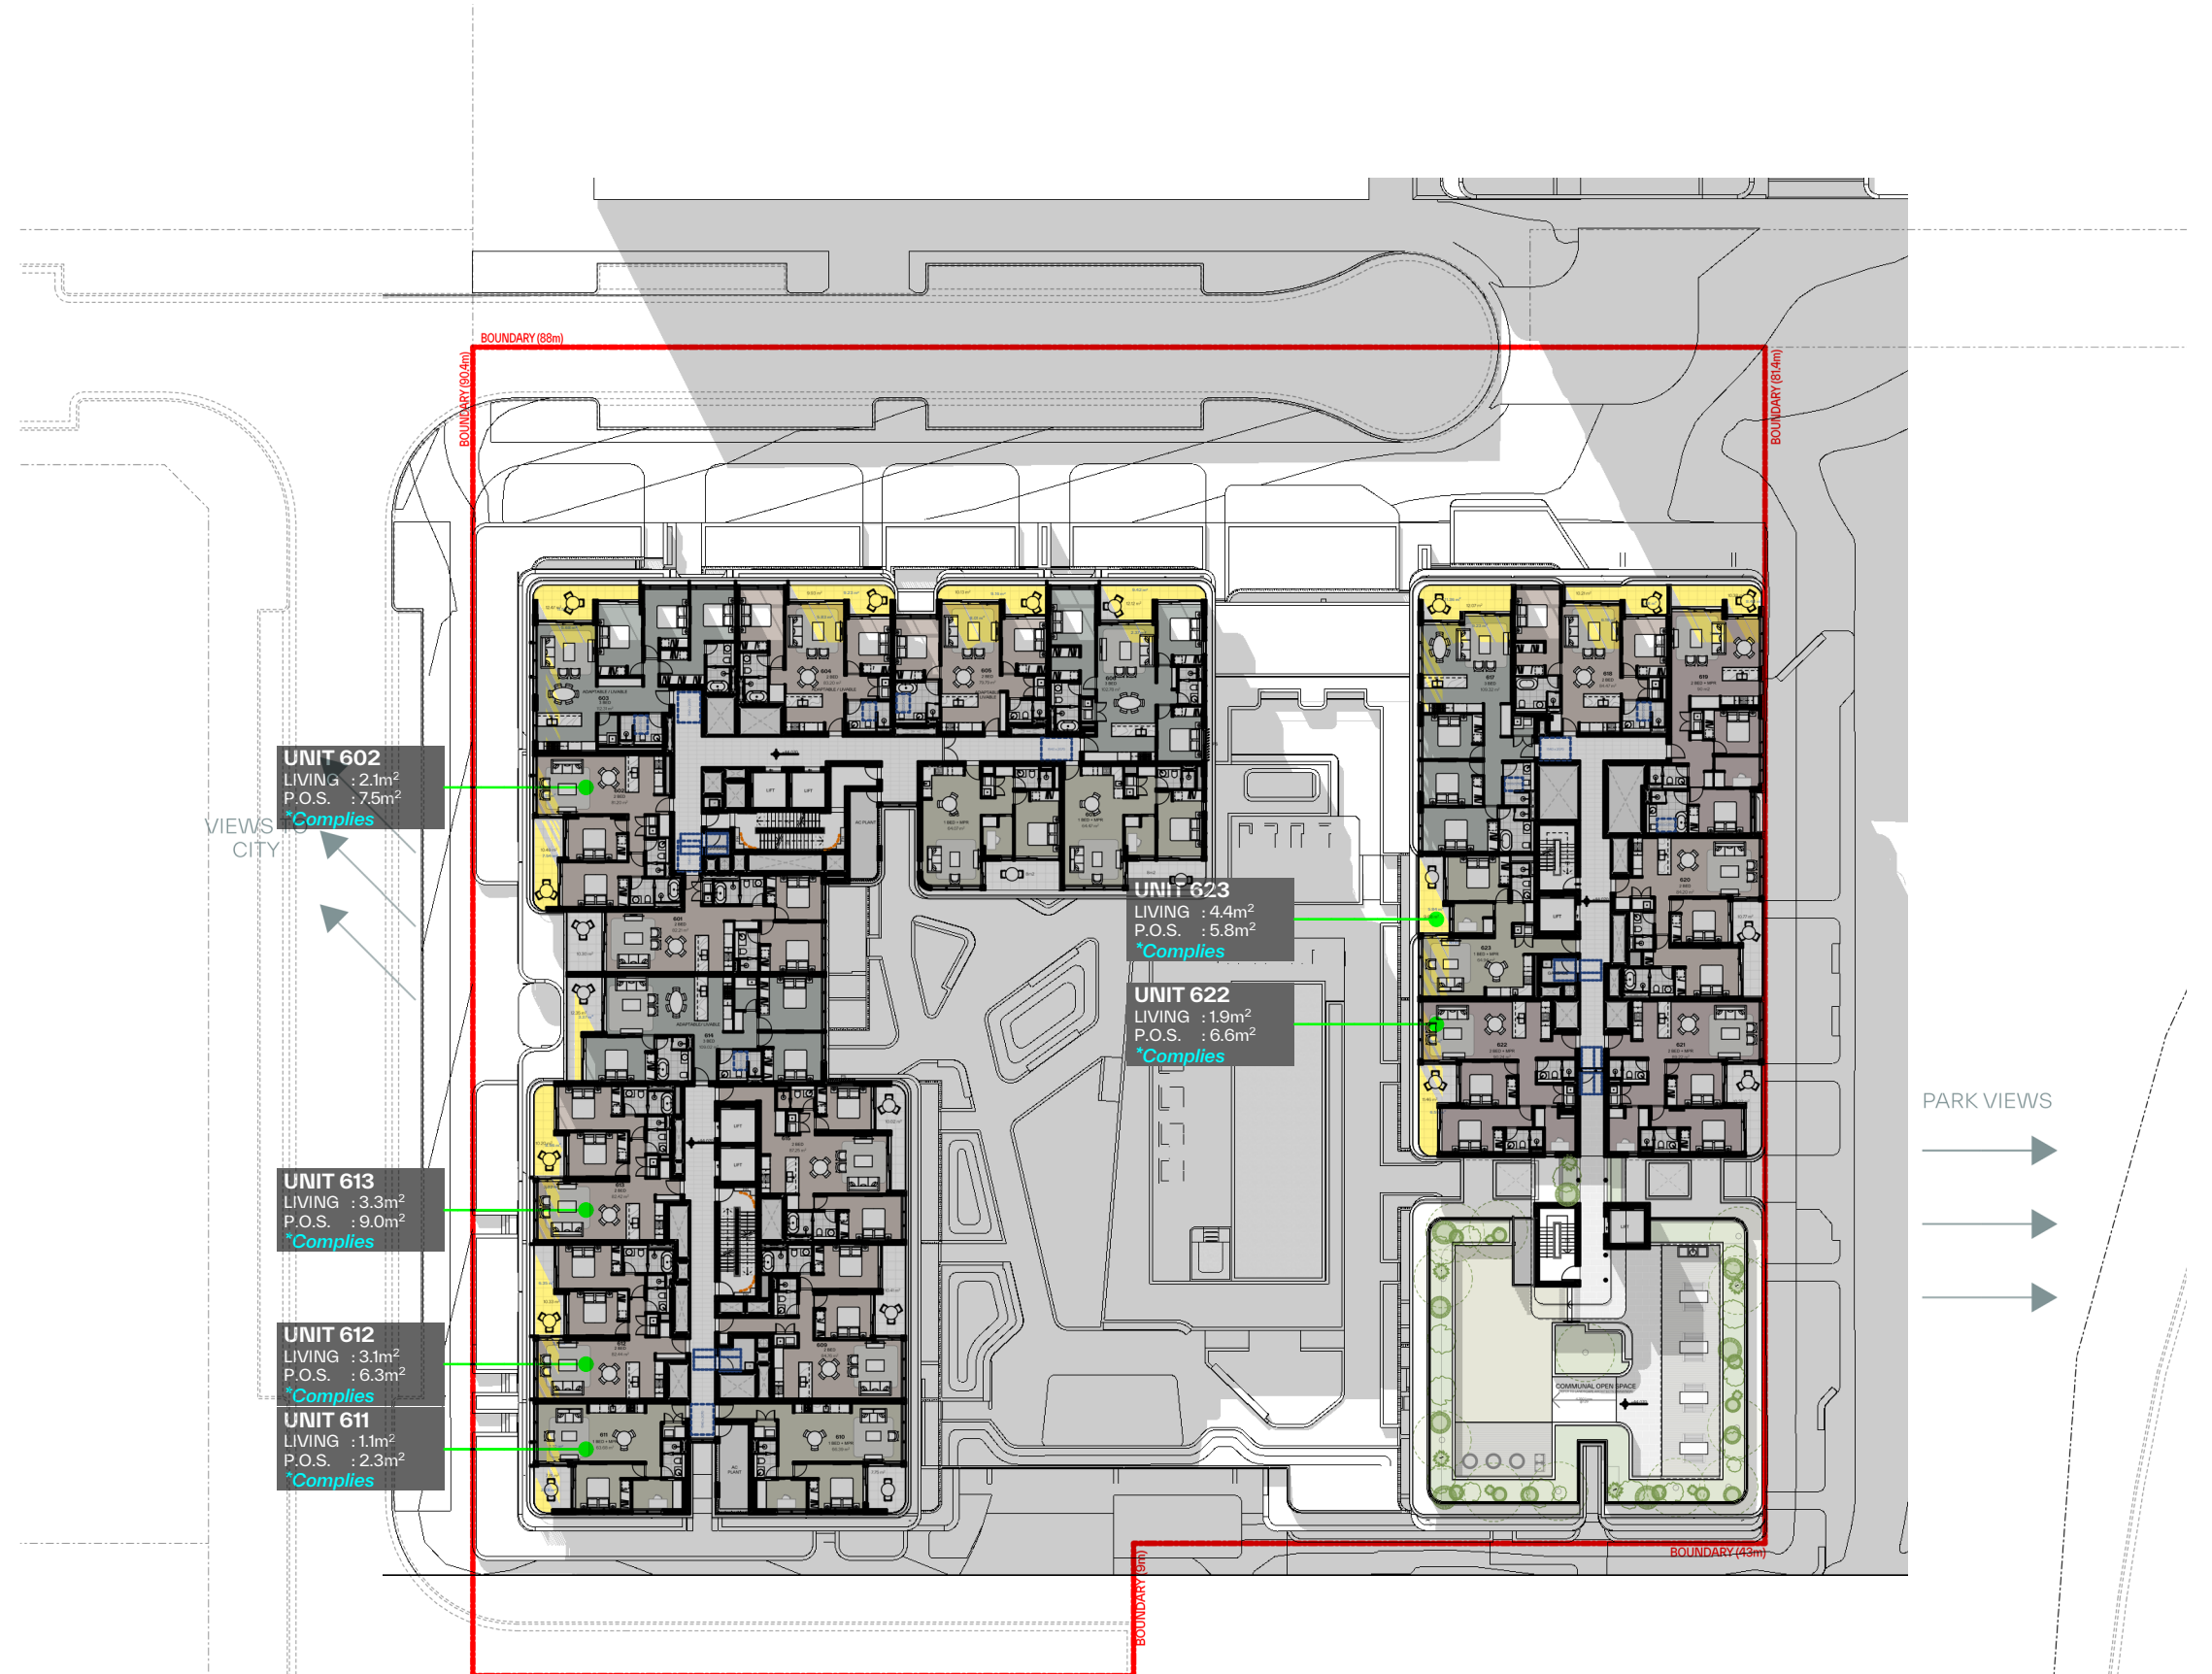

LEVEL 06



WEST FACING UNITS 01 00PM

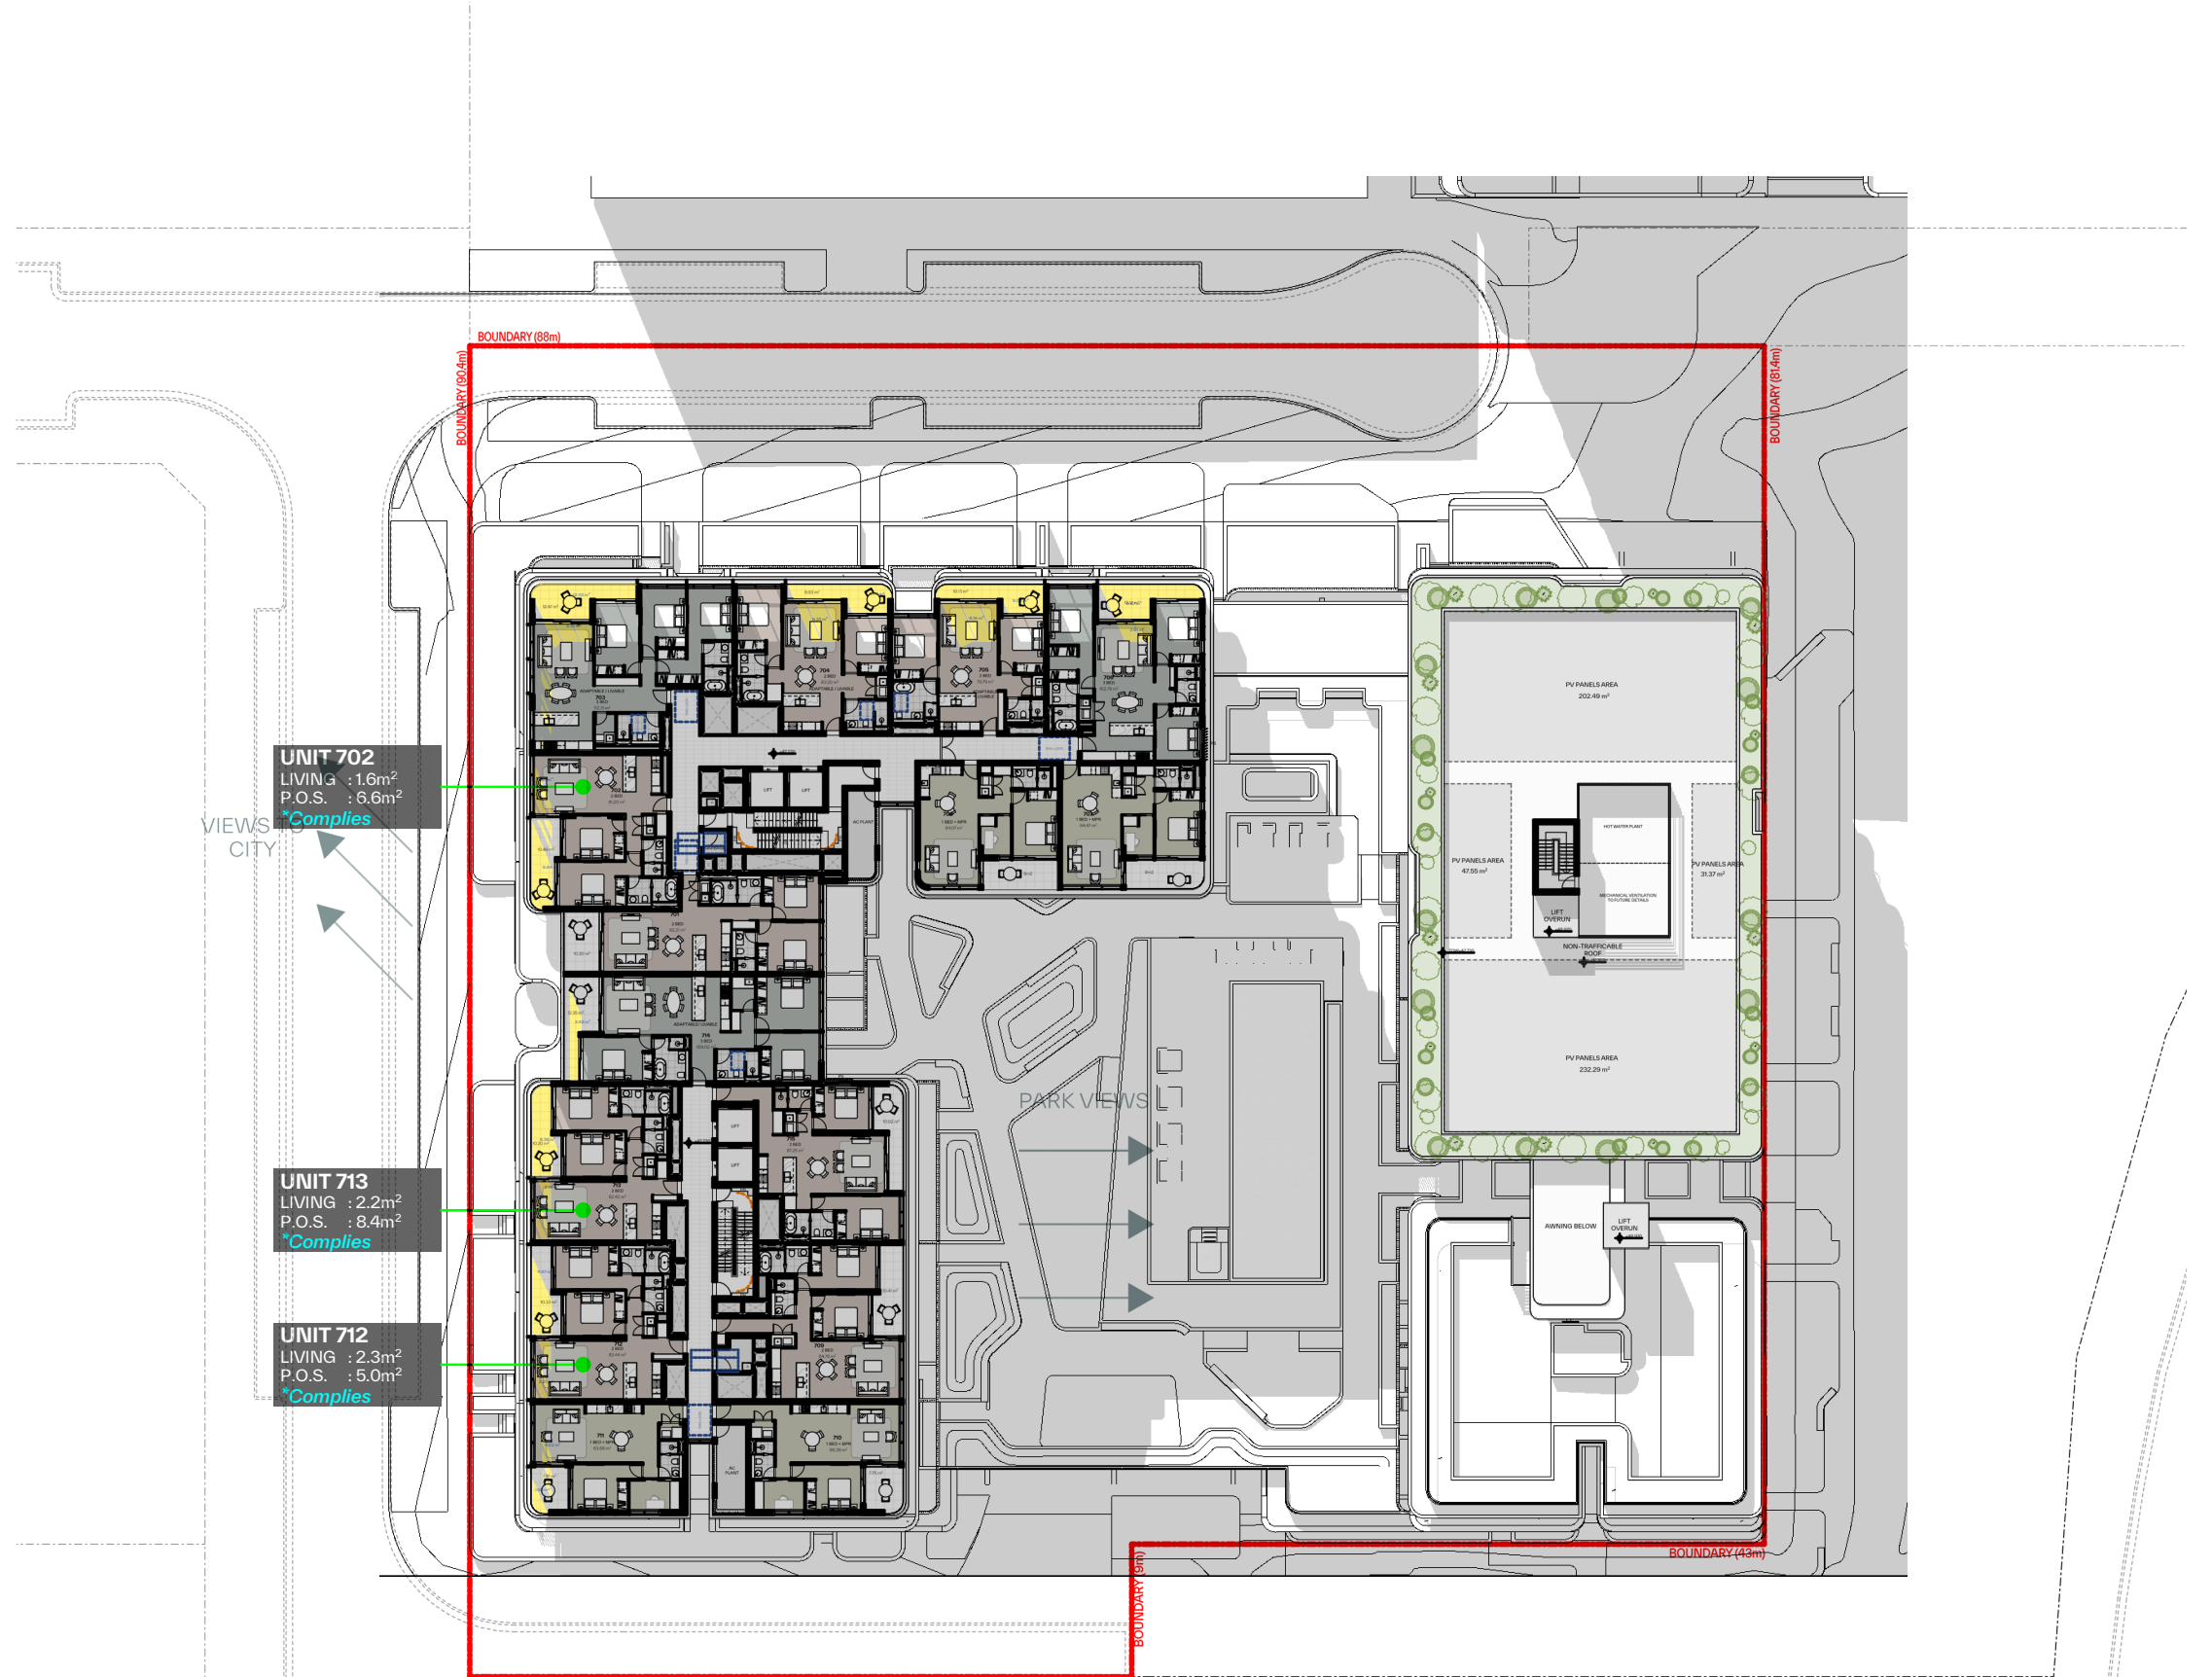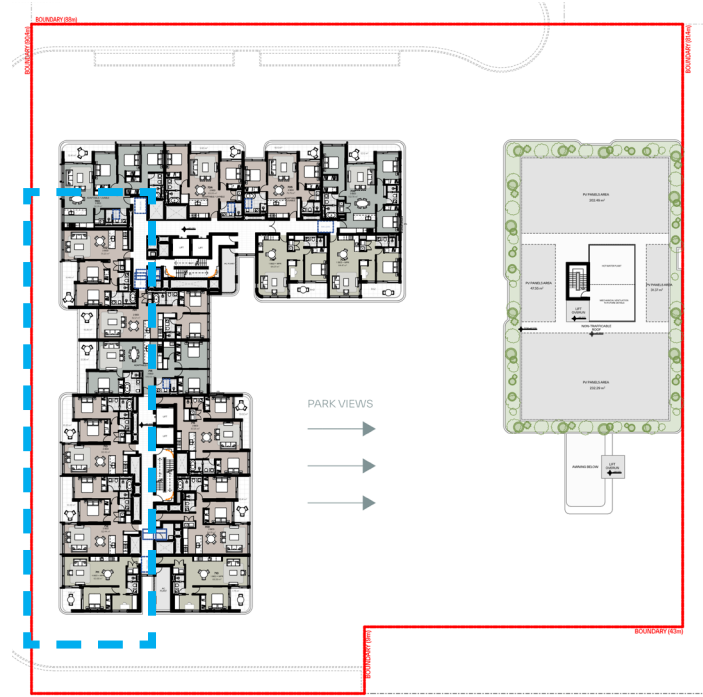

LEVEL 07

WEST FACING UNITS 12 45PM

LOT F PAGEWOOD SHADOW STUDY

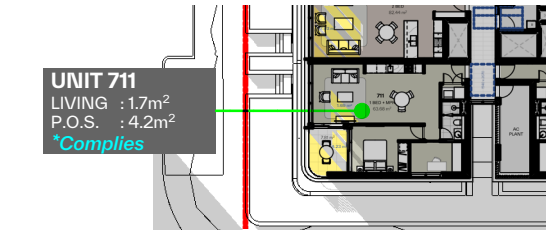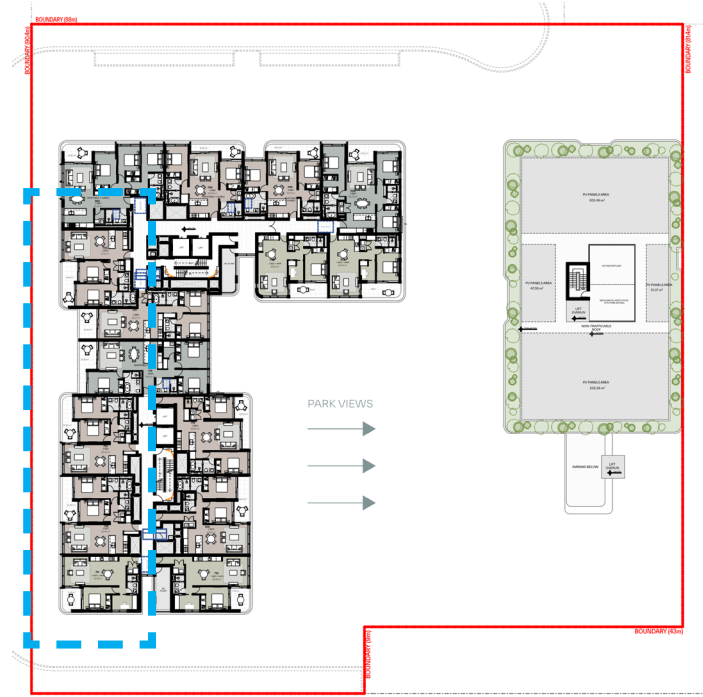

UNIT 711 AT 02 00PM

VIEWS
CITY

UNIT 702
LIVING : 2.2m²
P.O.S. : 7.5m²
**Complies*

UNIT 713
LIVING : 3.3m²
P.O.S. : 9.0m²
**Complies*

UNIT 712
LIVING : 3.1m²
P.O.S. : 6.3m²
**Complies*

UNIT 711
LIVING : 1.1m²
P.O.S. : 2.3m²
**Complies*

PARK VIEWS



BOUNDARY (88m)

BOUNDARY (80.4m)

BOUNDARY (81.4m)

BOUNDARY (5m)

BOUNDARY (43m)

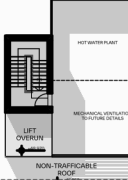
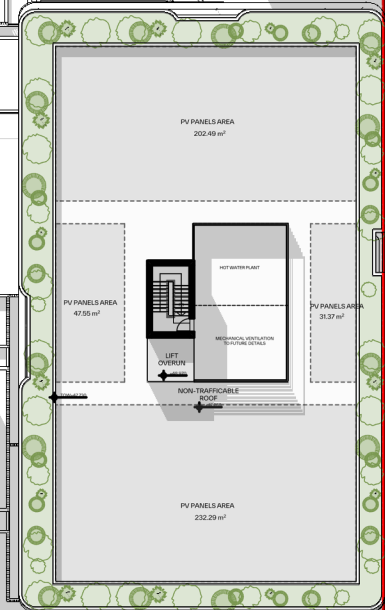


AWNING BELOW
LIFT OVERHEAD

LEVEL 07



WEST FACING UNITS 01 00PM

LOT F PAGEWOOD SHADOW STUDY

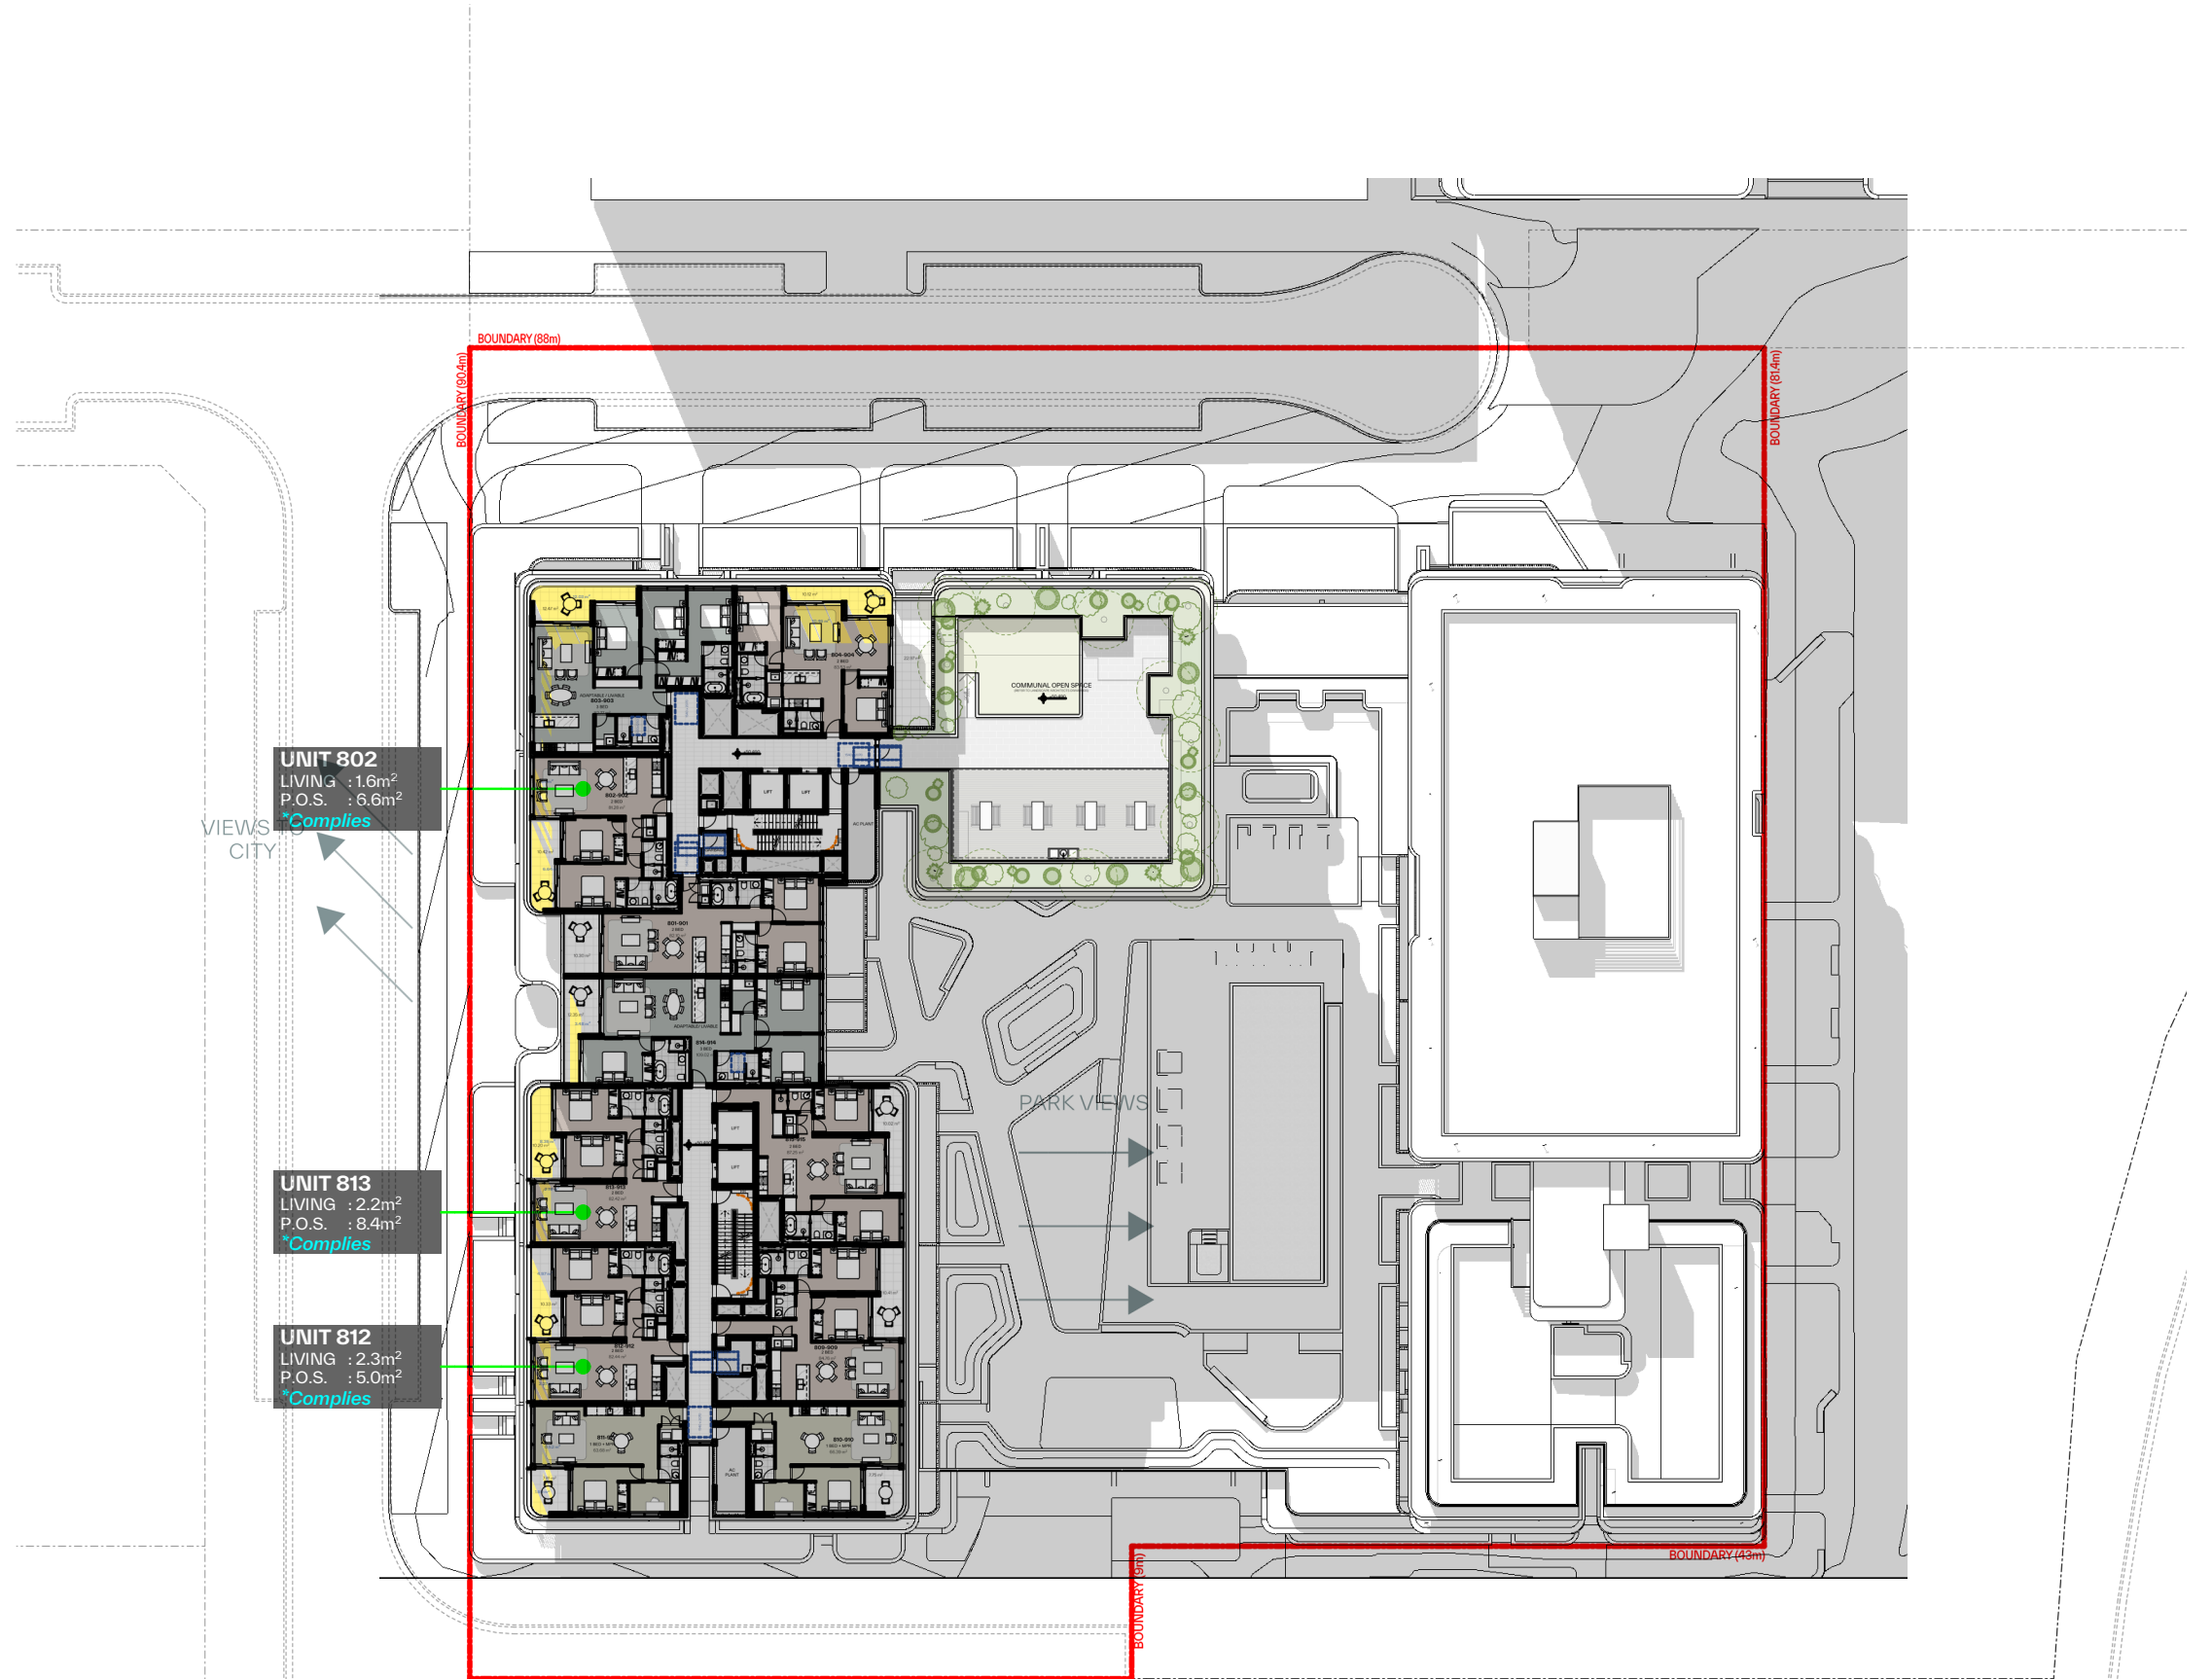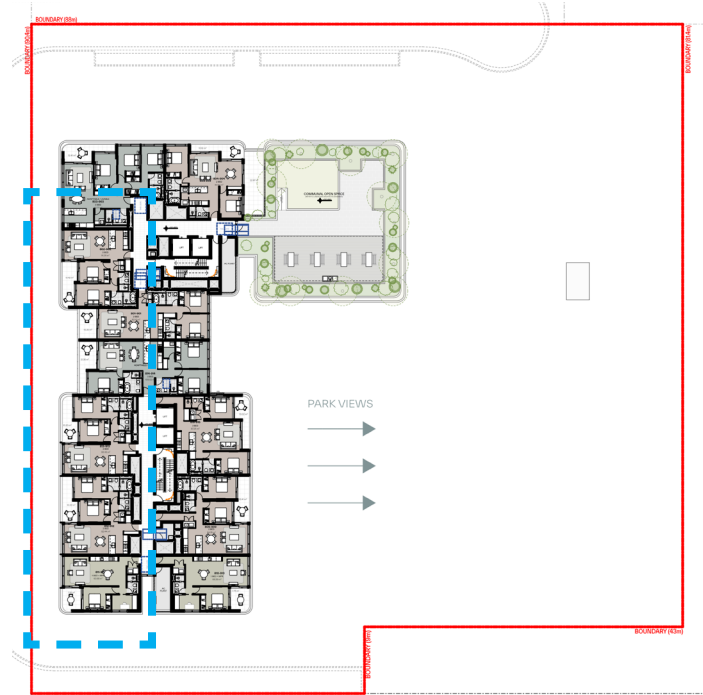

LEVEL 08

WEST FACING UNITS 12 45PM

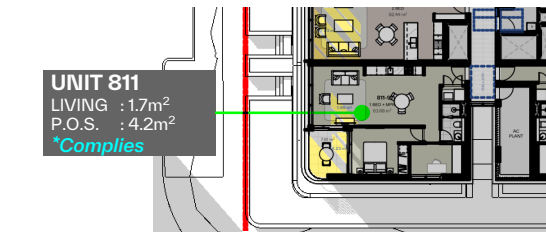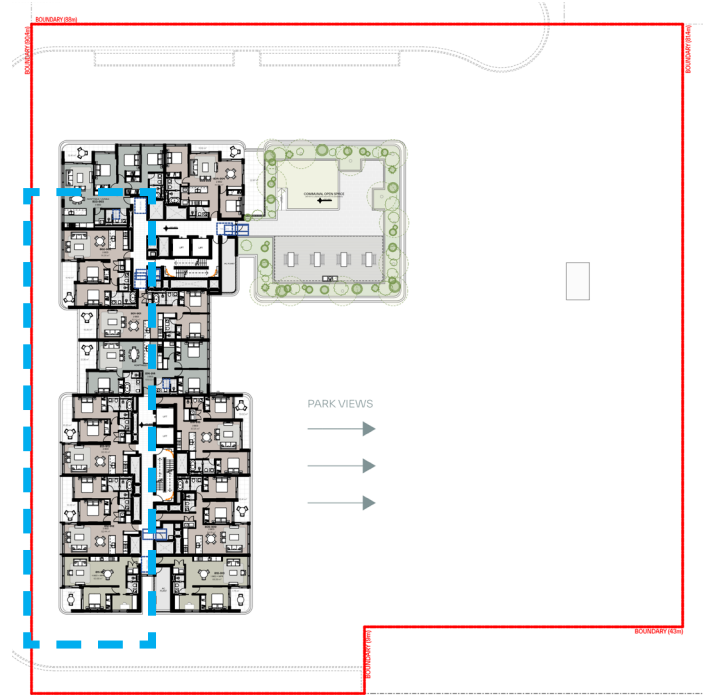


UNIT 811 AT 02 00PM

UNIT 802
LIVING : 2.2m²
P.O.S. : 7.5m²
**Complies*

UNIT 813
LIVING : 3.3m²
P.O.S. : 9.0m²
**Complies*



UNIT 812
LIVING : 3.1m²
P.O.S. : 6.3m²
**Complies*

UNIT 811
LIVING : 1.1m²
P.O.S. : 2.3m²
**Complies*

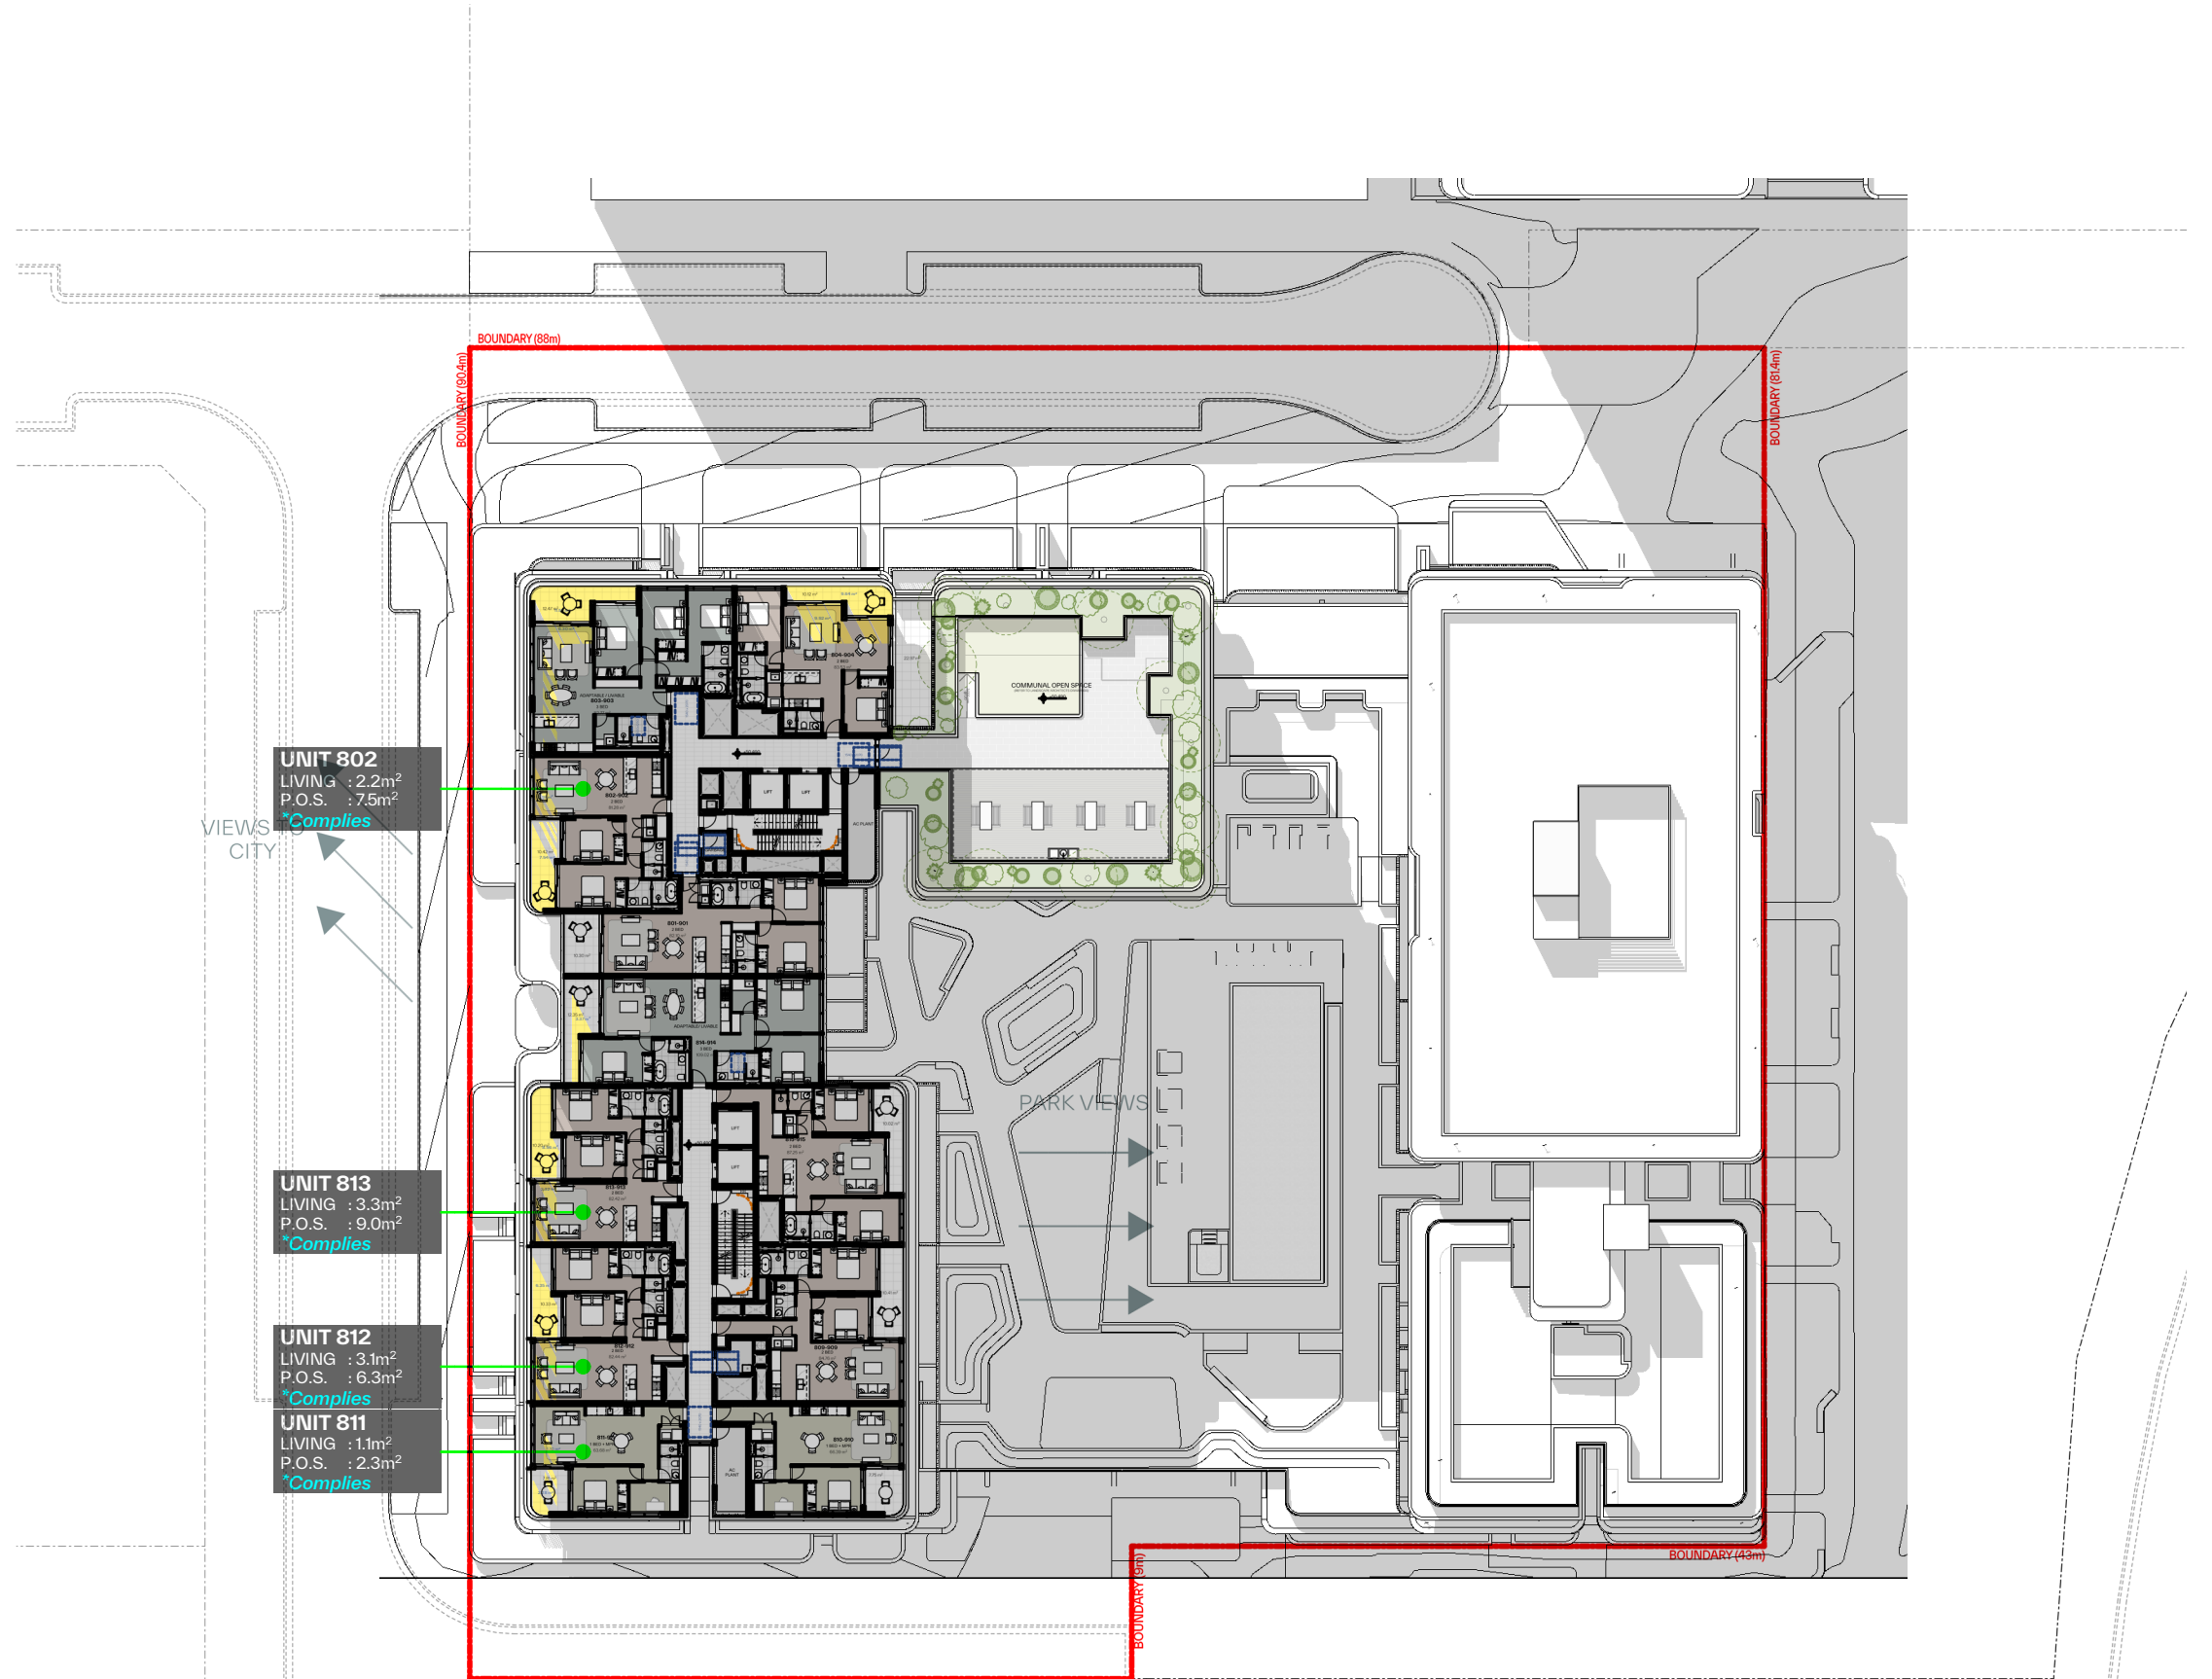



LEVEL 08

WEST FACING UNITS 01 00PM

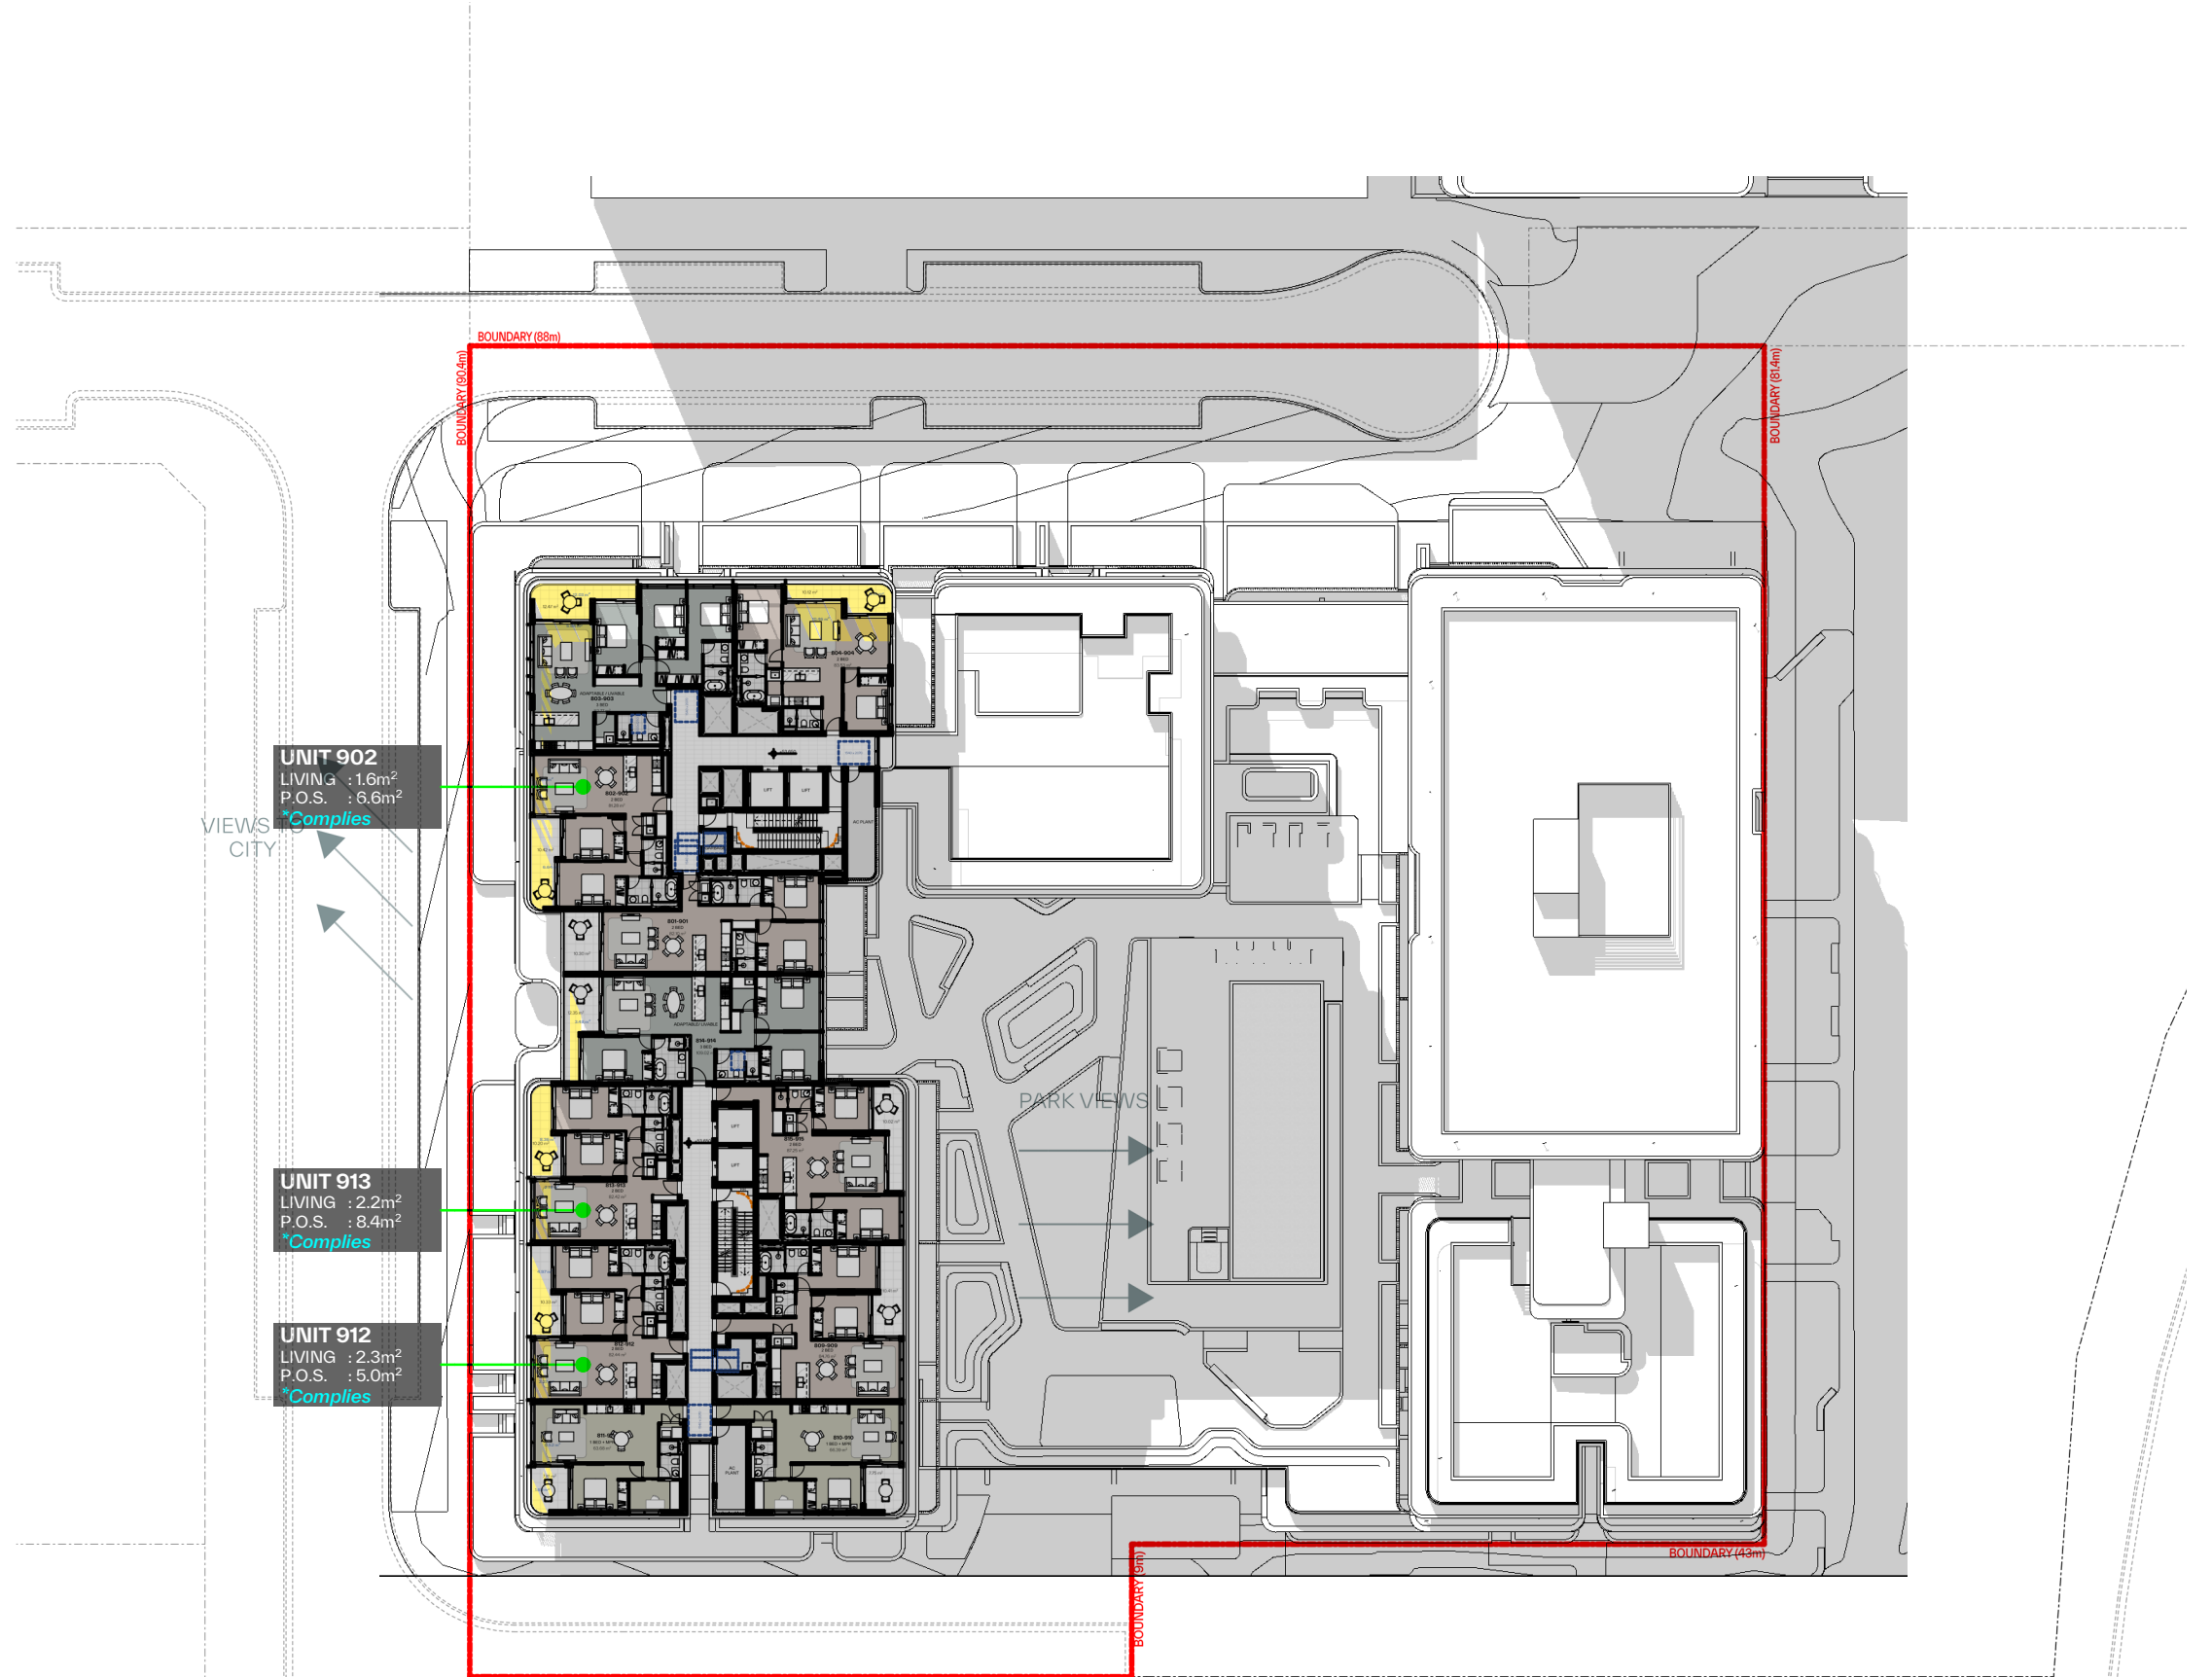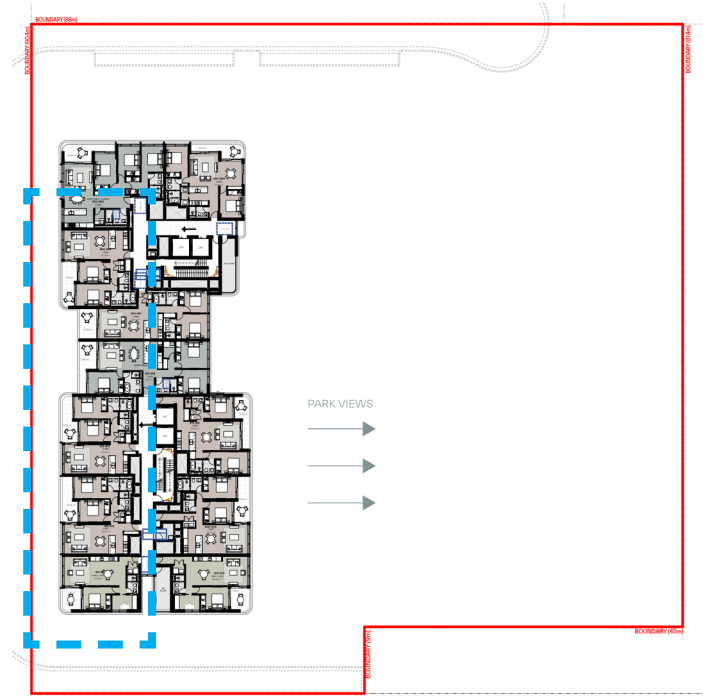


LEVEL 09

WEST FACING UNITS 12 45PM

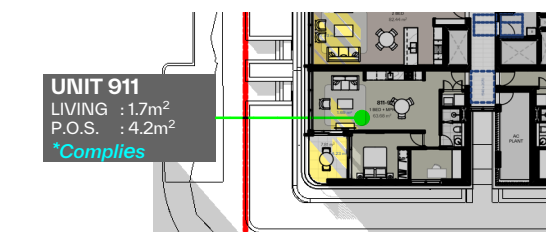
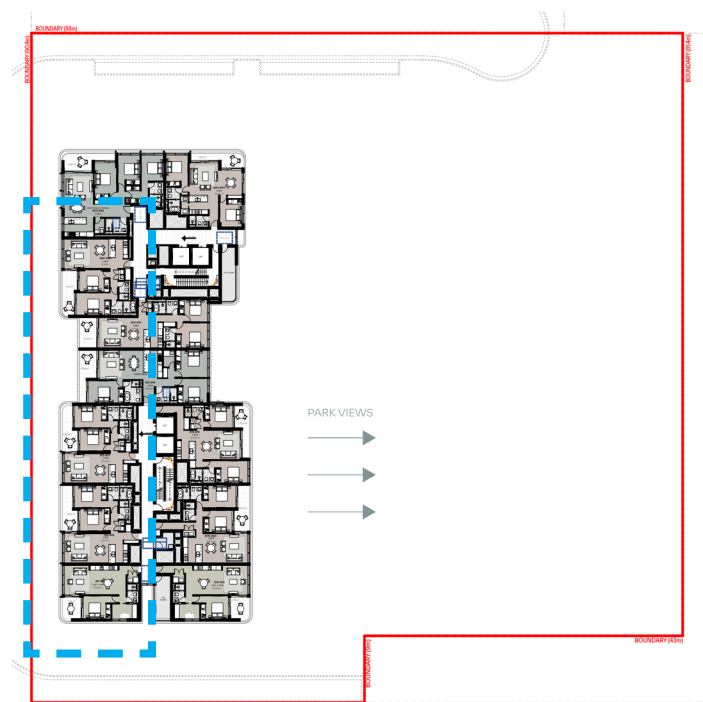


UNIT 911 AT 02 00PM

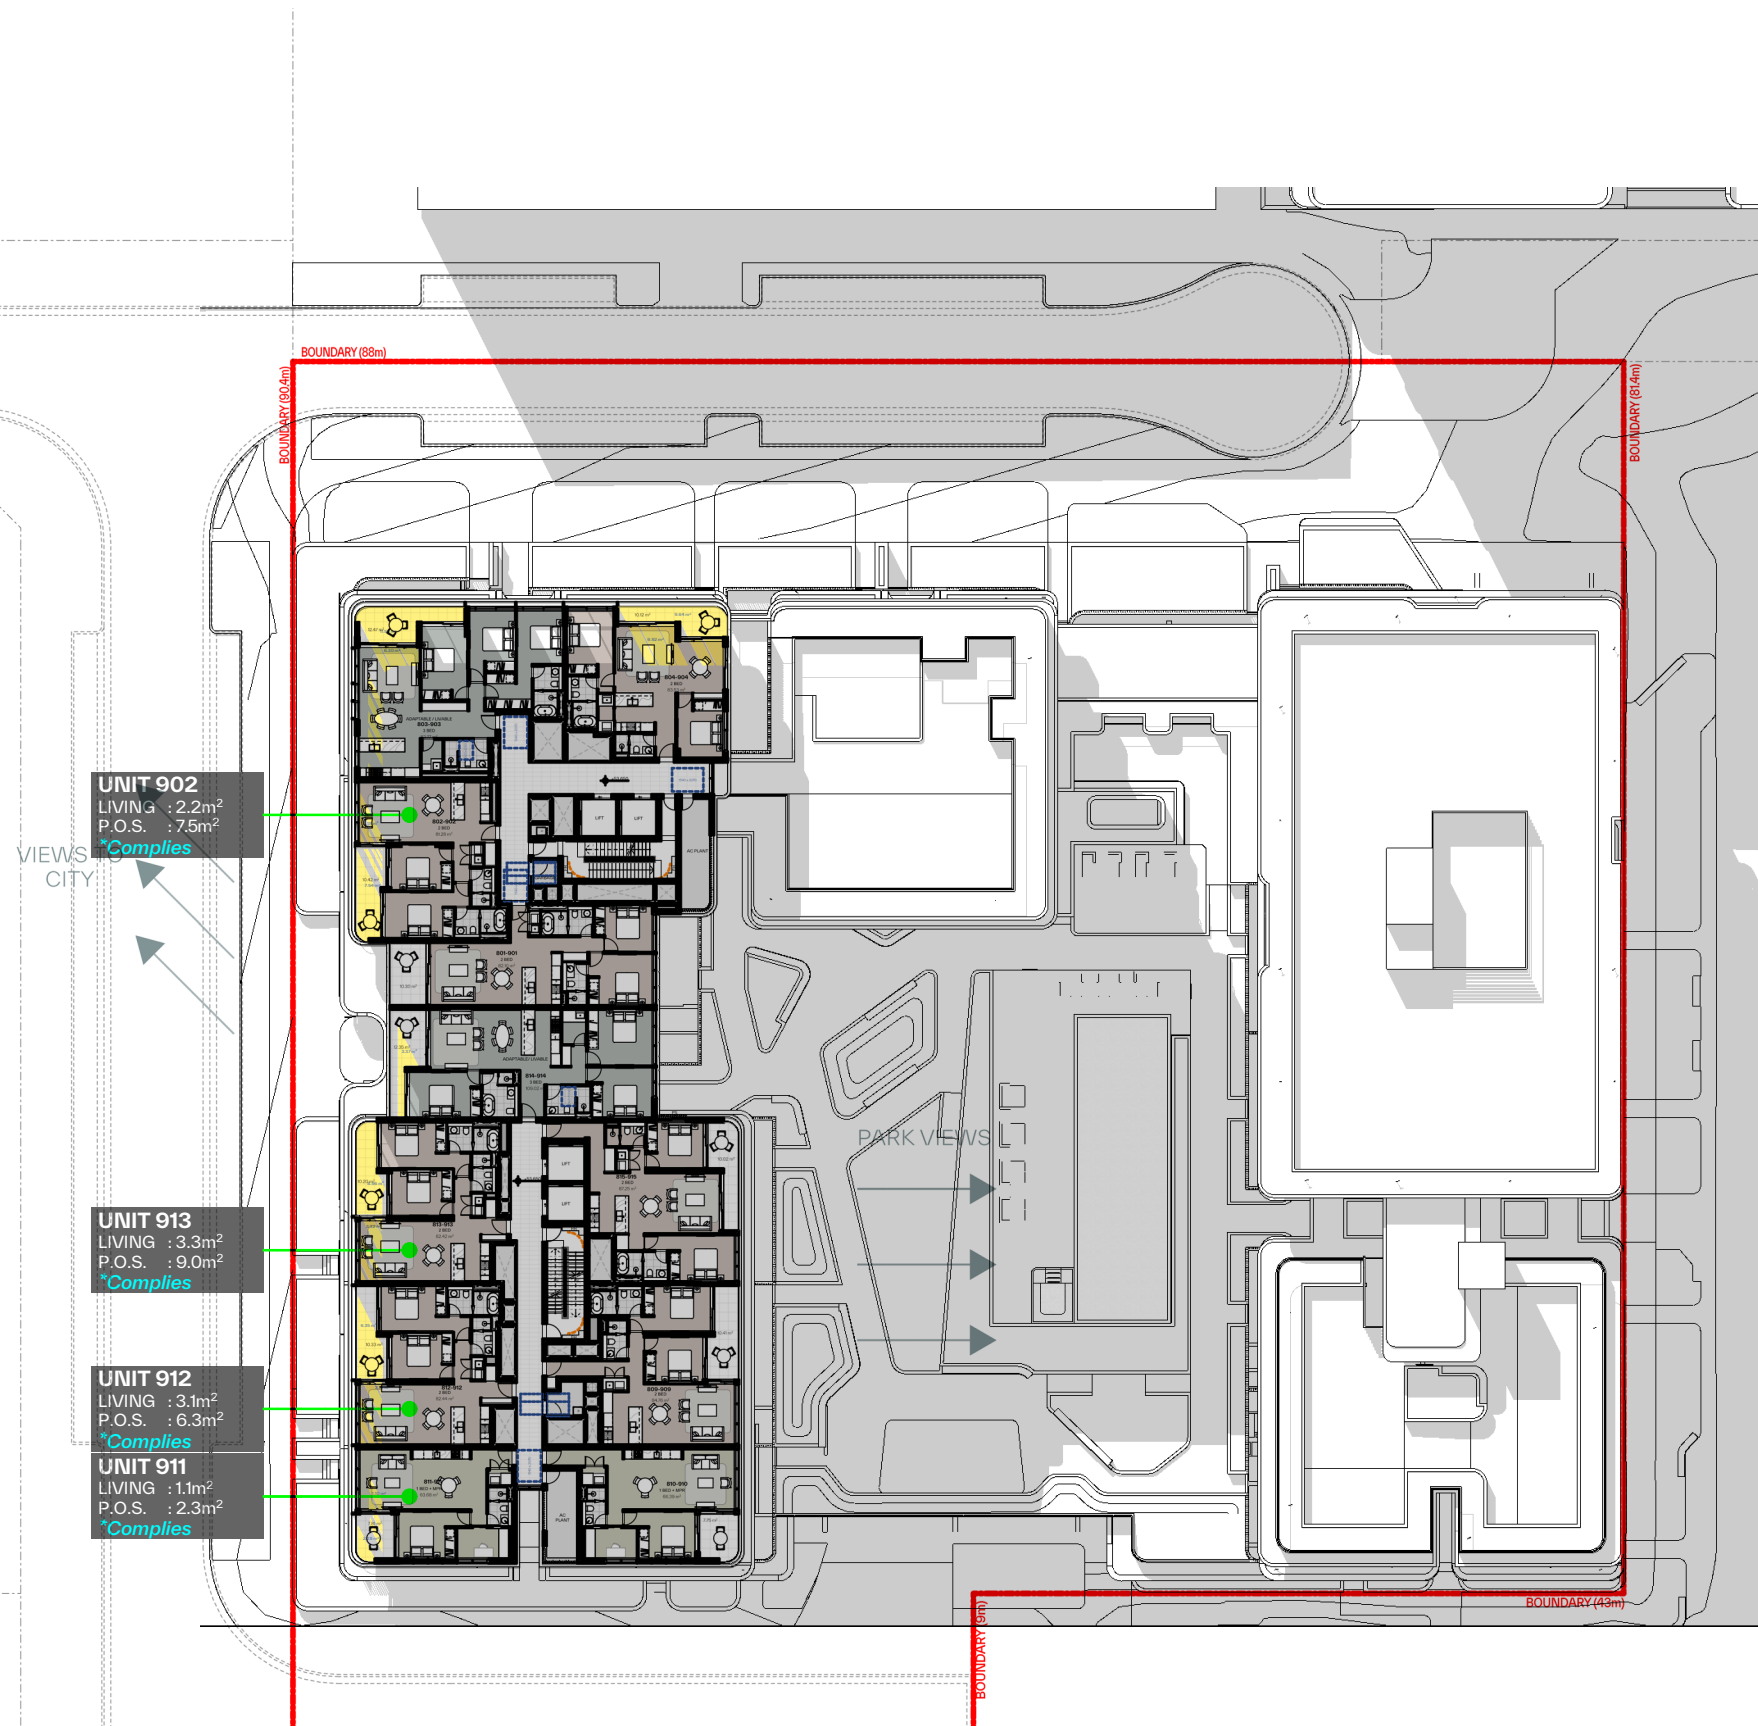



LEVEL 09

WEST FACING UNITS 01 00PM

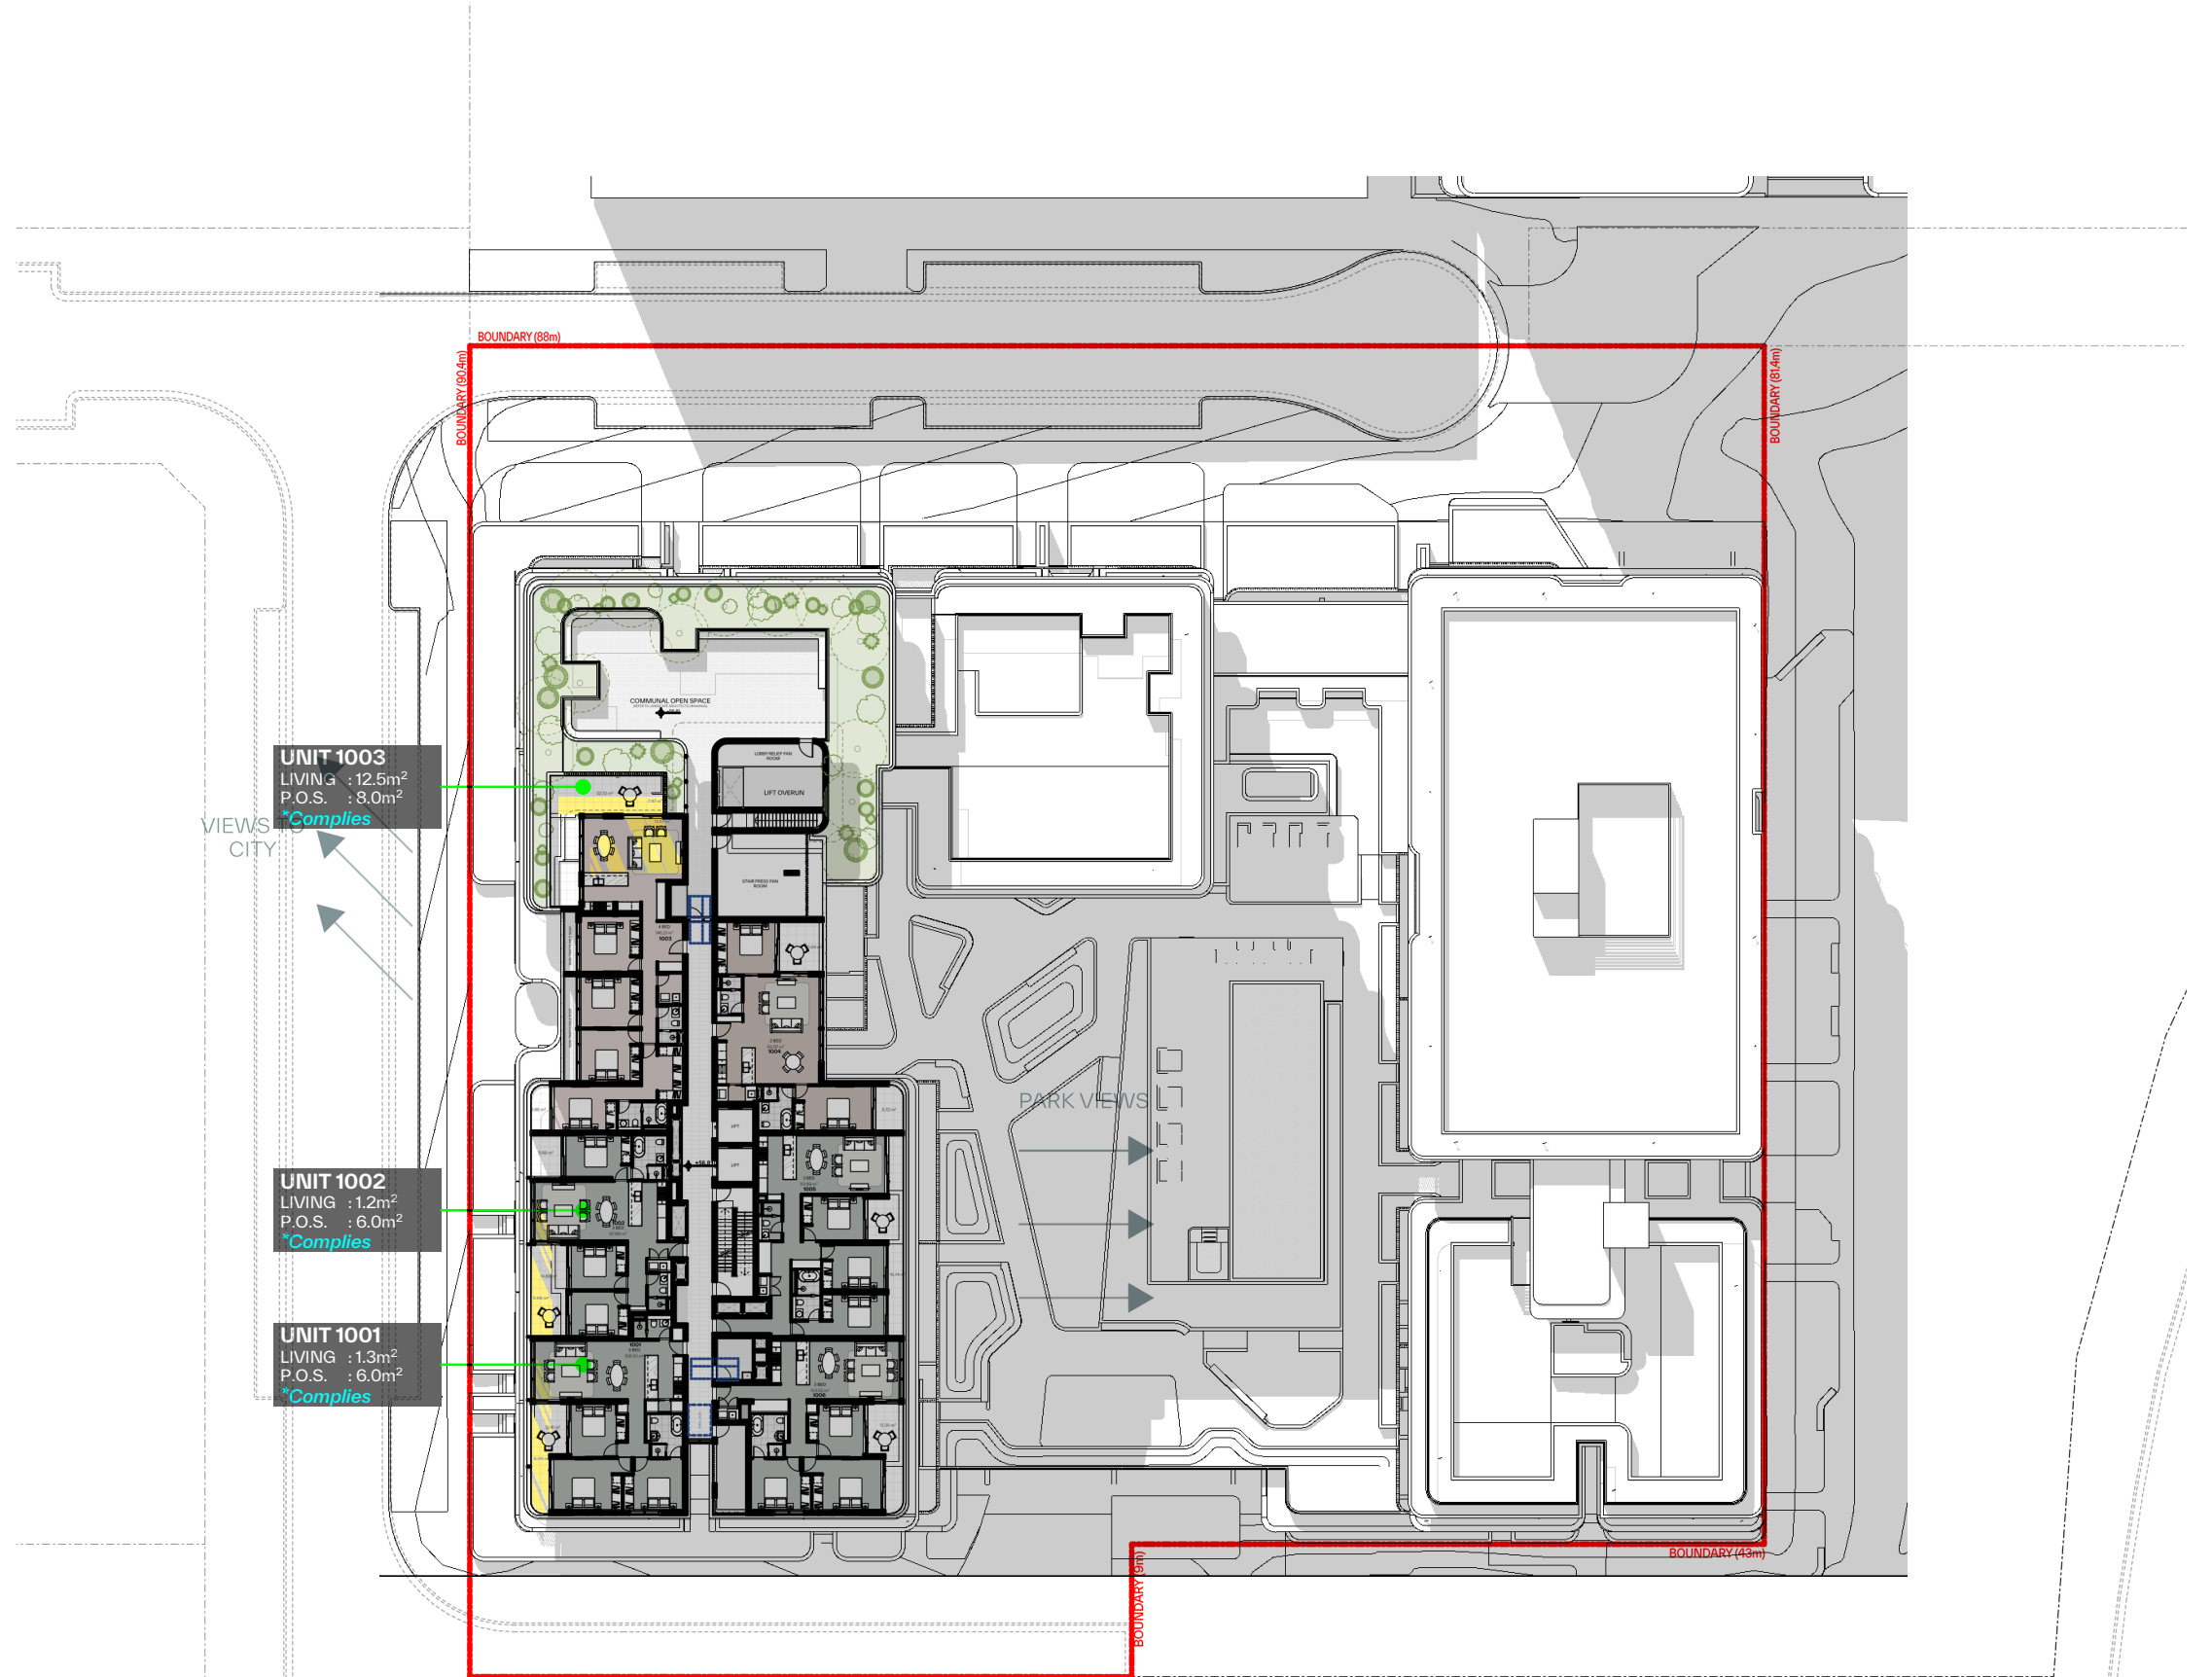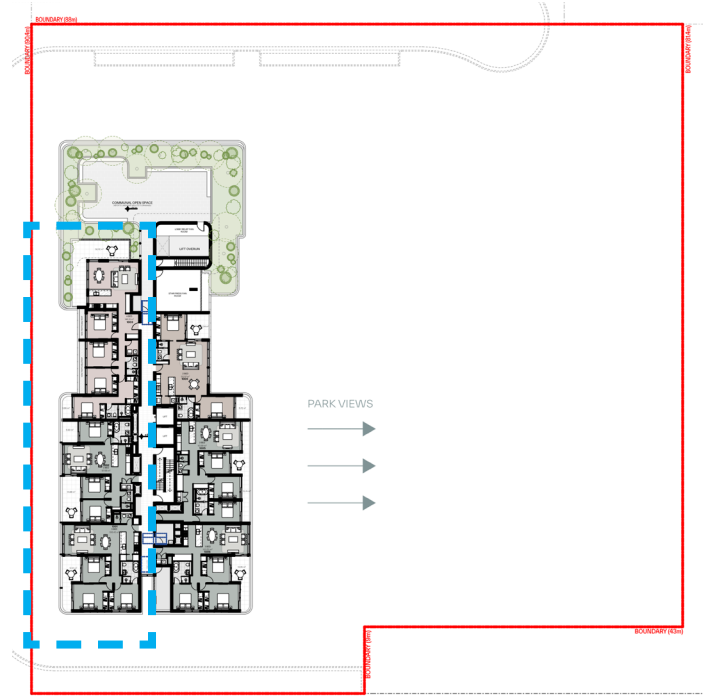



LEVEL 10

WEST FACING UNITS 12 45PM

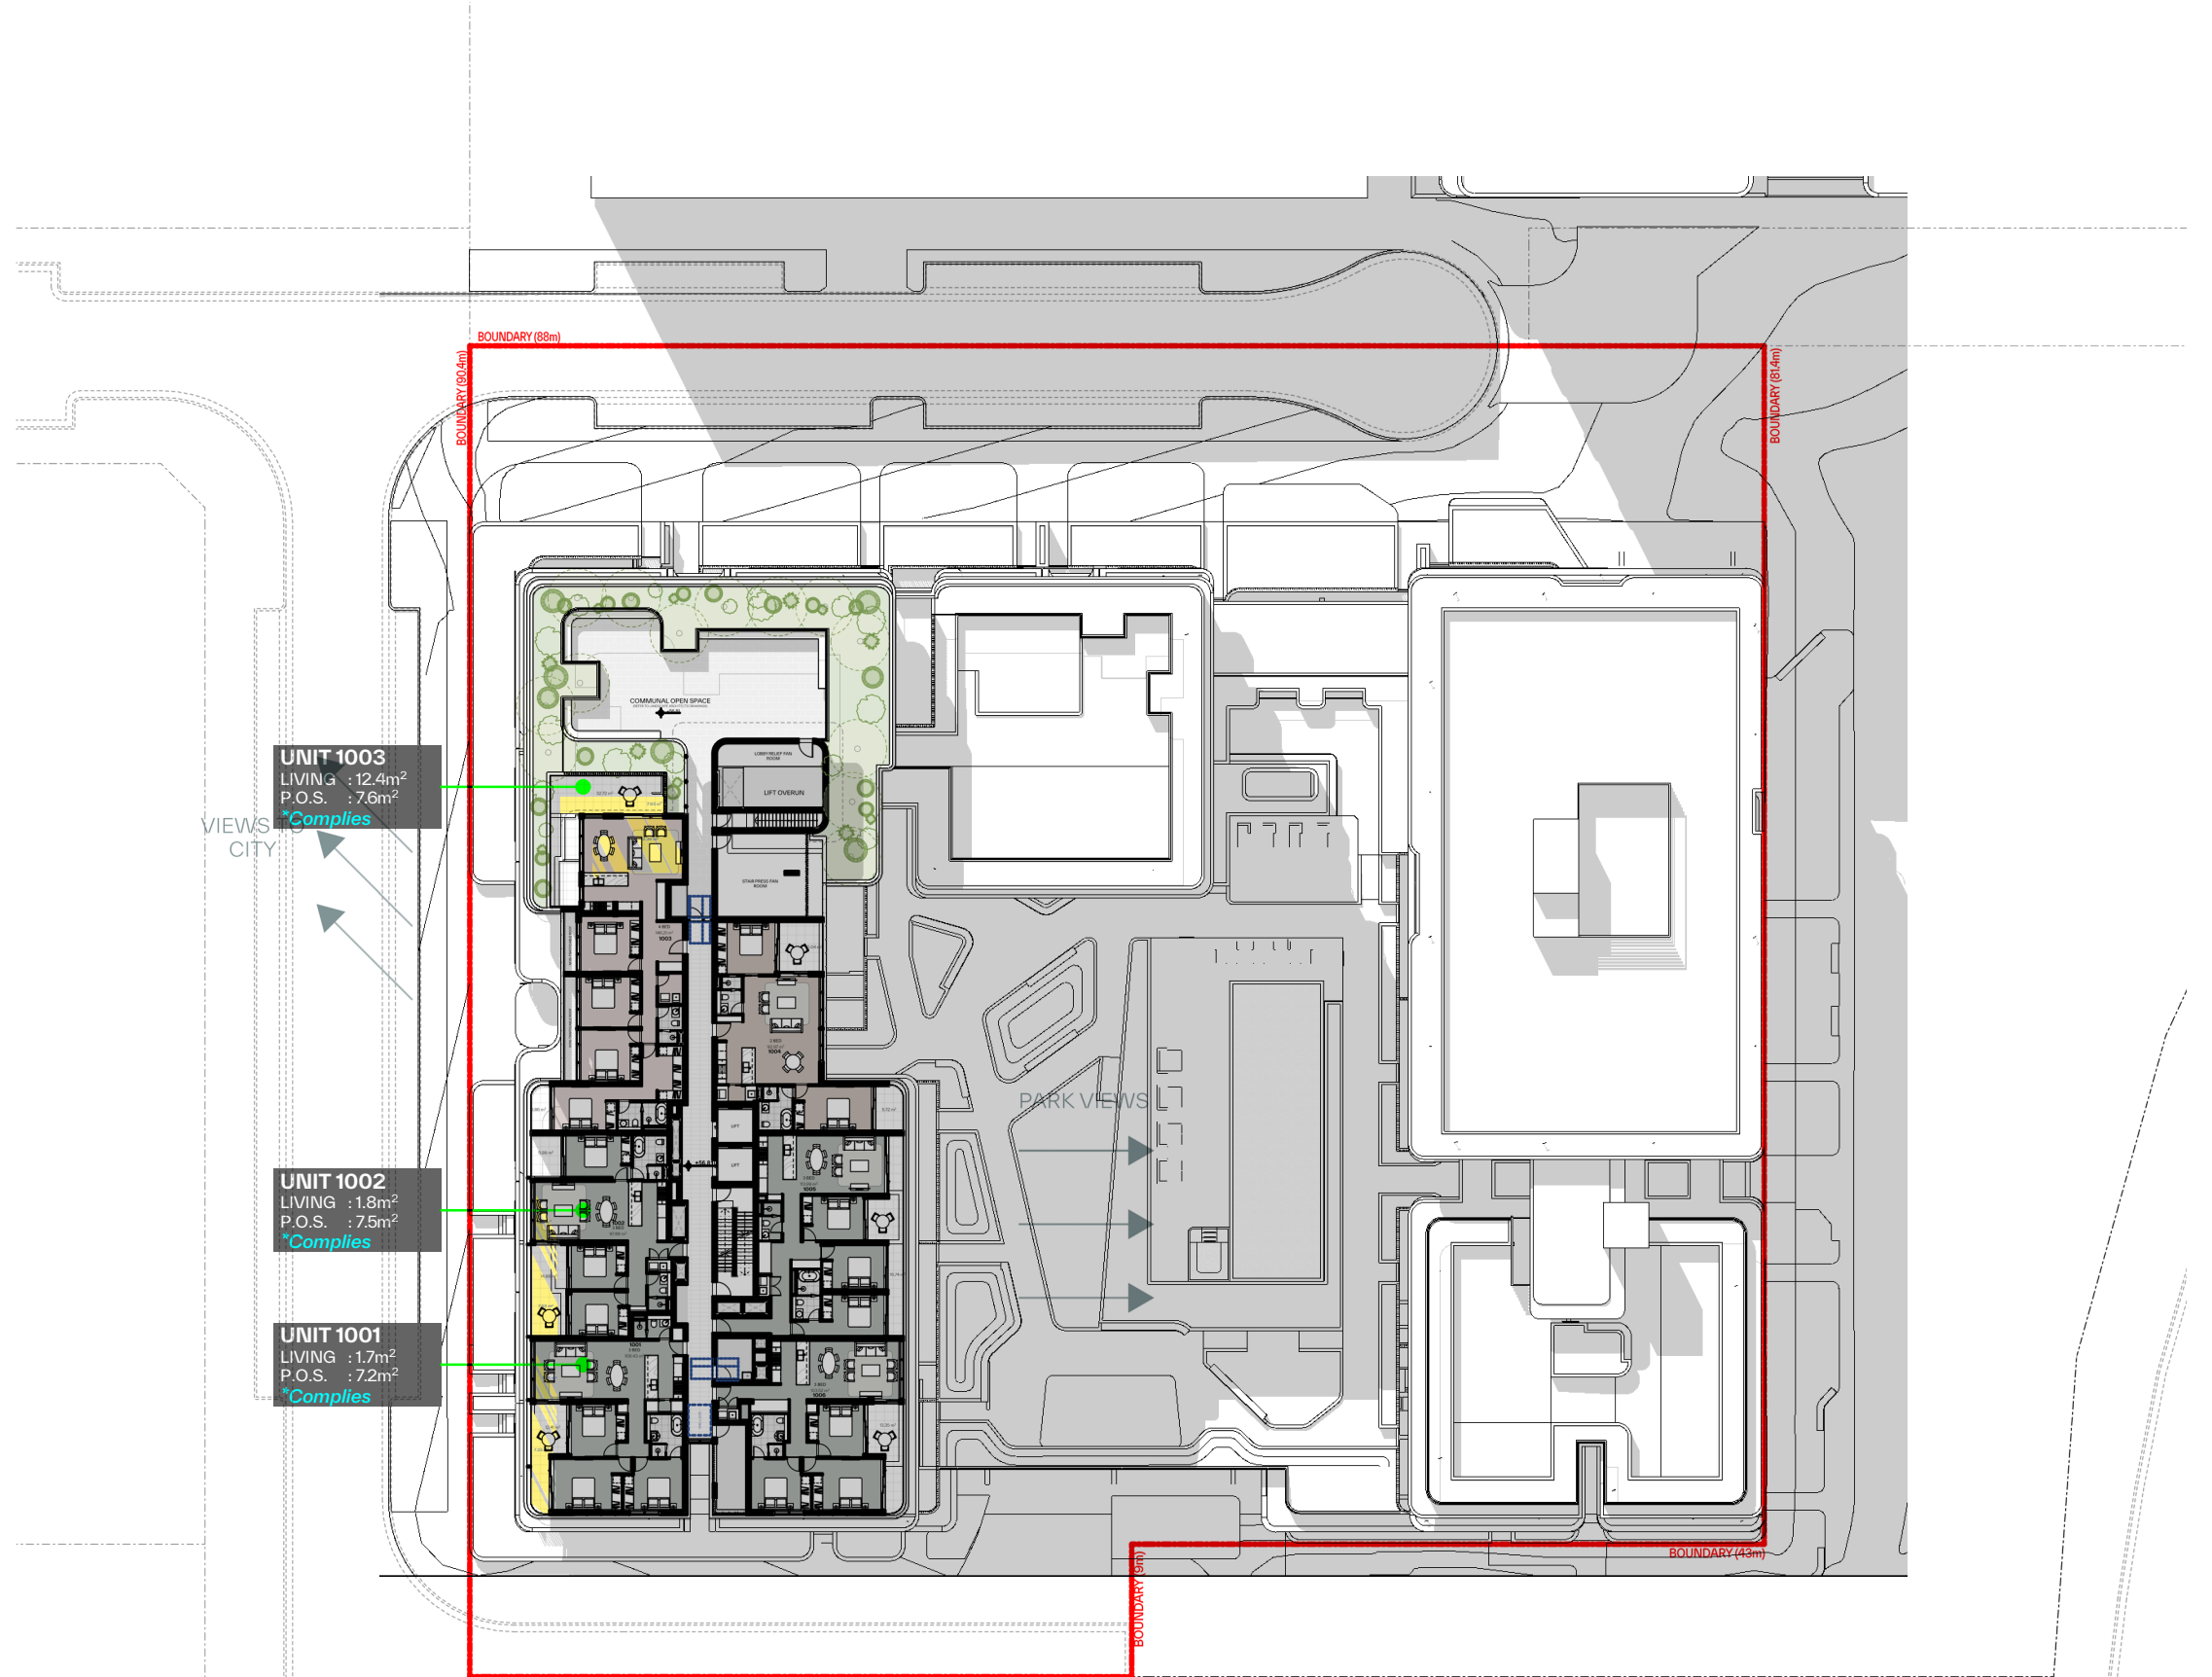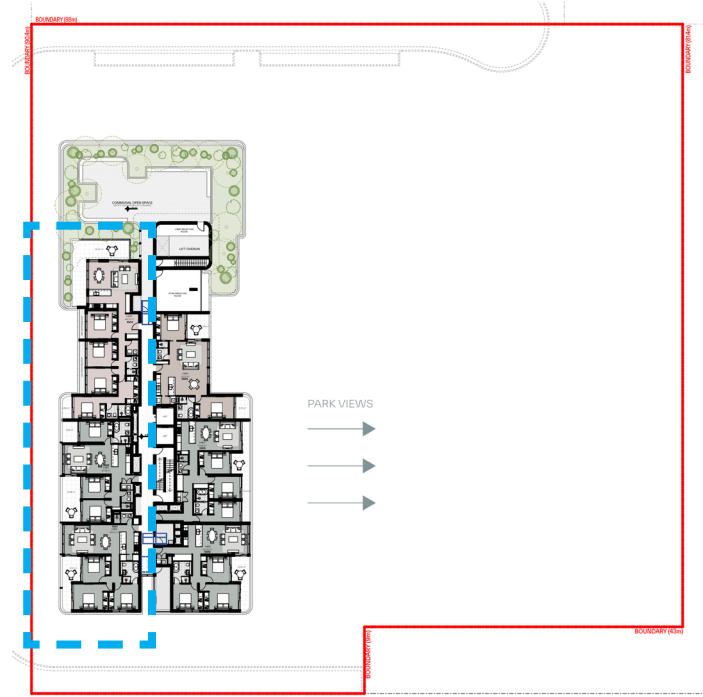



LEVEL 10

WEST FACING UNITS 01 00PM

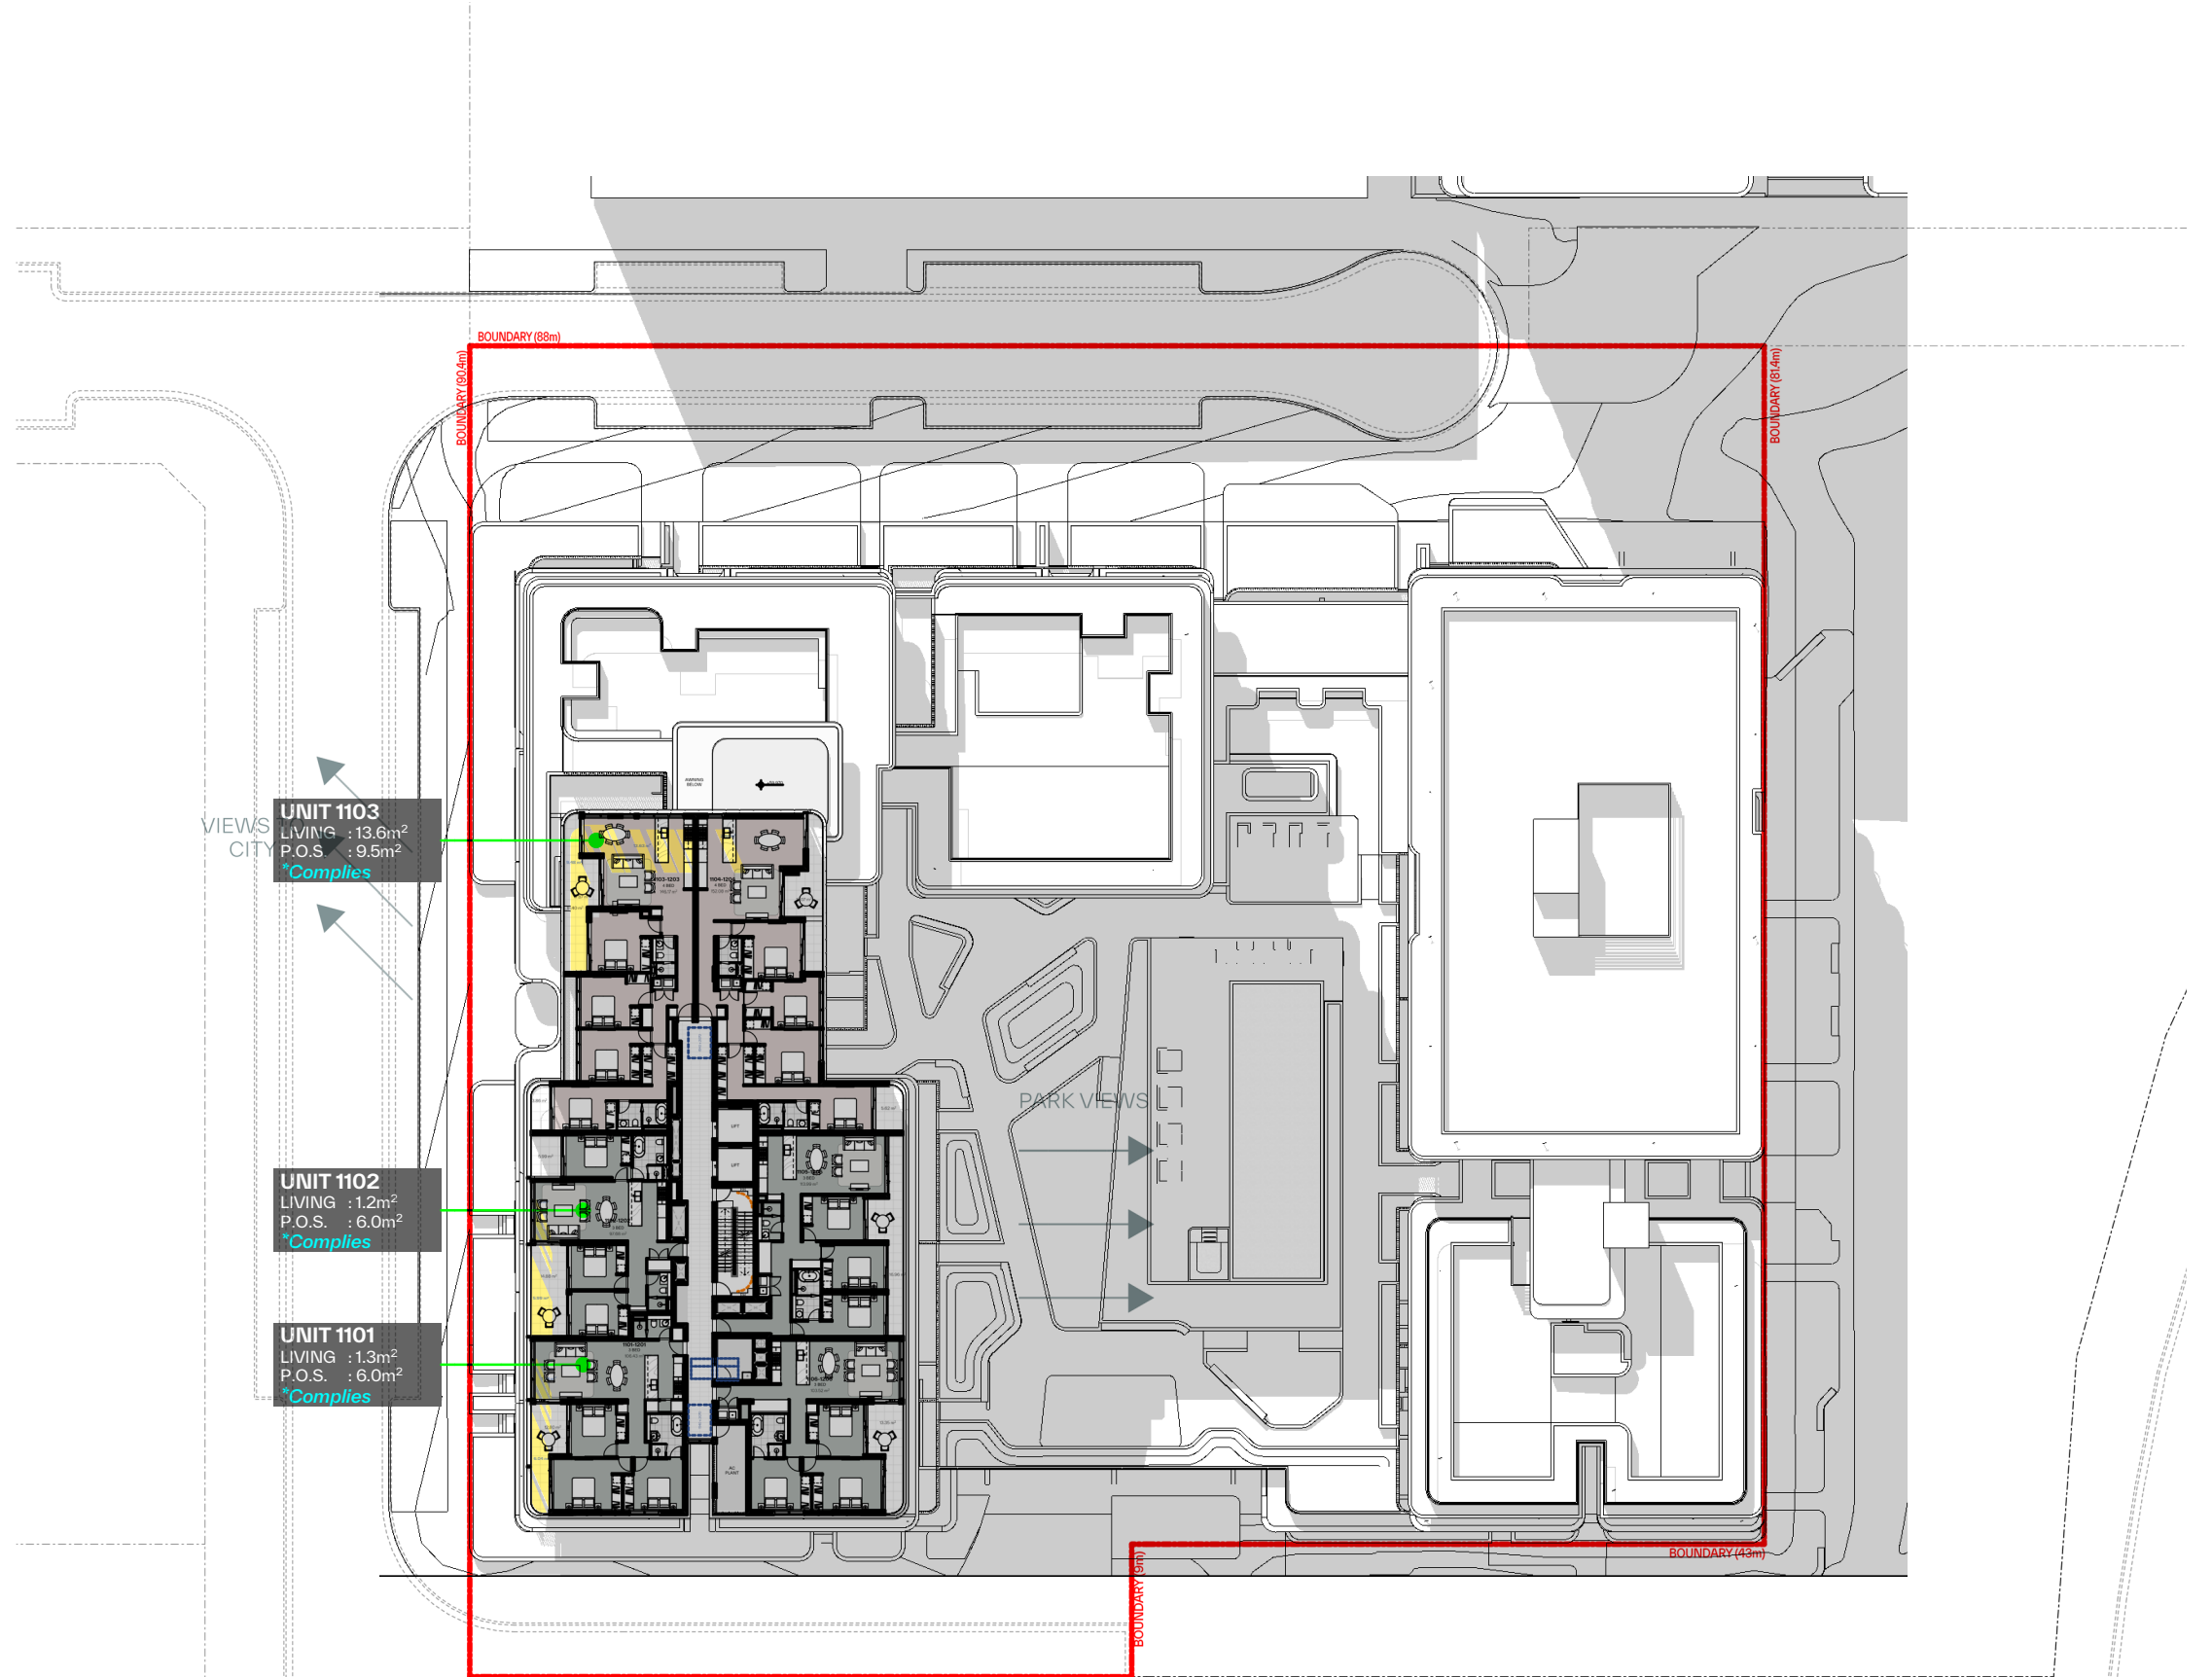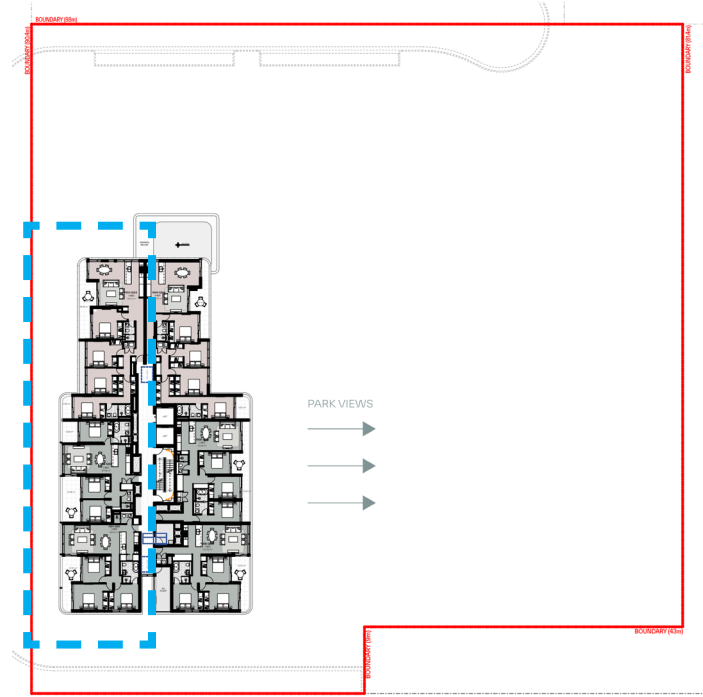

LEVEL 11



WEST FACING UNITS 12 45PM

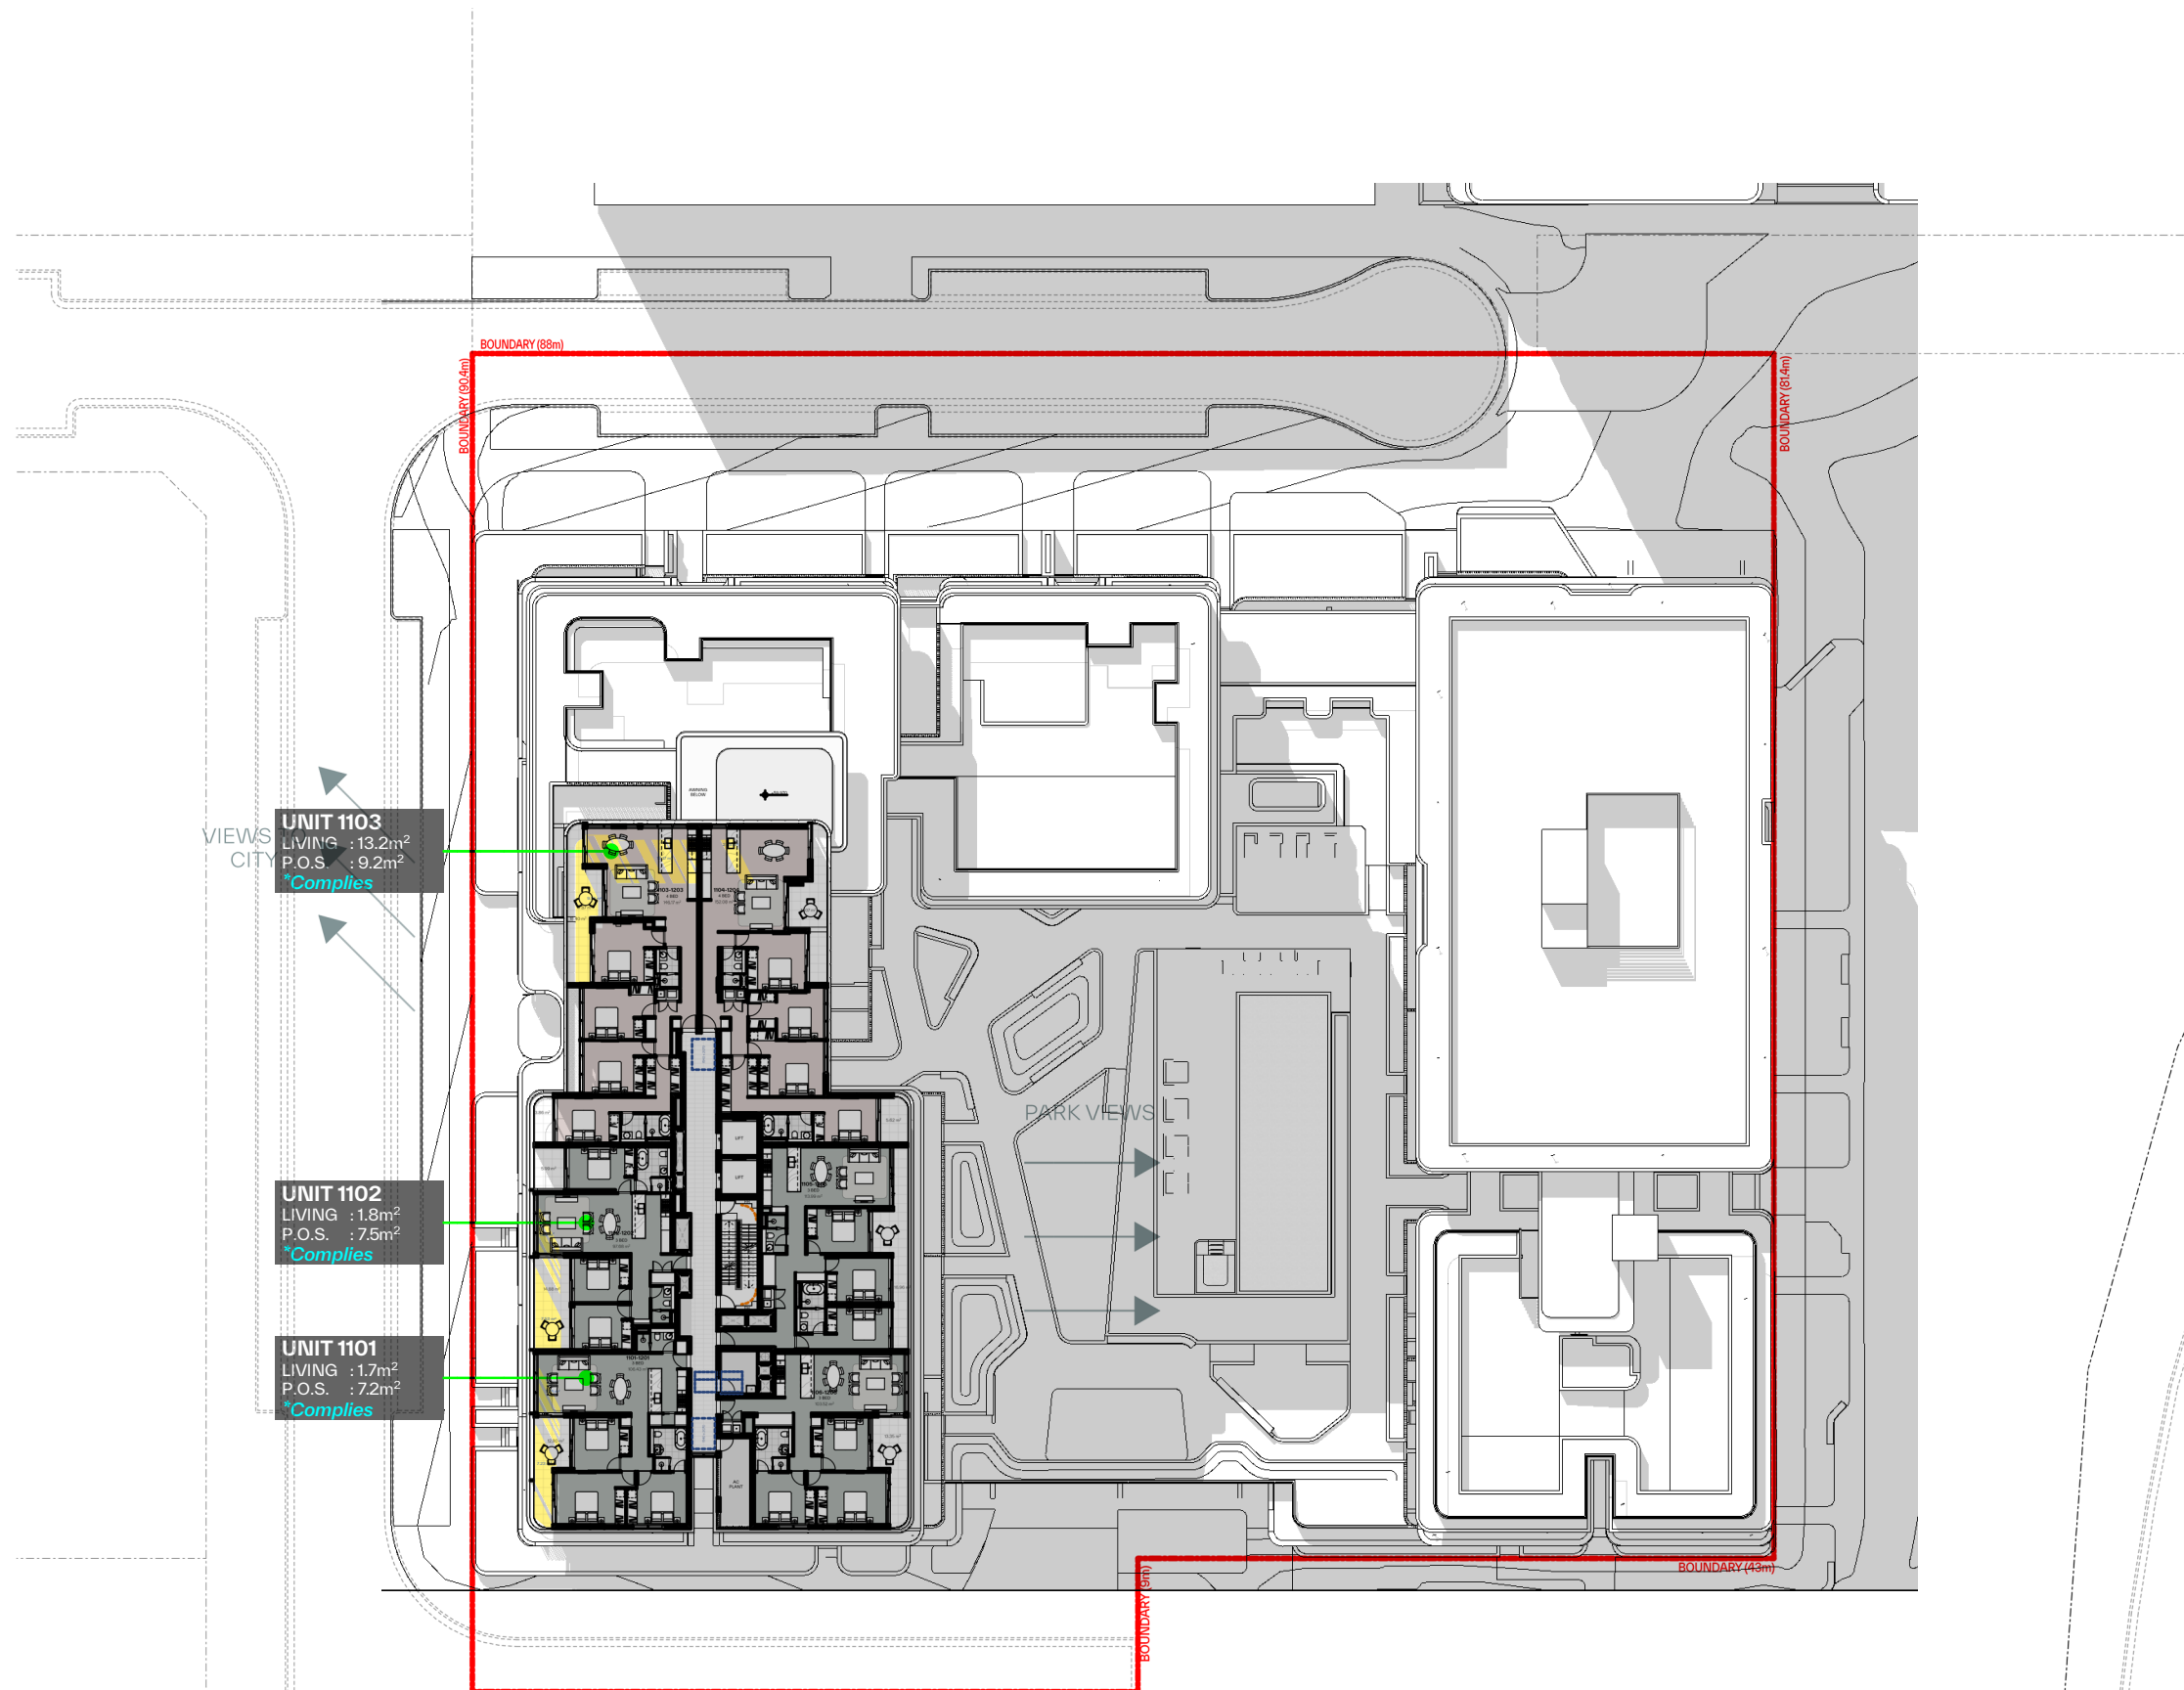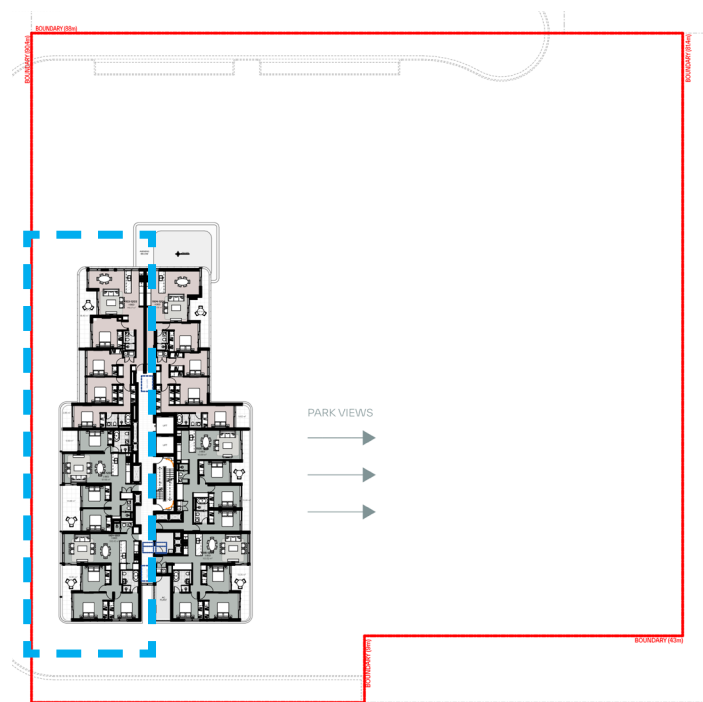

LEVEL 11



WEST FACING UNITS 01 00PM

LOT F PAGEWOOD SHADOW STUDY

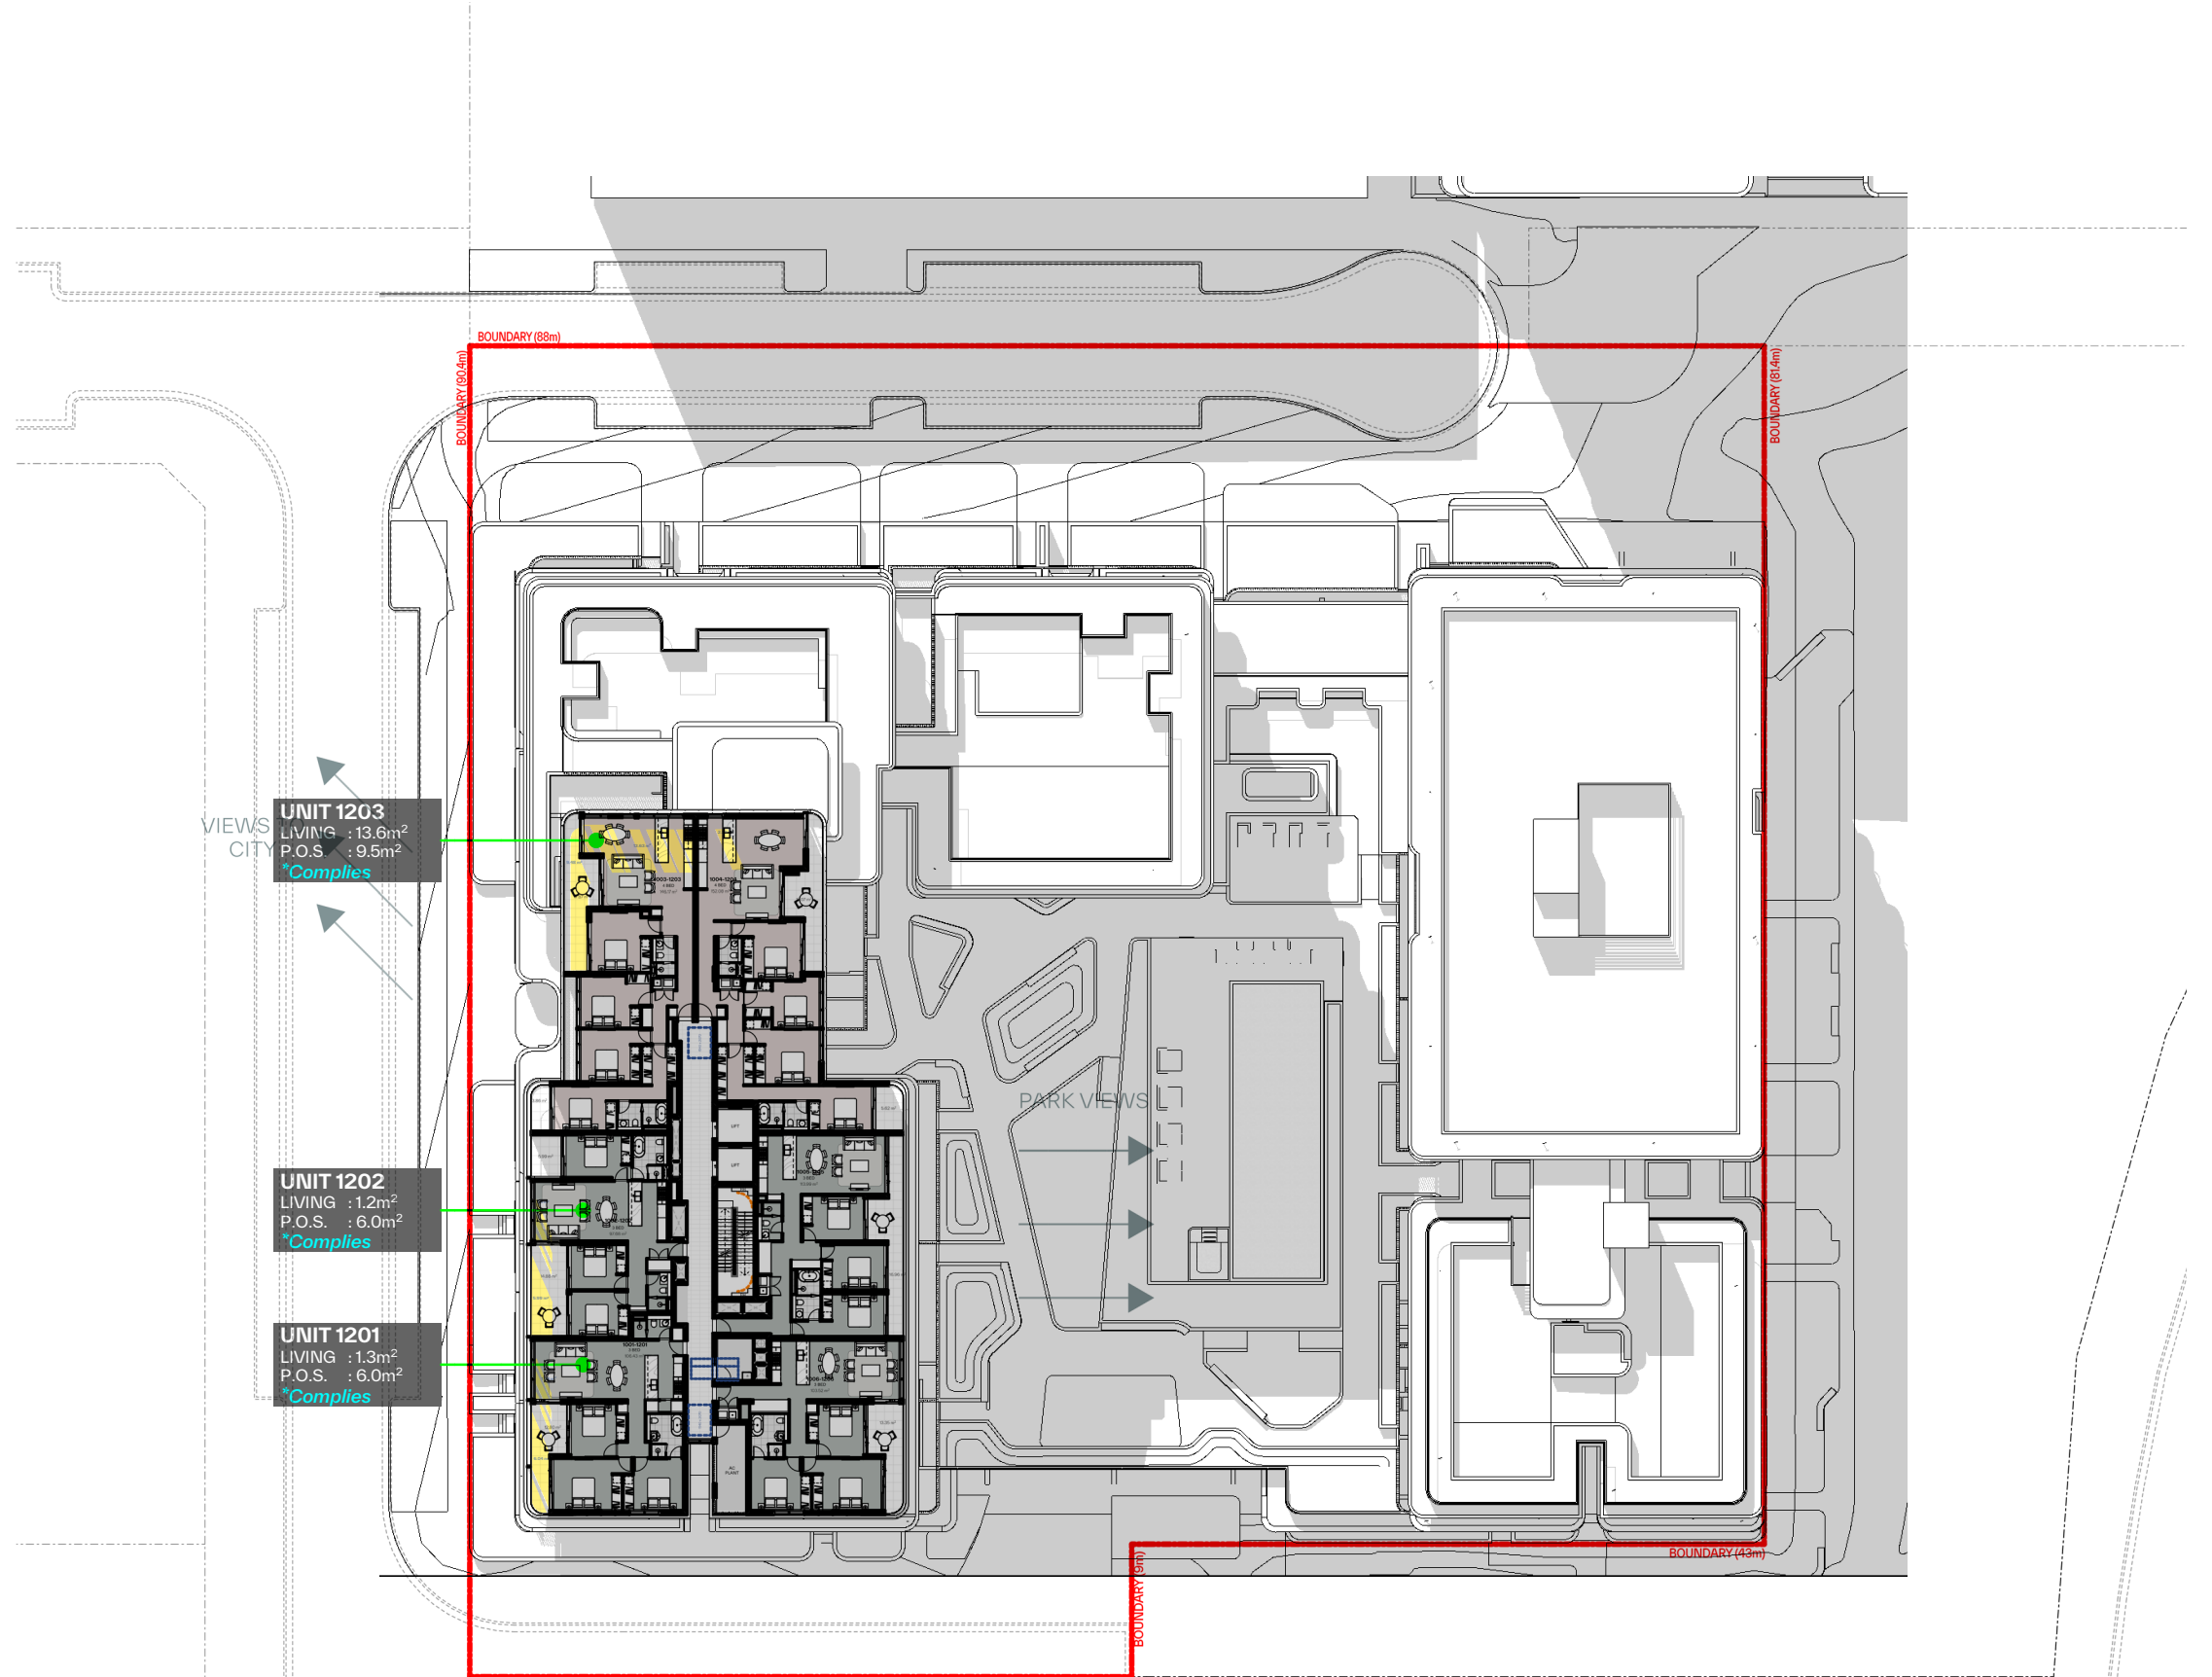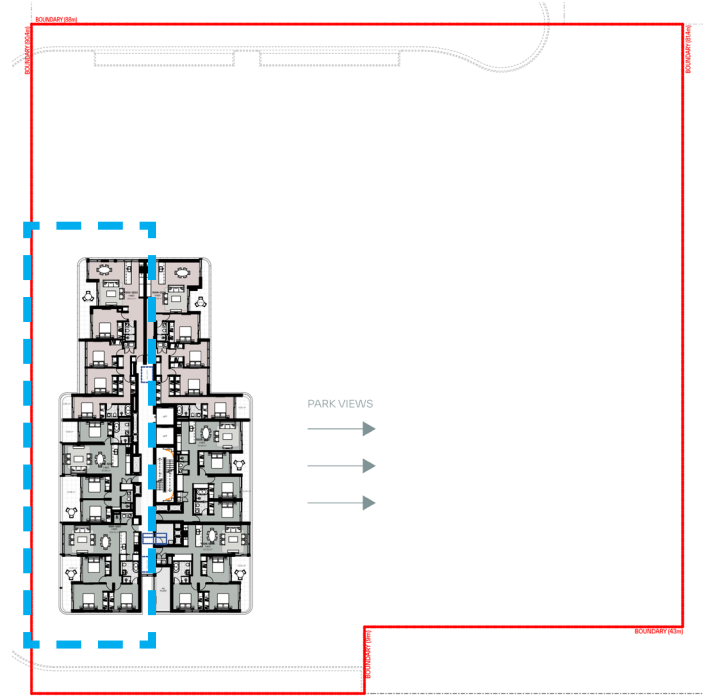



LEVEL 12

WEST FACING UNITS 12 45PM

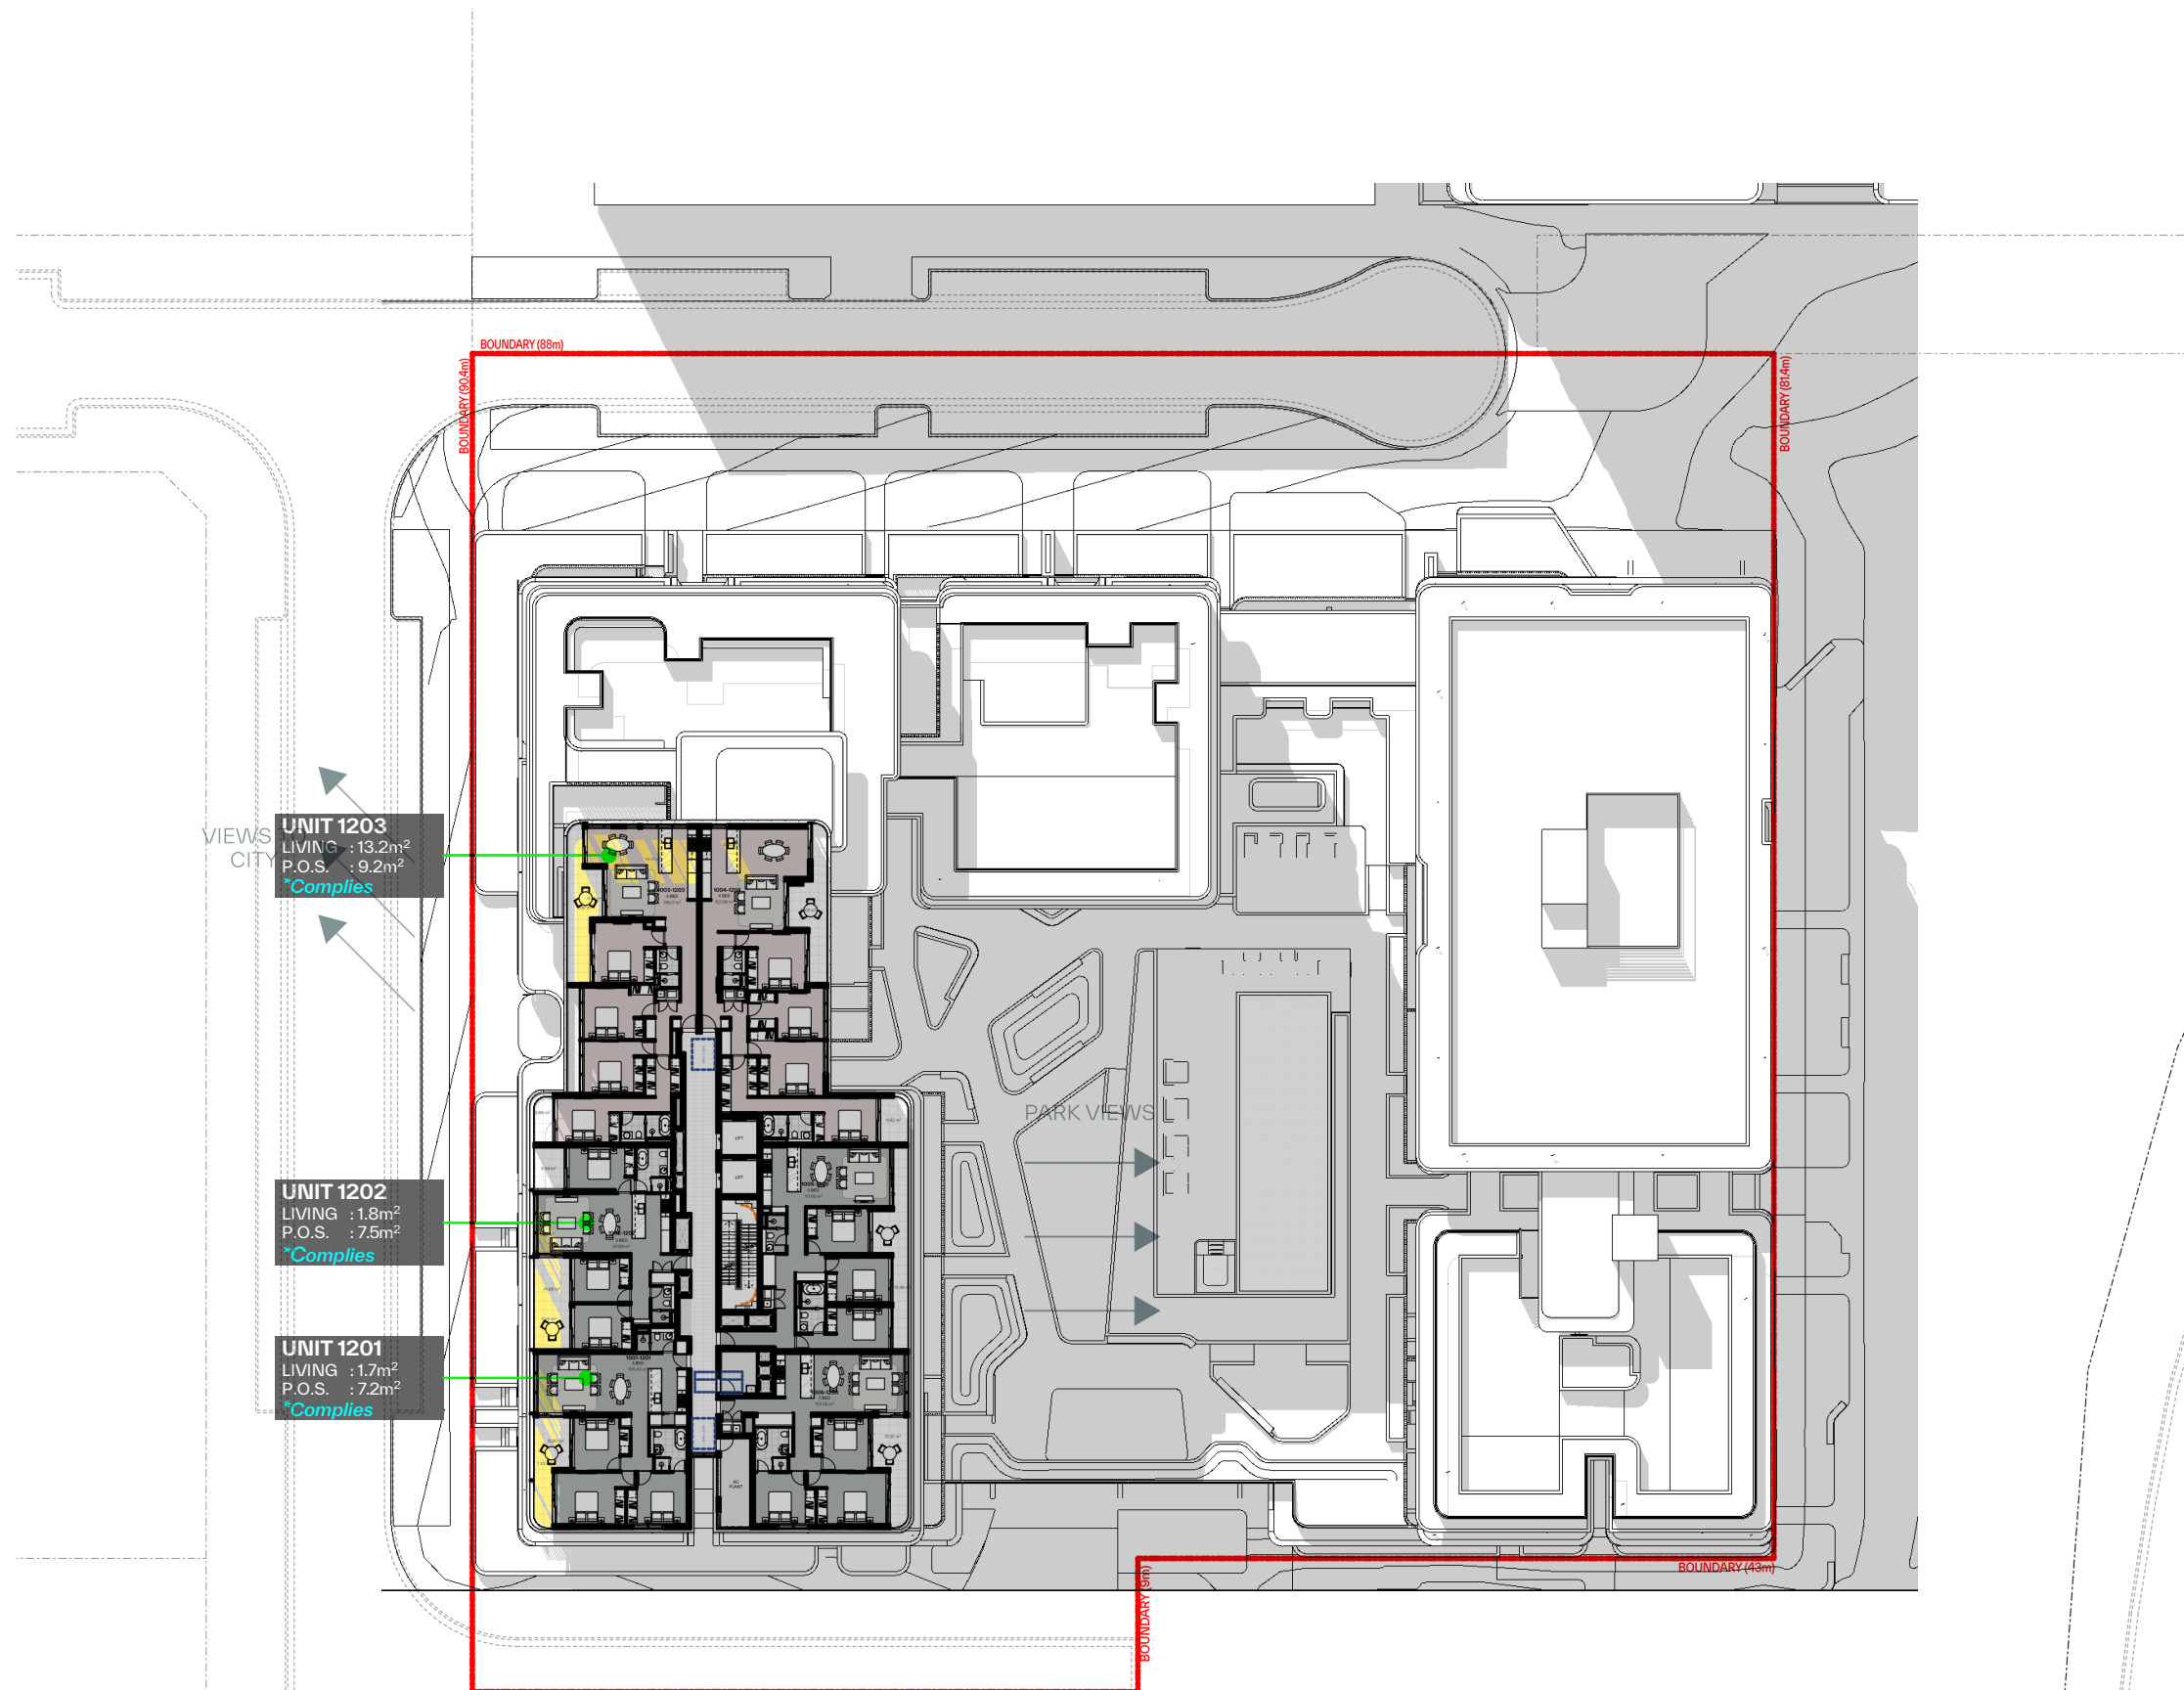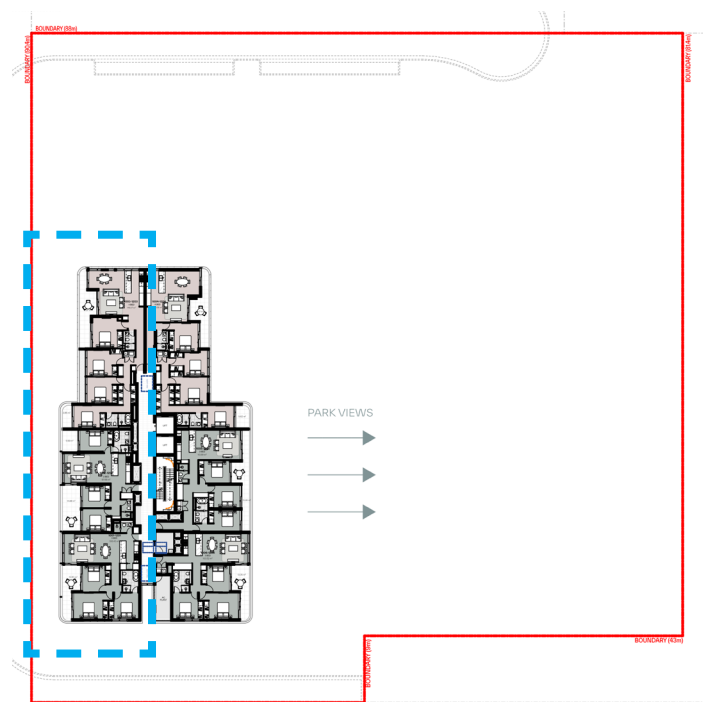



LEVEL 12

WEST FACING UNITS 01 00PM

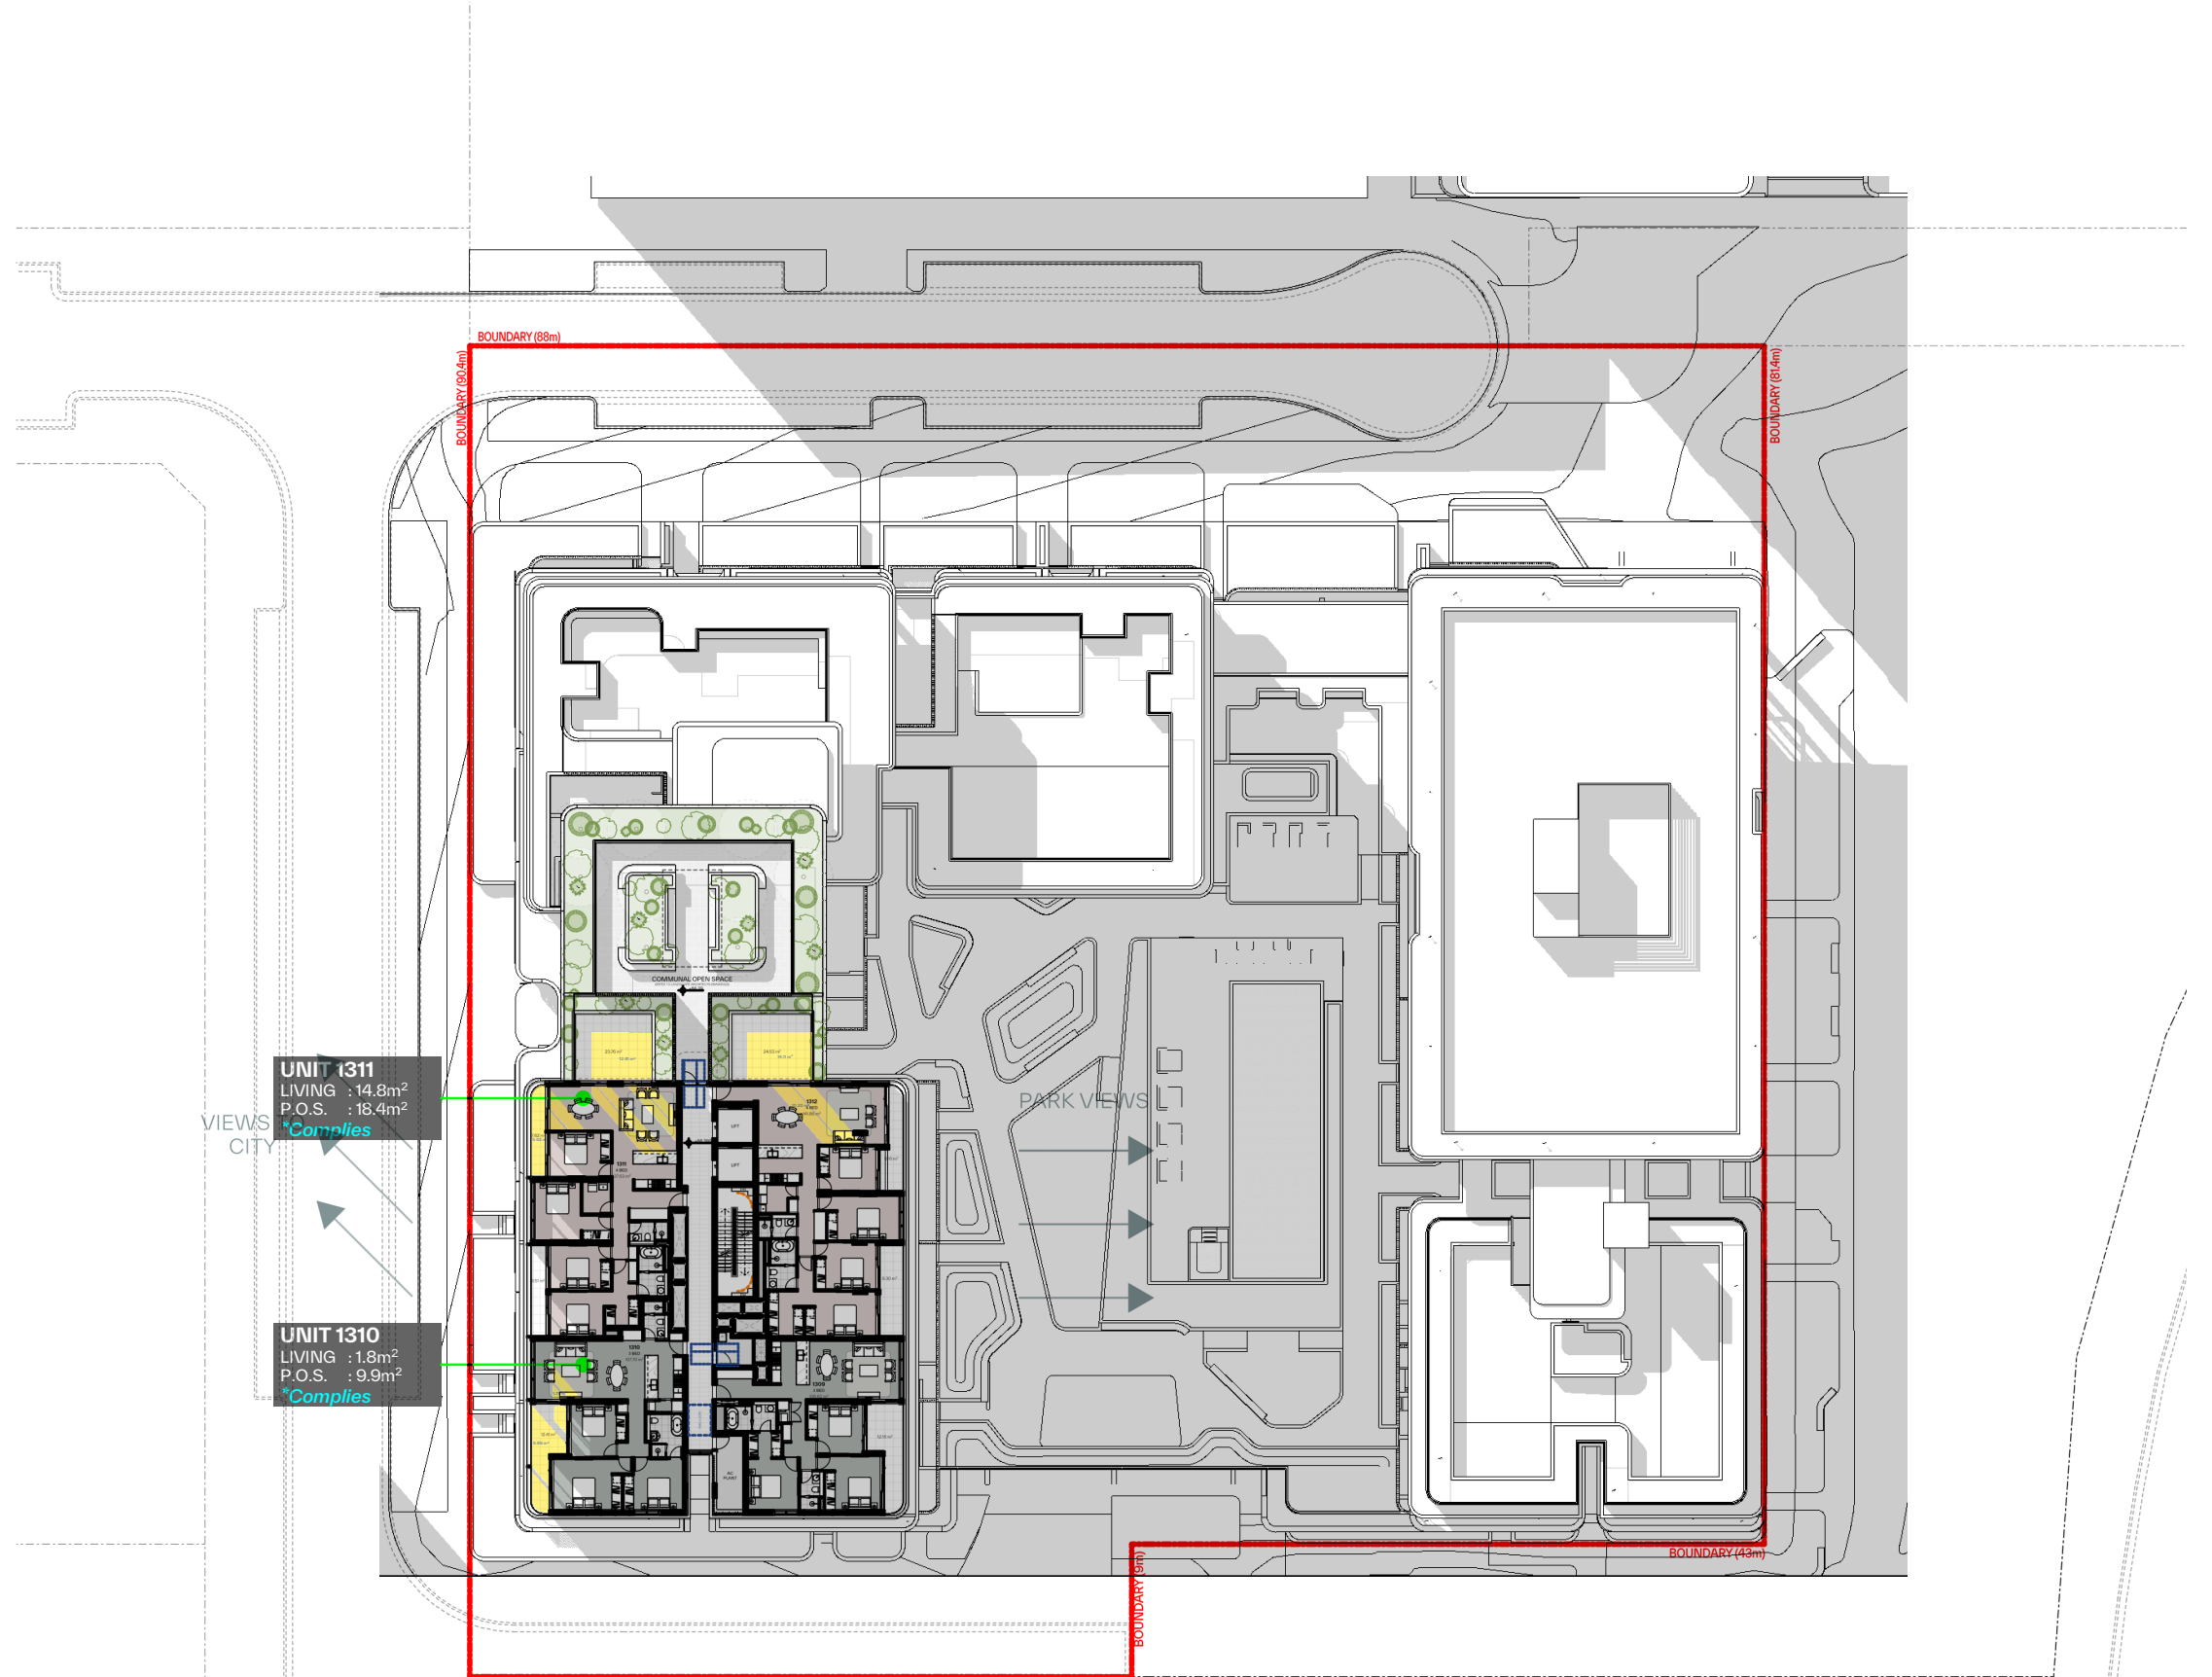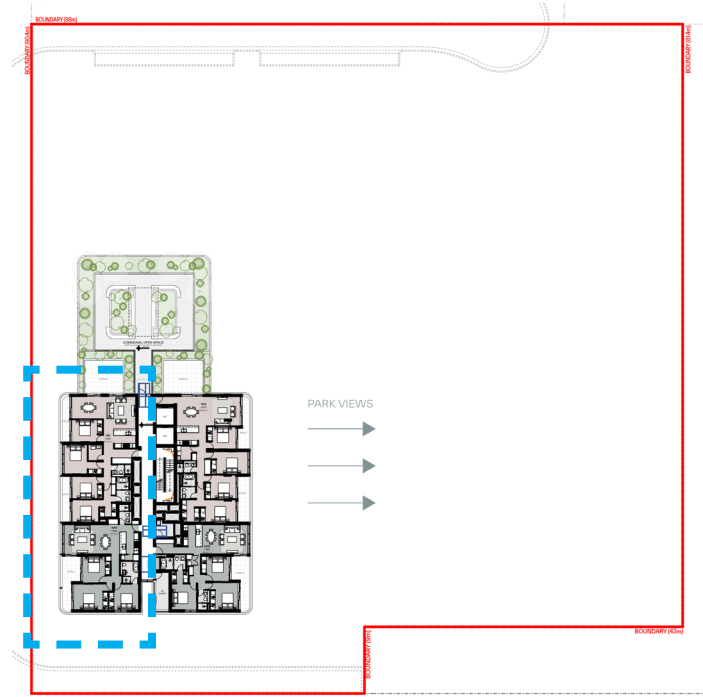

LEVEL 13

WEST FACING UNITS 02 00PM

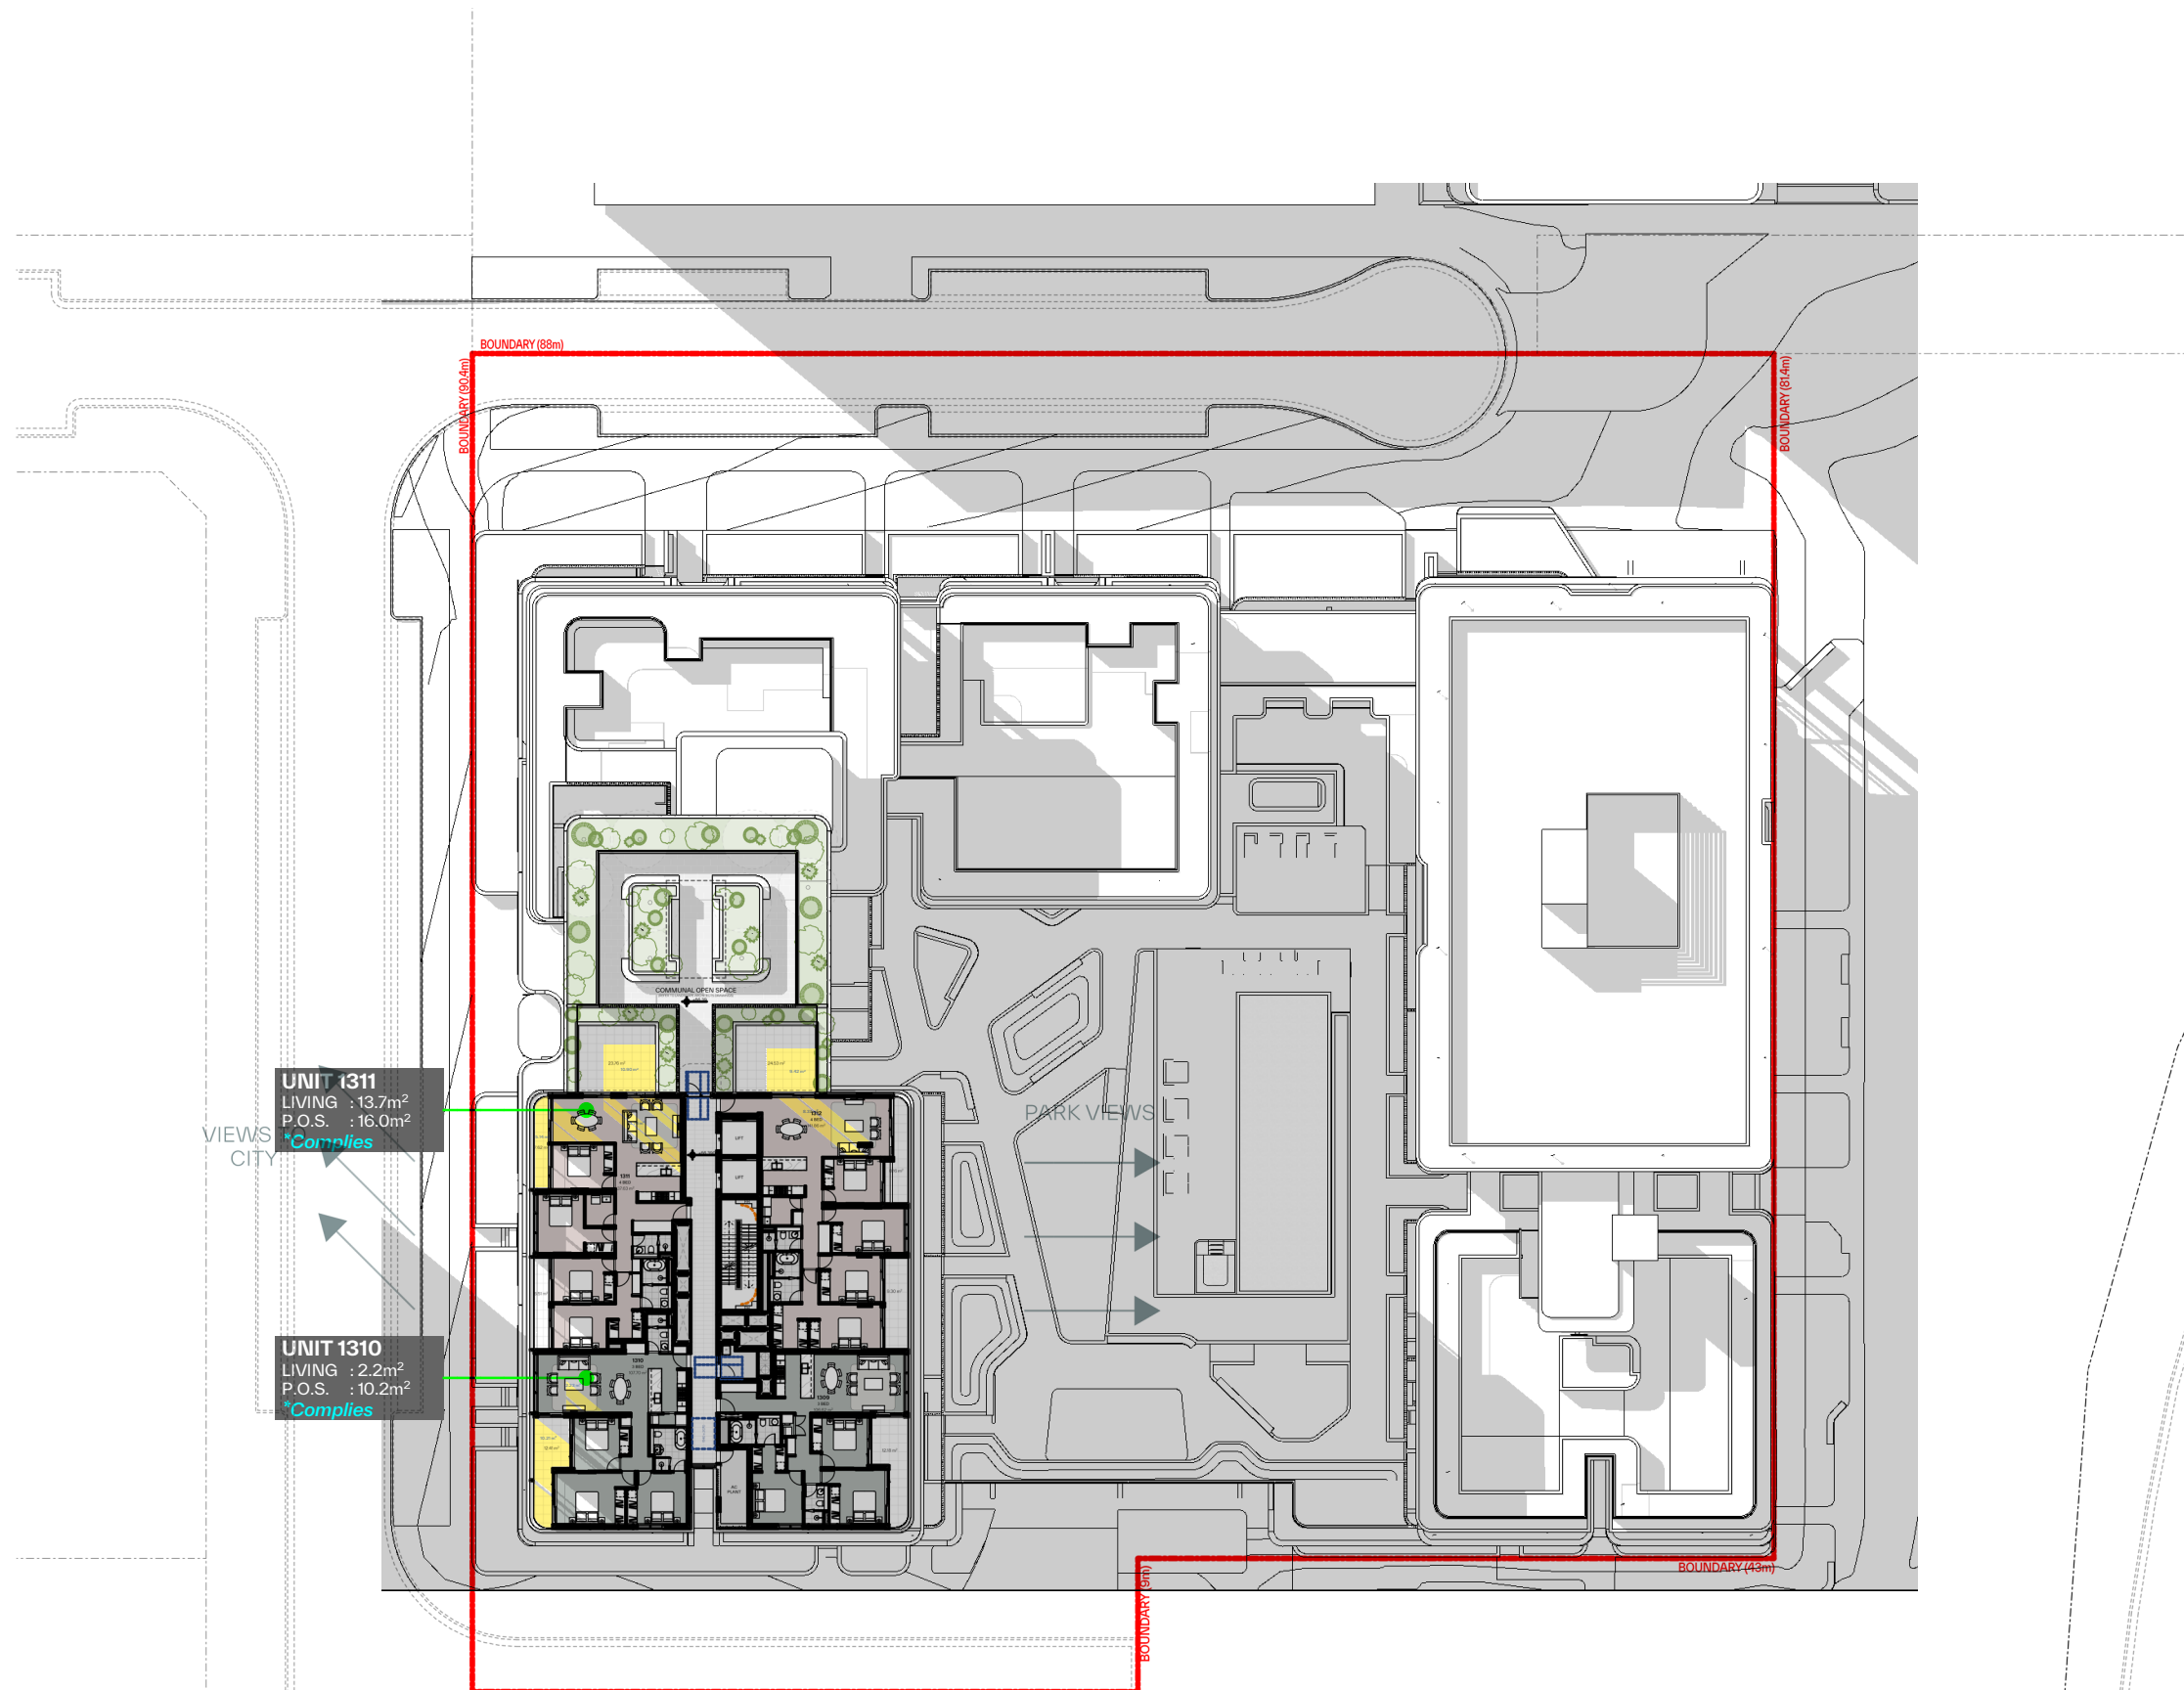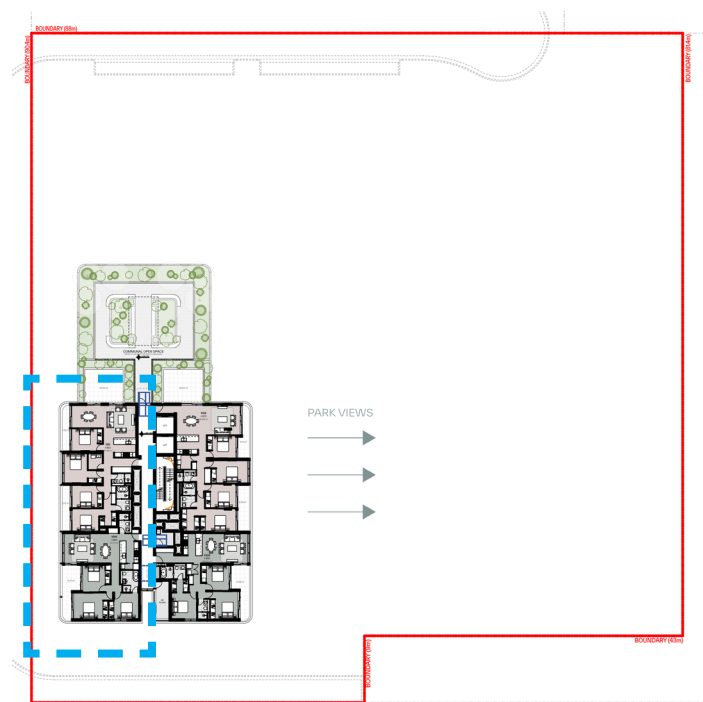

LEVEL 13

WEST FACING UNITS 02 45PM