



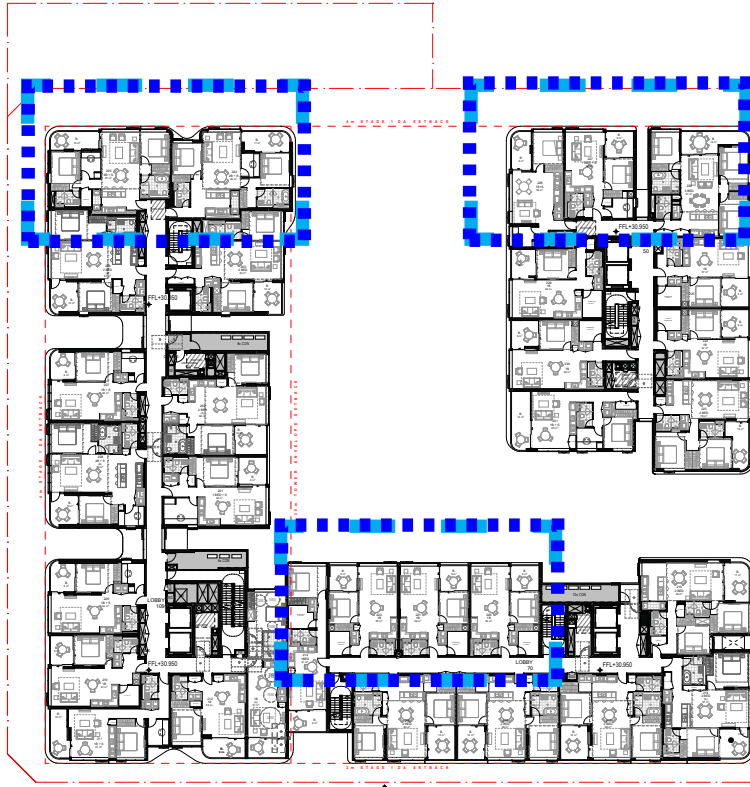


NORTHERN FACING UNITS

LOT C PAGEWOOD

DURATION 12 15pm & 12 15 PM

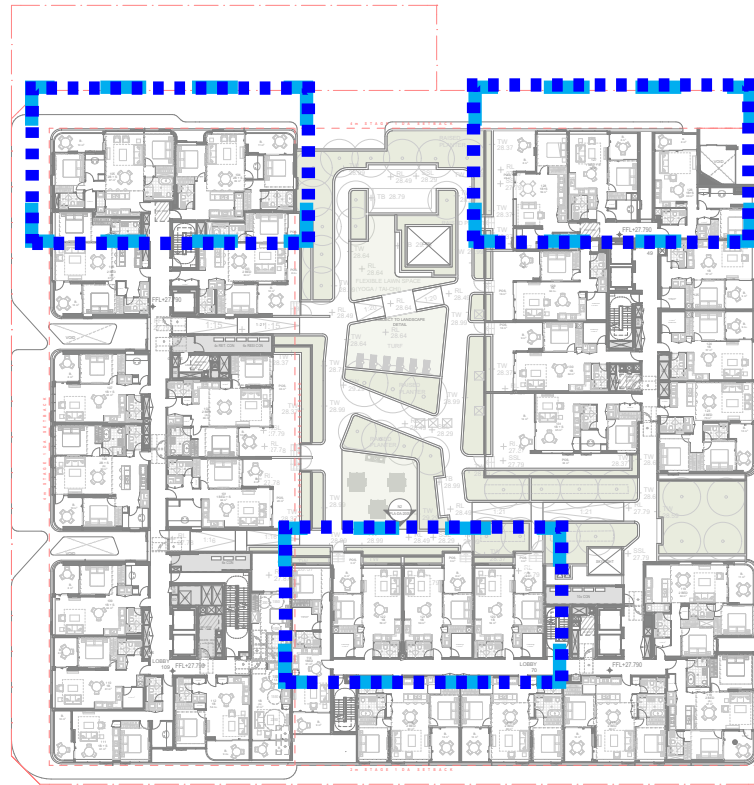


104
LIVING: 11.9m²
POS: 10.3m²
**Complies*

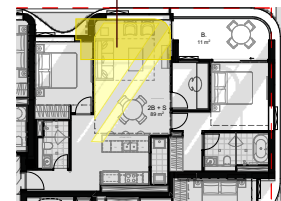

9 00am

104
LIVING: 13.1m²
POS: 10.5m²
**Complies*

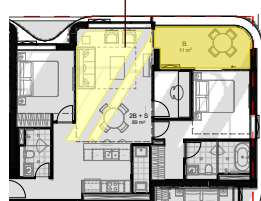

9 15am

122
LIVING: 10.6m²
POS: 7.4m²
**Complies*



10 45am


122
LIVING: 11.5m²
POS: 7.7m²
**Complies*



11 00am

LEVEL 01

NORTH FACING UNITS 12 30 PM

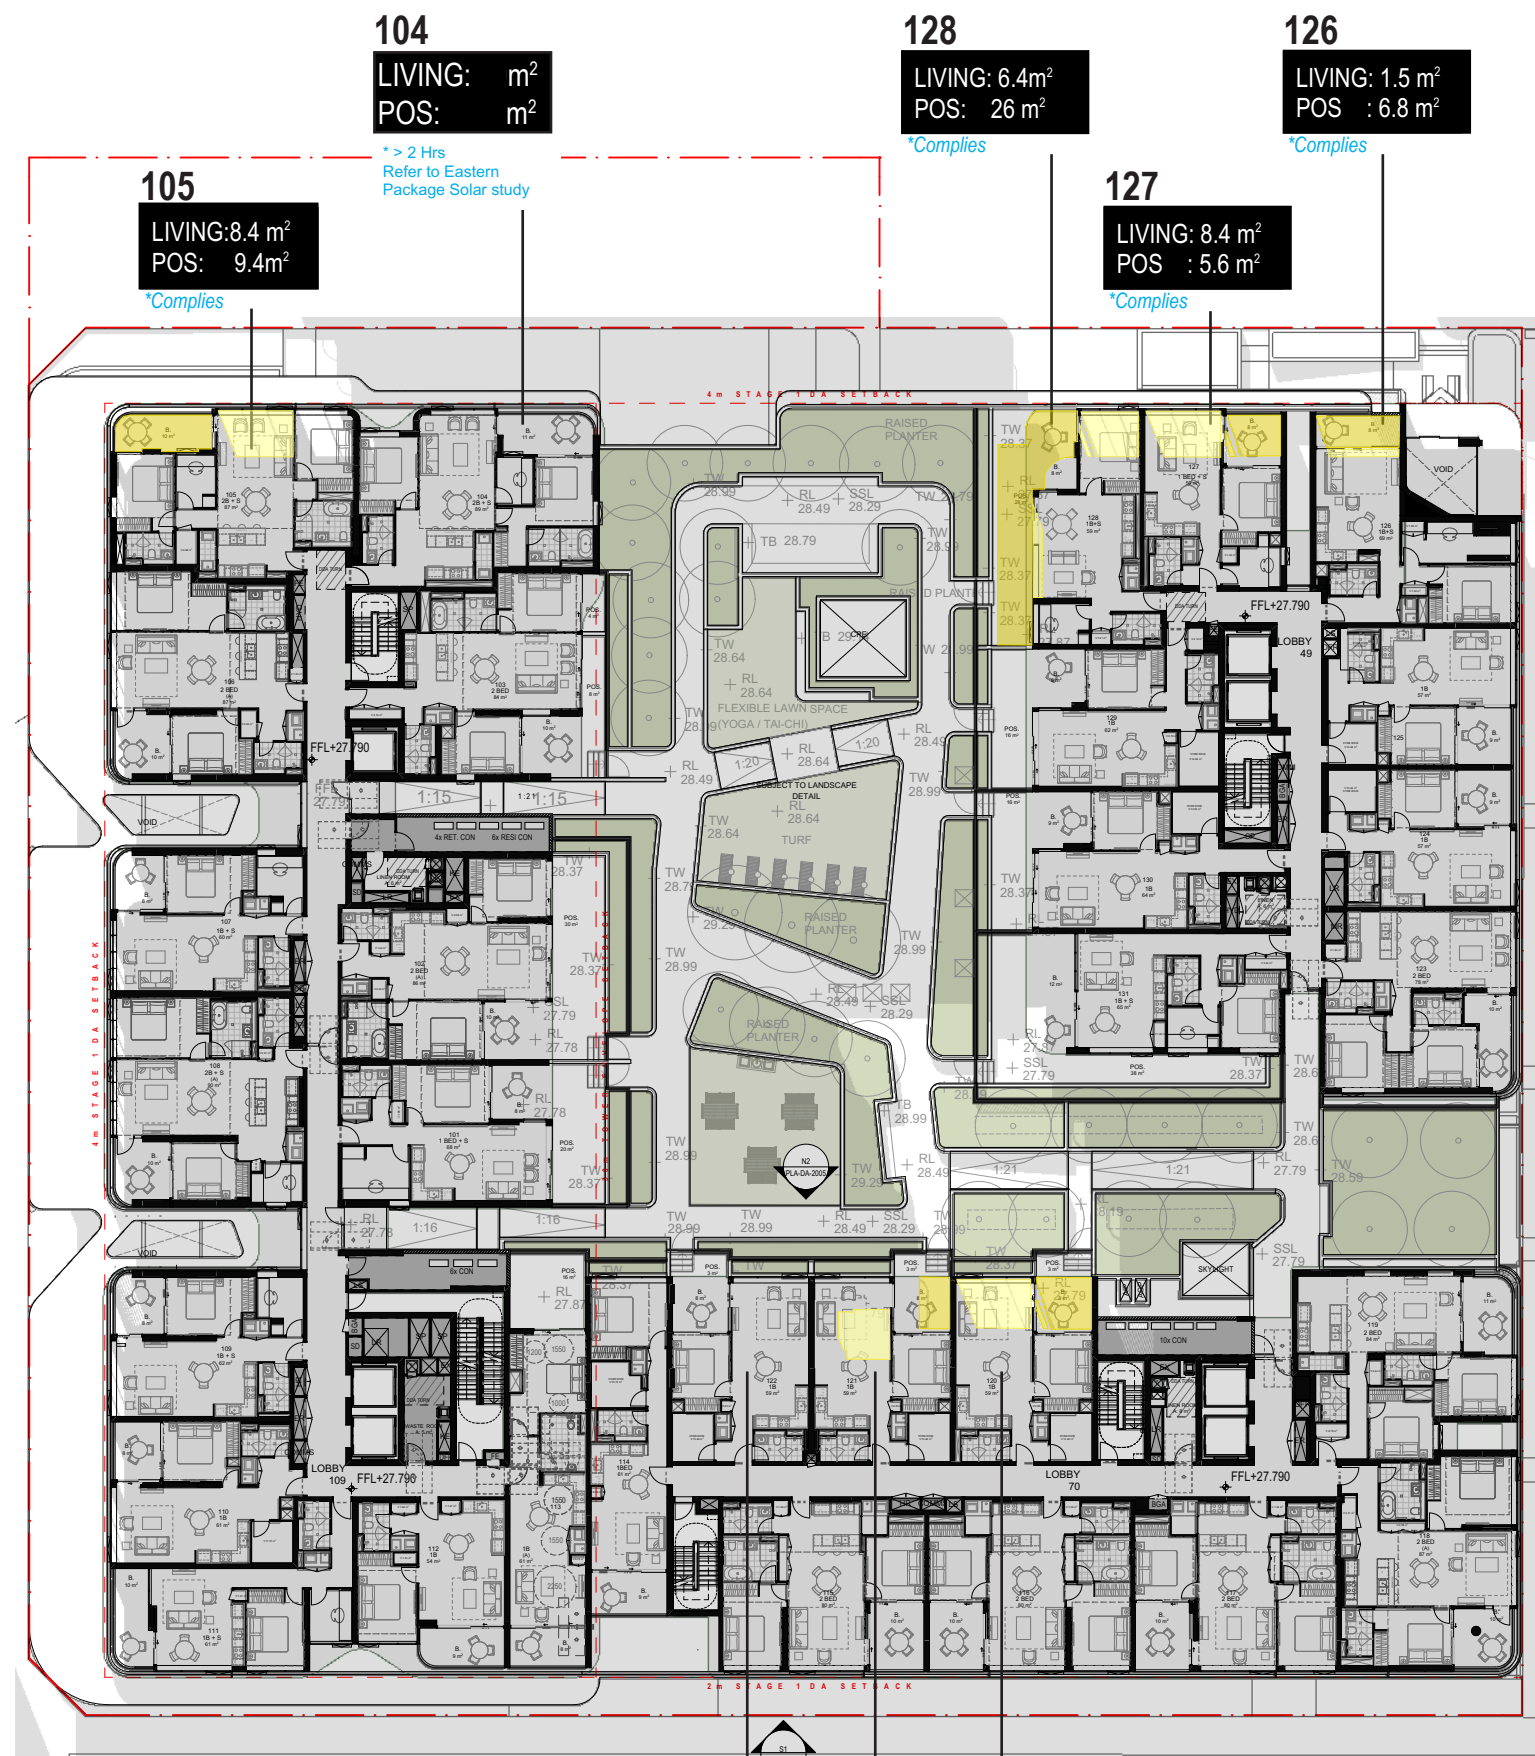

105
LIVING: 8.4 m²
POS: 9.4m²
**Complies*

104
LIVING: m²
POS: m²
** > 2 Hrs
Refer to Eastern
Package Solar study*

128
LIVING: 6.4m²
POS: 26 m²
**Complies*


126
LIVING: 1.5 m²
POS : 6.8 m²
**Complies*

127
LIVING: 8.4 m²
POS : 5.6 m²
**Complies*


122
LIVING: - m²
POS : - m²
**Complies*

121
LIVING: 8.7m²
POS : 7.2 m²
**Complies*

120
LIVING: 6.7 m²
POS : 4.3 m²
**Complies*

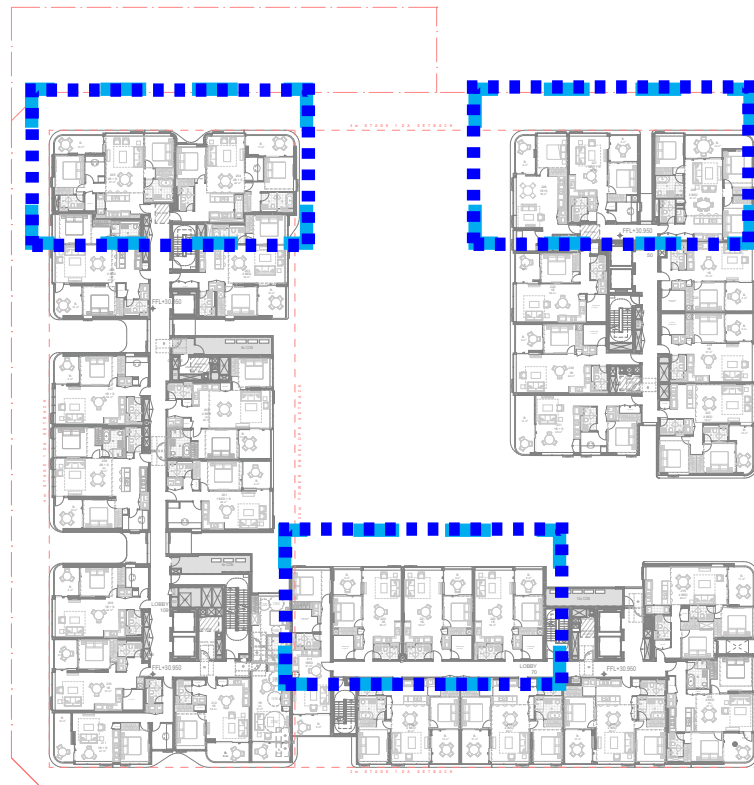


204
LIVING: 11.9m²
POS: 10.3m²
**Complies*

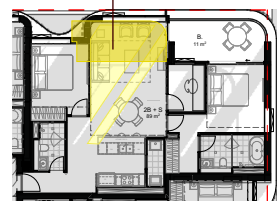


9 00am

204
LIVING: 13.1m²
POS: 10.5m²
**Complies*

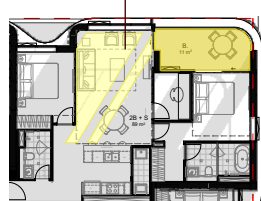

9 15am

222
LIVING: 10.6m²
POS: 7.4m²
**Complies*

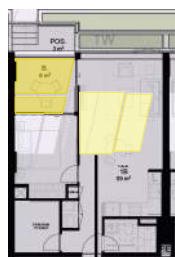

10 45am

222
LIVING: 11.5m²
POS: 7.7m²
**Complies*




11 00am


LEVEL 02

NORTH FACING UNITS 12 15 PM



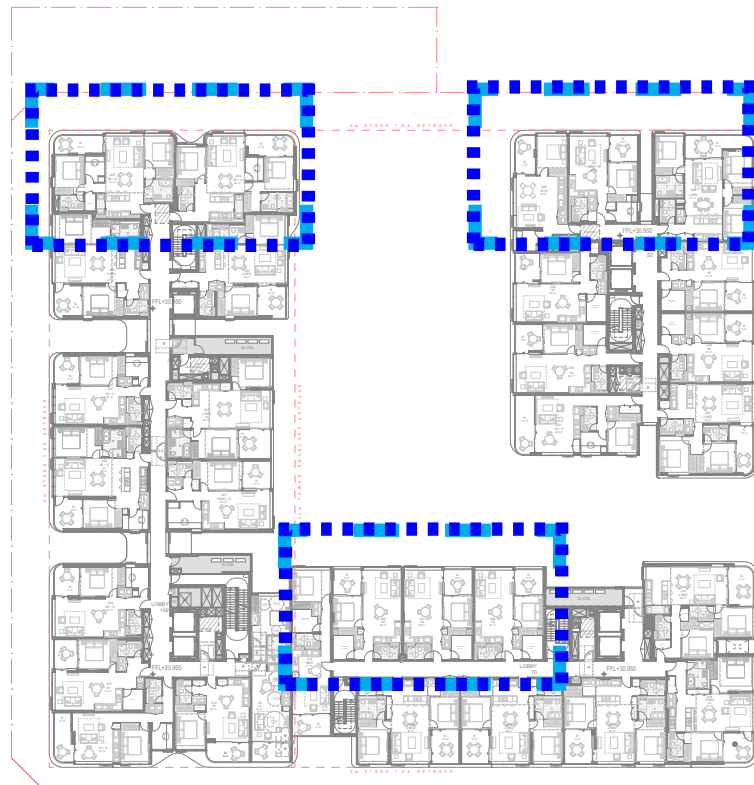


204
LIVING: 11.9m²
POS: 10.3m²
**Complies*

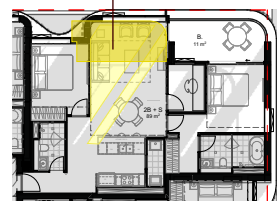

9 00am

204
LIVING: 13.1m²
POS: 10.5m²
**Complies*

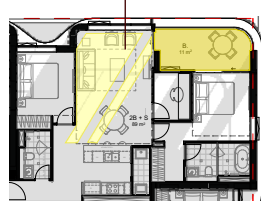

9 15am

222
LIVING: 10.6m²
POS: 7.4m²
**Complies*



10 45am

222
LIVING: 11.5m²
POS: 7.7m²
**Complies*



11 00am



204
LIVING: m²
POS: m²
** > 2 Hrs
Refer to Eastern
Package Solar study*

205
LIVING: 12m²
POS: 9.4m²
**Complies*

228
LIVING: 2.5 m²
POS :3.1 m²
**Complies*

226
LIVING: 3.4m²
POS: 11.6m²
**Complies*

227
LIVING: 6.5m²
POS :10.5 m²
**Complies*


222
LIVING: - m²
POS: - m²
**Complies*

221
LIVING: 7.2 m²
POS: 6.2 m²
**Complies*


220
LIVING: 6.6m²
POS: 6.2 m²
**Complies*

LEVEL 02

NORTH FACING UNITS 12 30 PM

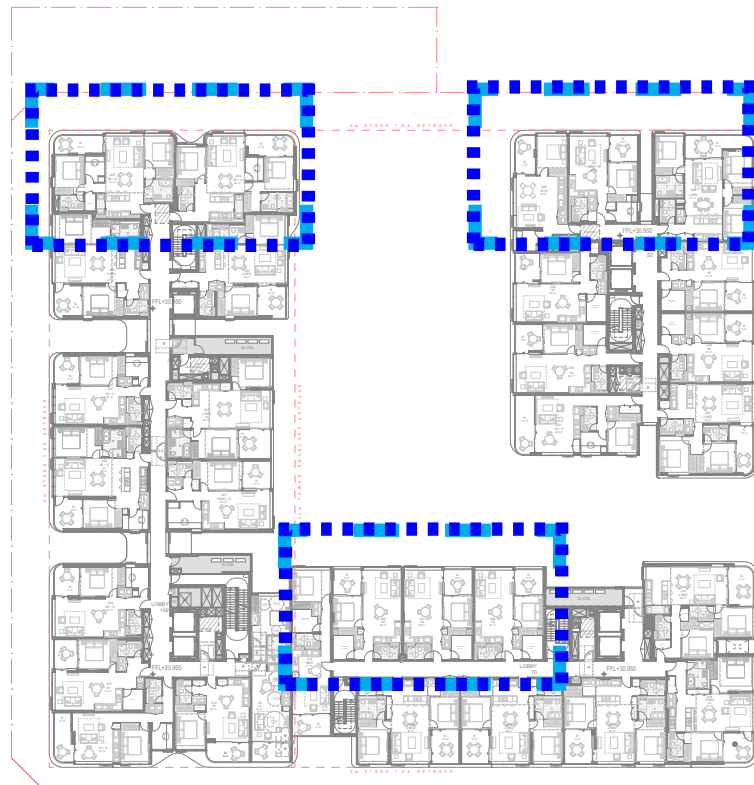


304
LIVING: 11.9m²
POS: 10.3m²
**Complies*

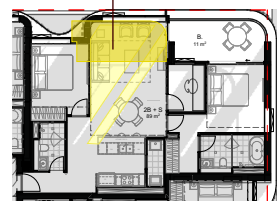


9 00am

304
LIVING: 13.1m²
POS: 10.5m²
**Complies*

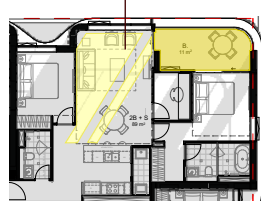

9 15am

322
LIVING: 10.6m²
POS: 7.4m²
**Complies*

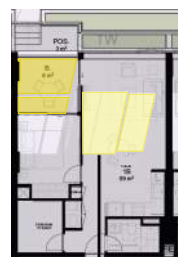

10 45am


322
LIVING: 11.5m²
POS: 7.7m²
**Complies*




11 00am

LEVEL 03 NORTH FACING UNITS 12 15 PM



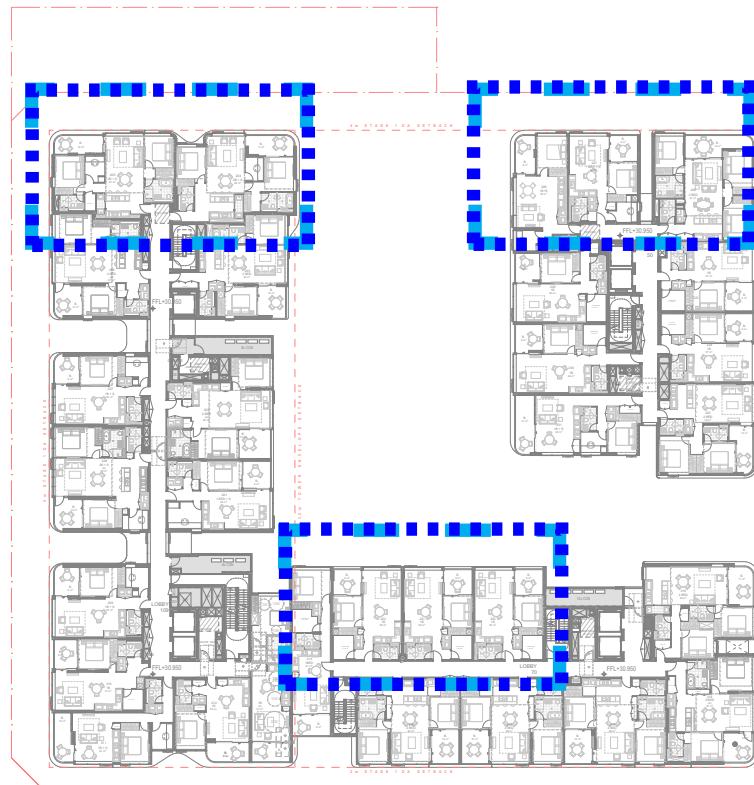


304
LIVING: 11.9m²
POS: 10.3m²
**Complies*

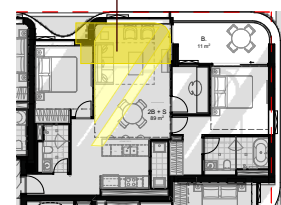


9 00am

304
LIVING: 13.1m²
POS: 10.5m²
**Complies*

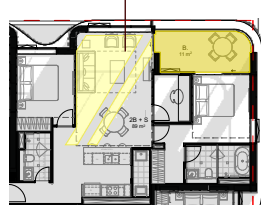

9 15am

322
LIVING: 10.6m²
POS: 7.4m²
**Complies*

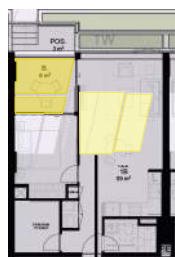

10 45am

322
LIVING: 11.5m²
POS: 7.7m²
**Complies*



11 00am



304
LIVING: m²
POS: m²
** > 2 Hrs
Refer to Eastern
Package Solar study*

305
LIVING: 12m²
POS: 9.4m²
**Complies*

328
LIVING: 2.5 m²
POS :3.1 m²
**Complies*

326
LIVING: 3.4m²
POS: 11.6m²
**Complies*

327
LIVING: 6.5m²
POS :10.5 m²
**Complies*

322
LIVING: - m²
POS: - m²
**Complies*


321
LIVING: 7.2 m²
POS: 6.2 m²
**Complies*

320
LIVING: 6.6m²
POS: 6.2 m²
**Complies*


*> 2 Hrs
Complies at
9 15am - 12 Noon*

LEVEL 03

NORTH FACING UNITS 12 30 PM

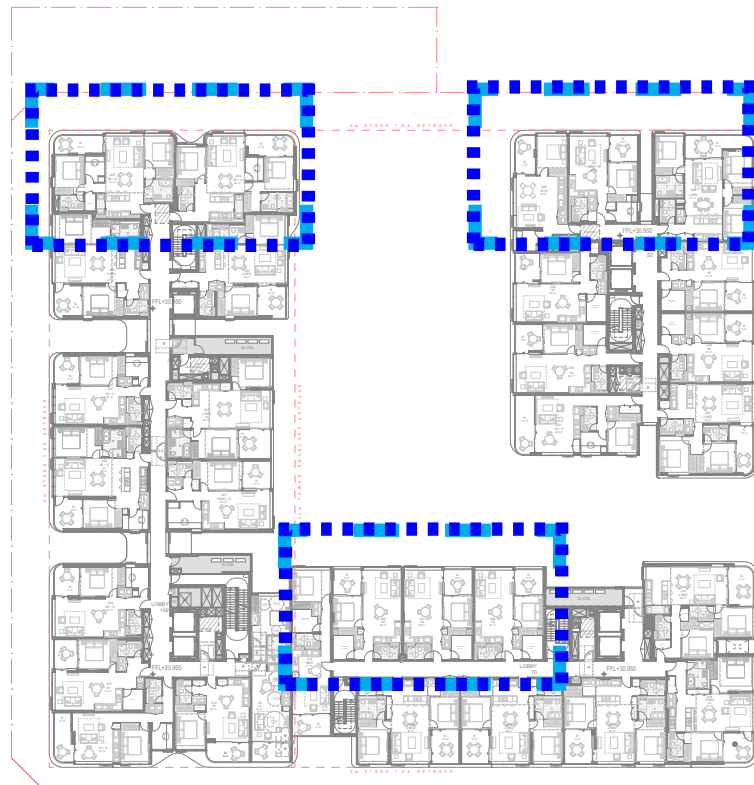


404
LIVING: 11.9m²
POS: 10.3m²
**Complies*

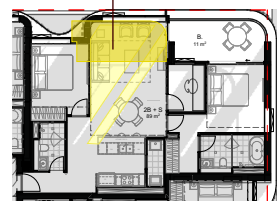


9 00am

404
LIVING: 13.1m²
POS: 10.5m²
**Complies*

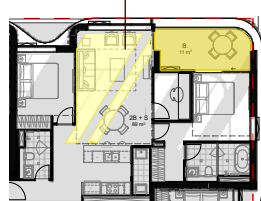

9 15am

422
LIVING: 10.6m²
POS: 7.4m²
**Complies*

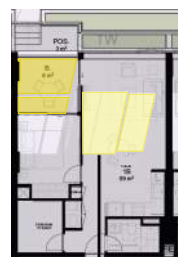

10 45am


422
LIVING: 11.5m²
POS: 7.7m²
**Complies*




11 00am

LEVEL 04 NORTH FACING UNITS 12 15 PM



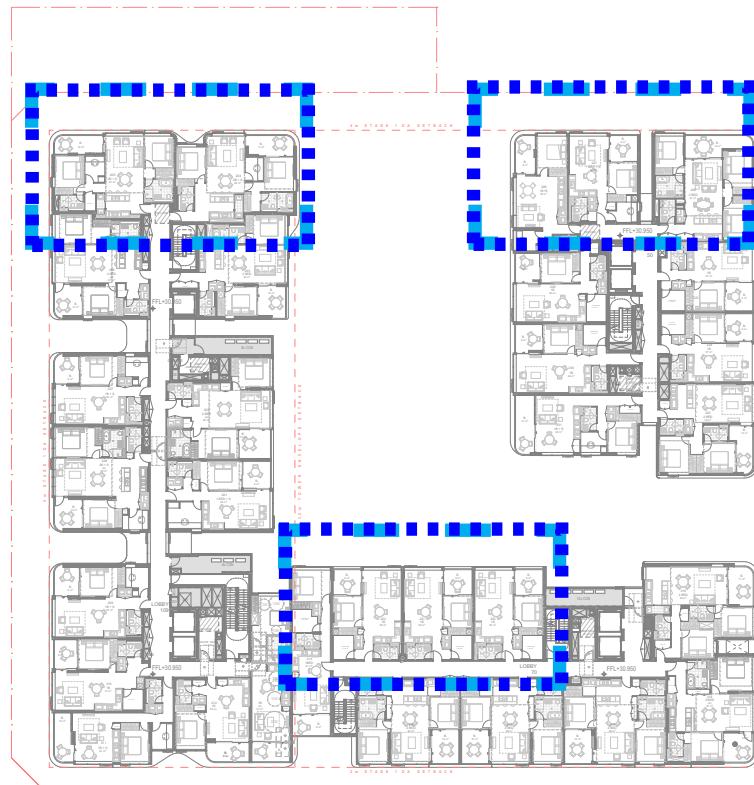


404
LIVING: 11.9m²
POS: 10.3m²
**Complies*

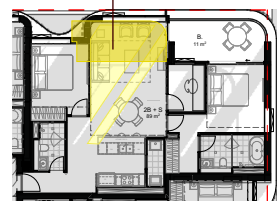


9 00am

404
LIVING: 13.1m²
POS: 10.5m²
**Complies*

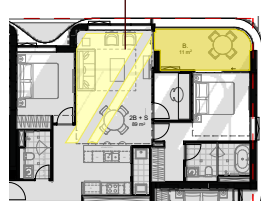

9 15am

422
LIVING: 10.6m²
POS: 7.4m²
**Complies*

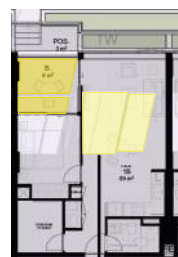

10 45am

422
LIVING: 11.5m²
POS: 7.7m²
**Complies*



11 00am

LEVEL 04

NORTH FACING UNITS 12 30 PM



404
LIVING: m²
POS: m²
** > 2 Hrs
Refer to Eastern
Package Solar study*

405
LIVING: 12m²
POS: 9.4m²
**Complies*

428
LIVING: 2.5 m²
POS :3.1 m²
**Complies*

426
LIVING: 3.4m²
POS: 11.6m²
**Complies*


427
LIVING: 6.5m²
POS :10.5 m²
**Complies*

422
LIVING: - m²
POS: - m²
**Complies*


421
LIVING: 7.2 m²
POS: 6.2 m²
**Complies*

420
LIVING: 6.6m²
POS: 6.2 m²
**Complies*

*> 2 Hrs
Complies at
9 15am - 12 Noon*

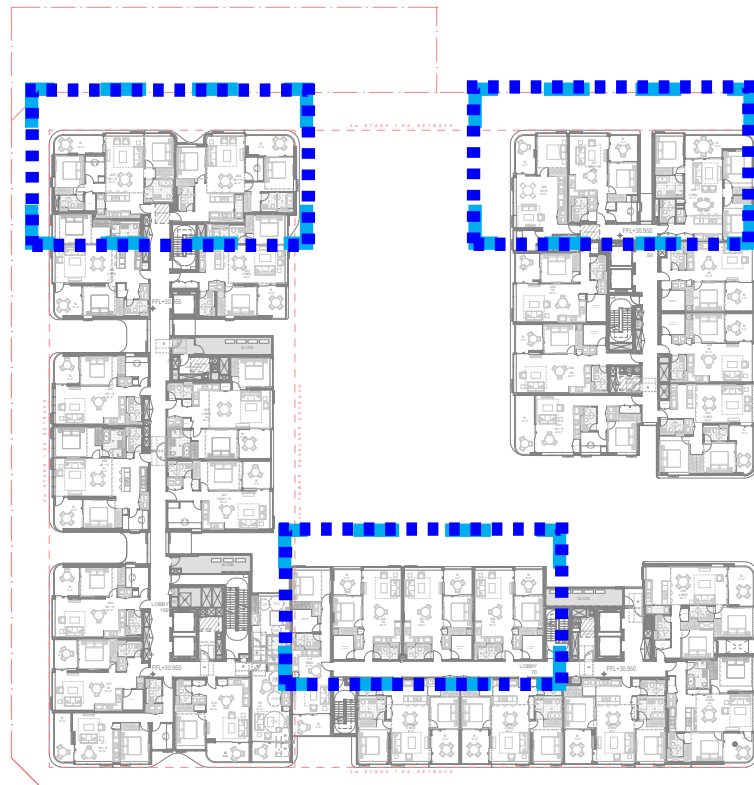


504
LIVING: 11.9m²
POS: 10.3m²
**Complies*

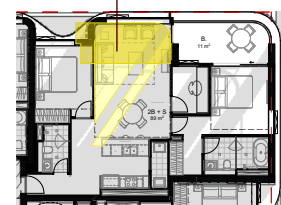

9 00am

504
LIVING: 13.1m²
POS: 10.5m²
**Complies*

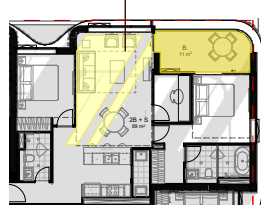

9 15am

522
LIVING: 10.6m²
POS: 7.4m²
**Complies*



10 45am

522
LIVING: 11.5m²
POS: 7.7m²
**Complies*



11 00am

LEVEL 05

NORTH FACING UNITS 12 15 PM



504
LIVING: m²
POS: m²
** > 2 Hrs
Refer to Eastern
Package Solar study*

528
LIVING: 1.8m²
POS: 2.9 m²
**Complies*

526
LIVING: 11.7 m²
POS: 3.7 m²
**Complies*


505
LIVING: 13m²
POS: 9.4m²
**Complies*

527
LIVING: 11.2 m²
POS: 6.5 m²
**Complies*

522
LIVING: 4.4m²
POS: . m²
**Complies*


521
LIVING: 7.6m²
POS : 6.5 m²
**Complies*

520
LIVING: 4.4m²
POS : 6.5 m²
**Complies*

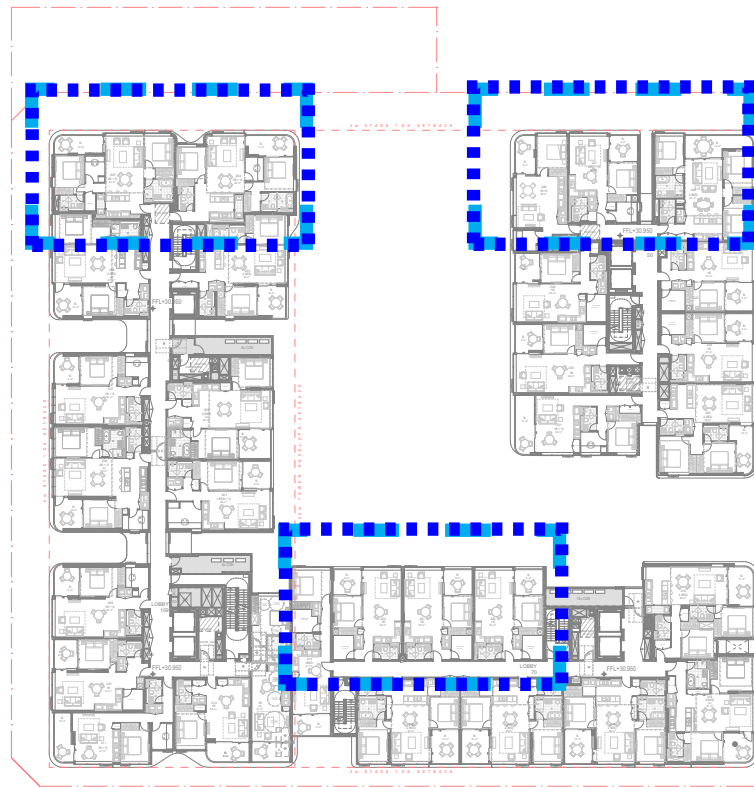


504
LIVING: 11.9m²
POS: 10.3m²
**Complies*

504
LIVING: 13.1m²
POS: 10.5m²
**Complies*

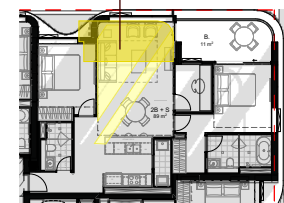

9 00am

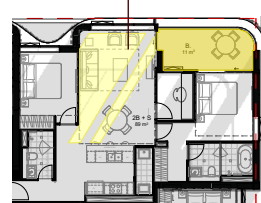

9 15am

522
LIVING: 10.6m²
POS: 7.4m²
**Complies*



10 45am

522
LIVING: 11.5m²
POS: 7.7m²
**Complies*




11 00am




LEVEL 05

NORTH FACING UNITS 12 30PM

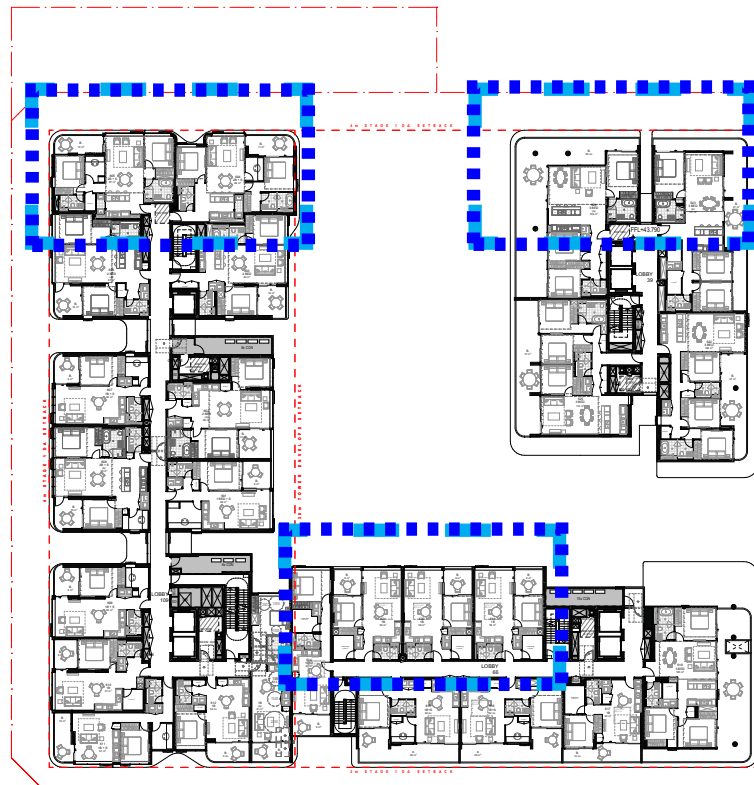


604
LIVING: 11.9m²
POS: 10.3m²
**Complies*

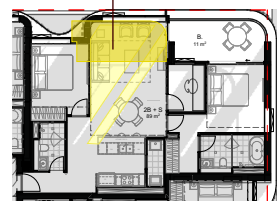

9 00am

604
LIVING: 13.1m²
POS: 10.5m²
**Complies*

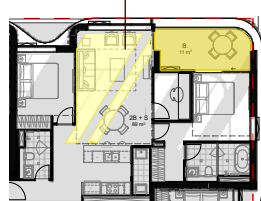

9 15am

622
LIVING: 10.6m²
POS: 7.4m²
**Complies*




10 45am

622
LIVING: 11.5m²
POS: 7.7m²
**Complies*



11 00am

LEVEL 06 NORTH FACING UNITS 12 15 PM

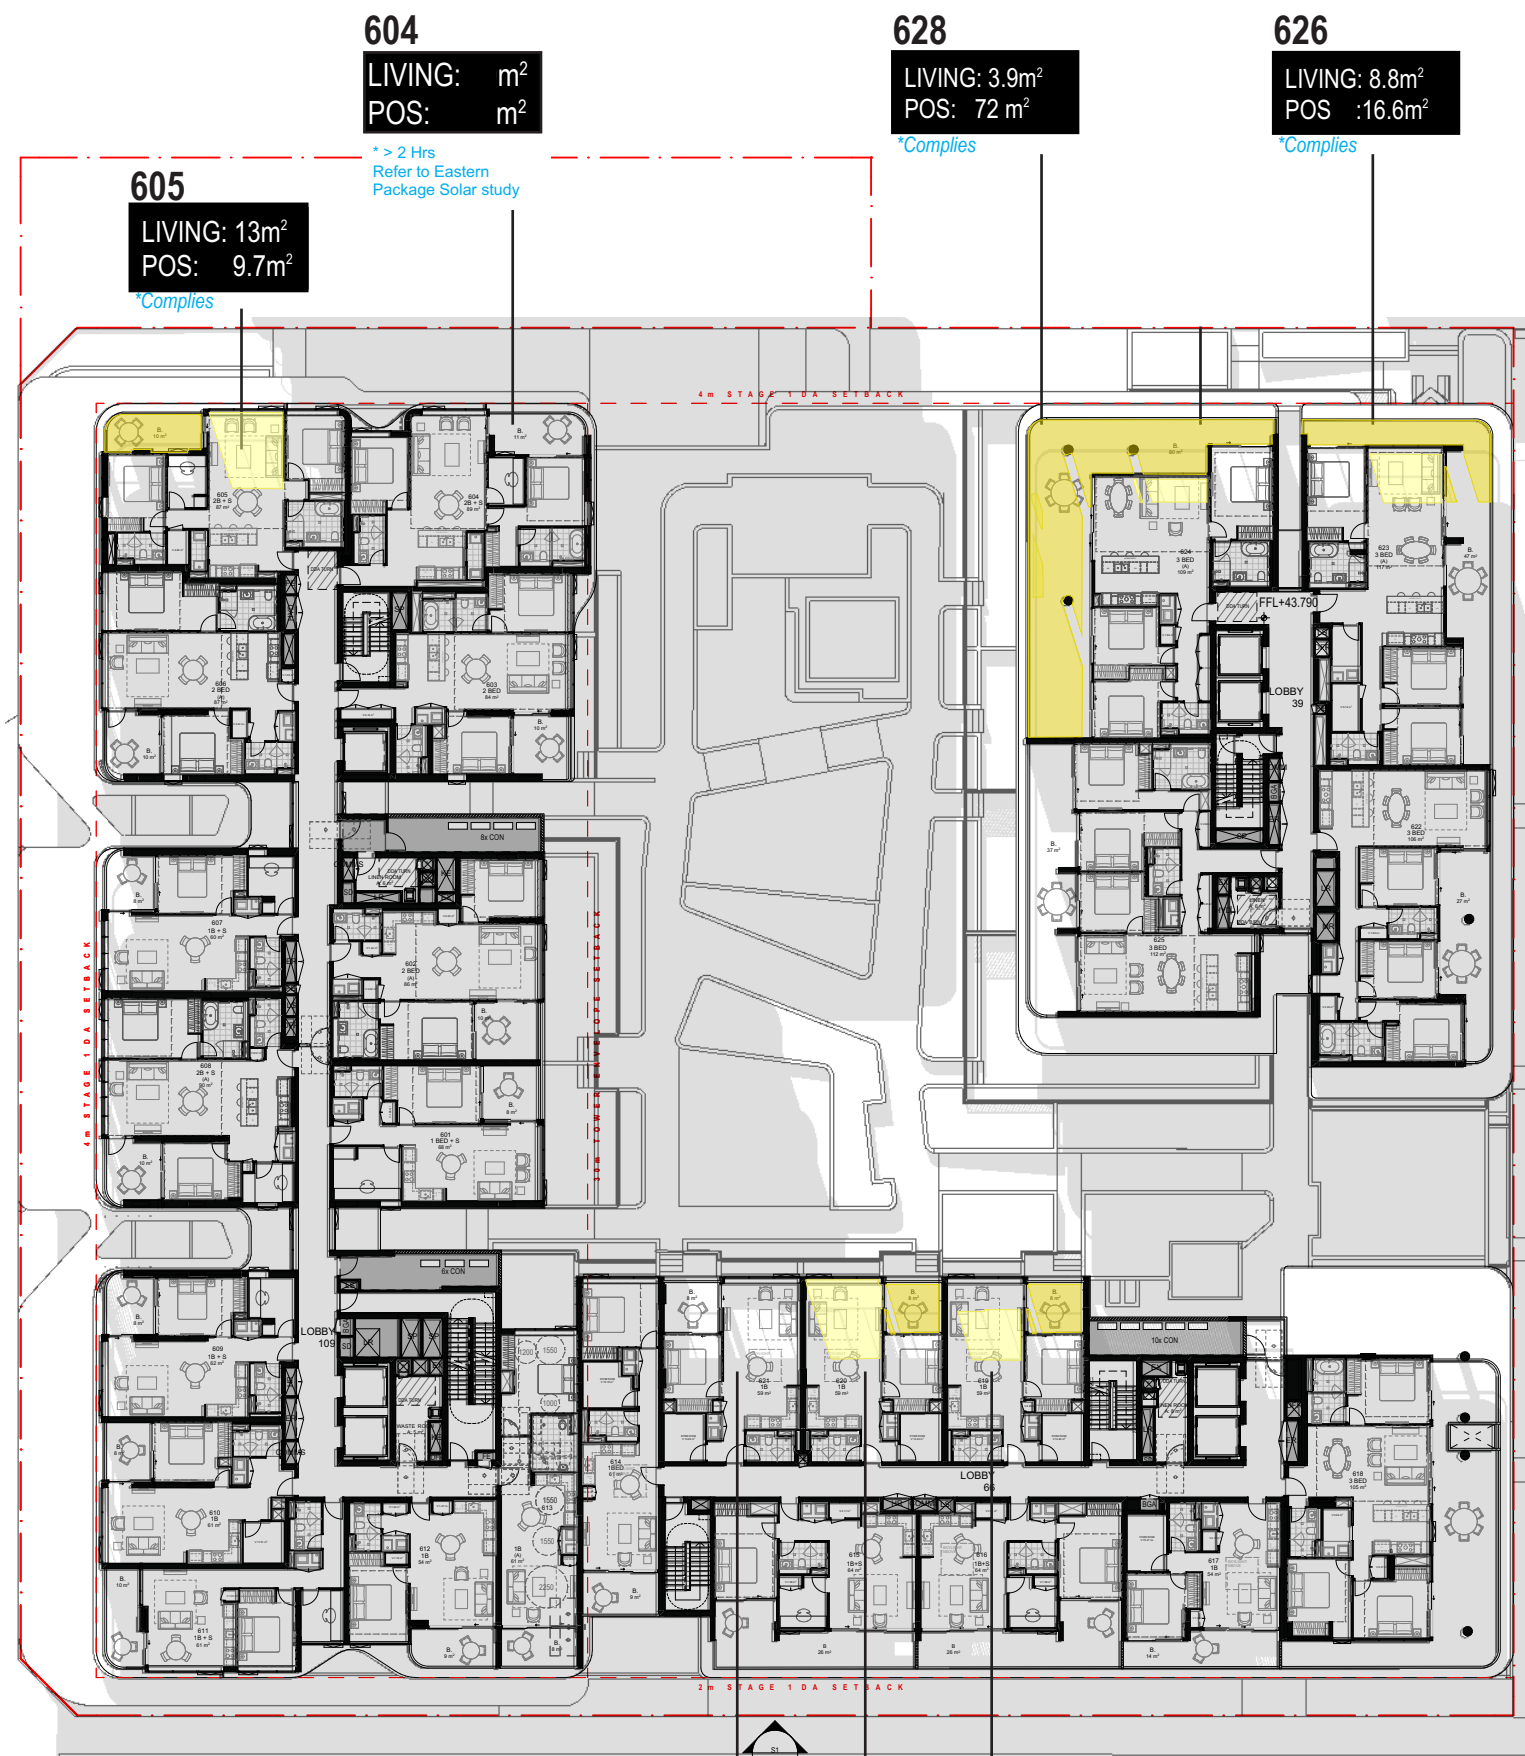

604
LIVING: m²
POS: m²
** > 2 Hrs
Refer to Eastern
Package Solar study*

605
LIVING: 13m²
POS: 9.7m²
**Complies*

628
LIVING: 3.9m²
POS: 72 m²
**Complies*


626
LIVING: 8.8m²
POS :16.6m²
**Complies*

*> 2 Hrs
Complies at
9 15am - 12 30*


622
LIVING: - m²
POS : - m²
**Complies*

621
LIVING: 7.7m²
POS : 6.5 m²
**Complies*

620
LIVING: 13.8m²
POS : 6.4 m²
**Complies*

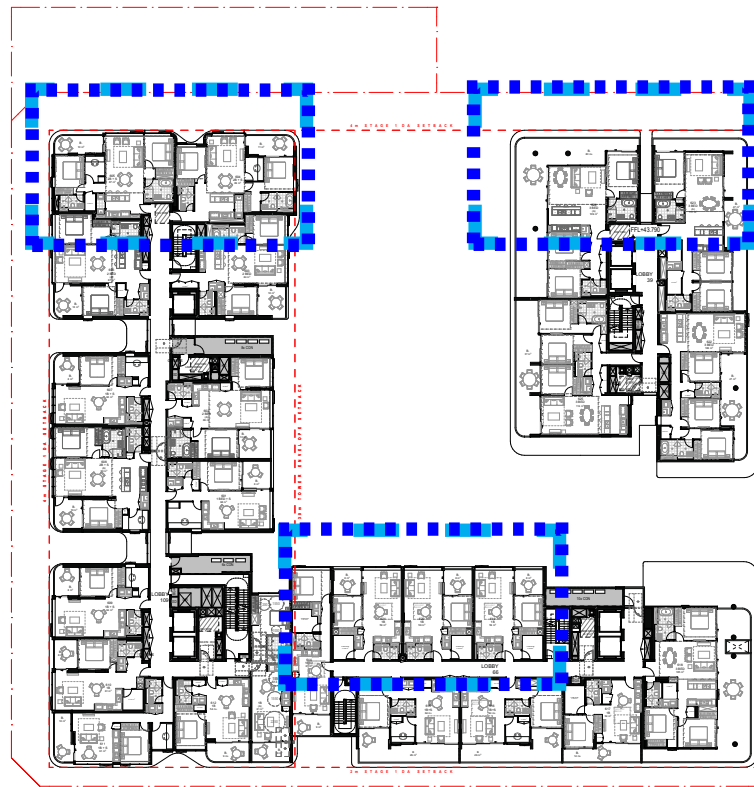


604
LIVING: 11.9m²
POS: 10.3m²
**Complies*

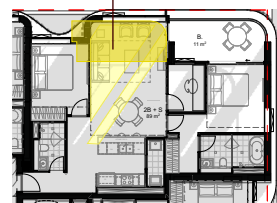

9 00am

604
LIVING: 13.1m²
POS: 10.5m²
**Complies*

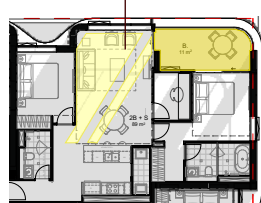

9 15am

622
LIVING: 10.6m²
POS: 7.4m²
**Complies*



10 45am


622
LIVING: 11.5m²
POS: 7.7m²
**Complies*



11 00am

LEVEL 06

NORTH FACING UNITS 12 30 PM

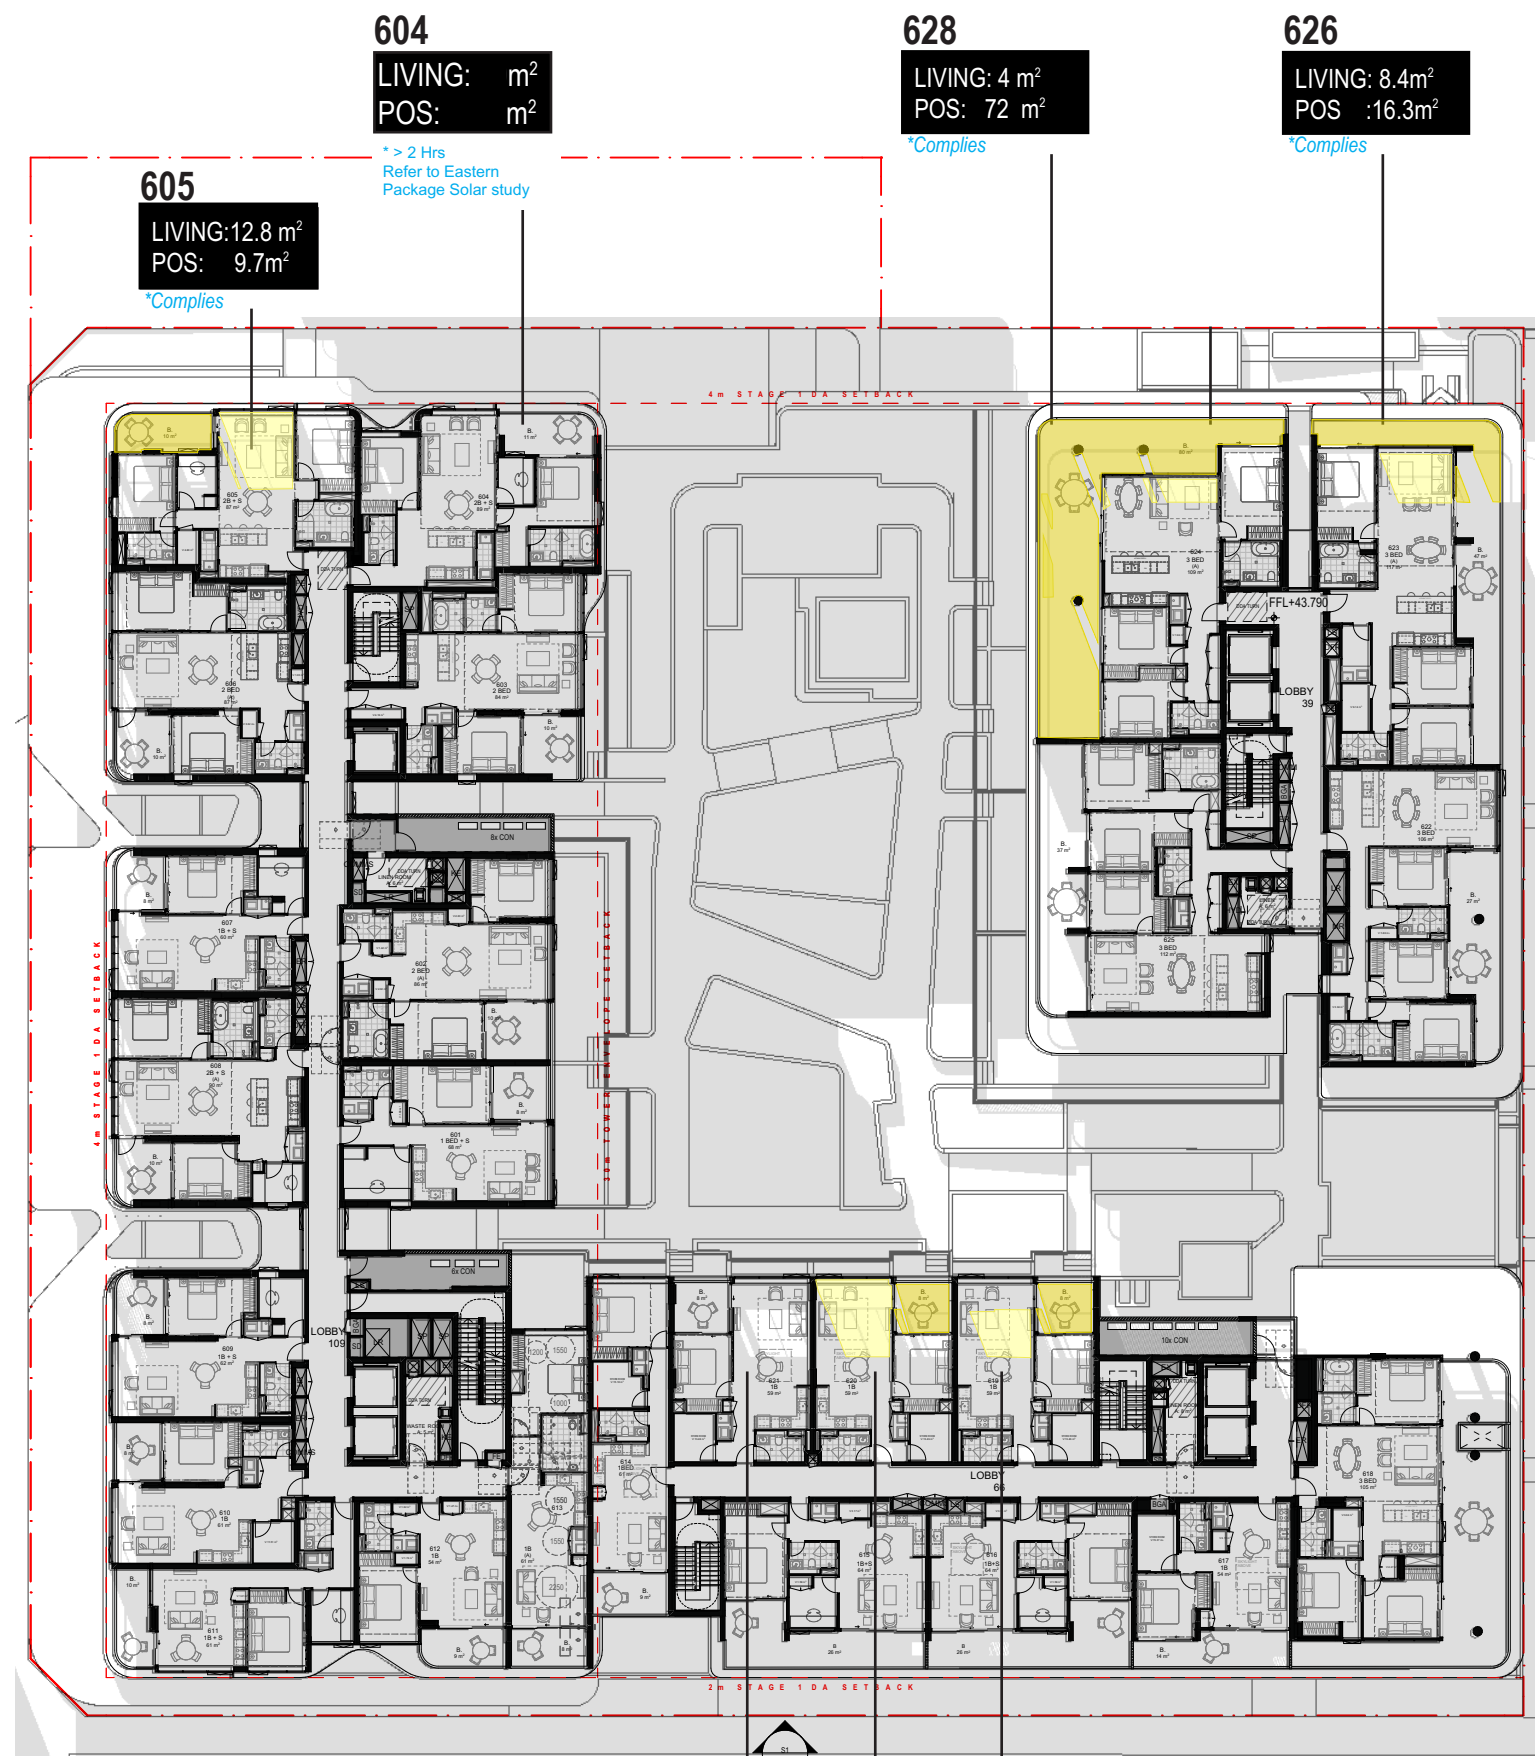

604
LIVING: m²
POS: m²
** > 2 Hrs
Refer to Eastern
Package Solar study*

605
LIVING: 12.8 m²
POS: 9.7m²
**Complies*

628
LIVING: 4 m²
POS: 72 m²
**Complies*

626
LIVING: 8.4m²
POS :16.3m²
**Complies*

622
LIVING: - m²
POS : - m²
**Complies*

621
LIVING: 6.7 m²
POS : 6.6 m²
**Complies*

620
LIVING: 12.9m²
POS : 6.5 m²
**Complies*



*> 2 Hrs
Complies at
9 15am - 12 30*

LIVING: 11.3 m²
POS: 9.8 m²



*Complies

LIVING:13.9 m²
POS: 9.7m²

*Complies

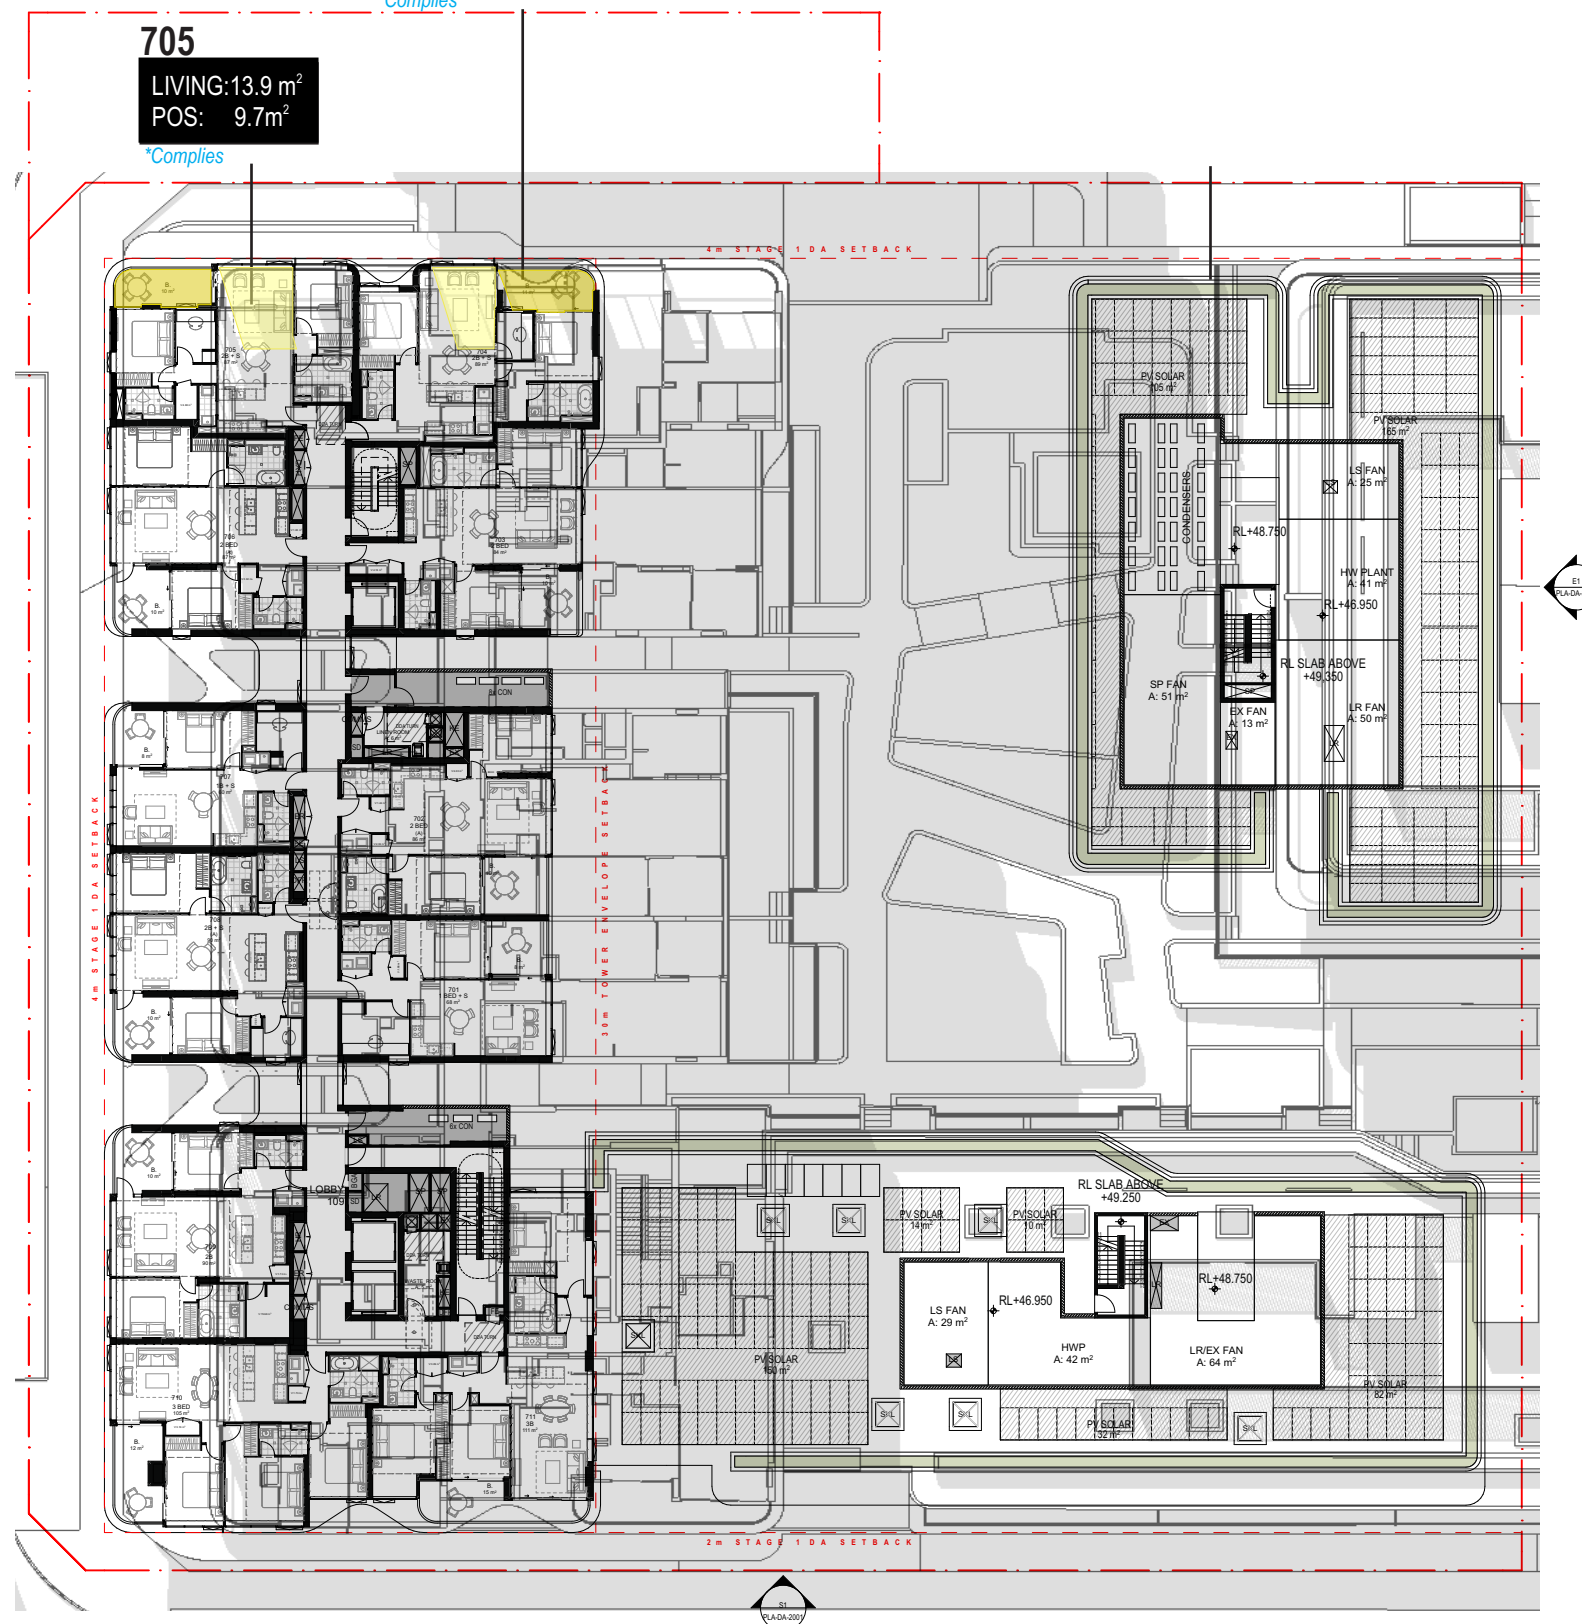
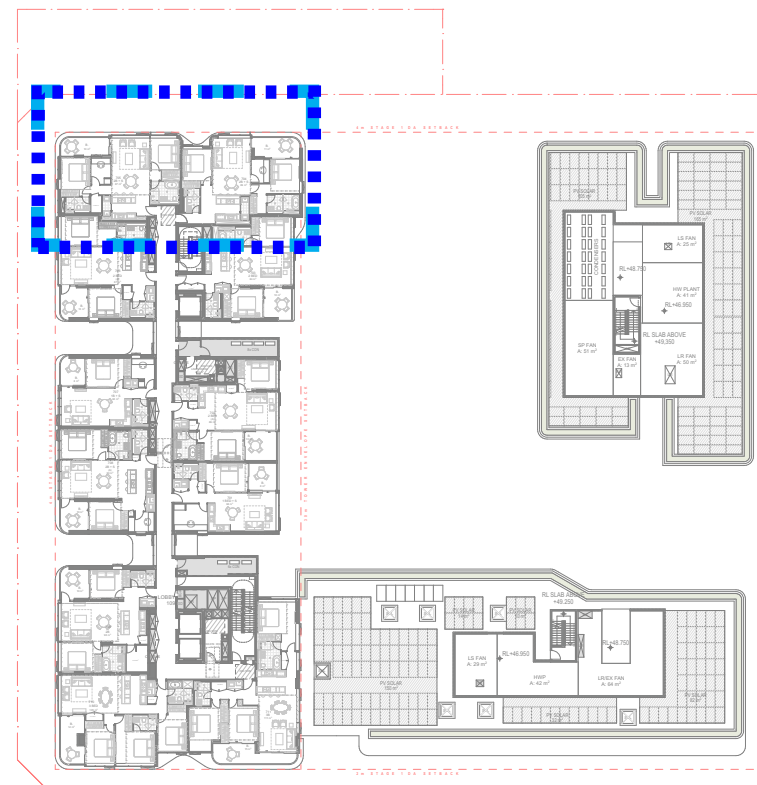


NORTH FACING UNITS 12 15 PM

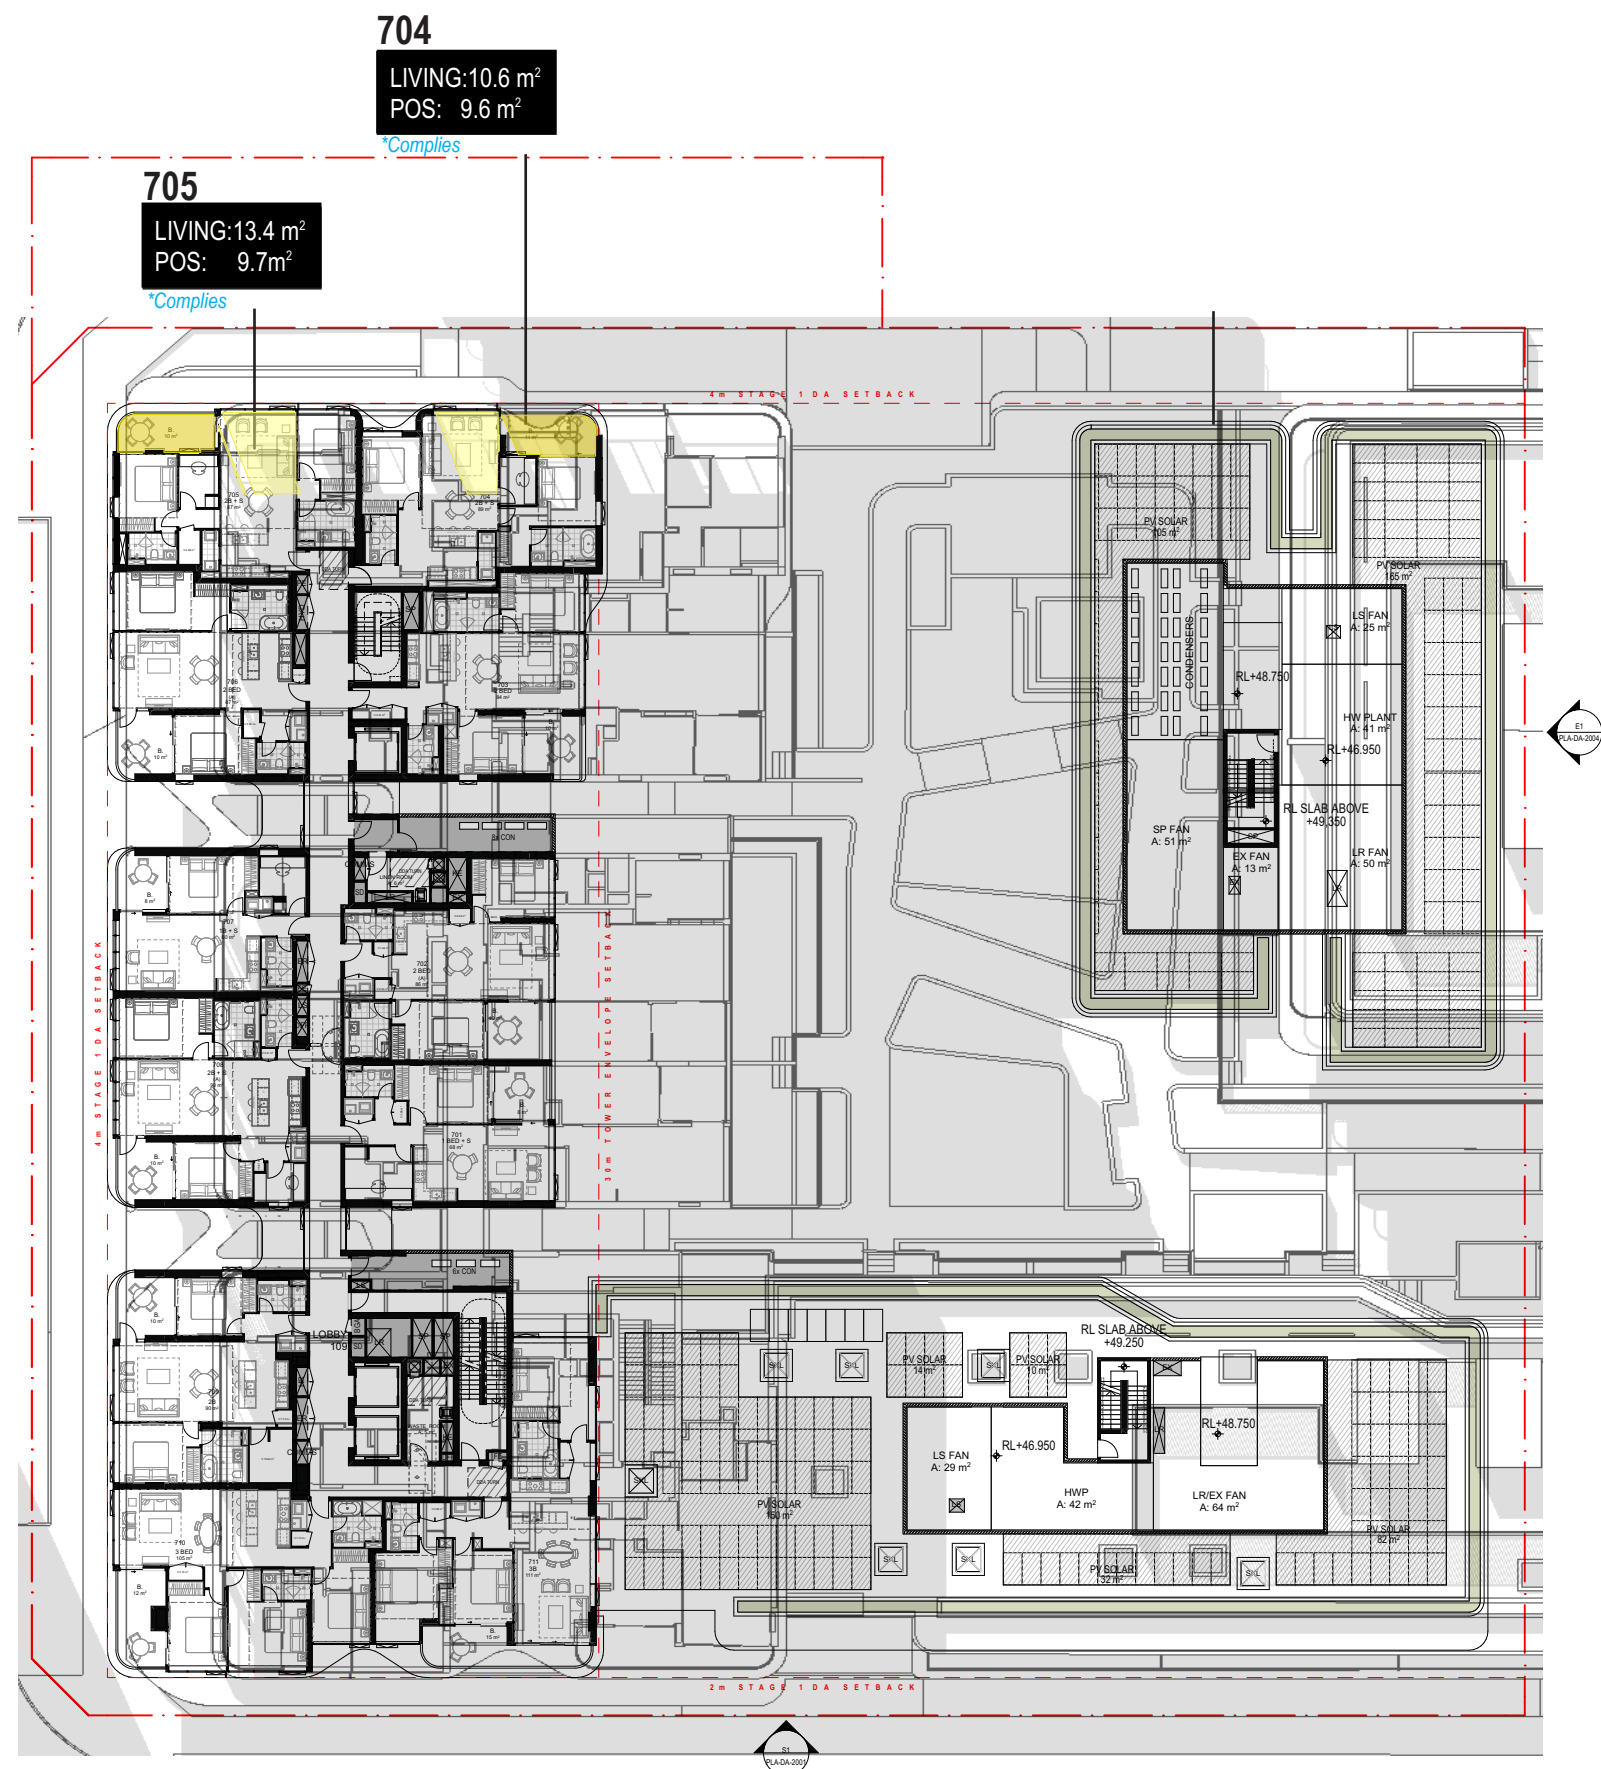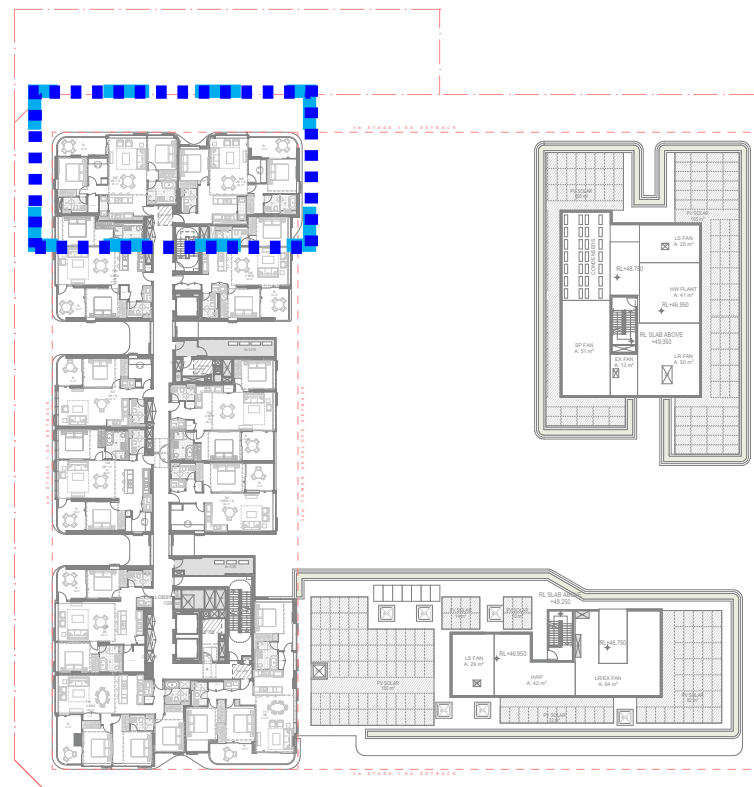



LEVEL 07

NORTH FACING UNITS 12 30 PM

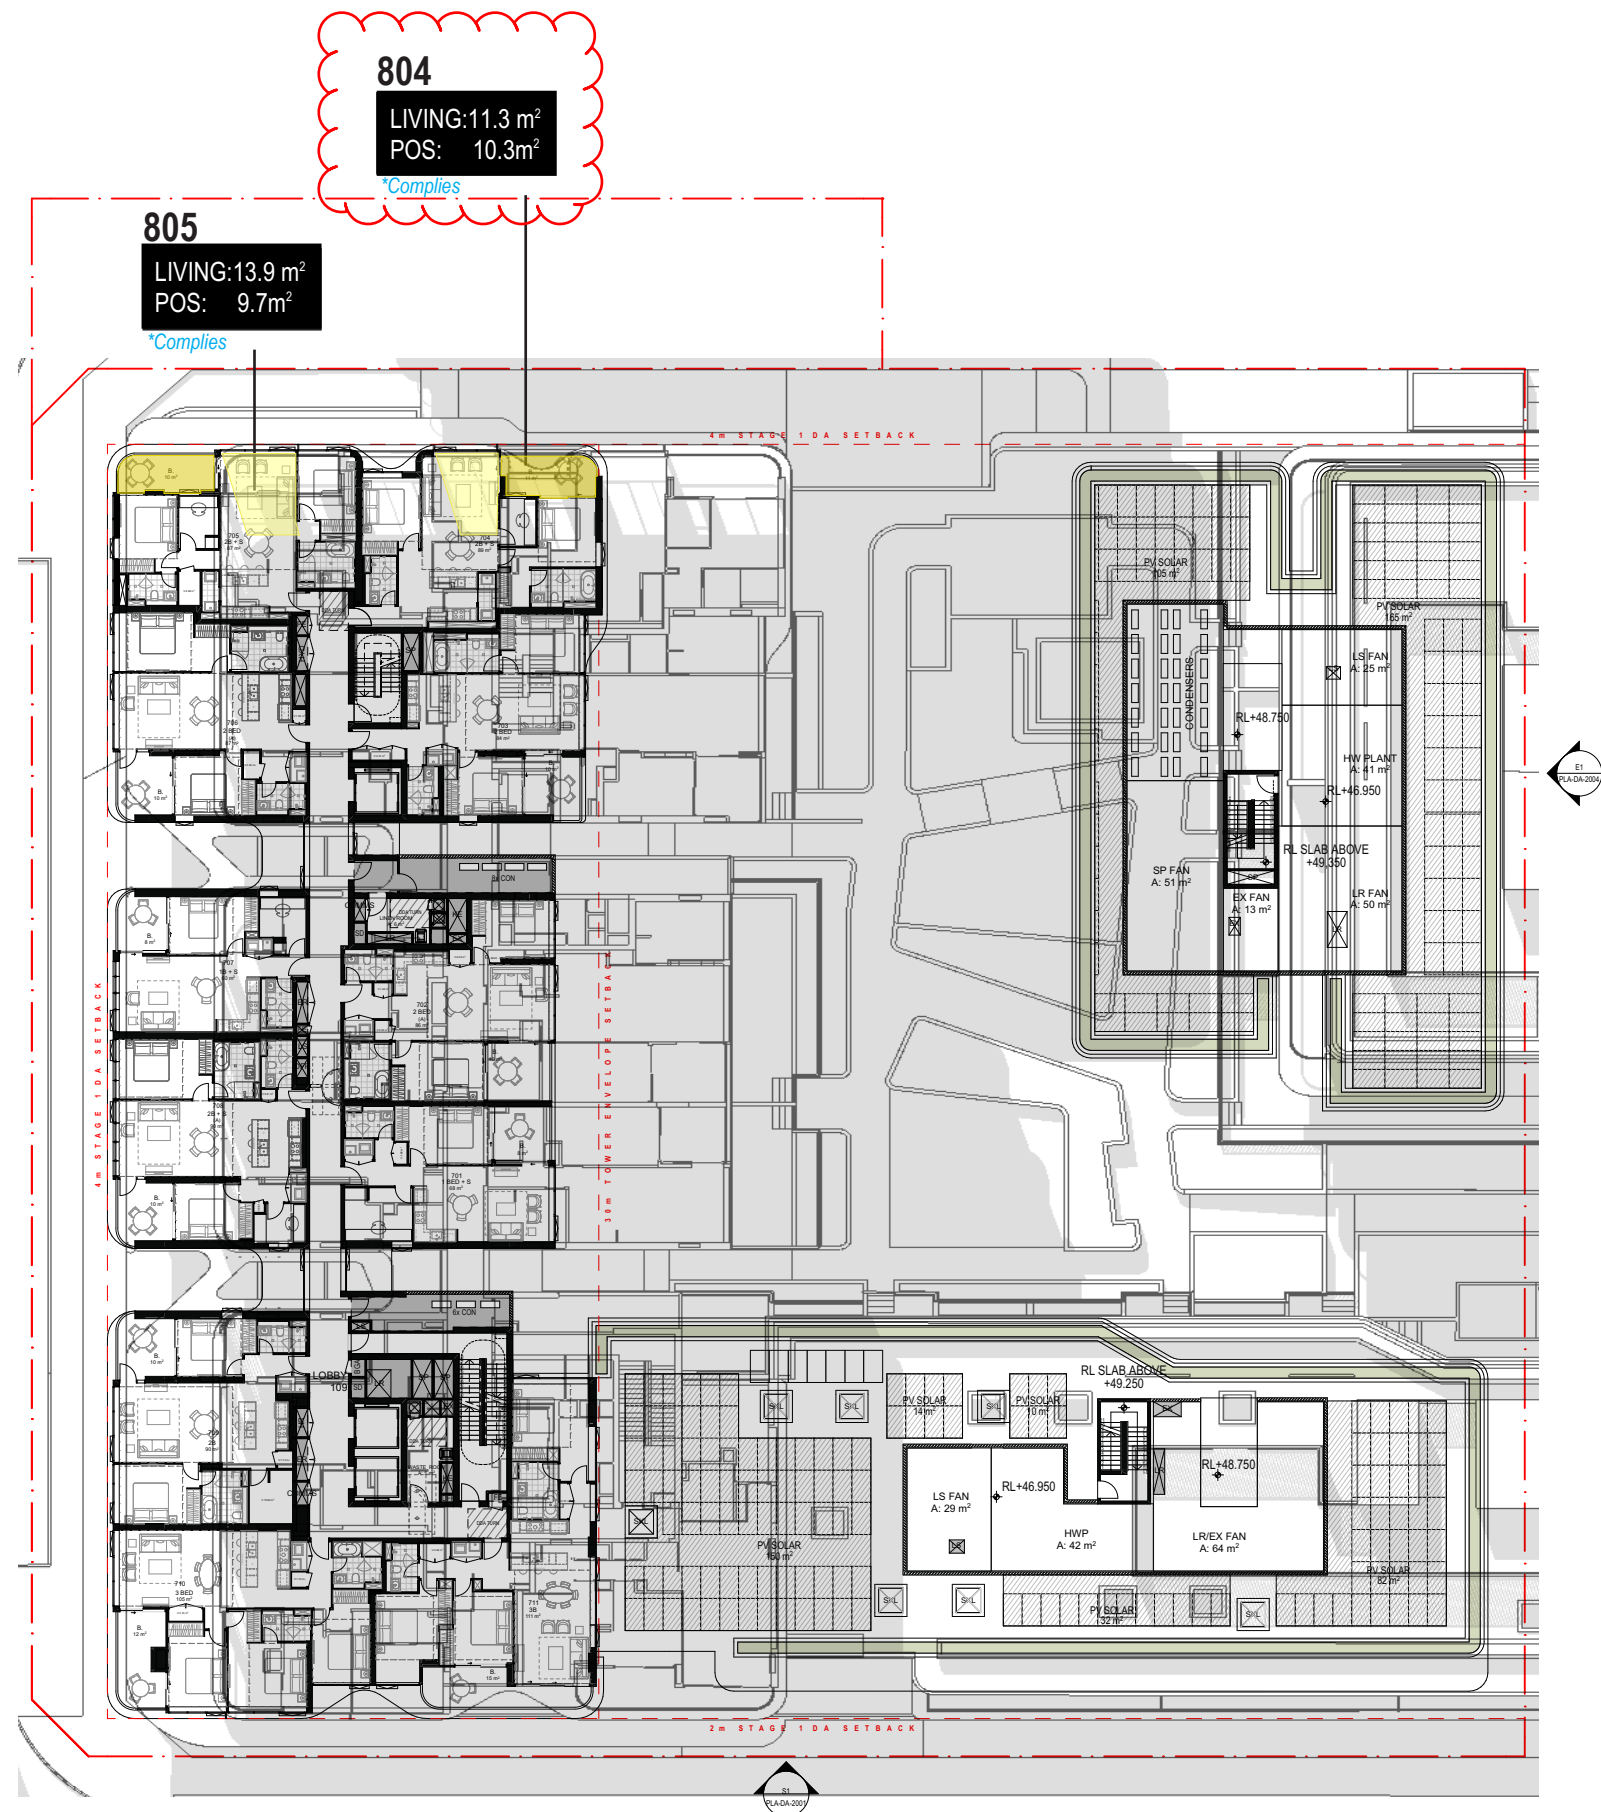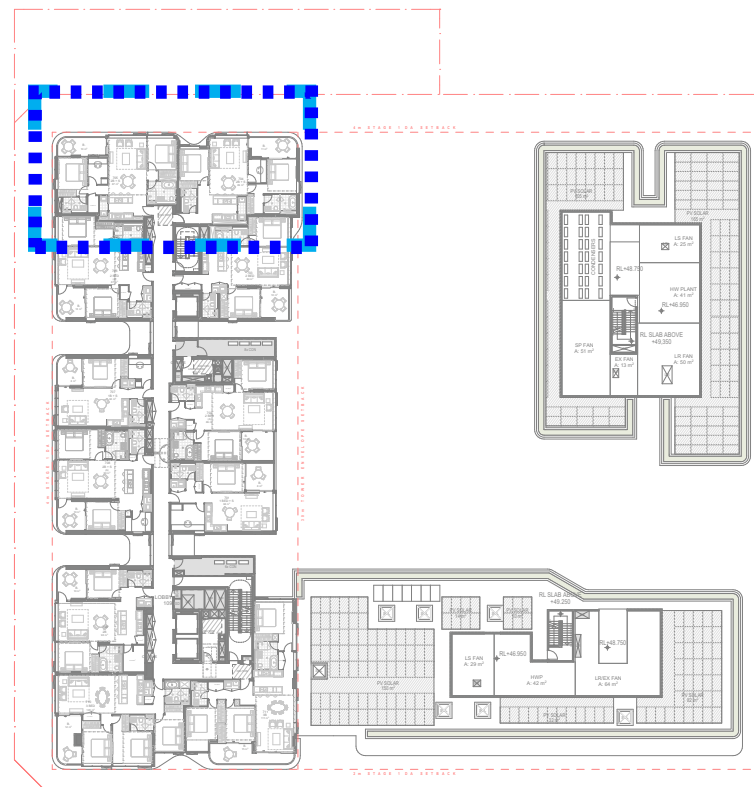


LEVEL 08

NORTH FACING UNITS 12 15 PM

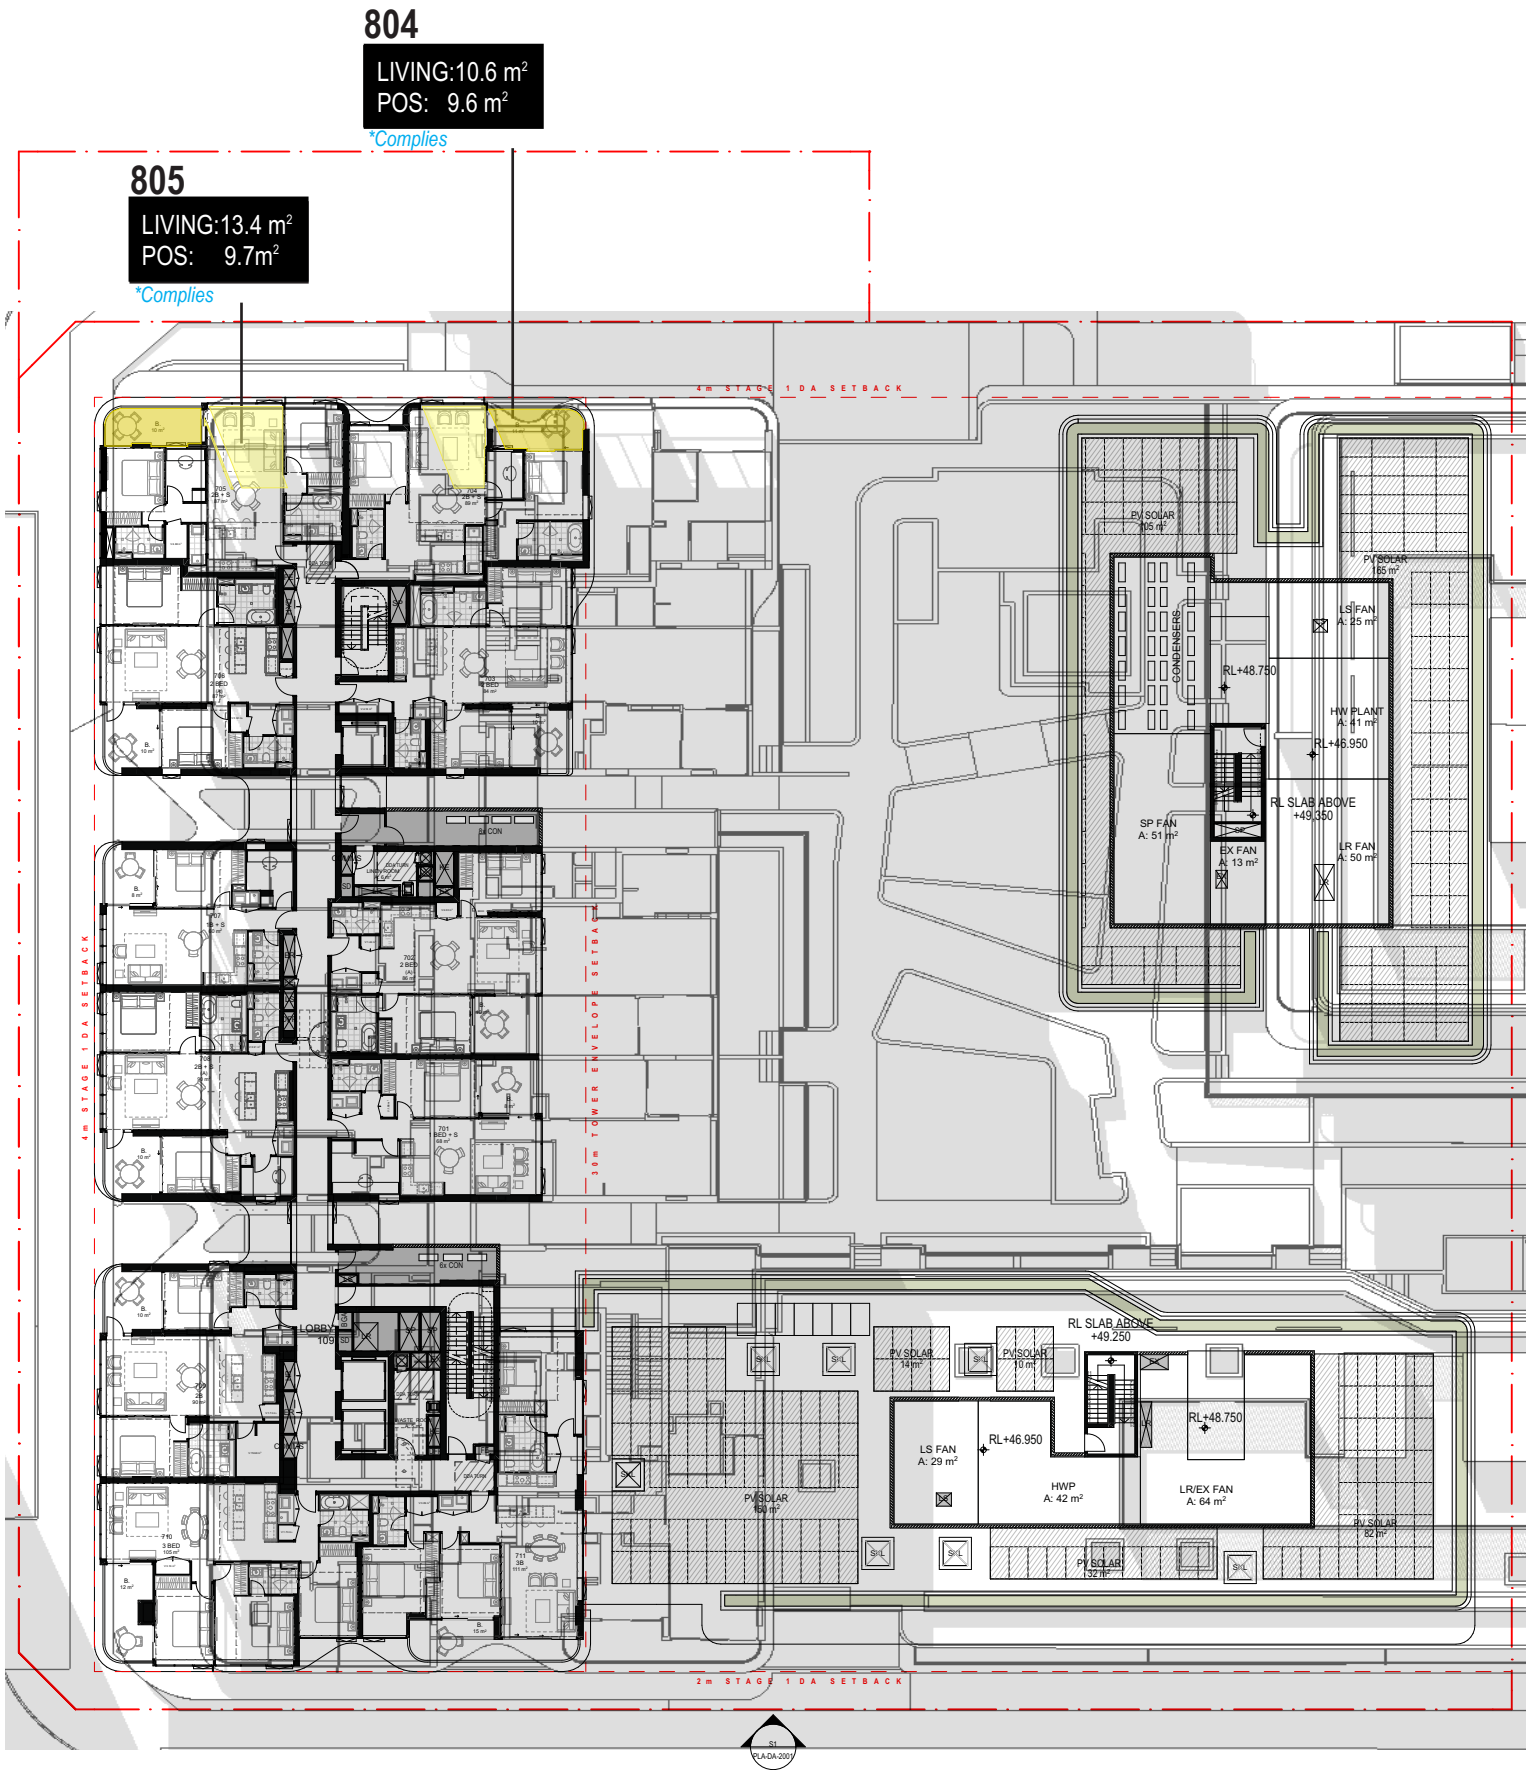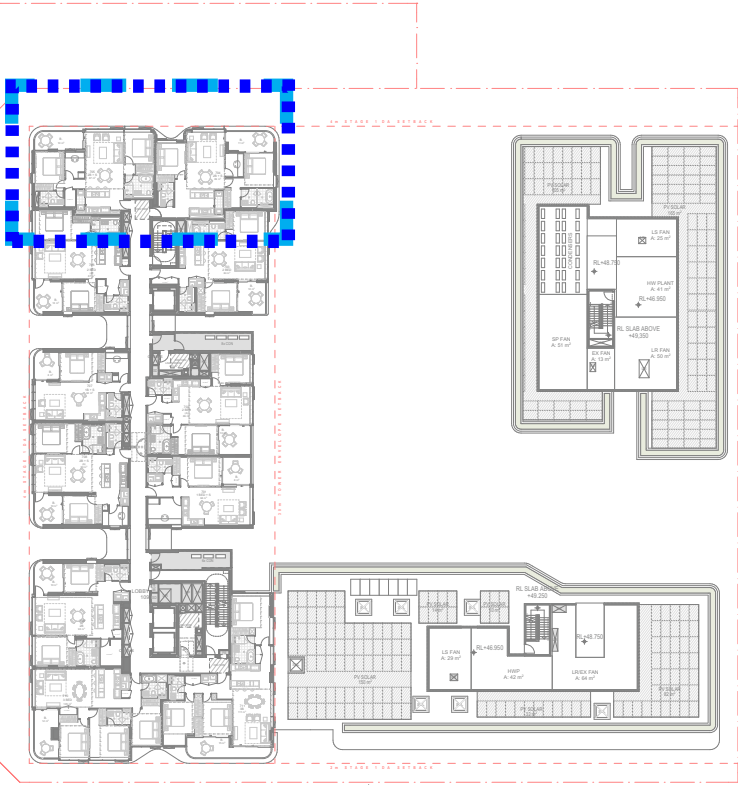

LEVEL 08
NORTH FACING UNITS 12 30 PM

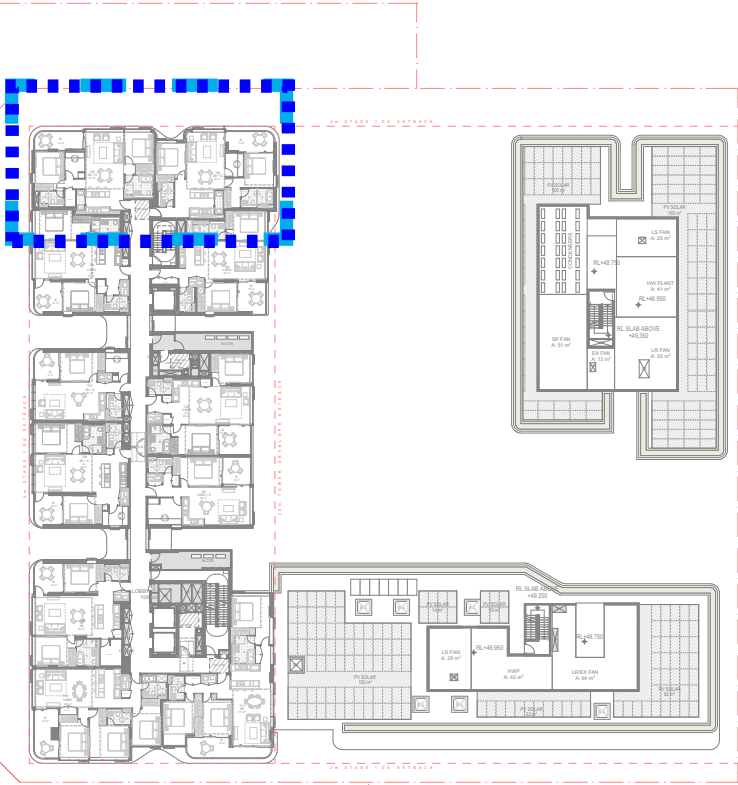

904


LIVING:11.3 m²
POS: 10.3m²

*Complies

905



LIVING:13.9 m²
POS: 9.7m²

*Complies

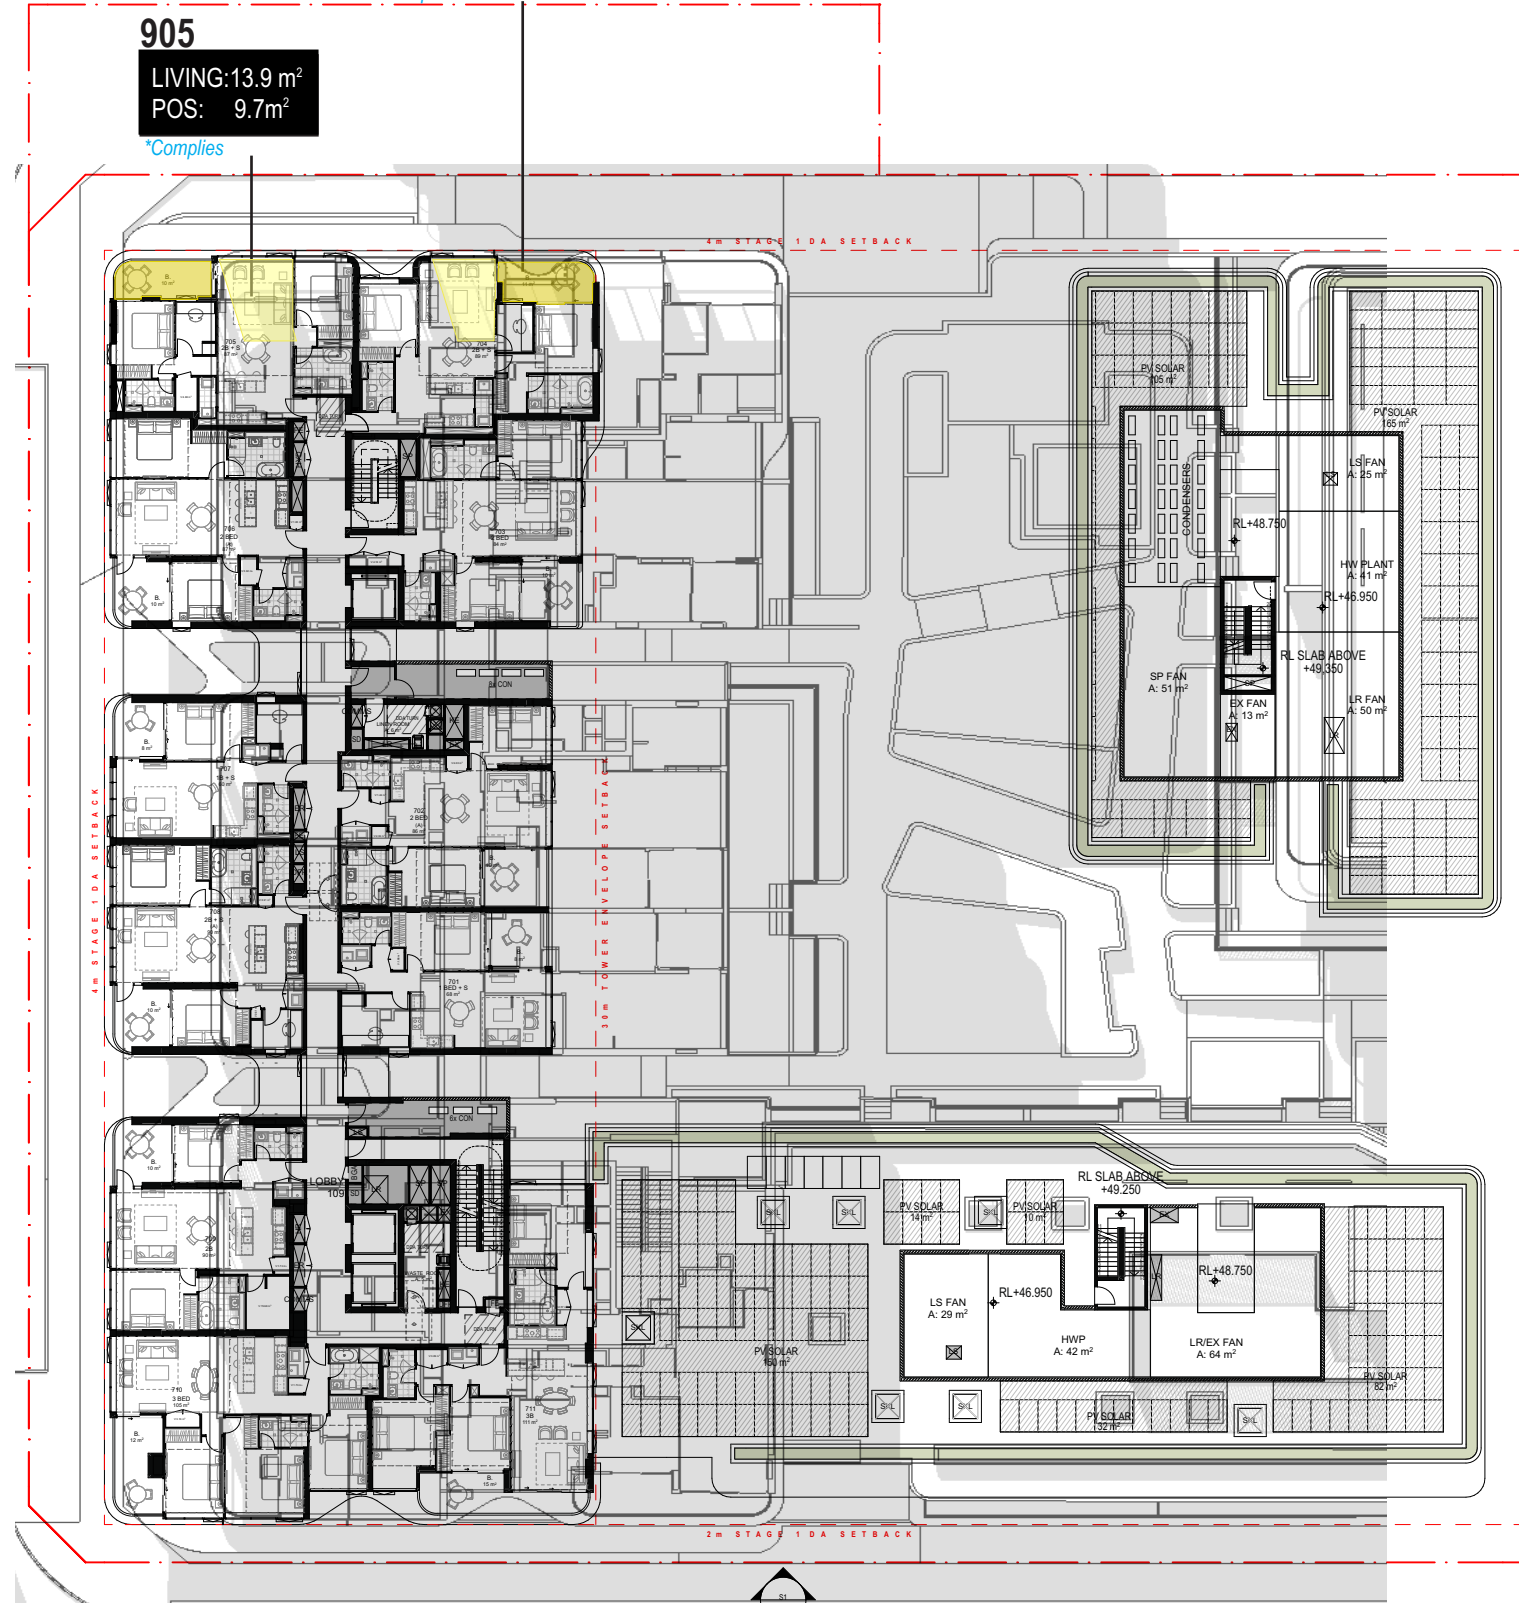


LEVEL 09

NORTH FACING UNITS 12 15 PM

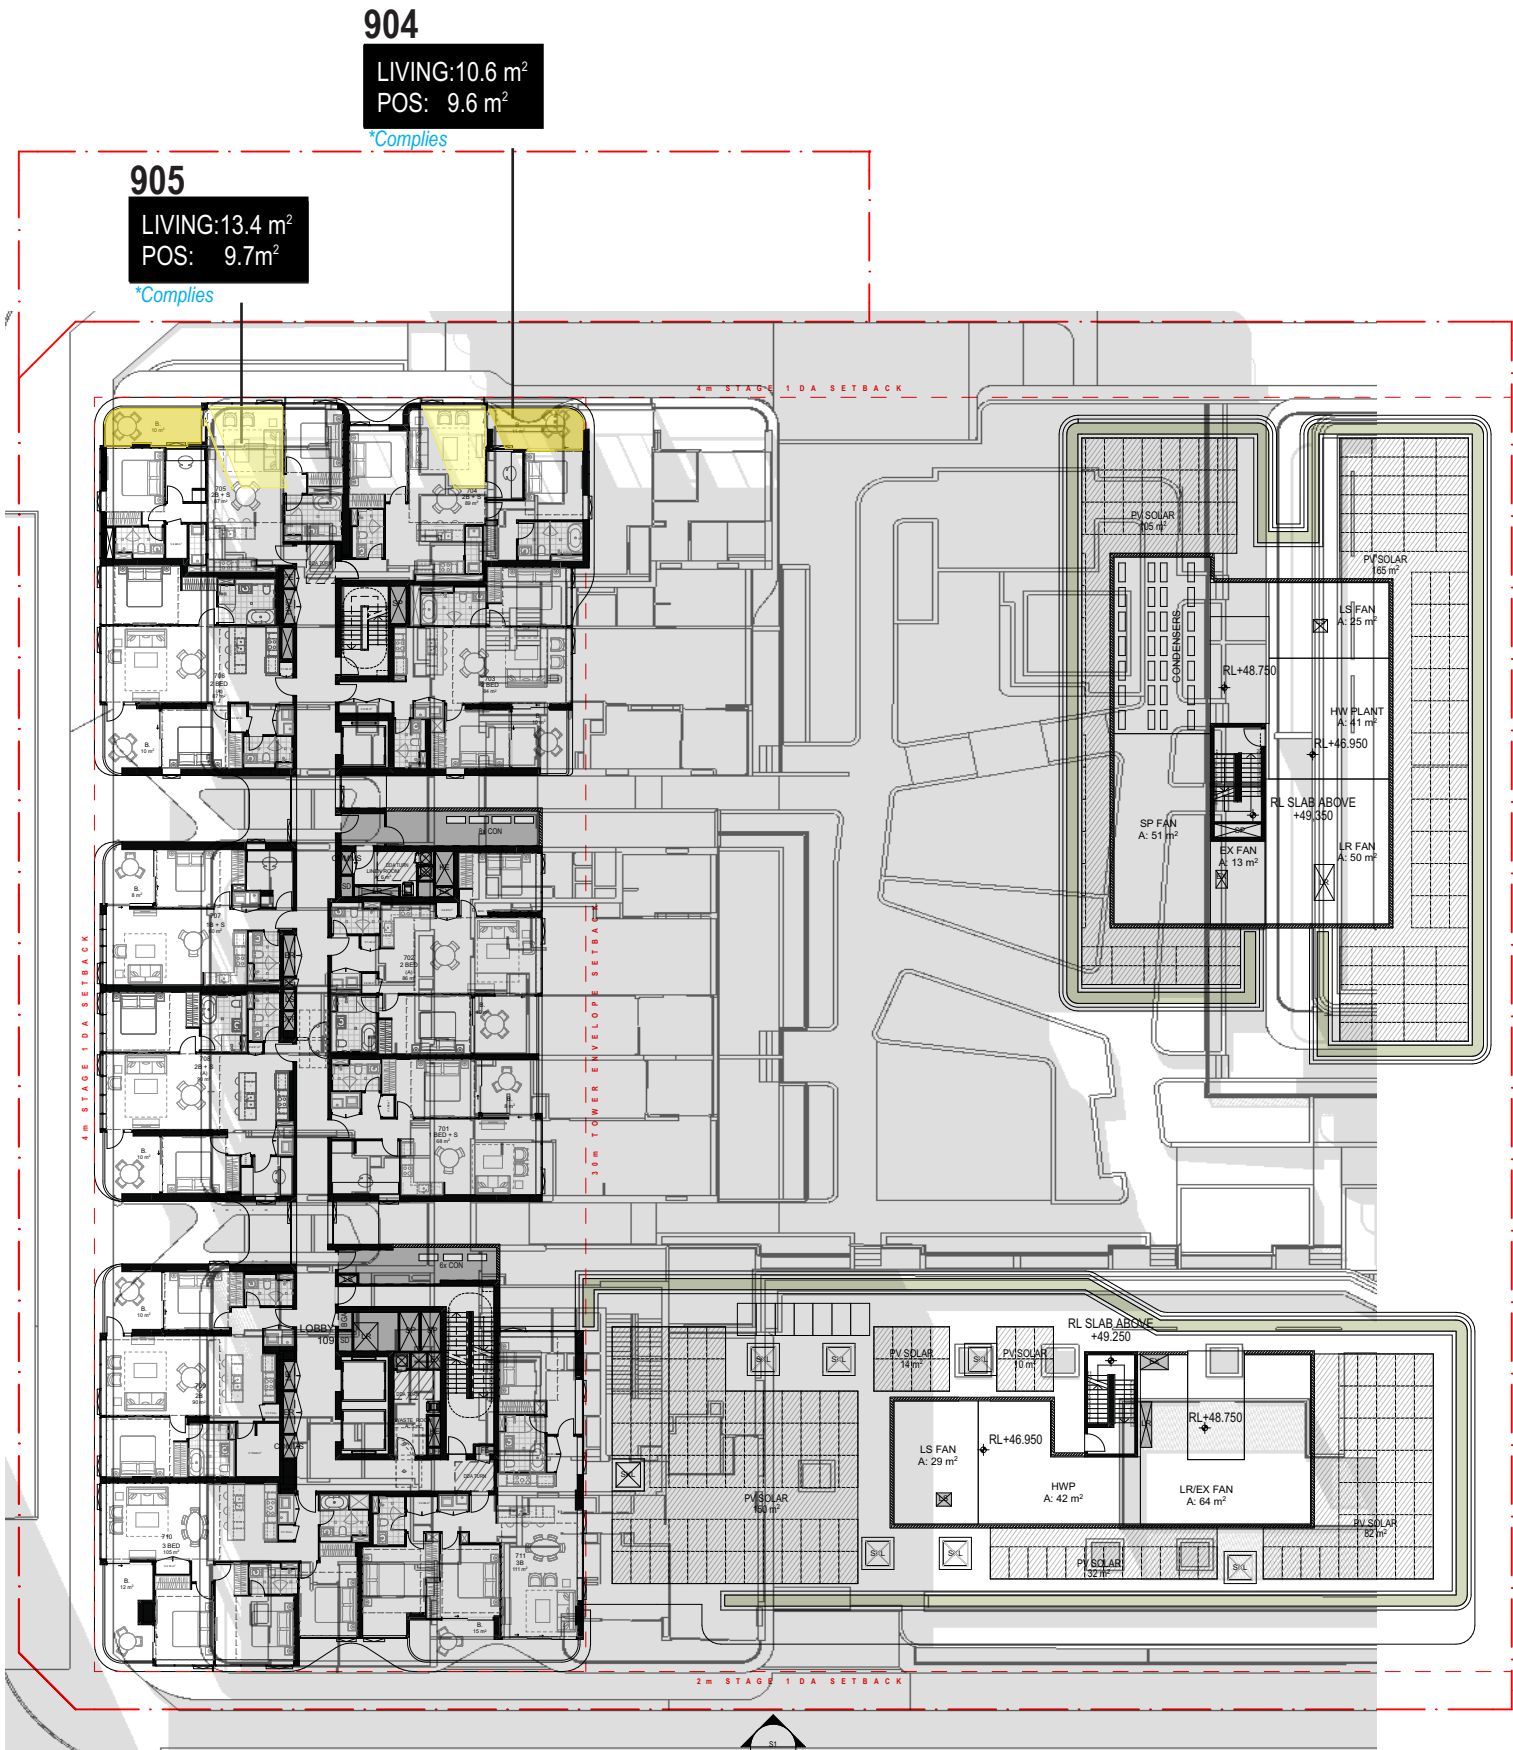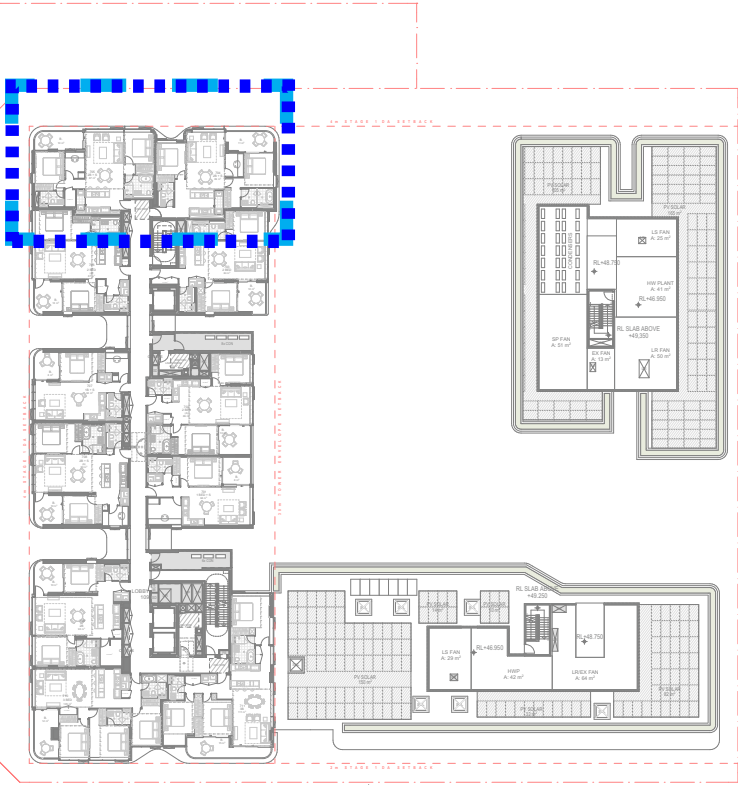


LEVEL 09
NORTH FACING UNITS 12 30 PM

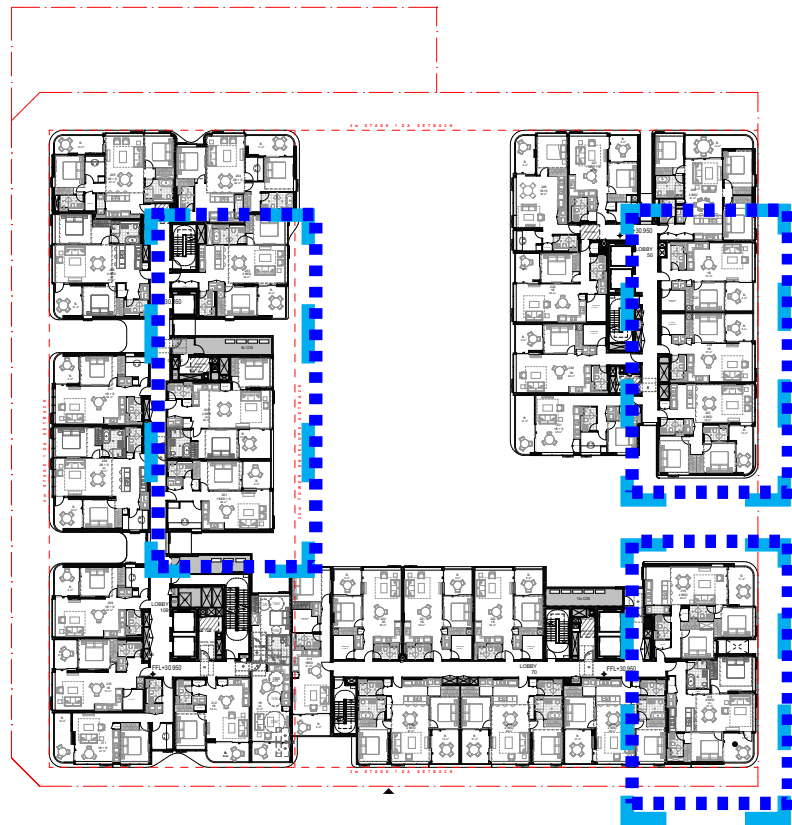

EASTERN FACING UNITS


LOT C PAGEWOOD

DURATION 9 00am & 9 15am

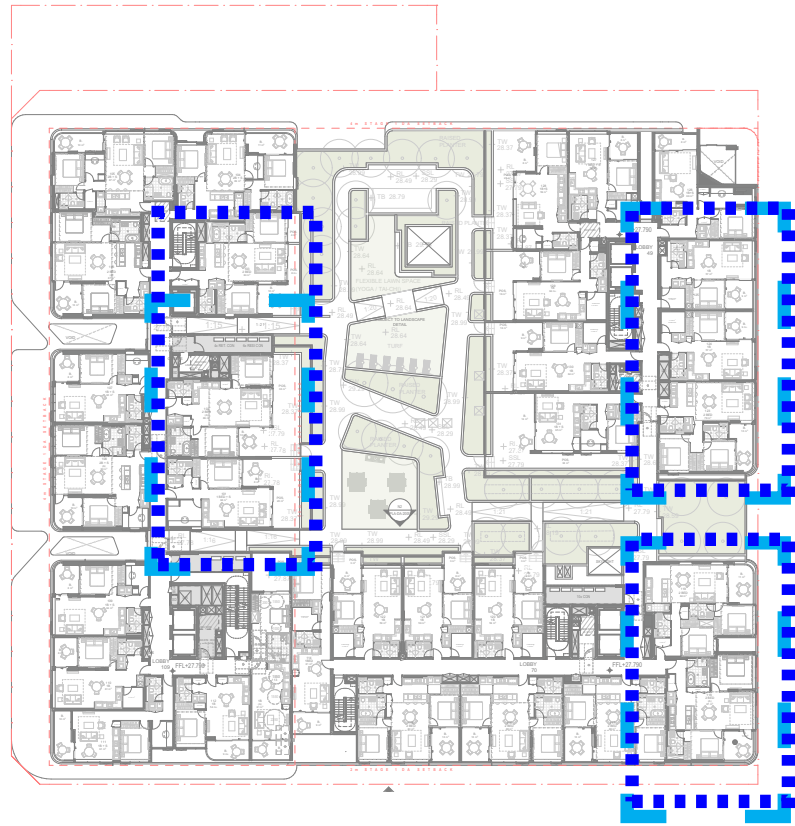

LEVEL 01

EAST FACING UNITS 9 00AM

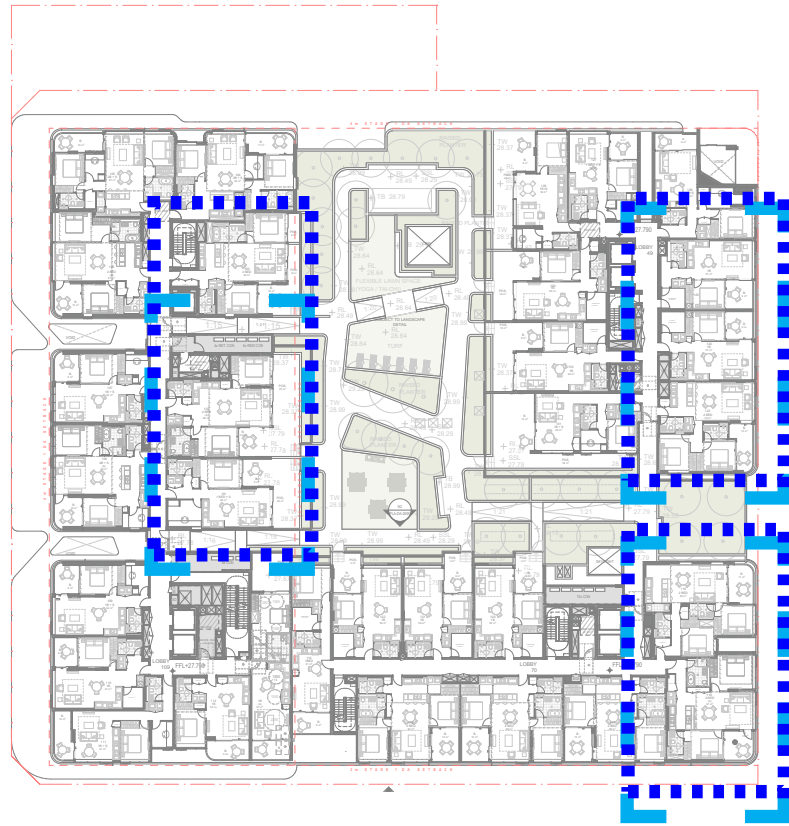

125
LIVING: 4.8m²
POS: 4.3 m²
**Complies*

124
LIVING: 6.3m²
POS: 2.1 m²
**Complies*

123
LIVING: 4.4m²
POS: 6.8 m²
**Complies*

119
LIVING: 5.7m²
POS: 9.0 m²
**Complies*

118
LIVING: 4.2m²
POS: 5.4 m²
**Complies*


103
LIVING: 3.8m²
POS: 3.3 m²
**Complies*

102
LIVING: 3.8m²
POS: 5.2 m²
**Complies*

101
LIVING: 6.3m²
POS: 2.9 m²
**Complies*

LEVEL 01

EAST FACING UNITS 9 15AM

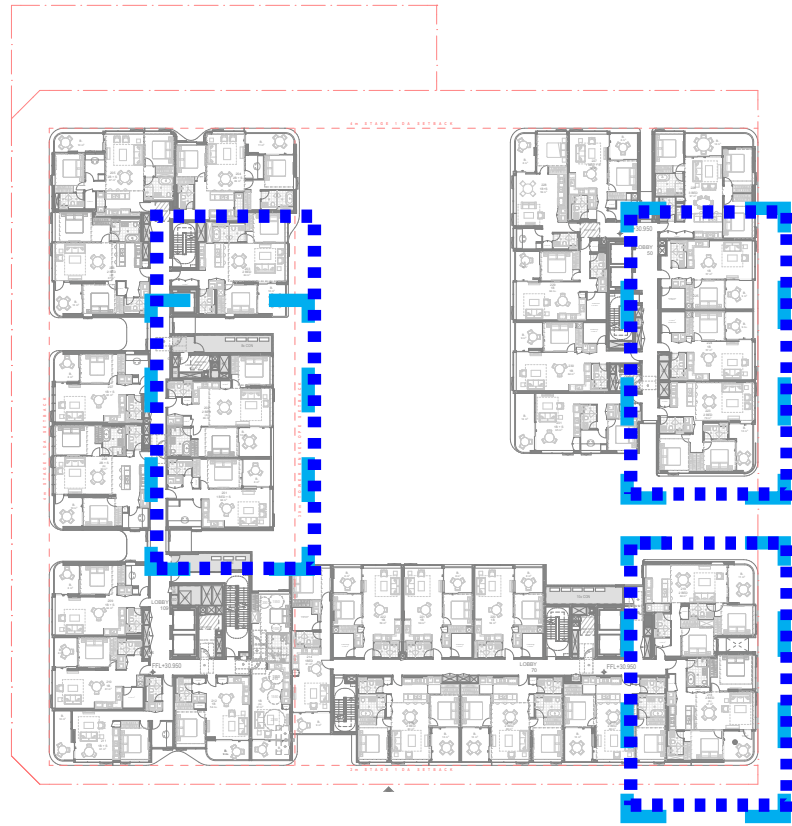

225
LIVING: 3.1m²
POS: 4.1 m²
**Complies*

224
LIVING: 6.0m²
POS: 2.1 m²
**Complies*

223
LIVING: 3.6m²
POS: 2.2 m²
**Complies*

219
LIVING: 3.7m²
POS: 3.9 m²
**Complies*

218
LIVING: 4.5m²
POS: 4.7 m²
**Complies*

203
LIVING: 4.4m²
POS: 4.7 m²
**Complies*

202
LIVING: 4.3m²
POS: 6.5 m²
**Complies*

201
LIVING: 5.5m²
POS: 2.1 m²
**Complies*

LEVEL 02

EAST FACING UNITS 9 15AM



LEVEL 03

EAST FACING UNITS 9 00AM



325
LIVING: 2.9m²
POS: 4.4 m²
**Complies*

324
LIVING: 6.1m²
POS: 2.1 m²
**Complies*

323
LIVING: 3.6m²
POS: 2.5 m²
**Complies*

319
LIVING: 3.5m²
POS: 3.9 m²
**Complies*

318
LIVING: 4.4m²
POS: 4.7 m²
**Complies*

303
LIVING: 4.4m²
POS: 4.7 m²
**Complies*

302
LIVING: 4.3m²
POS: 6.7 m²
**Complies*

301
LIVING: 5.6m²
POS: 2.2 m²
**Complies*

LEVEL 03

EAST FACING UNITS 9 15AM



425
LIVING: 3.1m²
POS: 4.1 m²
**Complies*

424
LIVING: 6.5m²
POS: 2.1 m²
**Complies*

423
LIVING: 4.0m²
POS: 1.7 m²
**Complies*

419
LIVING: 3.2m²
POS: 3.9 m²
**Complies*

418
LIVING: 4.9m²
POS: 4.4 m²
**Complies*

403
LIVING: 4.8m²
POS: 5.2 m²
**Complies*

402
LIVING: 4.3m²
POS: 6.5 m²
**Complies*

401
LIVING: 5.7m²
POS: 2.4 m²
**Complies*

LEVEL 04

EAST FACING UNITS 9 00AM



425
LIVING: 3.1m²
POS: 4.3 m²
**Complies*

424
LIVING: 6.0m²
POS: 2.1 m²
**Complies*

423
LIVING: 3.7m²
POS: 2.6 m²
**Complies*

419
LIVING: 3.6m²
POS: 3.9 m²
**Complies*

418
LIVING: 4.4m²
POS: 4.4 m²
**Complies*

403
LIVING: 4.4m²
POS: 4.7 m²
**Complies*

402
LIVING: 4.3m²
POS: 6.7 m²
**Complies*

401
LIVING: 5.5m²
POS: 2.4 m²
**Complies*

LEVEL 04

EAST FACING UNITS 9 15AM



503
LIVING: 4.8m²
POS: 5.2 m²
**Complies*

502
LIVING: 4.3m²
POS: 6.5 m²
**Complies*

501
LIVING: 5.7m²
POS: 2.4 m²
**Complies*

525
LIVING: 3.1m²
POS: 4.1 m²
**Complies*

524
LIVING: 6.5m²
POS: 2.1 m²
**Complies*

523
LIVING: 4.0m²
POS: 1.7 m²
**Complies*

519
LIVING: 3.2m²
POS: 3.9 m²
**Complies*

518
LIVING: 4.9m²
POS: 4.4 m²
**Complies*

LEVEL 05

EAST FACING UNITS 9 00AM



503
LIVING: 4.4m²
POS: 4.7 m²
**Complies*

502
LIVING: 4.3m²
POS: 6.7 m²
**Complies*

501
LIVING: 5.5m²
POS: 2.4 m²
**Complies*

525
LIVING: 3.1m²
POS: 4.3 m²
**Complies*

524
LIVING: 6.0m²
POS: 2.1 m²
**Complies*



523
LIVING: 3.7m²
POS: 2.6 m²
**Complies*

519
LIVING: 3.6m²
POS: 3.9 m²
**Complies*

518
LIVING: 4.4m²
POS: 4.4 m²
**Complies*

LEVEL 05

EAST FACING UNITS 9 15AM

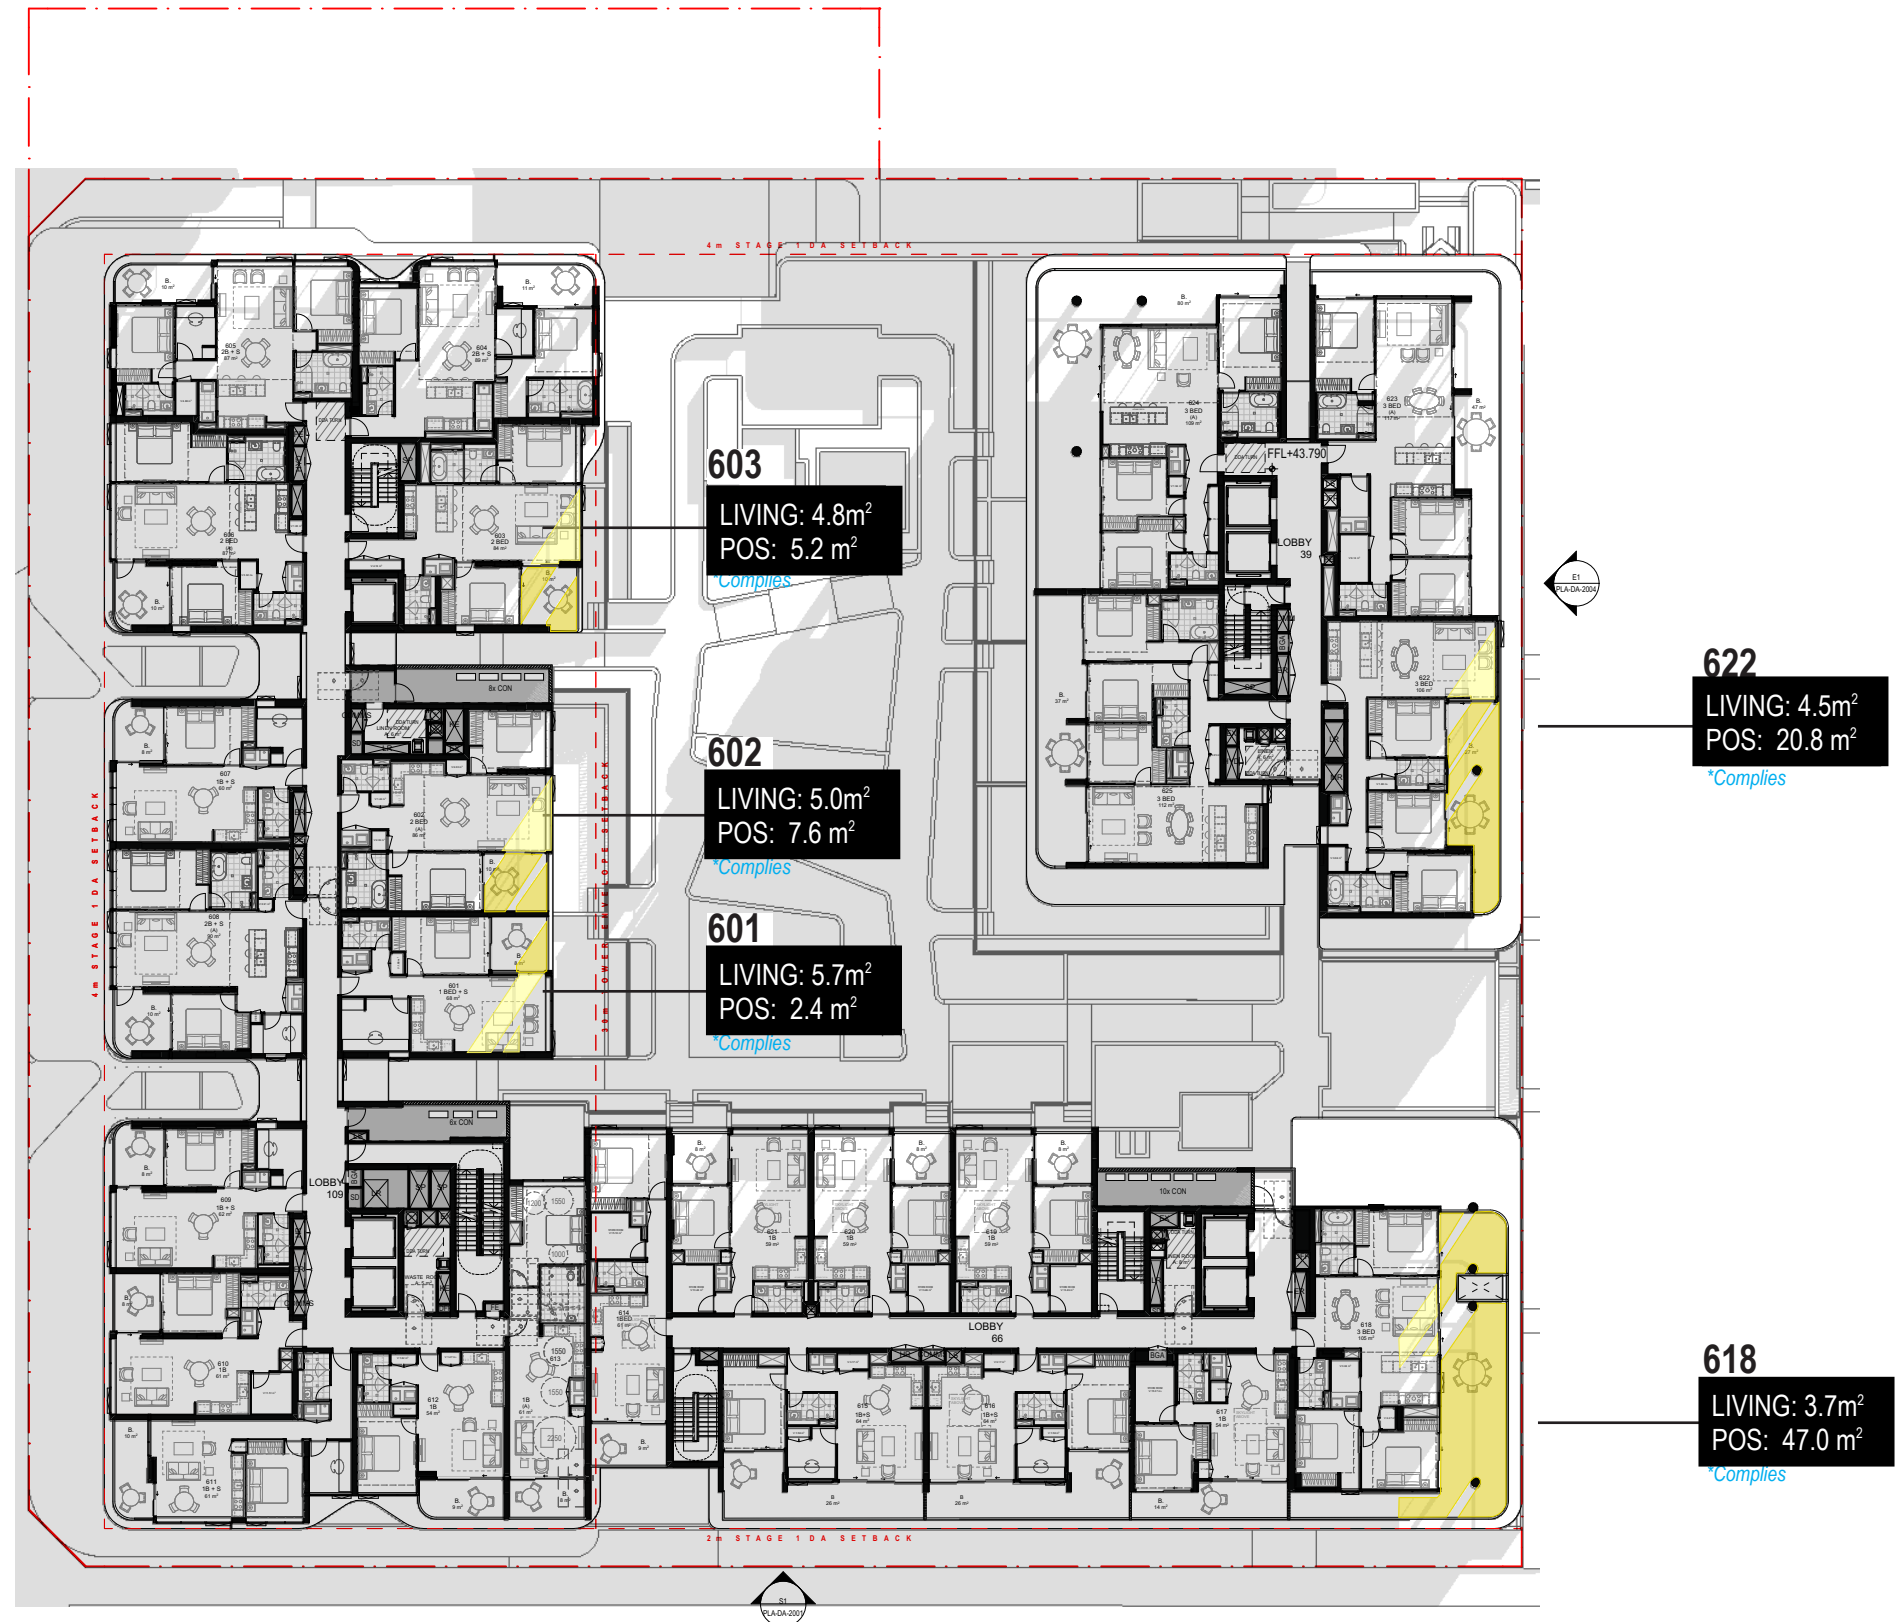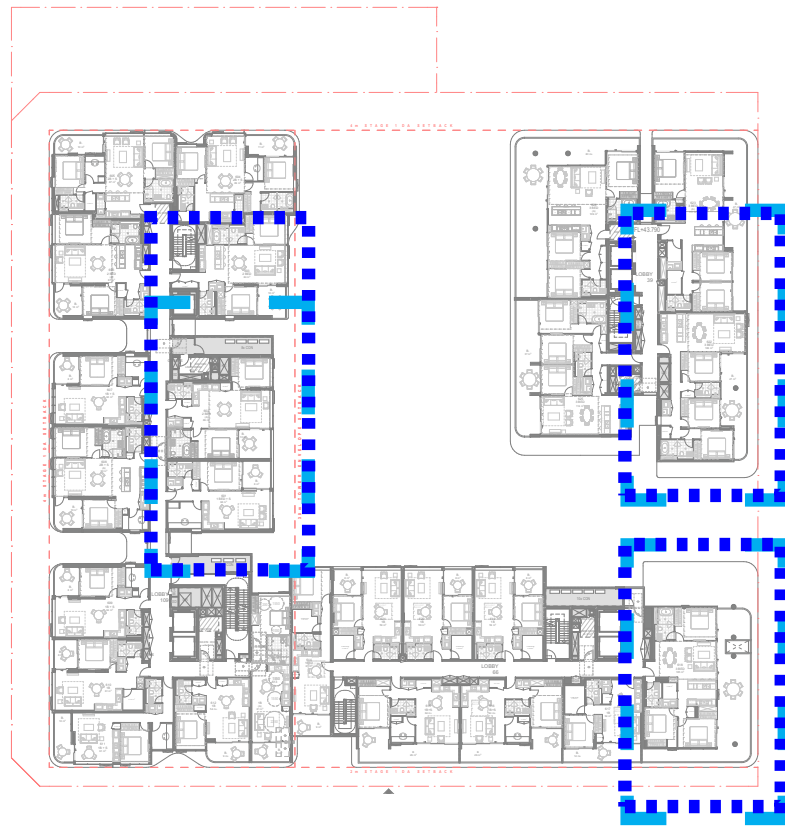

LEVEL 06

EAST FACING UNITS 9 00AM



603
LIVING: 4.4m²
POS: 4.7 m²
**Complies*

602
LIVING: 4.3m²
POS: 6.7 m²
**Complies*


601
LIVING: 5.5m²
POS: 2.4 m²
**Complies*

622
LIVING: 4.9m²
POS: 20.3 m²
**Complies*

618
LIVING: 2.3m²
POS: 45.5 m²
**Complies*


LEVEL 06

EAST FACING UNITS 9 15AM

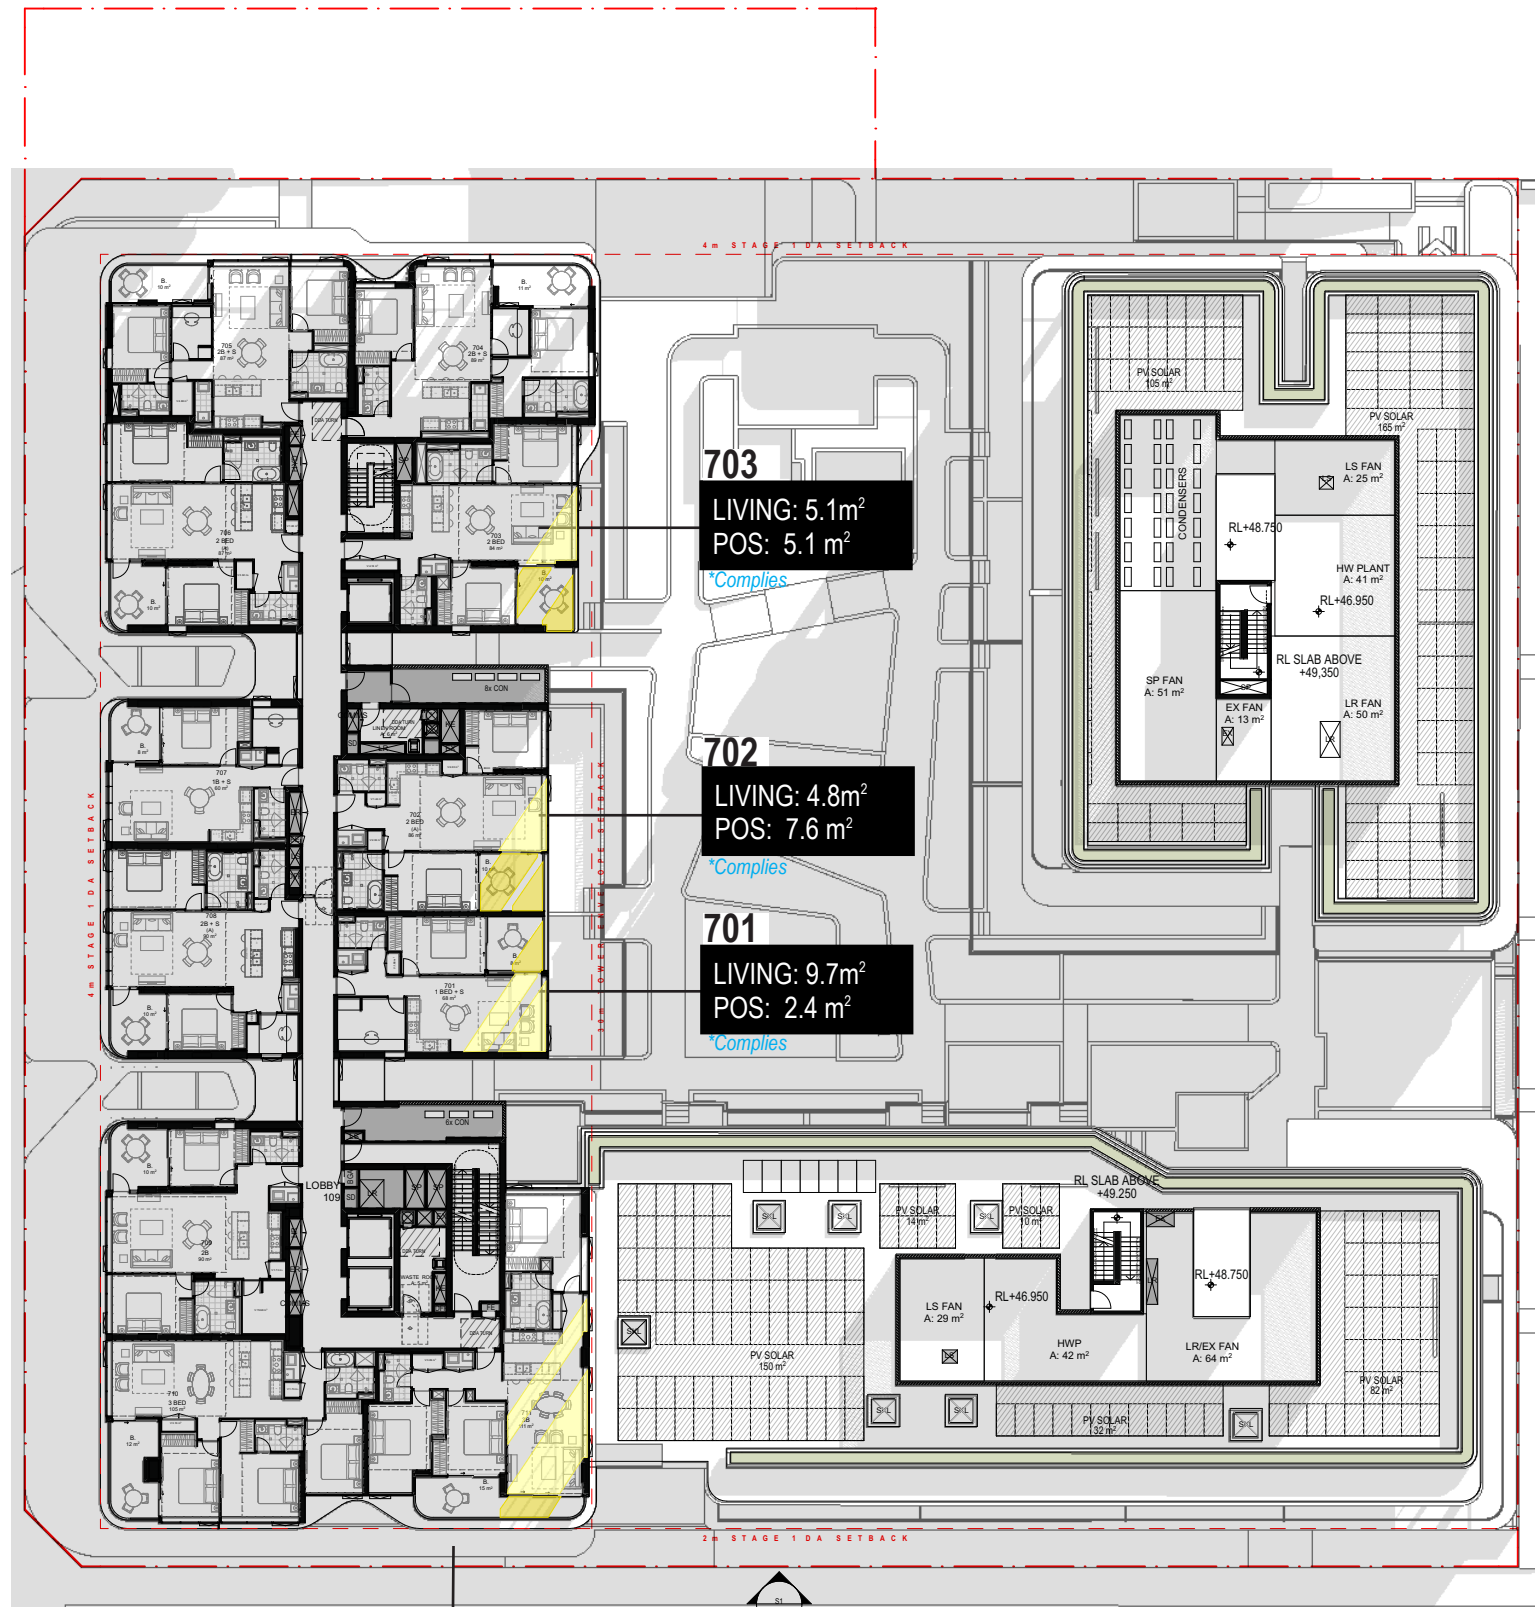

EAST FACING UNITS 9 00AM

711
LIVING: 19.0m²
POS: 3.0 m²
**Complies*

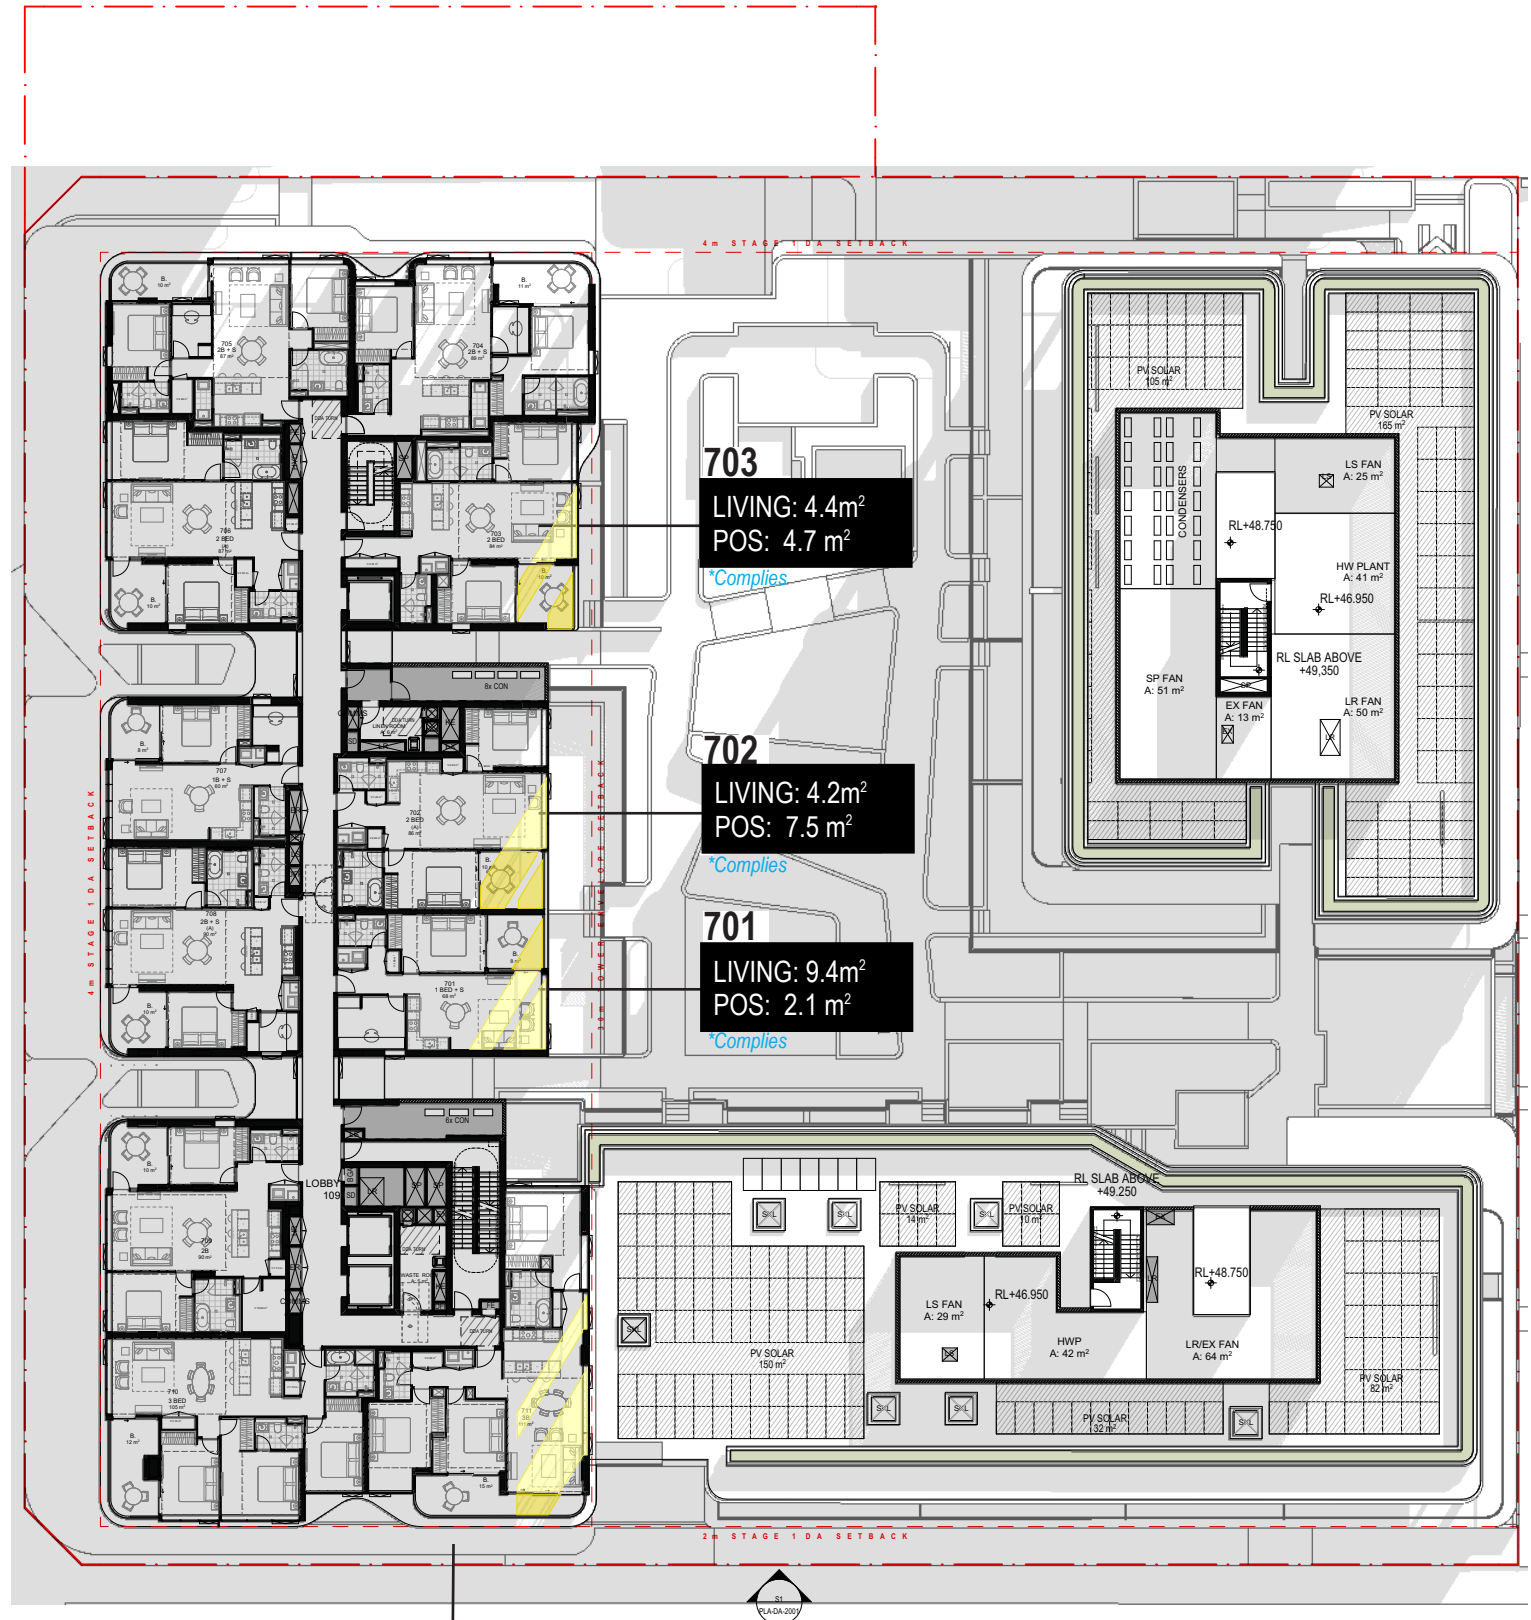

703
LIVING: 4.4m²
POS: 4.7 m²
**Complies*



702
LIVING: 4.2m²
POS: 7.5 m²
**Complies*

701
LIVING: 9.4m²
POS: 2.1 m²
**Complies*



711
LIVING: 16.4m²
POS: 2.1 m²
**Complies*



LEVEL 07



EAST FACING UNITS 9 15AM

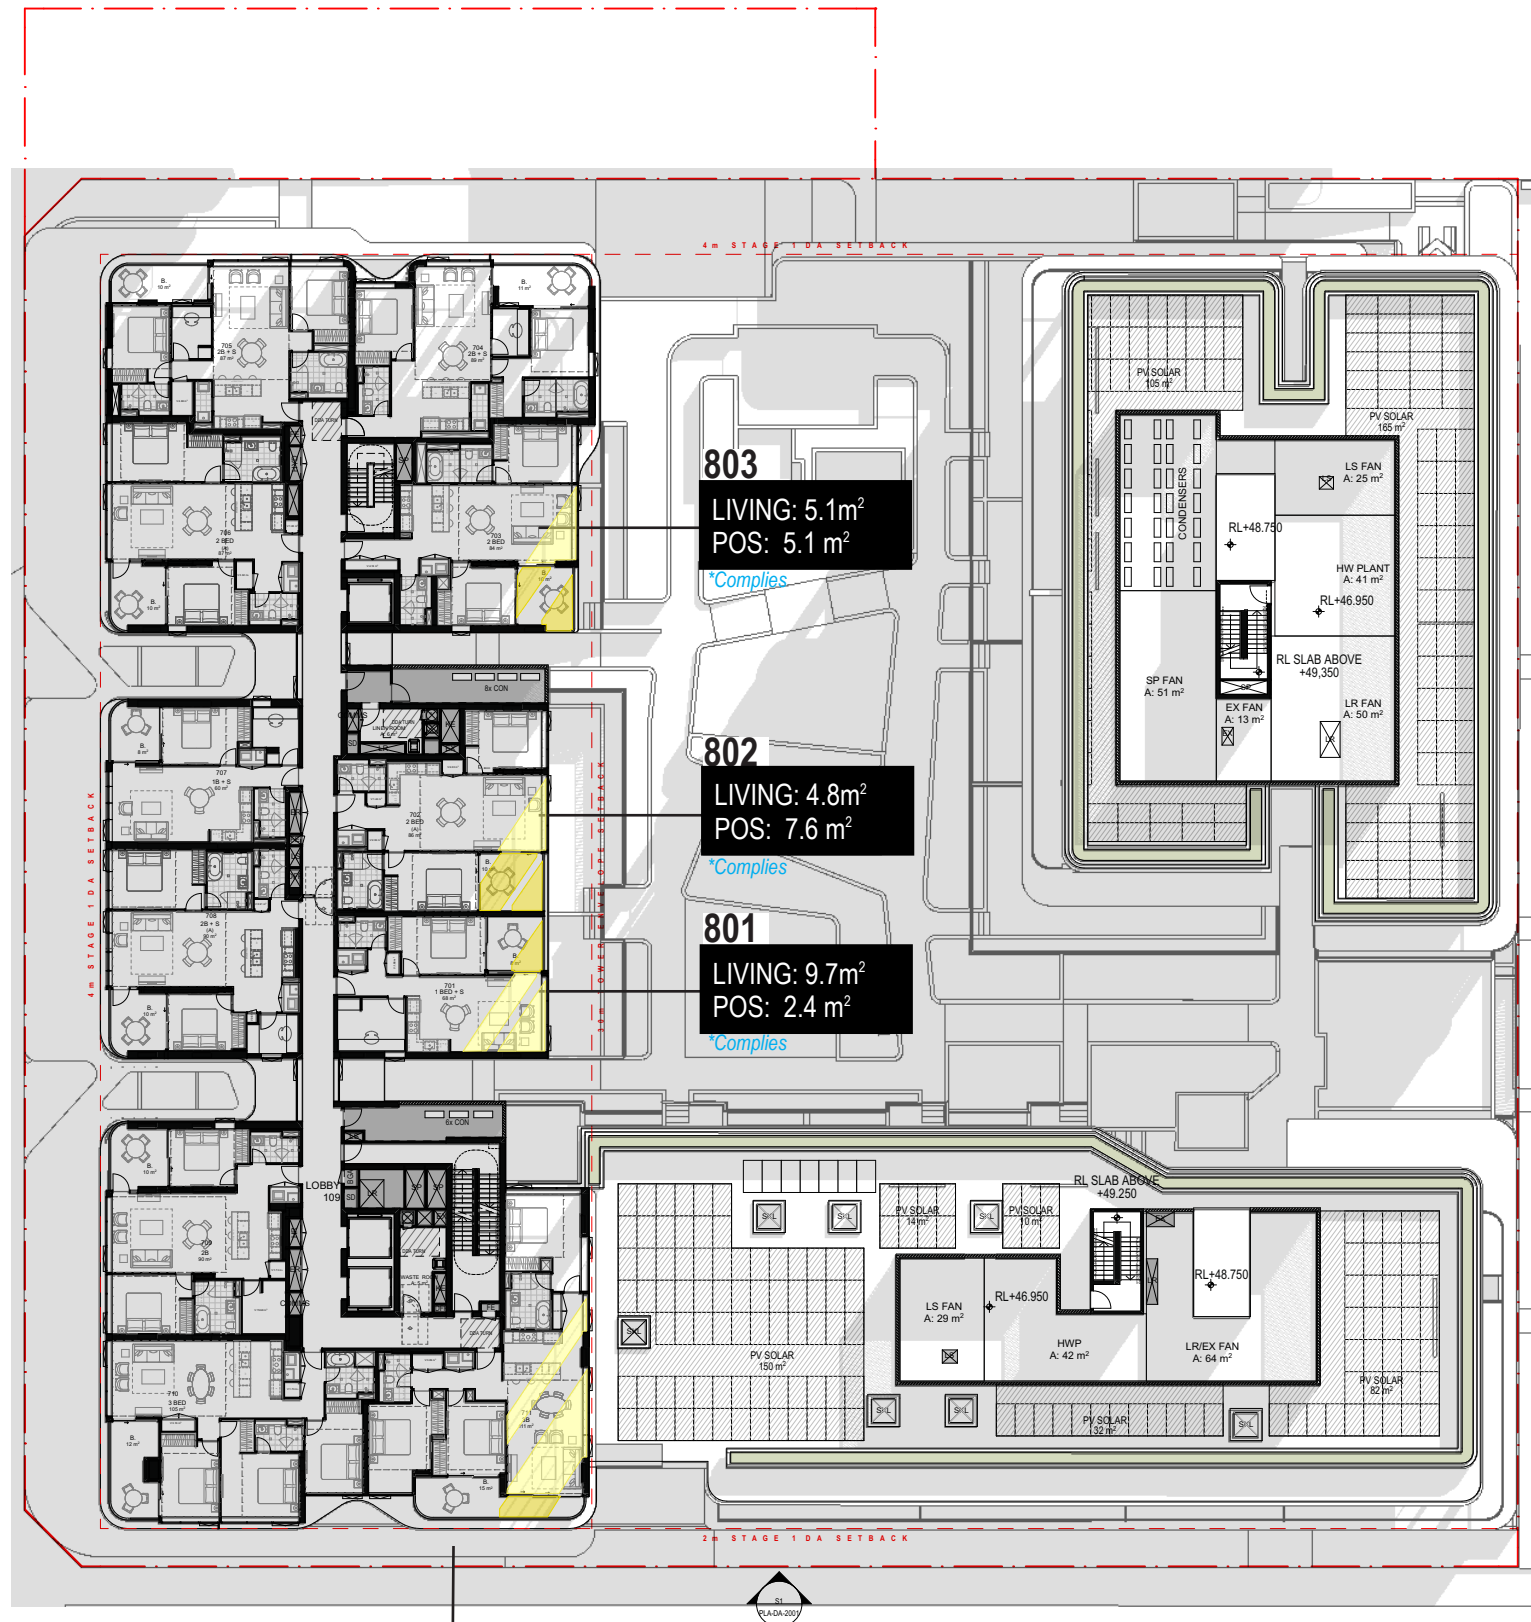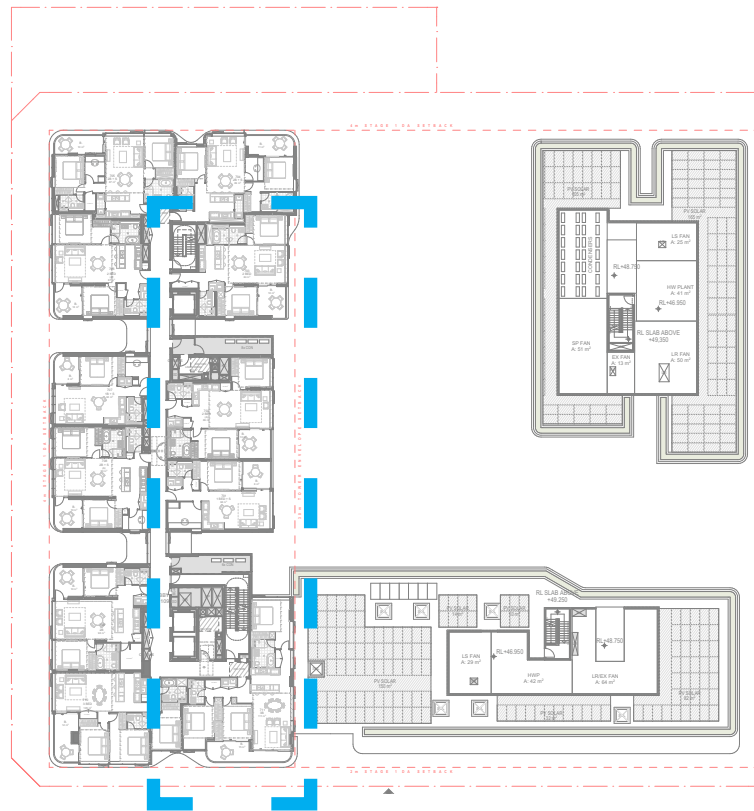

LEVEL 08
EAST FACING UNITS 9 00AM

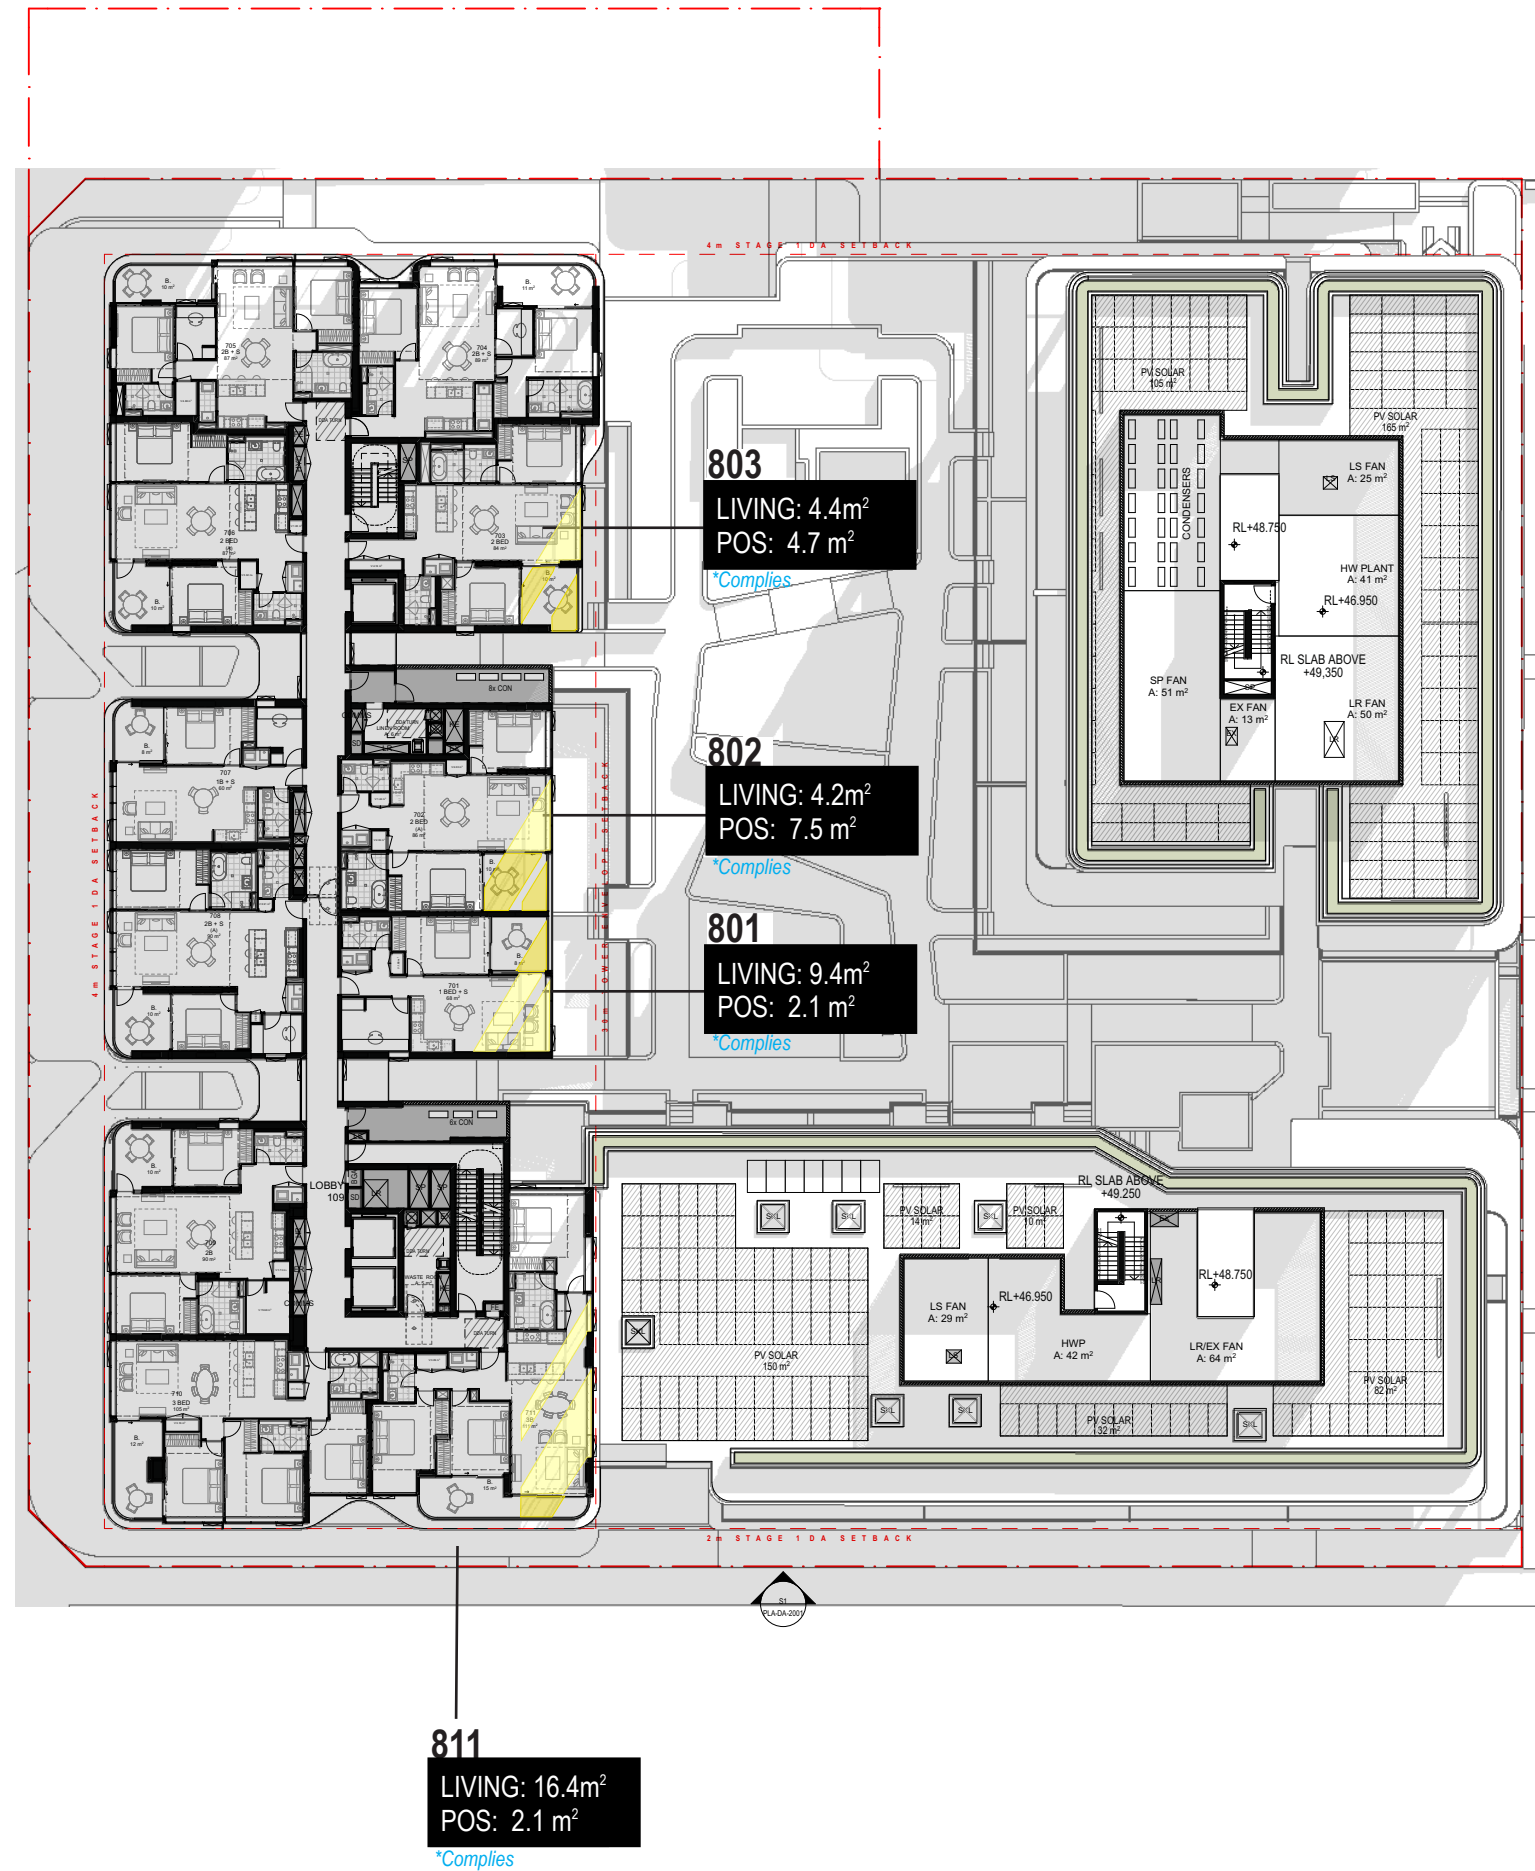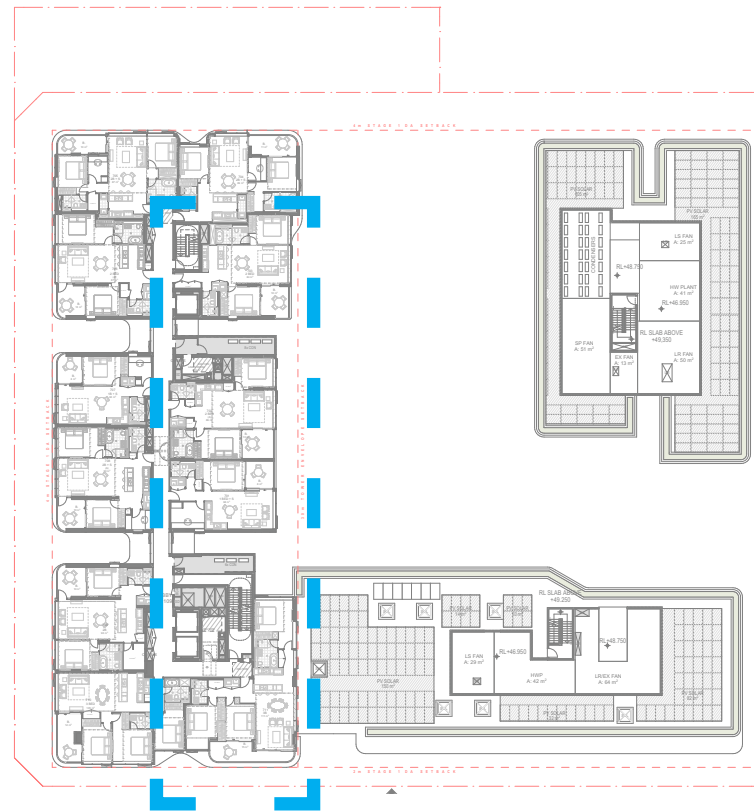

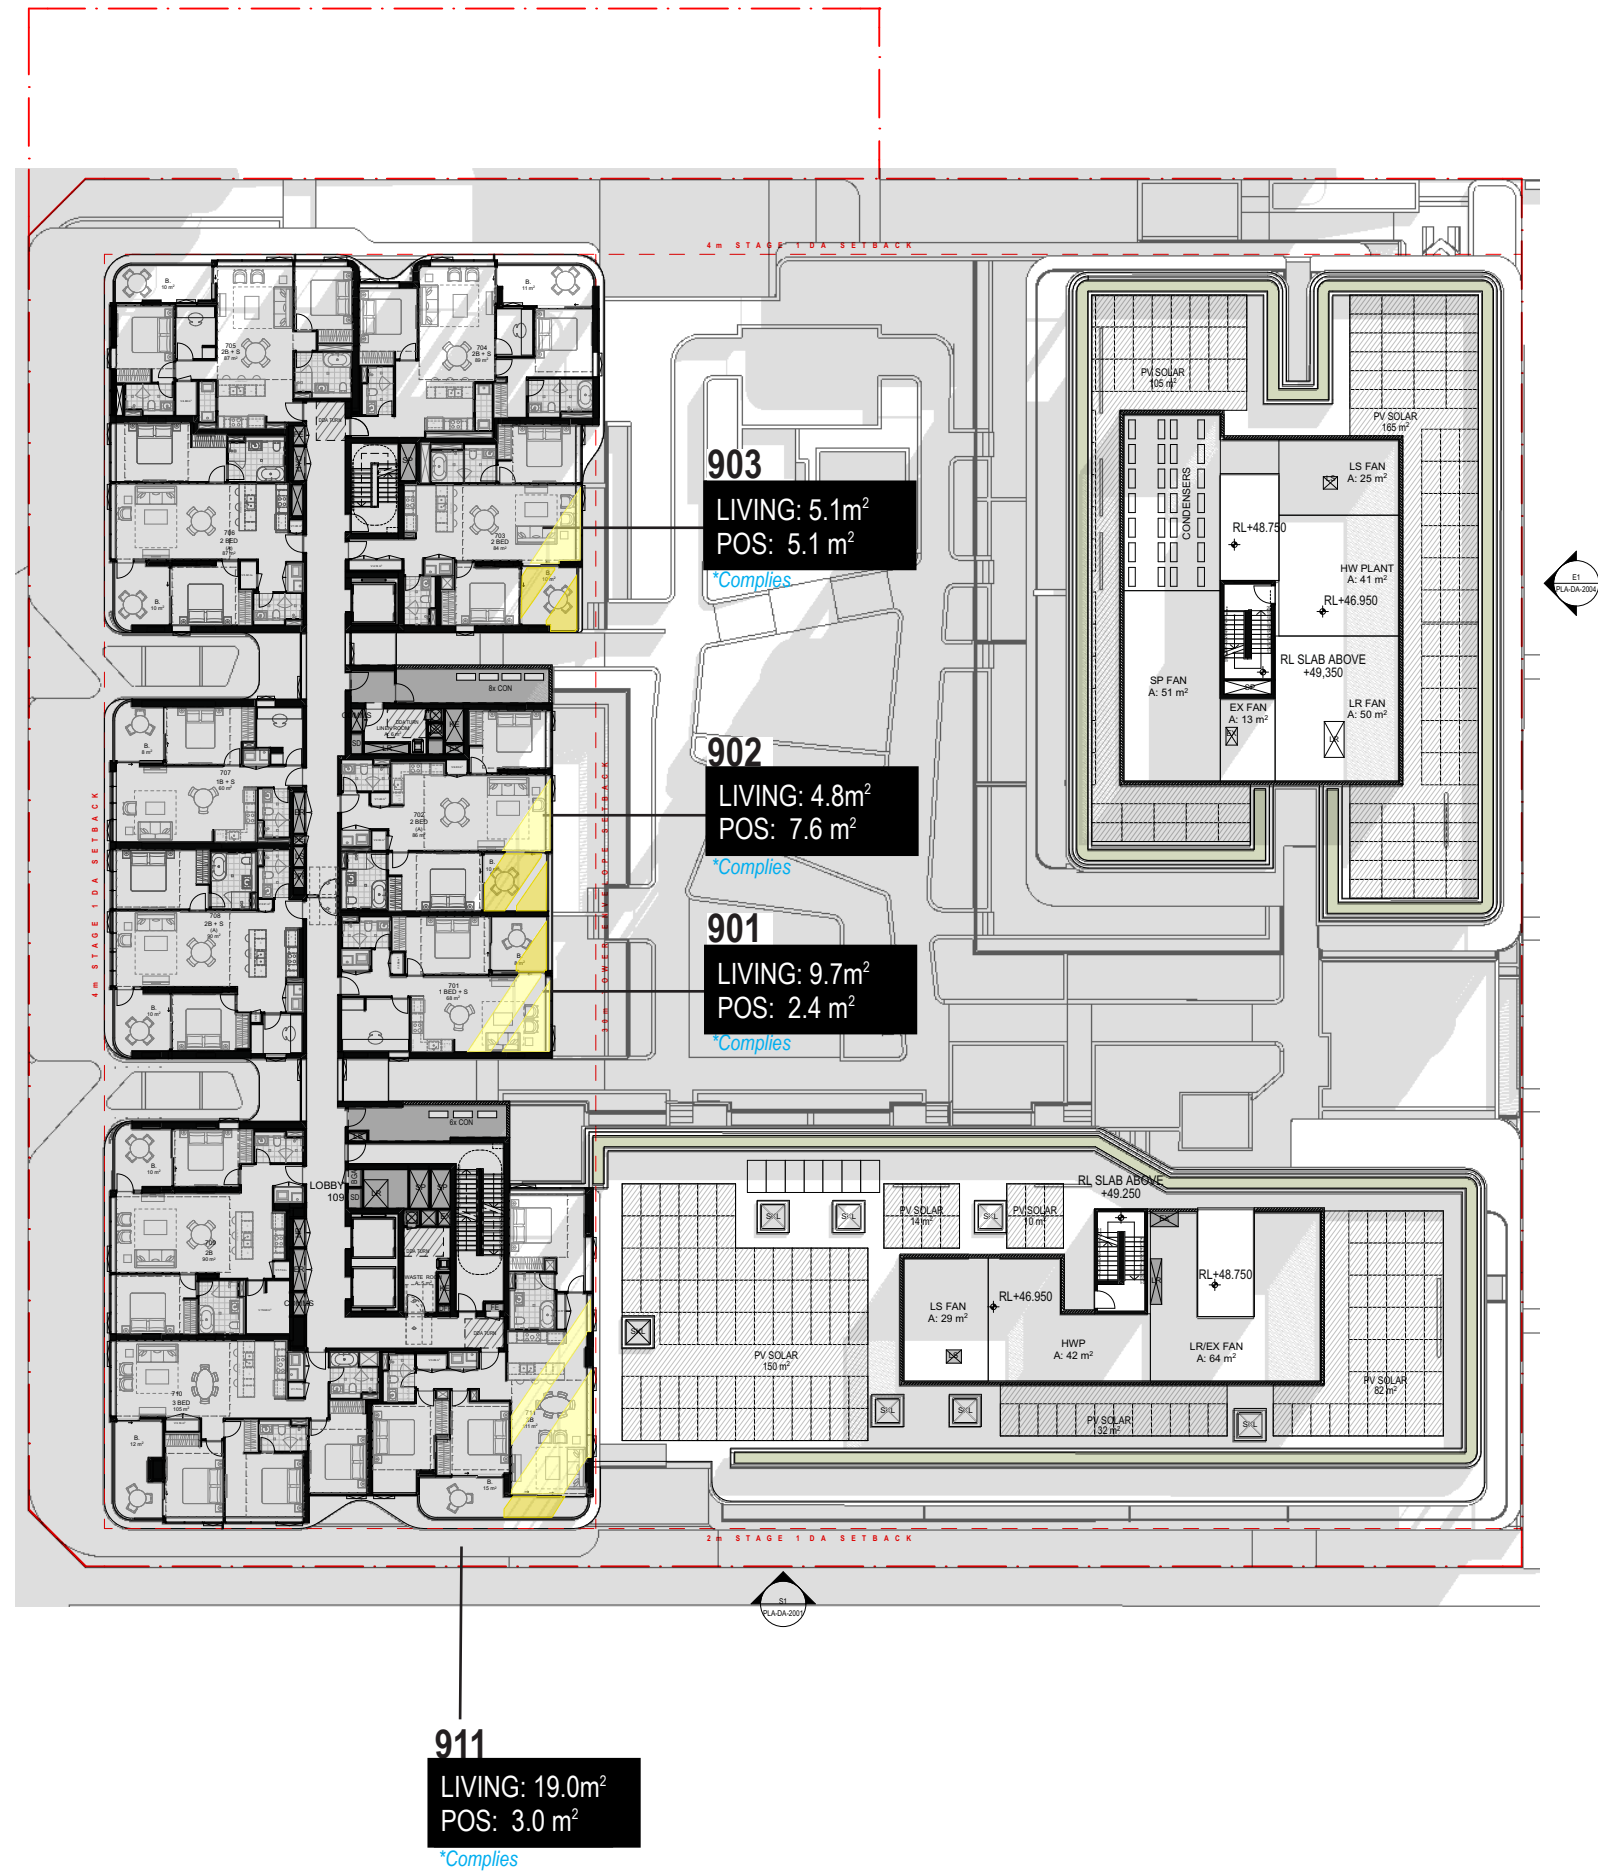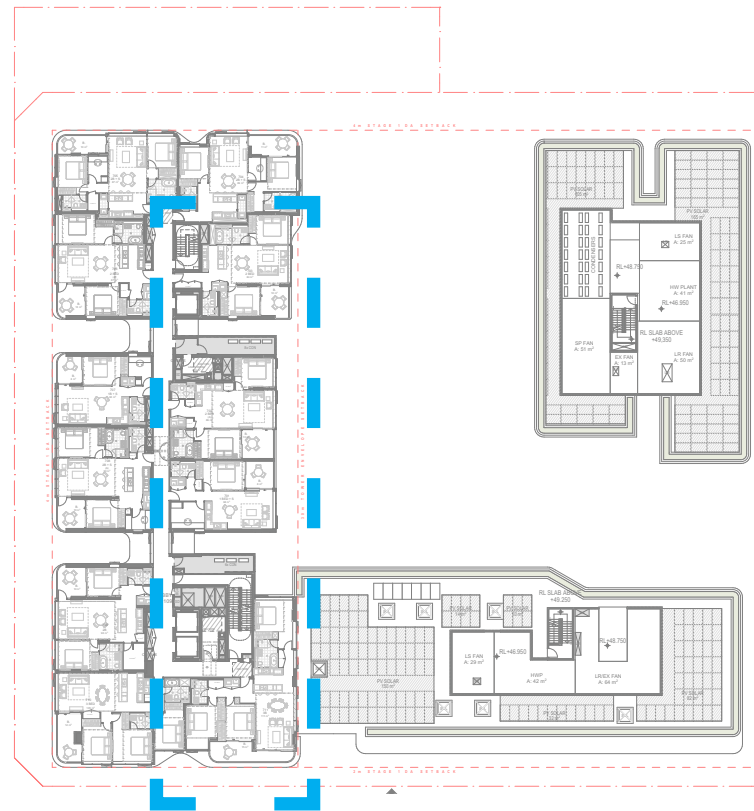

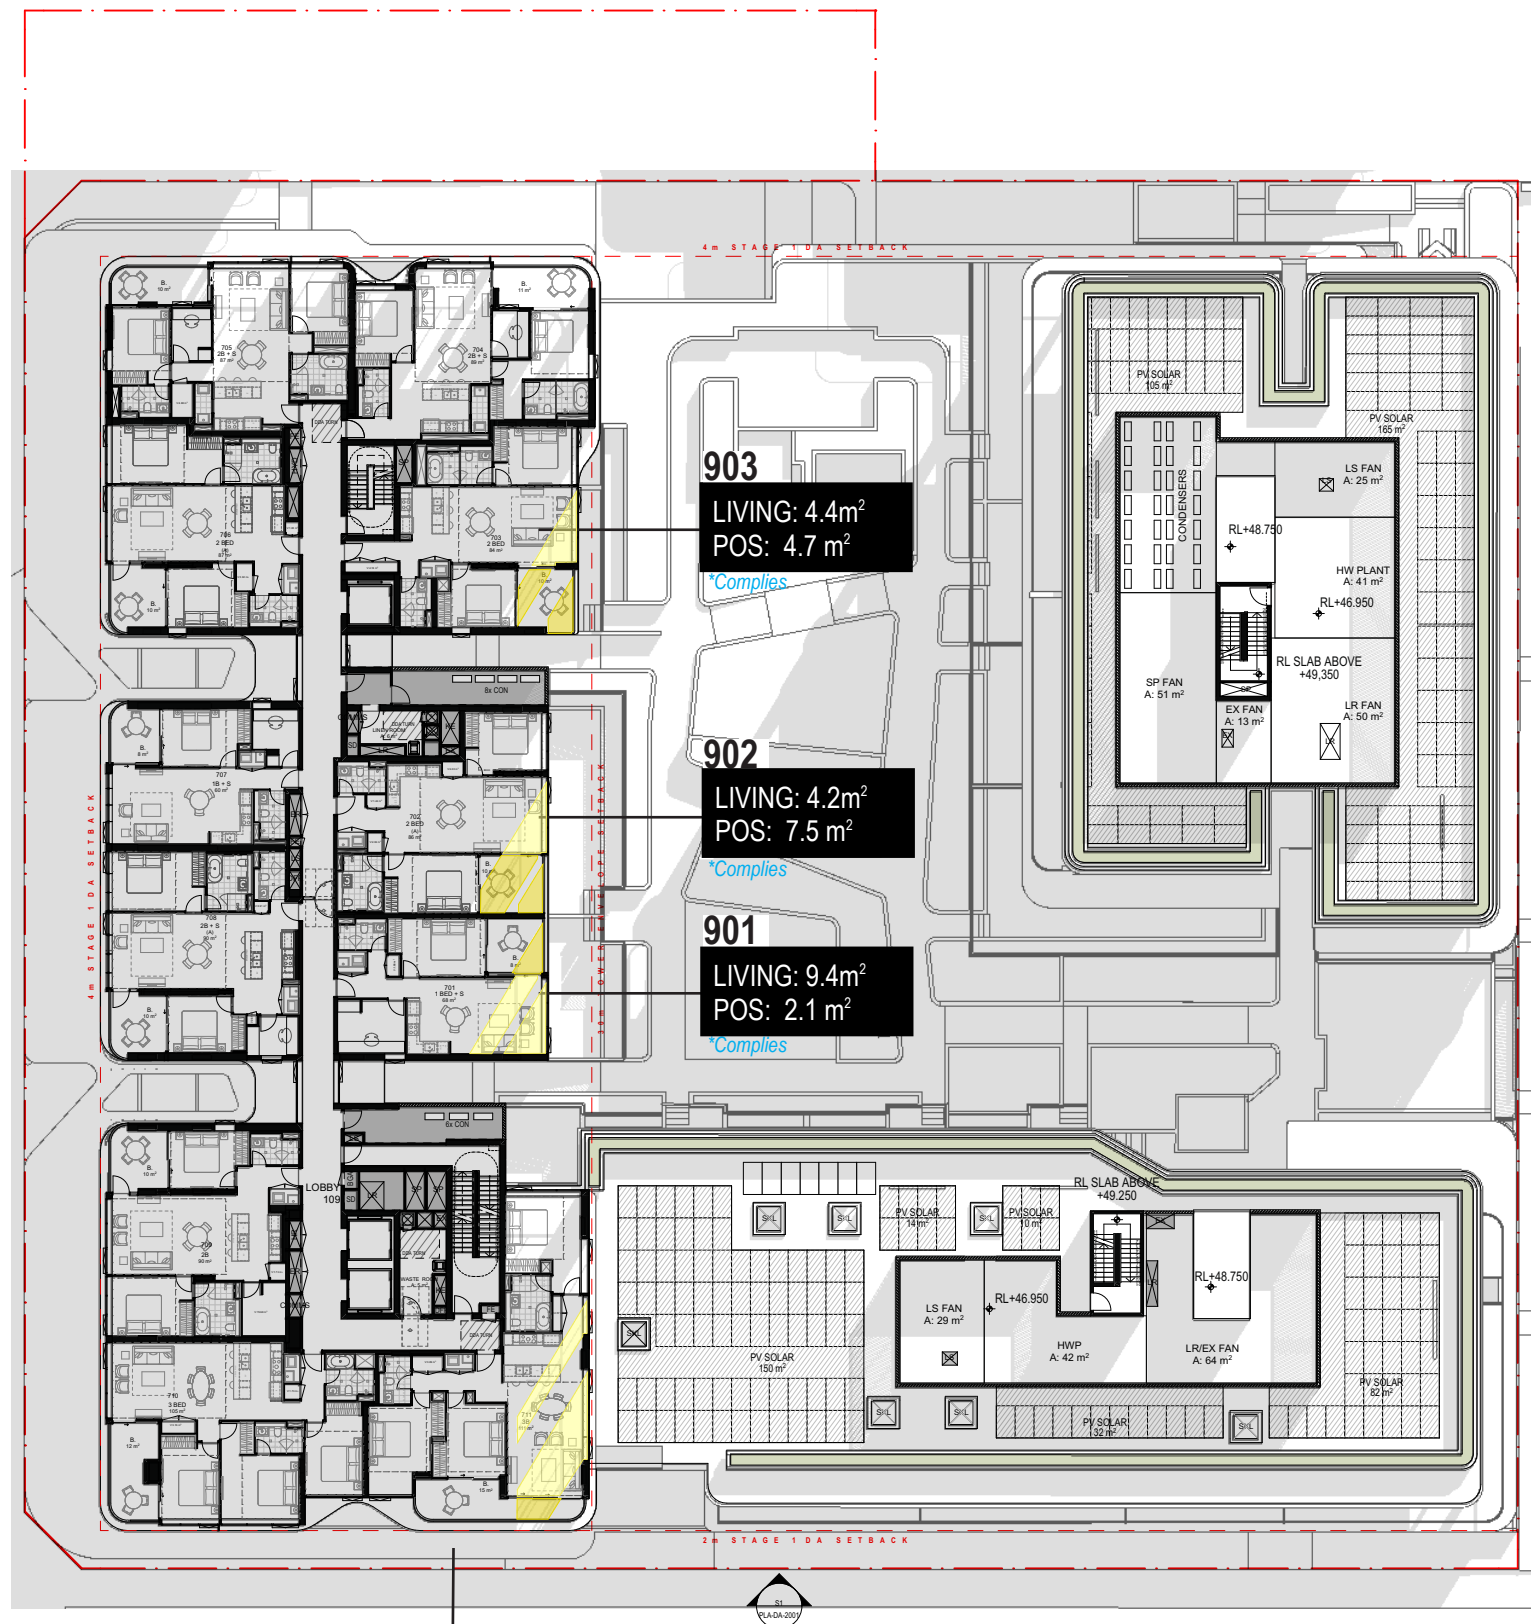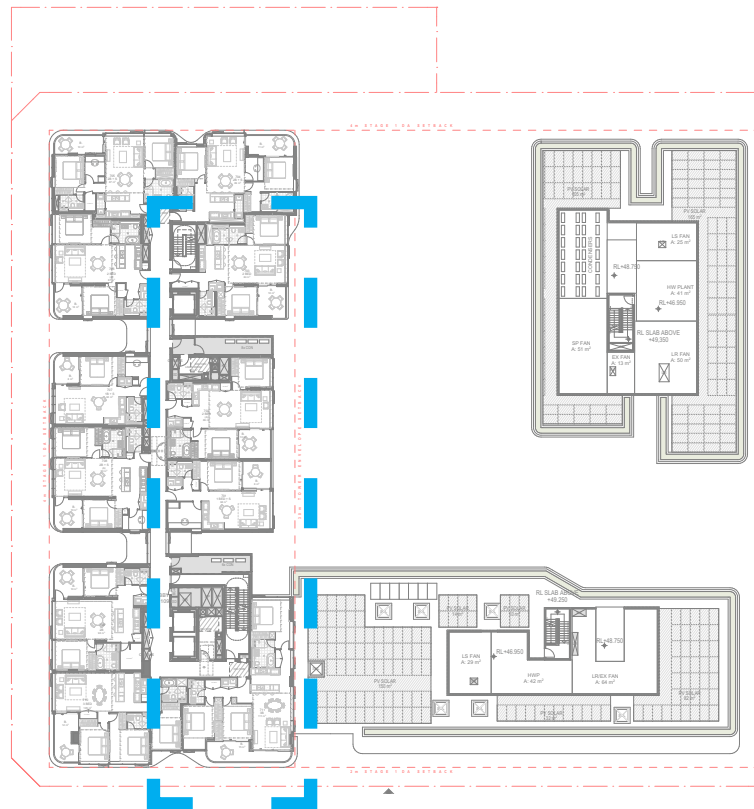

903
LIVING: 4.4m²
POS: 4.7 m²
**Complies*


902
LIVING: 4.2m²
POS: 7.5 m²
**Complies*



901
LIVING: 9.4m²
POS: 2.1 m²
**Complies*

911
LIVING: 16.4m²
POS: 2.1 m²
**Complies*

LEVEL 09



EAST FACING UNITS 9 15AM

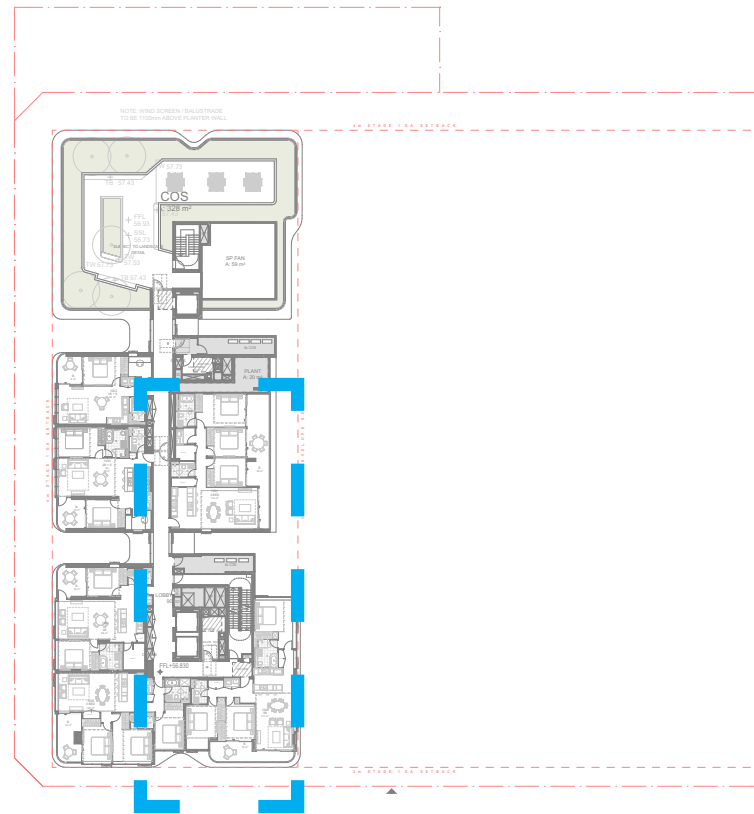

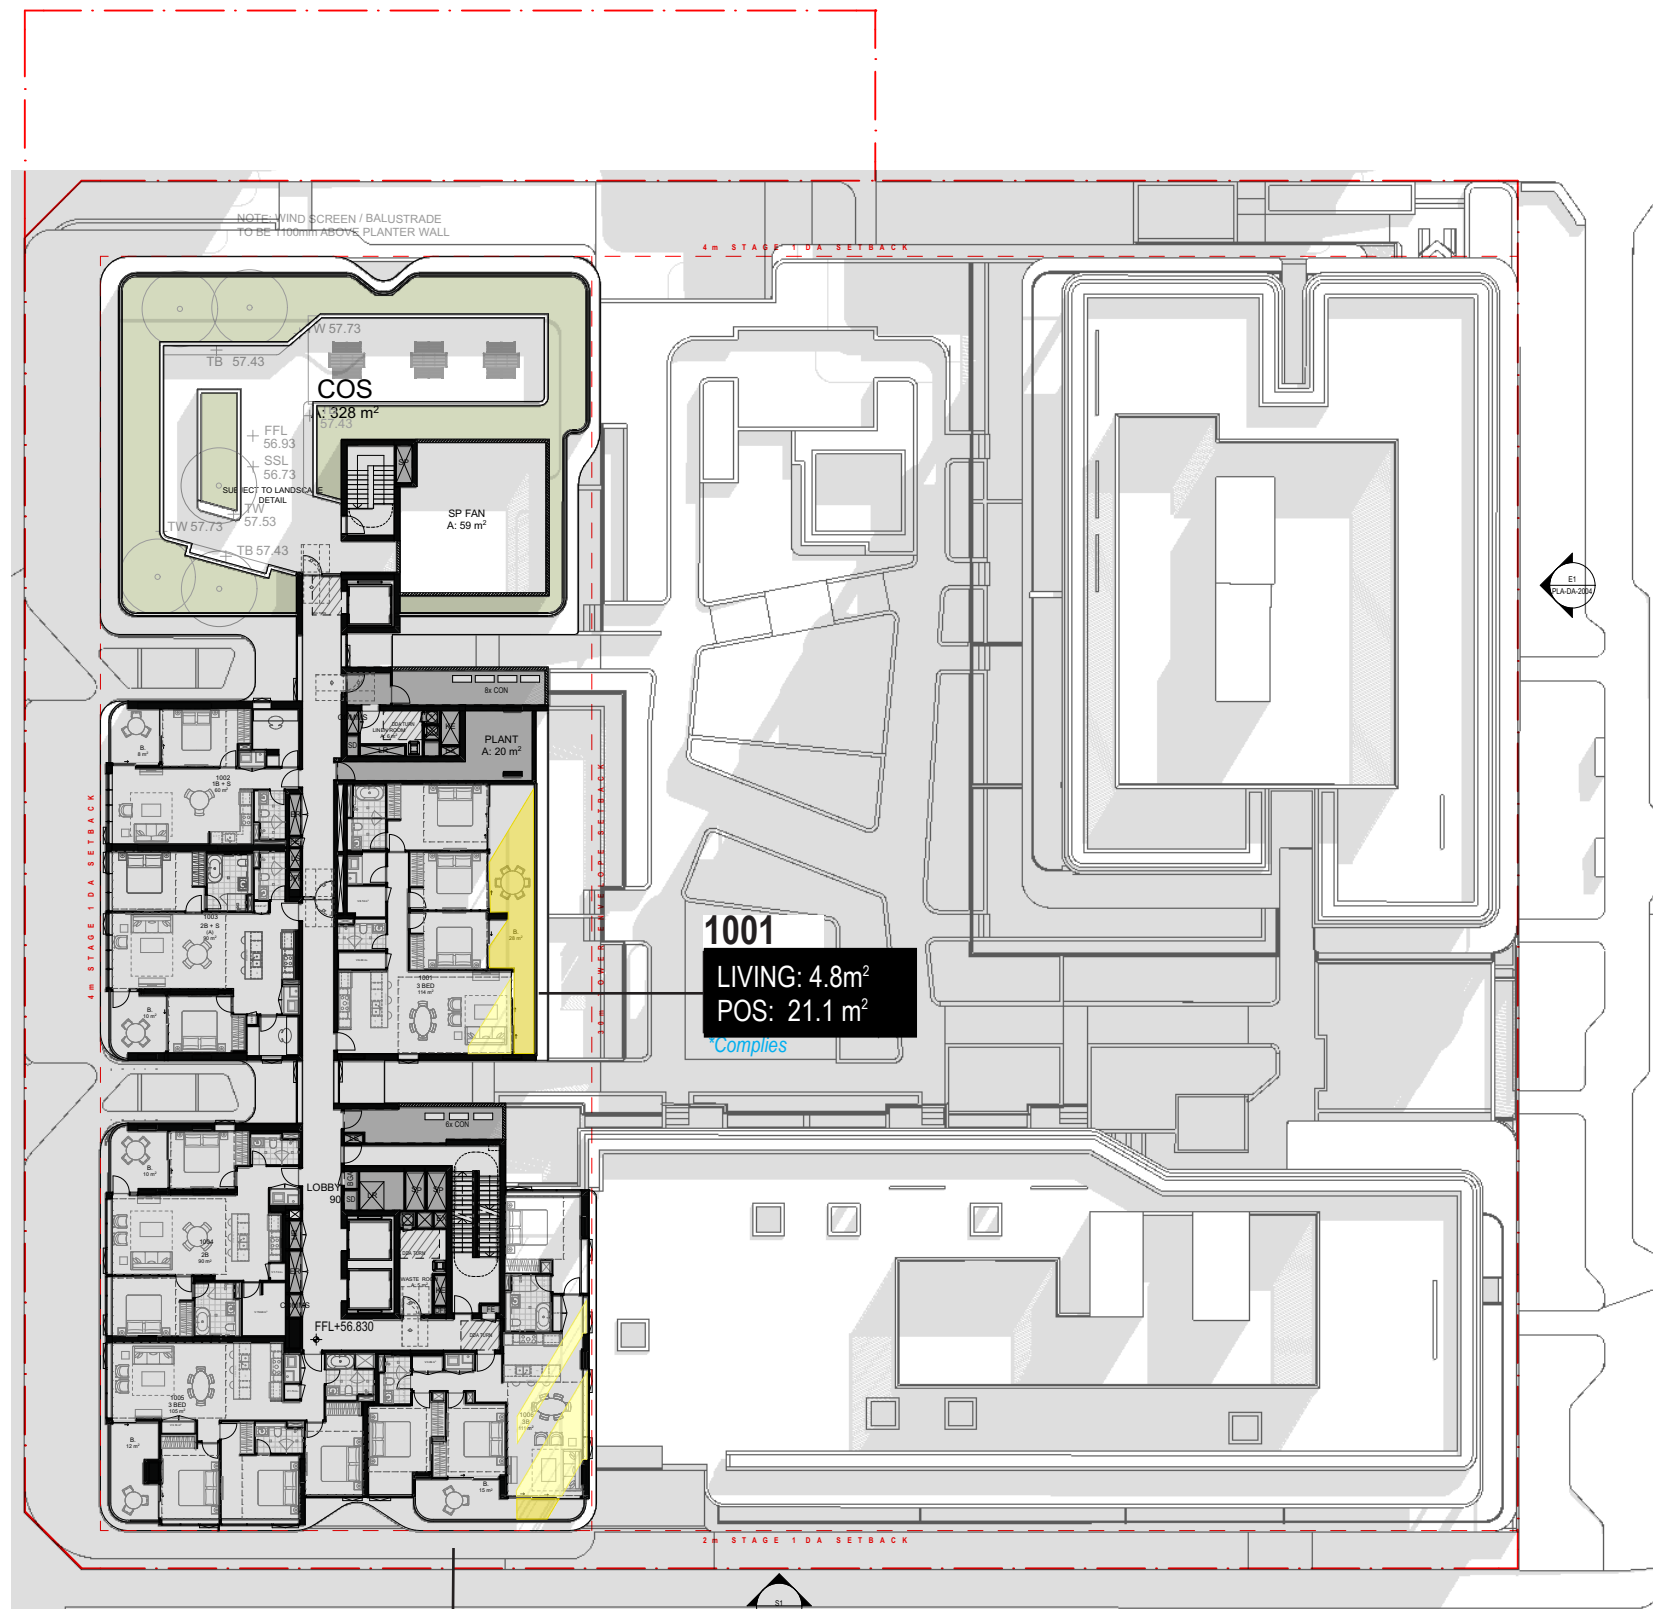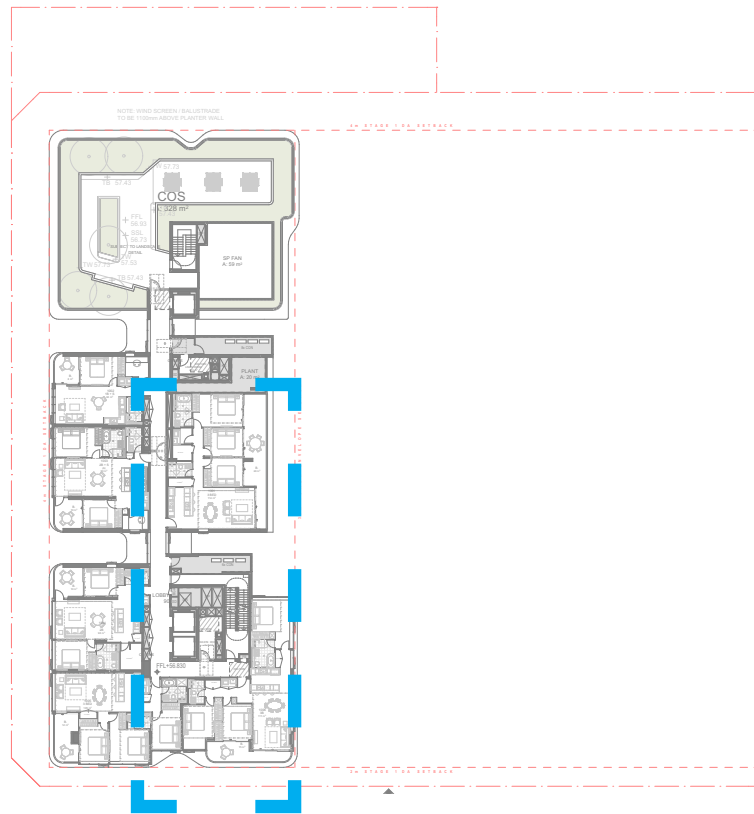

LEVEL 10

EAST FACING UNITS 9 15AM

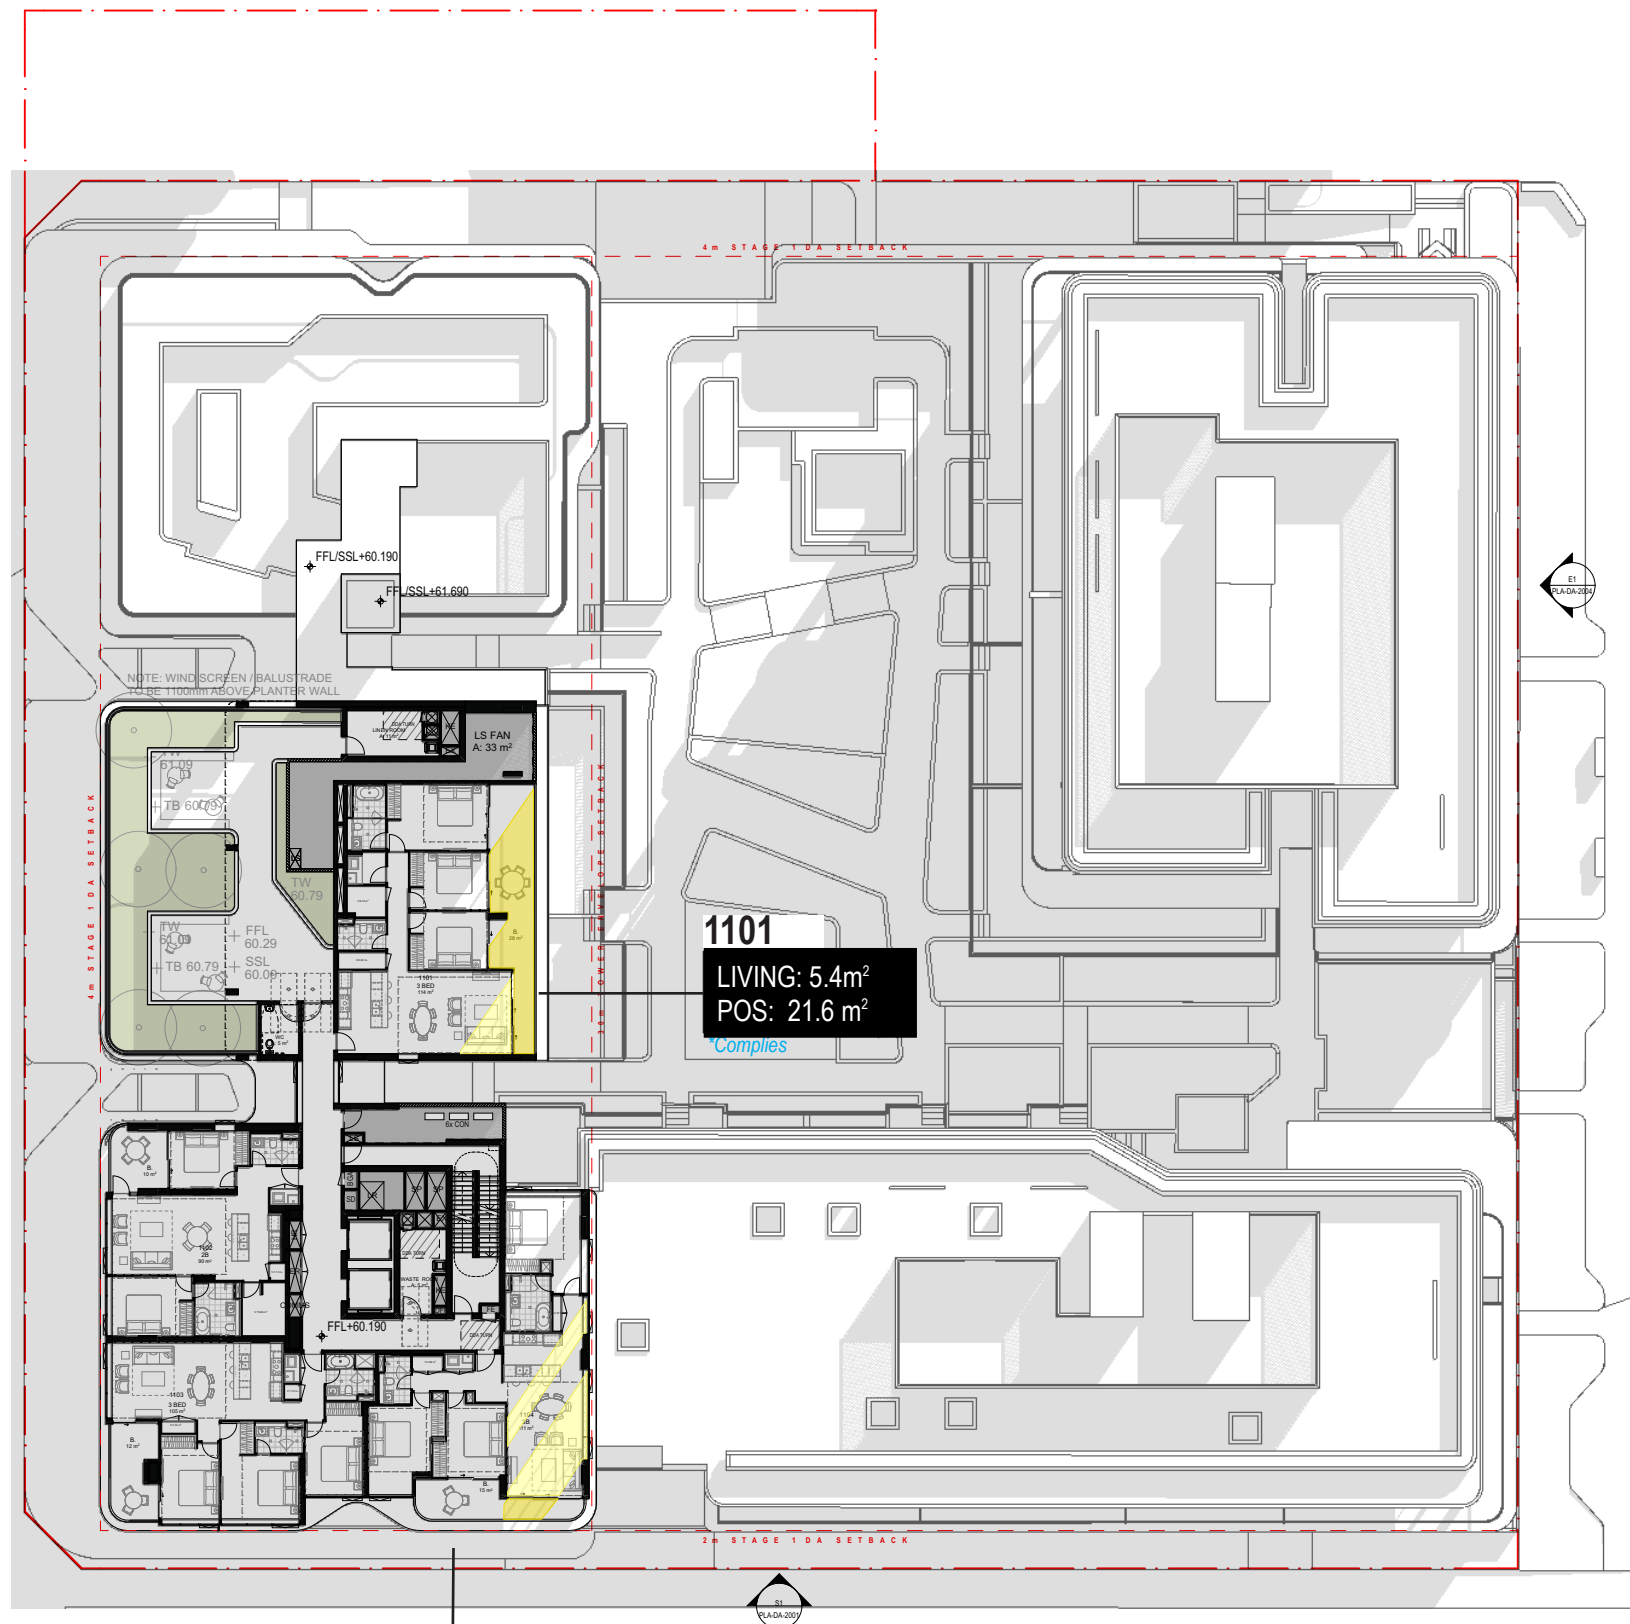
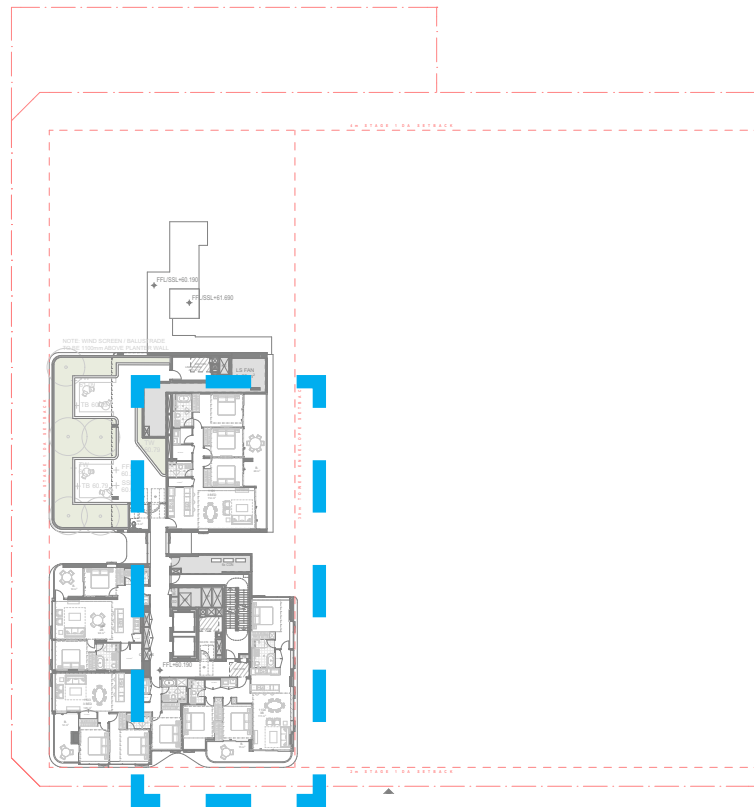


1101
 LIVING: 5.4m²
 POS: 21.6 m²
Complies

1104
 LIVING: 18.8m²
 POS: 2.5 m²
Complies



LEVEL 11

EAST FACING UNITS 9 00AM

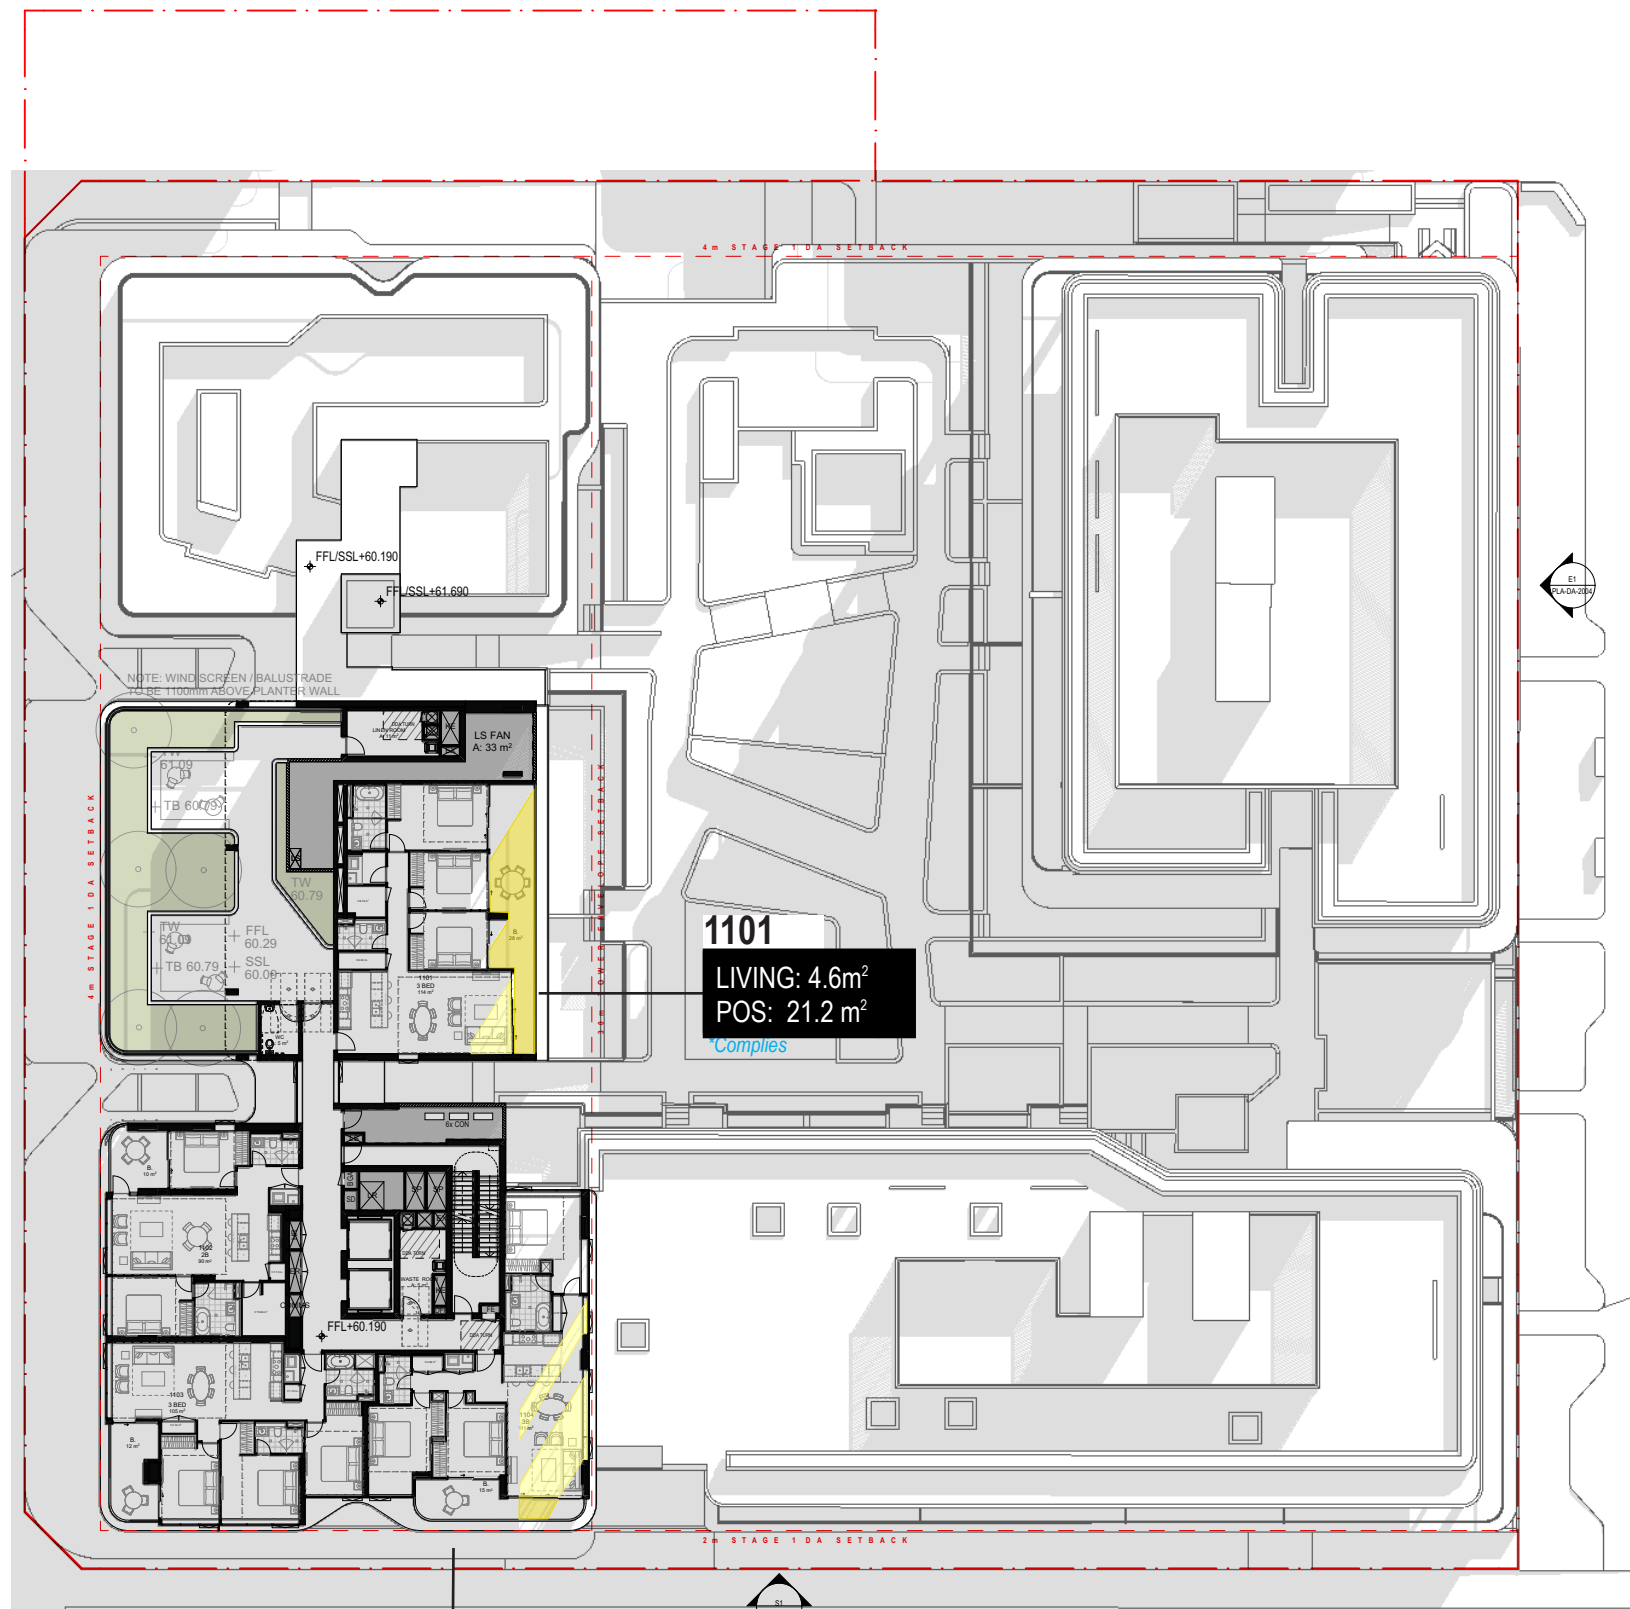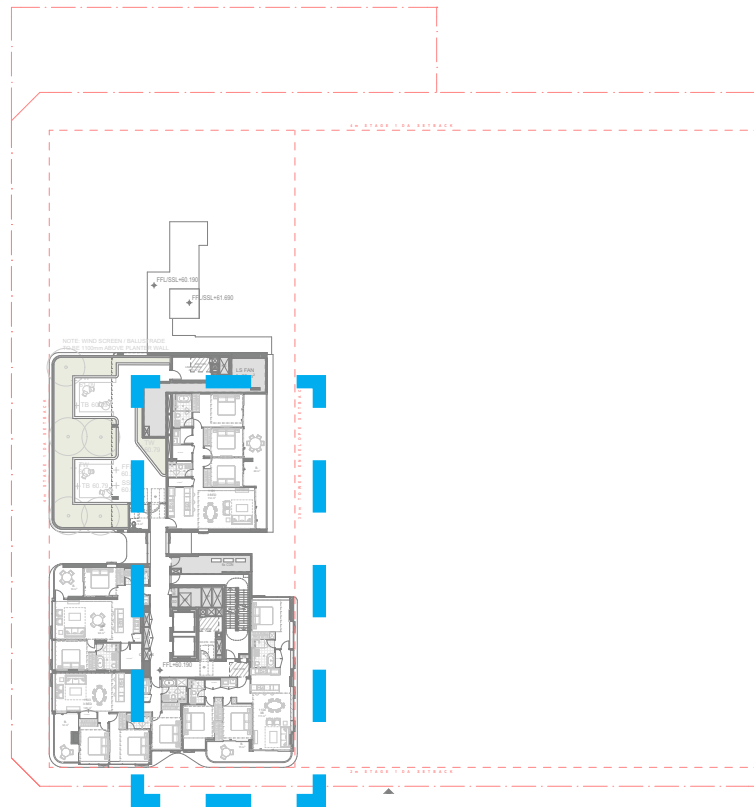

LEVEL 11
EAST FACING UNITS 9 15AM

1104
LIVING: 16.4m²
POS: 1.9 m²
Complies

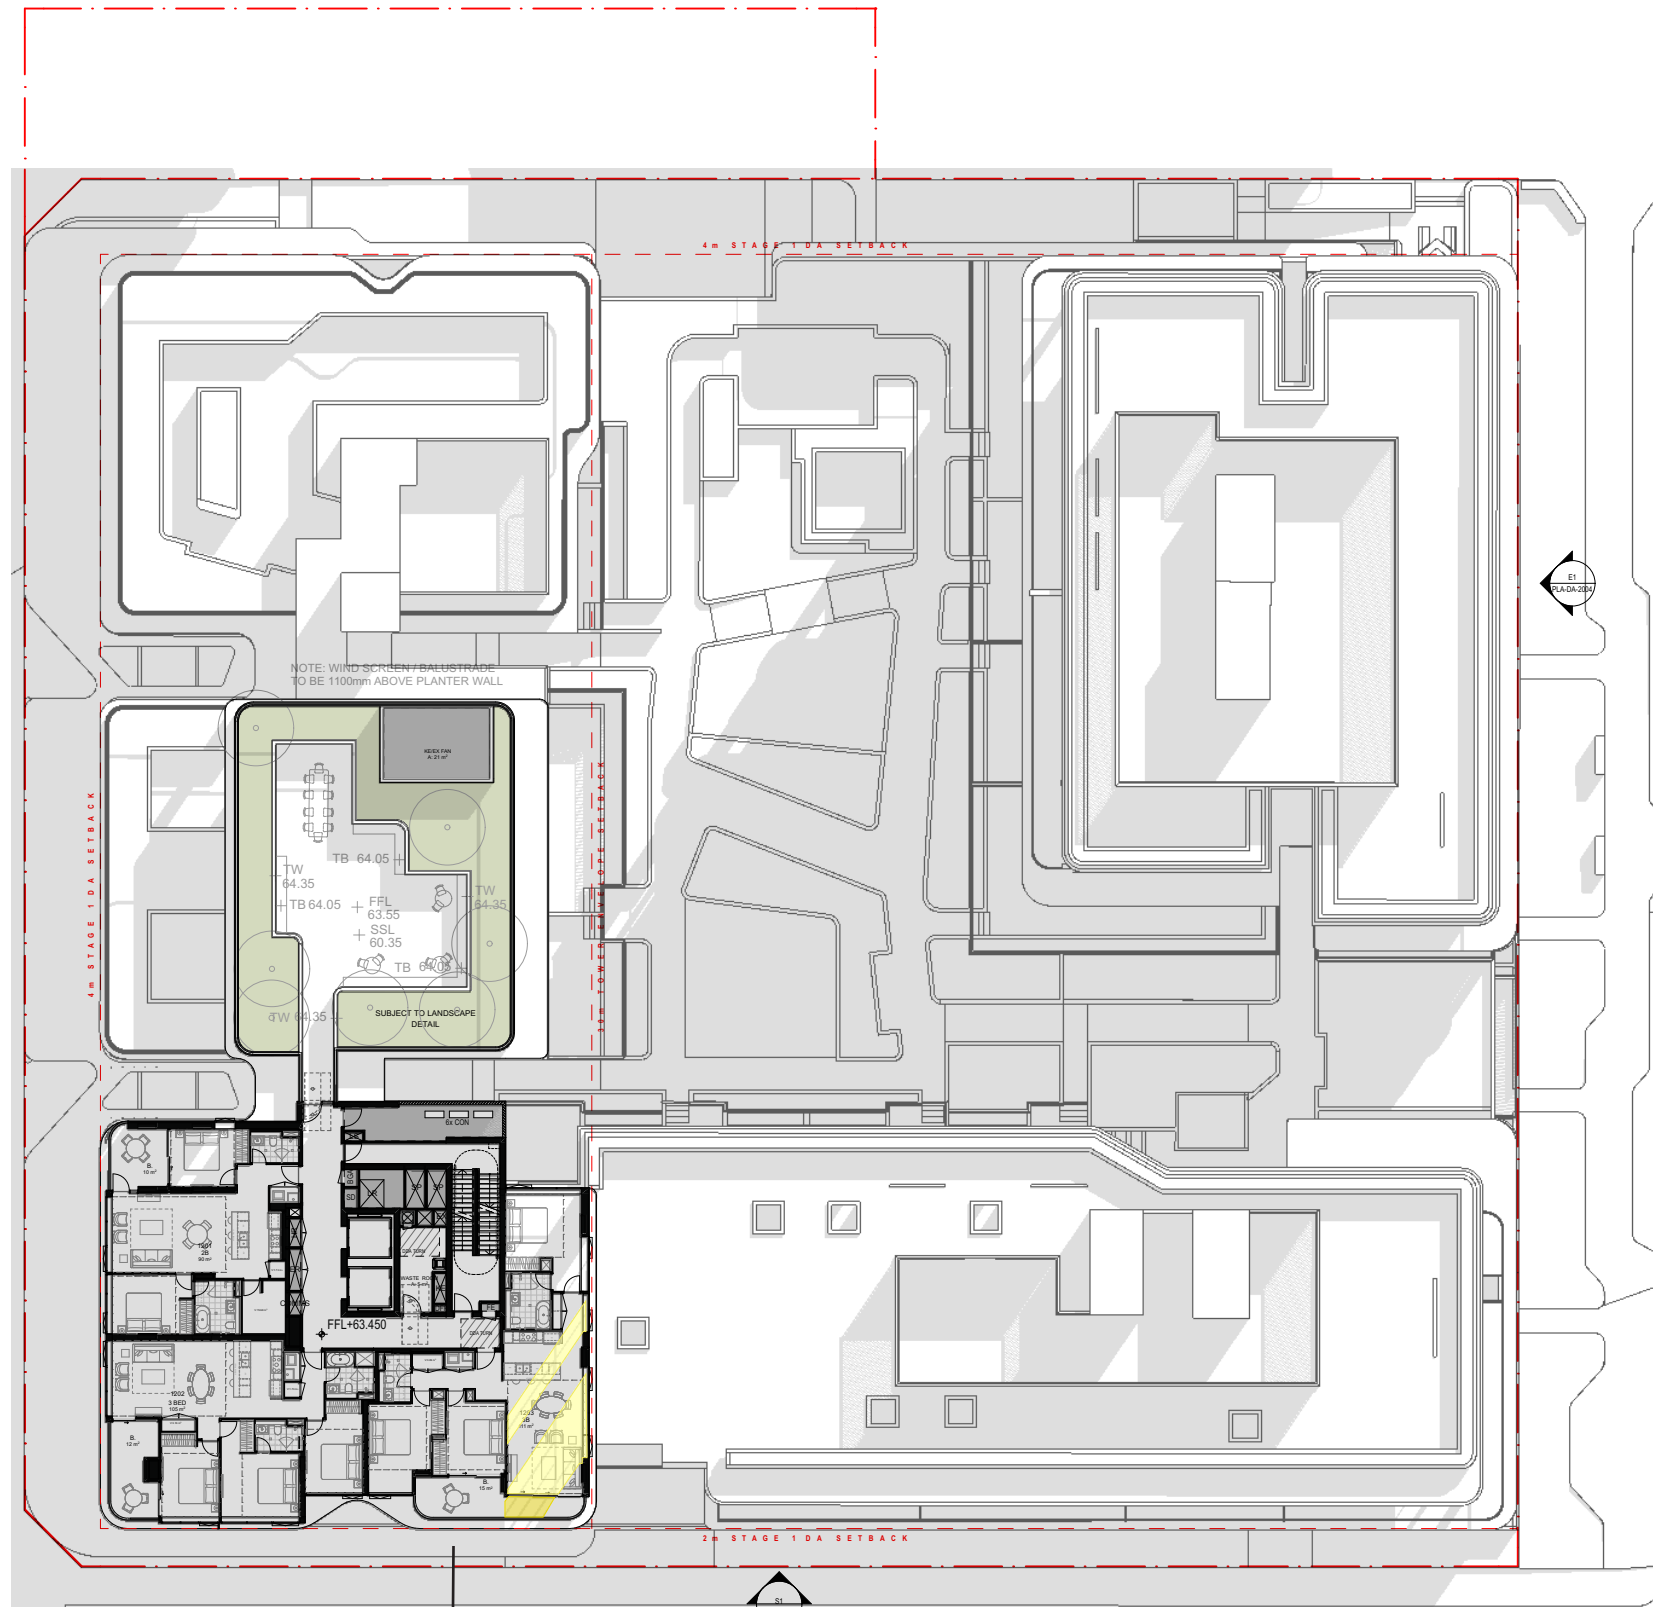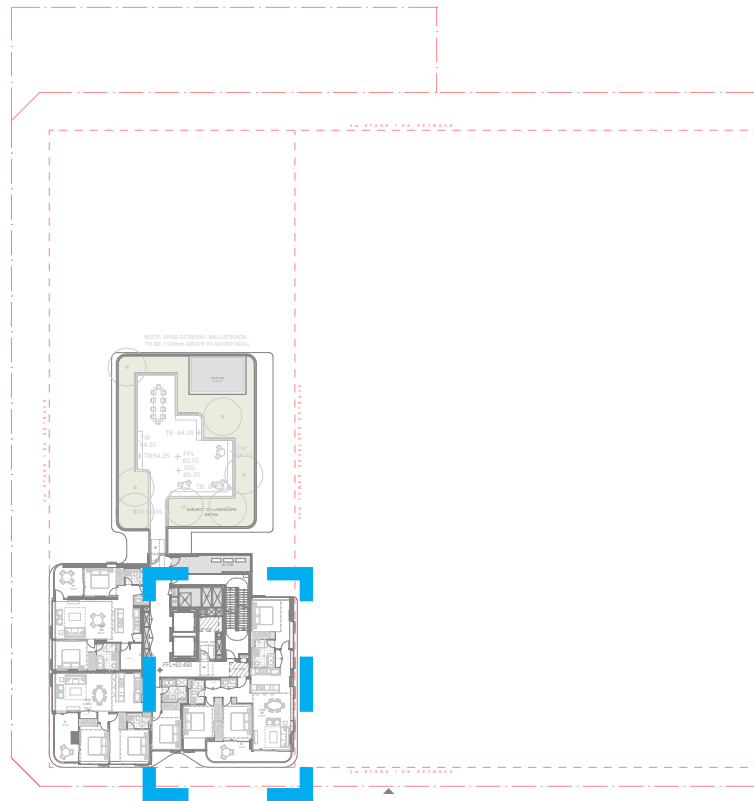



LEVEL 12

EAST FACING UNITS 9 00AM

1203

LIVING: 18.0m²
POS: 2.4 m²


**Complies*

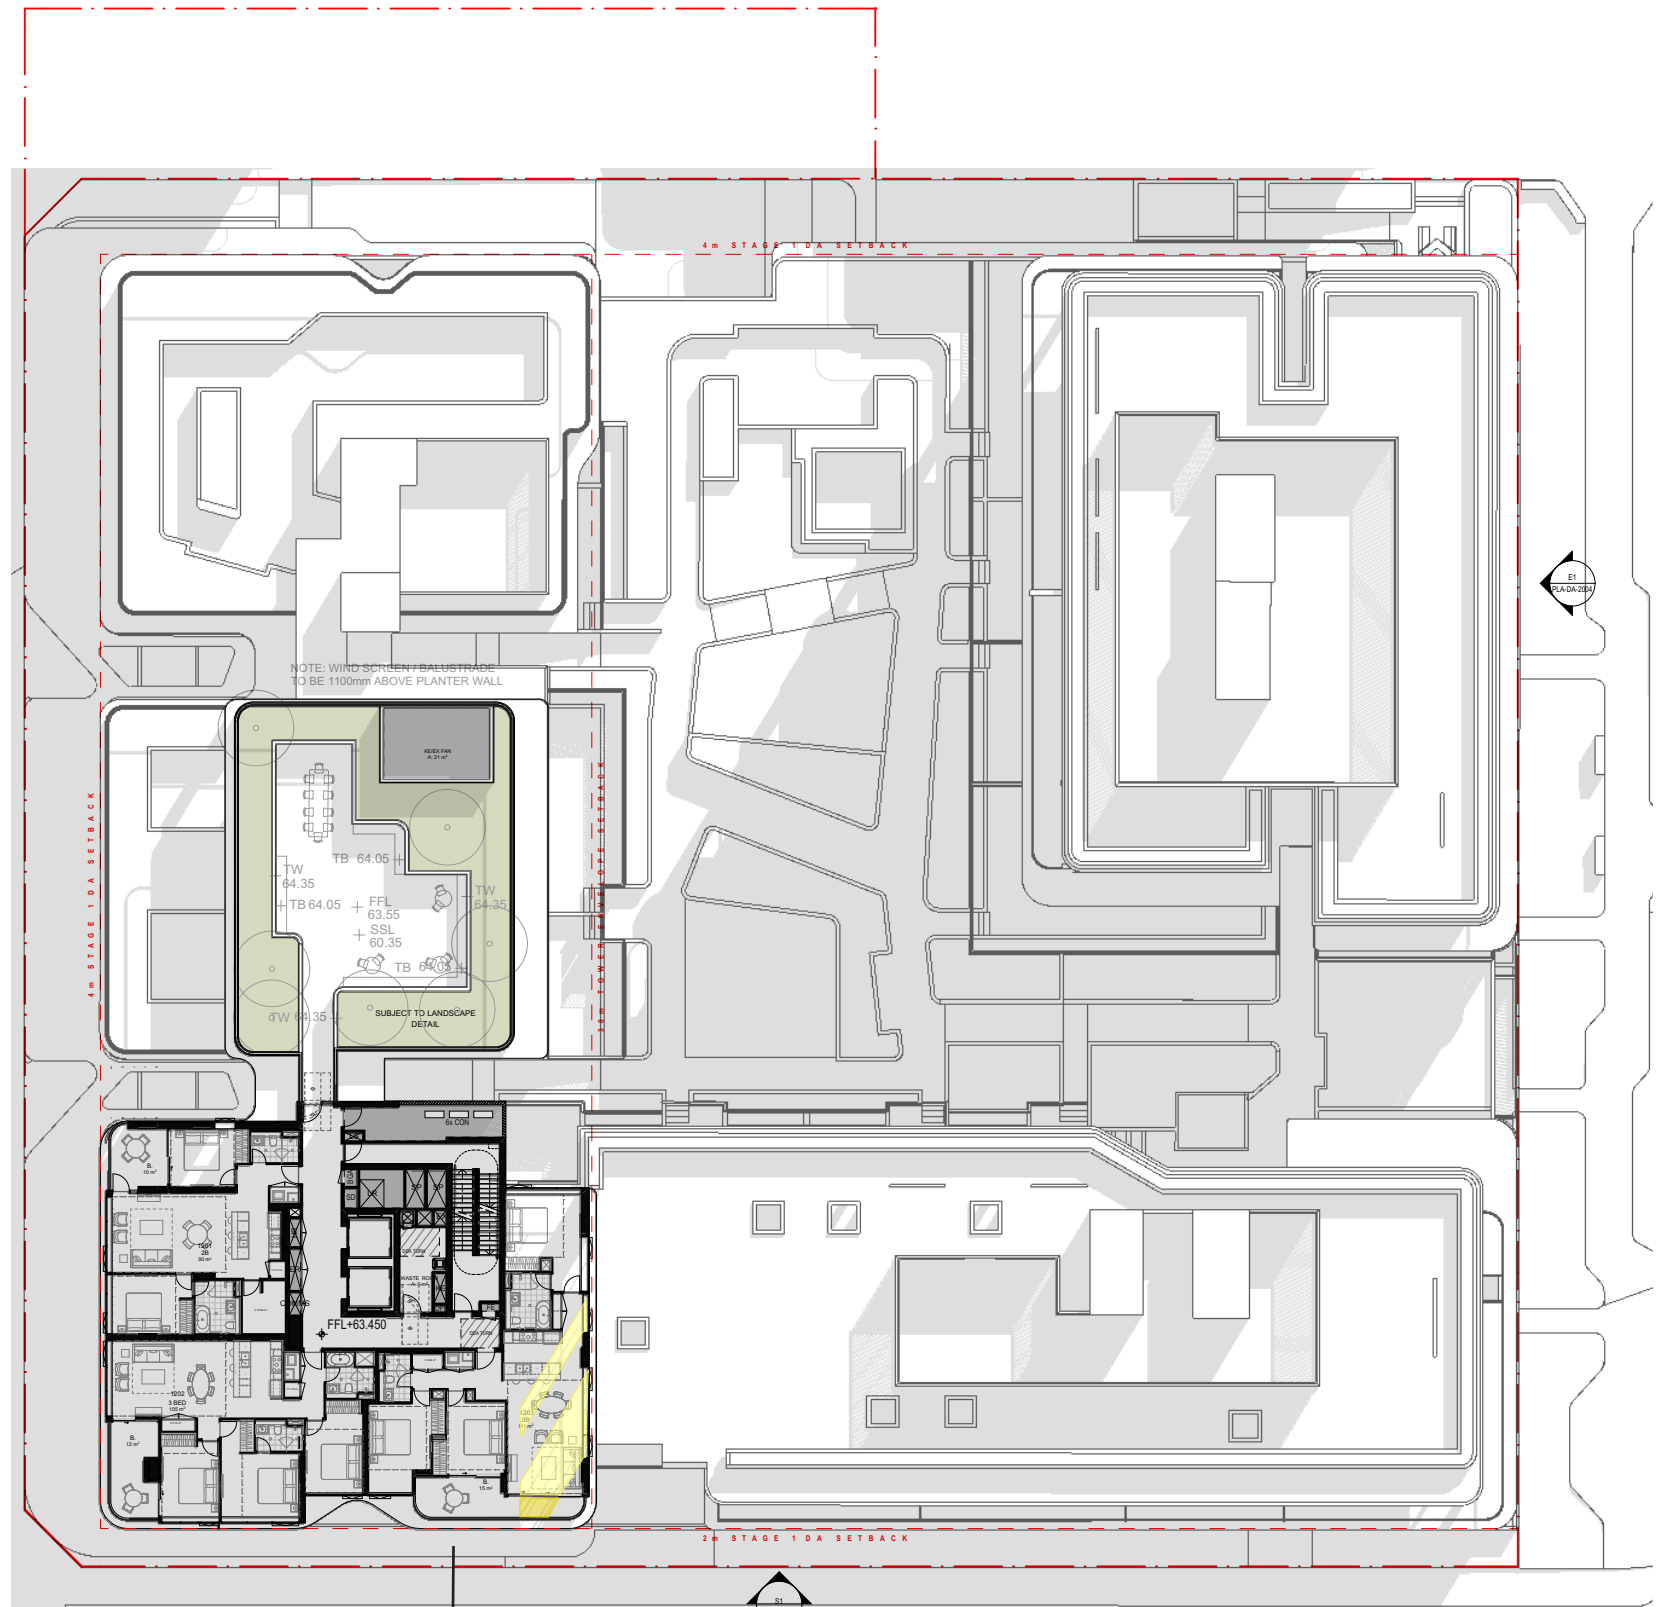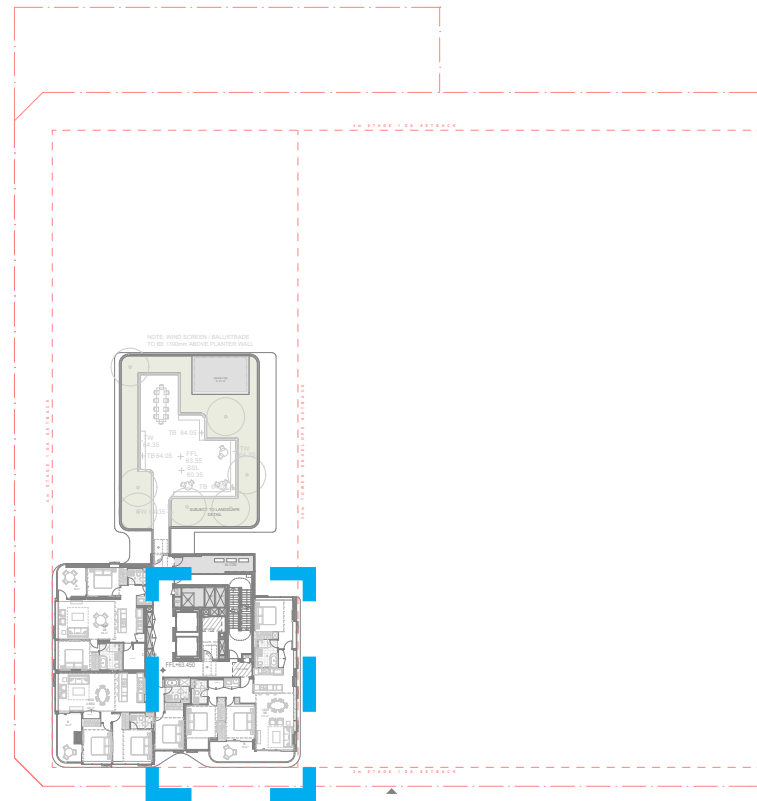

LEVEL 12

EAST FACING UNITS 9 15AM


1203
LIVING: 16.0m²
POS: 1.8 m²
Complies

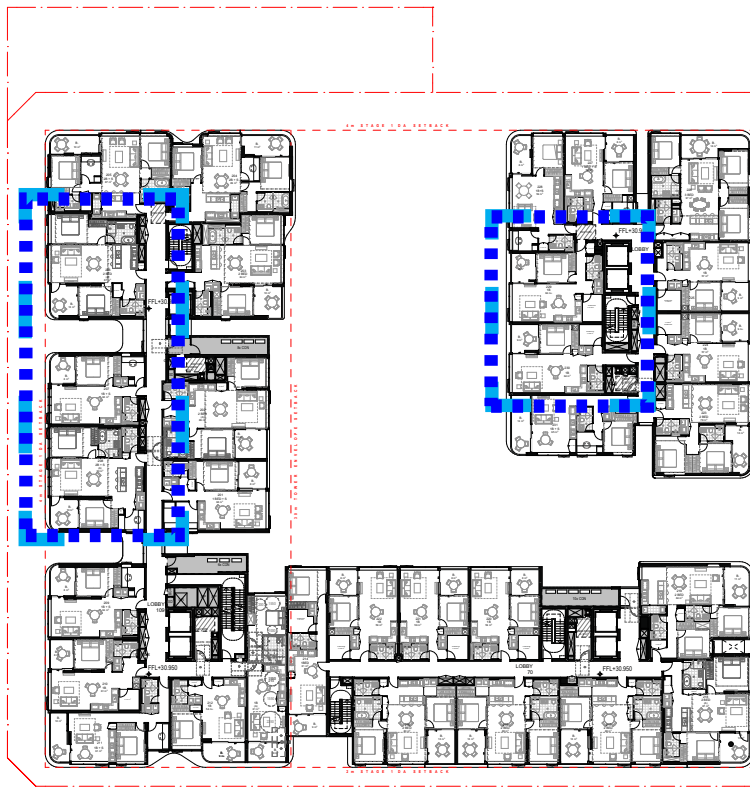

WESTERN FACING UNITS

LOT C PAGEWOOD

DURATION 12 15pm & 12 30 pm

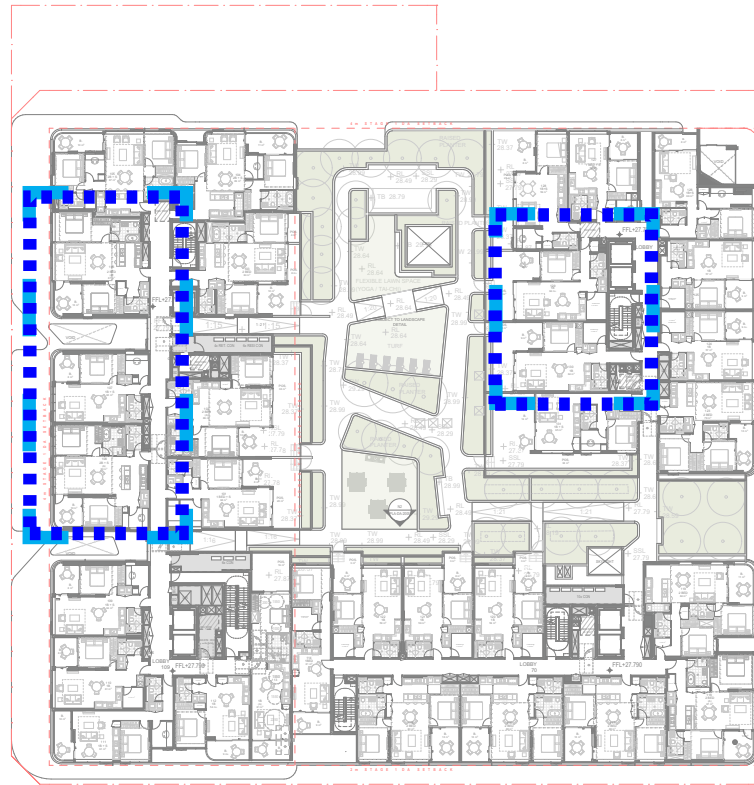

106
 LIVING: 1.8m²
 POS: 1.2 m²
**Complies*


107
 LIVING: 1.4m²
 POS: 3.83 m²
**Complies*

108
 LIVING: 1.5 m²
 POS: 1.1 m²
**Complies*



LEVEL 01


WEST FACING UNITS 12 15 PM

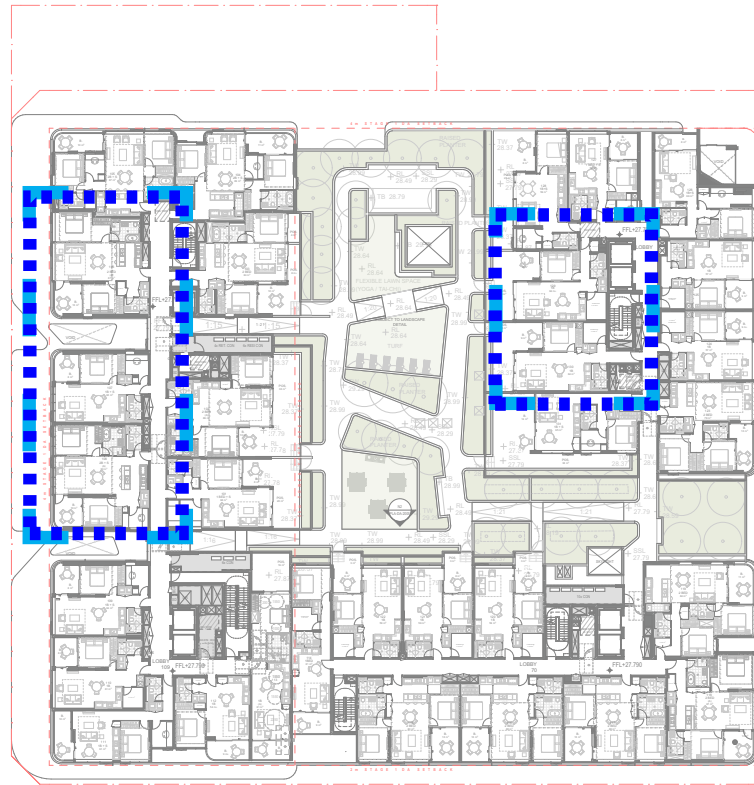

106
 LIVING: 1.8m²
 POS: 1.2 m²
**Complies*


107
 LIVING: 1.7m²
 POS: 3.6 m²
**Complies*

108
 LIVING: 2 m²
 POS: 1 m²
**Complies*

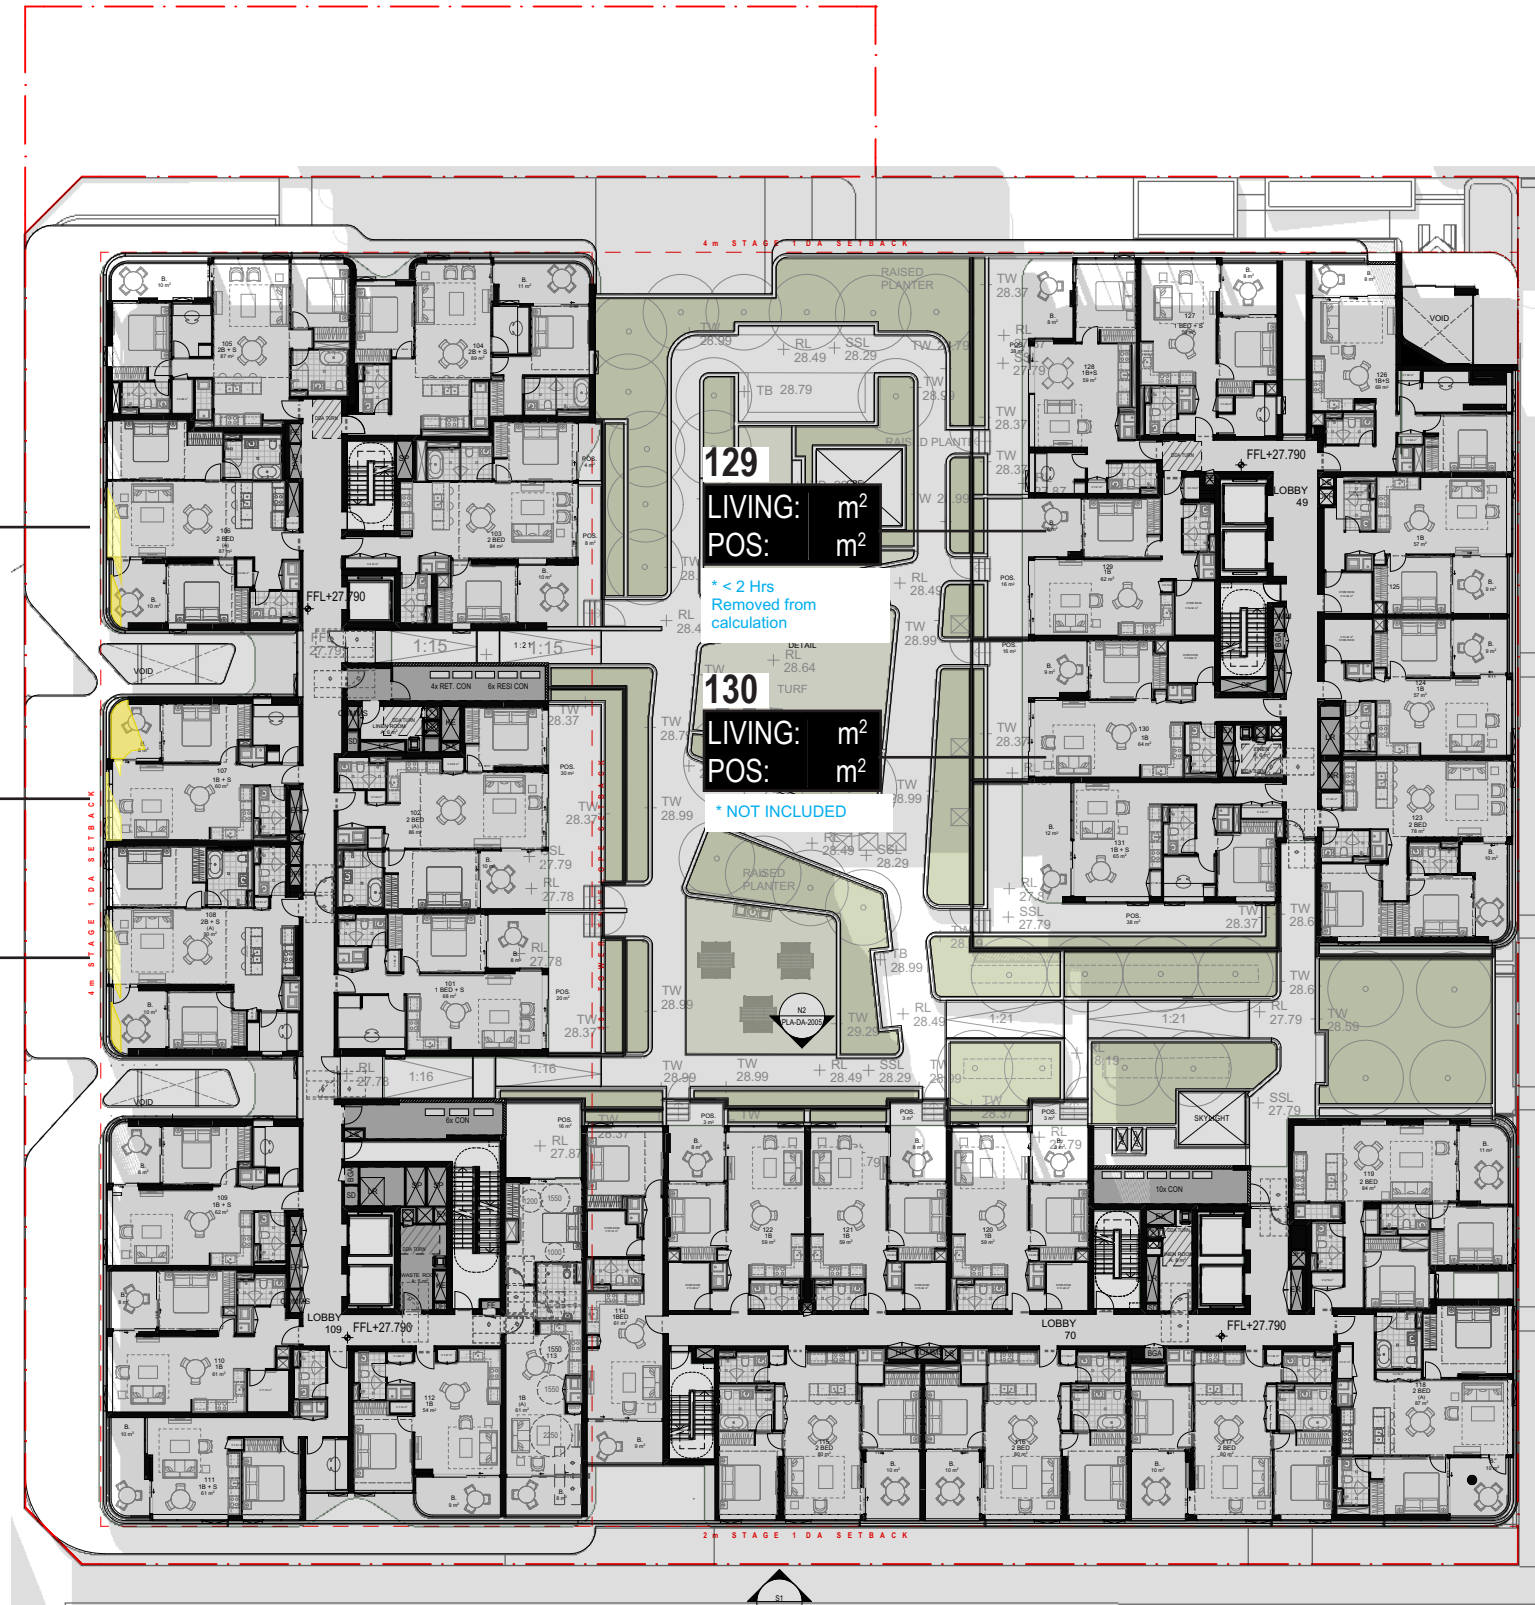

LEVEL 01

WEST FACING UNITS 12 30 PM

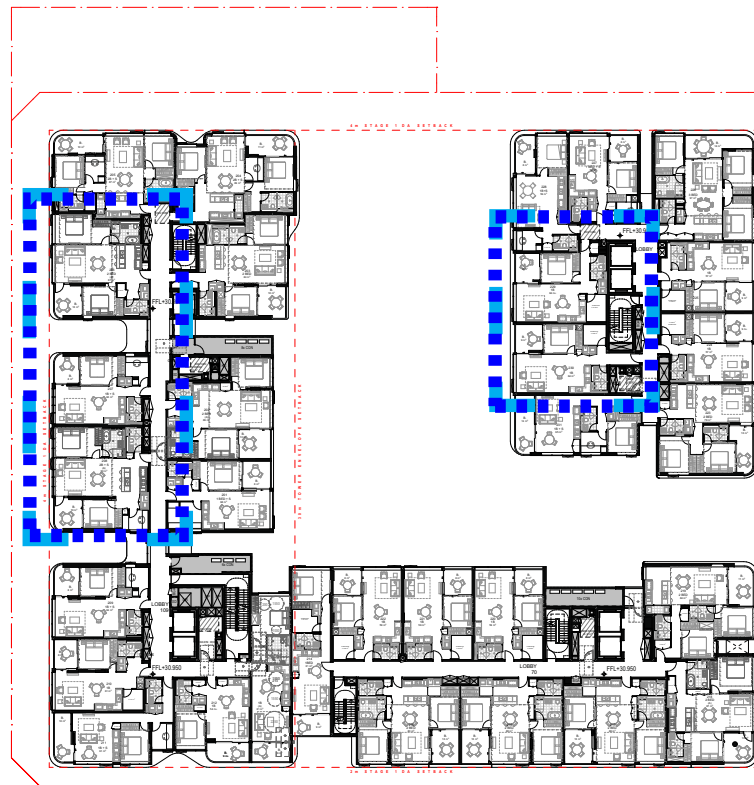

206
LIVING: 1.1m²
POS: 1.2 m²
**Complies*


207
LIVING: 2.4m²
POS: 3.7 m²
**Complies*

208
LIVING: 1.7 m²
POS: 1.9 m²
**Complies*



LEVEL 02

WEST FACING UNITS 12 15 PM

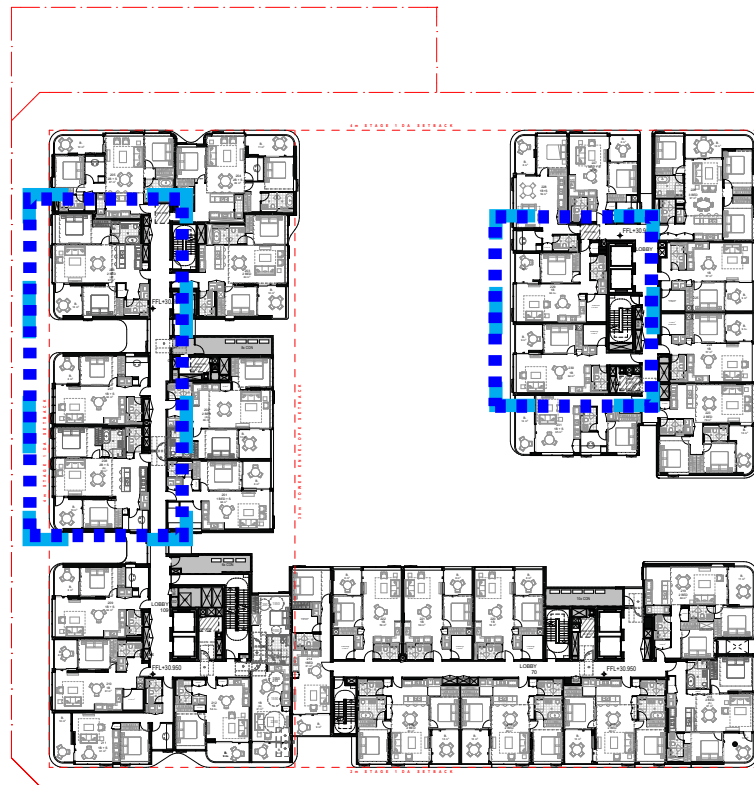

206
 LIVING: 1.2m²
 POS: 1.6 m²
**Complies*

207
 LIVING: 3.5m²
 POS: 4.13 m²
**Complies*

208
 LIVING: 2.7 m²
 POS: 2 m²
**Complies*




229
 LIVING: 3.7 m²
 POS: 1 m²
 * > 2 Hrs
 Added to ADG Solar
 Compliance

230
 LIVING: 3.7 m²
 POS: 1 m²
**Complies*

LEVEL 02

WEST FACING UNITS 12 30 PM

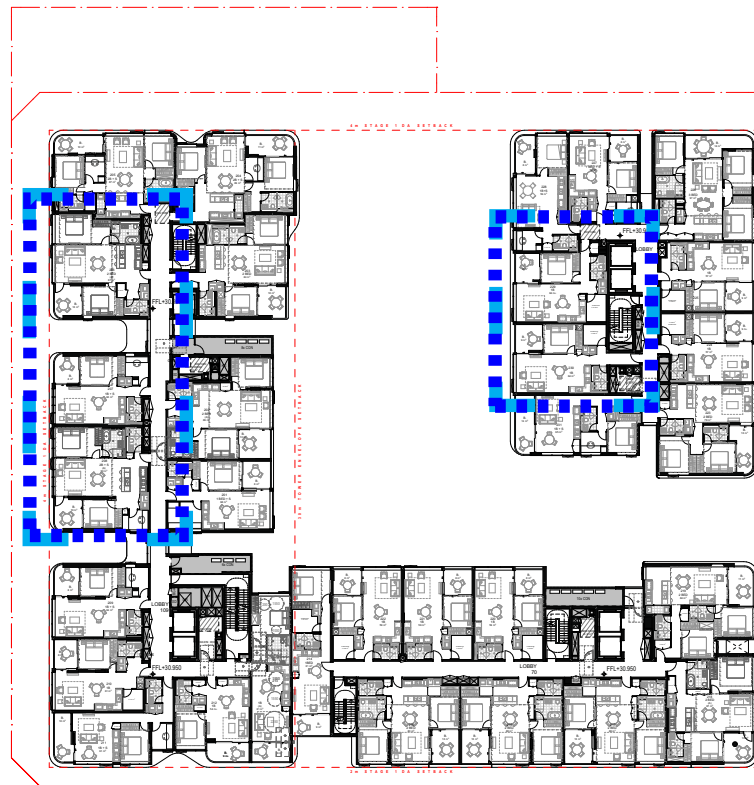

306
LIVING: 1.1m²
POS: 1.2 m²
**Complies*

307
LIVING: 2.4m²
POS: 3.7 m²
**Complies*

308
LIVING: 1.7 m²
POS: 1.9 m²
**Complies*


329
LIVING: 2.7 m²
POS : 1 m²
** > 2 Hrs
Added to ADG Solar
Compliance*

330
LIVING: 2.7 m²
POS : 1 m²
**Complies*



LEVEL 03

WEST FACING UNITS 12 15 PM

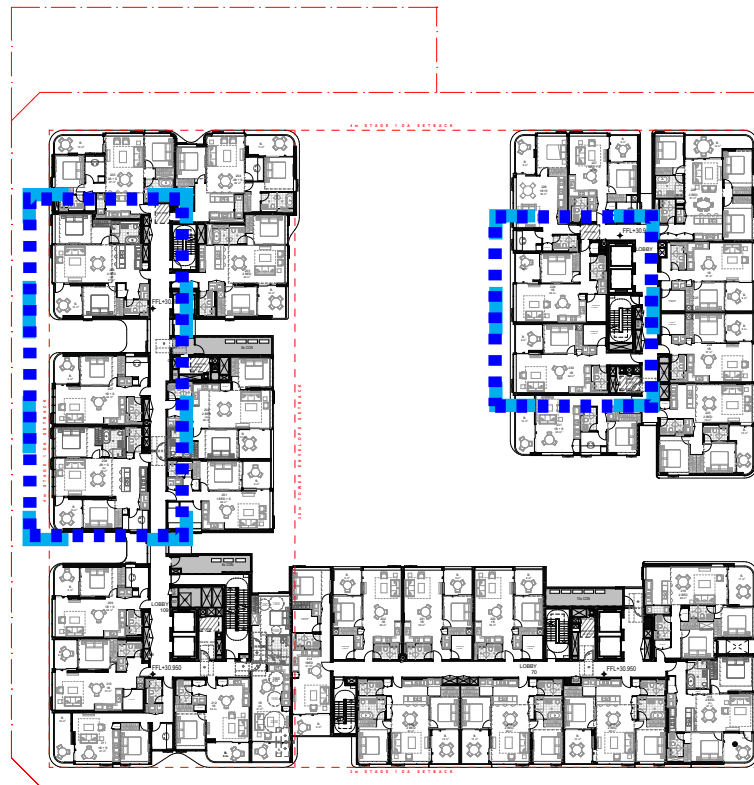

306

LIVING: 1.2m²
POS: 1.6 m²

*Complies

307

LIVING: 3.5m²
POS: 4.13 m²

*Complies

308

LIVING: 2.7 m²
POS: 2 m²

*Complies



329

LIVING: 3.7 m²
POS: 1 m²

* > 2 Hrs
Added to ADG Solar
Compliance


330

LIVING: 3.7 m²
POS: 1 m²

*Complies

LEVEL 03

WEST FACING UNITS 12 30 PM

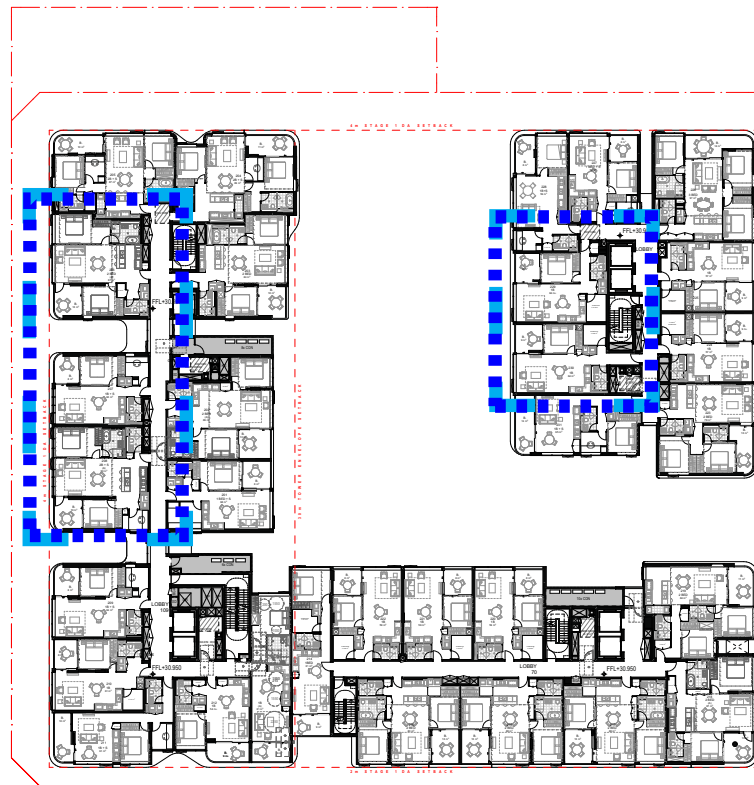

406
LIVING: 1.1m²
POS: 1.2 m²
**Complies*

407
LIVING: 2.4m²
POS: 3.7 m²
**Complies*

408
LIVING: 1.7 m²
POS: 1.9 m²
**Complies*


429
LIVING: 2.7 m²
POS : 1 m²
**Complies*

430
LIVING: 2.7 m²
POS : 1 m²
**Complies*



LEVEL 04

WEST FACING UNITS 12 15 PM

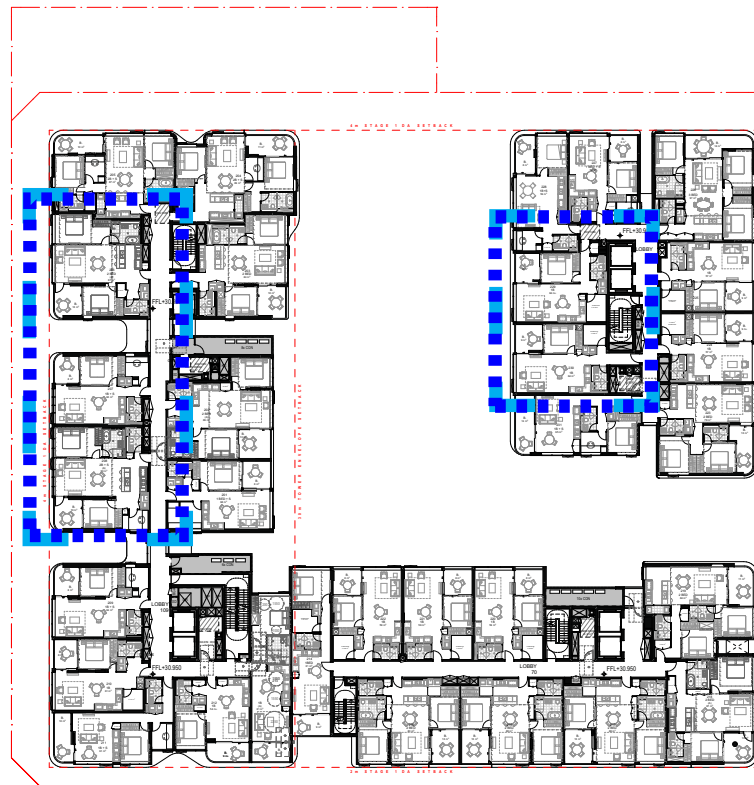

406

LIVING: 1.2m²
POS: 1.6 m²

**Complies*

407

LIVING: 3.5m²
POS: 4.13 m²

**Complies*

408

LIVING: 2.7 m²
POS: 2 m²

**Complies*



429

LIVING: 3.7 m²
POS: 1 m²

**Complies*


430

LIVING: 3.7 m²
POS: 1 m²

**Complies*

LEVEL 04

WEST FACING UNITS 12 30 PM

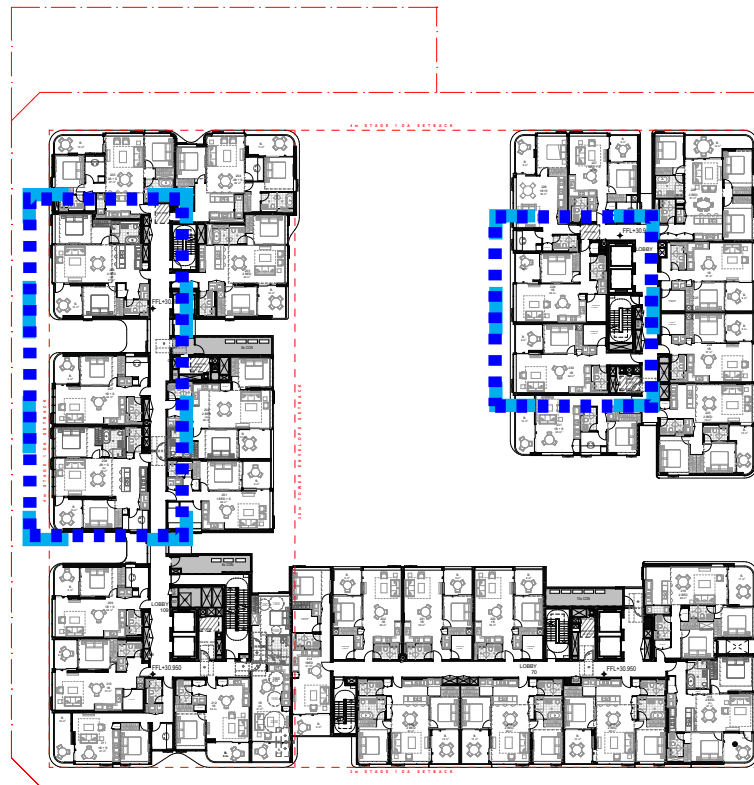

506
LIVING: 1.1m²
POS: 1.2 m²
**Complies*

507
LIVING: 2.4m²
POS: 3.7 m²
**Complies*

508
LIVING: 1.7 m²
POS: 1.9 m²
**Complies*


529
LIVING: 2.7 m²
POS : 1 m²
**Complies*

530
LIVING: 2.7 m²
POS : 1 m²
**Complies*



LEVEL 05

WEST FACING UNITS 12 15 PM

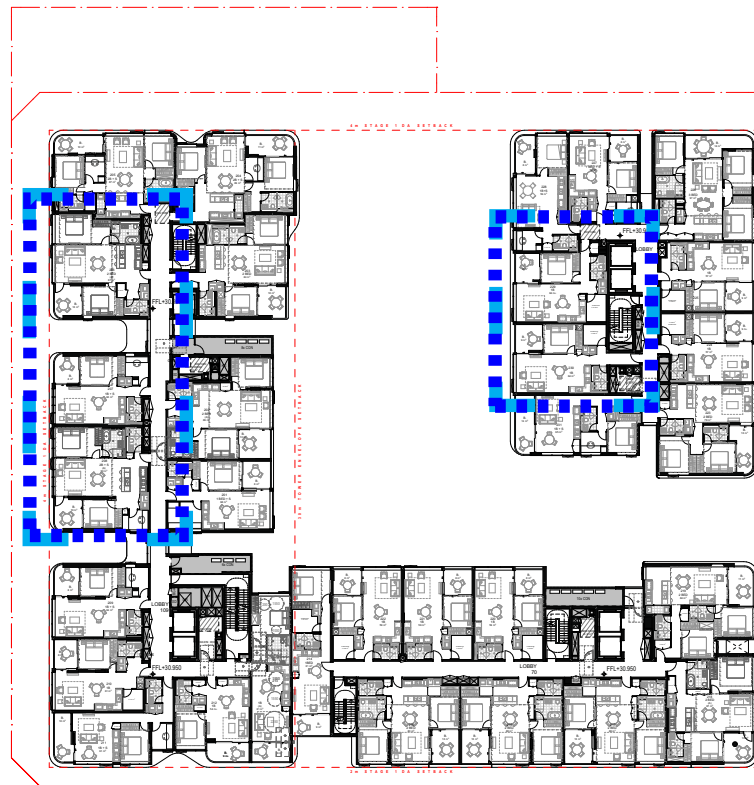

506
LIVING: 1.2m²
POS: 1.6 m²
**Complies*

507
LIVING: 3.5m²
POS: 4.13 m²
**Complies*

508
LIVING: 2.7 m²
POS: 2 m²
**Complies*




529
LIVING: 3.7 m²
POS: 1 m²
**Complies*


530
LIVING: 3.7 m²
POS: 1 m²
**Complies*

LEVEL 05

WEST FACING UNITS 12 30 PM

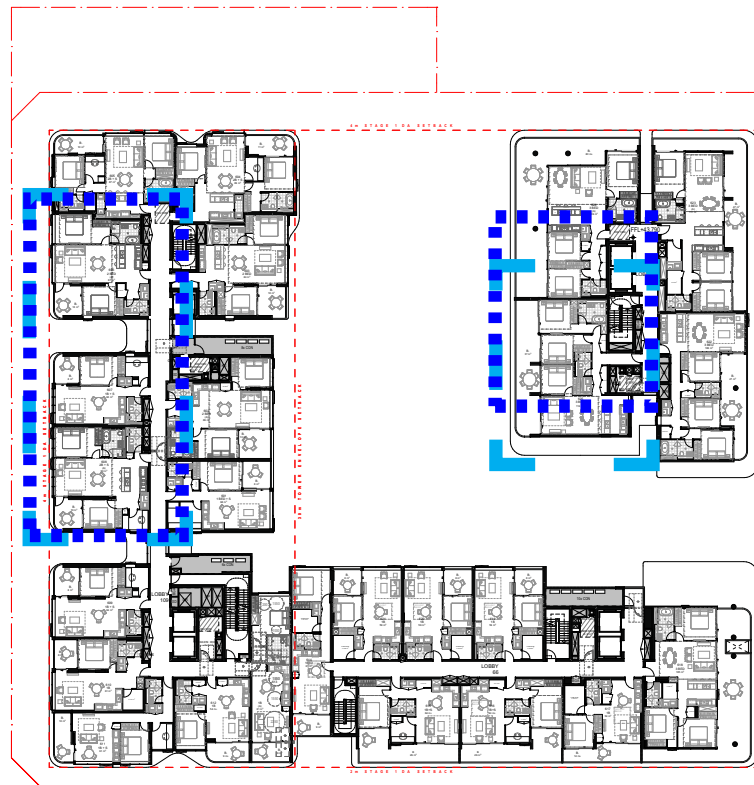


- 606**
LIVING: 2.2 m²
POS: 1.6 m²
**Complies*
- 607**
LIVING: 2.4m²
POS: 3.7 m²
**Complies*
- 608**
LIVING: 1 m²
POS: 1.8 m²
**Complies*

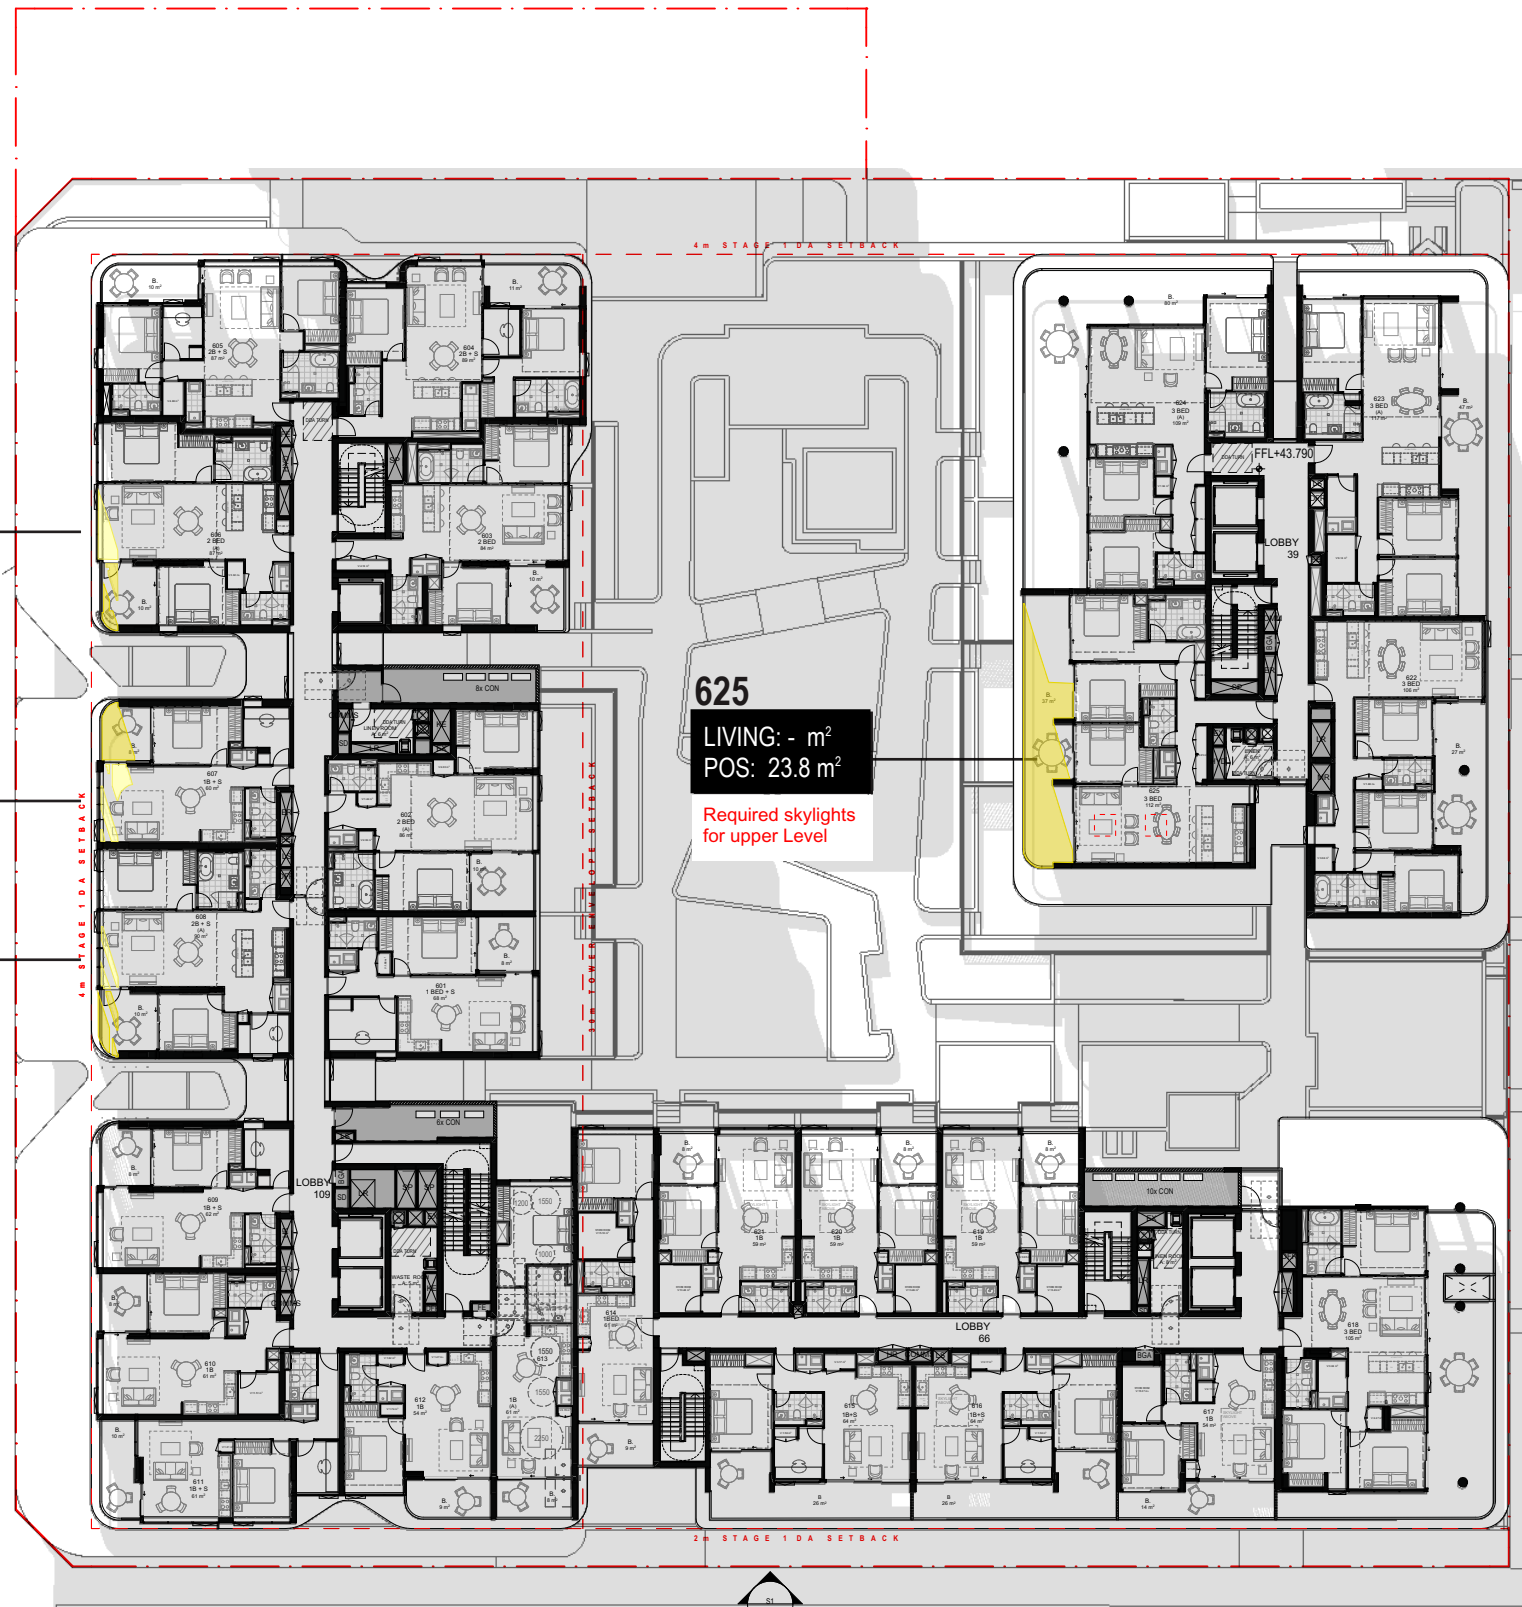

LEVEL 06

WEST FACING UNITS 12 15 PM

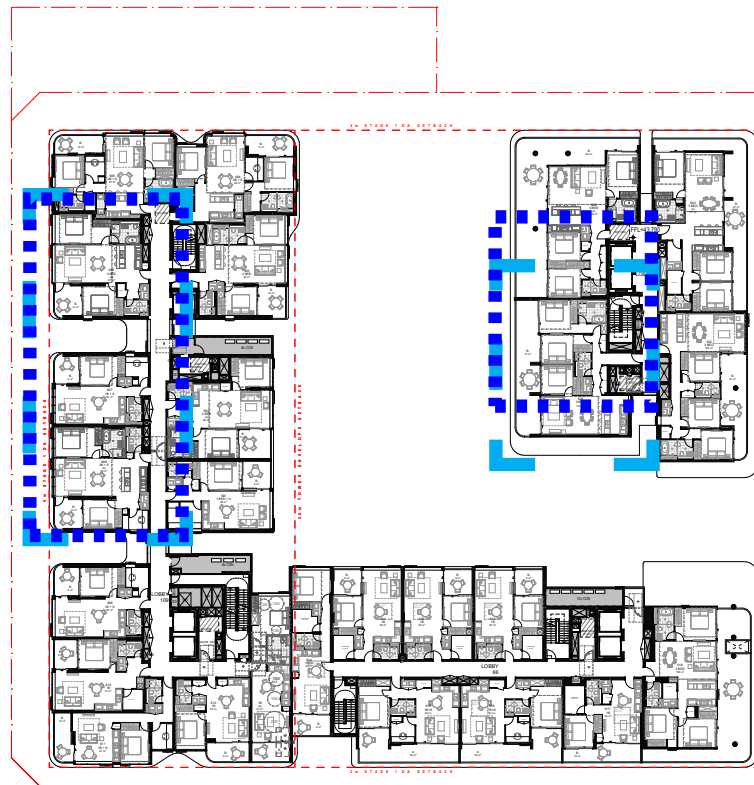

606

LIVING: 1.2m²
POS: 1.6 m²

**Complies*

607

LIVING: 3m²
POS: 4.1 m²

**Complies*

608

LIVING: 1.36m²
POS: 2 m²

**Complies*




625

LIVING: 0.18 m²
POS: 26 m²

**Complies*
*Required skylights
for upper Level*

LEVEL 06


WEST FACING UNITS 12 30 PM

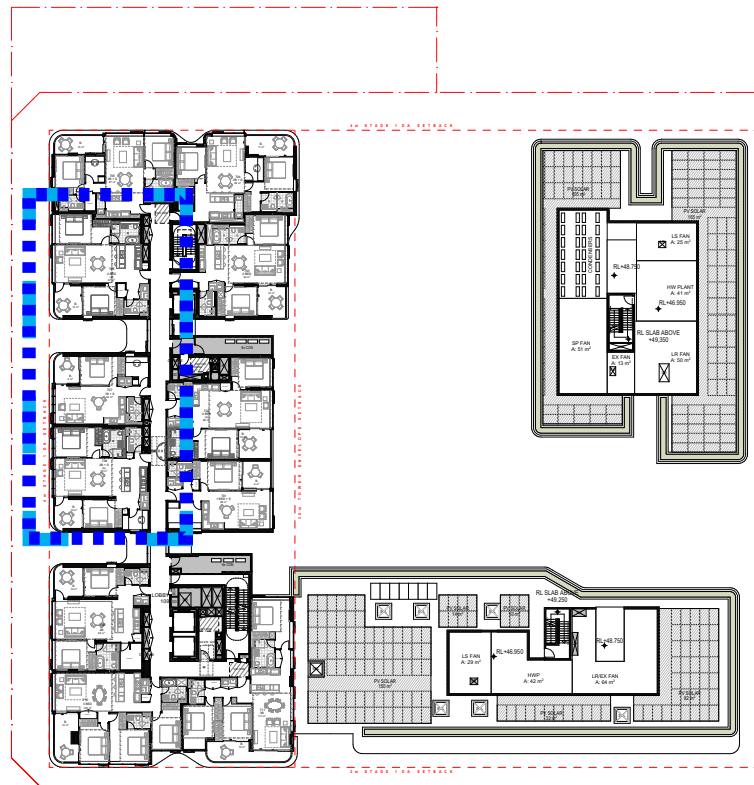

706
LIVING: 2.2 m²
POS: 1.8 m²
**Complies*


707
LIVING: 2.7m²
POS: 3.7 m²
**Complies*

708
LIVING: 1 m²
POS: 1.8 m²
**Complies*

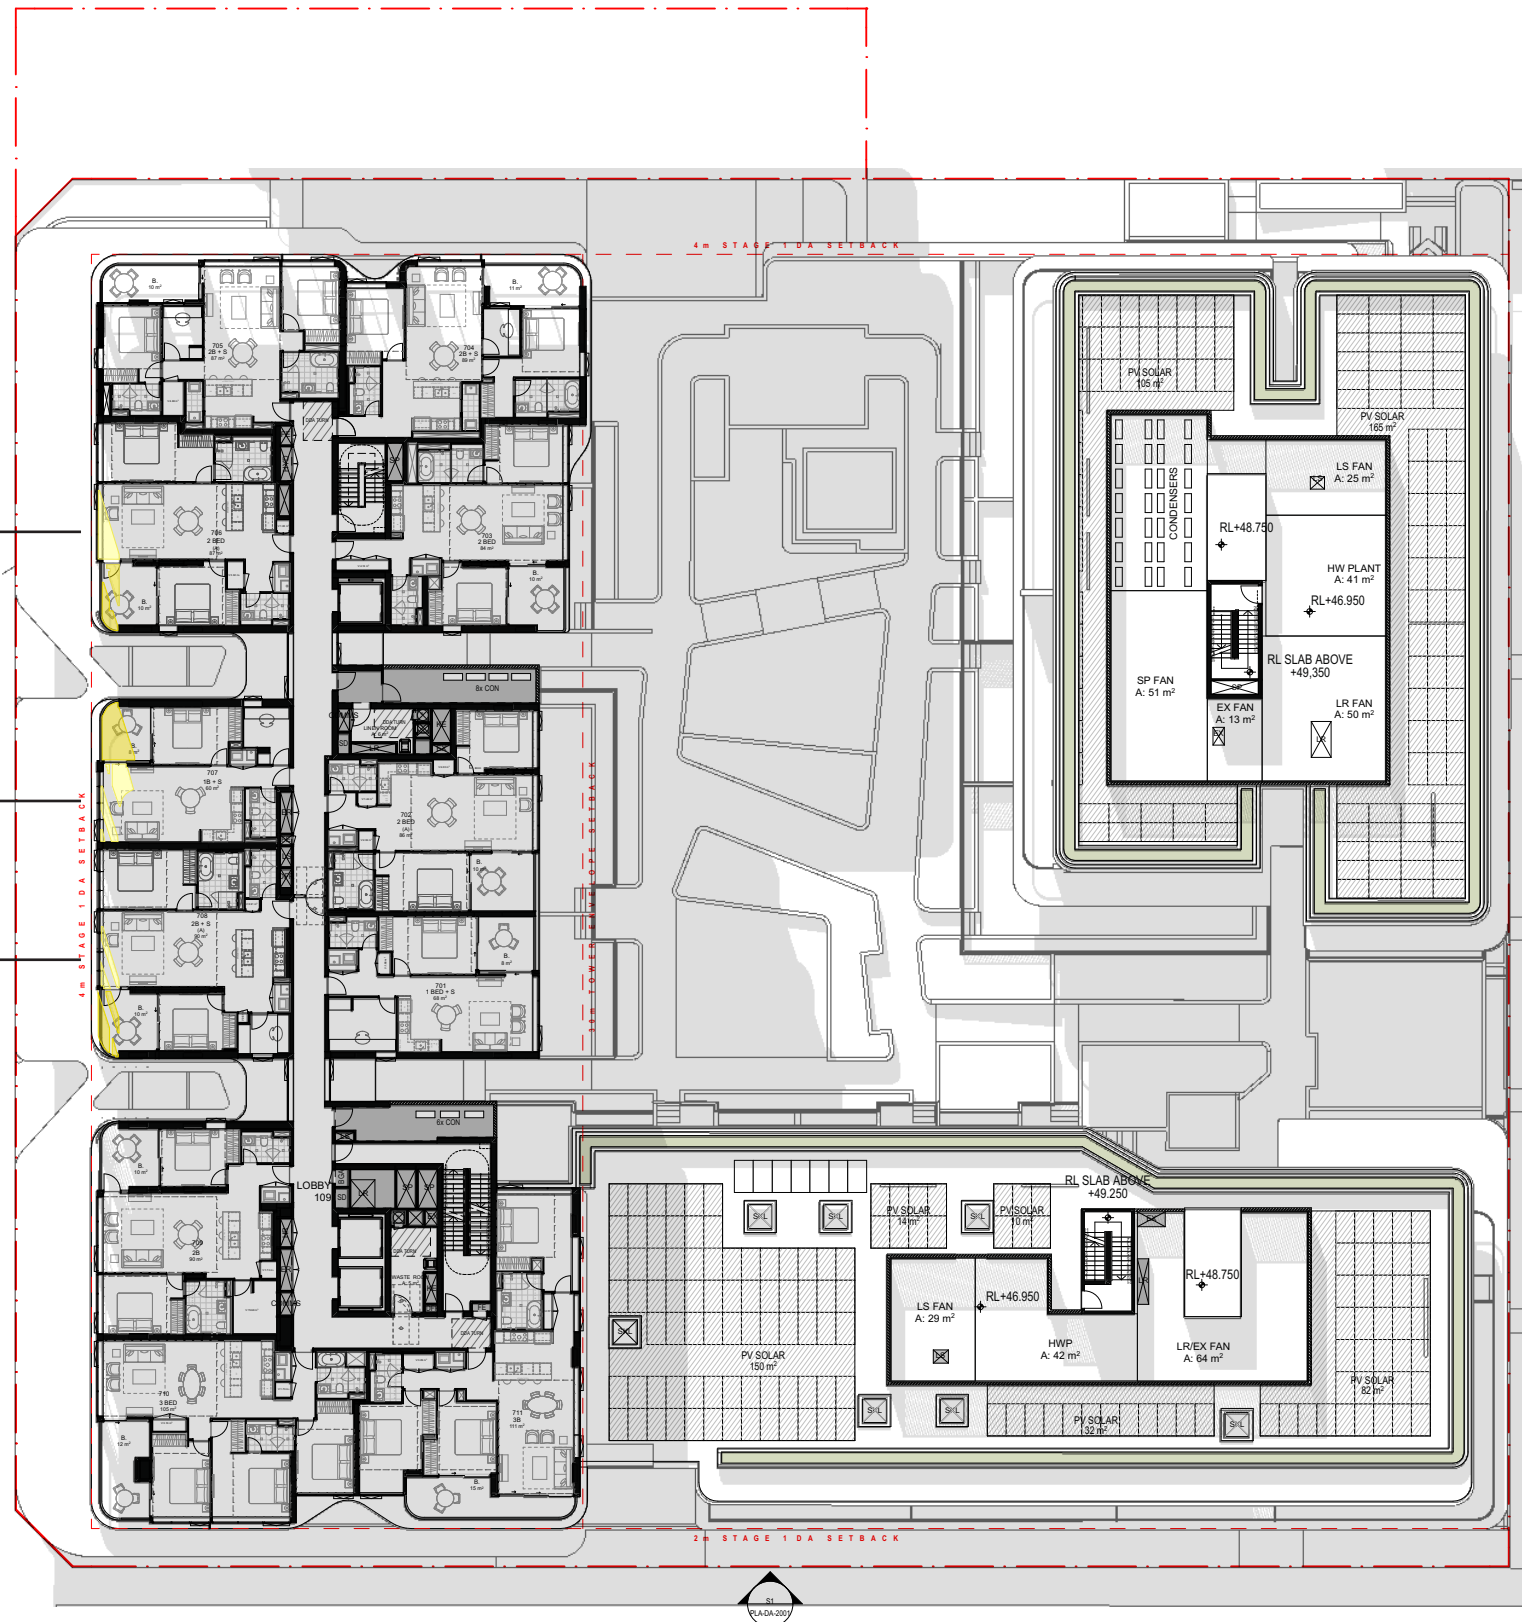

LEVEL 07


WEST FACING UNITS 12 15 PM

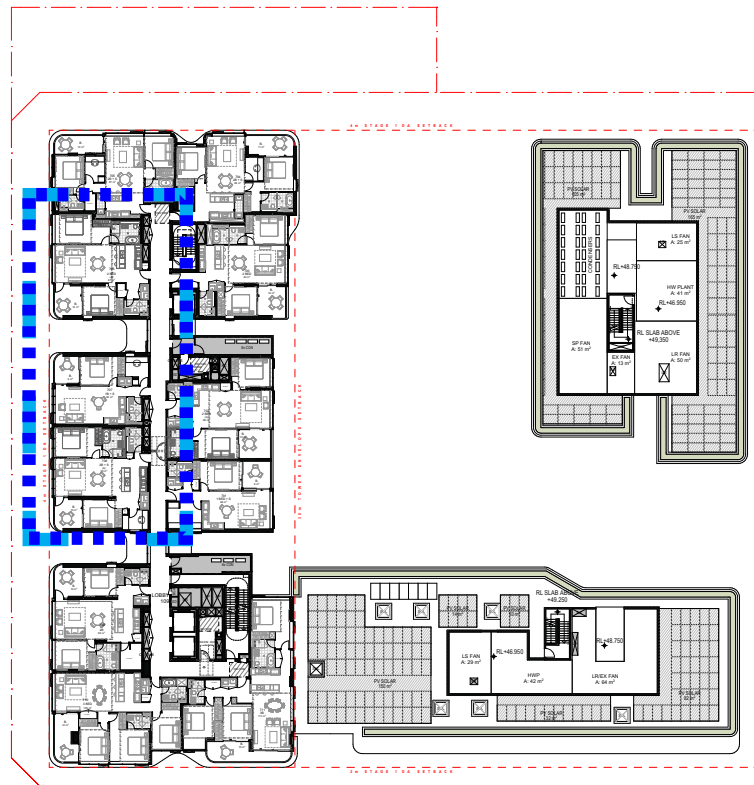

706
LIVING: 2.69m²
POS: 2.9 m²
**Complies*


707
LIVING: 3.4m²
POS: 4.1 m²
**Complies*

708
LIVING: 1.4m²
POS: 2.4 m²
**Complies*

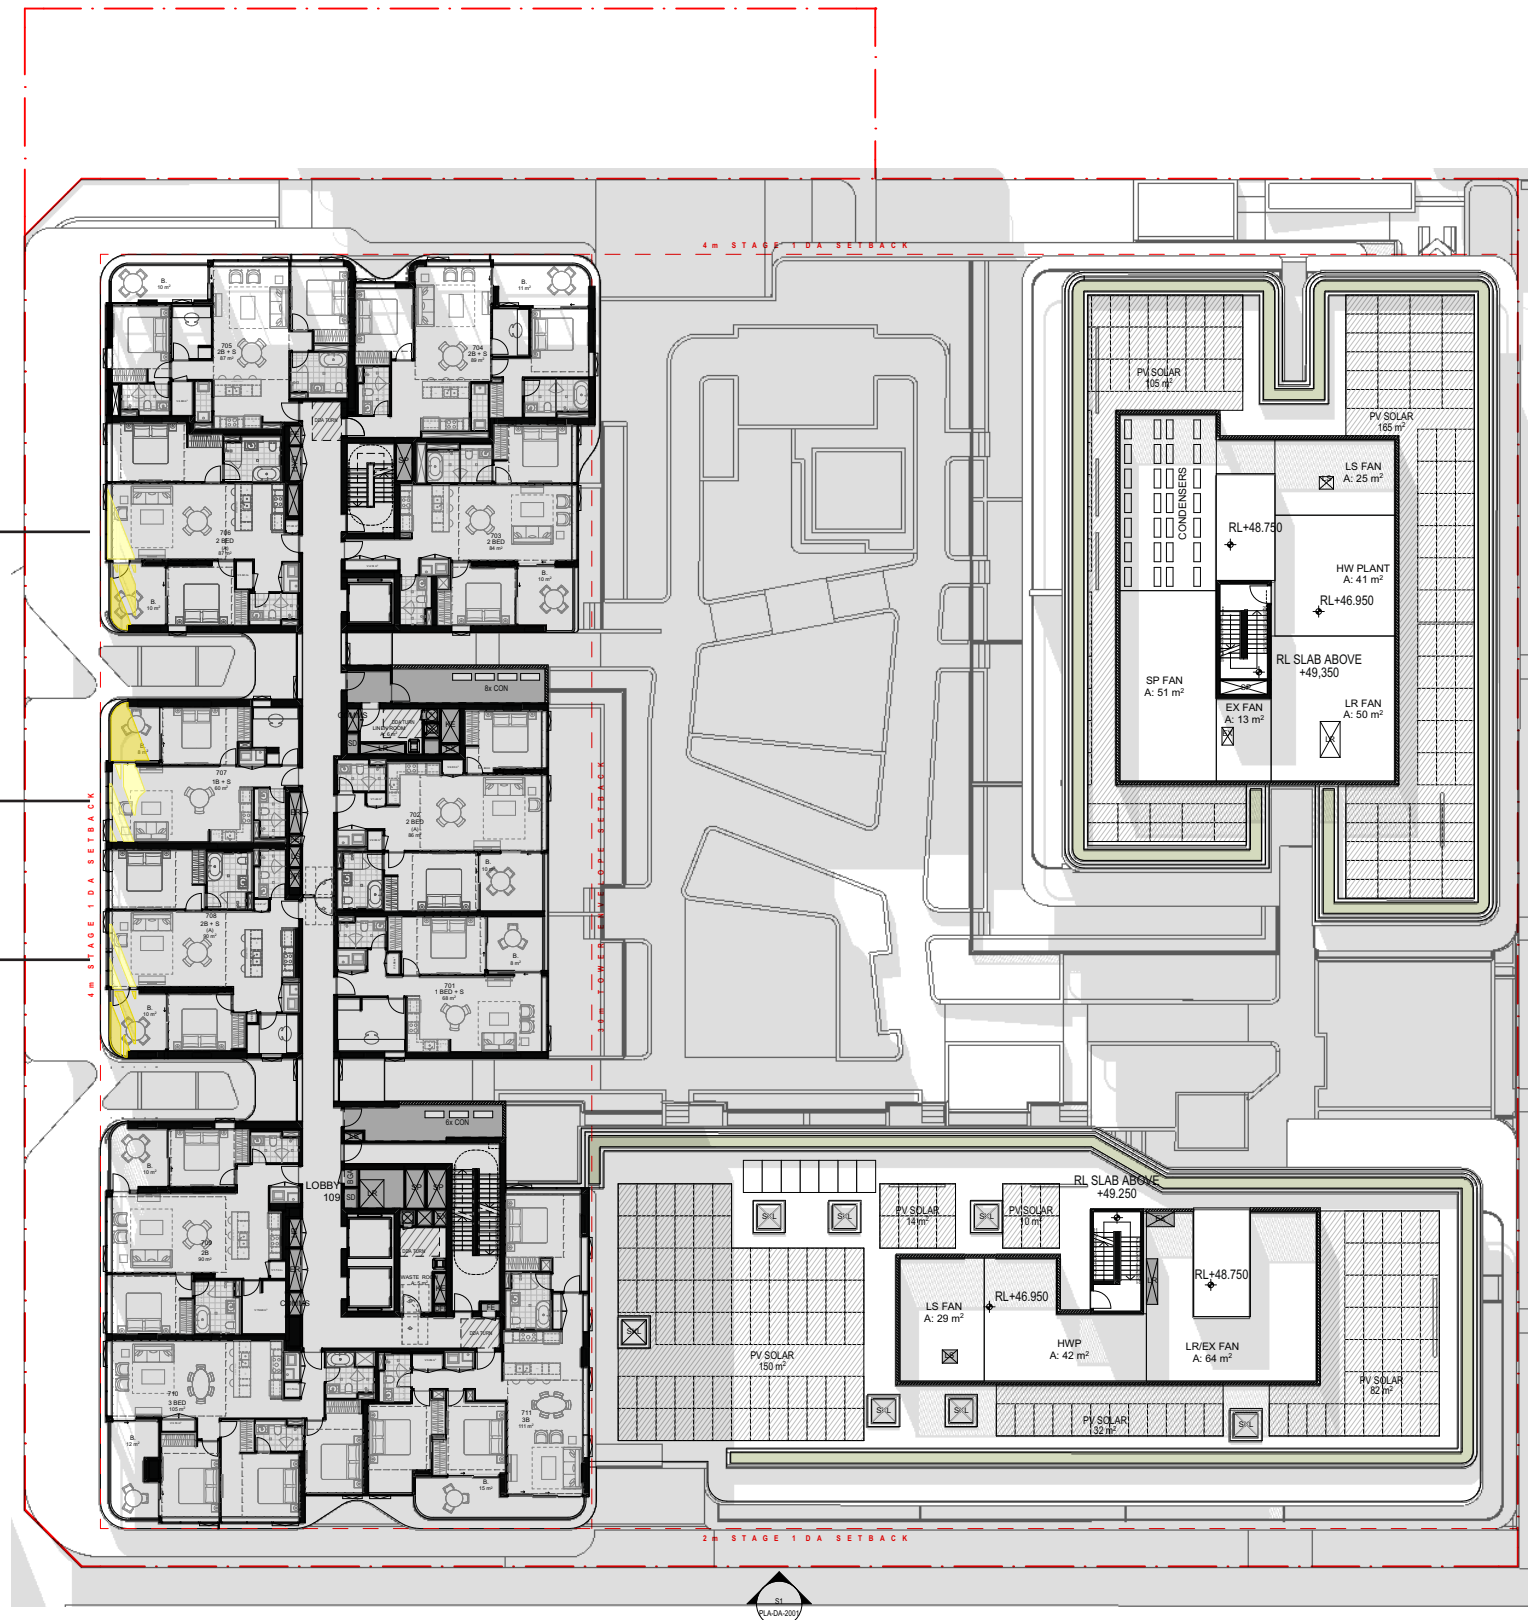

LEVEL 07


WEST FACING UNITS 12 30 PM

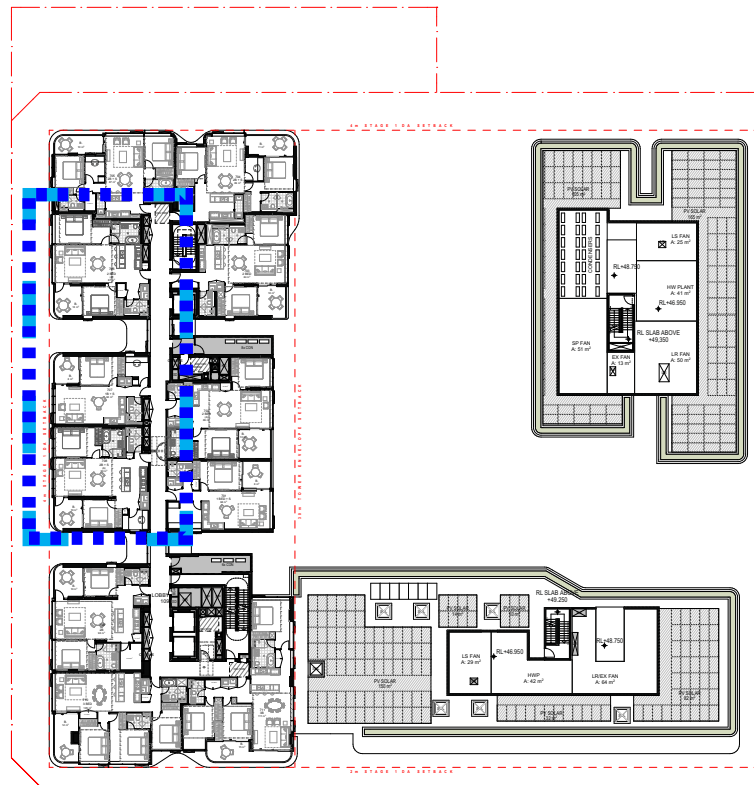

806
LIVING: 2.2 m²
POS: 1.8 m²
**Complies*


807
LIVING: 2.7 m²
POS: 3.7 m²
**Complies*

808
LIVING: 1 m²
POS: 1.8 m²
**Complies*

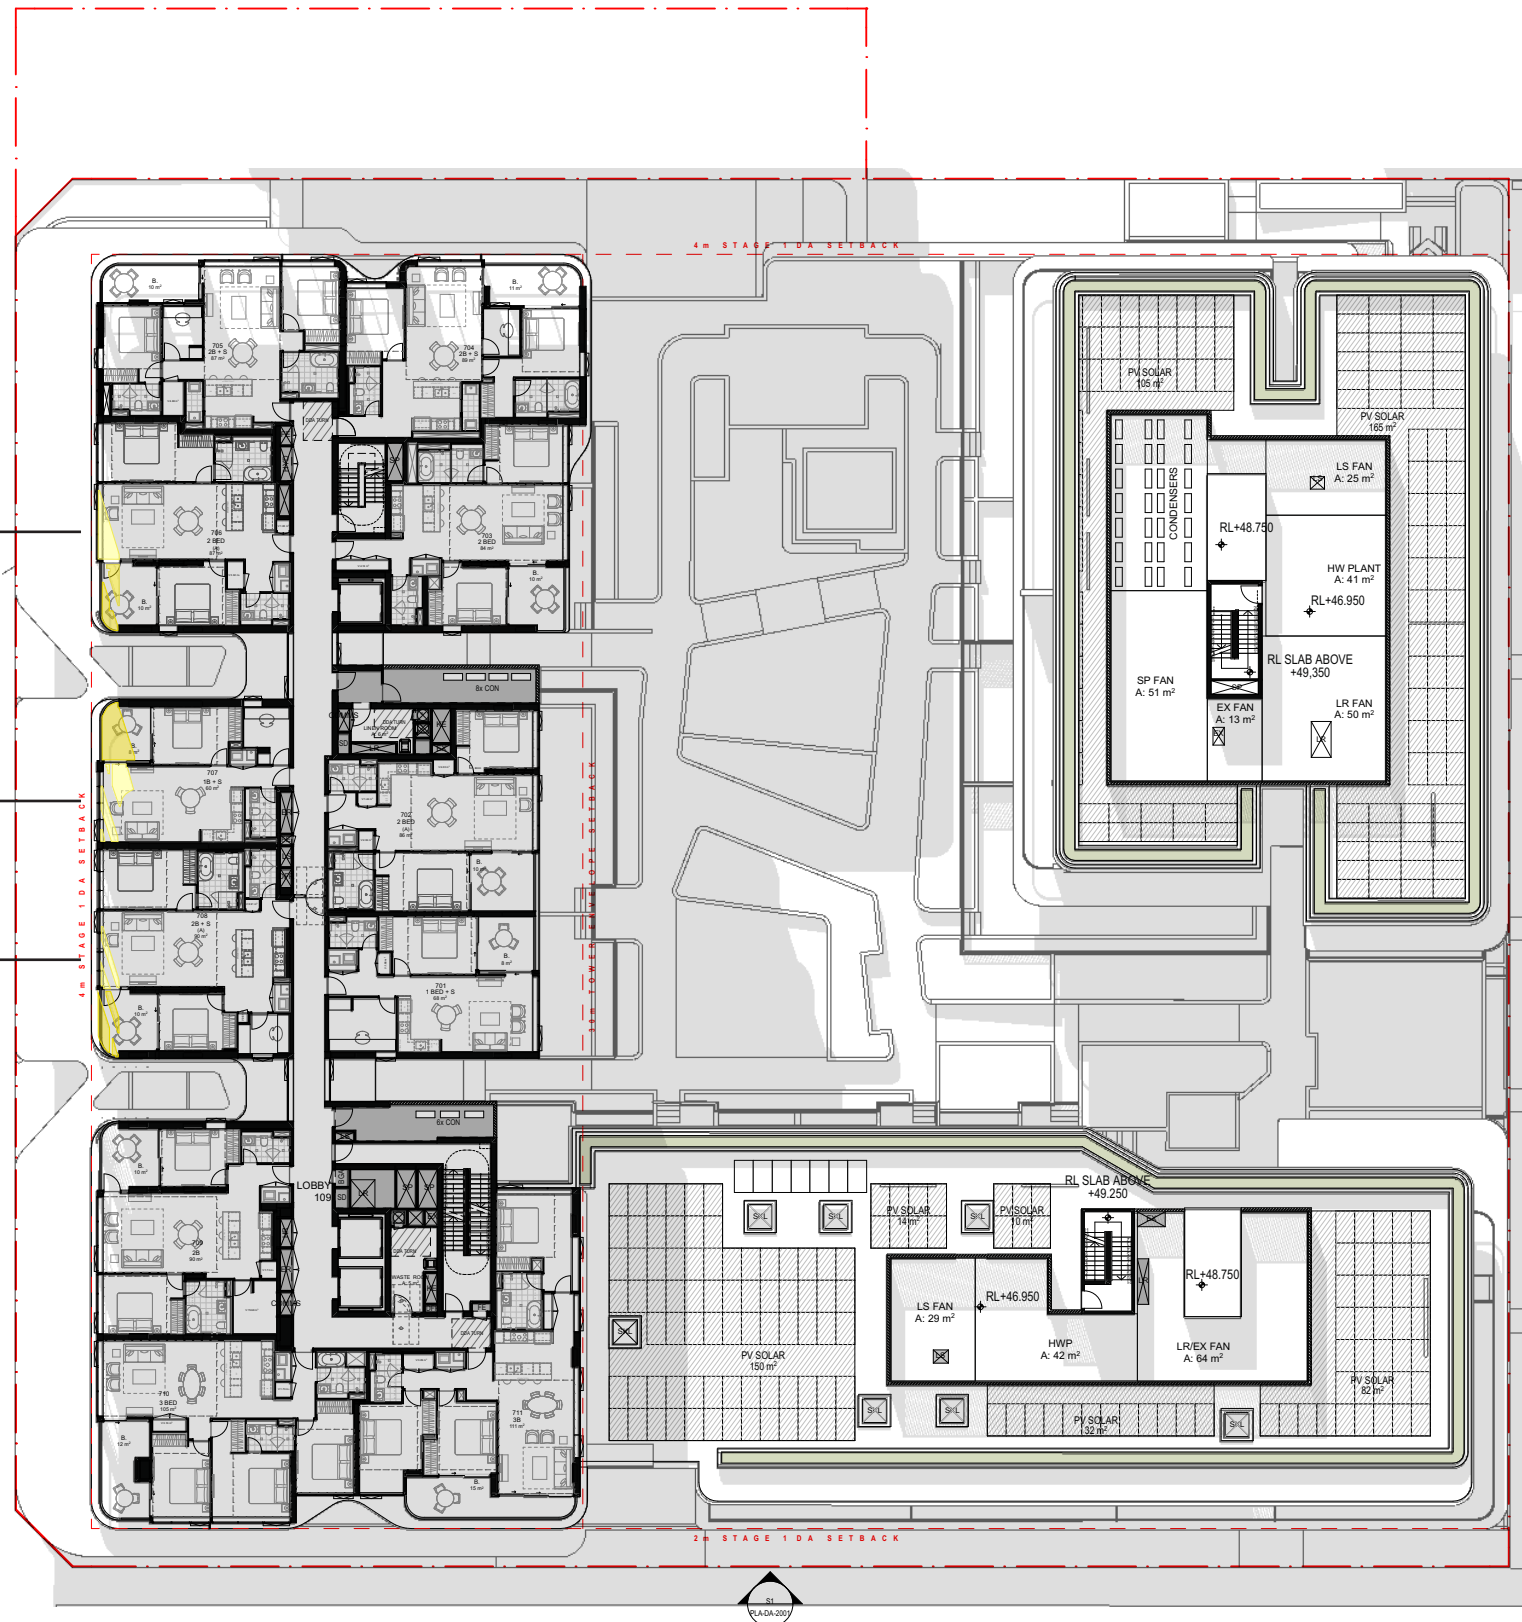

LEVEL 08


WEST FACING UNITS 12 15 PM

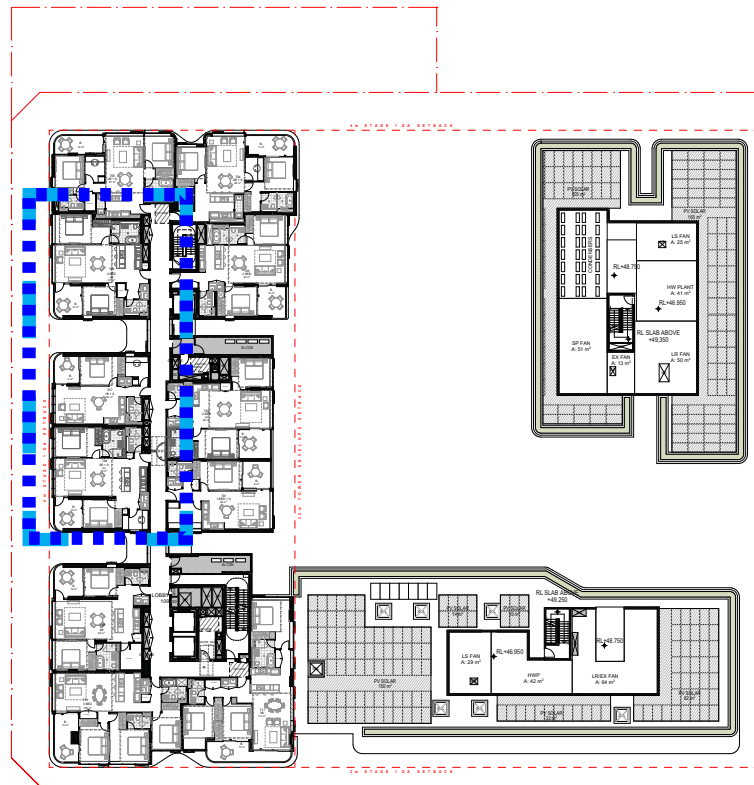


806
LIVING: 2.69m²
POS: 2.9 m²
**Complies*

807
LIVING: 3.4m²
POS: 4.1 m²
**Complies*


808
LIVING: 1.4m²
POS: 2.4 m²
**Complies*

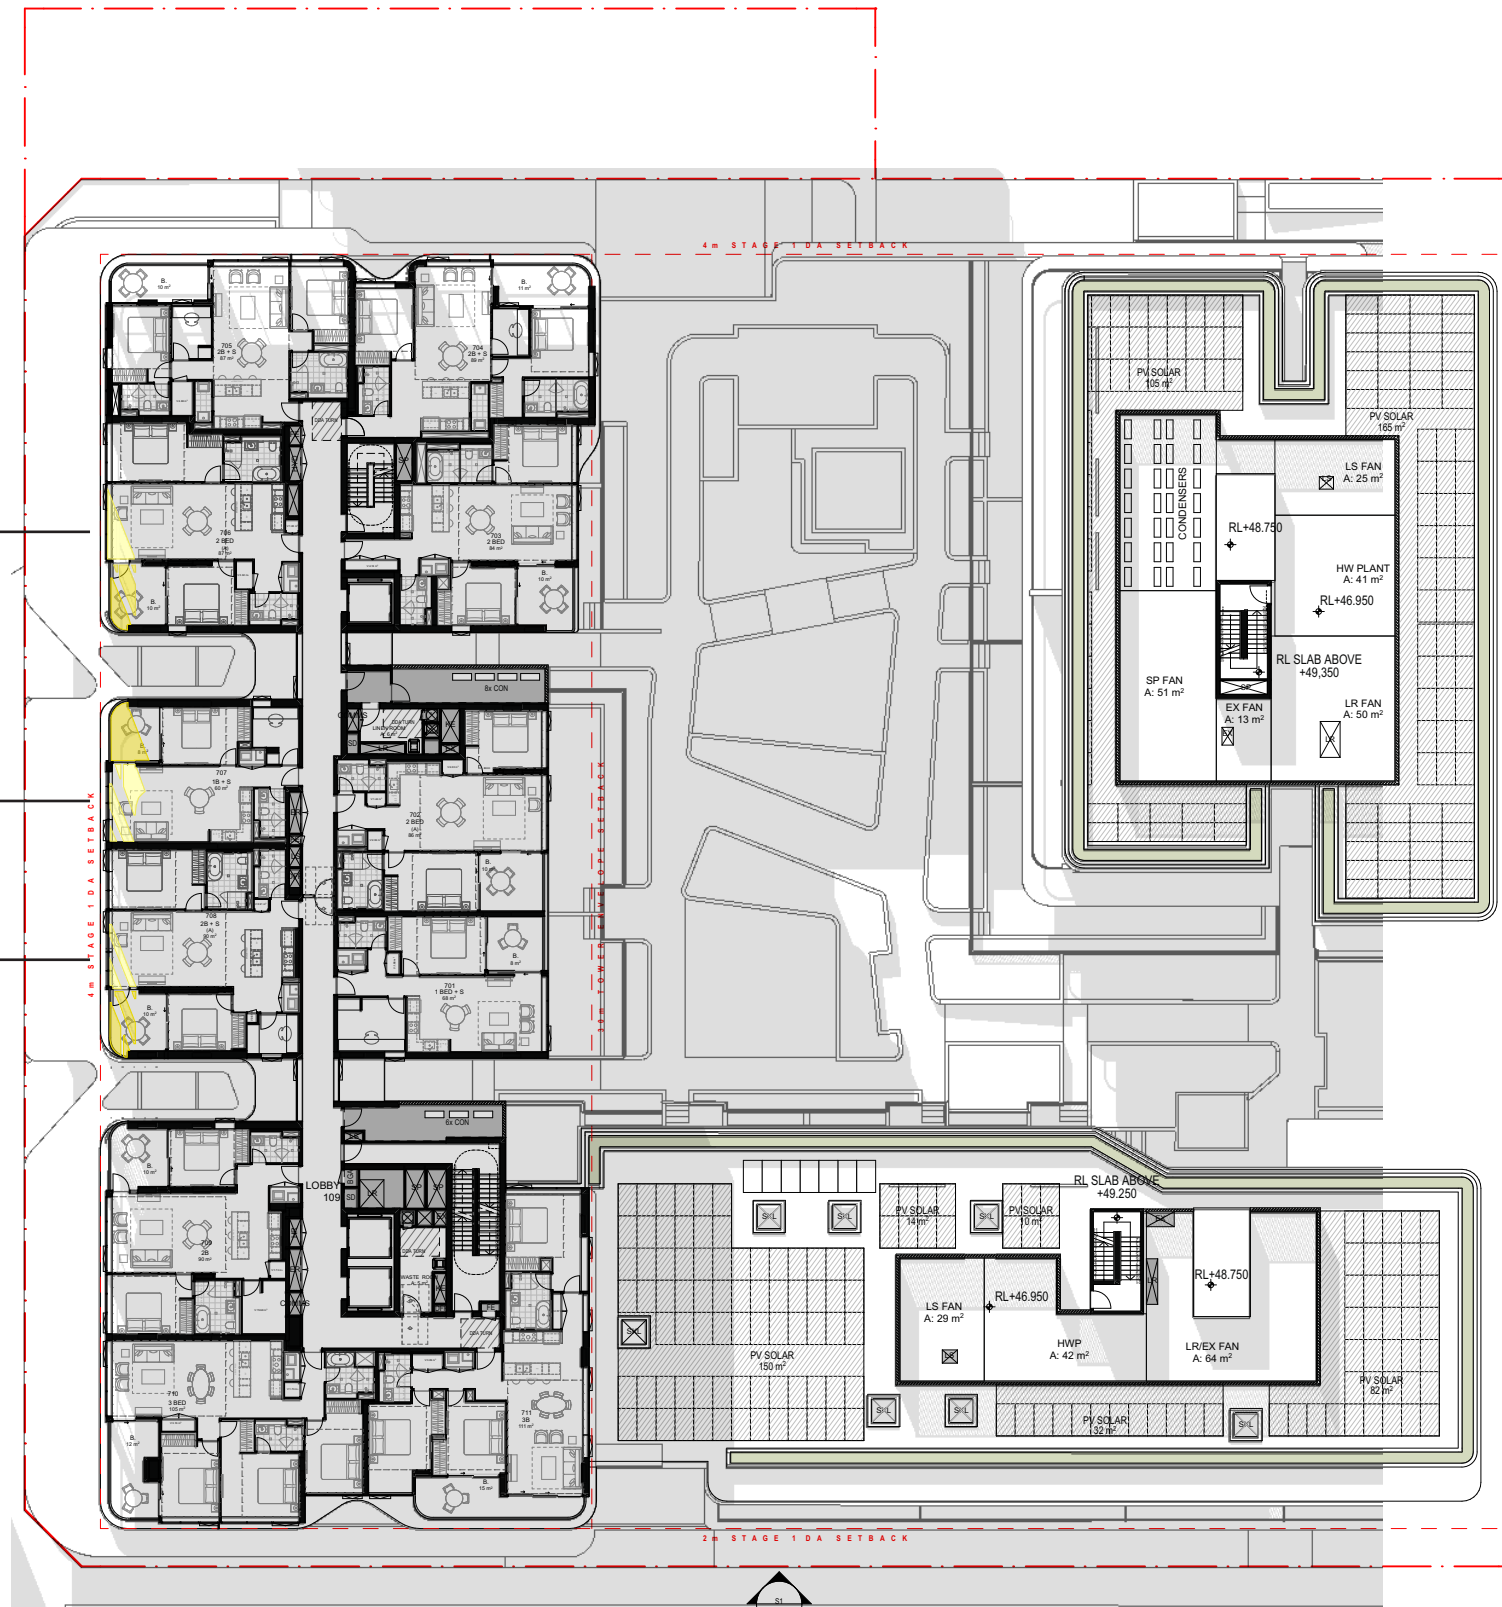

LEVEL 08
WEST FACING UNITS 12 30 PM

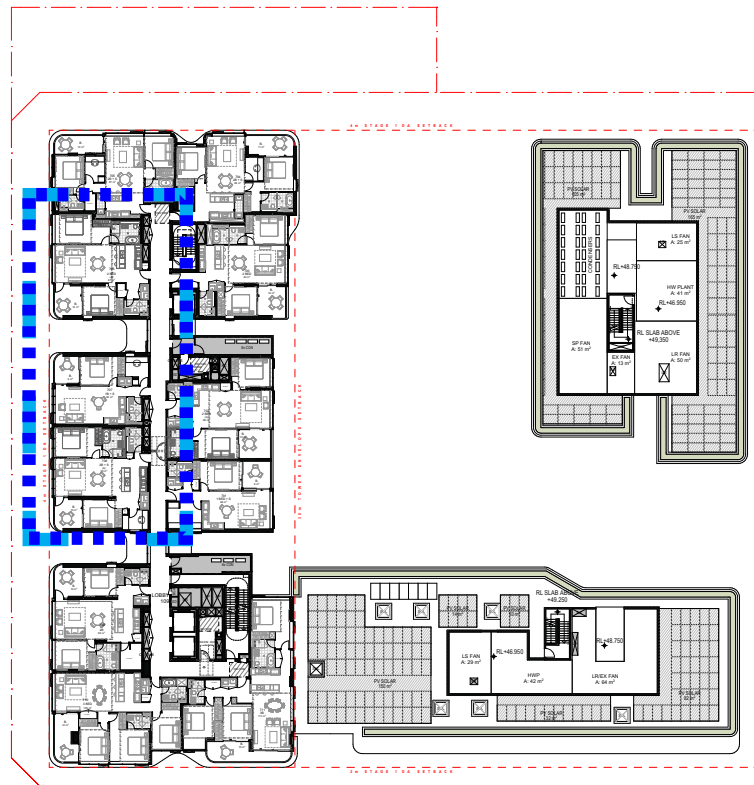


- 906**
LIVING: 2.2 m²
POS: 1.8 m²
**Complies*
- 907**
LIVING: 2.7 m²
POS: 3.7 m²
**Complies*
- 908**
LIVING: 1 m²
POS: 1.8 m²
**Complies*

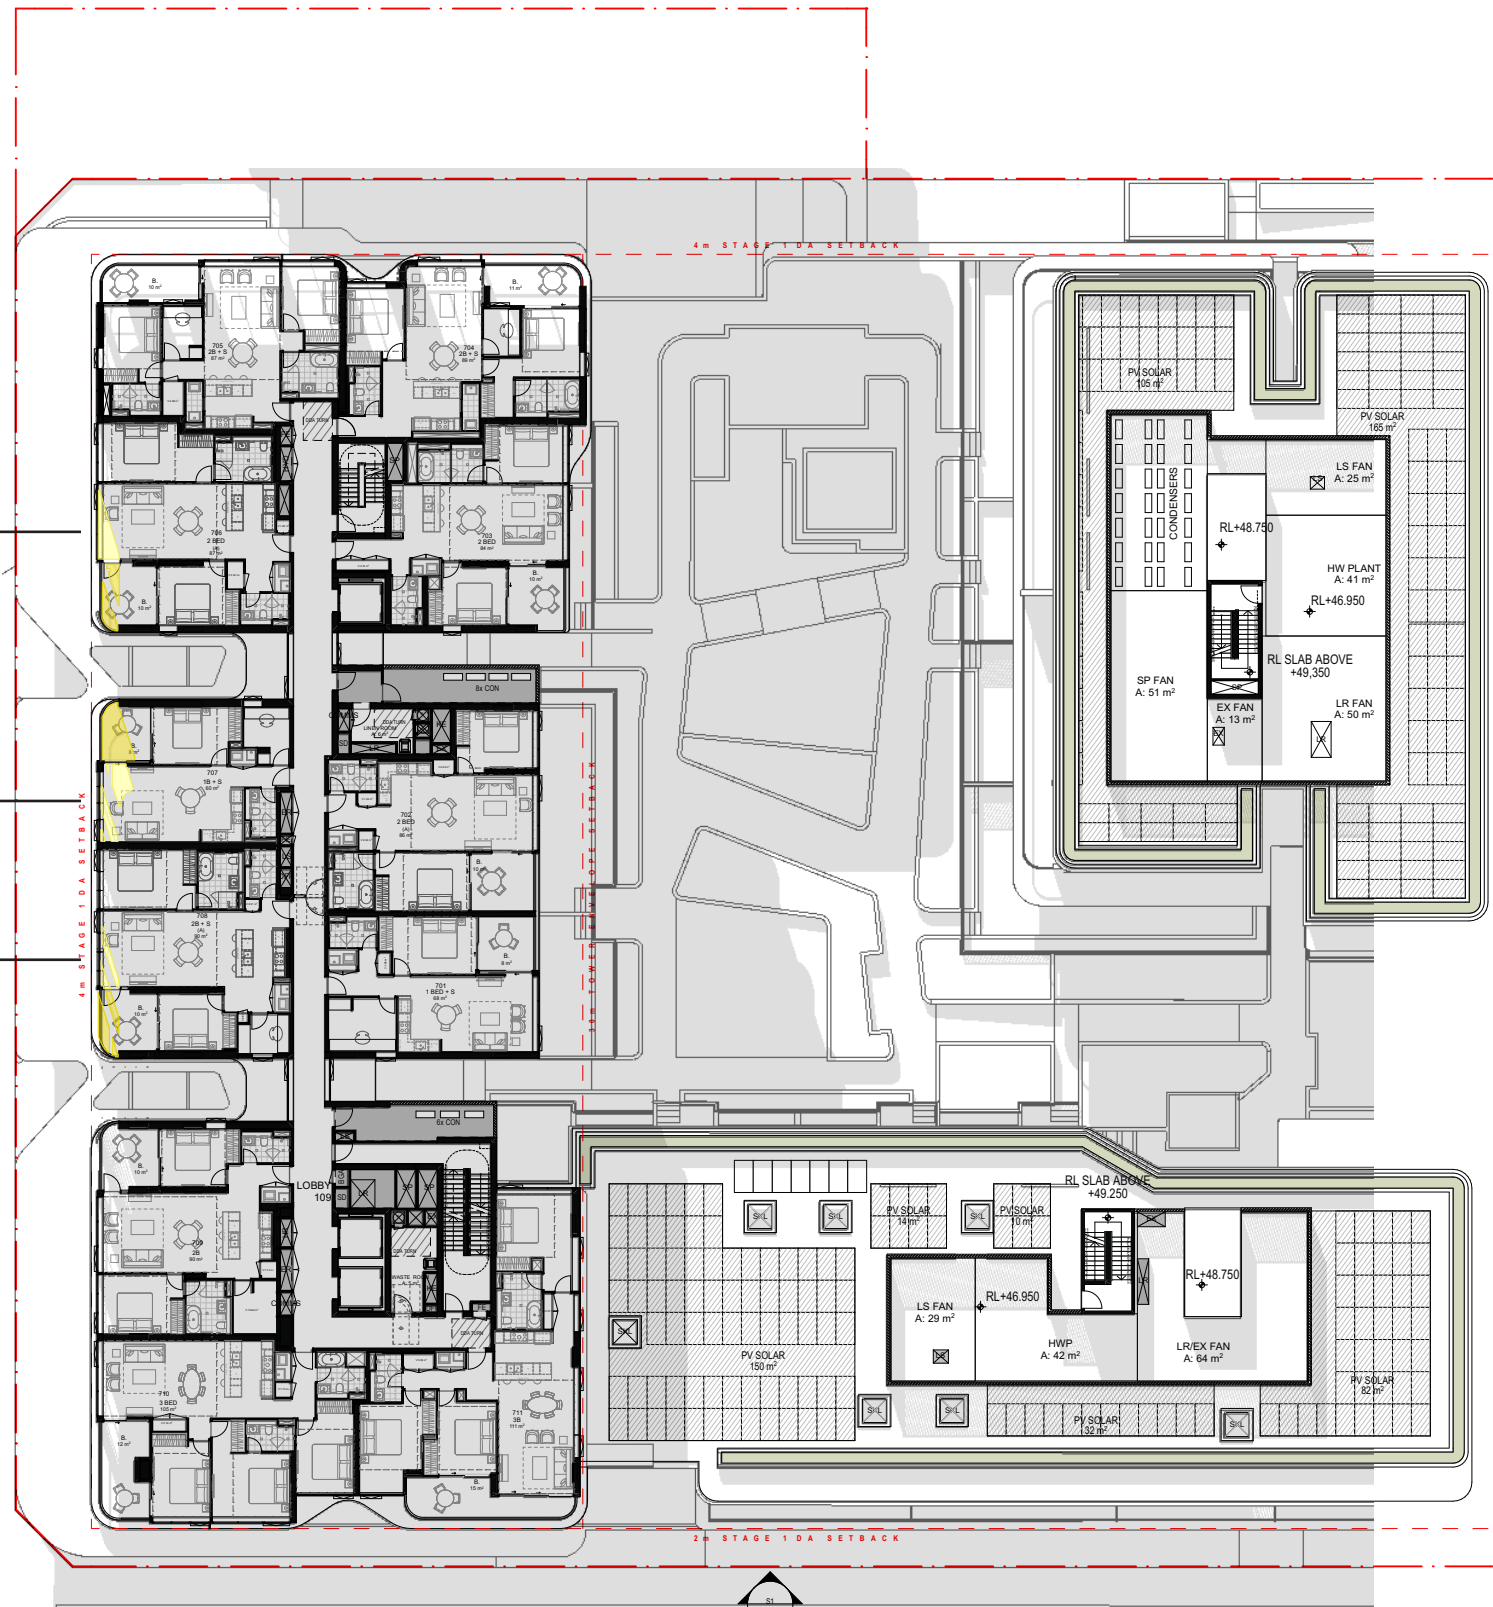

LEVEL 09


WEST FACING UNITS 12 15 PM

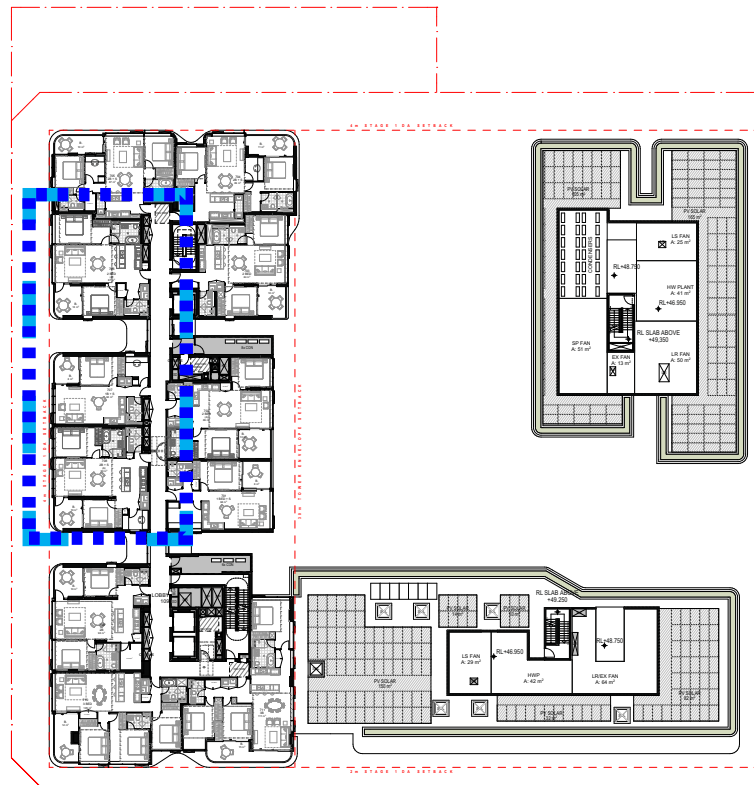


906
LIVING: 2.69m²
POS: 2.9 m²
**Complies*

907
LIVING: 3.4m²
POS: 4.1 m²
**Complies*

908
LIVING: 1.4m²
POS: 2.4 m²
**Complies*

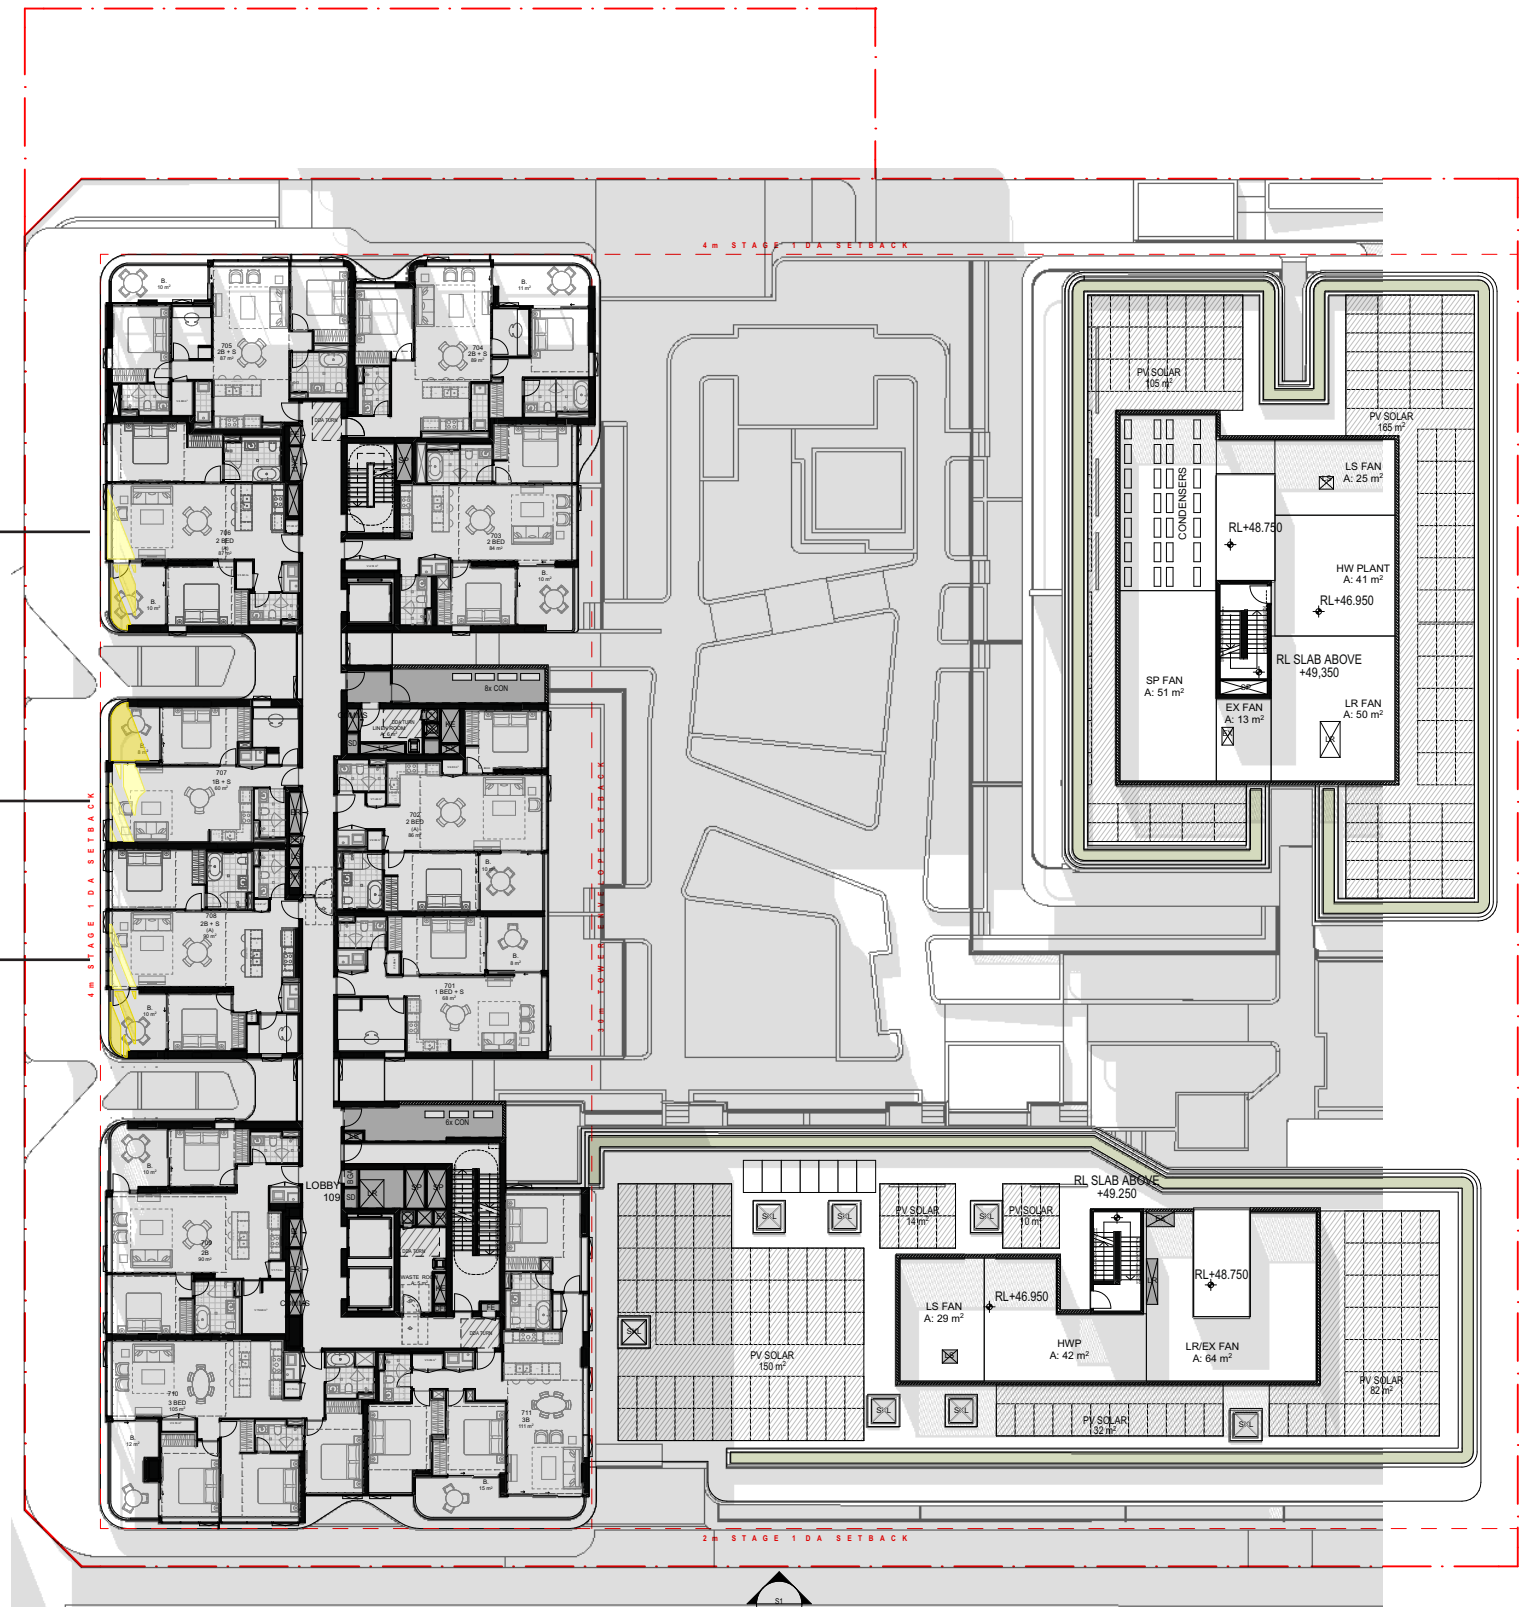

LEVEL 09
WEST FACING UNITS 12 30 PM

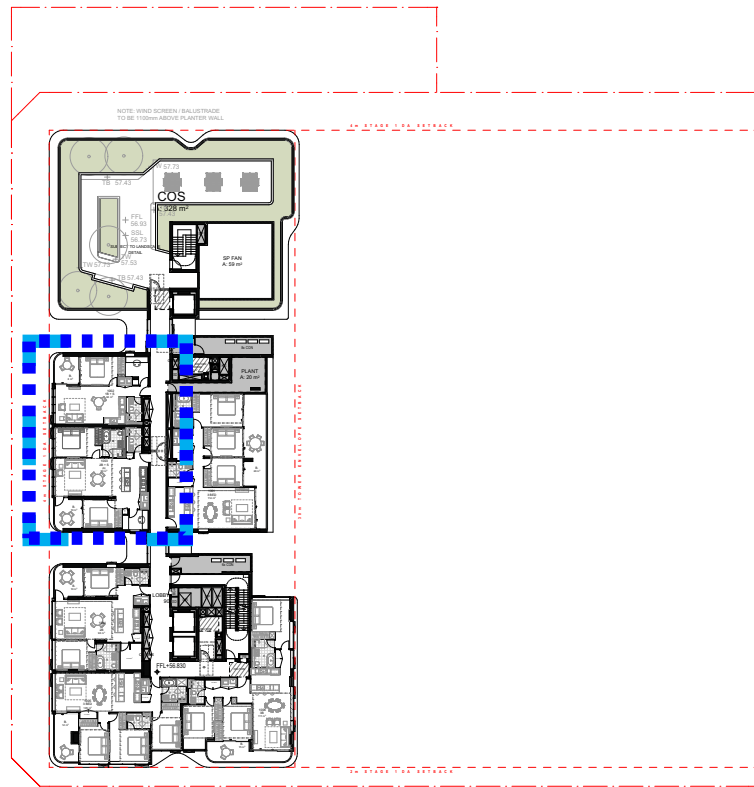

1002

LIVING: 3.1m²
POS: 3.7 m²

**Complies*

1003


LIVING: 1 m²
POS: 1.8 m²

**Complies*

1004


LIVING: 3 m²
POS: 3.4 m²

**Complies*

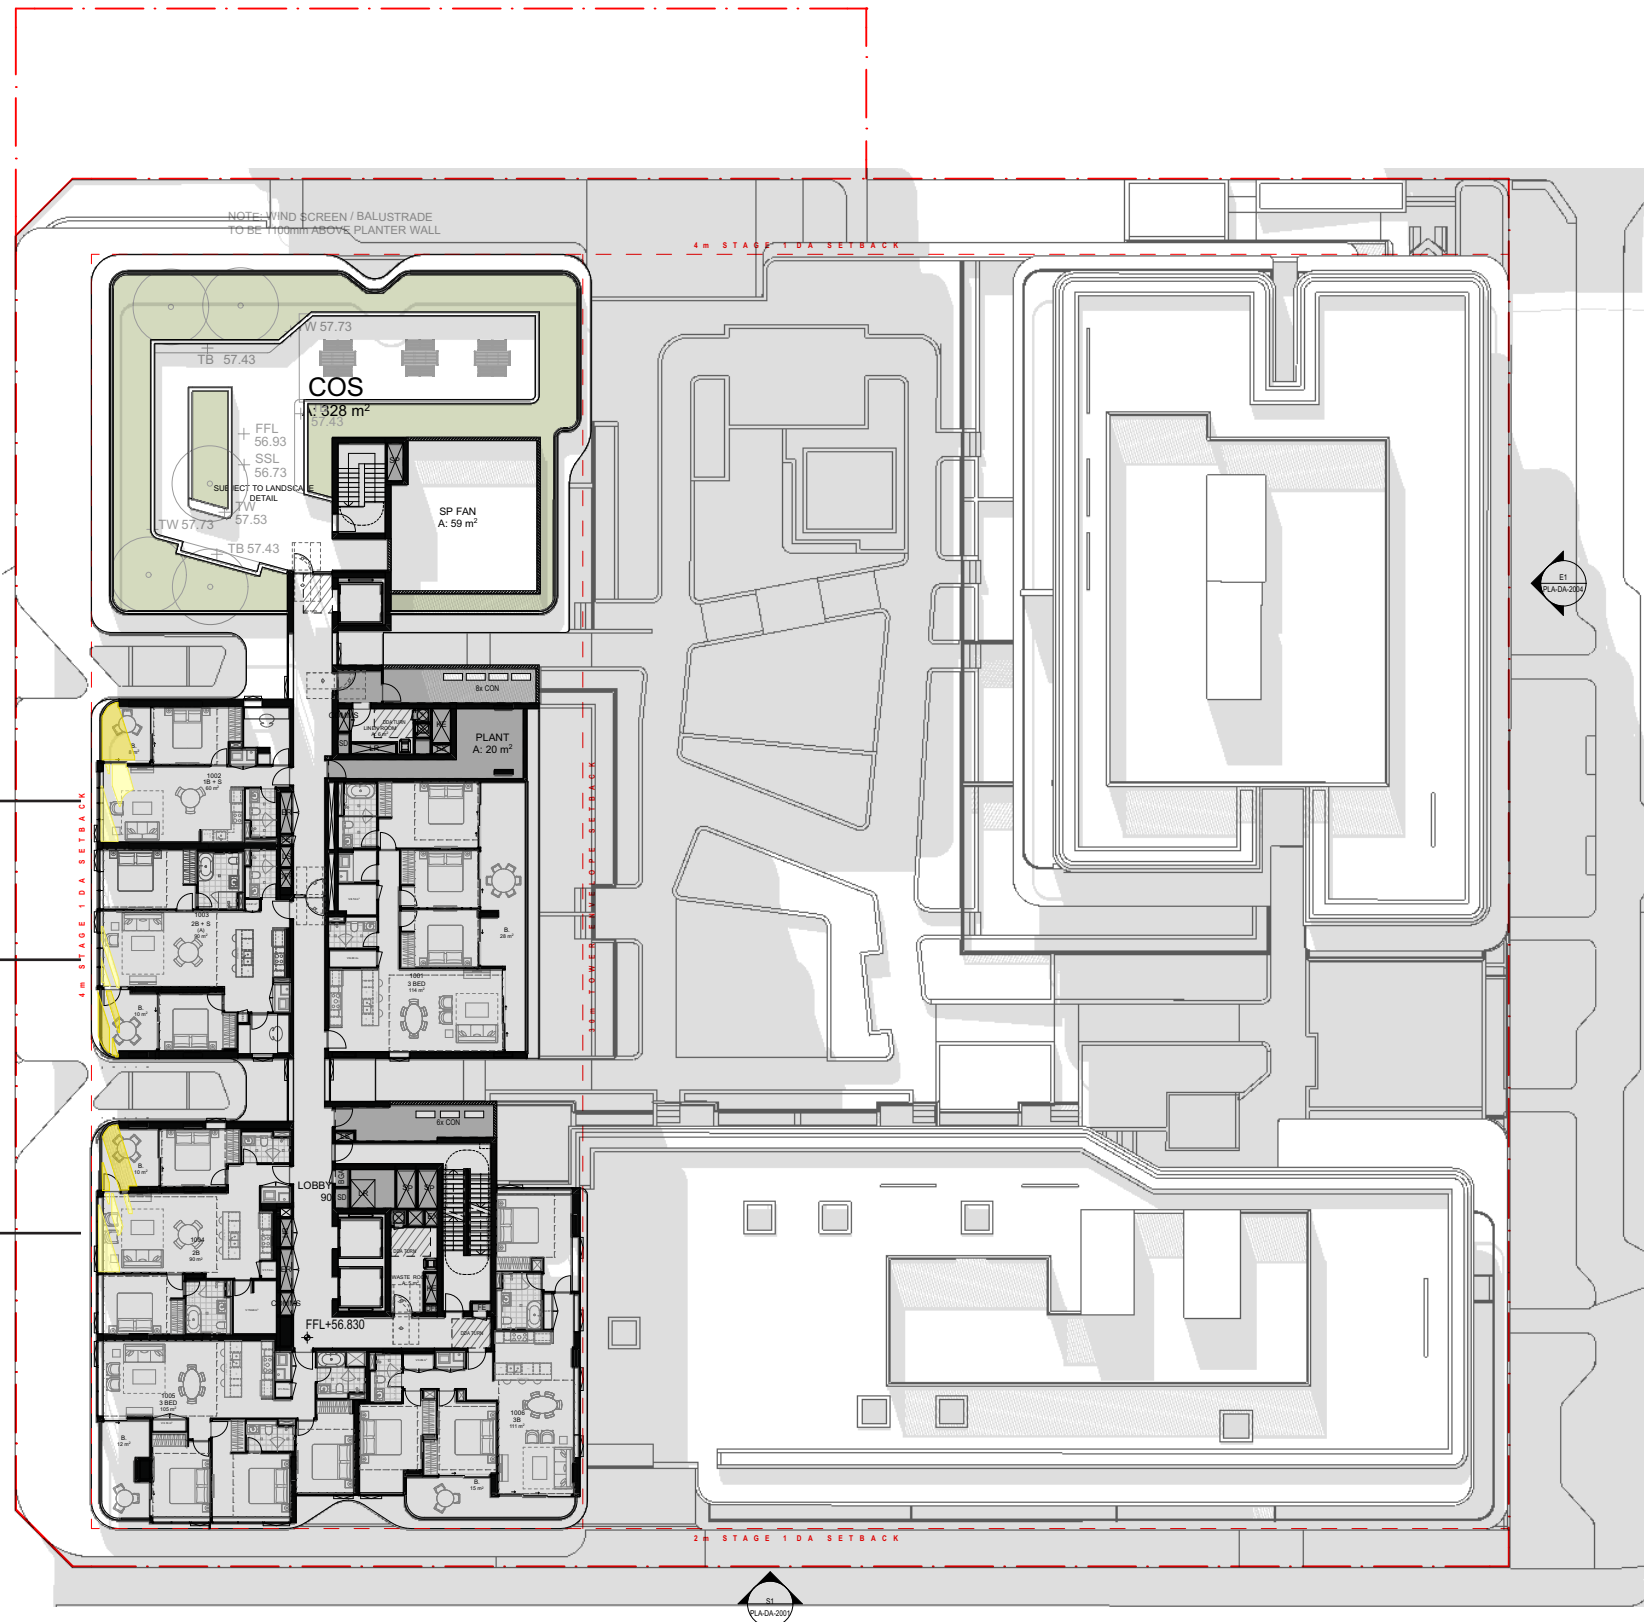

LEVEL 10

WEST FACING UNITS 12 15 PM

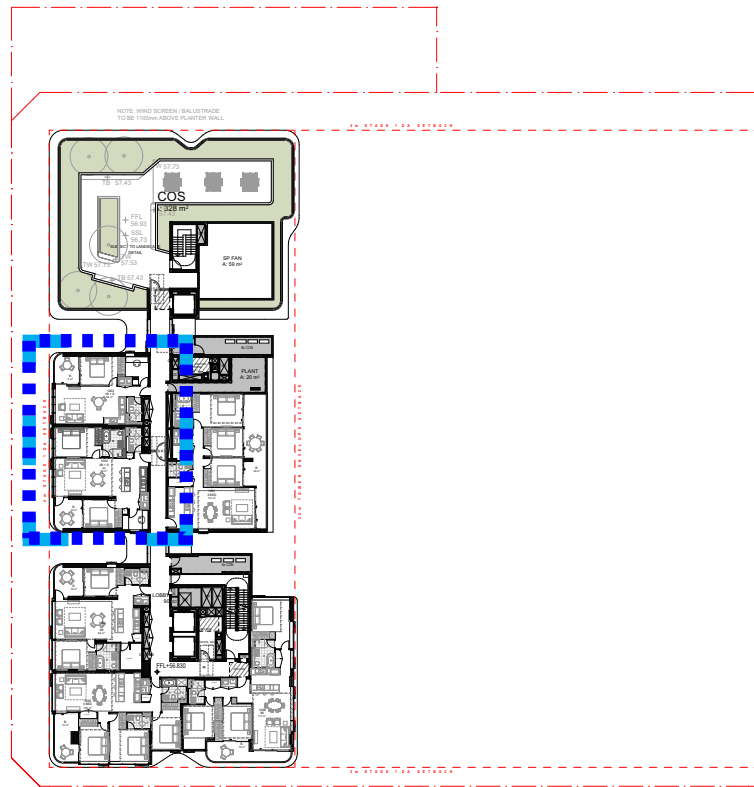

1002

LIVING: 4.9m²
POS: 4.1 m²

**Complies*

1003


LIVING: 1.4m²
POS: 2.4 m²

**Complies*

1004


LIVING: 4 m²
POS: 4 m²

**Complies*

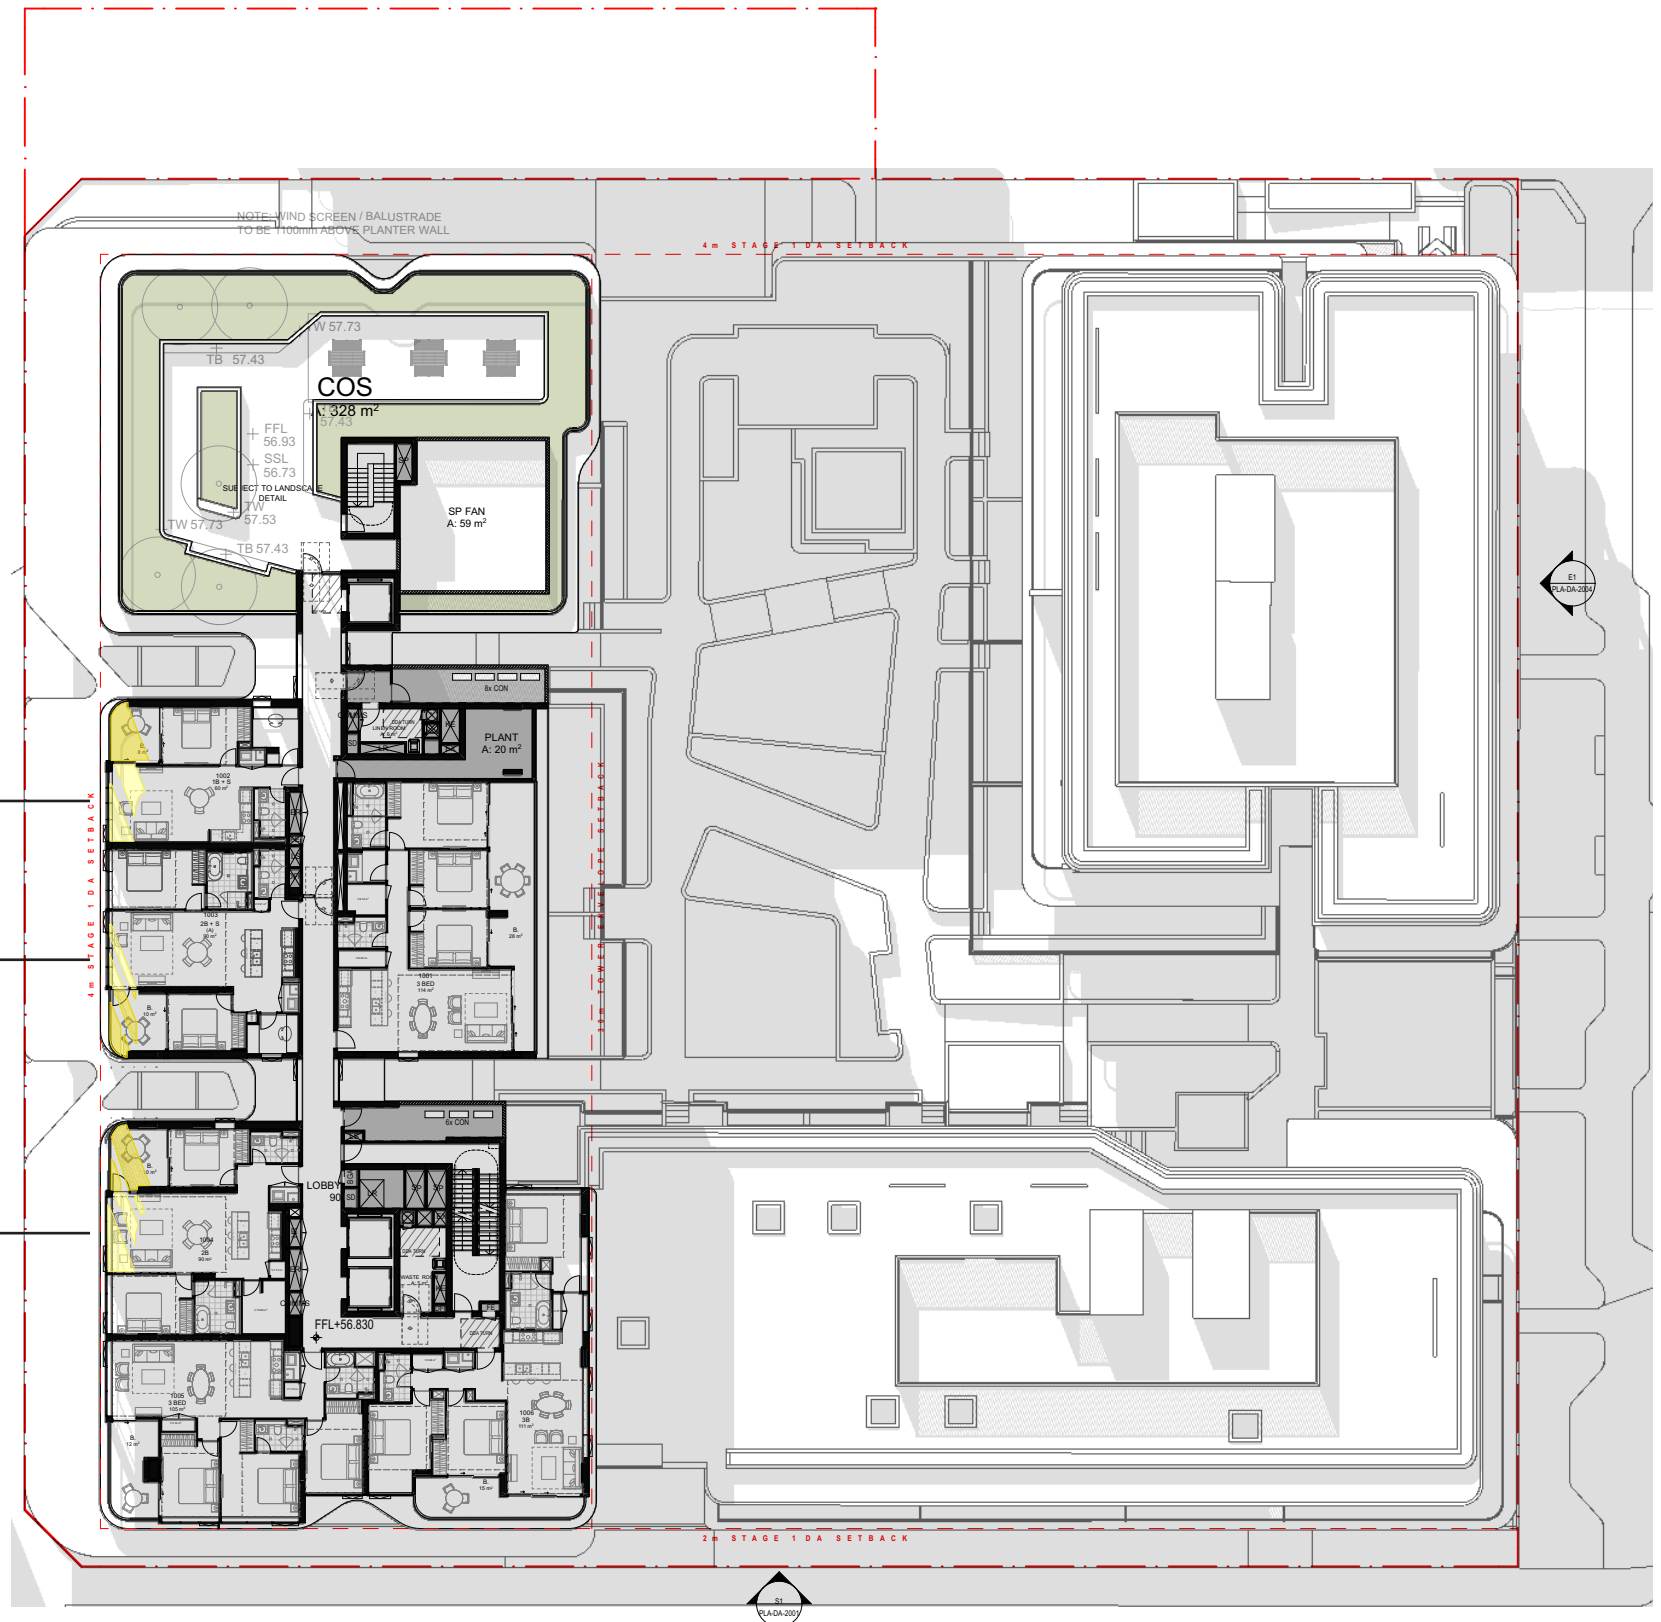


LEVEL 10

WEST FACING UNITS 12 30 PM

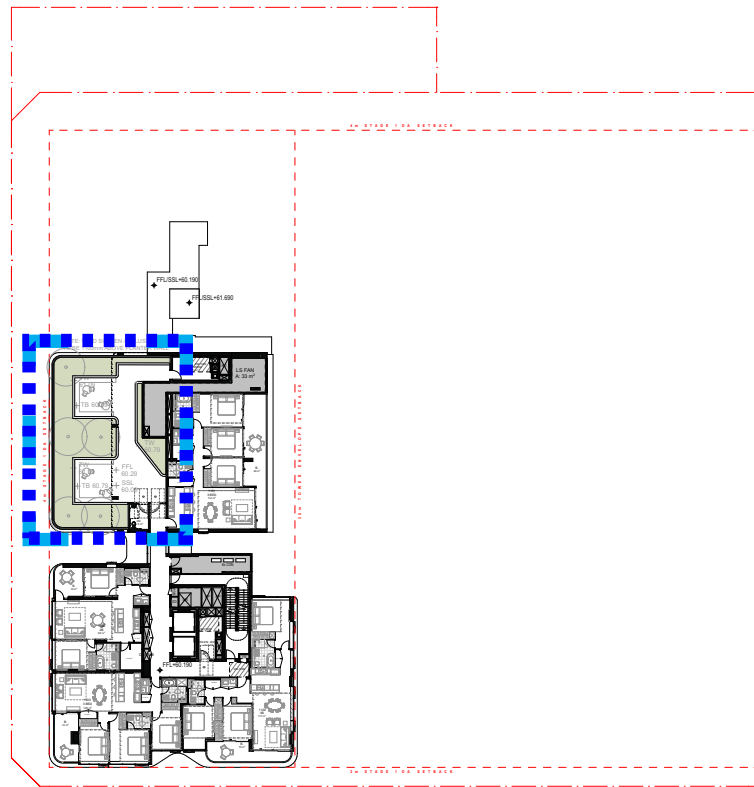


1102
 LIVING: 3 m²
 POS : 3.4 m²
**Complies*

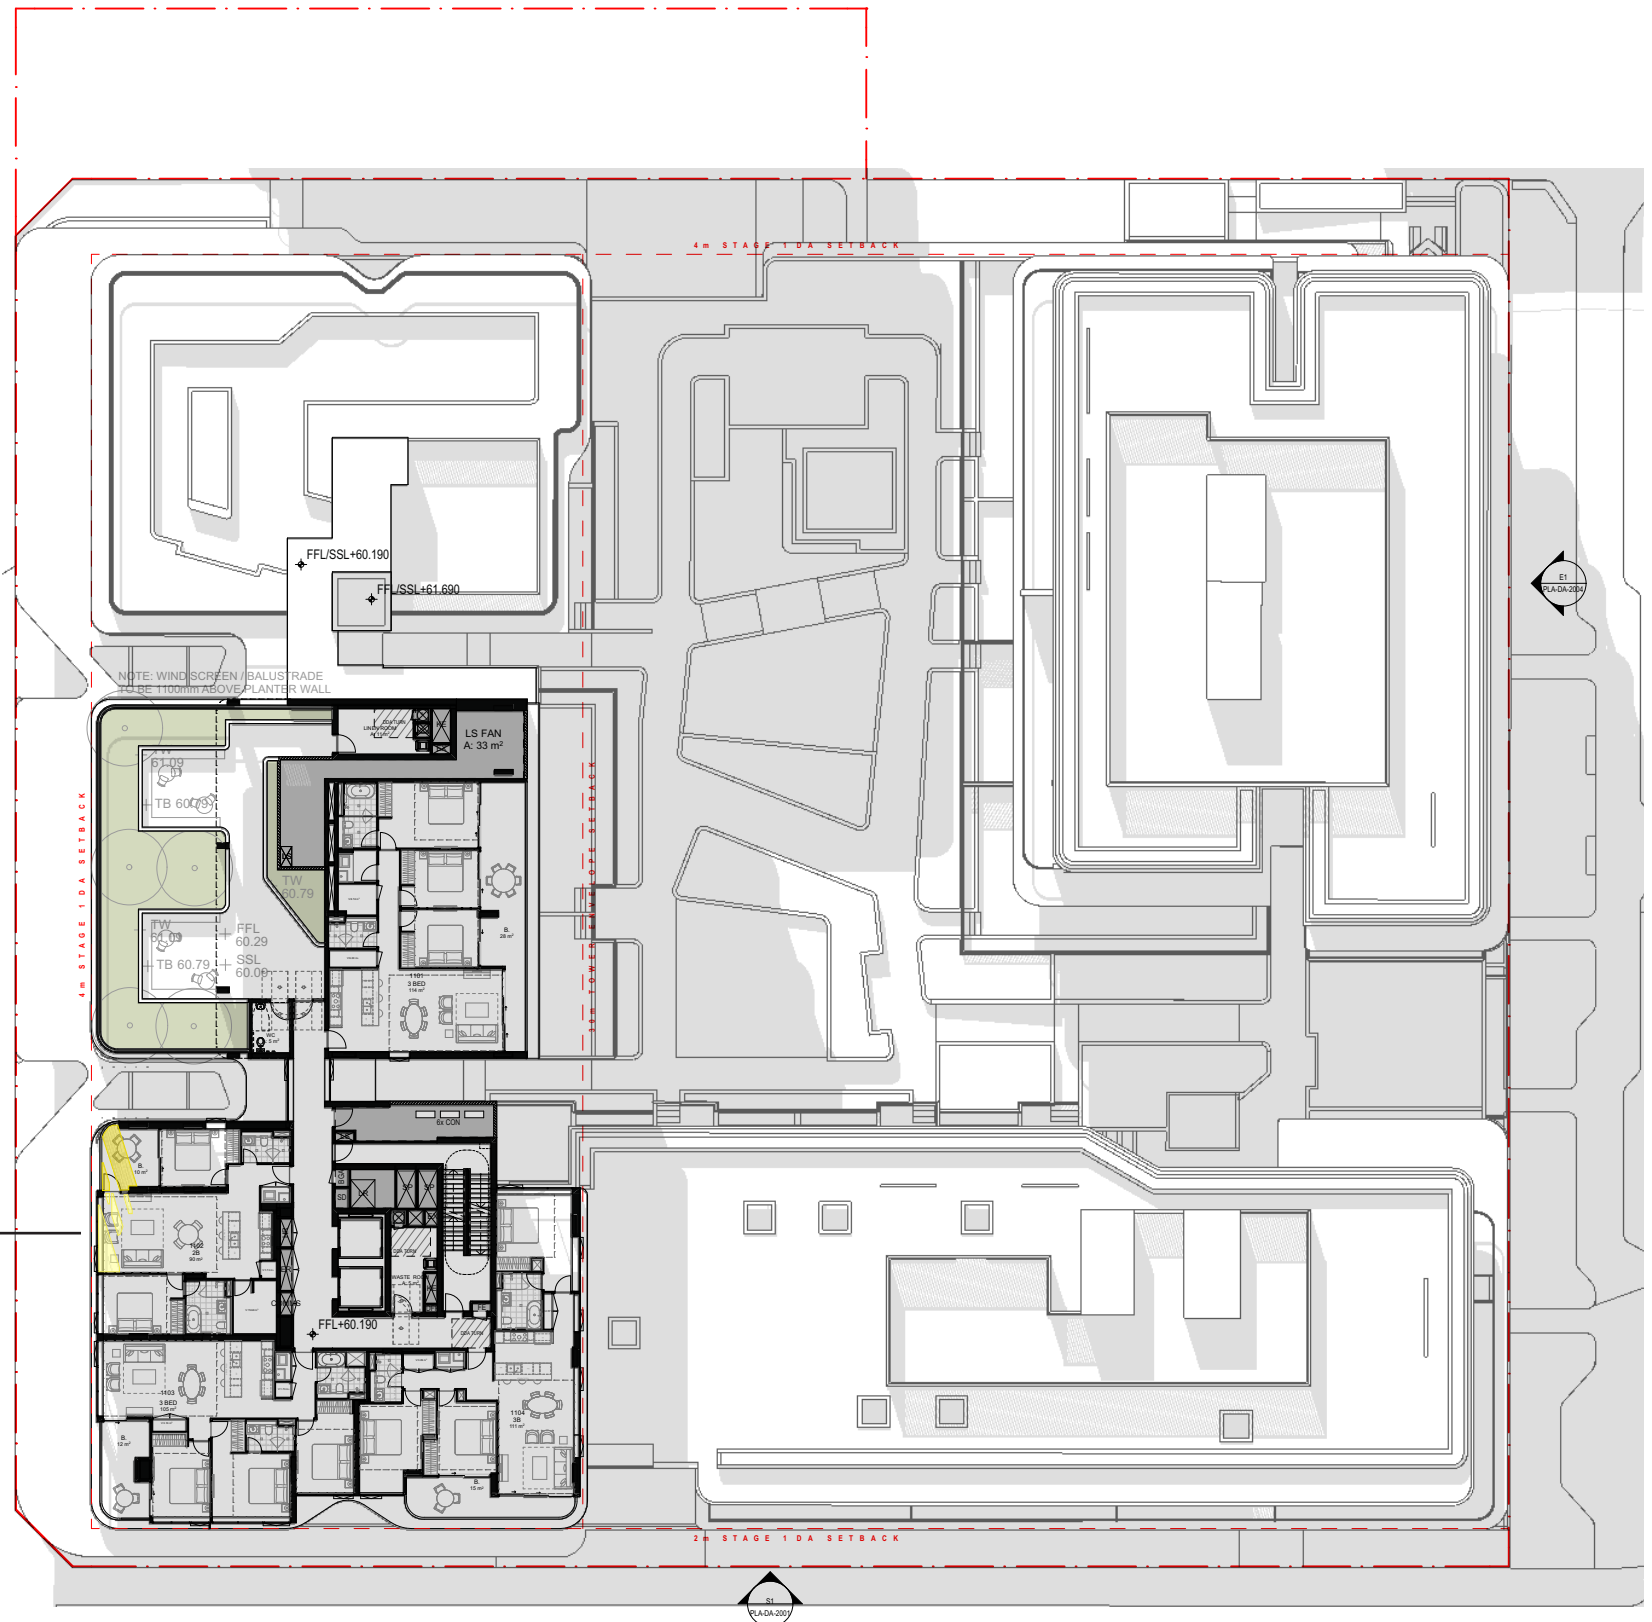


LEVEL 11

WEST FACING UNITS 12 15 PM

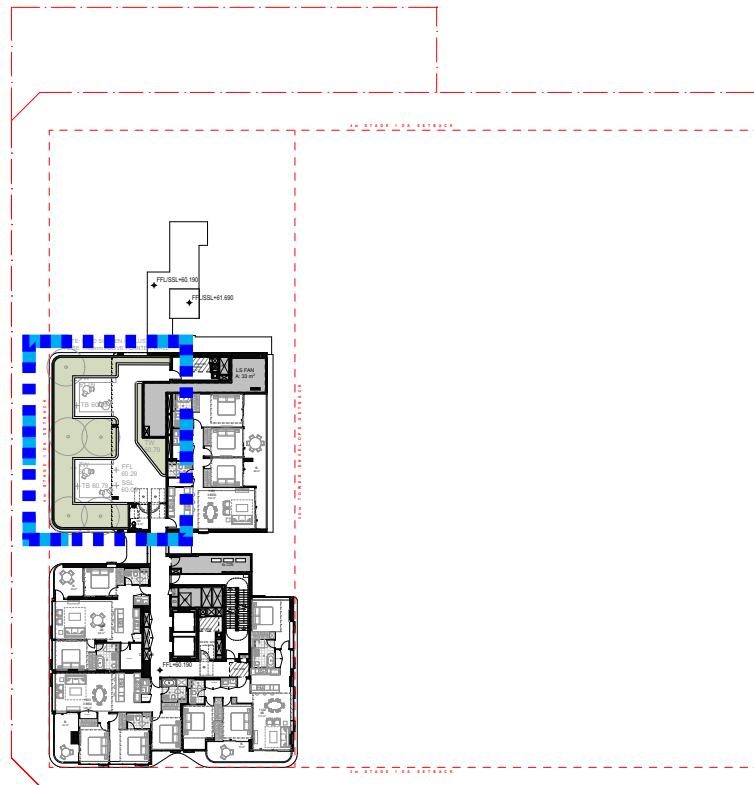


1102
 LIVING: 4 m²
 POS : 4 m²
**Complies*

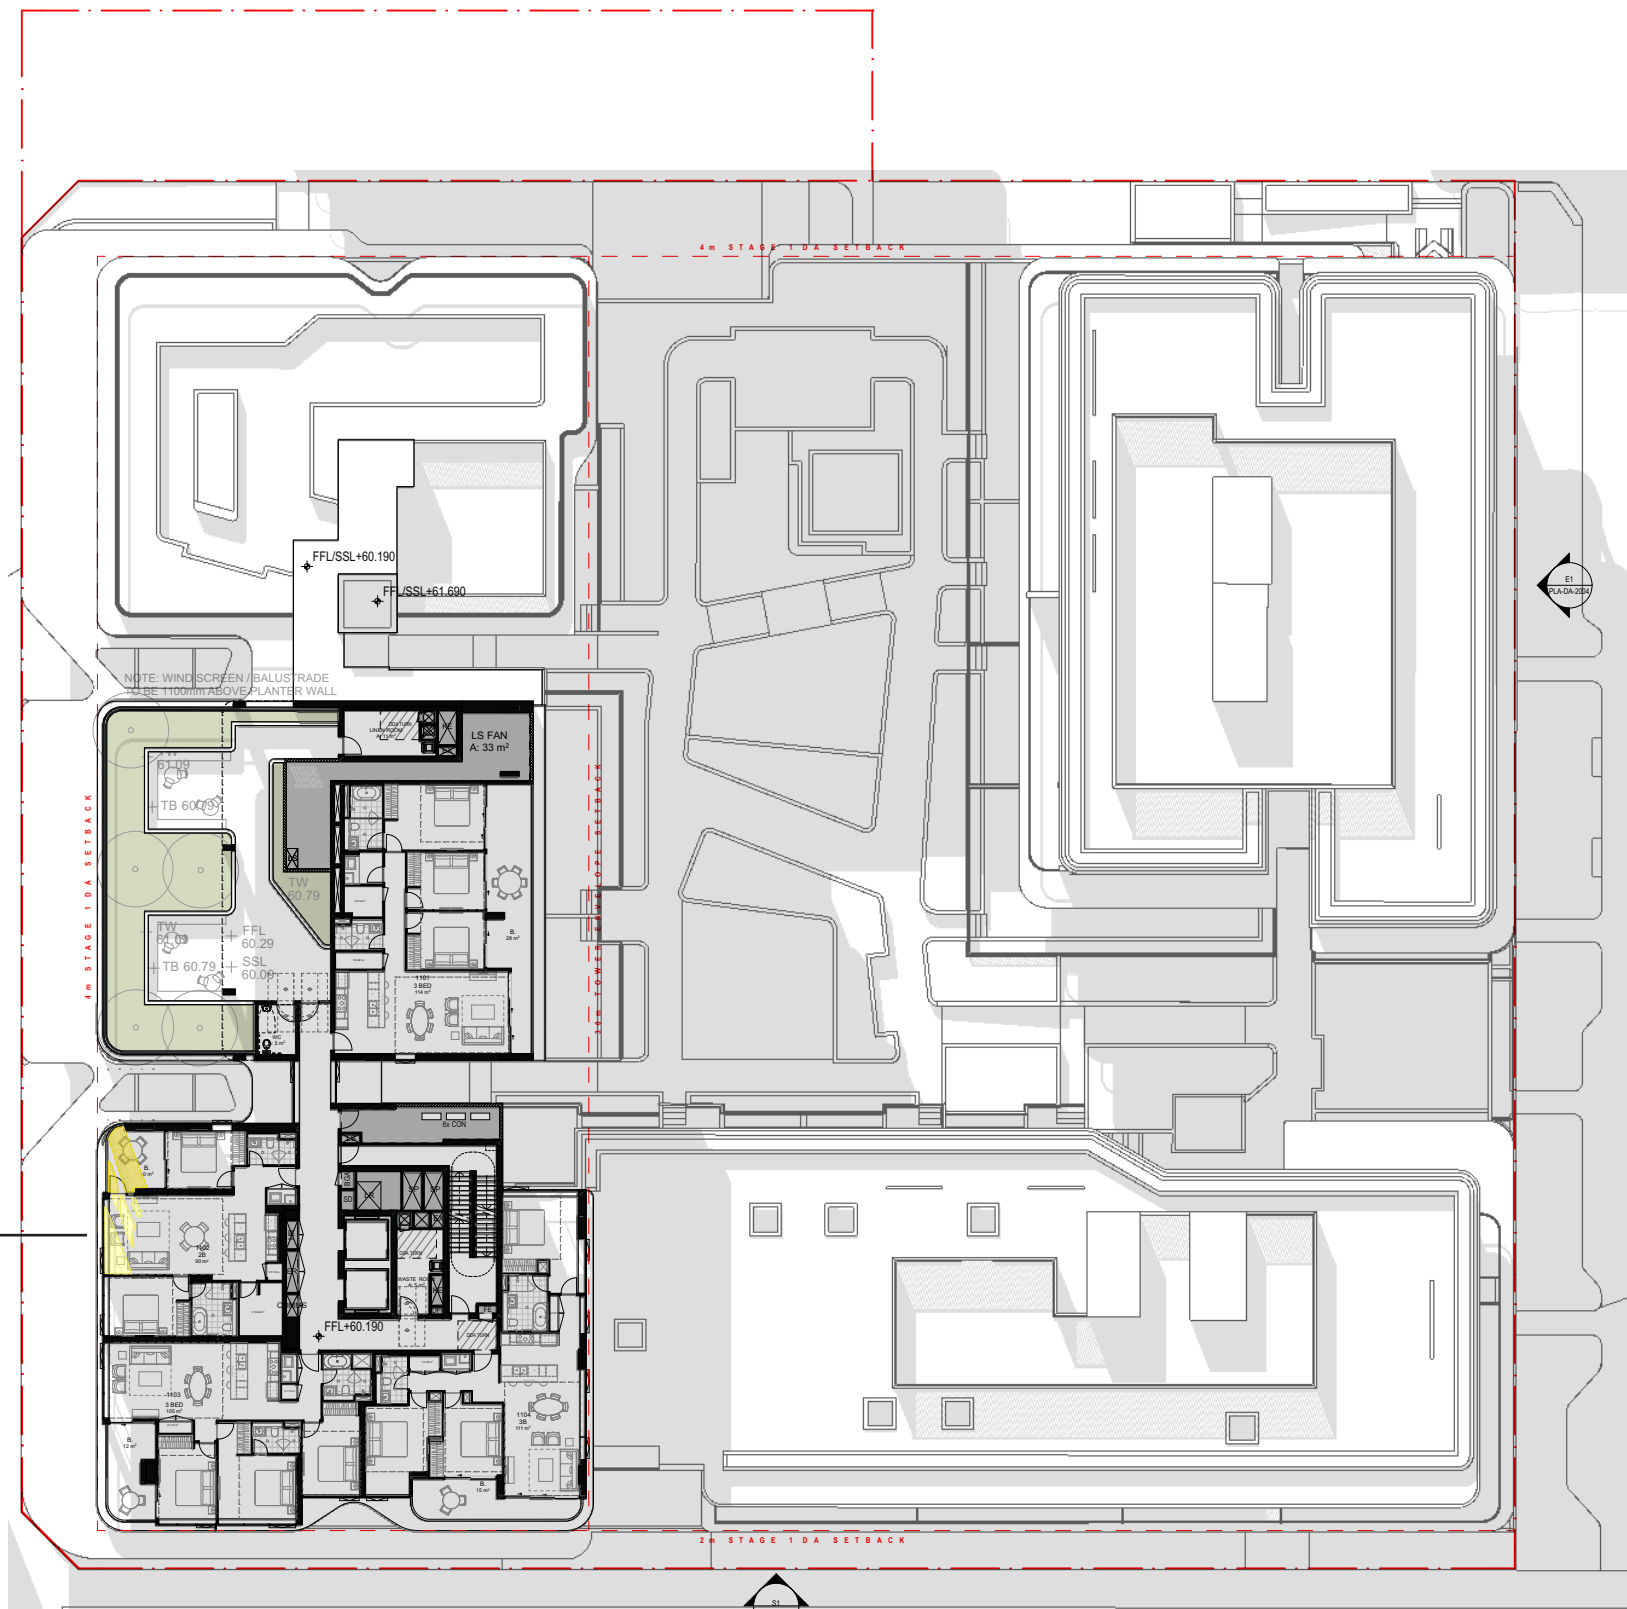


LEVEL 11

WEST FACING UNITS 12 30 PM

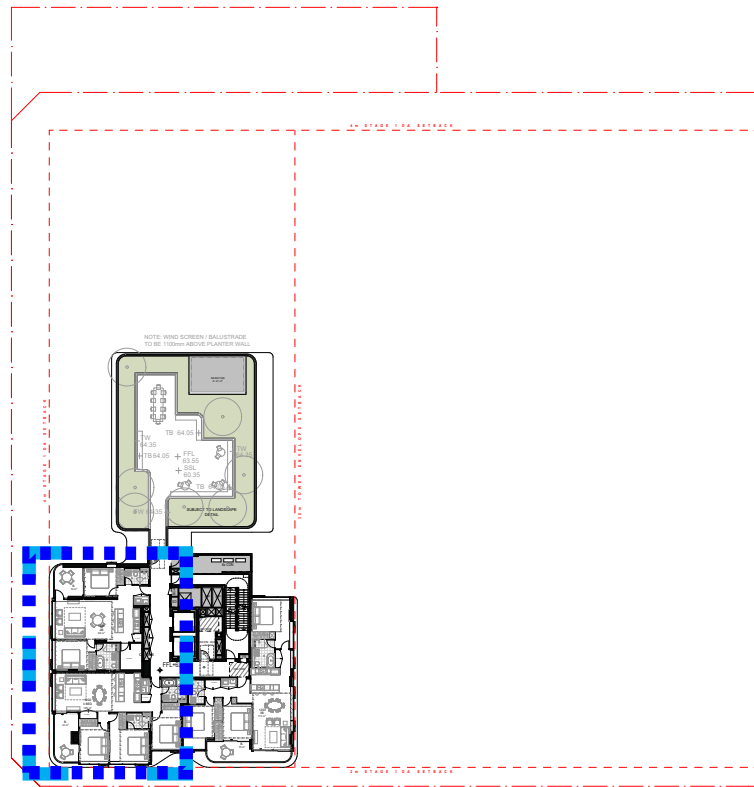


1201
 LIVING: 2.9 m²
 POS : 3.4 m²
**Complies*

1202
 LIVING: 2.2 m²
 POS : 2.8 m²
**Complies*

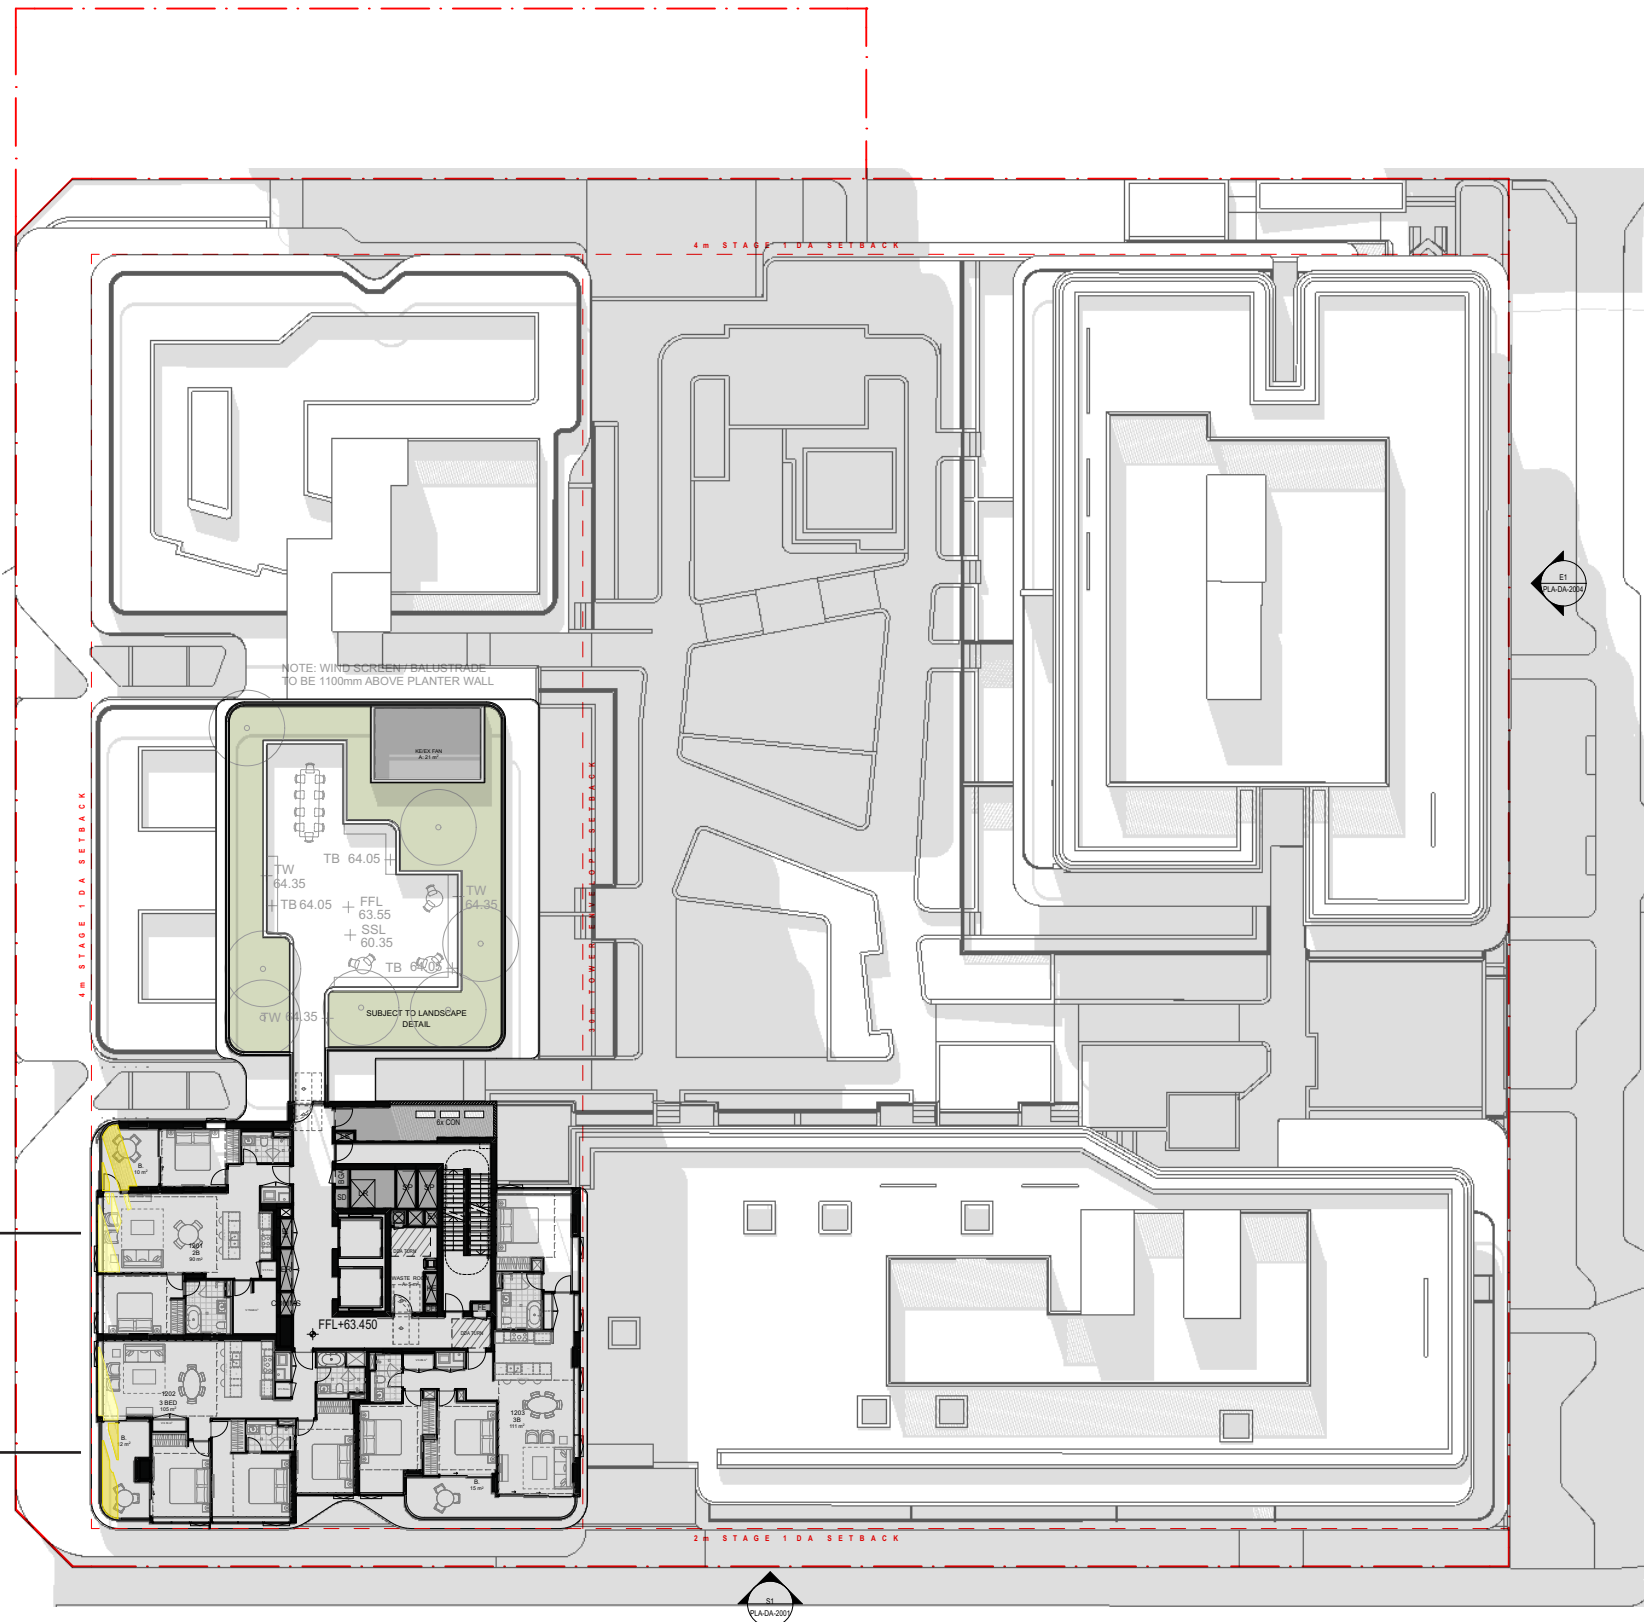


LEVEL 12 WEST FACING UNITS 12 15 PM

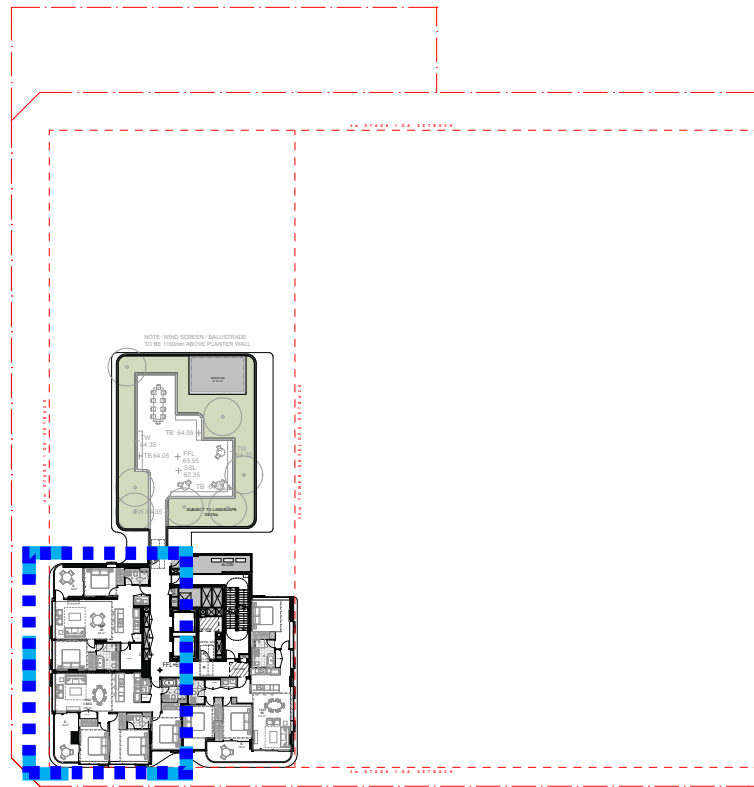

1201
 LIVING: 4 m²
 POS : 4 m²
**Complies*

1202
 LIVING: 3 m²
 POS : 4.6 m²
**Complies*

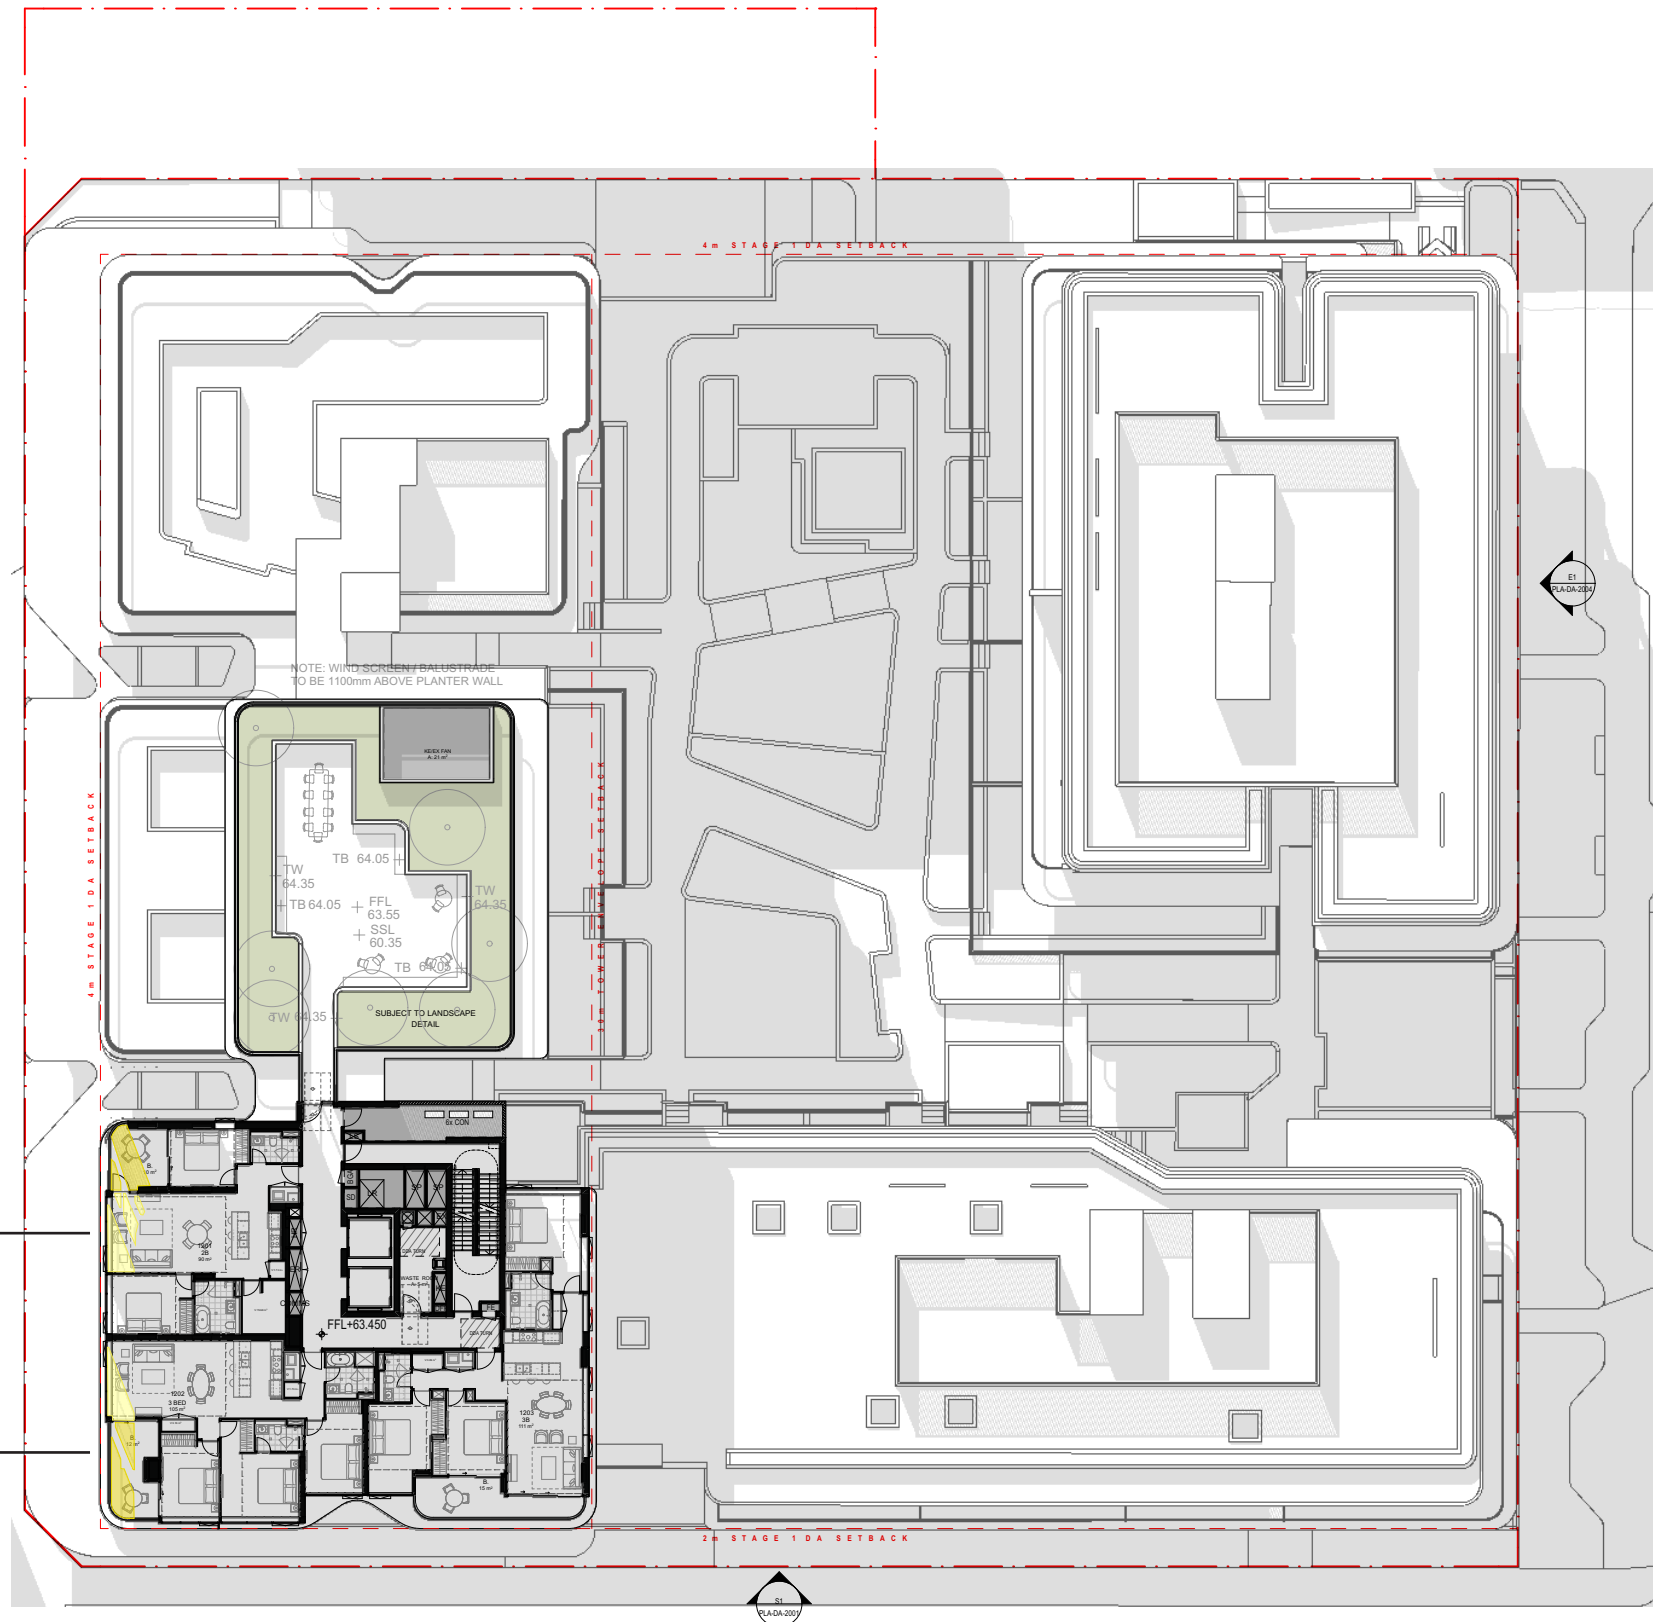

LEVEL 12

WEST FACING UNITS 12 30 PM