


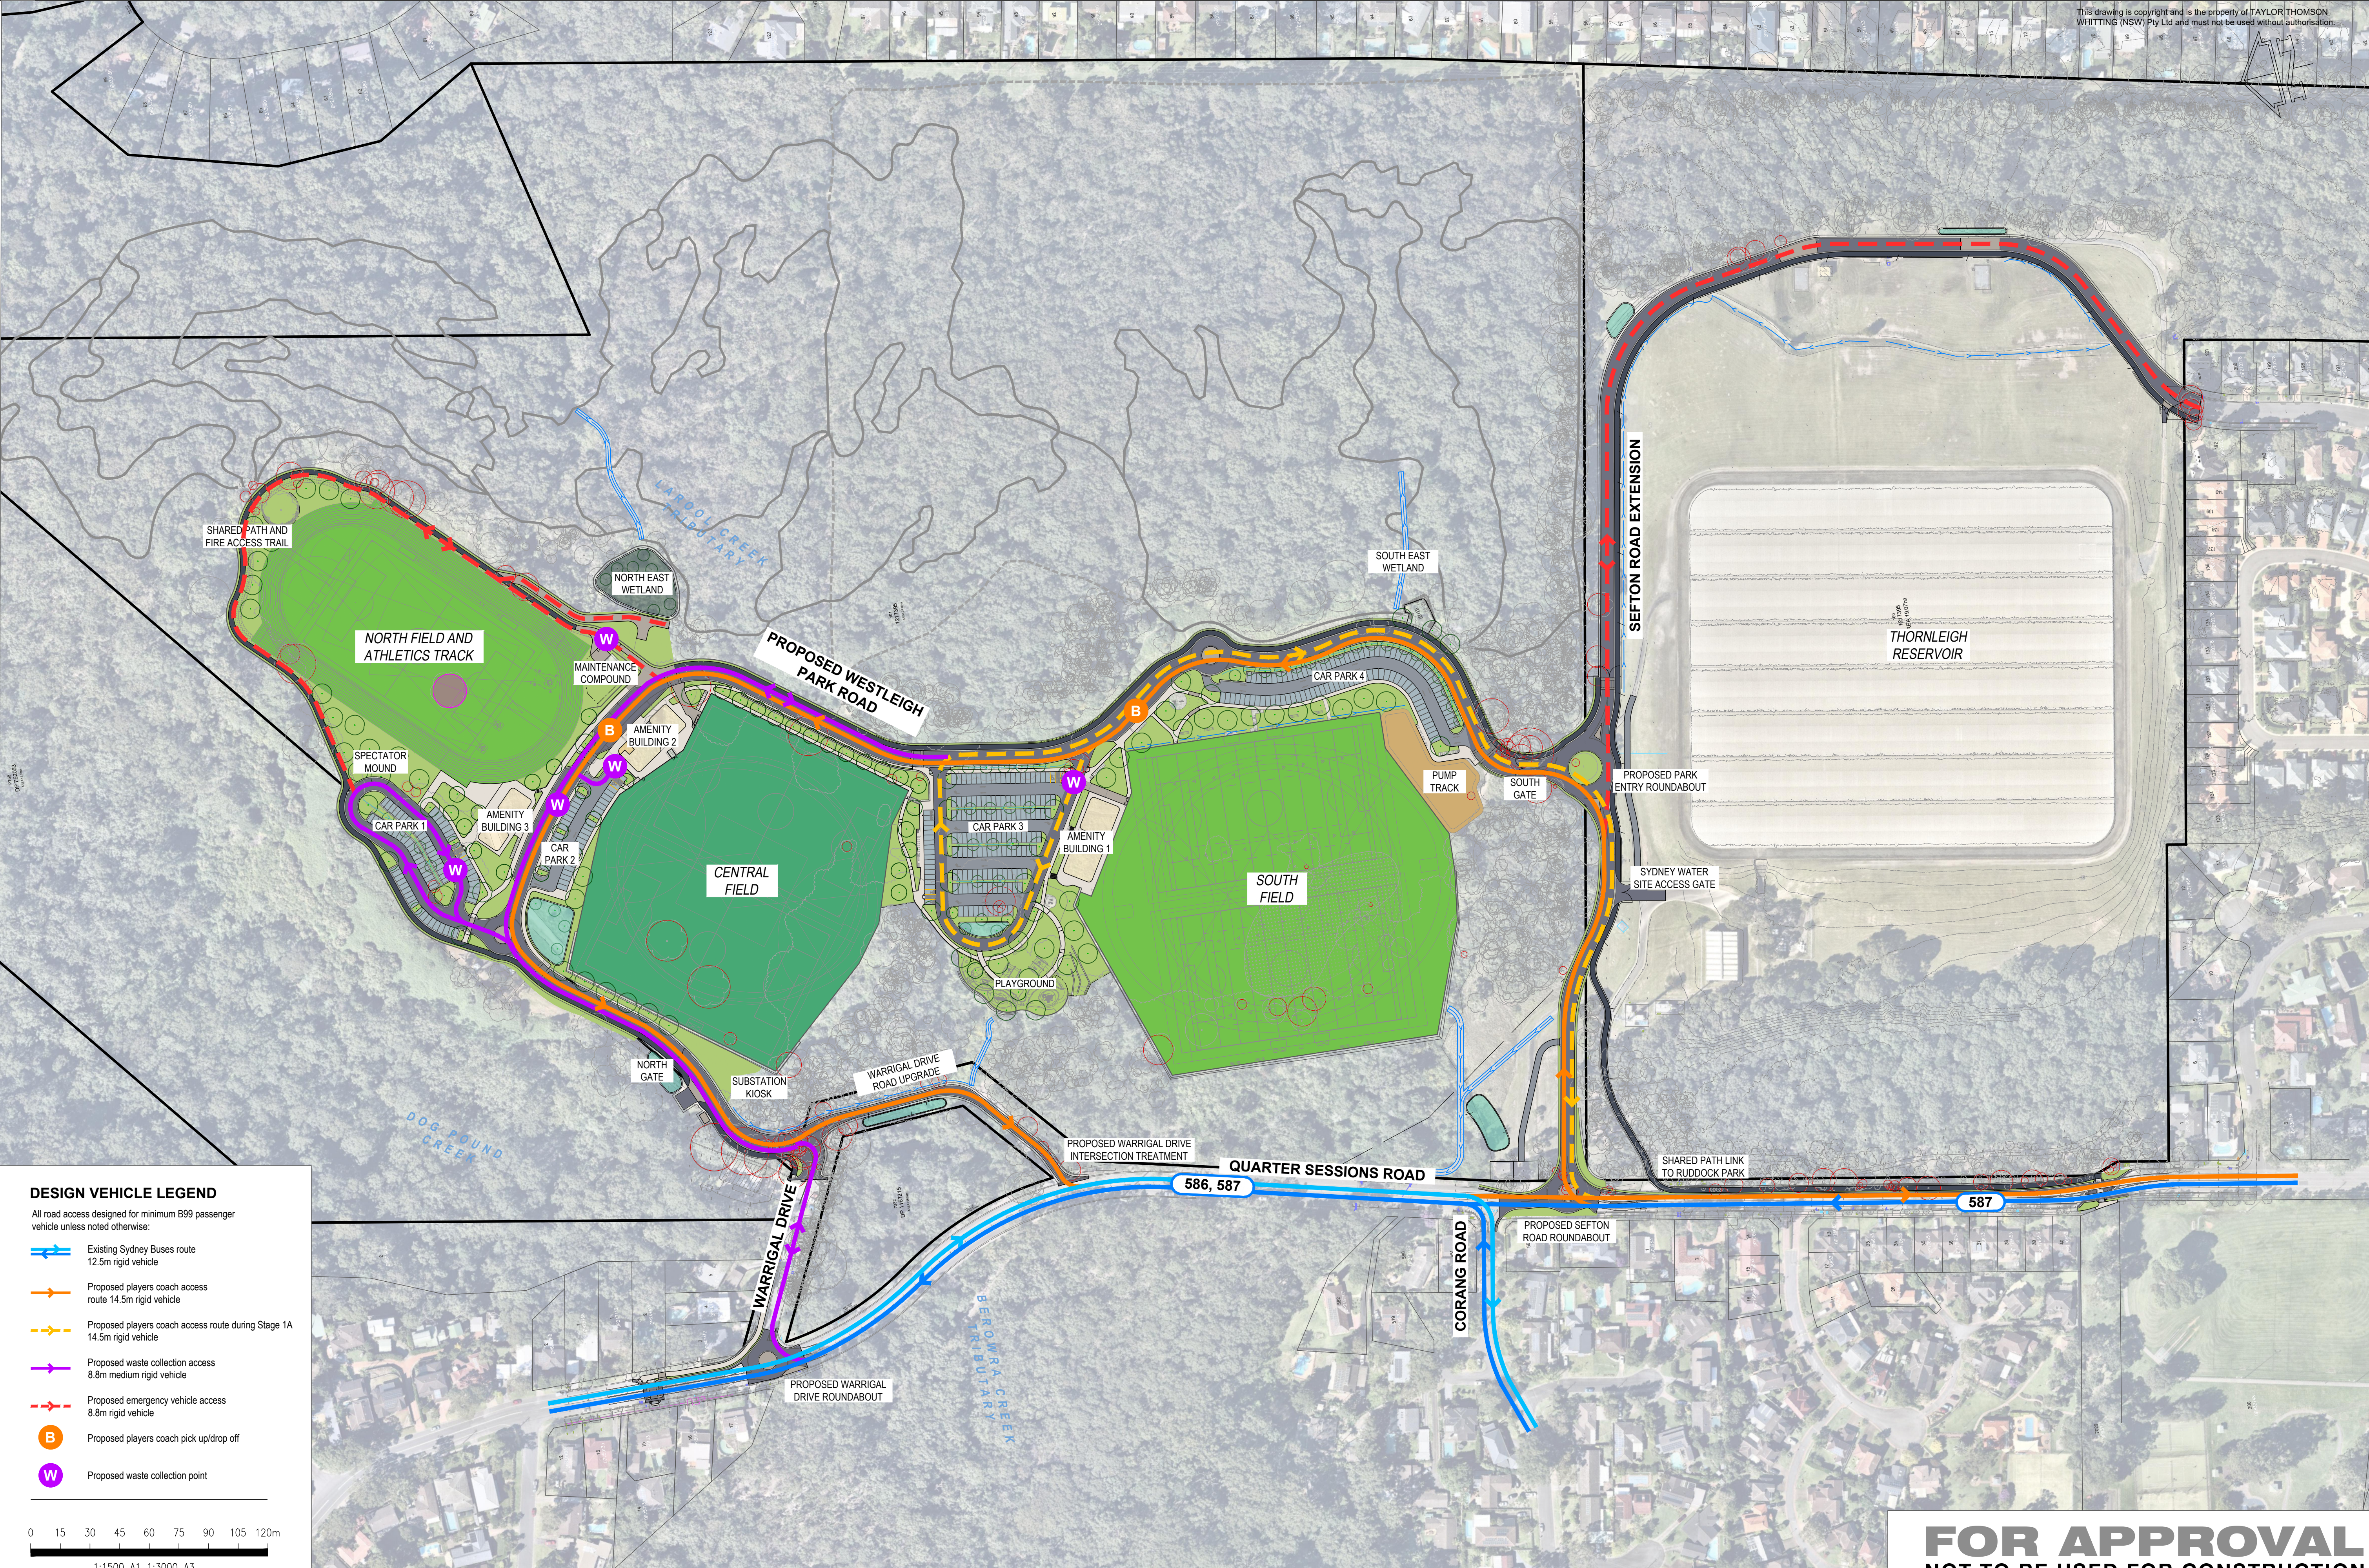

DESIGN VEHICLE LEGEND
All road access designed for minimum B99 passenger vehicle unless noted otherwise:

- Existing Sydney Buses route 12.5m rigid vehicle
- Proposed players coach access route 14.5m rigid vehicle
- Proposed players coach access route during Stage 1A 14.5m rigid vehicle
- Proposed waste collection access 8.8m medium rigid vehicle
- Proposed emergency vehicle access 8.8m rigid vehicle
- Proposed players coach pick up/drop off
- Proposed waste collection point

0 15 30 45 60 75 90 105 120m
1:1500 A1 1:3000 A3

FOR APPROVAL
NOT TO BE USED FOR CONSTRUCTION

Rev	Description	Eng	Draft	Date	Rev	Description	Eng	Draft	Date	Rev	Description	Eng	Draft	Date
P3	FOR APPROVAL	DM	WW	28.06.24										
P2	FOR APPROVAL	DM	WW	15.09.23										
P1	FOR APPROVAL	DM	WW	08.09.23										


Architect
ENVIRONMENTAL PARTNERSHIP (NSW) Pty Ltd
22-36 MOUNTAIN STREET ULTIMO NSW 2007
Phone: (02) 9281 7007
Fax: (02) 9281 7666
www.epnsw.com.au

Civil Engineer
TTW **Structural Civil Traffic Façade**
612 9439 7288 | Level 6, 73 Miller Street, North Sydney, NSW 2060


Project
WESTLEIGH PARK, QUARTER SESSIONS ROAD, HORNSBY

Sheet Subject
SCHEMATIC DESIGN VEHICLE ACCESS PLAN

Scale : A1 1:1500	Drawn WW	Authorised TM
Job No 201537	Drawing No C200	Revision P3

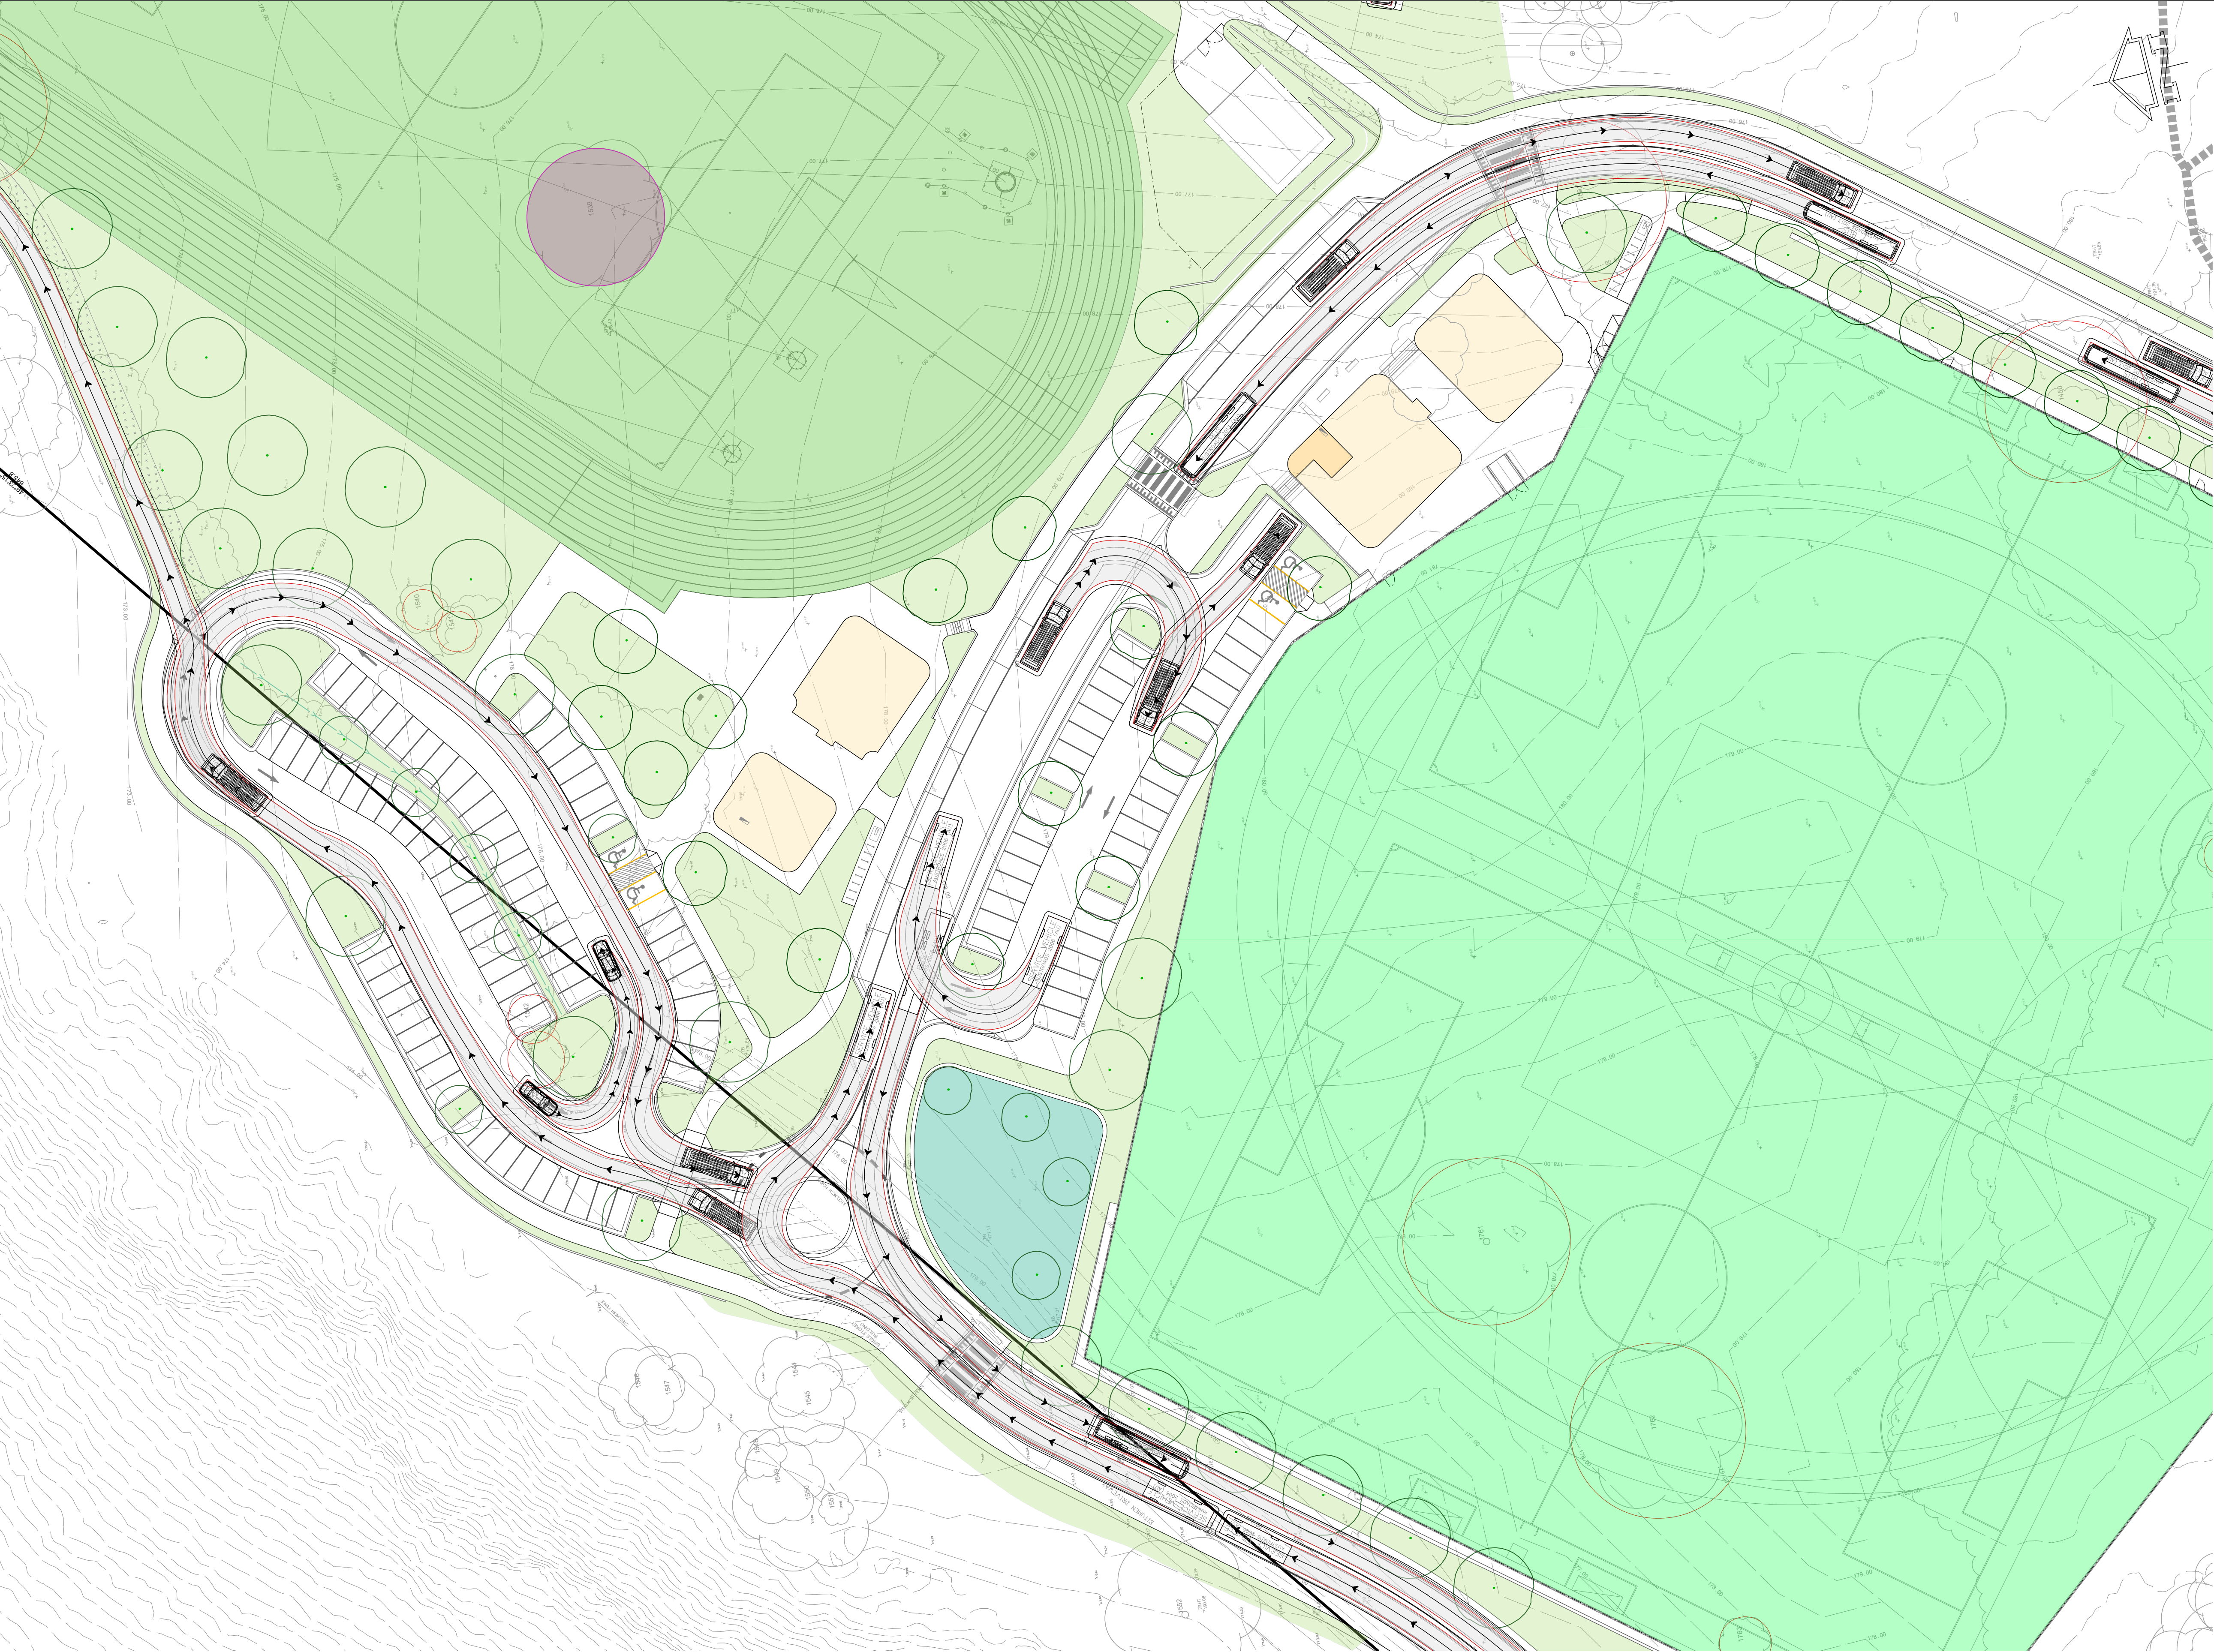


This drawing is copyright and is the property of TAYLOR THOMSON WHITTING (NSW) Pty Ltd and must not be used without authorisation.

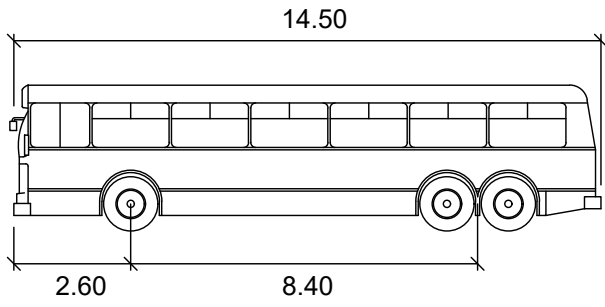


LONG RIGID BUS

	meters
Width	: 2.50
Track	: 2.50
Lock to Lock Time	: 6.0
Steering Angle	: 46.4

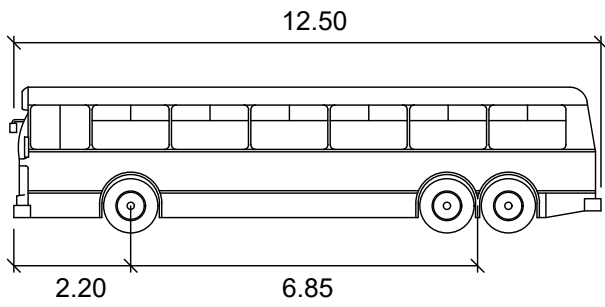


BUS

	meters
Width	: 2.50
Track	: 2.50
Lock to Lock Time	: 6.0
Steering Angle	: 36.6

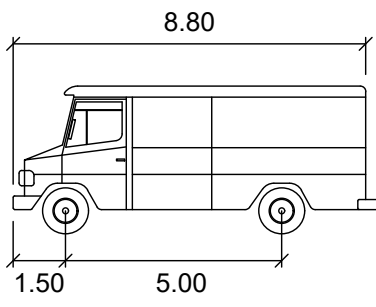


SERVICE VEHICLE

	meters
Width	: 2.50
Track	: 2.50
Lock to Lock Time	: 6.0
Steering Angle	: 38.7

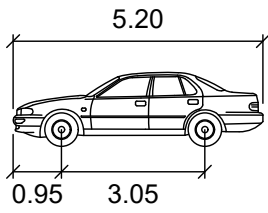


B99

	meters
Width	: 1.94
Track	: 1.84
Lock to Lock Time	: 6.0
Steering Angle	: 33.9


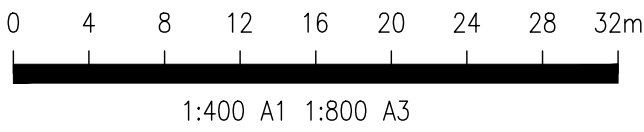


FOR APPROVAL
NOT TO BE USED FOR CONSTRUCTION

												Architect ENVIRONMENTAL PARTNERSHIP (NSW) Pty Ltd 22-36 MOUNTAIN STREET ULTIMO NSW 2007 Phone: (02) 9281 7007 Fax: (02) 9281 7666 www.epnsw.com.au				Civil Engineer  612 9439 7288 Level 6, 73 Miller Street, North Sydney, NSW 2060				Project WESTLEIGH PARK, QUARTER SESSIONS ROAD, HORNSBY				Sheet Subject TURNING PATH PLAN 12.5m RIGID BUS - SHEET 1				Scale : A1 1:400		Drawn WW		Authorised TM	
P1 FOR APPROVAL				DM WW 08.09.23																				Job No 201537		Drawing No C211		Revision P1					
Rev Description				Eng Draft Date				Rev Description				Eng Draft Date				Rev Description				Eng Draft Date													

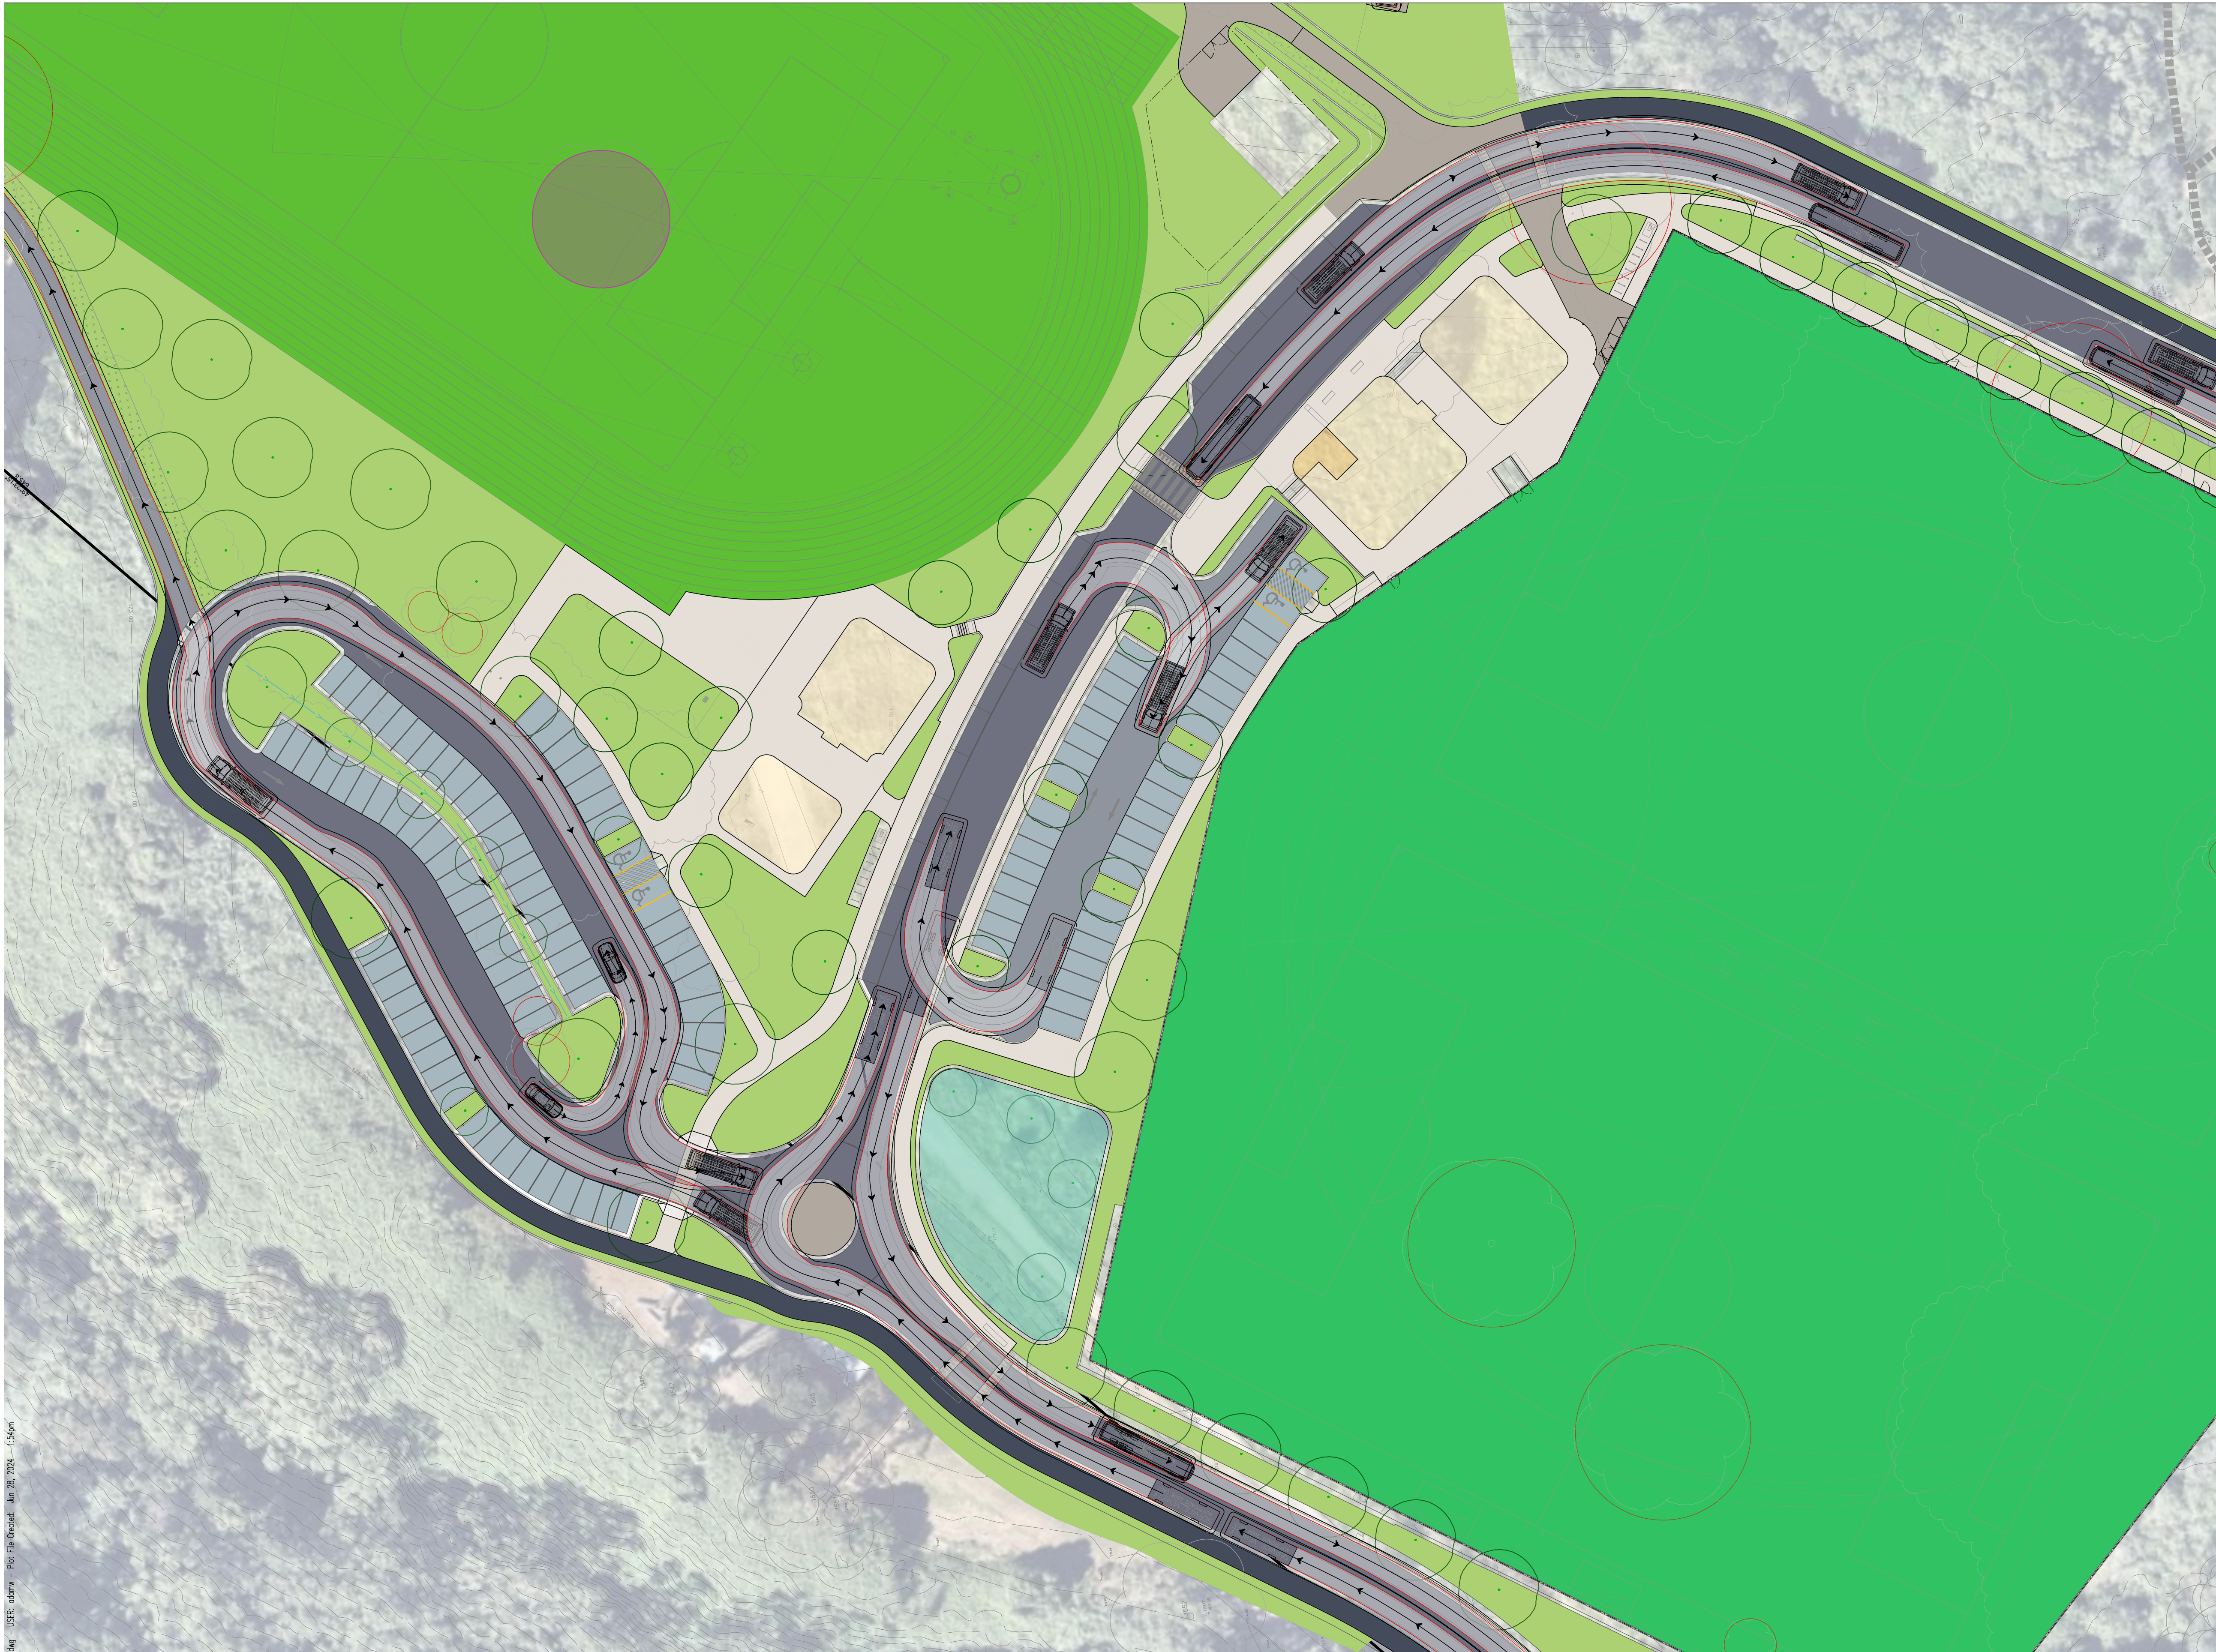


This drawing is copyright and is the property of TAYLOR THOMSON WHITTING (NSW) Pty Ltd and must not be used without authorisation.

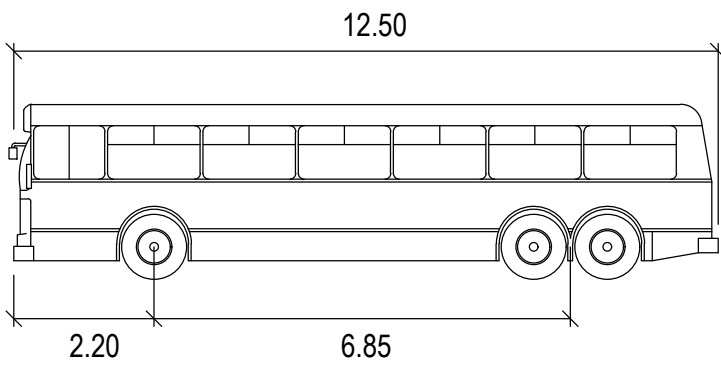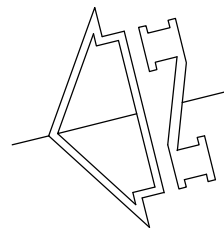

BUS

	metres
Width	: 2.50
Track	: 2.50
Lock to Lock Time	: 6.0
Steering Angle	: 36.6

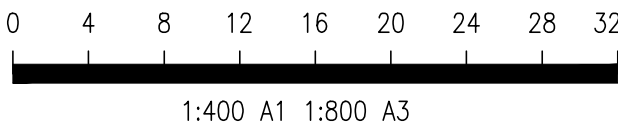

FOR APPROVAL
NOT TO BE USED FOR CONSTRUCTION

Filename: C211.dwg - User: c211 - Plot File Generated: Jun 28, 2024 - 1:54pm

Rev	Description	Eng	Draft	Date
P2	FOR APPROVAL	DM	WW	28.06.24
P1	FOR APPROVAL	DM	WW	08.09.23

Architect
ENVIRONMENTAL PARTNERSHIP (NSW) Pty Ltd
22-36 MOUNTAIN STREET ULTIMO NSW 2007
Phone: (02) 9281 7007
Fax: (02) 9281 7666
www.epnsw.com.au

Civil Engineer


**Structural
Civil
Traffic
Façade**

612 9439 7288 | Level 6, 73 Miller Street, North Sydney, NSW 2060


Project
**WESTLEIGH PARK,
QUARTER SESSIONS ROAD,
HORNSBY**

Sheet Subject
**TURNING PATH PLAN
12.5m RIGID BUS - SHEET 1**

Scale : A1 1:400	Drawn WW	Authorised TM
Job No 201537	Drawing No C211	Revision P2
Plot File Created: Jun 28, 2024 - 1:54pm		

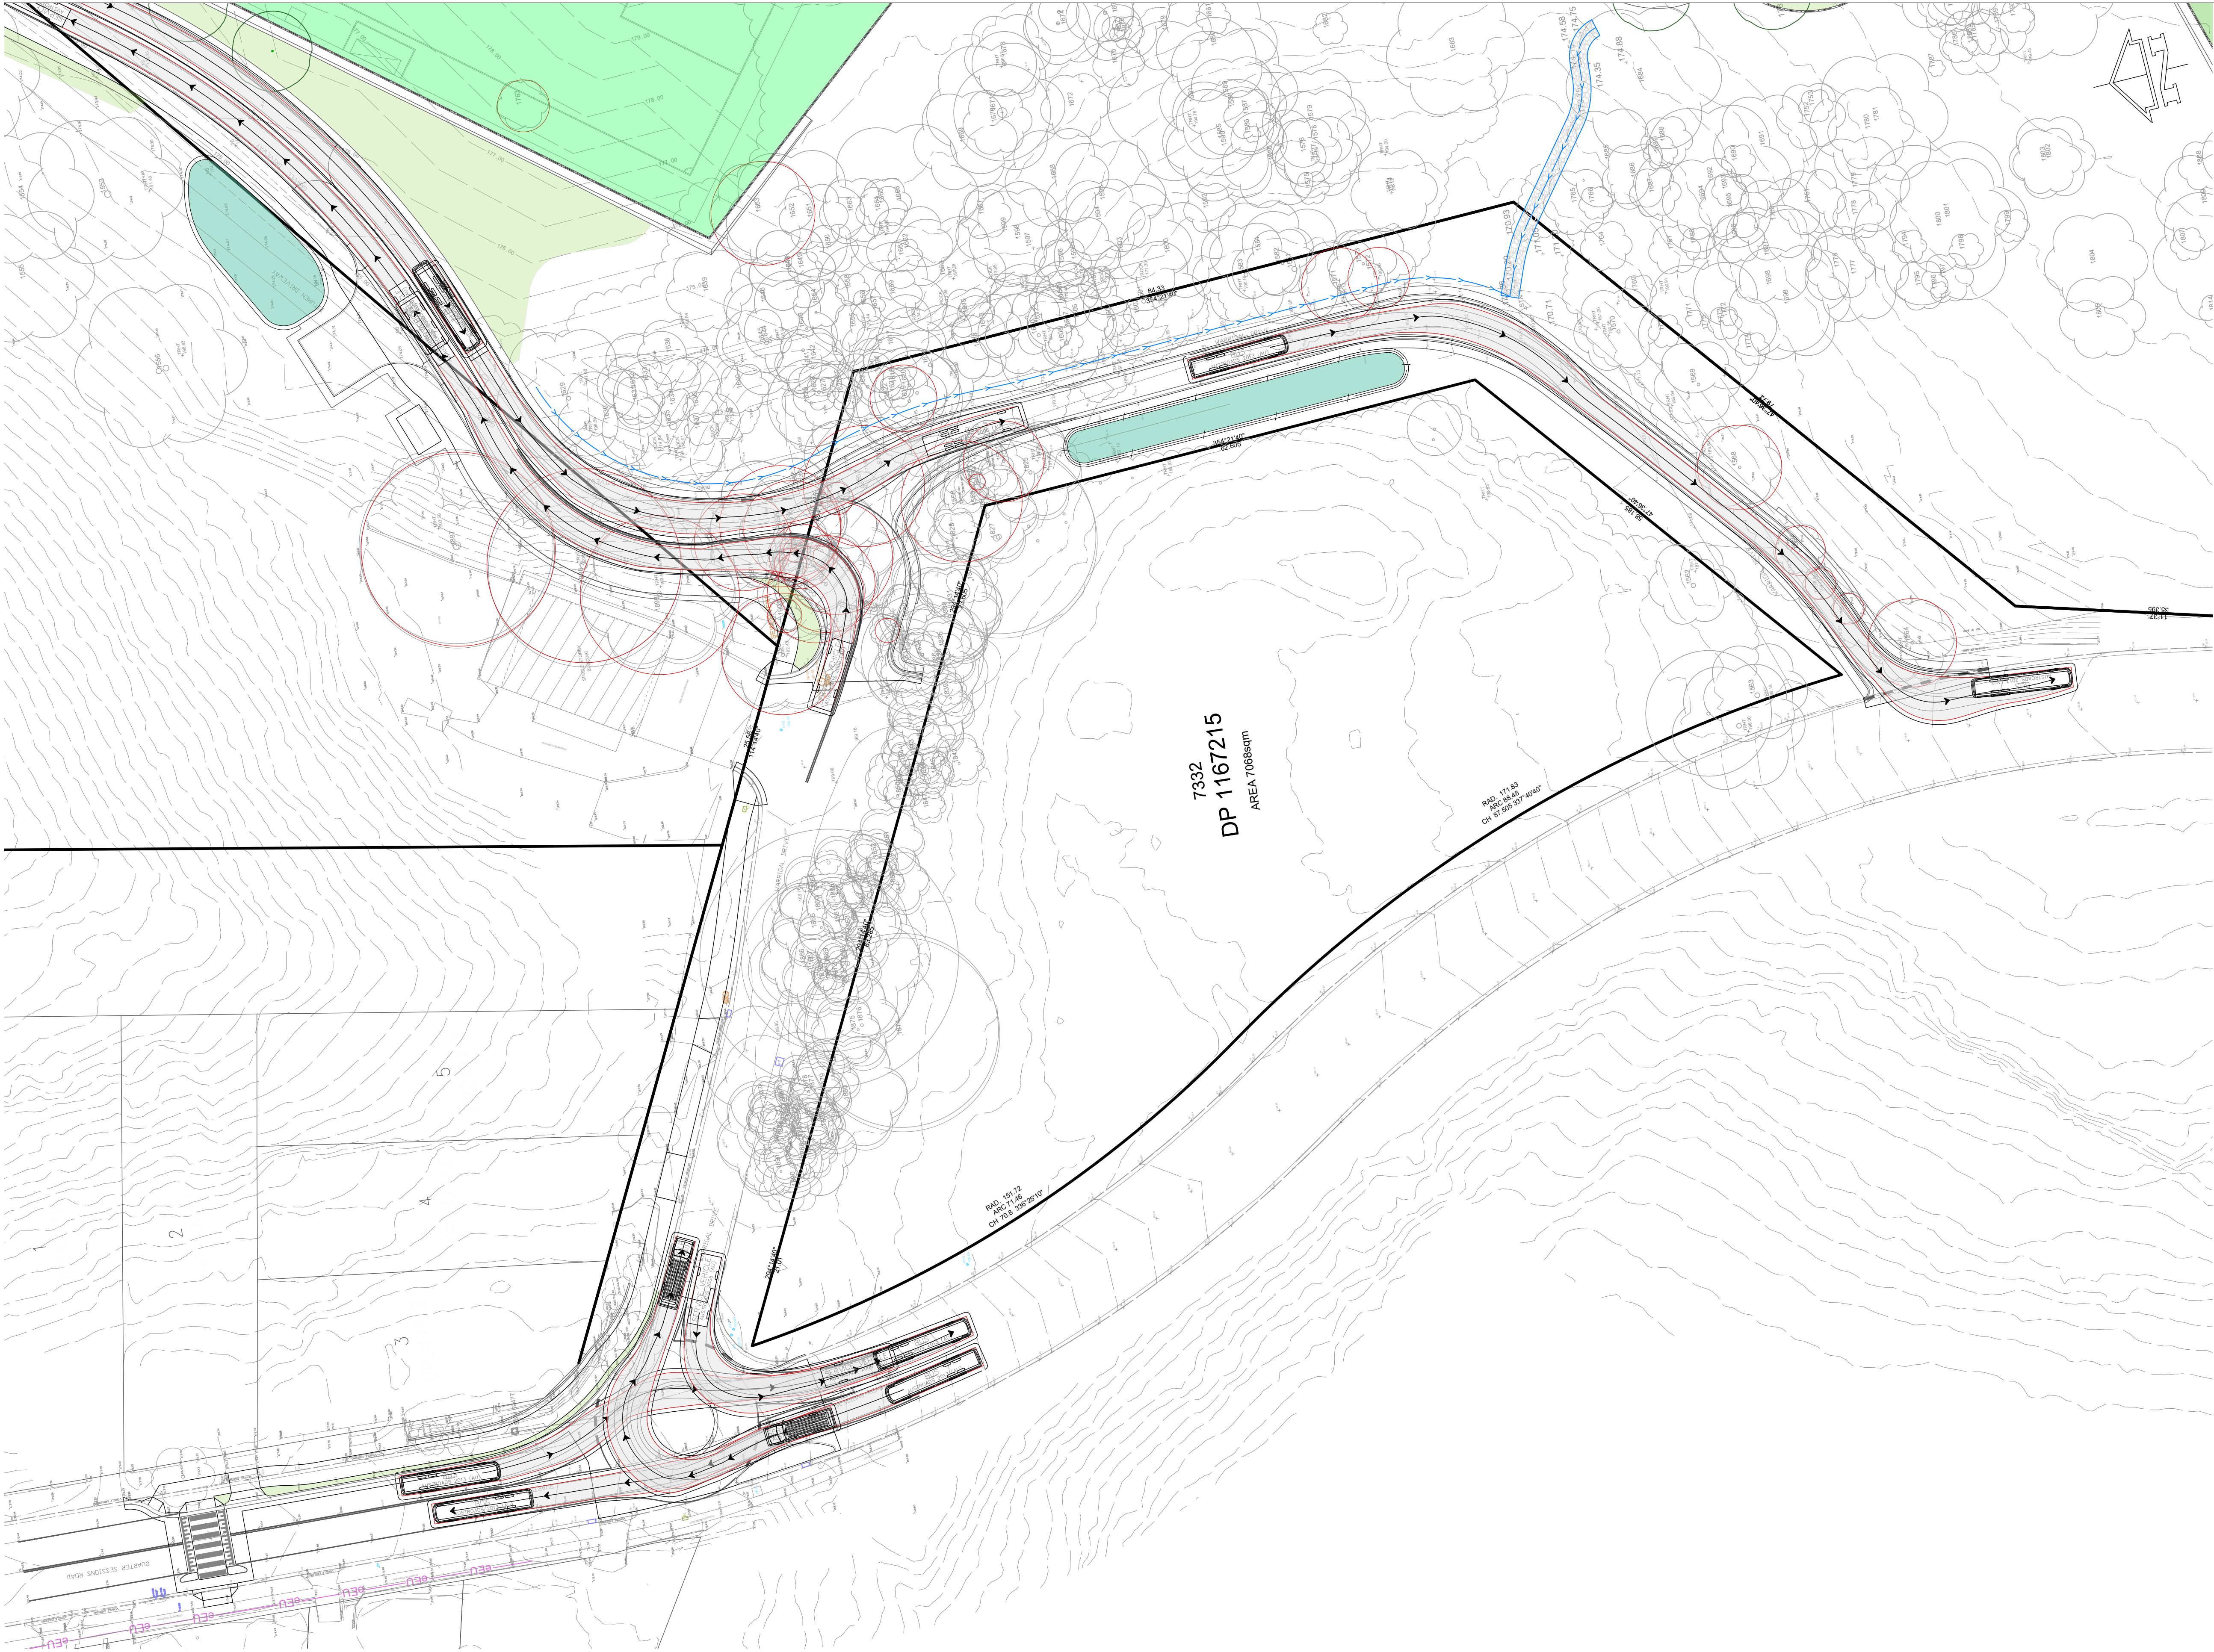


This drawing is copyright and is the property of TAYLOR THOMSON WHITTING (NSW) Pty Ltd and must not be used without authorisation.

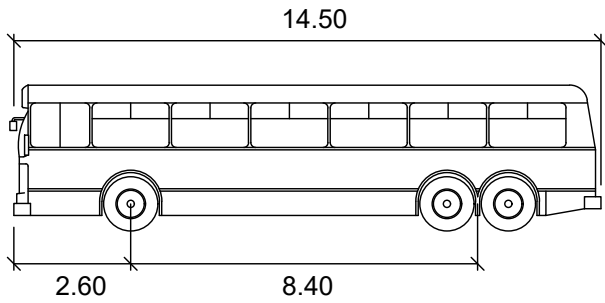


LONG RIGID BUS

	meters
Width	: 2.50
Track	: 2.50
Lock to Lock Time	: 6.0
Steering Angle	: 46.4

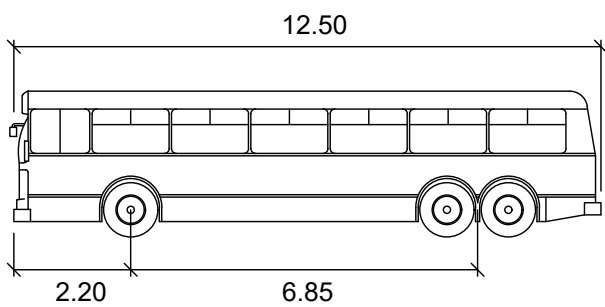


BUS

	meters
Width	: 2.50
Track	: 2.50
Lock to Lock Time	: 6.0
Steering Angle	: 36.6

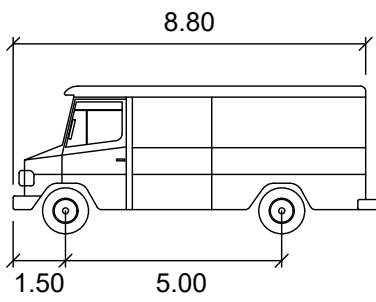


SERVICE VEHICLE

	meters
Width	: 2.50
Track	: 2.50
Lock to Lock Time	: 6.0
Steering Angle	: 38.7

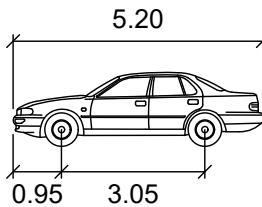

B99

	meters
Width	: 1.94
Track	: 1.84
Lock to Lock Time	: 6.0
Steering Angle	: 33.9

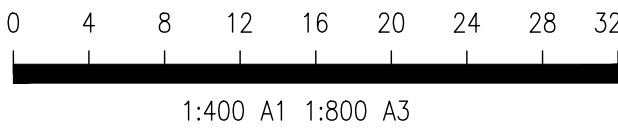

FOR APPROVAL
NOT TO BE USED FOR CONSTRUCTION

Rev	Description	Eng	Draft	Date	Rev	Description	Eng	Draft	Date	Rev	Description	Eng	Draft	Date
P2	FOR APPROVAL	DM	WW	28.06.24										
P1	FOR APPROVAL	DM	WW	08.09.23										


Architect
**ENVIRONMENTAL PARTNERSHIP
(NSW) Pty Ltd**
22-36 MOUNTAIN STREET ULTIMO NSW 2007
Phone: (02) 9281 7007
Fax: (02) 9281 7666
www.epnsw.com.au

Civil Engineer
TTW **Structural
Civil
Traffic
Façade**
612 9439 7288 | Level 6, 73 Miller Street, North Sydney, NSW 2060


Project
**WESTLEIGH PARK,
QUARTER SESSIONS ROAD,
HORNSBY**

Sheet Subject
**TURNING PATH PLAN
12.5m RIGID BUS - SHEET 2**

Scale : A1 1:400	Drawn WW	Authorised TM
Job No 201537	Drawing No C212	Revision P2

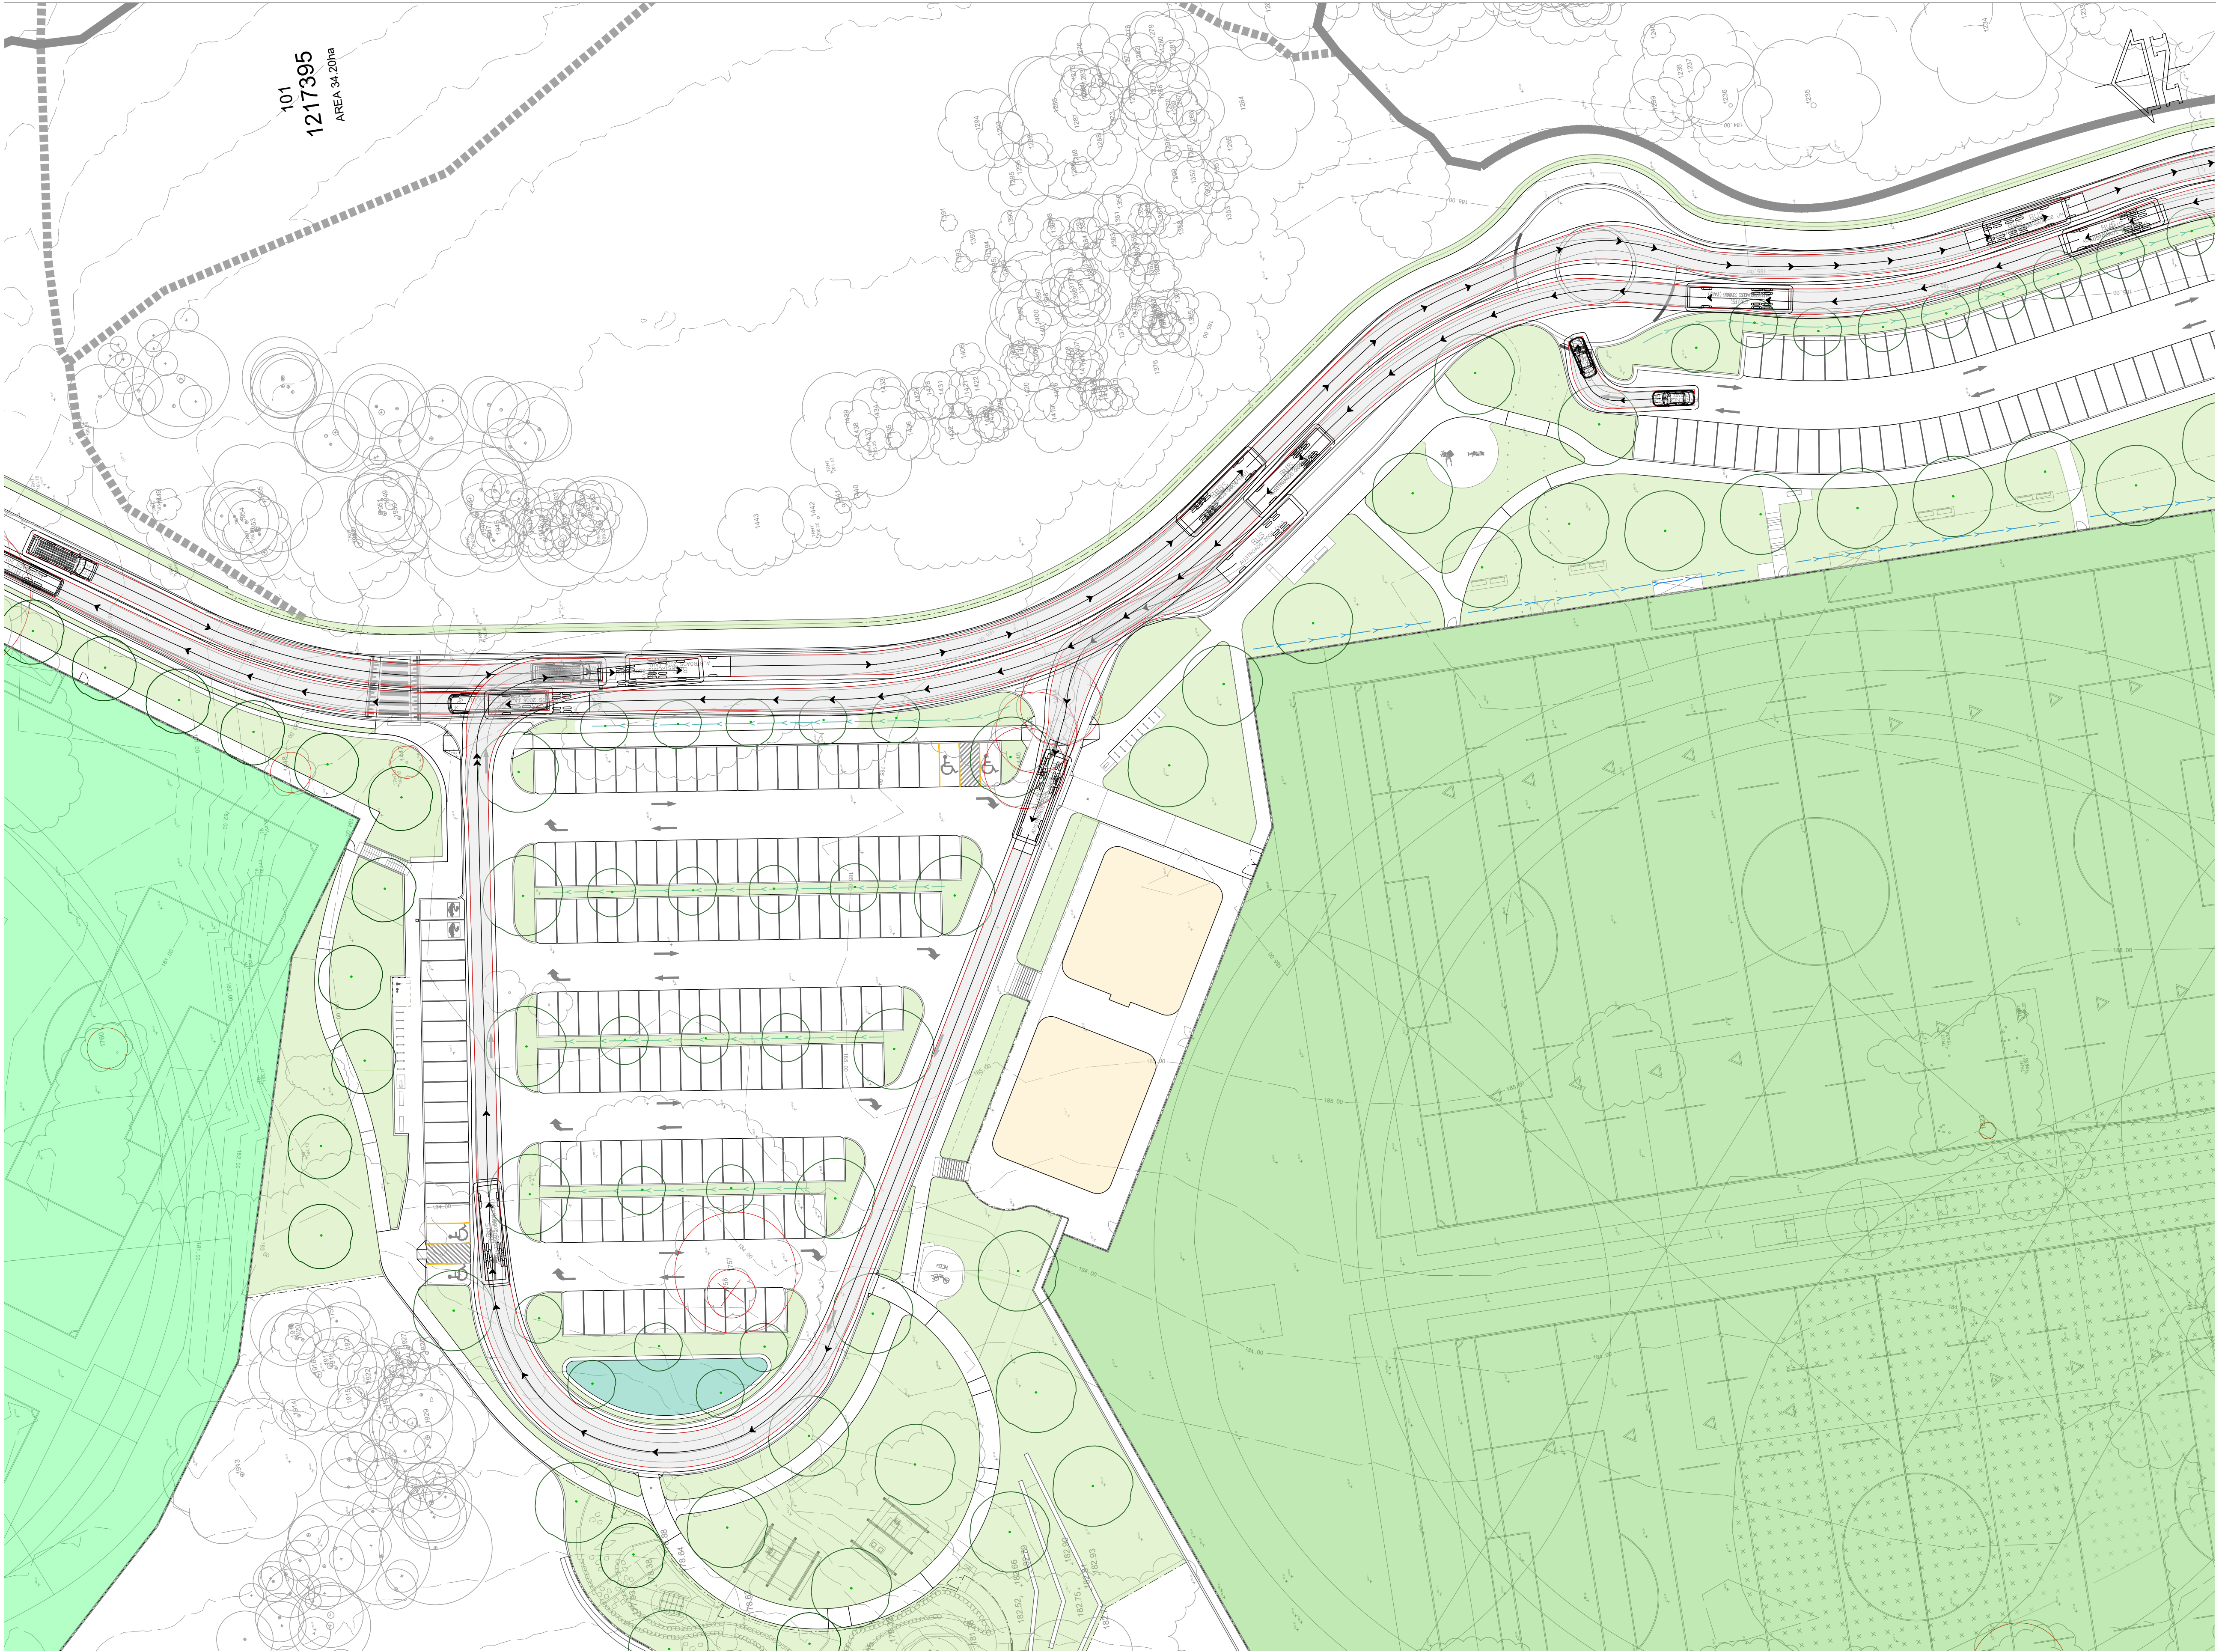


This drawing is copyright and is the property of TAYLOR THOMSON WHITTING (NSW) Pty Ltd and must not be used without authorisation.

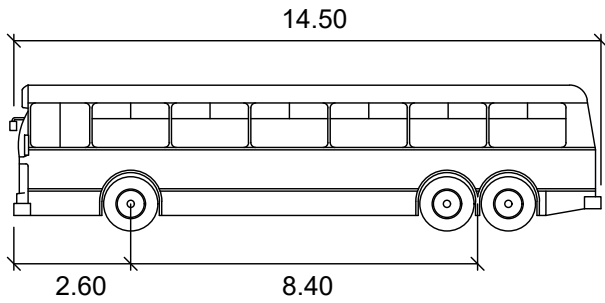


LONG RIGID BUS

	meters
Width	: 2.50
Track	: 2.50
Lock to Lock Time	: 6.0
Steering Angle	: 46.4

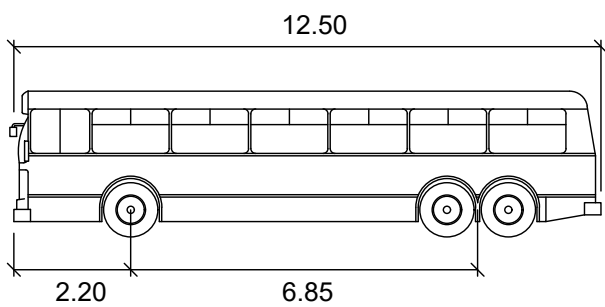


BUS

	meters
Width	: 2.50
Track	: 2.50
Lock to Lock Time	: 6.0
Steering Angle	: 36.6

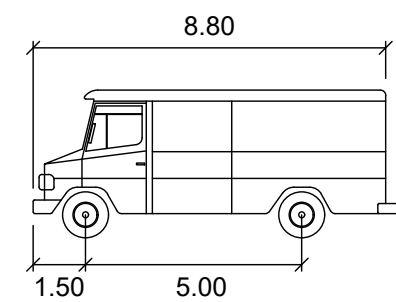


SERVICE VEHICLE

	meters
Width	: 2.50
Track	: 2.50
Lock to Lock Time	: 6.0
Steering Angle	: 38.7

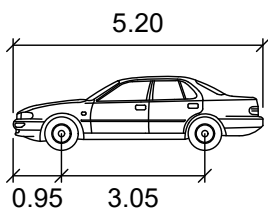

B99

	meters
Width	: 1.94
Track	: 1.84
Lock to Lock Time	: 6.0
Steering Angle	: 33.9

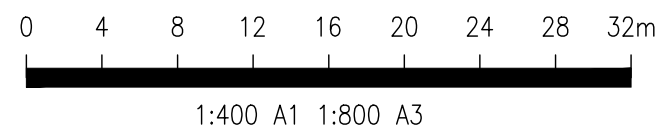

FOR APPROVAL
NOT TO BE USED FOR CONSTRUCTION

Rev	Description	Eng	Draft	Date	Rev	Description	Eng	Draft	Date	Rev	Description	Eng	Draft	Date
P2	FOR APPROVAL	DM	WW	28.06.24										
P1	FOR APPROVAL	DM	WW	08.09.23										


Architect
**ENVIRONMENTAL PARTNERSHIP
(NSW) Pty Ltd**
22-36 MOUNTAIN STREET ULTIMO NSW 2007
Phone: (02) 9281 7007
Fax: (02) 9281 7666
www.epnsw.com.au

Civil Engineer
TTW **Structural
Civil
Traffic
Façade**
612 9439 7288 | Level 6, 73 Miller Street, North Sydney, NSW 2060


Project
**WESTLEIGH PARK,
QUARTER SESSIONS ROAD,
HORNSBY**

Sheet Subject
**TURNING PATH PLAN
SHEET 3**


Scale	Drawn	Authorised
A1 1:400	WW	TM
Job No	Drawing No	Revision
201537	C213	P2

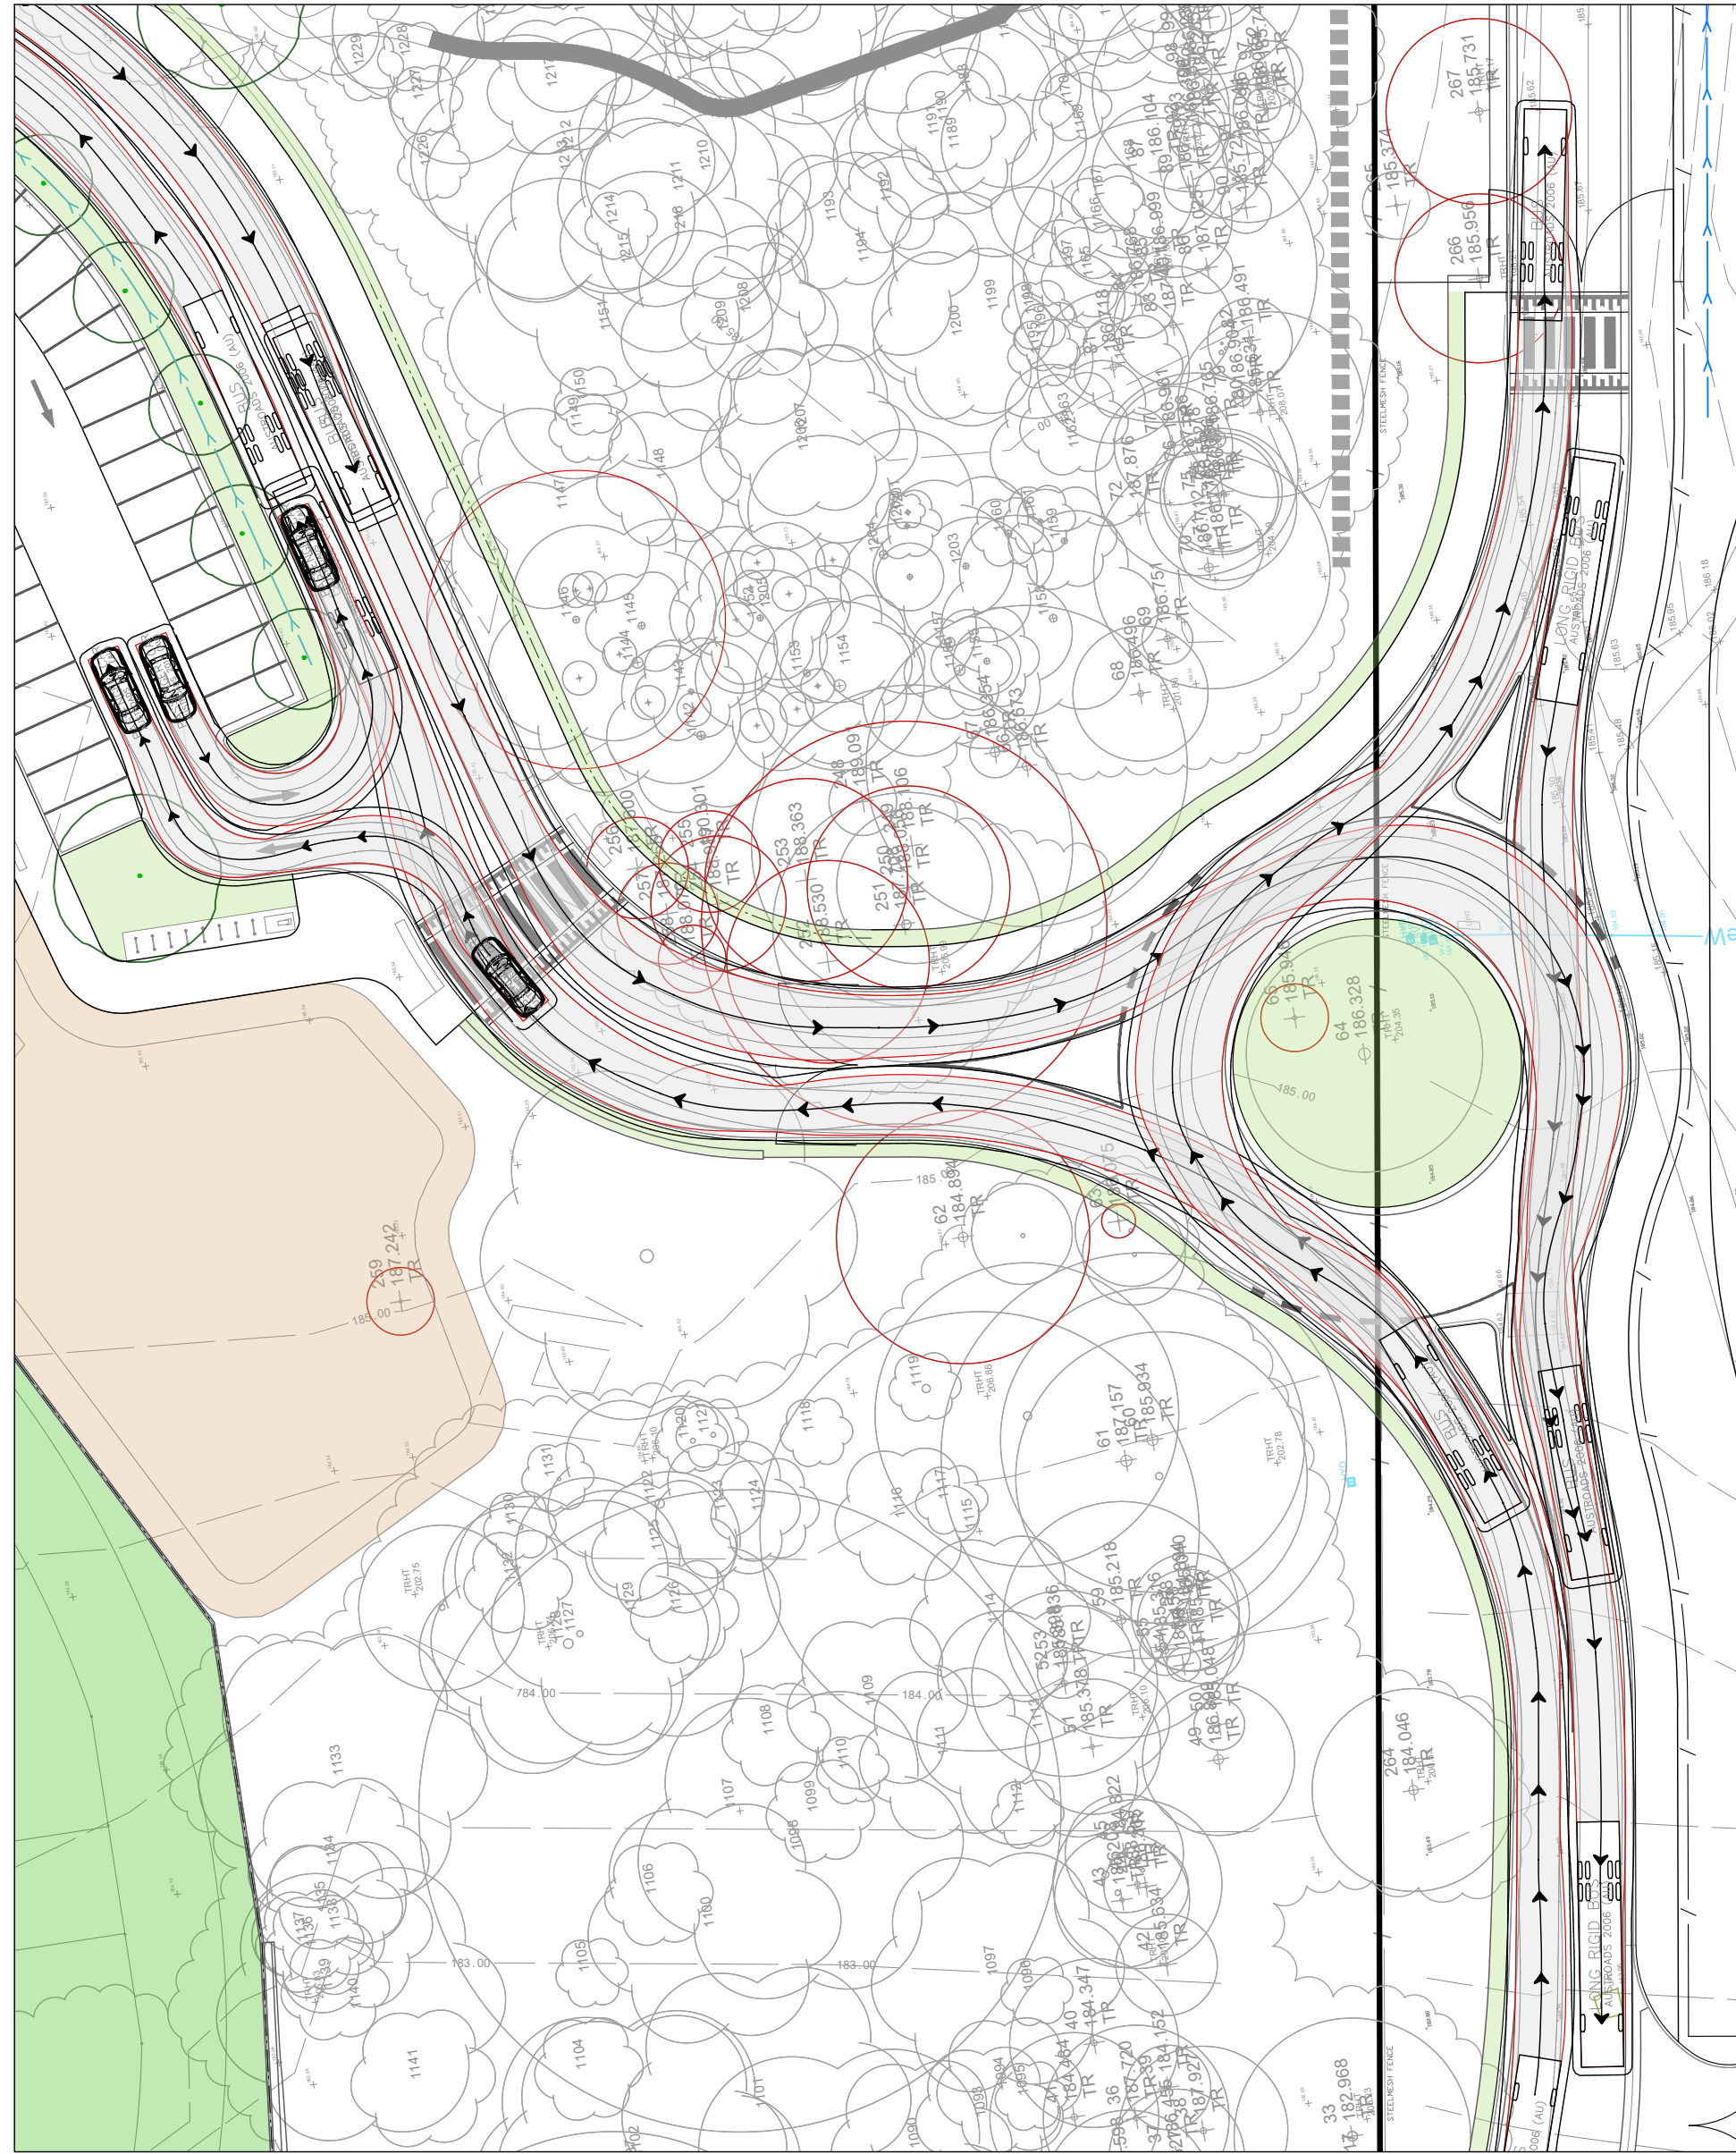


SEFTON ROAD EXTENSION - SOUTH GATE ROUNDABOUT

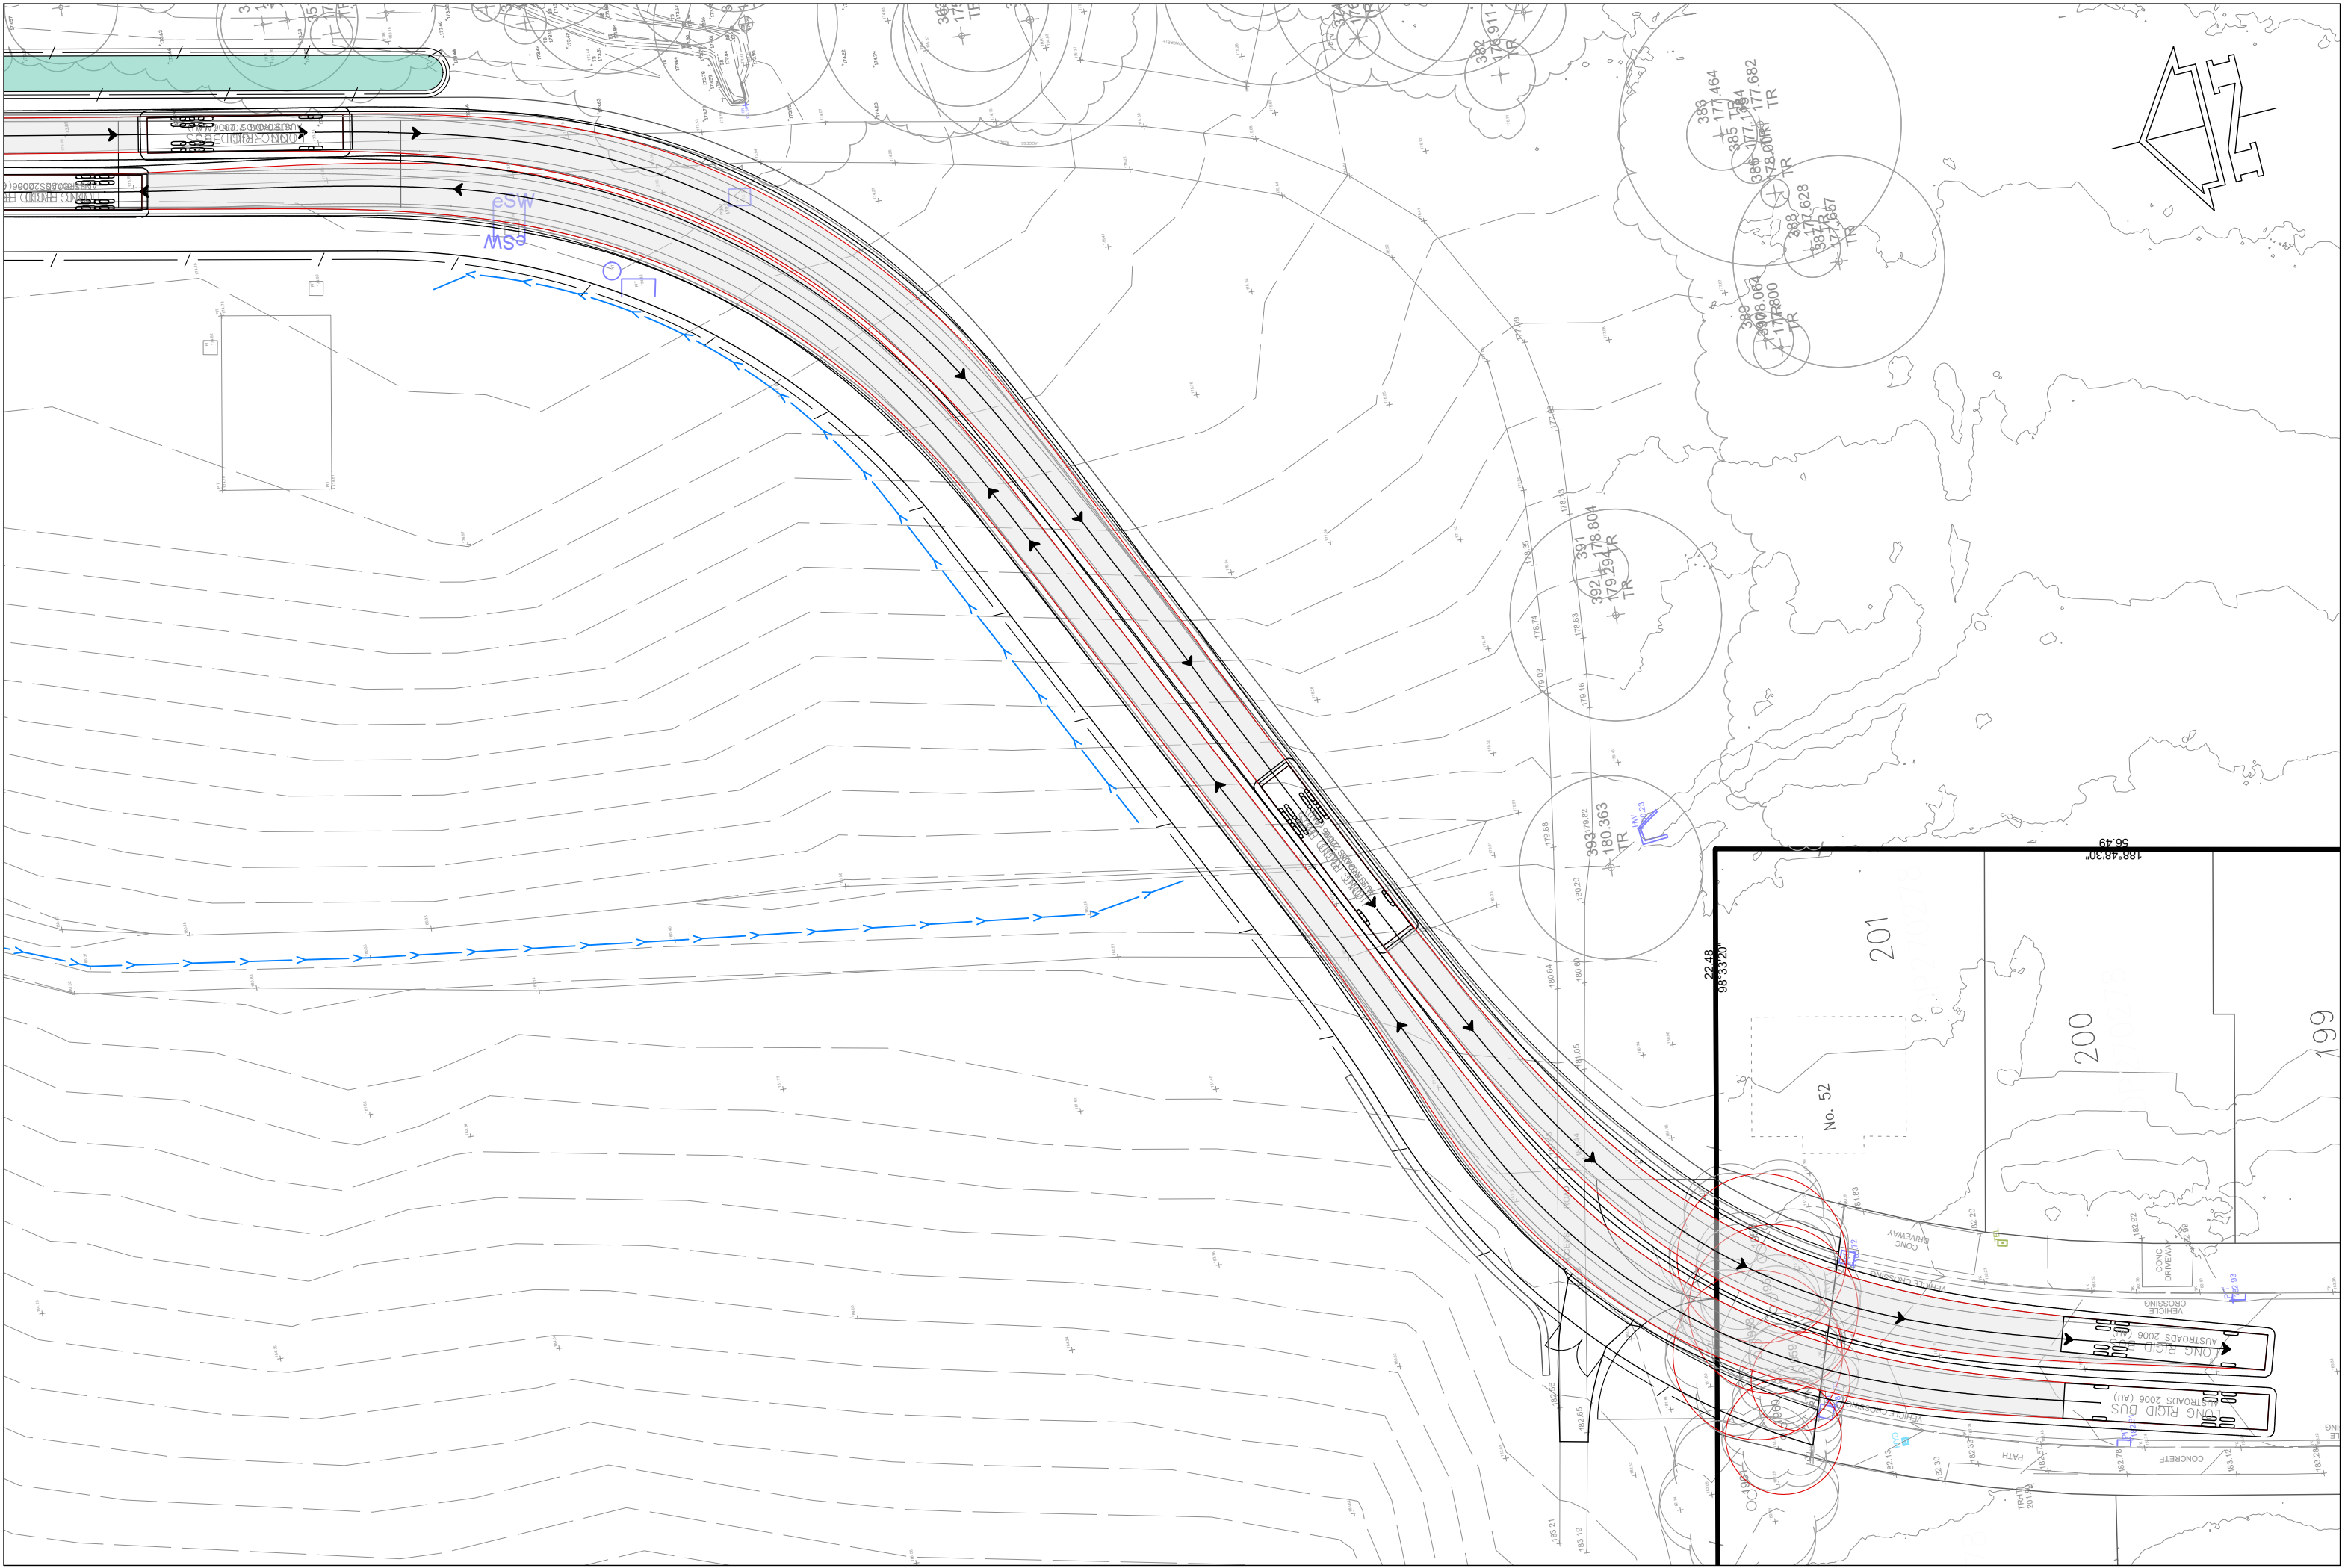


SEFTON ROAD EXTENSION - SOUTH GATE ROUNDABOUT

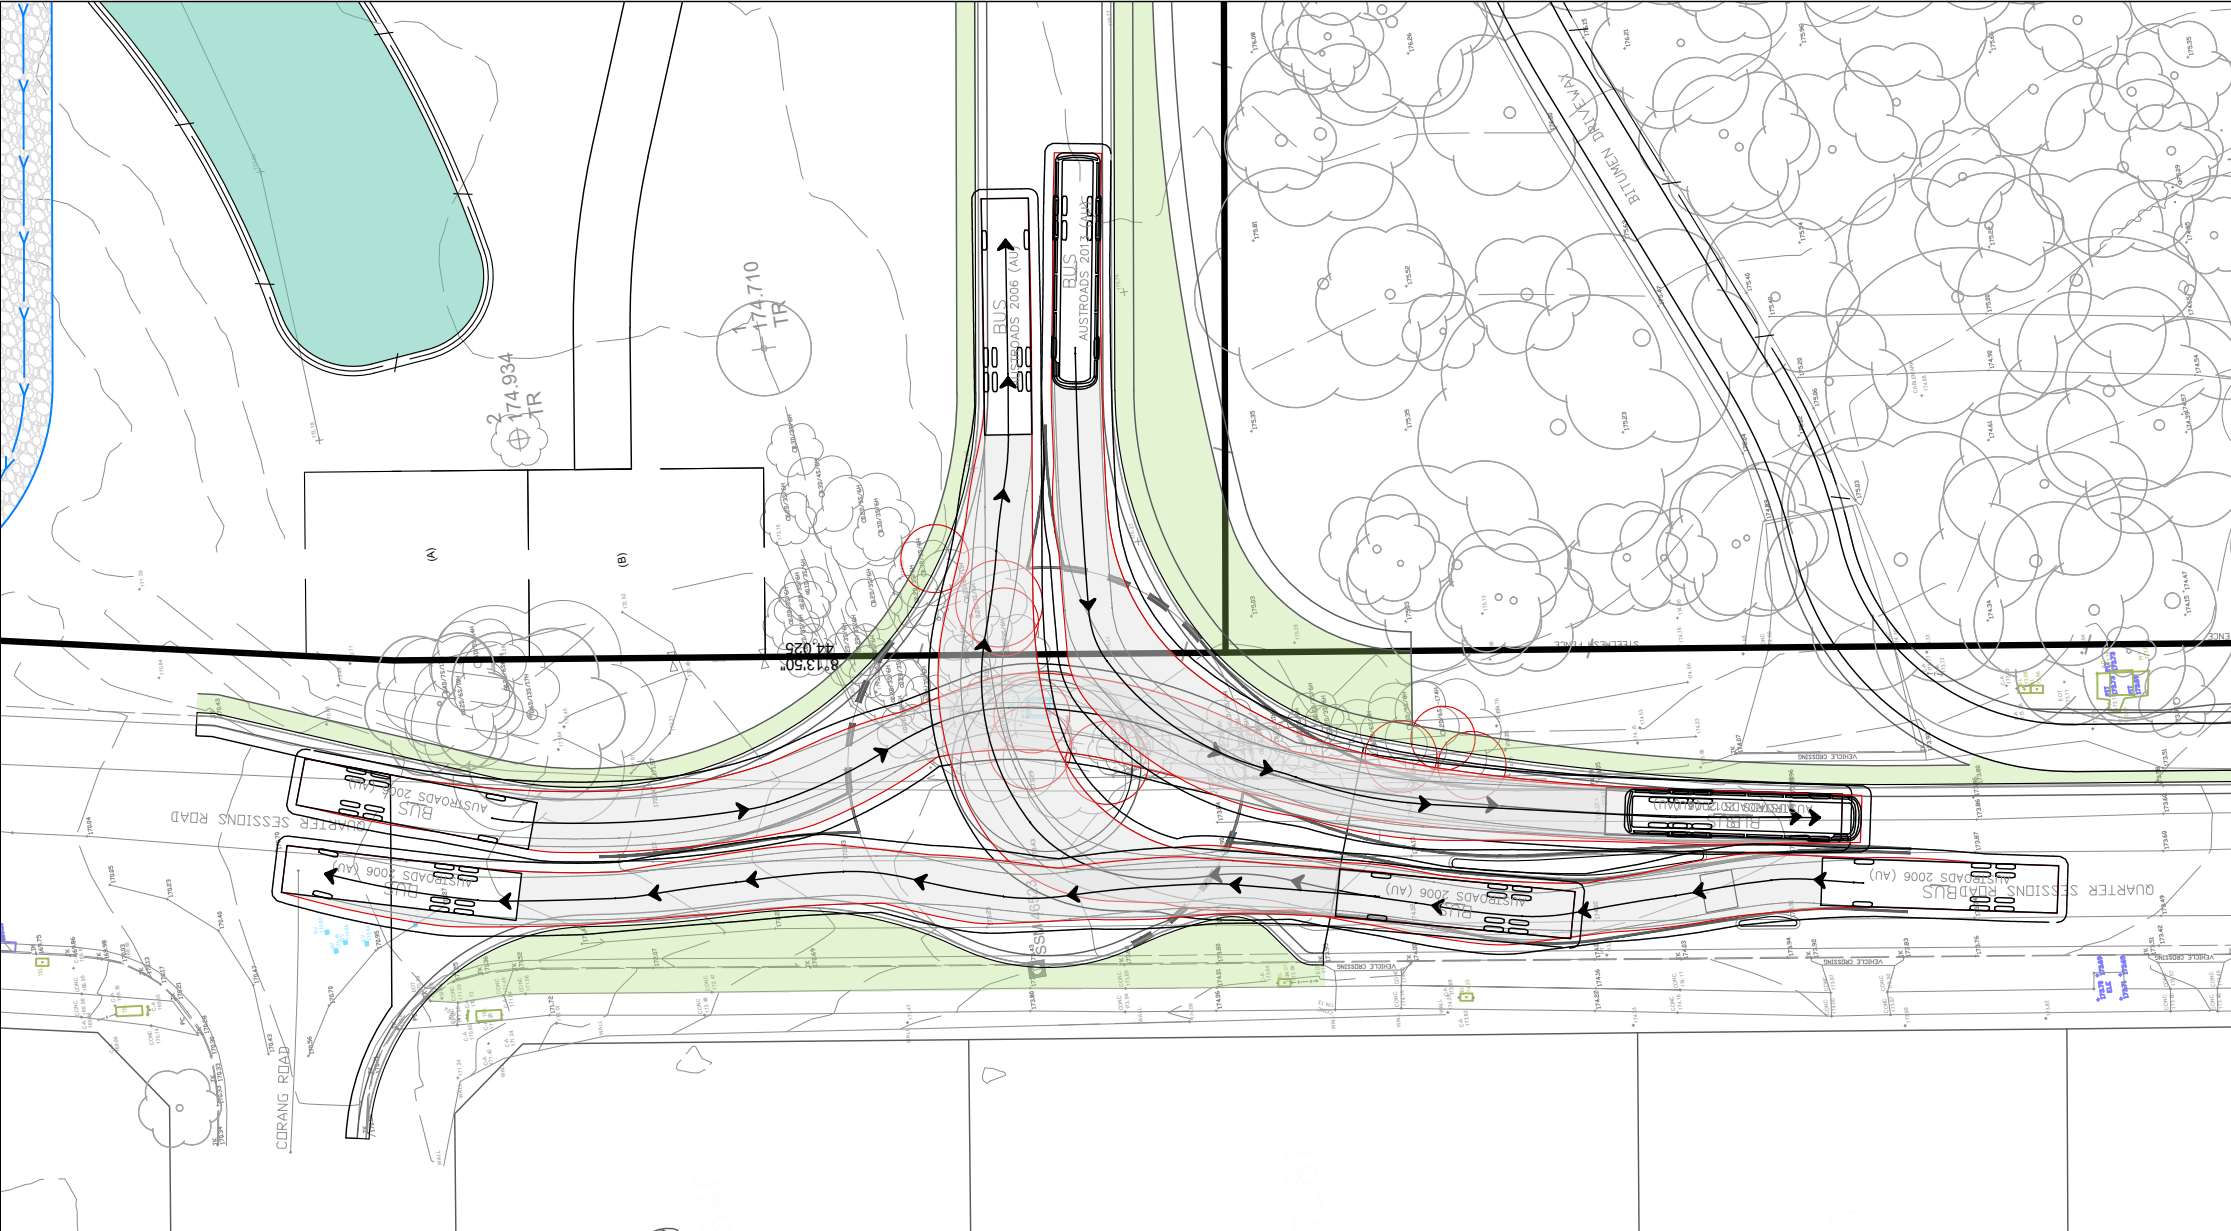

QUARTER SESSIONS ROAD & SEFTON ROAD EXTENSION ROUNDABOUT

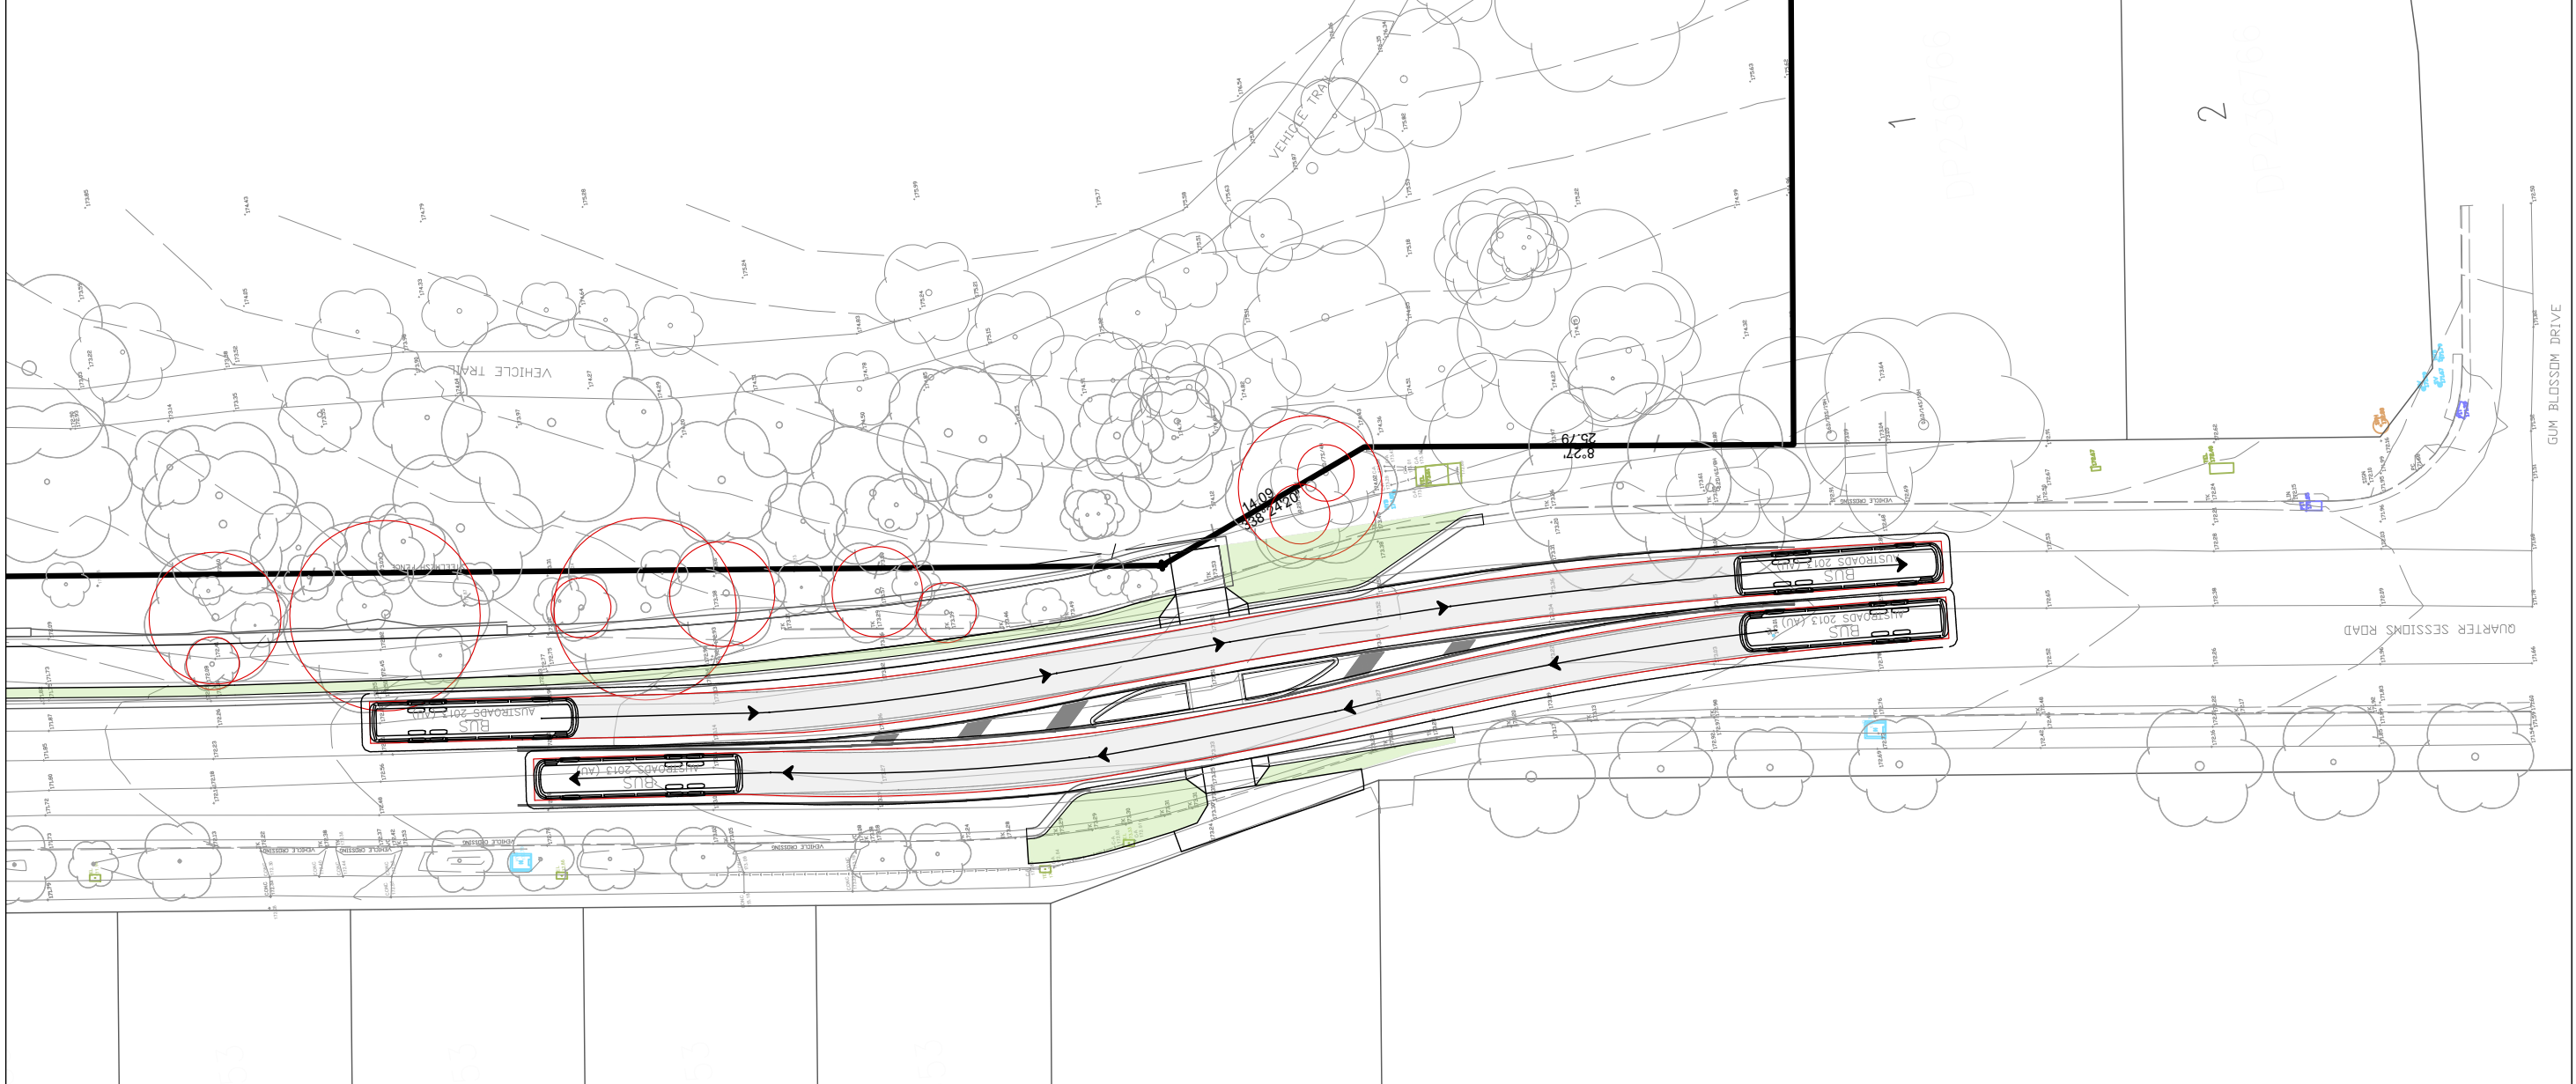


QUARTER SESSIONS ROAD - RUDDOCK PARK REFUGE ISLAND CROSSING

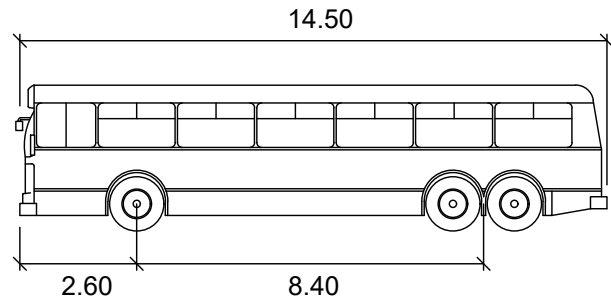


LONG RIGID BUS

	meters
Width	: 2.50
Track	: 2.50
Lock to Lock Time	: 6.0
Steering Angle	: 46.4

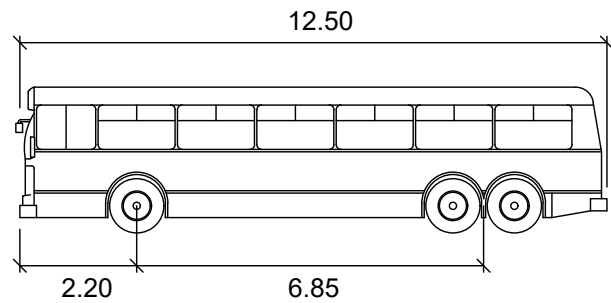


BUS

	meters
Width	: 2.50
Track	: 2.50
Lock to Lock Time	: 6.0
Steering Angle	: 36.6

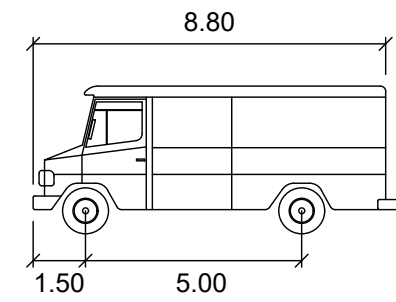

SERVICE VEHICLE

	meters
Width	: 2.50
Track	: 2.50
Lock to Lock Time	: 6.0
Steering Angle	: 38.7

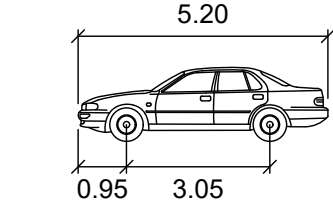

B99

	meters
Width	: 1.94
Track	: 1.84
Lock to Lock Time	: 6.0
Steering Angle	: 33.9

Rev	Description	Eng	Draft	Date	Rev	Description	Eng	Draft	Date	Rev	Description	Eng	Draft	Date
P2	FOR APPROVAL	DM	WW	26.06.24										
P1	FOR APPROVAL	DM	WW	08.09.23										

Architect
ENVIRONMENTAL PARTNERSHIP
(NSW) Pty Ltd
22-36 MOUNTAIN STREET ULTIMO NSW 2007
Phone: (02) 9281 7007
Fax: (02) 9281 7666
www.epnsw.com.au

Civil Engineer
TTW **Structural Civil Traffic Façade**
612 9439 7288 | Level 6, 73 Miller Street, North Sydney, NSW 2060


Project
WESTLEIGH PARK,
QUARTER SESSIONS ROAD,
HORNSBY

Sheet Subject
TURNING PATH PLAN
SHEET 4

Scale : A1 1:400	Drawn WW	Authorised TM
Job No 201537	Drawing No C214	Revision P2




ACHIEVED SIGHT DISTANCE


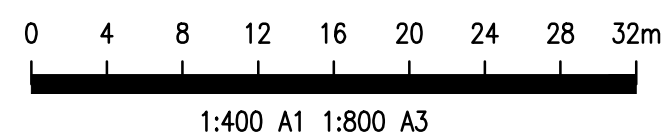
[illegible]



CIRCULATING ROADWAY SIGHT DISTANCE

ACHIEVED SIGHT DISTANCE

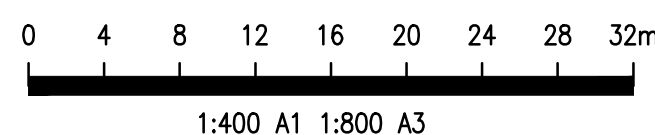[illegible]

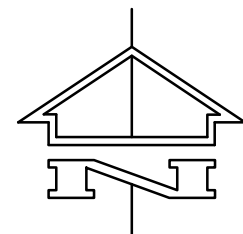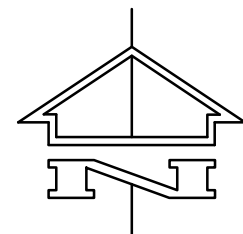

Sheet Subject	Scale : A1 1:200, 1:400	Drawn ARW	Authorised TM
SIGNAGE & LINEMARKING PLAN SHEET 3 OF 4	Job No	Drawing No	Revision
	201537	C303	P1
	Plot File Created: Jul 02, 2024 - 3:33pm		

										Architect	Civil Engineer	Project	Sheet Subject	Scale : A1	Drawn	Authorised
										ENVIRONMENTAL PARTNERSHIP (NSW) Pty Ltd		WESTLEIGH PARK, QUARTER SESSIONS ROAD, HORNSBY	SIGNAGE & LINEMARKING PLAN SHEET 3 OF 4	1:200, 1:400	ARW	TM
										22-36 MOUNTAIN STREET ULTIMO NSW 2007						
										Phone: (02) 9281 7007						
										Fax: (02) 9281 7666						
										www.epnsw.com.au	612 9439 7288 Level 6, 73 Miller Street, North Sydney, NSW 2060					
P1 FOR APPROVAL										DM	WW	02.07.24				
Rev. Description										Epn	Draft	Date	Rev. Description	Epn	Draft	Date

Job No		Drawing No		Revision	
201537		C303		P1	
Plot File Created: Jul 02, 2024 - 3:33pm					

