


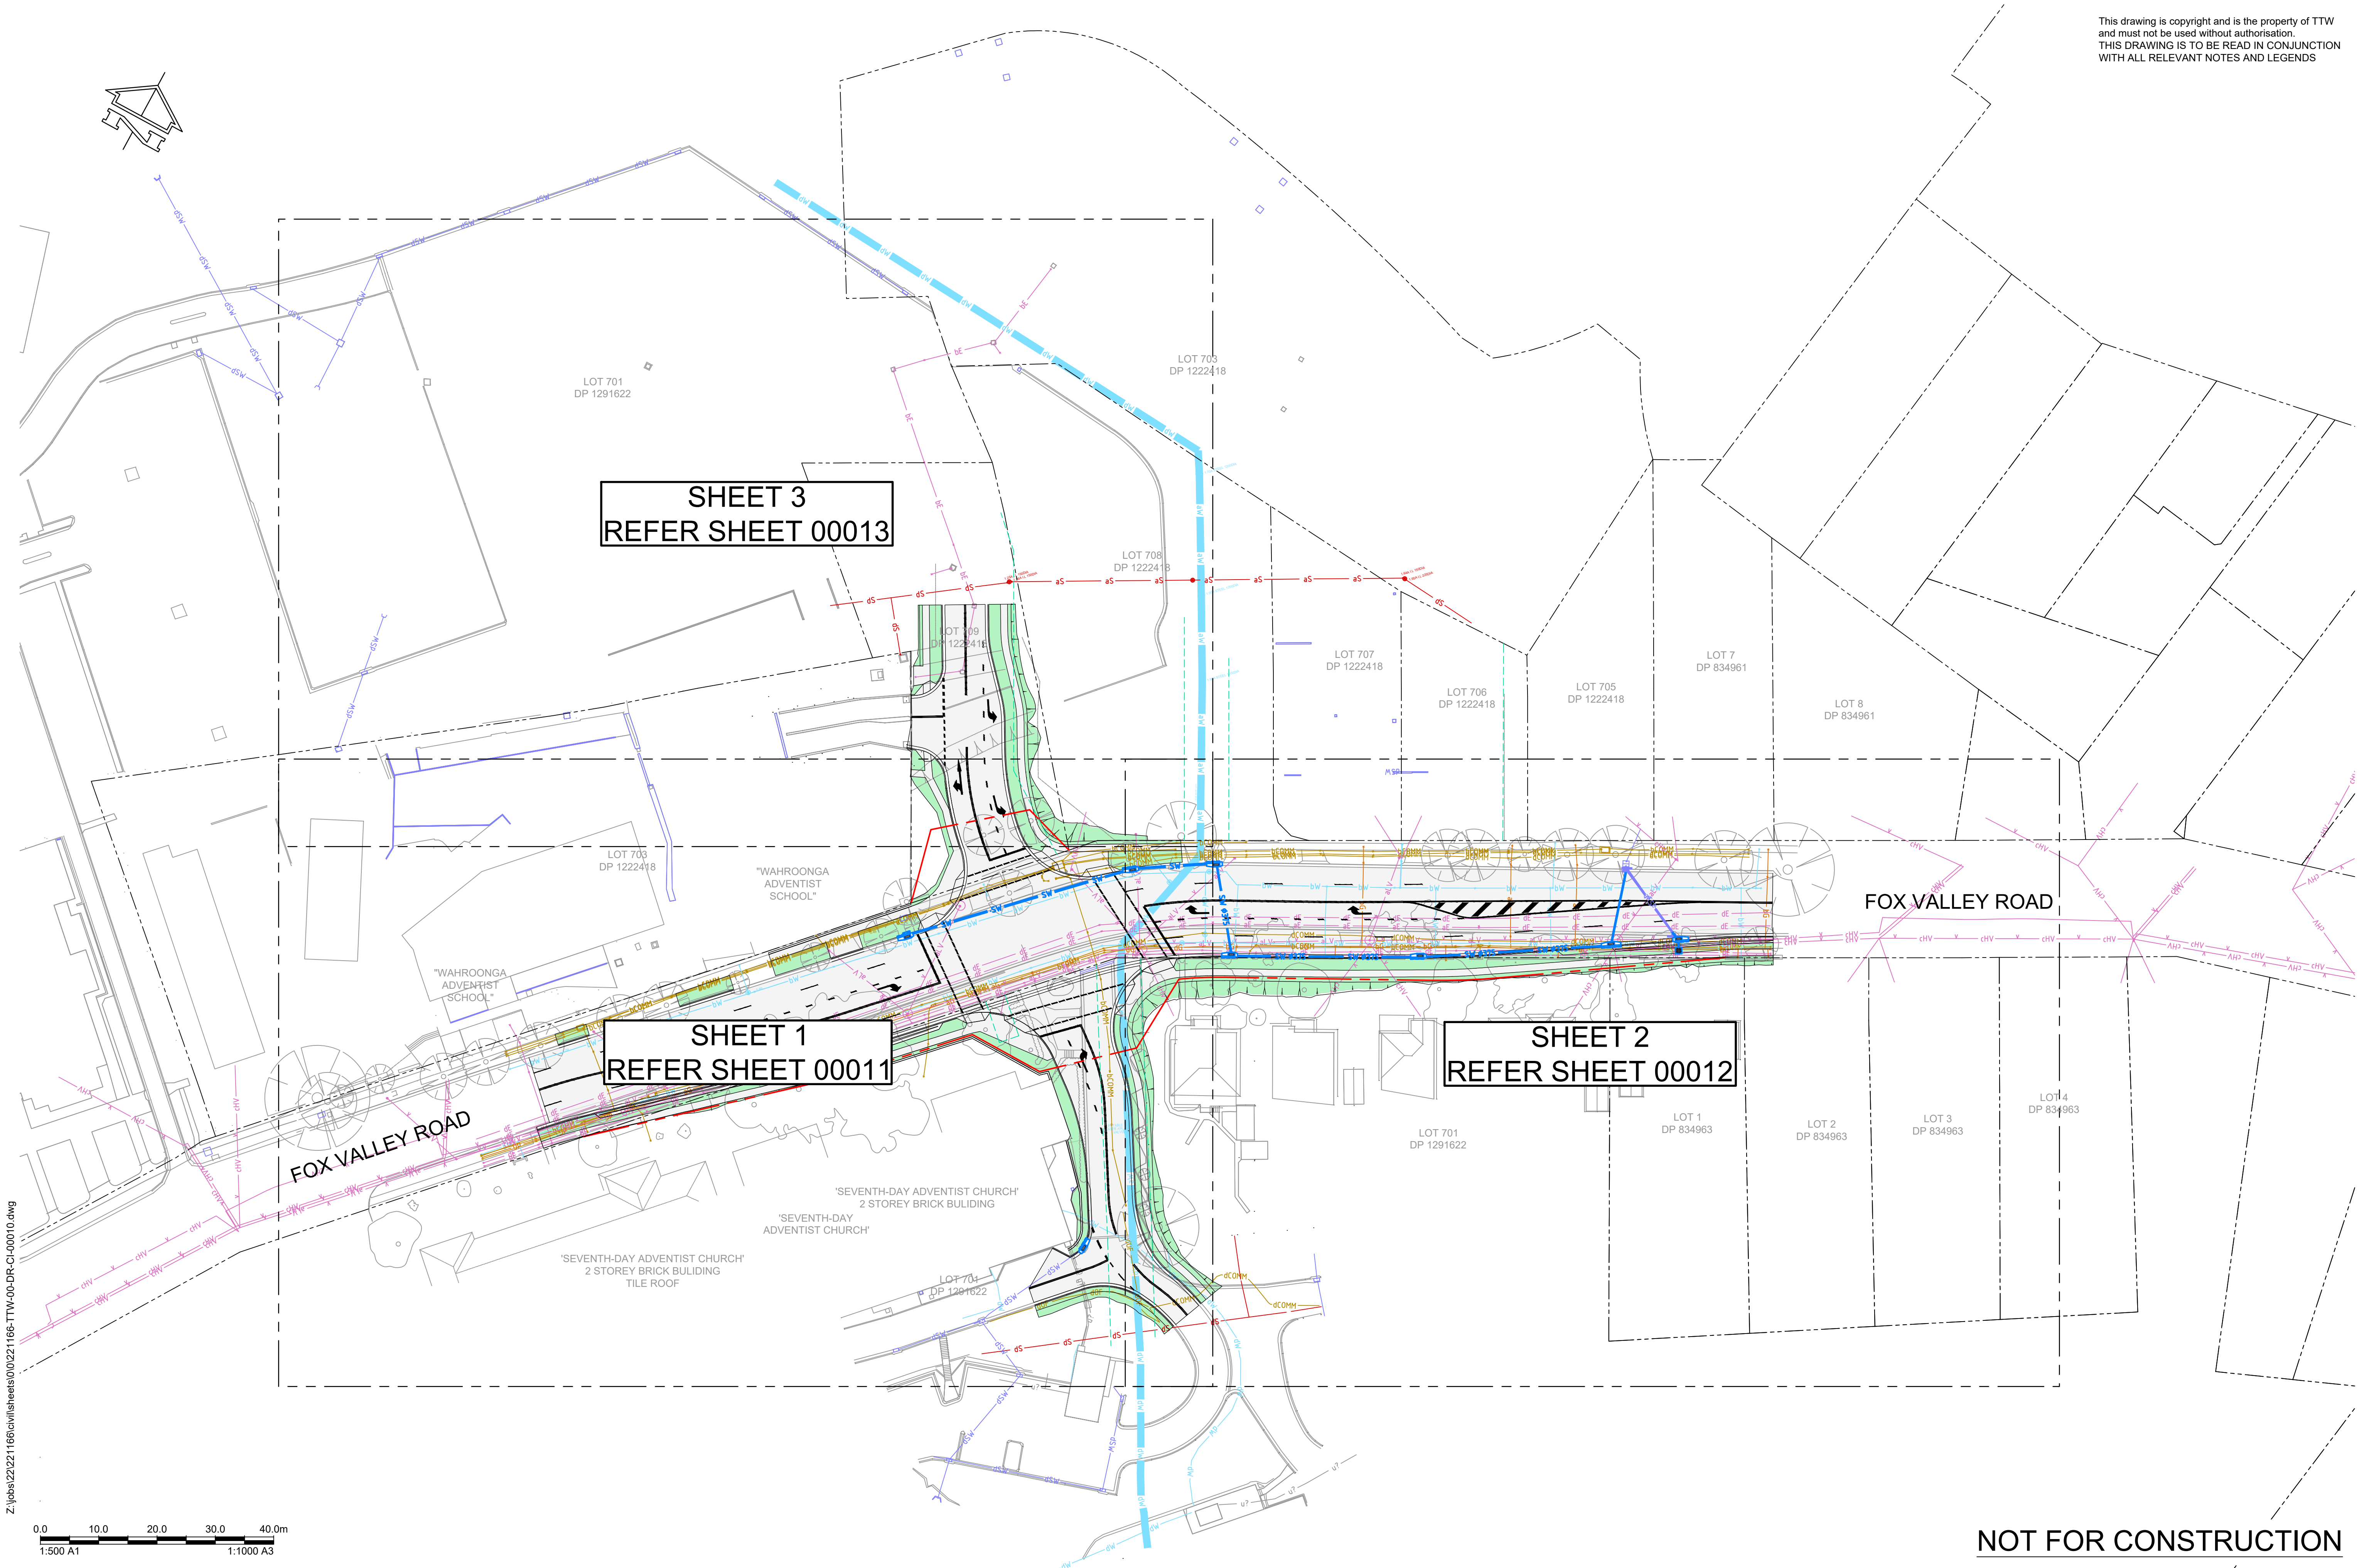

Z:\jobs\221166\civil\sheets\000221166-TTW-00-DR-CI-00010.dwg

E	ISSUE FOR APPROVAL	CG	ES	16.01.2025			
D	ISSUE FOR APPROVAL	CG	ES	17.12.2024			
C	MINOR AMENDMENTS	CG	ES	18.11.2024			
B	FOR REVIEW	CG	ES	08.11.2024			
A	ISSUE FOR SYDNEY WATER	CG	SS	23.08.2024			
Rev	Description	Eng	Draft	Date	Rev	Description	Eng



Project: SYDNEY ADVENTIST HOSPITAL WAHROONGA INTERSECTION WORKS

Drawing Title: GENERAL KEY PLAN

NOT FOR CONSTRUCTION

Scale at A1	Drawn	Designed	Approved
1:500	ES	CG	TM
Project No	Originator	Zone	Type
221166-TTW-00-DR-CI-00010-E			
17.01.2025	9:43 AM		