


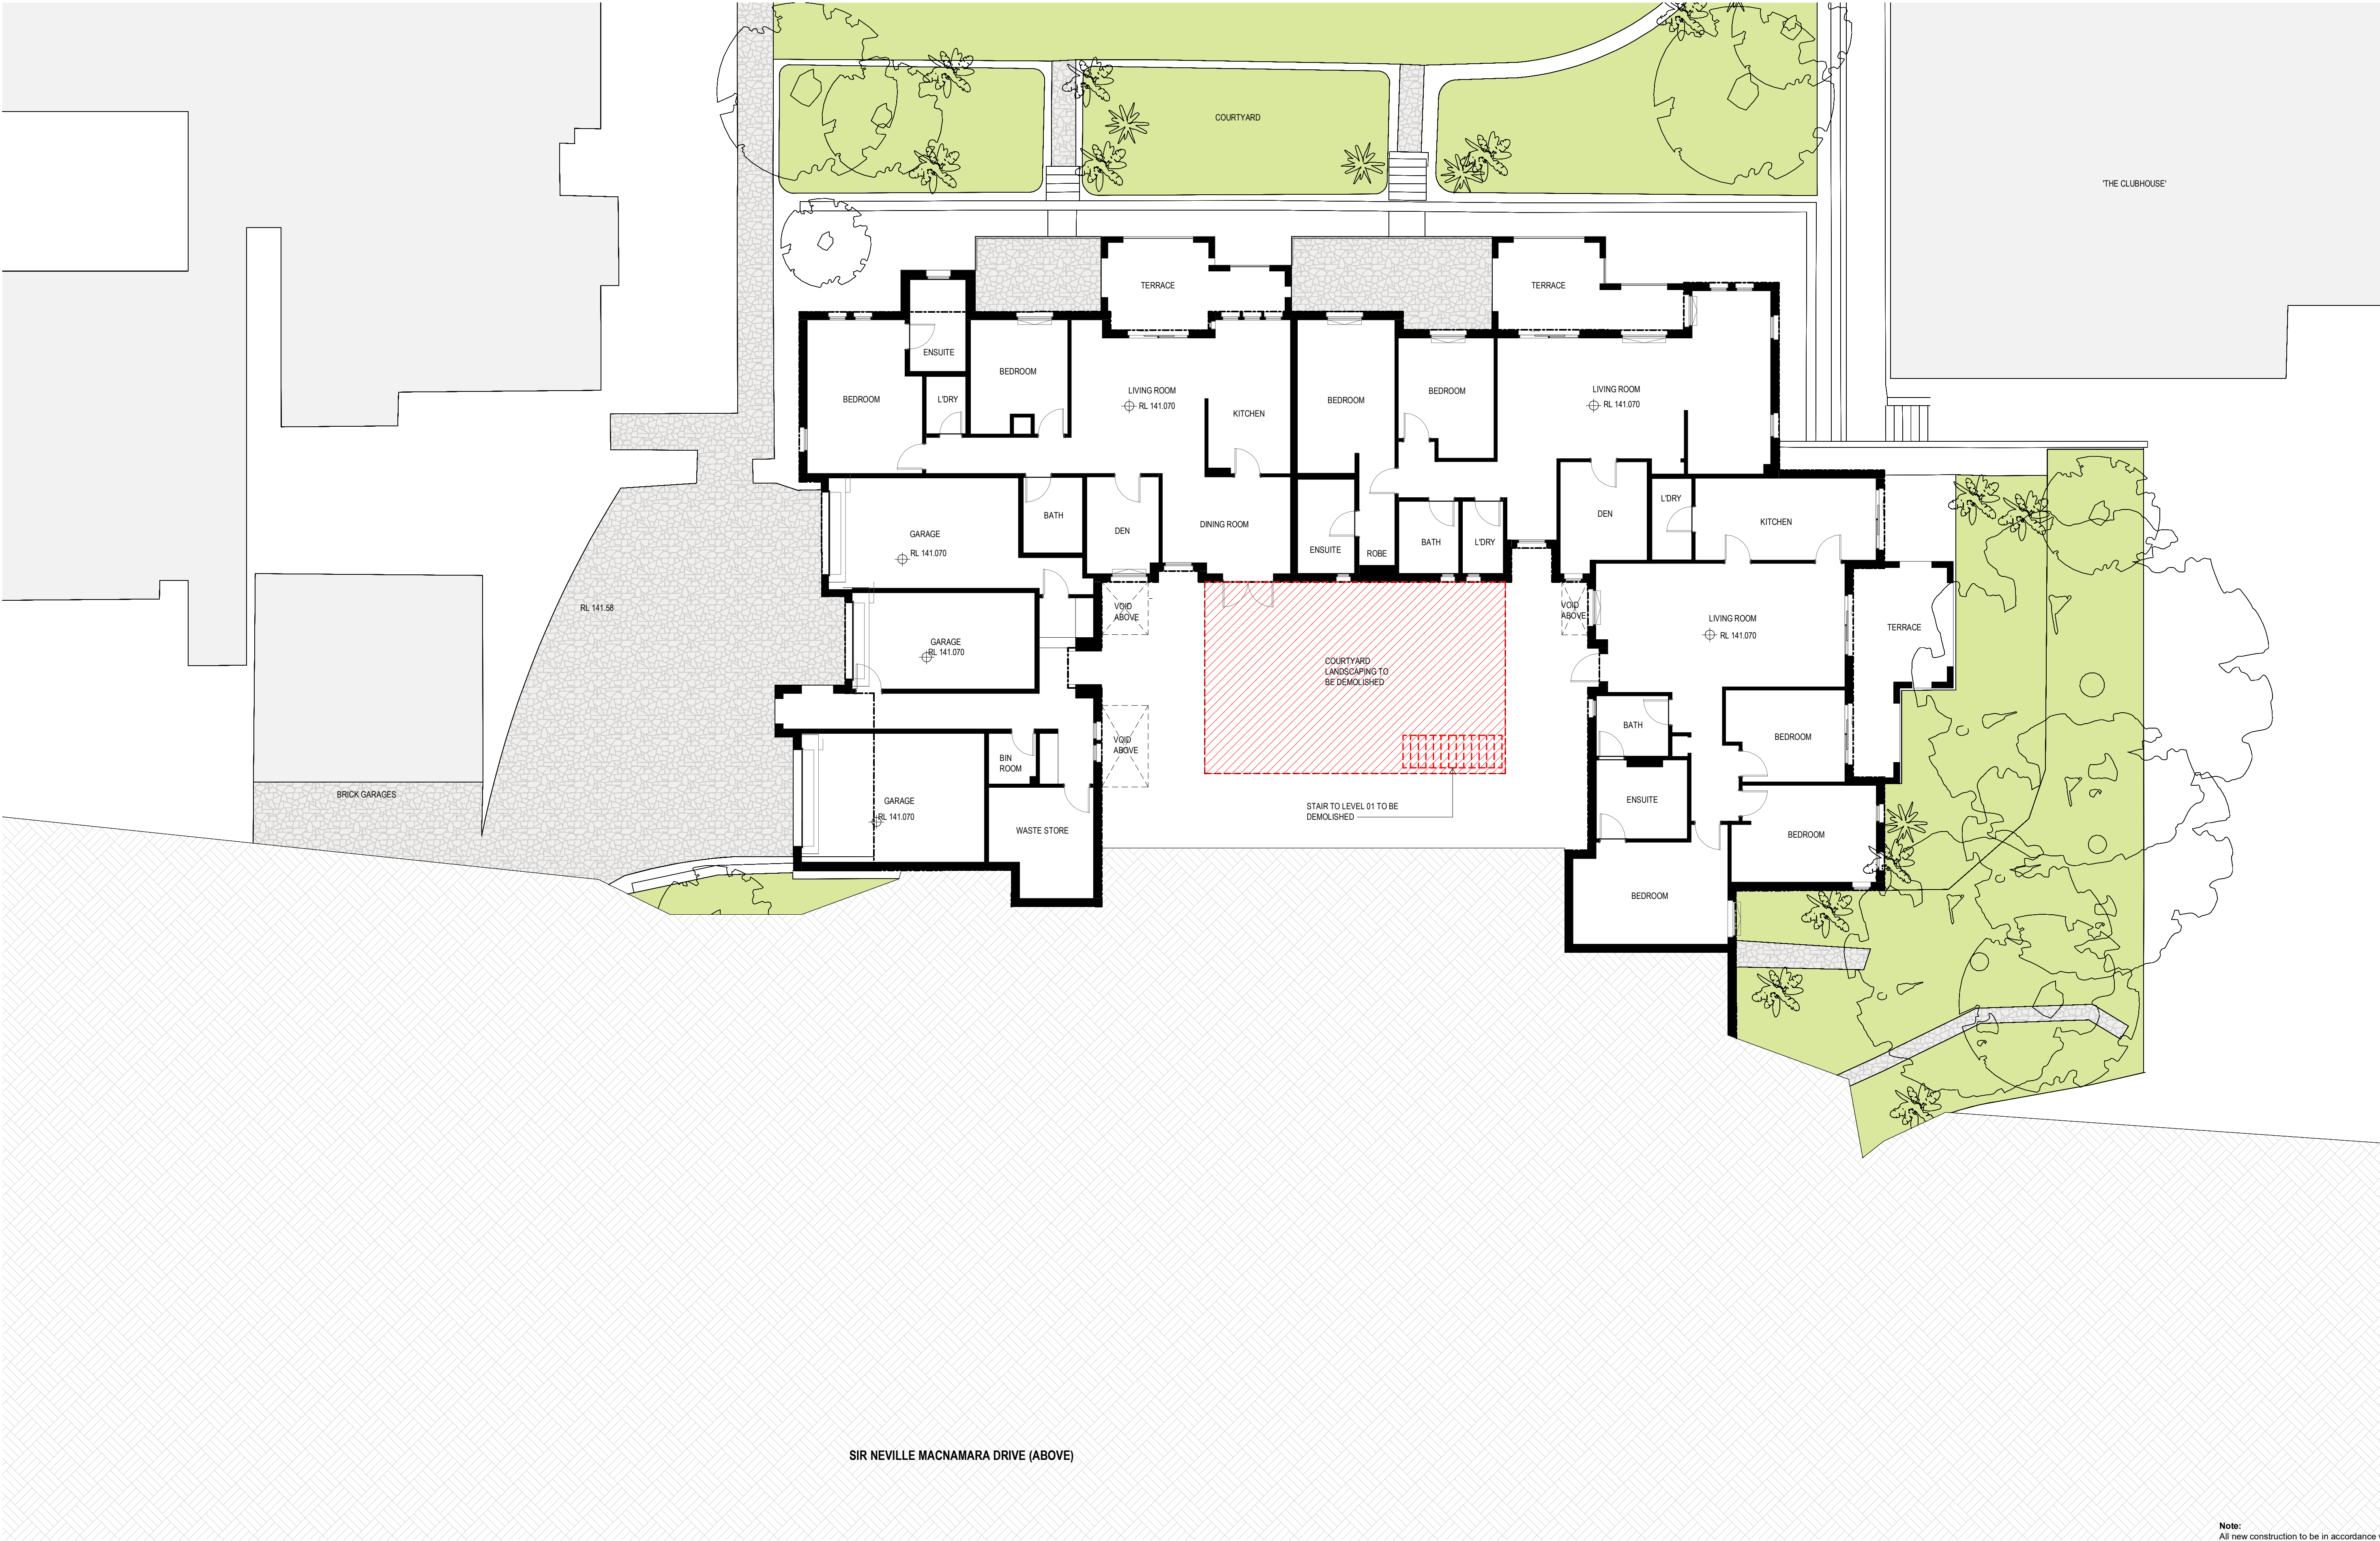

DEVELOPMENT APPLICATION

Revisions / P1 26.06.2024 DRAFT Drawing Set
A 22.11.2024 DA ISSUE

TD
SM

- ZONE OF NEW WORKS
- EXISTING ELEMENTS TO BE REMOVED / DEMOLISHED
- EXISTING ELEMENTS TO BE RETAINED
- NEW ELEMENTS

Project / LDK The Landings

440 Bobbin Head Road
North Turramurra, NSW, 2074

Disclaimer: Rothe Lowman Property Pty. Ltd. retains all common law, statutory law and other rights including copyright and intellectual property rights in respect of this document. The recipient indemnifies Rothe Lowman Property Pty. Ltd. against all claims resulting from use of this document for any purpose other than its intended use, unauthorized changes or reuse of the document on other projects without the permission of Rothe Lowman Property Pty. Ltd. Under no circumstance shall transfer of this document be deemed a sale or constitute a transfer of the license to use this document. ABN 76 005 783 997

Drawing / Demolition Plan - Level
00

Project No / 224074

Author / SV

Scale: @ A1 / 1 : 100

Drawing No. / DA00.04


A



Note:
All new construction to be in accordance with BAL 19
Bushfire Construction, as per AS3959:2009
"Construction of Buildings in Bushfire Prone Areas".

rothelowman

Brisbane, Gold Coast,
Melbourne, Perth, Sydney
www.rothelowman.com.au

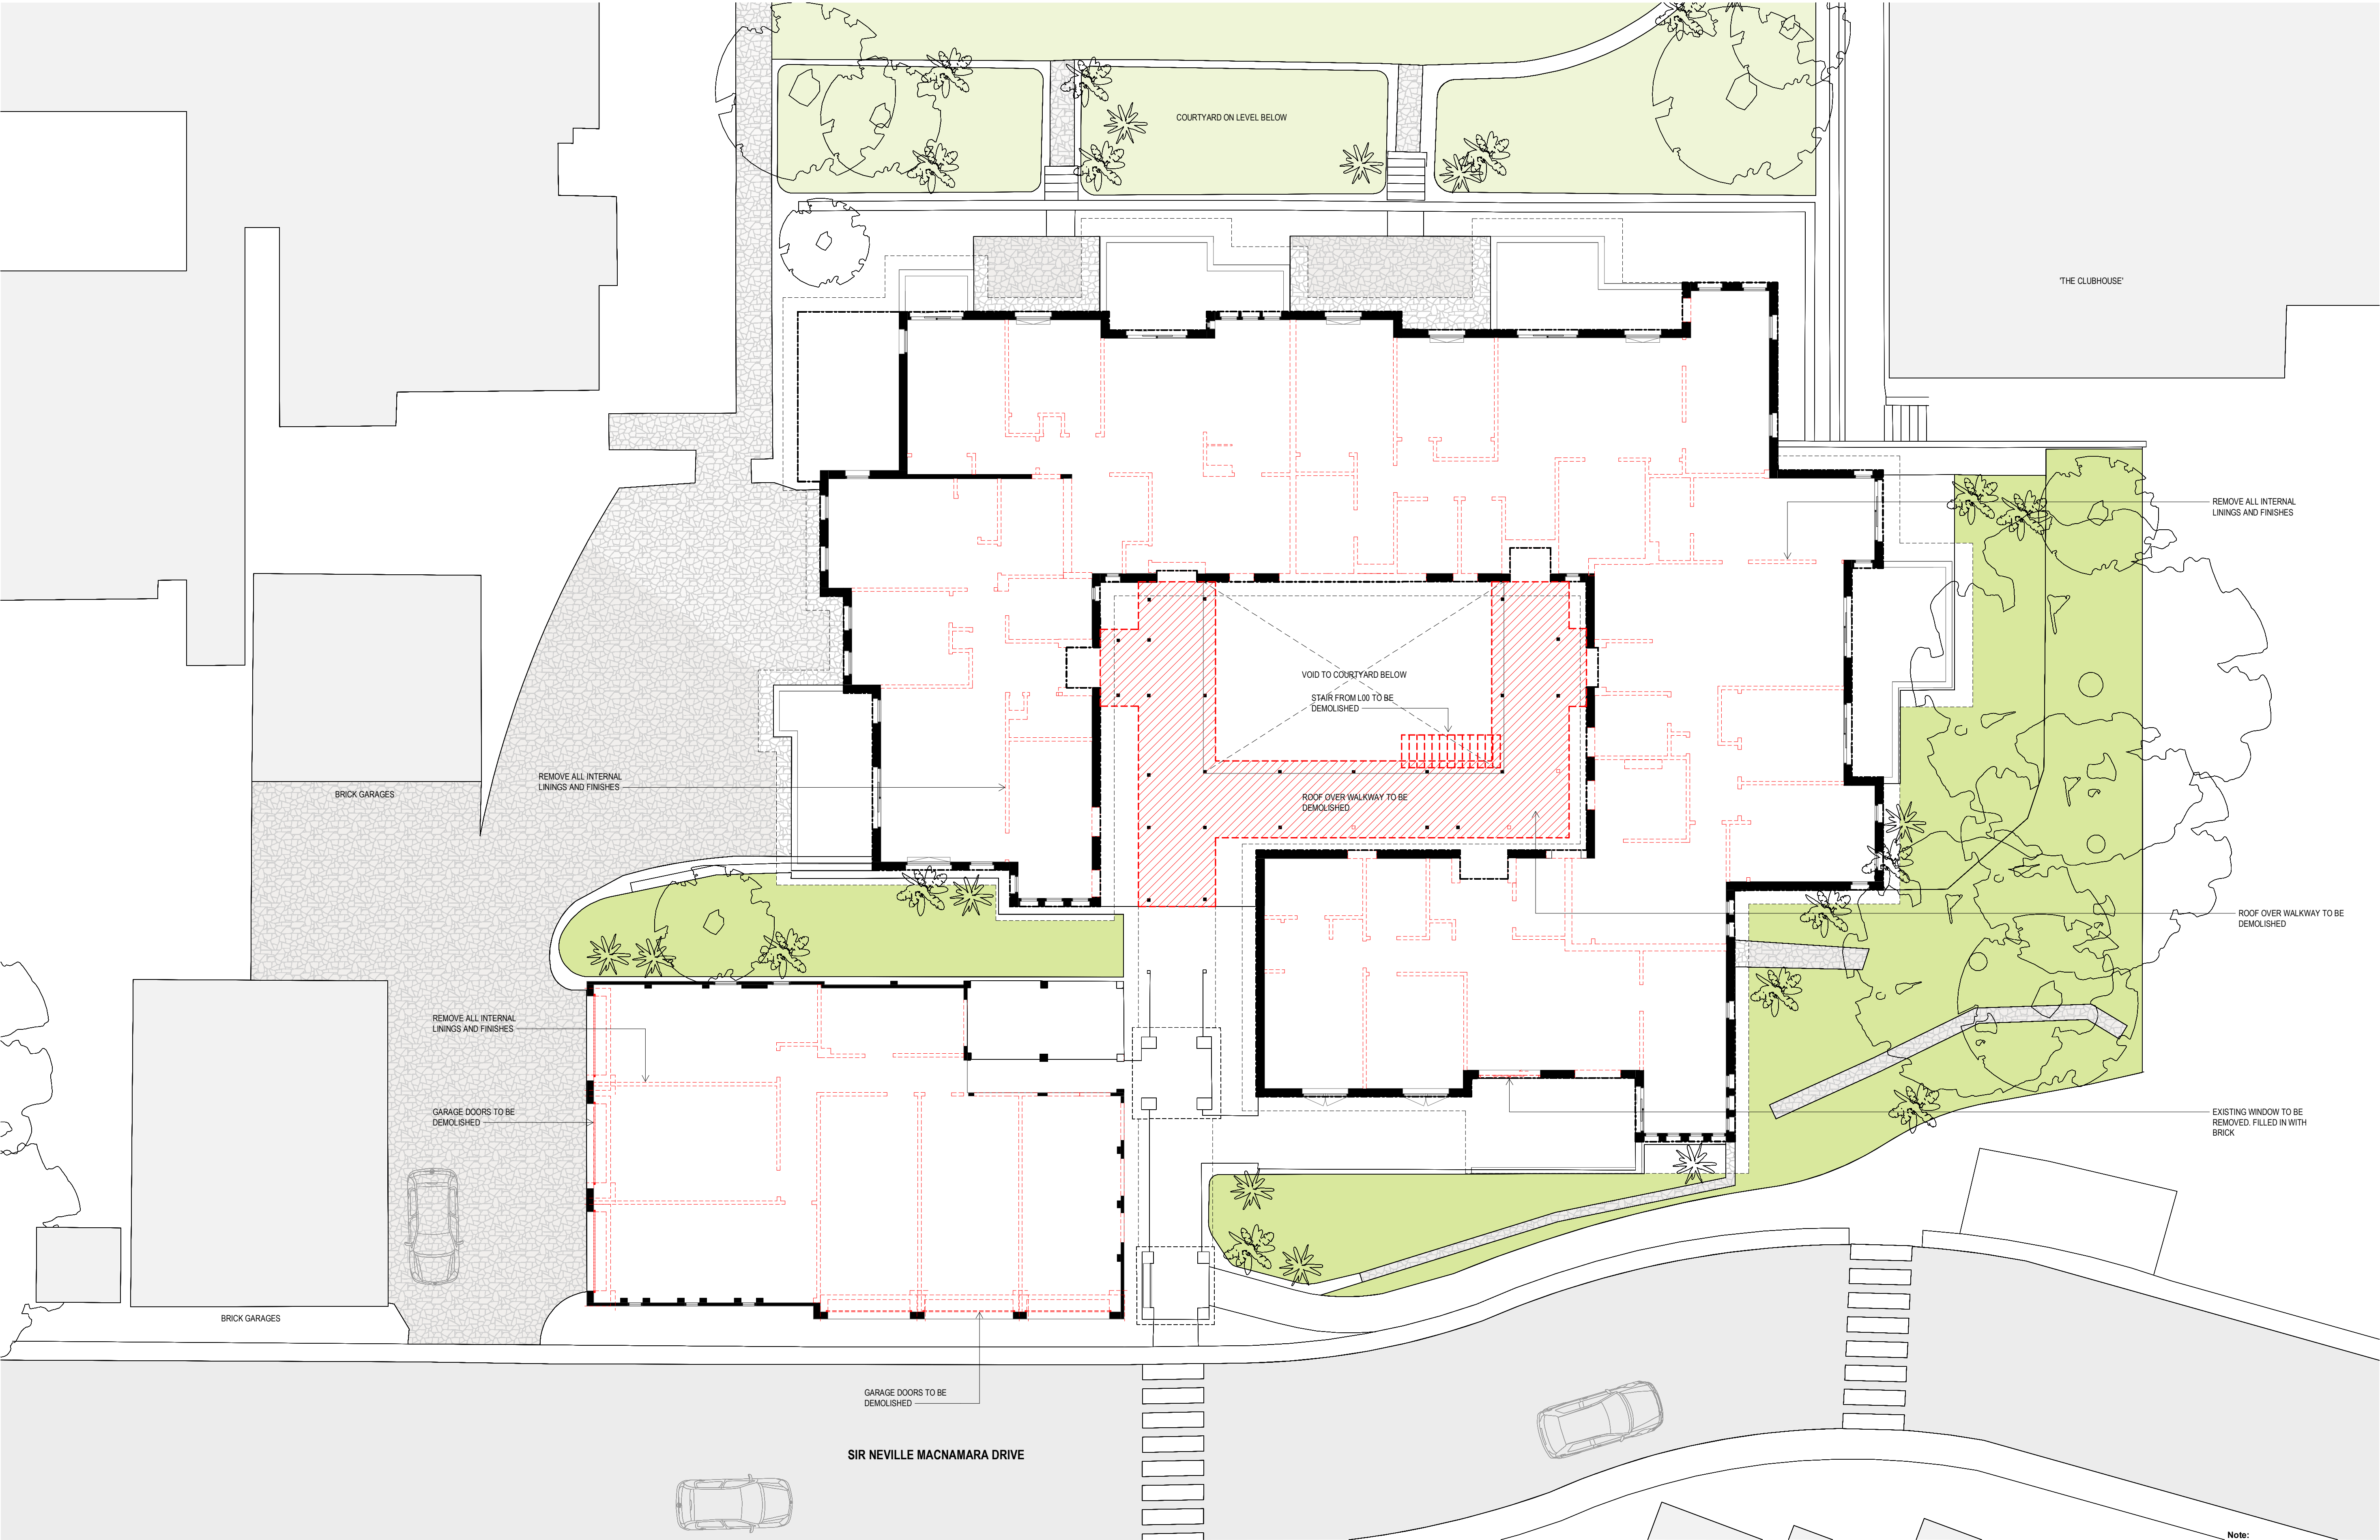

Note:
All new construction to be in accordance with BAL 19
Bushfire Construction, as per AS3959:2009
"Construction of Buildings in Bushfire Prone Areas".

DEVELOPMENT APPLICATION

Revisions / P1 26.06.2024 DRAFT Drawing Set
A 22.11.2024 DA ISSUE

TD
SM

-  ZONE OF NEW WORKS
-  EXISTING ELEMENTS TO BE REMOVED / DEMOLISHED
-  EXISTING ELEMENTS TO BE RETAINED
-  NEW ELEMENTS

Project / **LDK The Landings**

440 Bobbin Head Road
North Turramurra, NSW, 2074

Disclaimer: Rothelowman Property Pty. Ltd. retains all common law, statutory law and other rights including copyright and intellectual property rights in respect of this document. The recipient indemnifies Rothelowman Property Pty. Ltd. against all claims resulting from use of this document for any purpose other than its intended use, unauthorized changes or reuse of the document on other projects without the permission of Rothelowman Property Pty. Ltd. Under no circumstance shall transfer of this document be deemed a sale or constitute a transfer of the license to use this document. ABN 76 005 783 997

Drawing / **Demolition Plan - Level 01**

Project No / **224074**

Author / **SV**

Scale: @ A1 / **1 : 100**

Drawing No. / **DA00.05**

A

rothelowman

Brisbane, Gold Coast,
Melbourne, Perth, Sydney
www.rothelowman.com.au