


PUBLISH DATE: 10/04/2024 08:58 PM
THE CONTENT OF THIS DRAWING MUST BE UNDERSTOOD IN THE CONTEXT OF THE SHEET STATUS AND READ IN CONJUNCTION WITH THE GENERAL NOTES FOUND ON THE COVERPAGE OF THIS DOCUMENT SET. DO NOT USE THE CONTENT OF THIS DRAWING FOR USES THAT ARE NOT CONSISTENT WITH THE ADVISED STATUS. UNIFORMED DIMENSIONS ONLY. IF IN DOUBT, CONTACT A/C FOR CLARIFICATION.

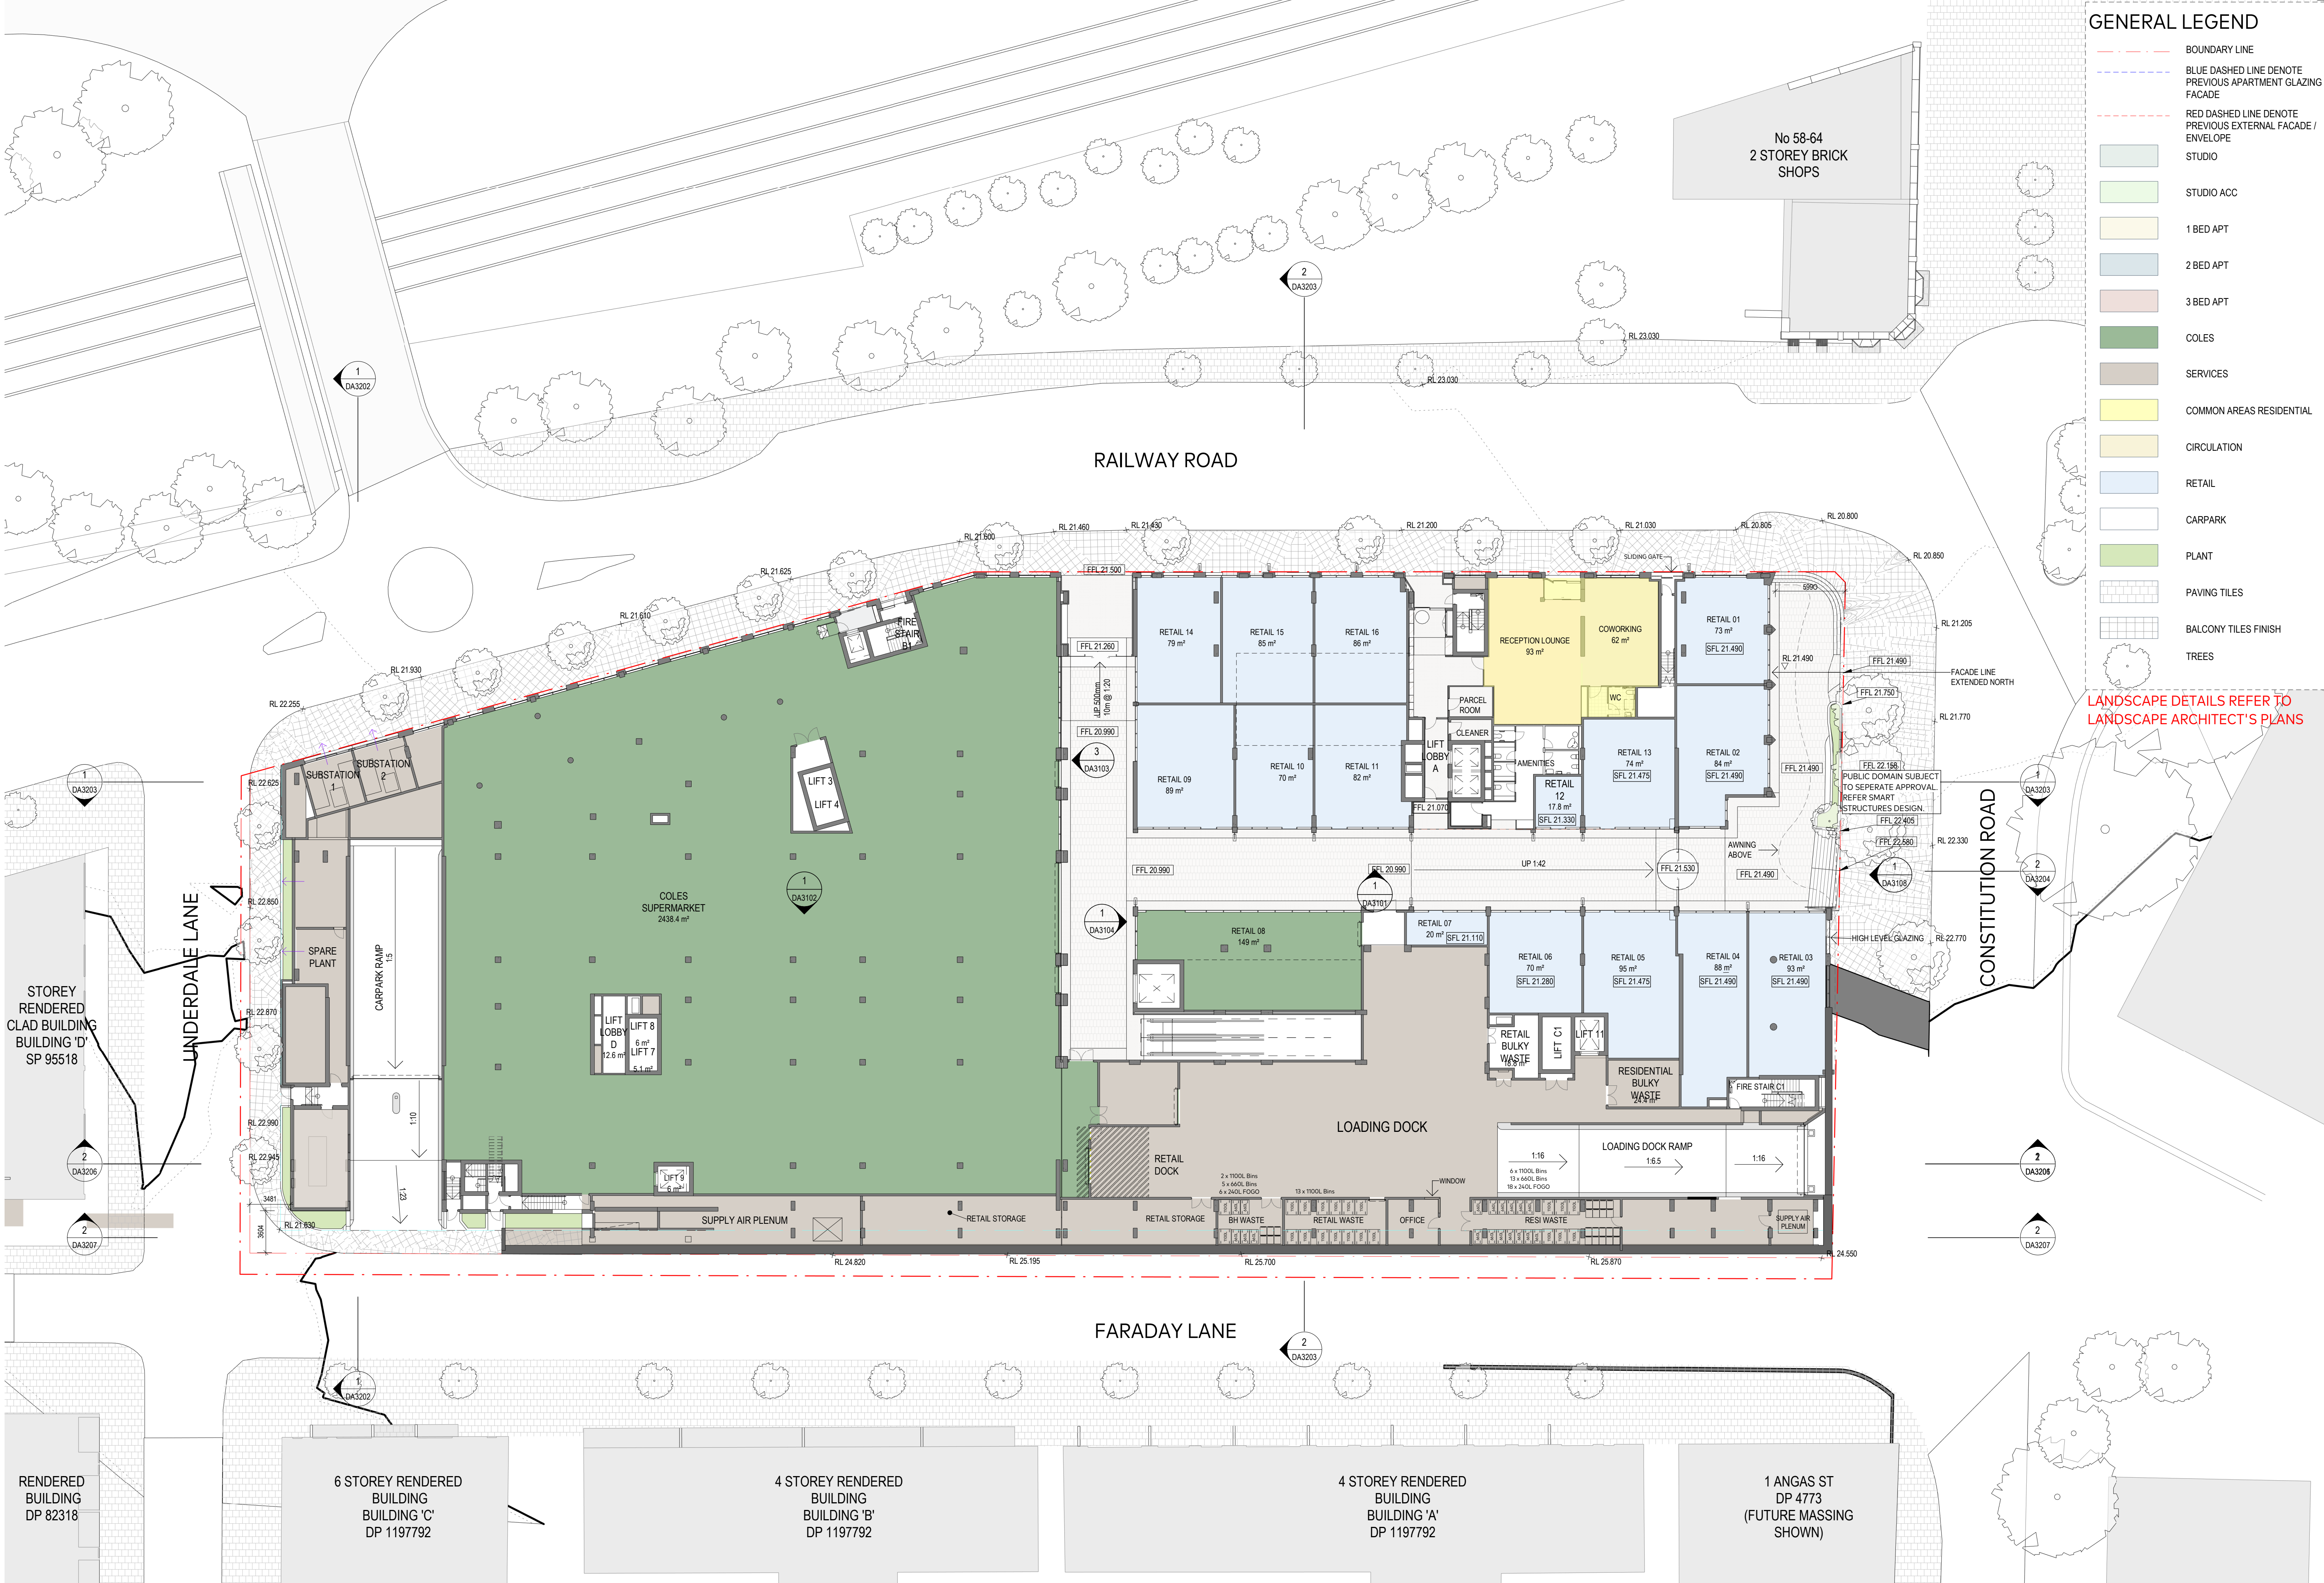

- GENERAL LEGEND**
- BOUNDARY LINE
 - BLUE DASHED LINE DENOTE PREVIOUS APARTMENT GLAZING FACADE
 - RED DASHED LINE DENOTE PREVIOUS EXTERNAL FACADE / ENVELOPE
 - STUDIO
 - STUDIO ACC
 - 1 BED APT
 - 2 BED APT
 - 3 BED APT
 - COLES
 - SERVICES
 - COMMON AREAS RESIDENTIAL
 - CIRCULATION
 - RETAIL
 - CARPARK
 - PLANT
 - PAVING TILES
 - BALCONY TILES FINISH
 - TREES

LANDSCAPE DETAILS REFER TO LANDSCAPE ARCHITECT'S PLANS

AJC ARCHITECTS
GADIGAL COUNTRY
79 MYRTLE STREET
CHIPPENDALE NSW, 2008 AUSTRALIA
+61 2 9311 8222 ARCHITECTSAJC.COM
ABN 53 003 782 250


NOMINATED ARCHITECTS
MICHAEL HEENAN 5264,
BRIAN MARIOTTI 9451,
JOHN WHITTINGHAM 7030

CLIENT
Evolution IMT Services Pty
Ltd as trustee for the Apt
Hold Trust 1

PROJECT
APT Residential
Meadowbank

LOCATION
1-20 Railway Rd & 50
Constitution Rd
Meadowbank NSW 2114

apt.

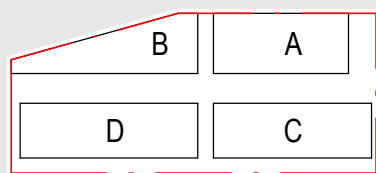

REV	DATE	DESCRIPTION	DN	AP
10	22.11.24	S4.55 Amendment		
09	11.11.24	For Information		

SHEET STATUS
NOT FOR CONSTRUCTION


SHEET TITLE
PLAN - GROUND

SCALE
As Indicated
@ A1

SHEET NUMBER
DA2010

REVISION
10

9/04/2025 13:55 AM
PUBLISH DATE
THE CONTENT OF THIS DRAWING MUST BE UNDERSTOOD IN THE CONTEXT OF THE SHEET STATUS AND READ IN CONJUNCTION WITH THE GENERAL NOTES FOUND ON THE COVER PAGE OF THIS DOCUMENT SET. DO NOT USE THE CONTENT OF THIS DRAWING FOR USES THAT ARE NOT CONSISTENT WITH THE ADVISED STATUS. IF IN DOUBT, CONTACT A/C FOR CLARIFICATION.

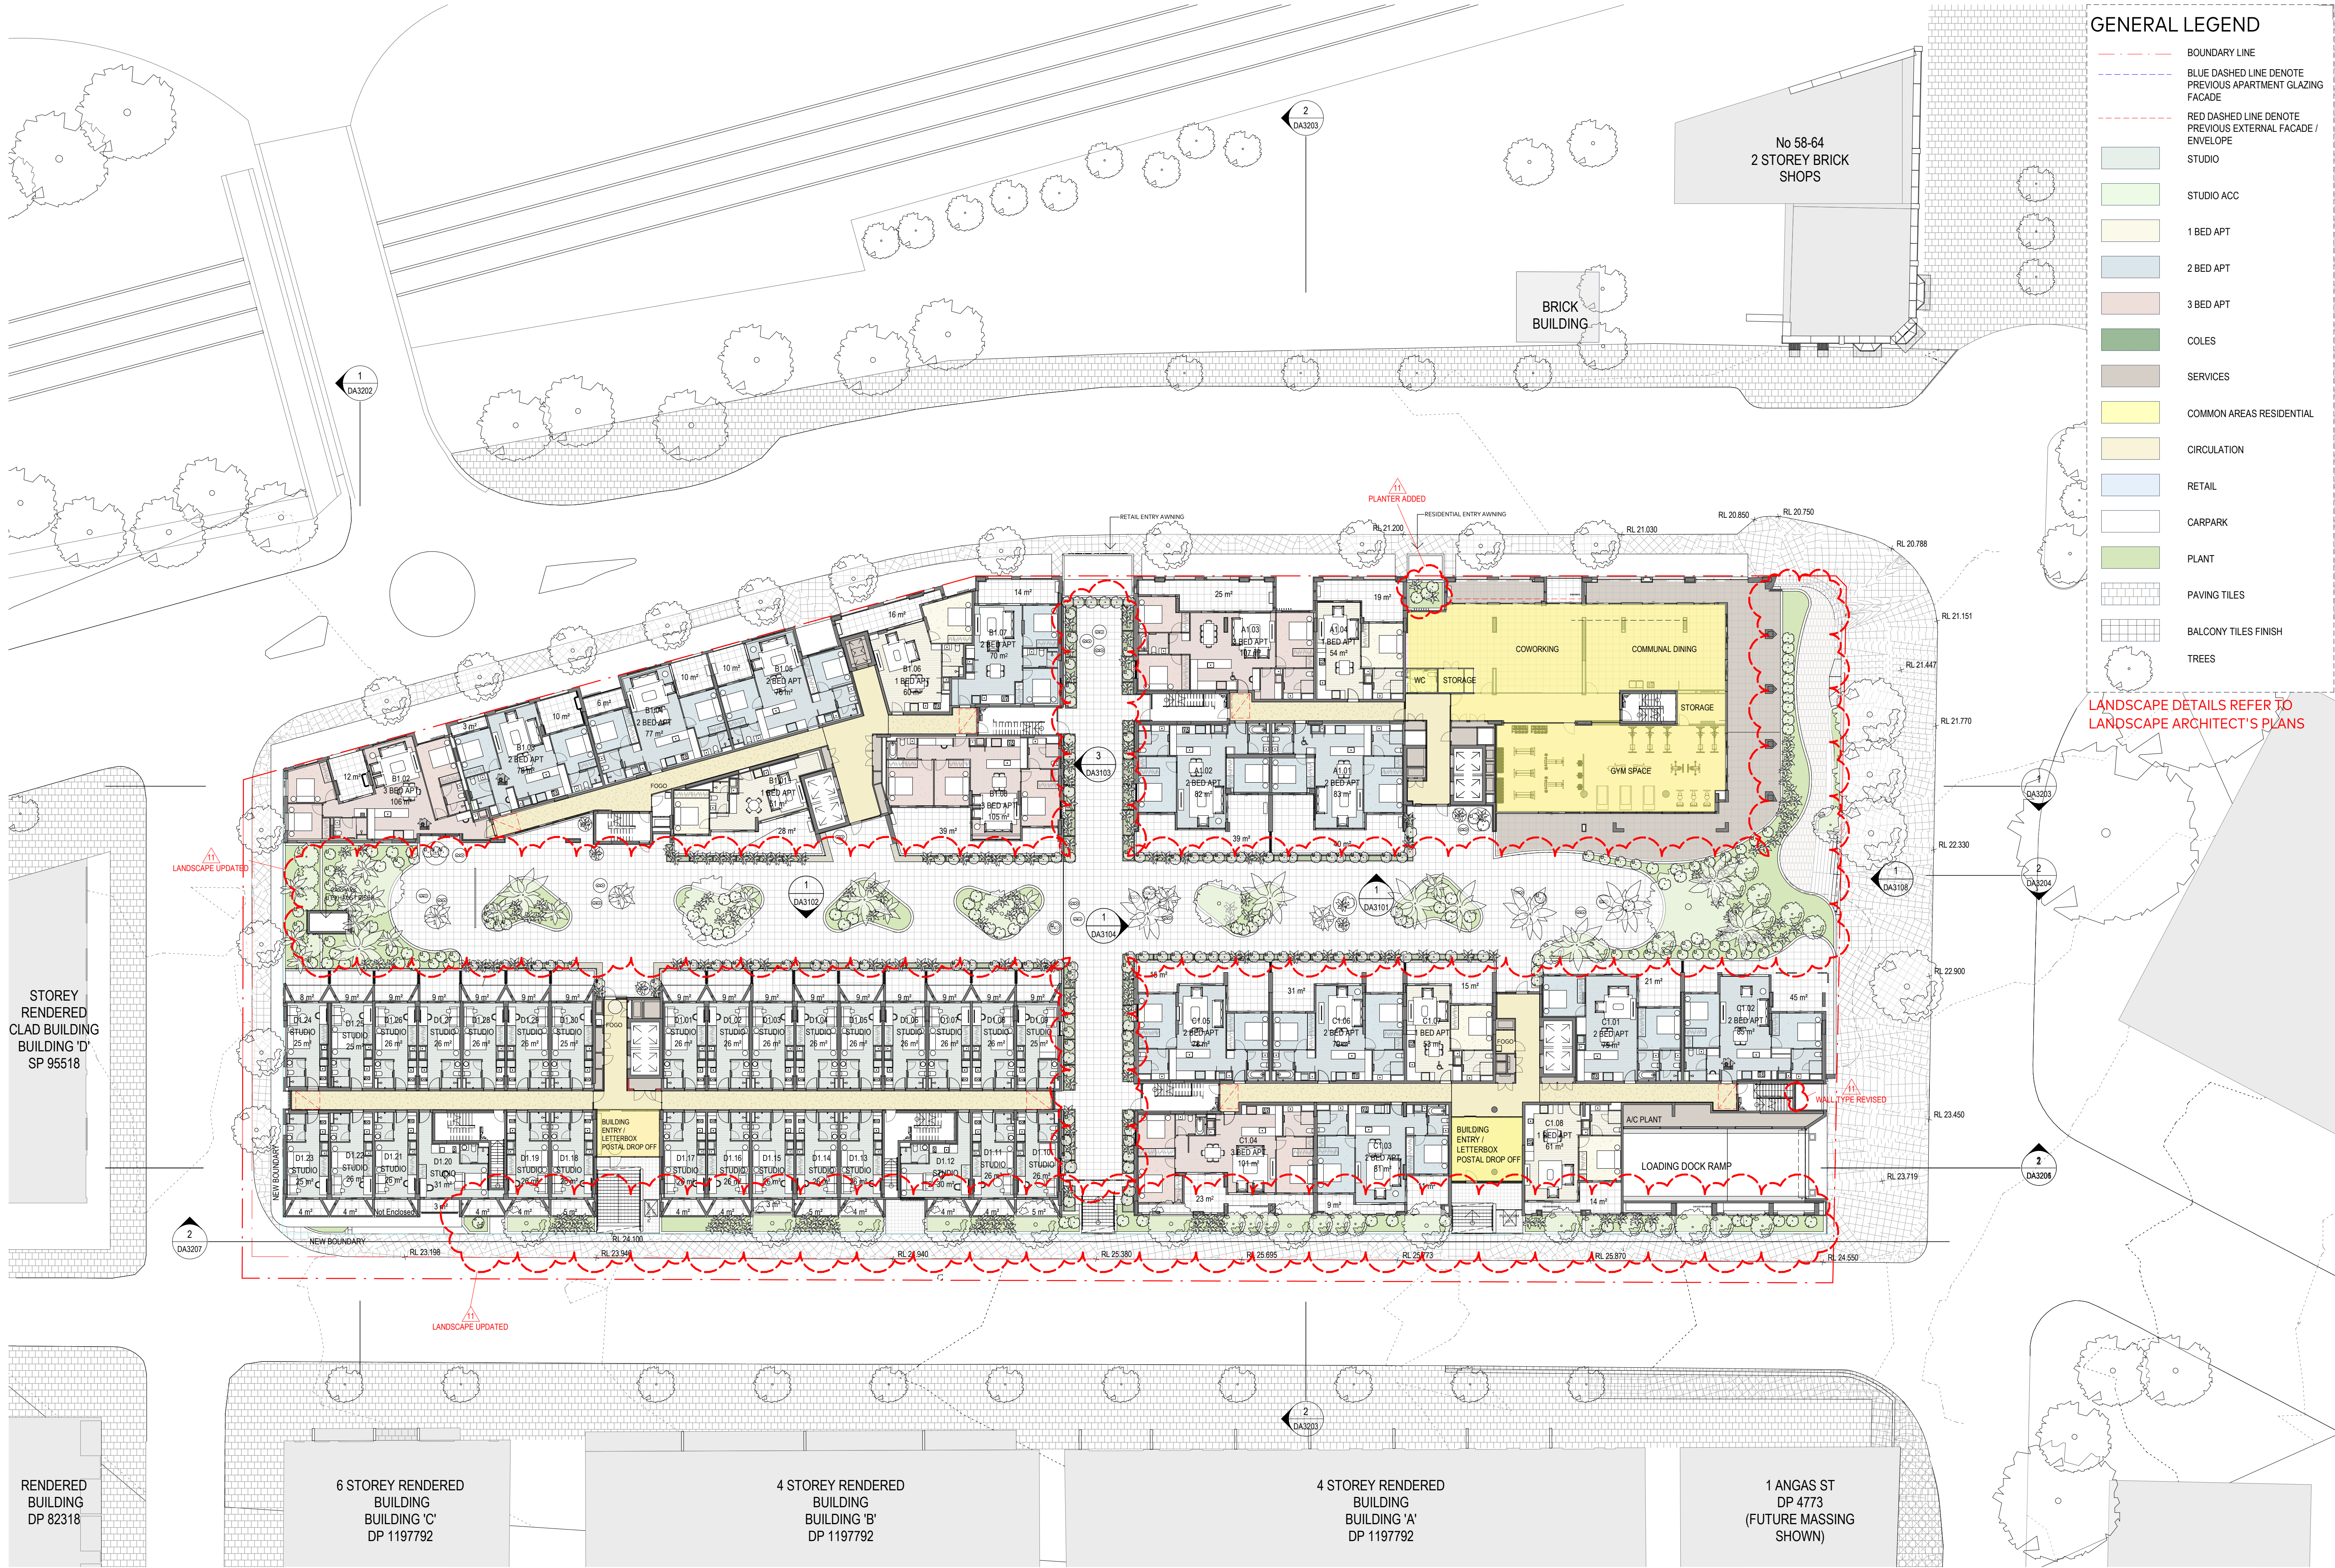

A/C ARCHITECTS
GADIGAL COUNTRY
79 MYRTLE STREET
CHIPPENDALE NSW, 2008 AUSTRALIA
+61 2 9311 8222 ARCHITECTSA/C.COM
ABN 53 003 782 250


NOMINATED ARCHITECTS
MICHAEL HEENAN 5264,
BRIAN MARIOTTI 9451,
JOHN WHITTINGHAM 7030

CLIENT
Evolution MIT Services Pty
Ltd as trustee for the Apt
Hold Trust 1

PROJECT
APT Residential
Meadowbank

LOCATION
1-20 Railway Rd & 50
Constitution Rd
Meadowbank NSW 2114

apt.

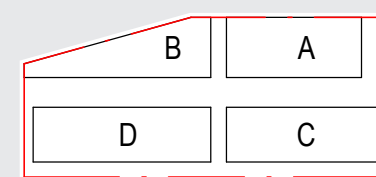

REV DATE DESCRIPTION DN AP
11 09.04.25 S4.55 Amendment DH MF
10 22.11.24 S4.55 Amendment
SHEET STATUS
NOT FOR CONSTRUCTION

SHEET TITLE
PLAN - LEVEL 01

SCALE
As indicated
@ A1

SHEET NUMBER
DA2011

REVISION
11

PUBLISH DATE: 10/04/2025 15:00:00 AM
THE CONTENT OF THIS DRAWING MUST BE UNDERSTOOD IN THE CONTEXT OF THE SHEET STATUS AND READ IN CONJUNCTION WITH THE GENERAL NOTES FOUND ON THE COVER PAGE OF THIS DOCUMENT SET. DO NOT USE THE CONTENT OF THIS DRAWING FOR USES THAT ARE NOT CONSISTENT WITH THE ADVISED STATUS. DO NOT SCALE DRAWINGS. USE DIMENSIONS ONLY. IF IN DOUBT, CONTACT A/C FOR CLARIFICATION.

STOREY RENDERED CLAD BUILDING 'D' SP 95518

RENDERED BUILDING DP 82318

6 STOREY RENDERED BUILDING 'C' DP 1197792

4 STOREY RENDERED BUILDING 'B' DP 1197792

4 STOREY RENDERED BUILDING 'A' DP 1197792

1 ANGAS ST DP 4773 (FUTURE MASSING SHOWN)

No 58-64
2 STOREY BRICK SHOPS

GENERAL LEGEND

- BOUNDARY LINE
- BLUE DASHED LINE DENOTE PREVIOUS APARTMENT GLAZING FACADE
- RED DASHED LINE DENOTE PREVIOUS EXTERNAL FACADE / ENVELOPE
- STUDIO
- STUDIO ACC
- 1 BED APT
- 2 BED APT
- 3 BED APT
- COLES
- SERVICES
- COMMON AREAS RESIDENTIAL
- CIRCULATION
- RETAIL
- CARPARK
- PLANT
- PAVING TILES
- BALCONY TILES FINISH
- TREES

LANDSCAPE DETAILS REFER TO LANDSCAPE ARCHITECT'S PLANS

9/04/2025 11:58:45 AM
PUBLISH DATE
THE CONTENT OF THIS DRAWING MUST BE UNDERSTOOD IN THE CONTEXT OF THE SHEET STATUS AND READ IN CONJUNCTION WITH THE GENERAL NOTES FOUND ON THE COVER PAGE OF THIS DOCUMENT SET. DO NOT USE THE CONTENT OF THIS DRAWING FOR USES THAT ARE NOT CONSISTENT WITH THE ADVISED STATUS. DO NOT SCALE DRAWINGS. USE DIMENSIONS ONLY. IF IN DOUBT, CONTACT A/C FOR CLARIFICATION.

STOREY
RENDERED
CLAD BUILDING
BUILDING 'D'
SP 95518

RENDERED
BUILDING
DP 82318

6 STOREY RENDERED
BUILDING
BUILDING 'C'
DP 1197792

4 STOREY RENDERED
BUILDING
BUILDING 'B'
DP 1197792

4 STOREY RENDERED
BUILDING
BUILDING 'A'
DP 1197792

1 ANGAS ST
DP 4773
(FUTURE MASSING
SHOWN)

GENERAL LEGEND

- BOUNDARY LINE
- BLUE DASHED LINE DENOTE
PREVIOUS APARTMENT GLAZING
FACADE
- RED DASHED LINE DENOTE
PREVIOUS EXTERNAL FACADE /
ENVELOPE
- STUDIO
- STUDIO ACC
- 1 BED APT
- 2 BED APT
- 3 BED APT
- COLES
- SERVICES
- COMMON AREAS RESIDENTIAL
- CIRCULATION
- RETAIL
- CARPARK
- PLANT
- PAVING TILES
- BALCONY TILES FINISH
- TREES

LANDSCAPE DETAILS REFER TO
LANDSCAPE ARCHITECT'S PLANS

9/04/2025 10:27:26 AM
PUBLISH DATE
THE CONTENT OF THIS DRAWING MUST BE UNDERSTOOD IN THE CONTEXT OF THE SHEET STATUS AND READ IN CONJUNCTION WITH THE GENERAL NOTES FOUND ON THE COVER PAGE OF THIS DOCUMENT SET. DO NOT USE THE CONTENT OF THIS DRAWING FOR USES THAT ARE NOT CONSISTENT WITH THE ADVISED STATUS. DO NOT SCALE DRAWINGS. USE DIMENSIONS ONLY. IF IN DOUBT, CONTACT A/C FOR CLARIFICATION.

STOREY
RENDERED
CLAD BUILDING
BUILDING 'D'
SP 95518

RENDERED
BUILDING
DP 82318

6 STOREY RENDERED
BUILDING
BUILDING 'C'
DP 1197792

4 STOREY RENDERED
BUILDING
BUILDING 'B'
DP 1197792

4 STOREY RENDERED
BUILDING
BUILDING 'A'
DP 1197792

1 ANGAS ST
DP 4773
(FUTURE MASSING
SHOWN)

GENERAL LEGEND

- BOUNDARY LINE
- BLUE DASHED LINE DENOTE
PREVIOUS APARTMENT GLAZING
FACADE
- RED DASHED LINE DENOTE
PREVIOUS EXTERNAL FACADE /
ENVELOPE
- STUDIO
- STUDIO ACC
- 1 BED APT
- 2 BED APT
- 3 BED APT
- COLES
- SERVICES
- COMMON AREAS RESIDENTIAL
- CIRCULATION
- RETAIL
- CARPARK
- PLANT
- PAVING TILES
- BALCONY TILES FINISH
- TREES

LANDSCAPE DETAILS REFER TO
LANDSCAPE ARCHITECT'S PLANS



STOREY RENDERED
CLAD BUILDING
BUILDING 'D'
SP 95518

RENDERED
BUILDING
DP 82318

6 STOREY RENDERED
BUILDING
BUILDING 'C'
DP 1197792

4 STOREY RENDERED
BUILDING
BUILDING 'B'
DP 1197792

4 STOREY RENDERED
BUILDING
BUILDING 'A'
DP 1197792

1 ANGAS ST
DP 4773
(FUTURE MASSING
SHOWN)

GENERAL LEGEND

- BOUNDARY LINE
- BLUE DASHED LINE DENOTE
PREVIOUS APARTMENT GLAZING
FACADE
- RED DASHED LINE DENOTE
PREVIOUS EXTERNAL FACADE /
ENVELOPE
- STUDIO
- STUDIO ACC
- 1 BED APT
- 2 BED APT
- 3 BED APT
- COLES
- SERVICES
- COMMON AREAS RESIDENTIAL
- CIRCULATION
- RETAIL
- CARPARK
- PLANT
- PAVING TILES
- BALCONY TILES FINISH
- TREES

LANDSCAPE DETAILS REFER TO
LANDSCAPE ARCHITECT'S PLANS



A/C ARCHITECTS
GADIGAL COUNTRY
79 MYRTLE STREET
CHIPPENDALE NSW, 2008 AUSTRALIA
+61 2 9311 8222 ARCHITECTS@A/C.COM
ABN 53 003 782 250


NOMINATED ARCHITECTS
MICHAEL HEENAN 5264,
BRIAN MARIOTTI 9451,
JOHN WHITTINGHAM 7030

CLIENT
Evolution MIT Services Pty
Ltd as trustee for the Apt
Hold Trust 1

PROJECT
APT Residential
Meadowbank

LOCATION
1-20 Railway Rd & 50
Constitution Rd
Meadowbank NSW 2114

apt.

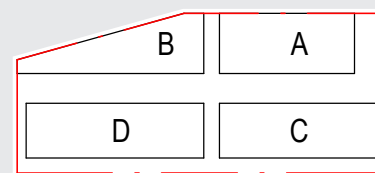

REV	DATE	DESCRIPTION	DN	AP
10	09.04.25	S4.55 Amendment	DH	MF
09	22.11.24	S4.55 Amendment		
SHEET STATUS NOT FOR CONSTRUCTION				

SHEET TITLE
PLAN - LEVEL 05

SCALE
As indicated
@ A1



SHEET NUMBER
DA2015

REVISION

10

PUBLISH DATE: 04/04/2025 11:30:00 AM
THE CONTENT OF THIS DRAWING MUST BE UNDERSTOOD IN THE CONTEXT OF THE SHEET STATUS AND READ IN CONJUNCTION WITH THE GENERAL NOTES FOUND ON THE COVER PAGE OF THIS DOCUMENT SET. DO NOT USE THE CONTENT OF THIS DRAWING FOR USES THAT ARE NOT CONSISTENT WITH THE ADVISED STATUS. DO NOT SCALE DRAWINGS. USE DIMENSIONS ONLY. IF IN DOUBT, CONTACT A/C FOR CLARIFICATION.

GENERAL LEGEND

- BOUNDARY LINE
- BLUE DASHED LINE DENOTE PREVIOUS APARTMENT GLAZING FACADE
- RED DASHED LINE DENOTE PREVIOUS EXTERNAL FACADE / ENVELOPE
- STUDIO
- STUDIO ACC
- 1 BED APT
- 2 BED APT
- 3 BED APT
- COLES
- SERVICES
- COMMON AREAS RESIDENTIAL
- CIRCULATION
- RETAIL
- CARPARK
- PLANT
- PAVING TILES
- BALCONY TILES FINISH
- TREES

LANDSCAPE DETAILS REFER TO LANDSCAPE ARCHITECT'S PLANS



AJC ARCHITECTS
GADIGAL COUNTRY
79 MYRTLE STREET
CHIPPENDALE NSW, 2008 AUSTRALIA
+61 2 9311 8222 ARCHITECTS@AJC.COM
ABN 53 003 782 250


NOMINATED ARCHITECTS
MICHAEL HEENAN 5264,
BRIAN MARIOTTI 9451,
JOHN WHITTINGHAM 7030

CLIENT
Evolution IMT Services Pty
Ltd as trustee for the Apt
Hold Trust 1

PROJECT
APT Residential
Meadowbank

LOCATION
1-20 Railway Rd & 50
Constitution Rd
Meadowbank NSW 2114

apt.

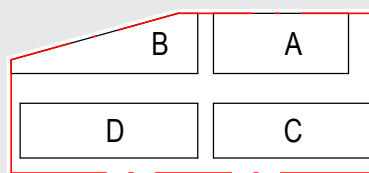

REV	DATE	DESCRIPTION	DN	AP
10	09.04.25	S4.55 Amendment	DH	MF
09	22.11.24	S4.55 Amendment		
SHEET STATUS				
NOT FOR CONSTRUCTION				

SHEET TITLE
PLAN - LEVEL 06

SCALE
As Indicated
@ A1



SHEET NUMBER
DA2016

REVISION

10

10


THE CONTENT OF THIS DRAWING MUST BE UNDERSTOOD IN THE CONTEXT OF THE SHEET STATUS AND READ IN CONJUNCTION WITH THE GENERAL NOTES FOUND ON THE COVER PAGE OF THIS DOCUMENT SET. DO NOT USE THE CONTENT OF THIS DRAWING FOR USES THAT ARE NOT CONSISTENT WITH THE ADVISED STATUS. DO NOT SCALE DRAWINGS. USE DIMENSIONS ONLY. IF IN DOUBT, CONTACT A/C FOR CLARIFICATION.

PUBLISH DATE: 10/04/2024 17:52 PM

GENERAL LEGEND

- BOUNDARY LINE
- BLUE DASHED LINE DENOTE PREVIOUS APARTMENT GLAZING FACADE
- RED DASHED LINE DENOTE PREVIOUS EXTERNAL FACADE / ENVELOPE
- STUDIO
- STUDIO ACC
- 1 BED APT
- 2 BED APT
- 3 BED APT
- COLES
- SERVICES
- COMMON AREAS RESIDENTIAL
- CIRCULATION
- RETAIL
- CARPARK
- PLANT
- PAVING TILES
- BALCONY TILES FINISH
- TREES

LANDSCAPE DETAILS REFER TO LANDSCAPE ARCHITECT'S PLANS

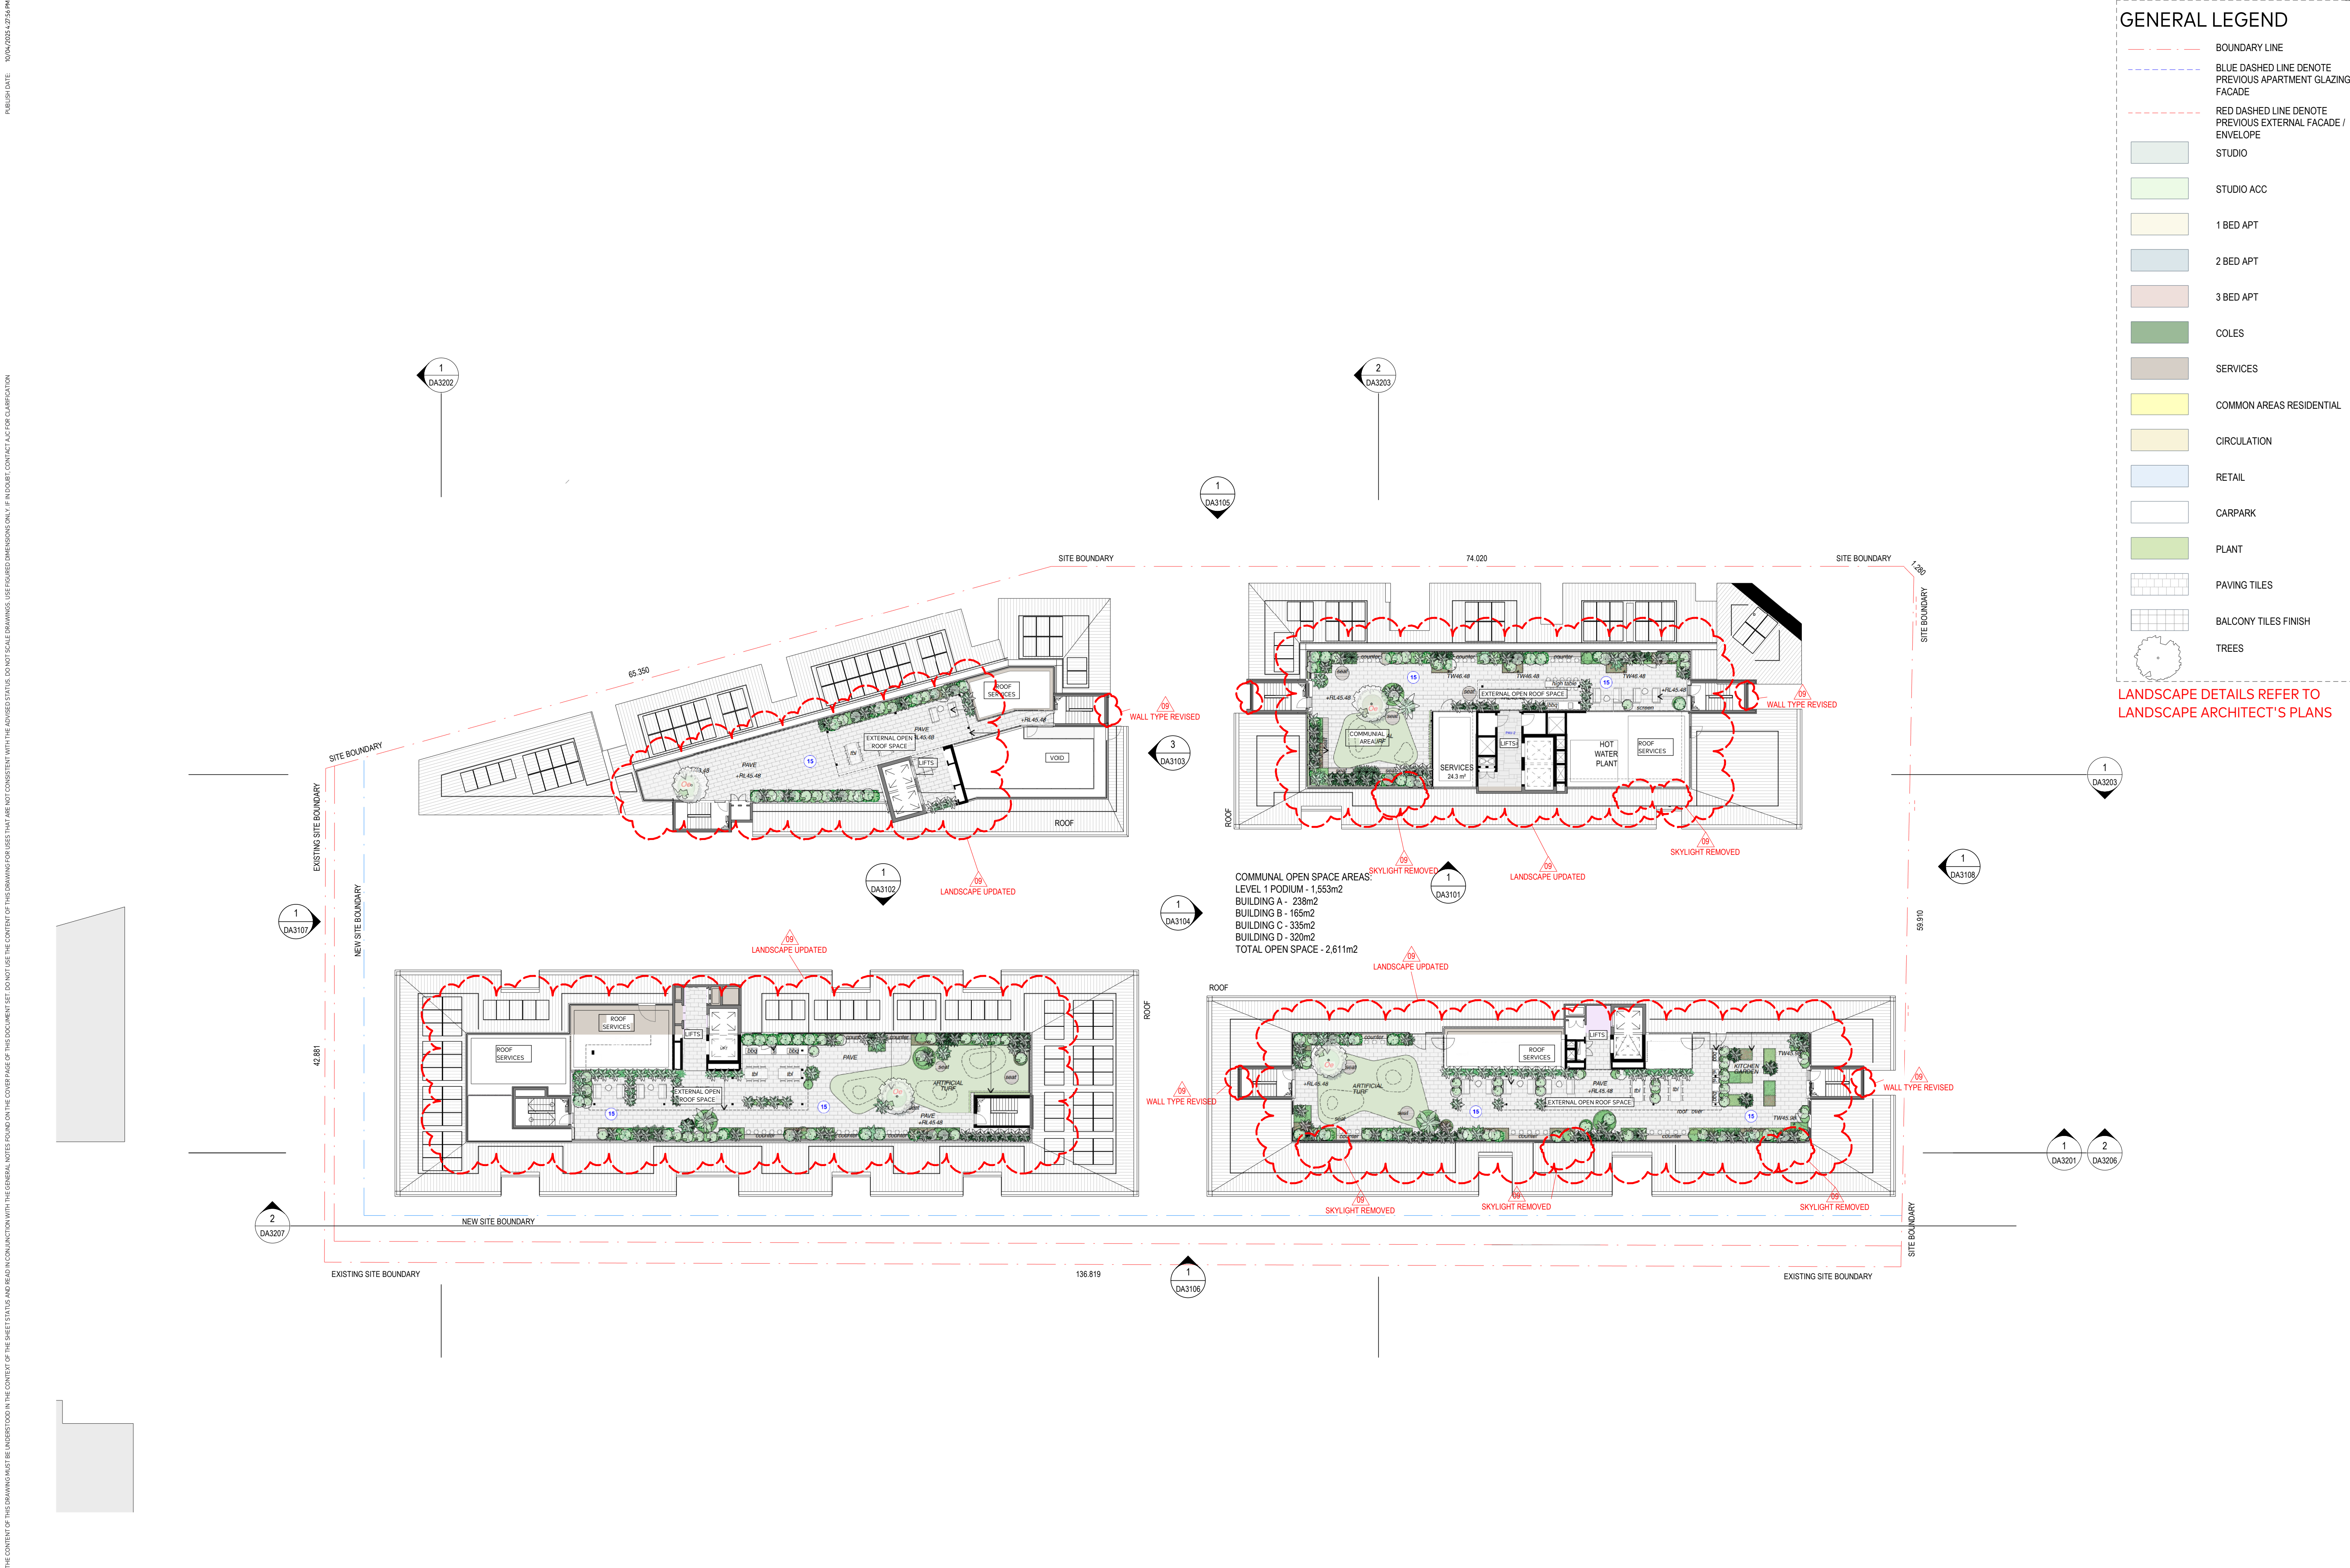

AJC ARCHITECTS
GADIGAL COUNTRY
79 MYRTLE STREET
CHIPPENDALE NSW, 2008 AUSTRALIA
+61 2 9311 8222 ARCHITECTSAJC.COM
ABN 53 003 782 250


NOMINATED ARCHITECTS
MICHAEL HEENAN 5264,
BRIAN MARIOTTI 9451,
JOHN WHITTINGHAM 7030

CLIENT
Evolution IMT Services Pty
Ltd as trustee for the Apt
Hold Trust 1

PROJECT
APT Residential
Meadowbank

LOCATION
1-20 Railway Rd & 50
Constitution Rd
Meadowbank NSW 2114

apt.

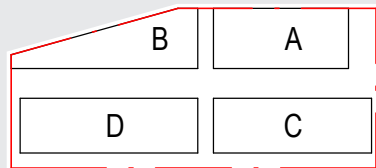

REV	DATE	DESCRIPTION	DN	AP
09	09.04.25	S4.55 Amendment	DH	MF
08	22.11.24	S4.55 Amendment		
SHEET STATUS NOT FOR CONSTRUCTION				


SHEET TITLE
PLAN - LEVEL 07

SCALE
As indicated
@ A1




SHEET NUMBER **REVISION**

DA2017 09

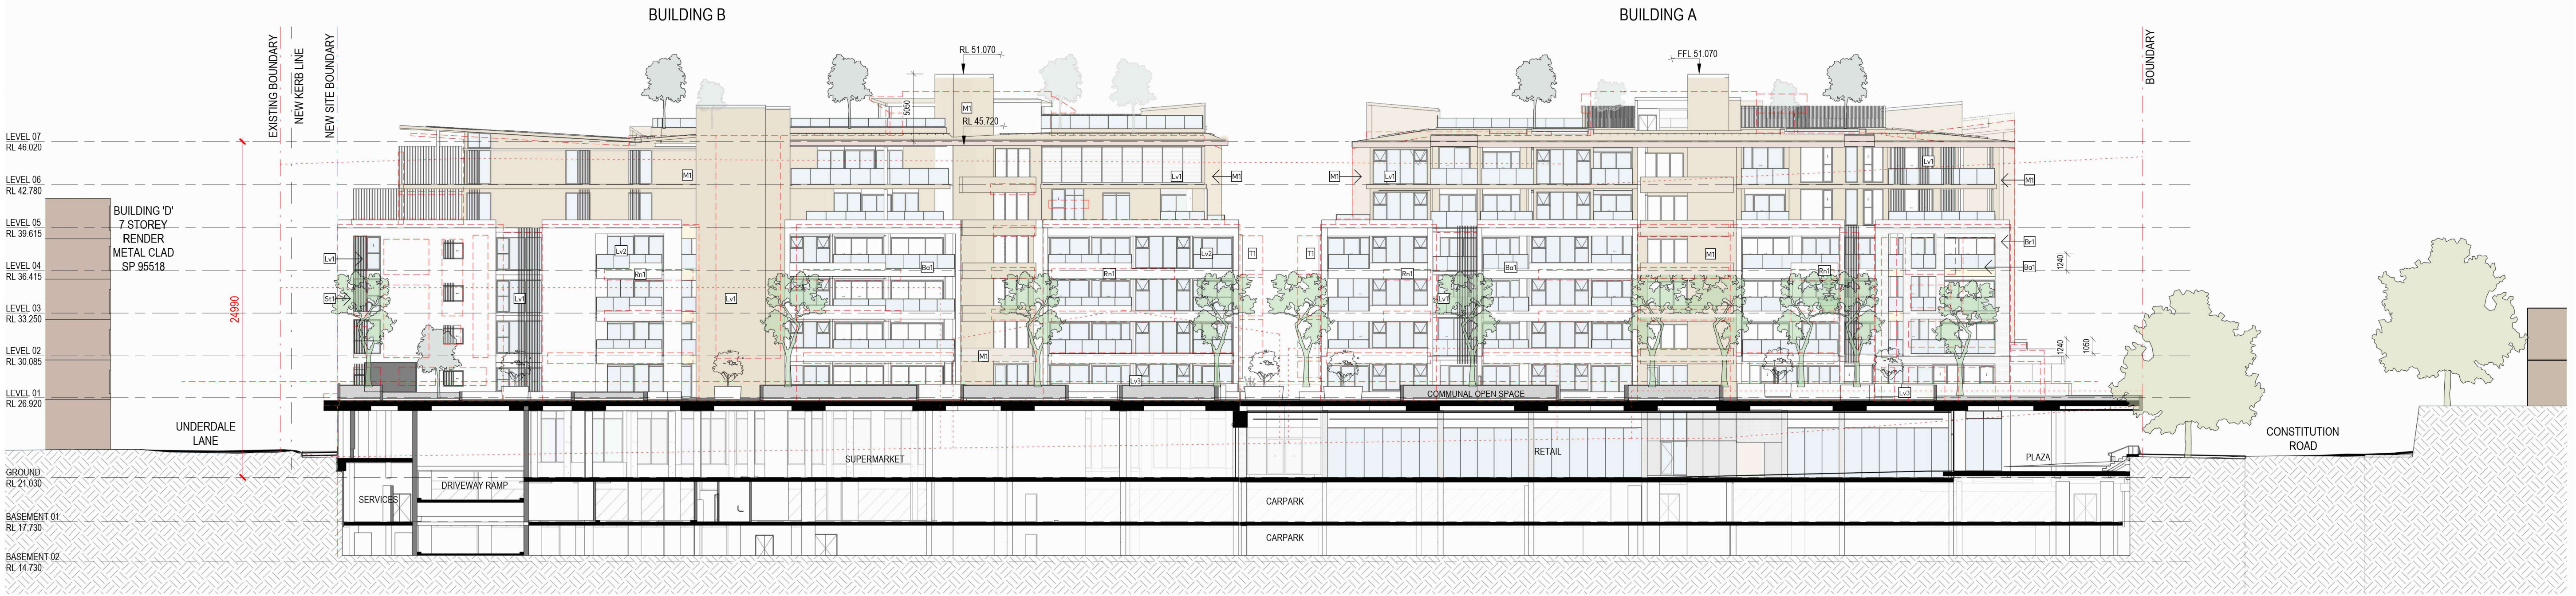

ELEVATION A-B SOUTH /EAST (PREVIOUS APPROVED DA ENVELOPE)

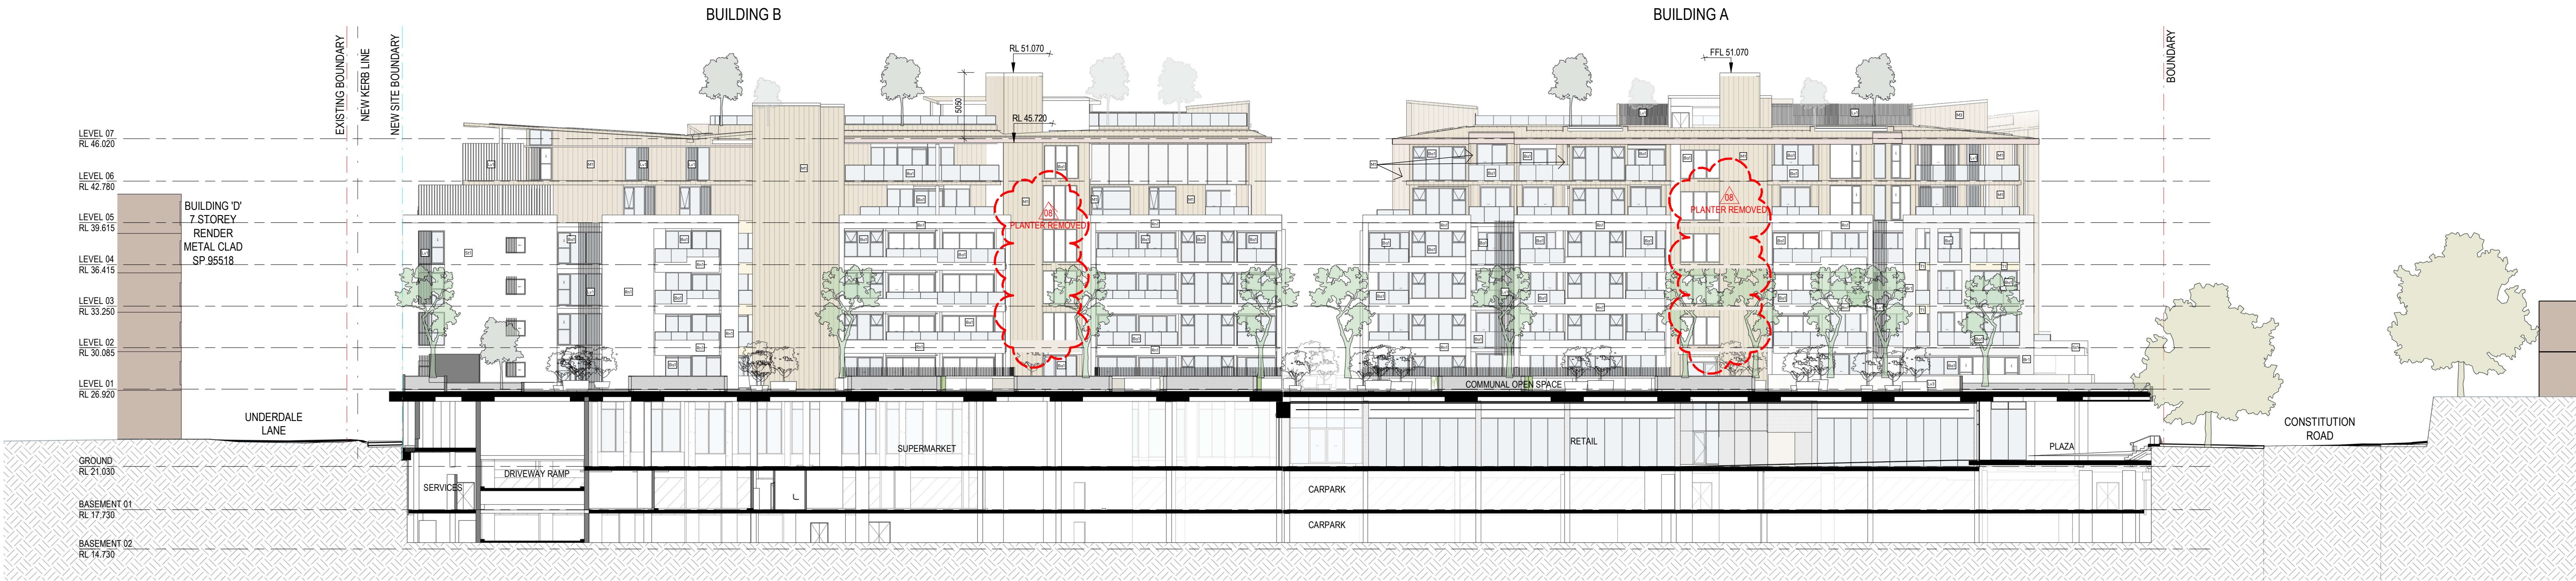

1 ELEVATION A-B SOUTH-EAST
1:250

FINISHES SCHEDULE

(S1) SANDSTONE GUINEA GOLD 1000MMX450MM	(L3) COPPER TYPE COLOUR ALUMINIUM BATTENS SCREENS	(Rn1) WHITE TEXTURED CEMENT PANEL COMPRESSED FC PANEL
(Br1) WHITE BRICK RECESSED JOINTS	(T1) COPPER TYPE COLOUR ALUMINIUM CLADDING	(Ba1) (Ba2) CLEAR GLASS
(M1) RAISED / RECESSED METAL CLADDING ROOF/WALLS/OFFIT DARK BRONZE	(Ln) LANDSCAPE	
(L1) DARK BRONZE ALUMINIUM SCREENS	(L2) WHITE ALUMINIUM CLADDING AND BATTENS SCREENS	

GENERAL LEGEND

PREVIOUS MODEL OUTLINE	DEMOLISHED LINE
BOUNDARY LINE	NEW KERB LINE
	NEW SITE BOUNDARY



A/C ARCHITECTS
GADIGAL COUNTRY
79 MYRTLE STREET
CHIPPENDALE NSW, 2008 AUSTRALIA
+61 2 9311 8222 ARCHITECTSAJC.COM
ABN 53 003 782 250


NOMINATED ARCHITECTS
MICHAEL HEENAN 5264,
BRIAN MARIOTTI 9451,
JOHN WHITTINGHAM 7030

CLIENT
Evolution MIT Services Pty
Ltd as trustee for the Apt
Hold Trust 1

PROJECT
APT Residential
Meadowbank
PROJECT NO
24002

LOCATION
1-20 Railway Rd & 50
Constitution Rd
Meadowbank NSW 2114

apt.

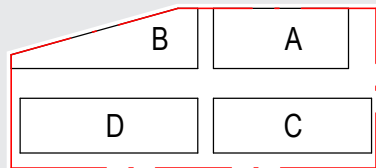


REV	DATE	DESCRIPTION	DN	AP
08	09.04.25	S4.55 Amendment	DH	MF
07	22.11.24	S4.55 Amendment		

SHEET STATUS
NOT FOR CONSTRUCTION

SHEET TITLE
BUILDING ELEVATIONS^{As Indicated}
SCALE
@ A1

SHEET NUMBER
DA3101
REVISION
08

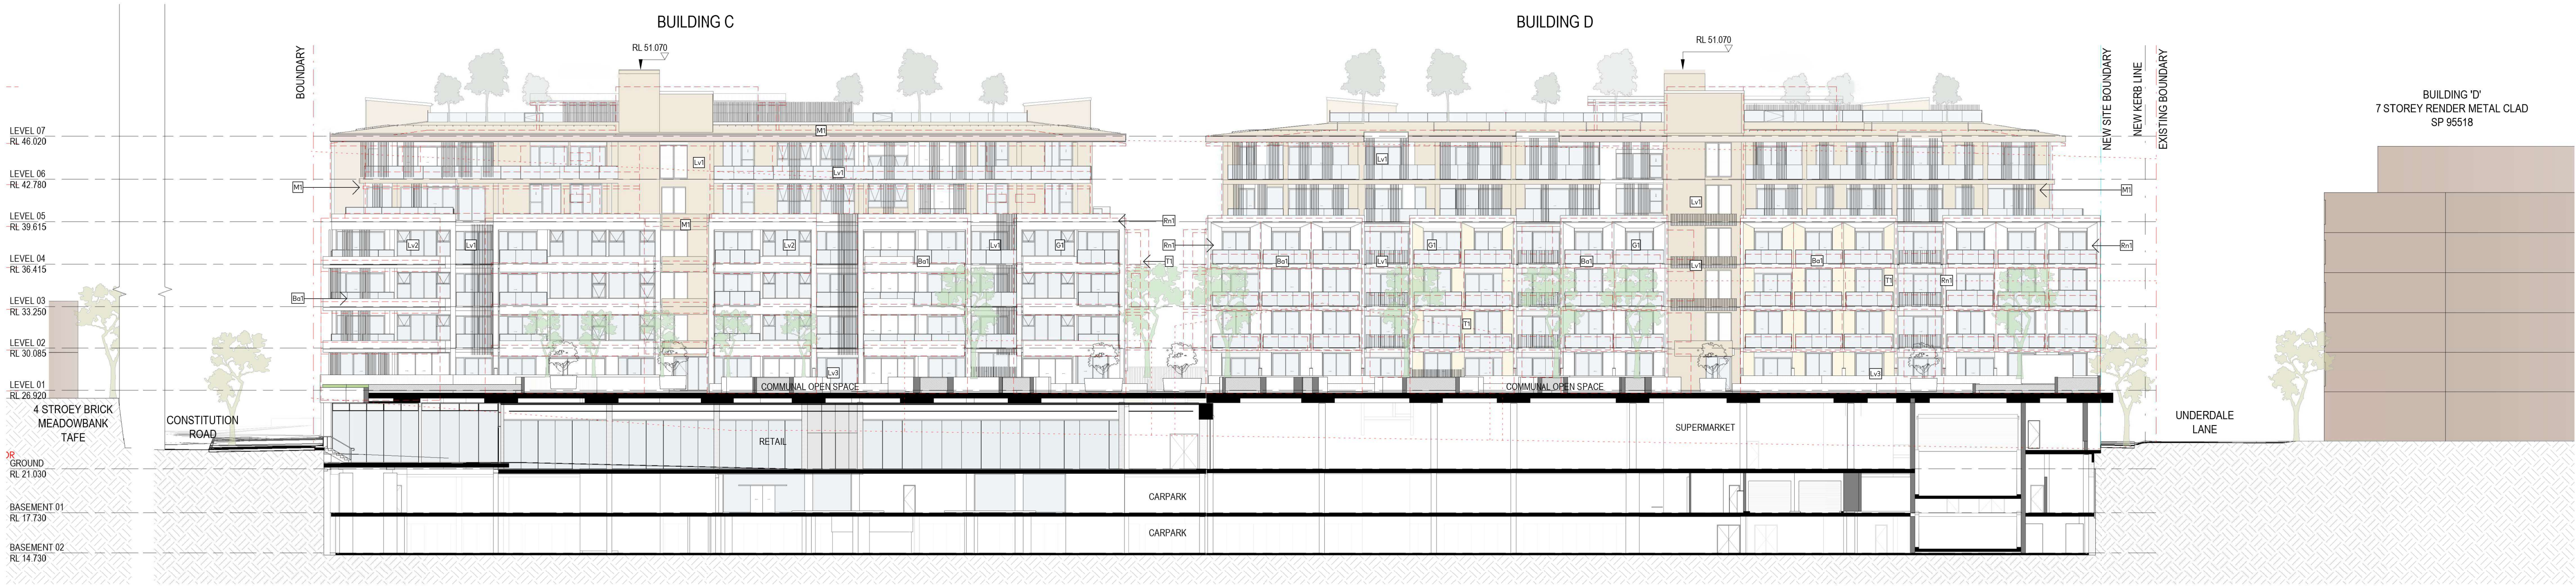

ELEVATION C-D WEST (PREVIOUS APPROVED DA ENVELOPE)



1 ELEVATION C-D NORTH-WEST
1:250

FINISHES SCHEDULE

(S1) SANDSTONE GUINEA GOLD 1000MMX450MM	(L3) COPPER TYPE COLOUR ALUMINIUM BATTENS SCREENS	(Rn1) WHITE TEXTURED CEMENT PANEL COMPRESSED FC PANEL
(Br1) WHITE BRICK RECESSED JOINTS	(T1) COPPER TYPE COLOUR ALUMINIUM CLADDING	(Ba1) (Ba2) CLEAR GLASS
(M1) RAISED / RECESSED METAL CLADDING ROOF/WALL/SOFFIT DARK BRONZE	(Ln) LANDSCAPE	
(L1) DARK BRONZE ALUMINIUM SCREENS	(L2) WHITE ALUMINIUM CLADDING AND BATTENS SCREENS	

GENERAL LEGEND

PREVIOUS MODEL OUTLINE	DEMOLISHED LINE
BOUNDARY LINE	NEW KERB LINE
	NEW SITE BOUNDARY



A/C ARCHITECTS
GADIGAL COUNTRY
79 MYRTLE STREET
CHIPPENDALE NSW, 2008 AUSTRALIA
+61 2 9311 8222 ARCHITECTSA/C
ABN 53 003 782 250


NOMINATED ARCHITECTS
MICHAEL HEENAN 5264,
BRIAN MARIOTTI 9451,
JOHN WHITTINGHAM 7030

CLIENT
Evolution MIT Services Pty
Ltd as trustee for the Apt
Hold Trust 1

PROJECT
APT Residential
Meadowbank

LOCATION
1-20 Railway Rd & 50
Constitution Rd
Meadowbank NSW 2114

apt.

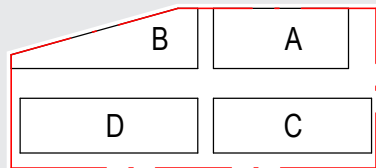

REV	DATE	DESCRIPTION	DN	AP
08	09.04.25	S4.55 Amendment	DH	MF
07	22.11.24	S4.55 Amendment		

SHEET STATUS
NOT FOR CONSTRUCTION

SHEET TITLE
BUILDING ELEVATIONS

SCALE
As Indicated
@ A1




SHEET NUMBER


DA3102

REVISION

08

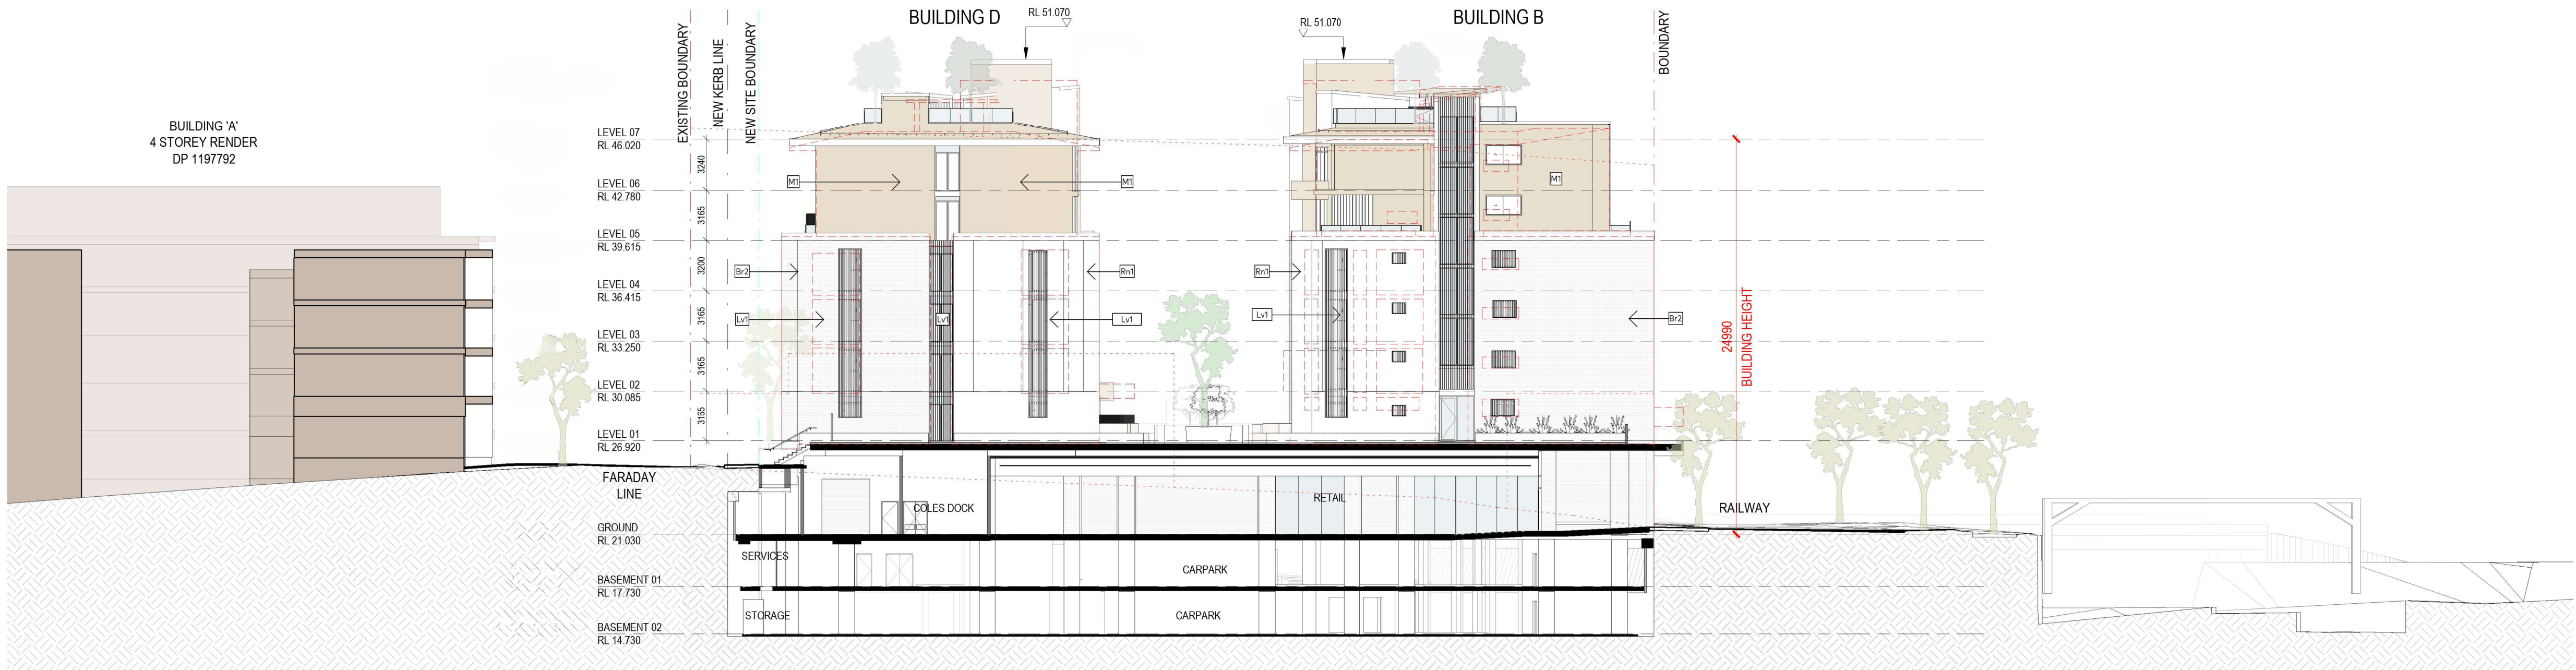

ELEVATION B-D NORTH EAST (PREVIOUS APPROVED DA ENVELOPE)

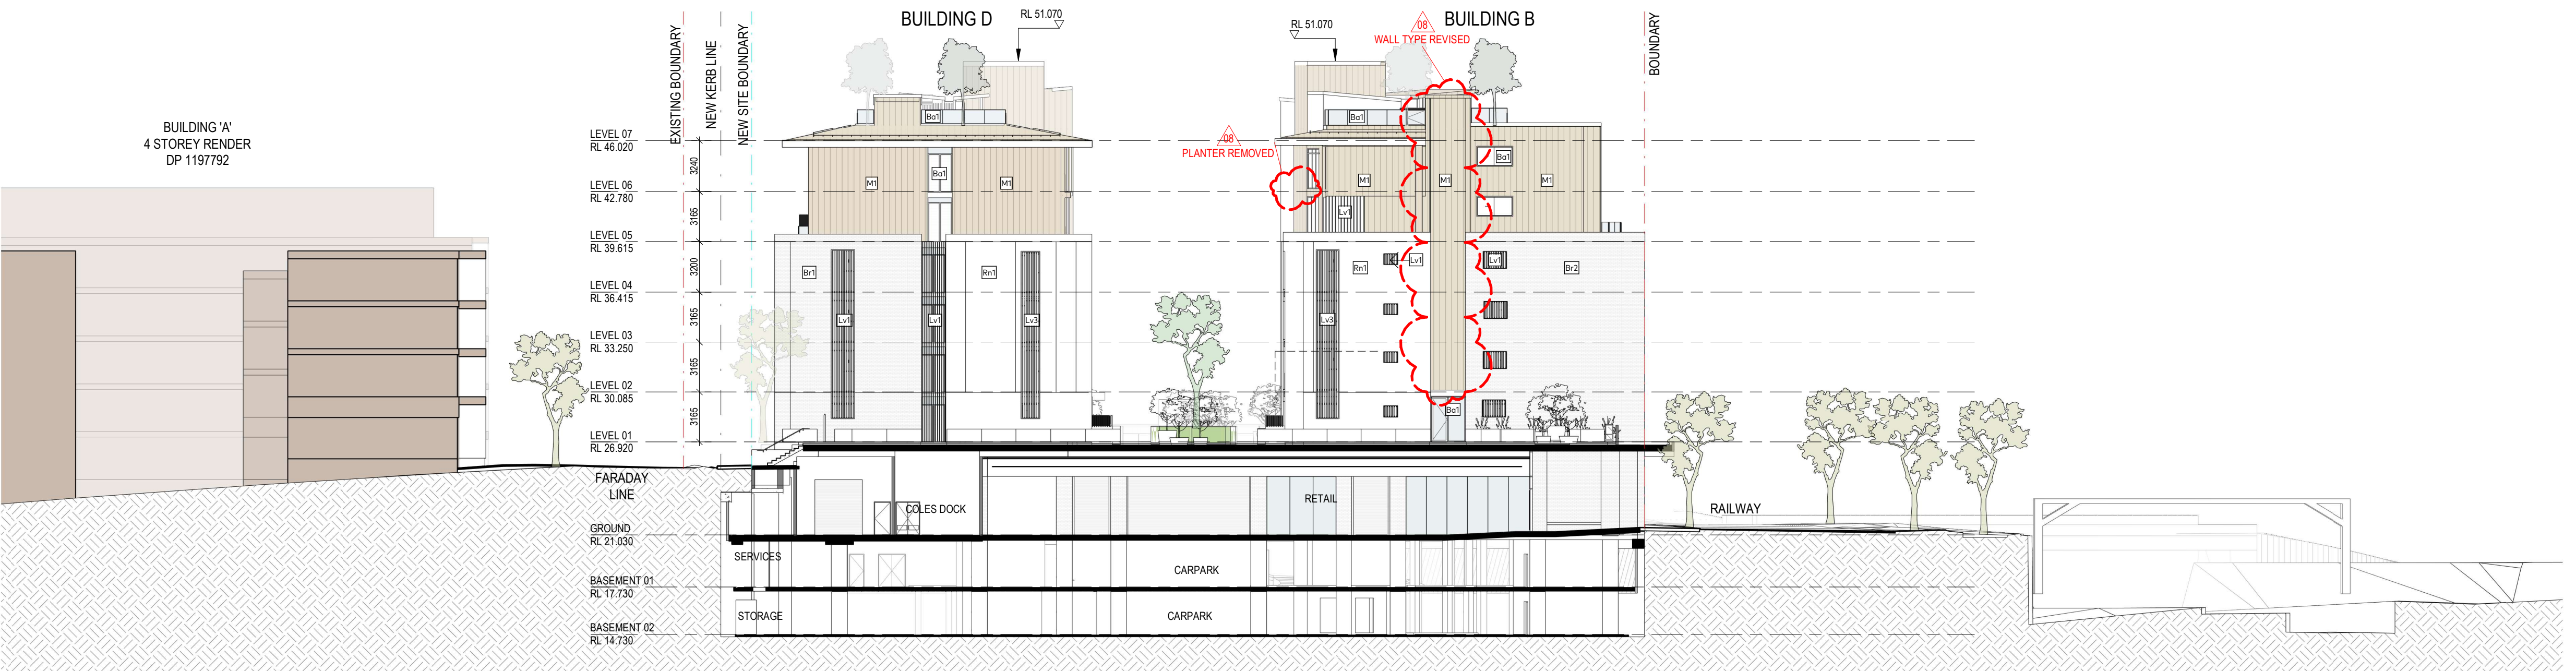

3 ELEVATION B-D NORTH-EAST
1:250

FINISHES SCHEDULE

(S11) SANDSTONE GUINEA GOLD 1000MMX450MM	(L3) COPPER TYPE COLOUR ALUMINIUM BATTENS SCREENS	(Rn1) WHITE TEXTURED CEMENT PANEL COMPRESSED FC PANEL
(Br1) WHITE BRICK RECESSED JOINTS	(T1) COPPER TYPE COLOUR ALUMINIUM CLADDING	(Ba1) (Ba2) CLEAR GLASS
(M1) RAISED / RECESSED METAL CLADDING ROOF/WALL/SOFFIT DARK BRONZE	(Ln) LANDSCAPE	
(Lv1) DARK BRONZE ALUMINIUM SCREENS	(LV2) WHITE ALUMINIUM CLADDING AND BATTENS SCREENS	

08 WALL MATERIALS UPDATED

GENERAL LEGEND

PREVIOUS MODEL OUTLINE	DEMOLISHED LINE
BOUNDARY LINE	NEW KERB LINE
	NEW SITE BOUNDARY



A/C ARCHITECTS
GADIGAL COUNTRY
79 MYRTLE STREET
CHIPPENDALE NSW, 2008 AUSTRALIA
+61 2 9311 8222 ARCHITECTSAJC.COM
ABN 53 003 782 250

NOMINATED ARCHITECTS
MICHAEL HEENAN 5264,
BRIAN MARIOTTI 9451,
JOHN WHITTINGHAM 7030


CLIENT
Evolution MIT Services Pty
Ltd as trustee for the Apt
Hold Trust 1

PROJECT
APT Residential
Meadowbank

PROJECT NO
24002

LOCATION
1-20 Railway Rd & 50
Constitution Rd
Meadowbank NSW 2114

apt.

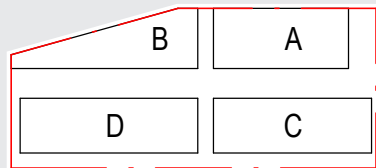

REV	DATE	DESCRIPTION	DN	AP
08	09.04.25	S4.55 Amendment	DH	MF
07	22.11.24	S4.55 Amendment		

SHEET STATUS
NOT FOR CONSTRUCTION

SHEET TITLE
BUILDING ELEVATIONS

SCALE
As Indicated
@ A1




SHEET NUMBER


DA3103

REVISION

08

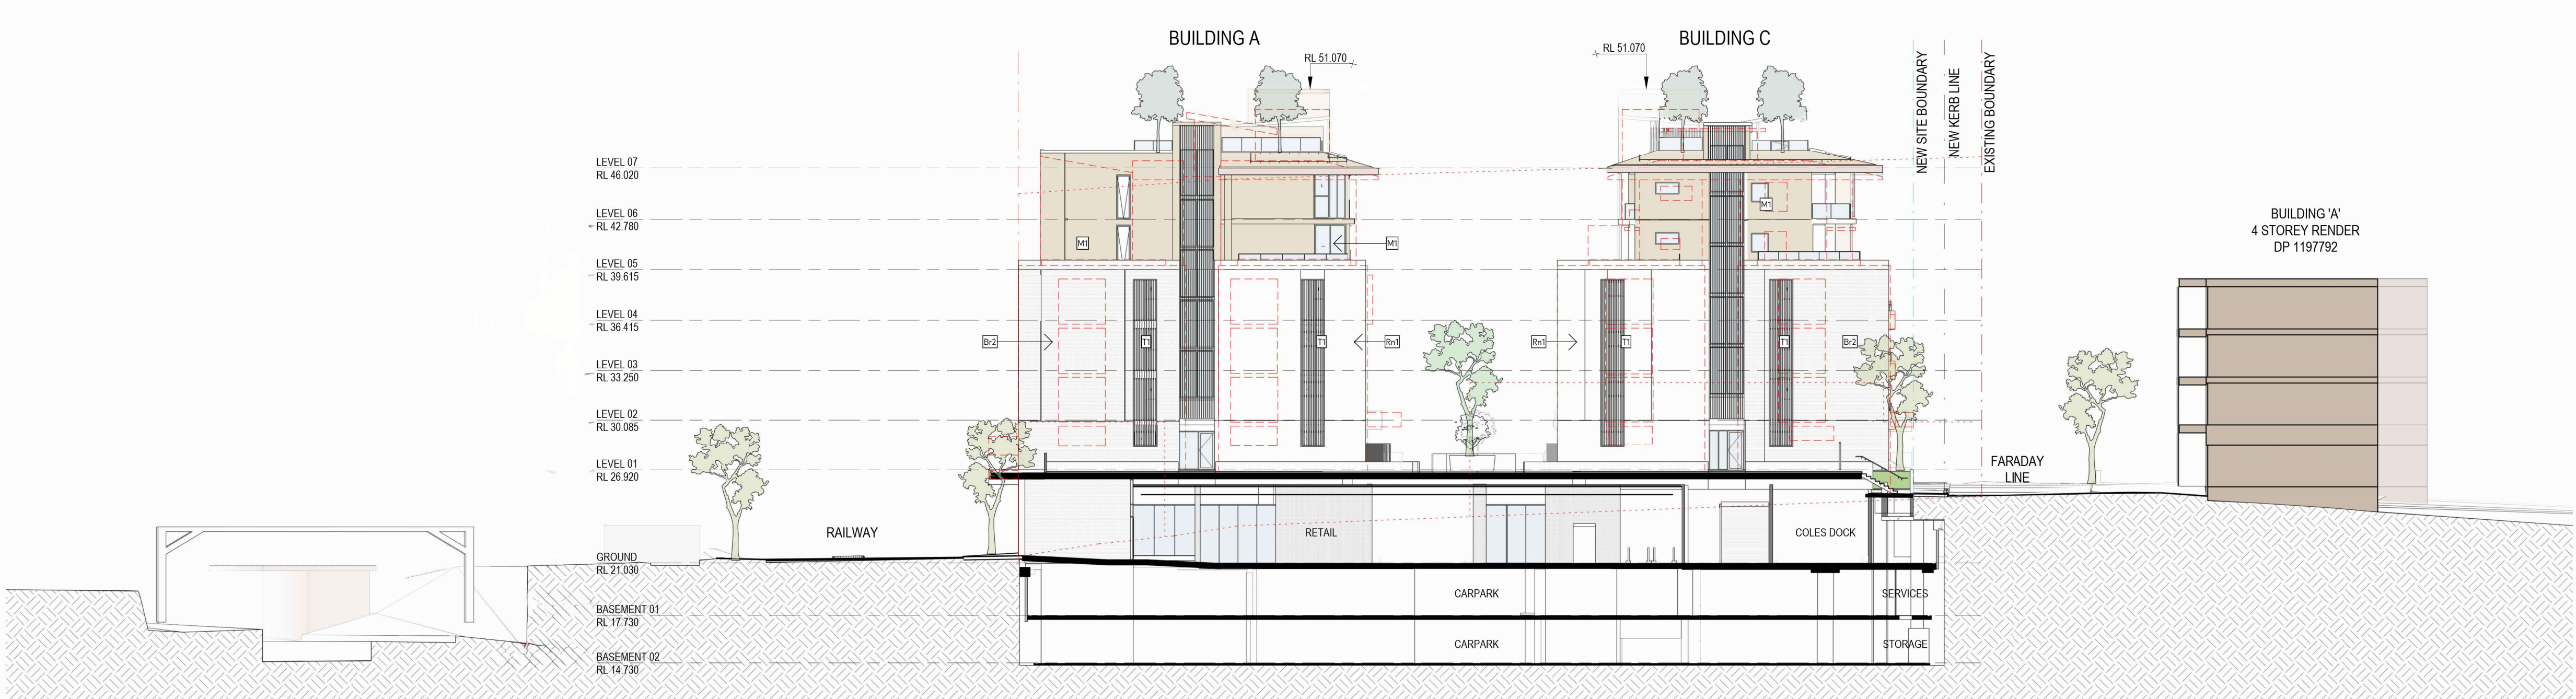

ELEVATION A-C SOUTH WEST (PREVIOUS APPROVED DA ENVELOPE)

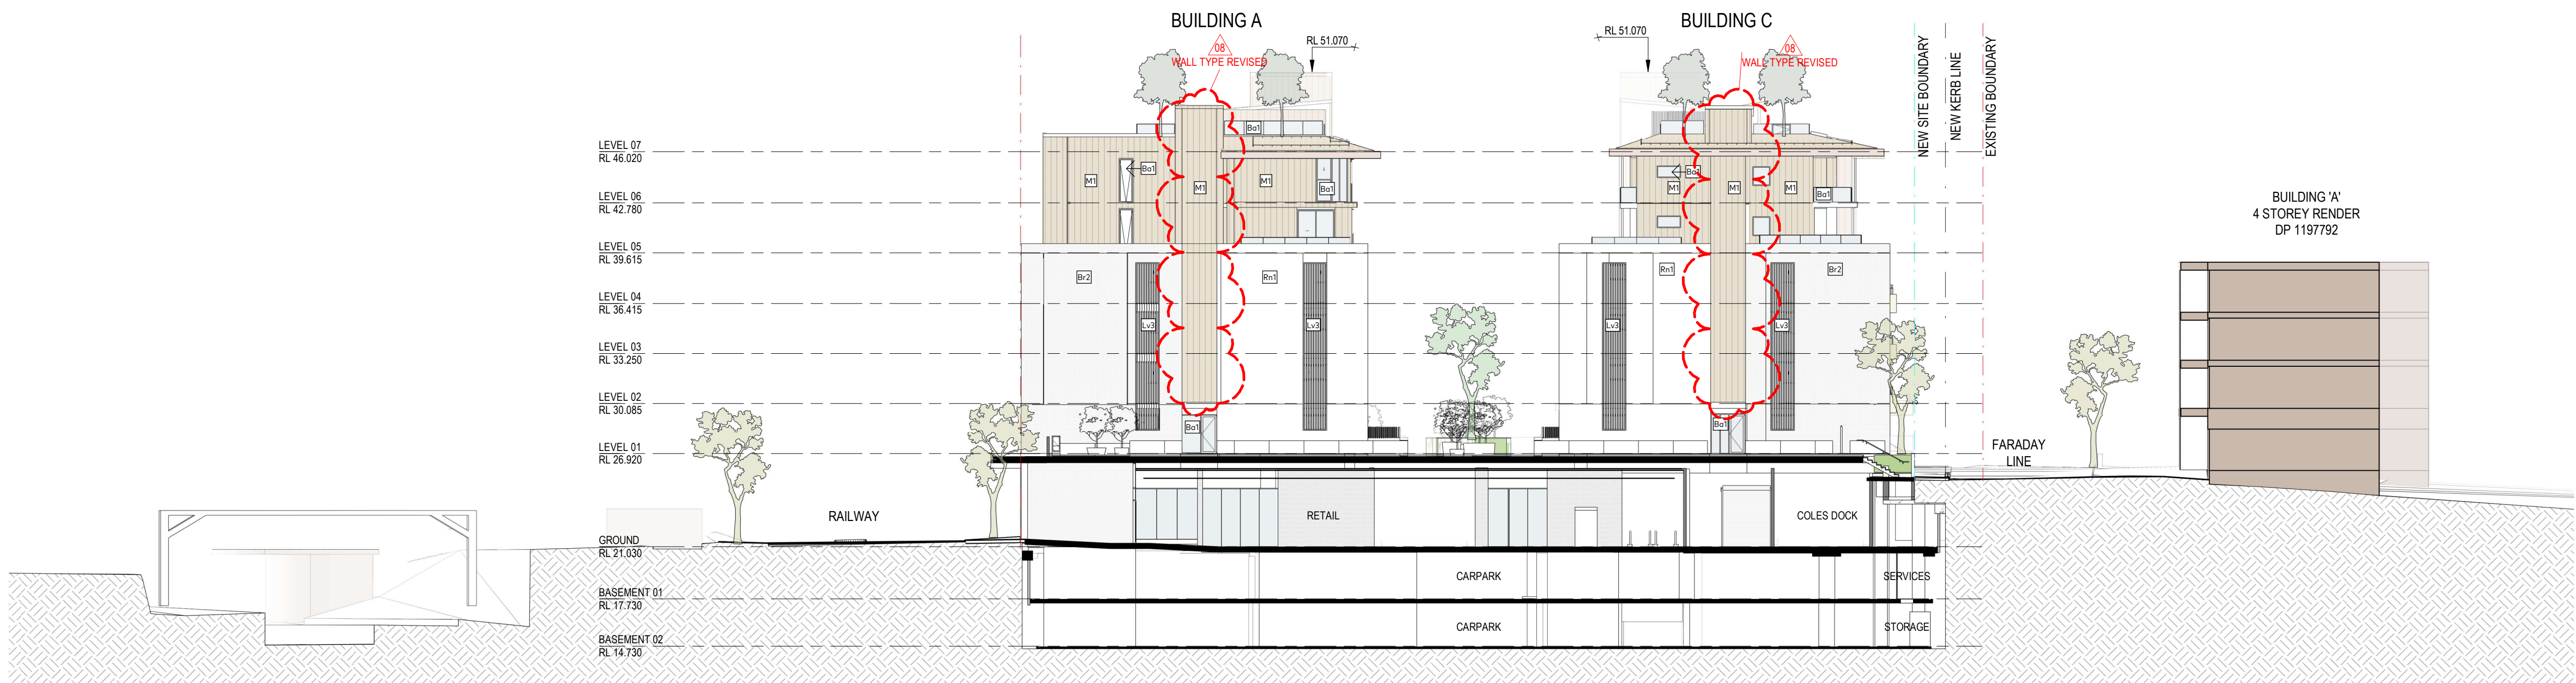

1 ELEVATION A-C SOUTH-WEST
1:250

FINISHES SCHEDULE

(S1) SANDSTONE GUINEA GOLD 1000MMX450MM	(L3) COPPER TYPE COLOUR ALUMINIUM BATTENS SCREENS	(Rn1) WHITE TEXTURED CEMENT PANEL COMPRESSED FC PANEL
(Br1) WHITE BRICK RECESSED JOINTS	(T1) COPPER TYPE COLOUR ALUMINIUM CLADDING	(Ba1) (Ba2) CLEAR GLASS
(M1) RAISED / RECESSED METAL CLADDING ROOF/WALL/SOFFIT DARK BRONZE	(Ln) LANDSCAPE	
(Lv1) DARK BRONZE ALUMINIUM SCREENS	(Lv2) WHITE ALUMINIUM CLADDING AND BATTENS SCREENS	

08 WALL MATERIALS UPDATED

GENERAL LEGEND

PREVIOUS MODEL OUTLINE	DEMOLISHED LINE
BOUNDARY LINE	NEW KERB LINE
	NEW SITE BOUNDARY



AJC ARCHITECTS
GADIGAL COUNTRY
79 MYRTLE STREET
CHIPPENDALE NSW, 2008 AUSTRALIA
+61 2 9311 8222 ARCHITECTSAJC.COM
ABN 53 003 782 250


NOMINATED ARCHITECTS
MICHAEL HEENAN 5264,
BRIAN MARIOTTI 9451,
JOHN WHITTINGHAM 7030

CLIENT
Evolution IMT Services Pty
Ltd as trustee for the Apt
Hold Trust 1

PROJECT
APT Residential
Meadowbank

LOCATION
1-20 Railway Rd & 50
Constitution Rd
Meadowbank NSW 2114

apt.

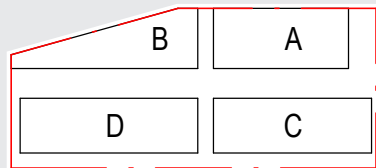

REV	DATE	DESCRIPTION	DN	AP
08	09.04.25	S4.55 Amendment	DH	MF
07	22.11.24	S4.55 Amendment		

SHEET STATUS
NOT FOR CONSTRUCTION

SHEET TITLE
BUILDING ELEVATIONS^{As Indicated @ A1}




SHEET NUMBER
DA3104

REVISION
08



ELEVATION A-B NORTH-WEST (PREVIOUS APPROVED DA ENVELOPE)

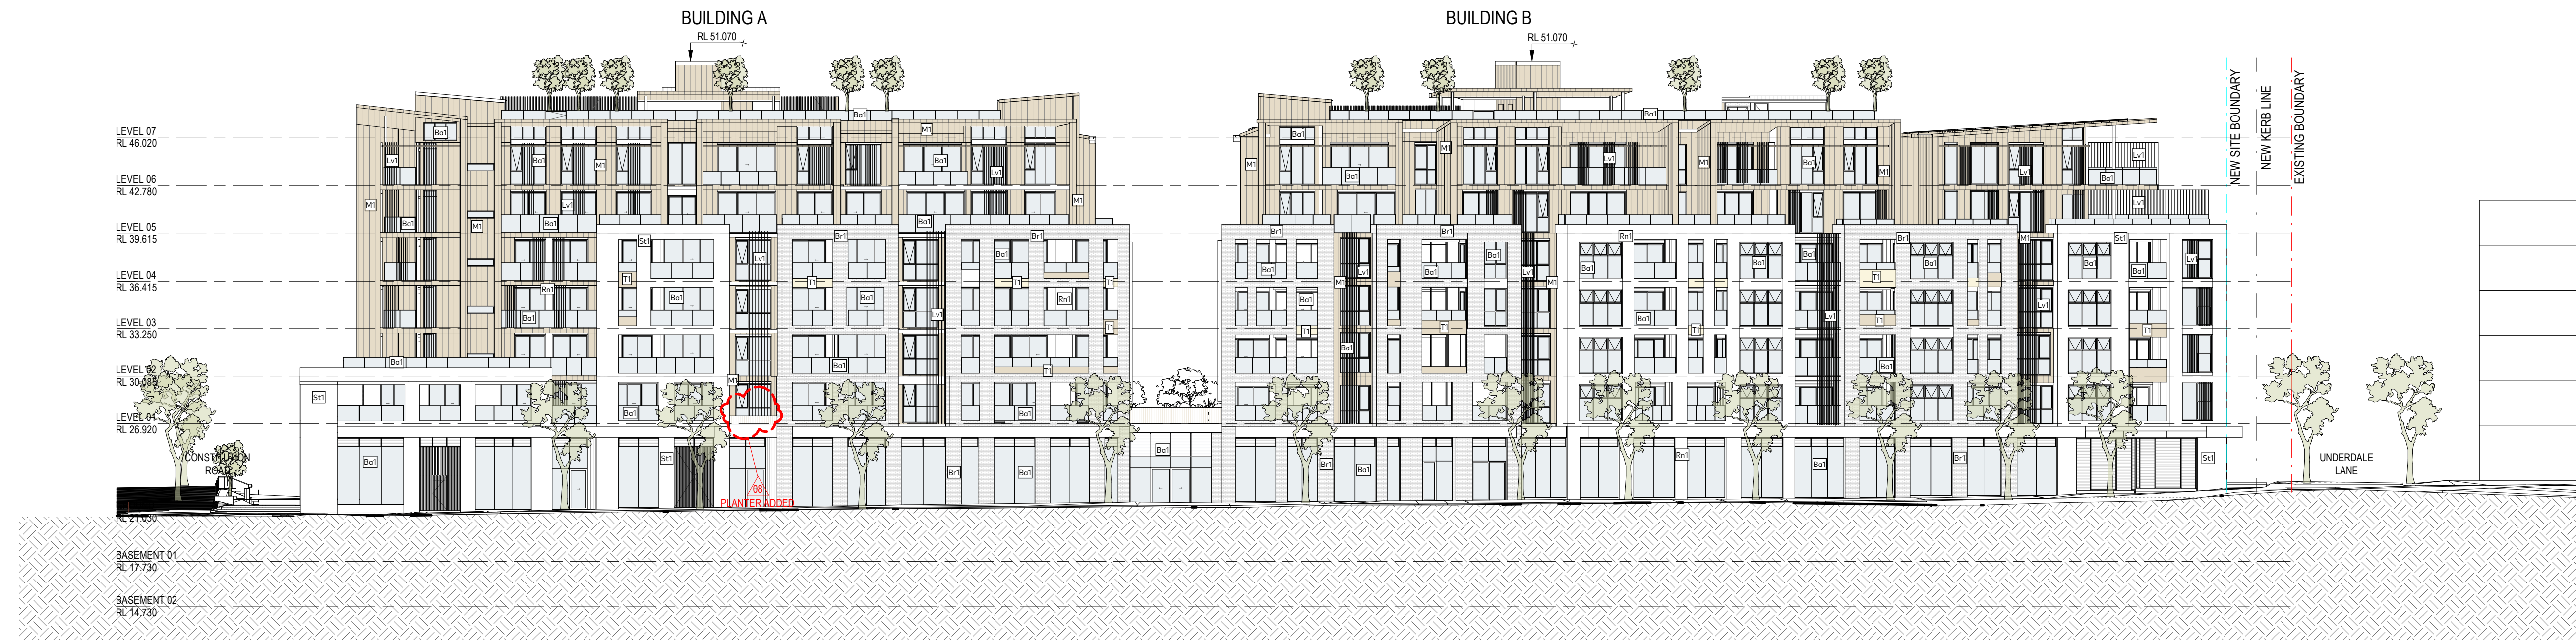

1 ELEVATION A-B NORTH-WEST
1:250

FINISHES SCHEDULE

(S1) SANDSTONE GUINEA GOLD 1000MMX450MM	(L3) COPPER TYPE COLOUR ALUMINIUM BATTENS SCREENS	(Rn1) WHITE TEXTURED CEMENT PANEL COMPRESSED FC PANEL
(Br1) WHITE BRICK RECESSED JOINTS	(T1) COPPER TYPE COLOUR ALUMINIUM CLADDING	(Ba1) (Ba2) CLEAR GLASS
(M1) RAISED / RECESSED METAL CLADDING ROOF/WALL/SOFFIT DARK BRONZE	(Ln) LANDSCAPE	
(Lv1) DARK BRONZE ALUMINIUM SCREENS	(Lv2) WHITE ALUMINIUM CLADDING AND BATTENS SCREENS	

WALL MATERIALS UPDATED

GENERAL LEGEND

PREVIOUS MODEL OUTLINE	DEMOLISHED LINE
BOUNDARY LINE	NEW KERB LINE
	NEW SITE BOUNDARY



AJC ARCHITECTS
GADIGAL COUNTRY
79 MYRTLE STREET
CHIPPENDALE NSW, 2008 AUSTRALIA
+61 2 9311 8222 ARCHITECTSAJC.COM
ABN 53 003 782 250

NOMINATED ARCHITECTS
MICHAEL HEENAN 5264,
BRIAN MARIOTTI 9451,
JOHN WHITTINGHAM 7030


CLIENT
Evolution MIT Services Pty
Ltd as trustee for the Apt
Hold Trust 1

PROJECT
APT Residential
Meadowbank

PROJECT NO
24002

LOCATION
1-20 Railway Rd & 50
Constitution Rd
Meadowbank NSW 2114

apt.

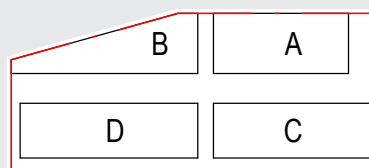

REV DATE DESCRIPTION DN AP DH MF
08 09.04.25 S4.55 Amendment
07 22.11.24 S4.55 Amendment

SHEET STATUS
NOT FOR CONSTRUCTION

SHEET TITLE
BUILDING ELEVATIONS

SCALE
As Indicated @ A1



SHEET NUMBER

DA3105

REVISION

08



ELEVATION C-D SOUTH-EAST (PREVIOUS APPROVED DA ENVELOPE)



1 ELEVATION C-D SOUTH-EAST
1 : 250

FINISHES SCHEDULE

(S11) SANDSTONE GUINEA GOLD 1000MMX450MM	(L3) COPPER TYPE COLOUR ALUMINIUM BATTENS SCREENS	(Rn1) WHITE TEXTURED CEMENT PANEL COMPRESSED FC PANEL
(Br1) WHITE BRICK RECESSED JOINTS	(T1) COPPER TYPE COLOUR ALUMINIUM CLADDING	(Ba1) (Ba2) CLEAR GLASS
(M1) RAISED / RECESSED METAL CLADDING ROOF/WALL/SOFFIT DARK BRONZE	(Ln) LANDSCAPE	
(Lv1) DARK BRONZE ALUMINIUM SCREENS	(Lv2) WHITE ALUMINIUM CLADDING AND BATTENS SCREENS	

08 WALL MATERIALS UPDATED

GENERAL LEGEND

PREVIOUS MODEL OUTLINE	DEMOLISHED LINE
BOUNDARY LINE	NEW KERB LINE
	NEW SITE BOUNDARY



A/C ARCHITECTS
GADIGAL COUNTRY
79 MYRTLE STREET
CHIPPENDALE NSW, 2008 AUSTRALIA
+61 2 9311 8222 ARCHITECTS@A/C.COM
ABN 53 003 782 250

NOMINATED ARCHITECTS
MICHAEL HEENAN 5264,
BRIAN MARIOTTI 9451,
JOHN WHITTINGHAM 7030


CLIENT
Evolution MIT Services Pty
Ltd as trustee for the Apt
Hold Trust 1

PROJECT
APT Residential
Meadowbank

PROJECT NO
24002

LOCATION
1-20 Railway Rd & 50
Constitution Rd
Meadowbank NSW 2114

apt.

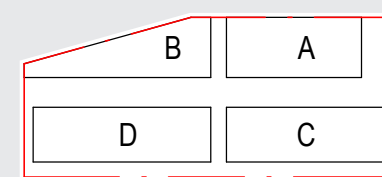

REV	DATE	DESCRIPTION	DN	AP
08	09.04.25	S4.55 Amendment	DH	MF
07	22.11.24	S4.55 Amendment		

SHEET STATUS
NOT FOR CONSTRUCTION


SHEET TITLE
BUILDING ELEVATIONS

SCALE
As Indicated
@ A1



SHEET NUMBER
DA3106

REVISION
08

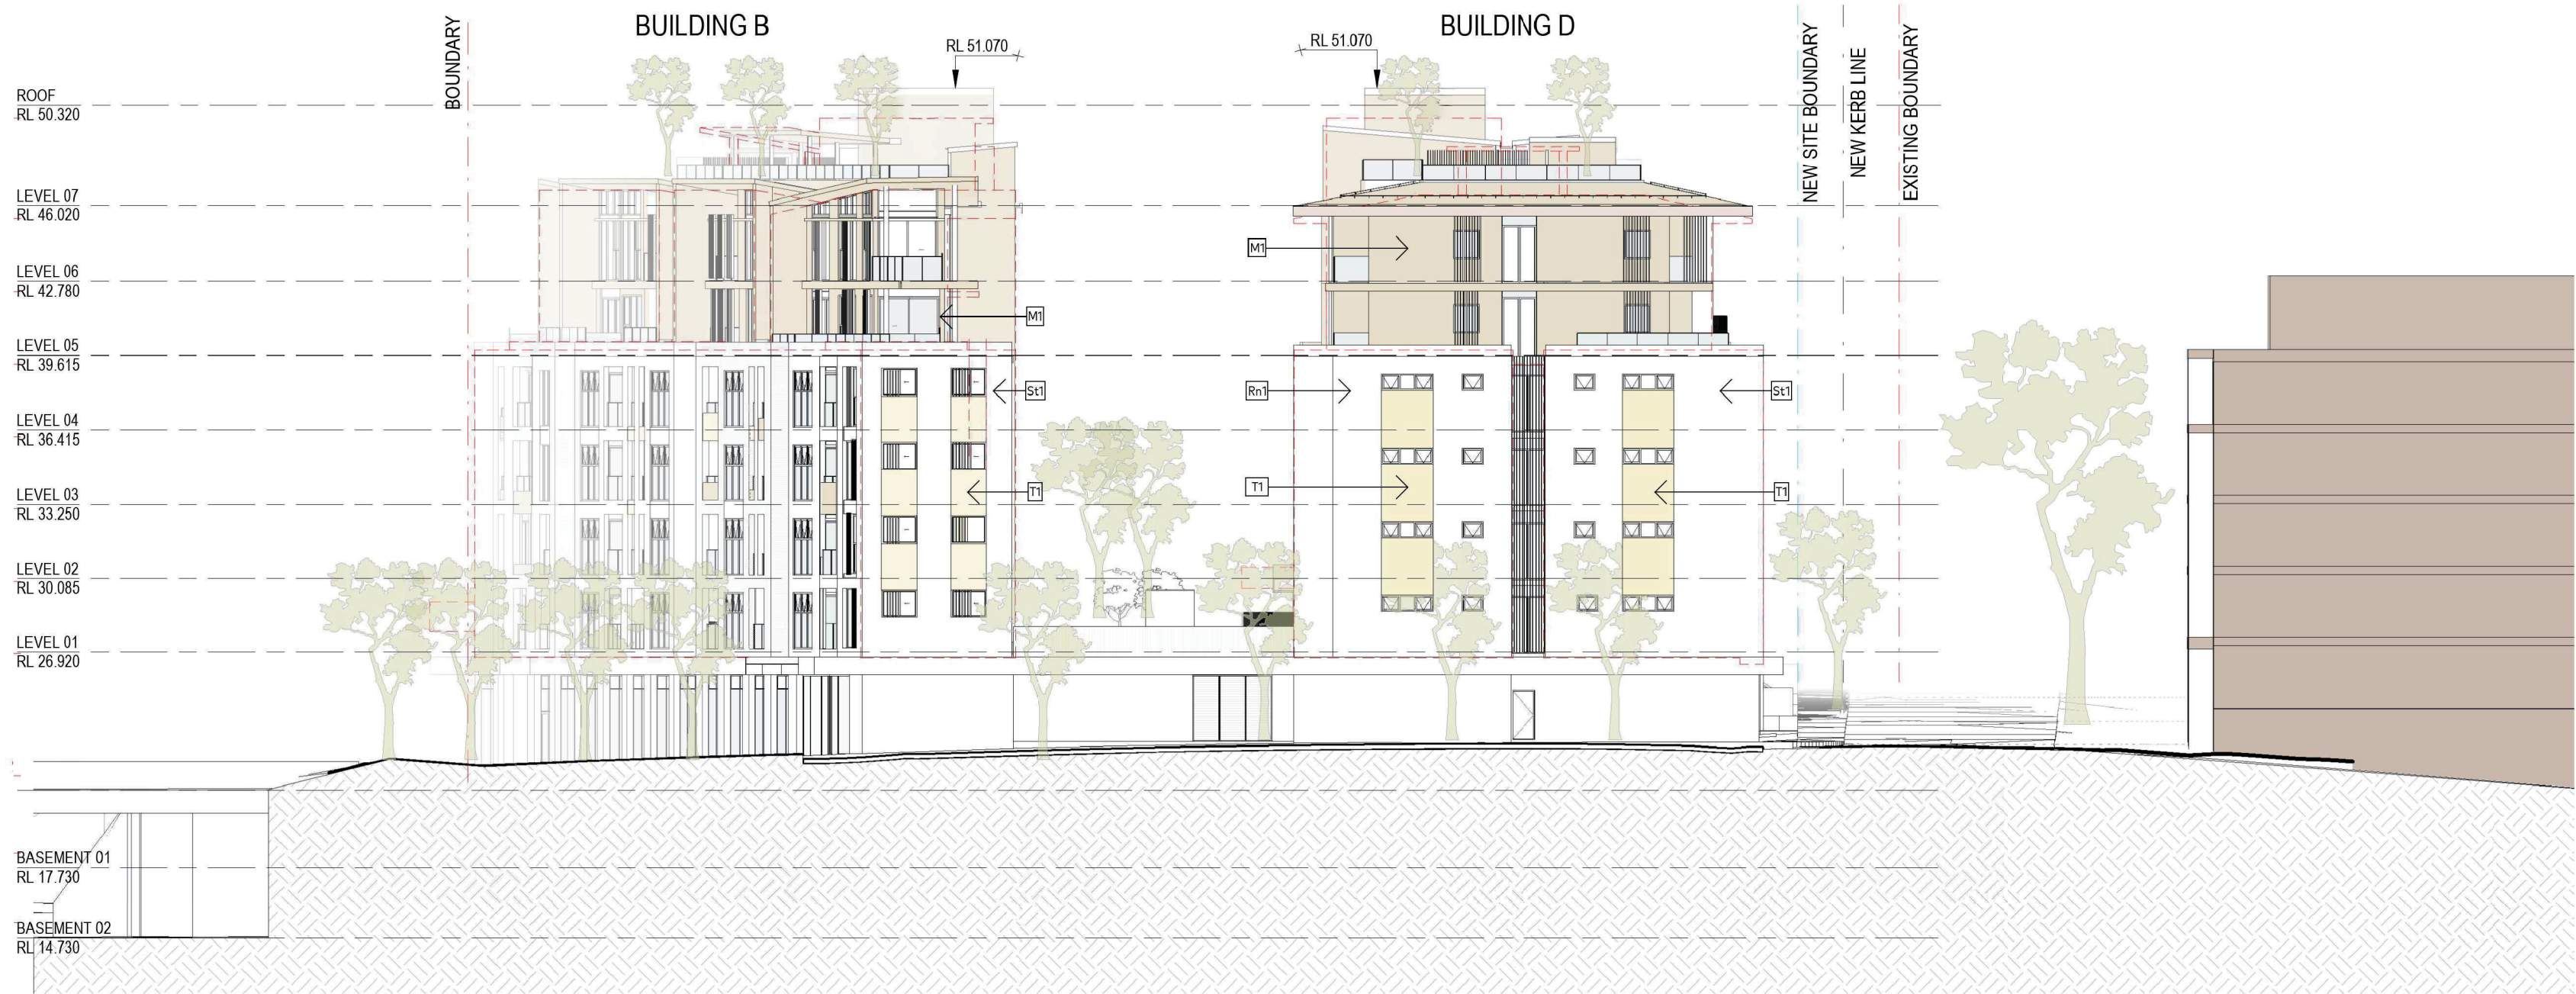

ELEVATION B-D SOUTH-EAST (PREVIOUS APPROVED DA ENVELOPE)



1 ELEVATION B-D SOUTH-WEST 1:250

FINISHES SCHEDULE

(S1) SANDSTONE GUINEA GOLD 1000MMX450MM	(L3) COPPER TYPE COLOUR ALUMINIUM BATTENS SCREENS	(Rn1) WHITE TEXTURED CEMENT PANEL COMPRESSED FC PANEL
(Br1) WHITE BRICK RECESSED JOINTS	(T1) COPPER TYPE COLOUR ALUMINIUM CLADDING	(Ba1) (Ba2) CLEAR GLASS
(M1) RAISED / RECESSED METAL CLADDING ROOF/WALL/SOFFIT DARK BRONZE	(Ln) LANDSCAPE	
(Lv1) DARK BRONZE ALUMINIUM SCREENS	(Lv2) WHITE ALUMINIUM CLADDING AND BATTENS SCREENS	

WALL MATERIALS UPDATED

GENERAL LEGEND

PREVIOUS MODEL OUTLINE	DEMOLISHED LINE
BOUNDARY LINE	NEW KERB LINE
	NEW SITE BOUNDARY



AJC ARCHITECTS
GADIGAL COUNTRY
79 MYRTLE STREET
CHIPPENDALE NSW, 2008 AUSTRALIA
+61 2 9311 8222 ARCHITECTSAJC.COM
ABN 53 003 782 250

NOMINATED ARCHITECTS
MICHAEL HEENAN 5264,
BRIAN MARIOTTI 9451,
JOHN WHITTINGHAM 7030


CLIENT
Evolution MIT Services Pty
Ltd as trustee for the Apt
Hold Trust 1

PROJECT
APT Residential
Meadowbank

PROJECT NO
24002

LOCATION
1-20 Railway Rd & 50
Constitution Rd
Meadowbank NSW 2114

apt.

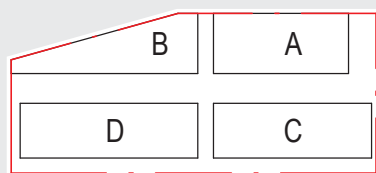

REV	DATE	DESCRIPTION	DN	AP
08	09.04.25	S4.55 Amendment	DH	MF
07	22.11.24	S4.55 Amendment		

SHEET STATUS
NOT FOR CONSTRUCTION

SHEET TITLE
BUILDING ELEVATIONS

SCALE
As Indicated
@ A1



SHEET NUMBER


DA3107

REVISION

08



ELEVATION C-A SOUTH-EAST (PREVIOUS APPROVED DA ENVELOPE)

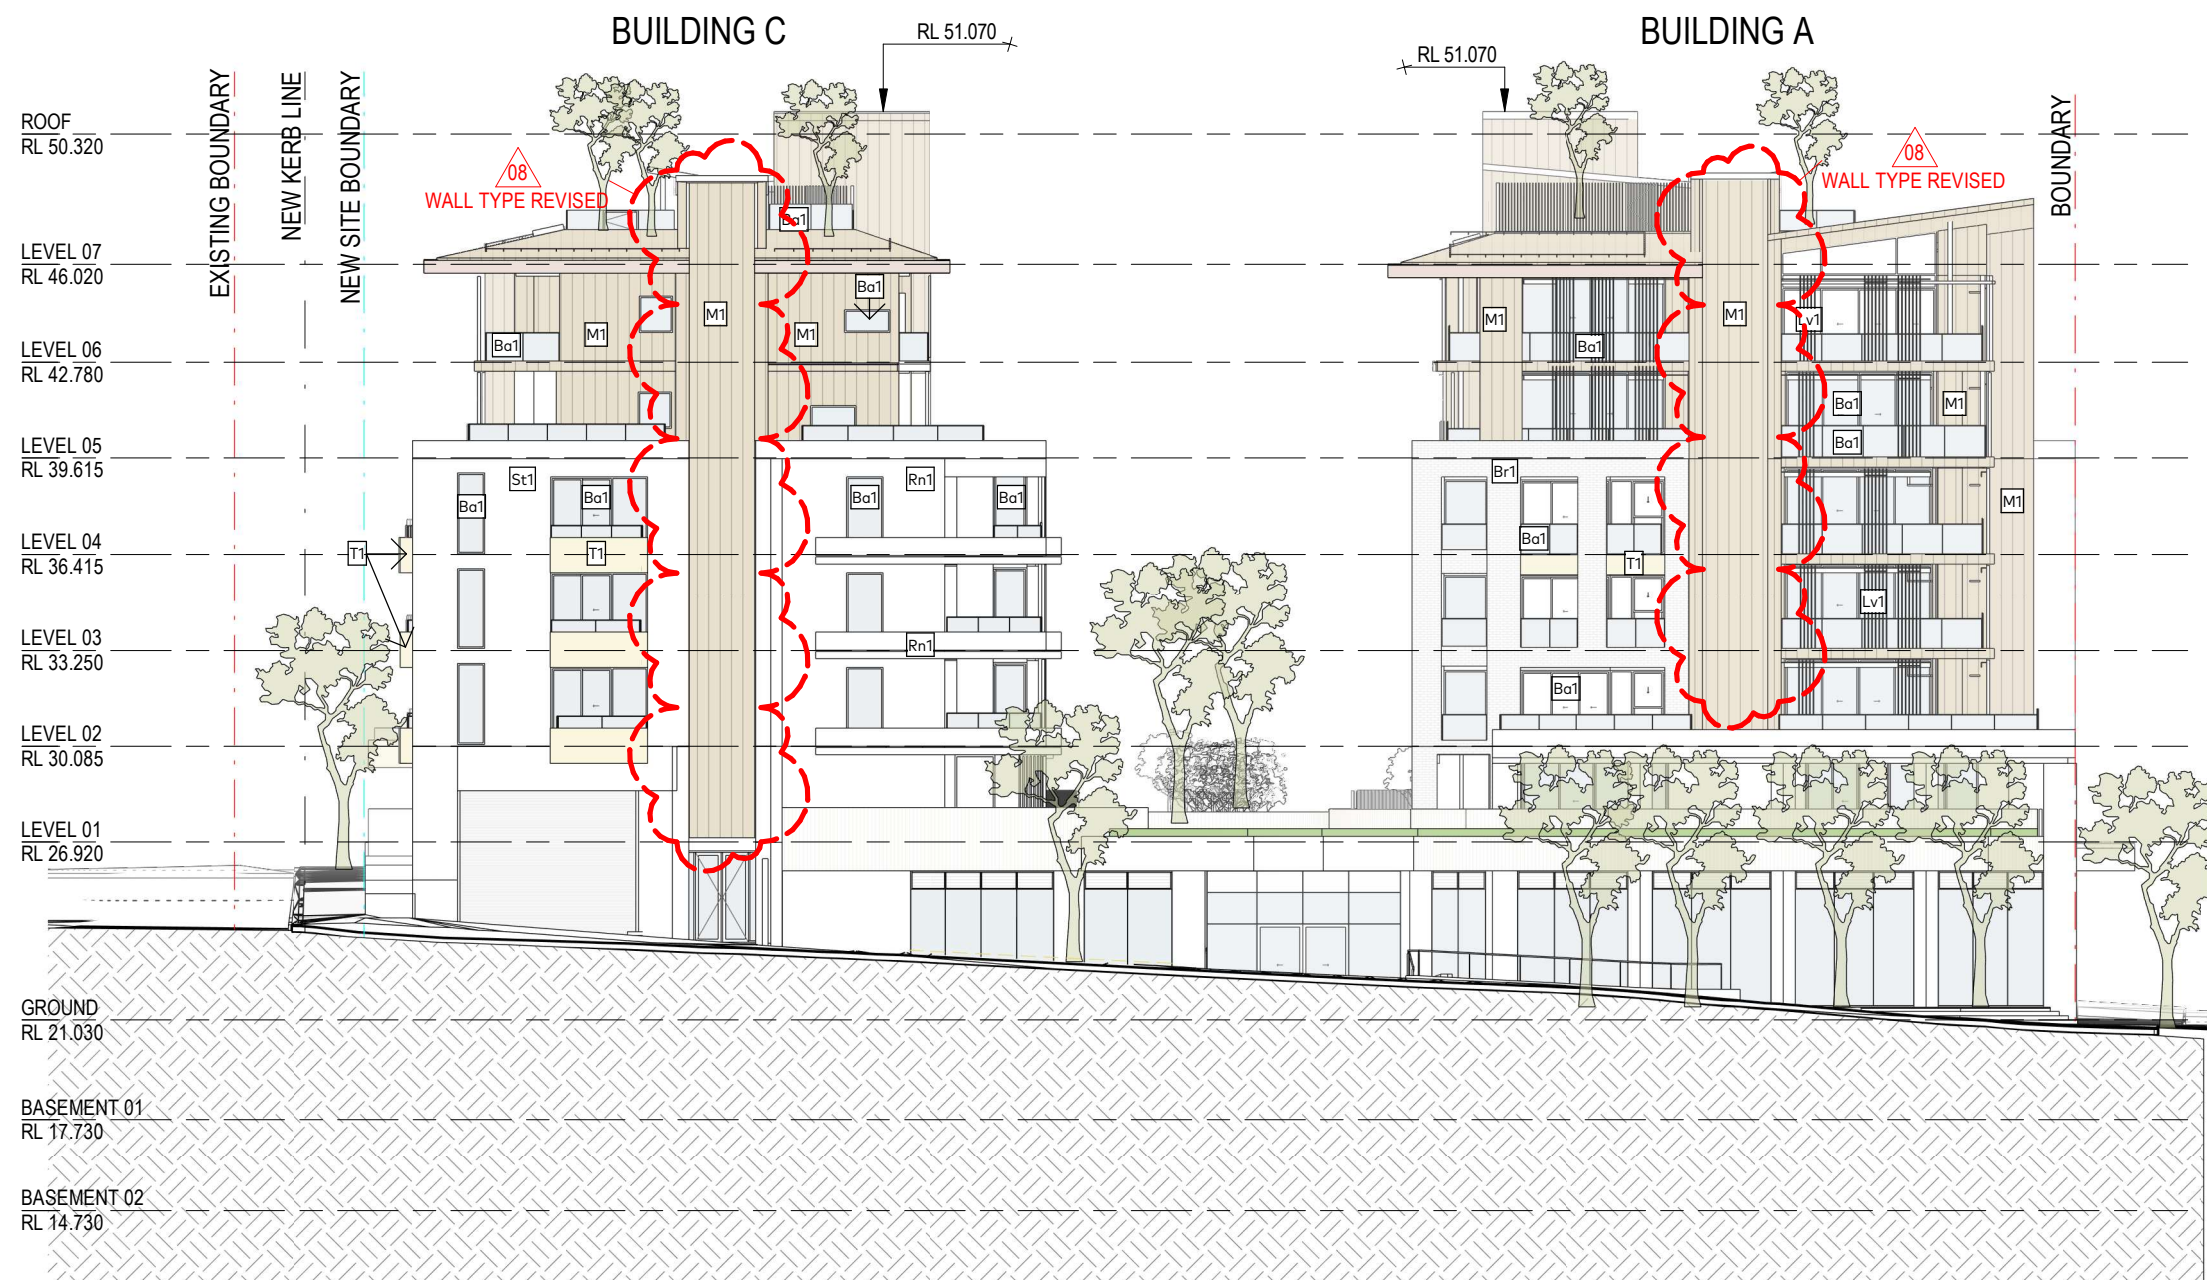

1 ELEVATION A-C NORTH-EAST
1 : 250

FINISHES SCHEDULE

(S1) SANDSTONE GUINEA GOLD 1000MMX450MM	(L3) COPPER TYPE COLOUR ALUMINIUM BATTENS SCREENS	(Rn1) WHITE TEXTURED CEMENT PANEL COMPRESSED FC PANEL
(Br1) WHITE BRICK RECESSED JOINTS	(T1) COPPER TYPE COLOUR ALUMINIUM CLADDING	(Ba1) (Ba2) CLEAR GLASS
(M1) RAISED / RECESSED METAL CLADDING ROOF/WALL/SOFFIT DARK BRONZE	(Ln) LANDSCAPE	
(Lv1) DARK BRONZE ALUMINIUM SCREENS	(Lv2) WHITE ALUMINIUM CLADDING AND BATTENS SCREENS	

WALL MATERIALS UPDATED

GENERAL LEGEND

PREVIOUS MODEL OUTLINE	DEMOLISHED LINE
BOUNDARY LINE	NEW KERB LINE
	NEW SITE BOUNDARY



A/C ARCHITECTS
GADIGAL COUNTRY
79 MYRTLE STREET
CHIPPENDALE NSW, 2008 AUSTRALIA
+61 2 9311 8222 ARCHITECTSAJC.COM
ABN 53 003 782 250


NOMINATED ARCHITECTS
MICHAEL HEENAN 5264,
BRIAN MARIOTTI 9451,
JOHN WHITTINGHAM 7030

CLIENT
Evolution IMT Services Pty
Ltd as trustee for the Apt
Hold Trust 1

PROJECT
APT Residential
Meadowbank
PROJECT NO
24002

LOCATION
1-20 Railway Rd & 50
Constitution Rd
Meadowbank NSW 2114

apt.

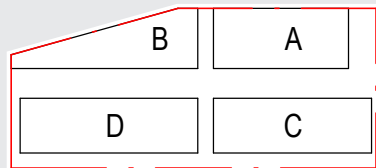

REV	DATE	DESCRIPTION	DN	AP
08	09.04.25	S4.55 Amendment	DH	MF
07	22.11.24	S4.55 Amendment		

SHEET STATUS
NOT FOR CONSTRUCTION

SHEET TITLE
BUILDING ELEVATIONS

SCALE
As Indicated
@ A1



SHEET NUMBER
DA3108

REVISION
08