





764 Forest Road, Peakhurst

LANDSCAPE DEVELOPMENT APPLICATION

DWG	DRAWING TITLE	SCALE
LA00	COVER SHEET & DRAWING REGISTER	N/A@A1
LA01	VEGETATION REMOVED AND RETAINED	1:100@A1
LA02	LANDSCAPE MASTERPLAN	1:100@A1
LA03	BASEMENT LANDSCAPE PLAN	1:100@A1
LA04	GROUND FLOOR DETAIL LANDSCAPE PLAN 1/2	1:100@A1
LA05	GROUND FLOOR DETAIL LANDSCAPE PLAN 2/2	1:100@A1
LA06	LEVEL 2 LANDSCAPE PLAN	1:100@A1
LA07	GROUND FLOOR PLANTING PLAN	1:100@A1
LA08	LEVEL PLANTING PLAN	1:100@A1
LA09	LEVEL 7-8 LANDSCAPE PLAN	1:100@A1
LD01	LANDSCAPE DETAILS	AS SHOWN @A1

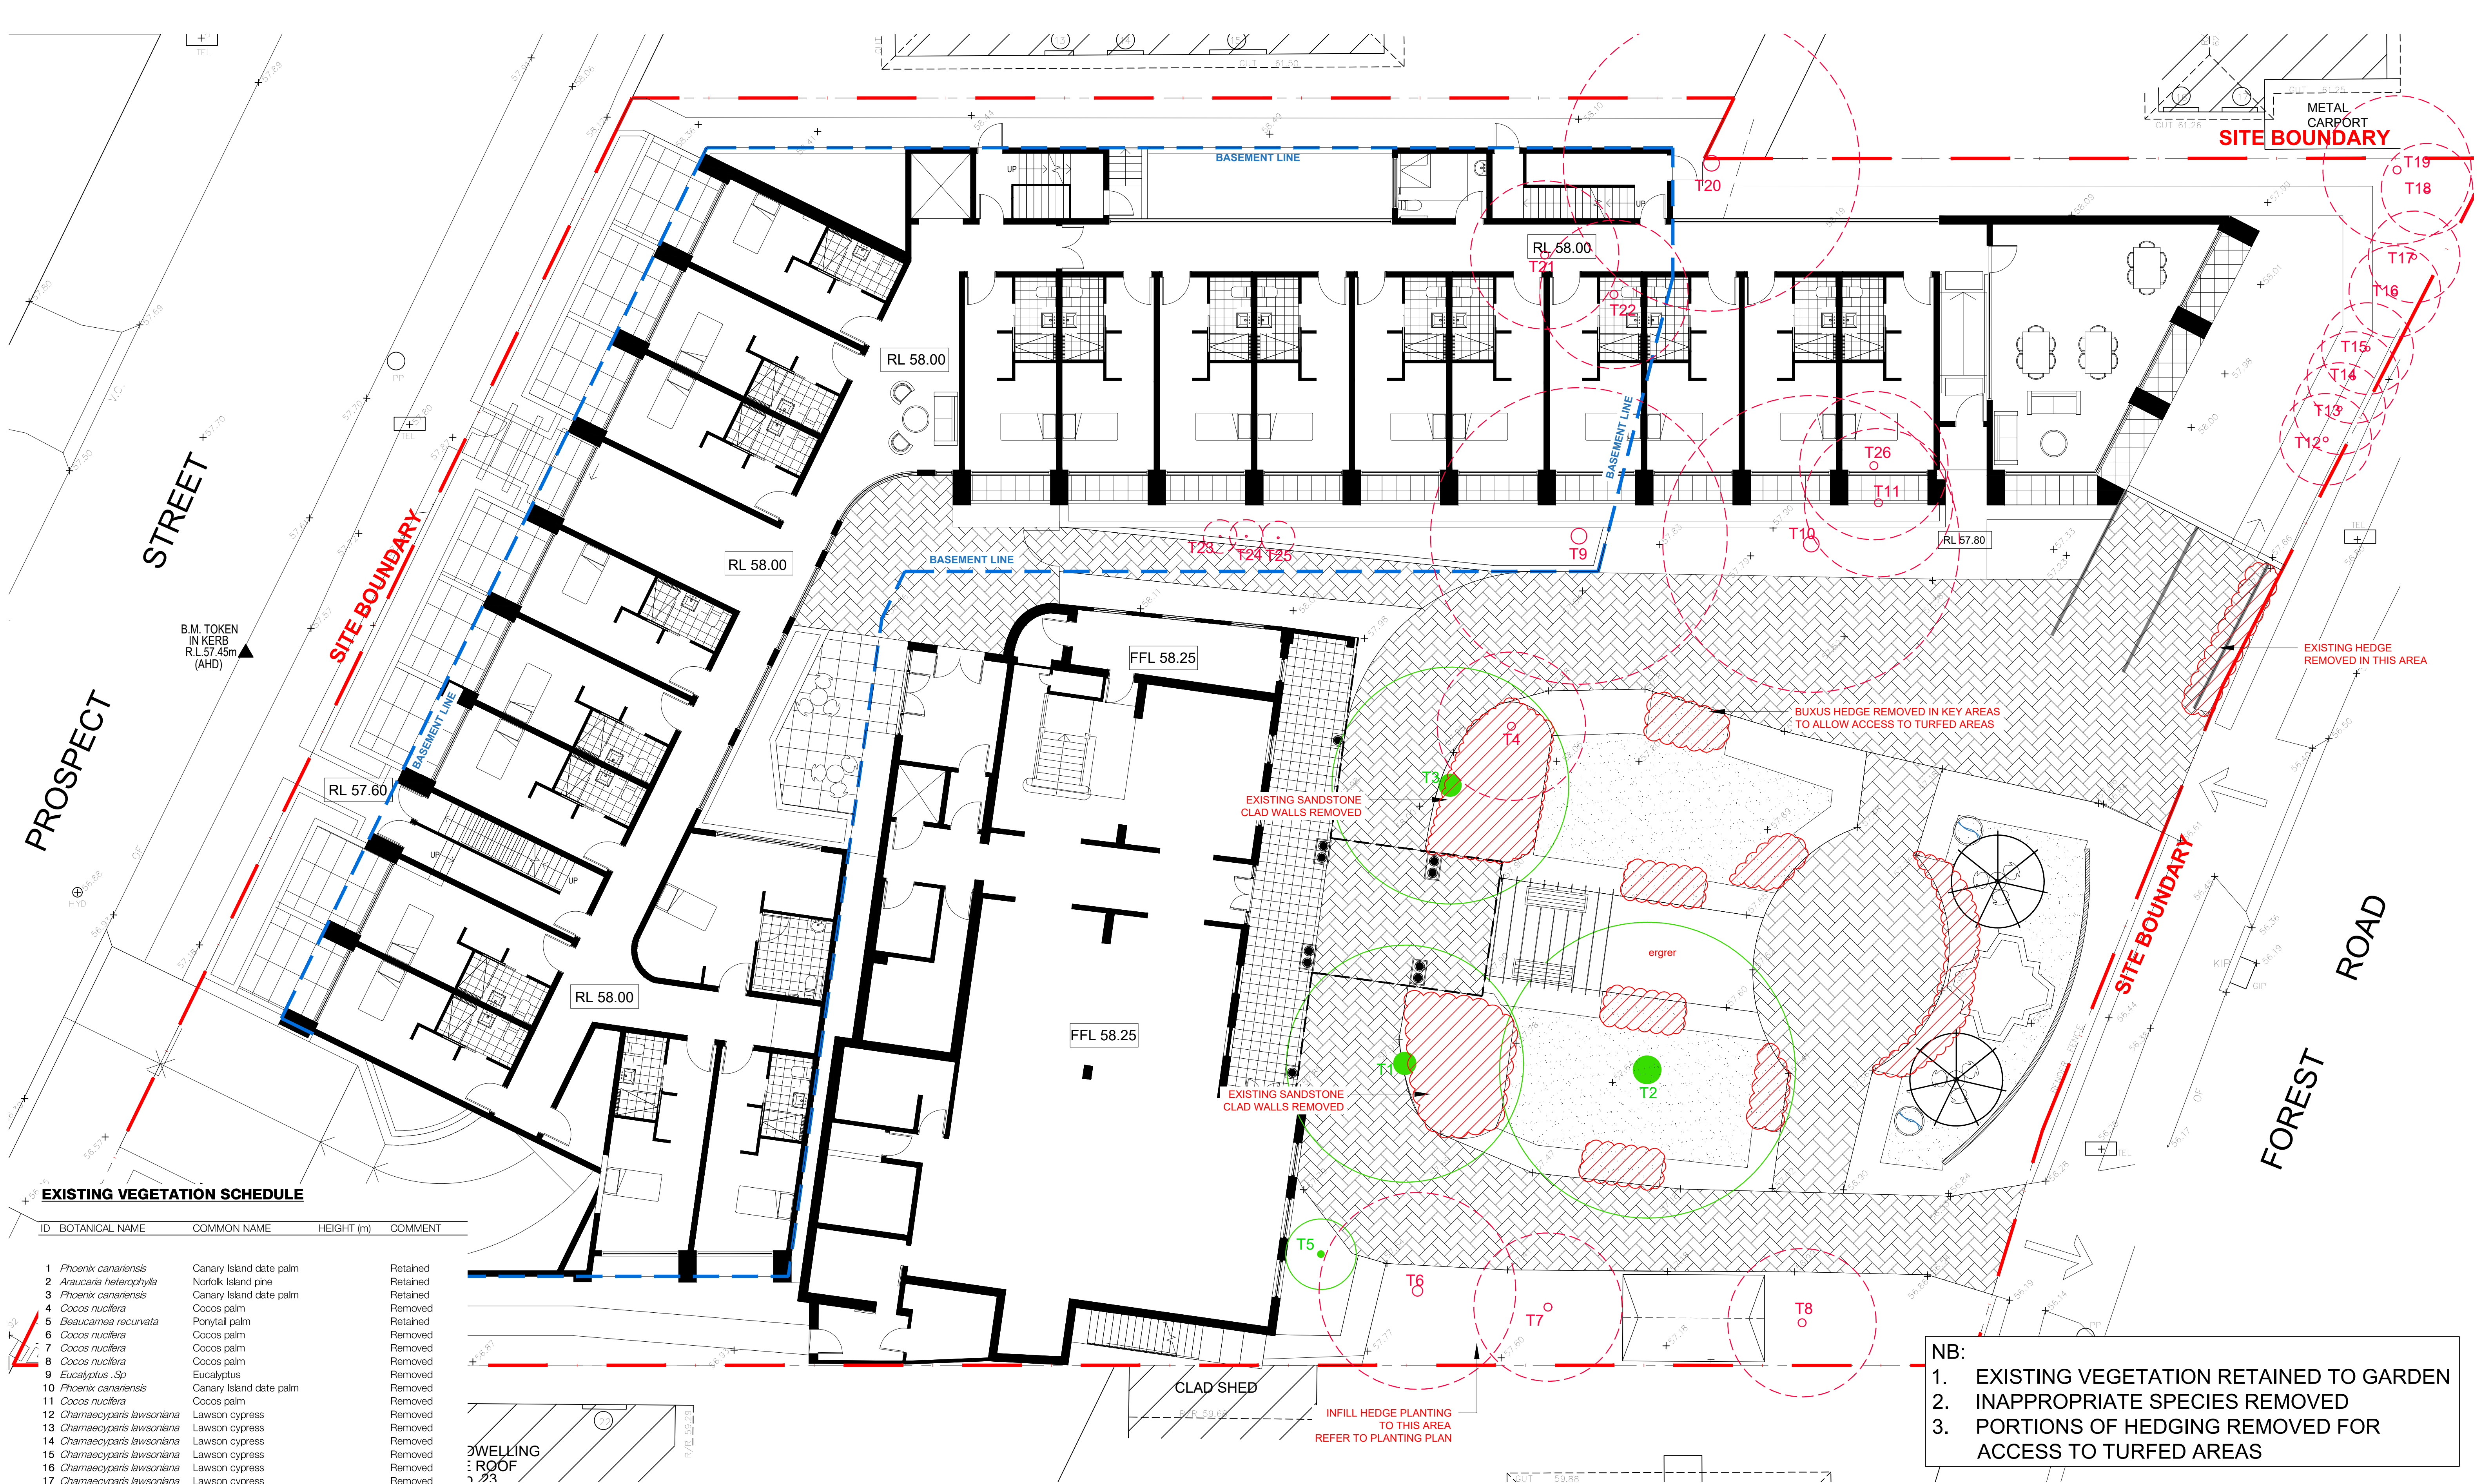

VEGETATION REMOVED AND RETAINED

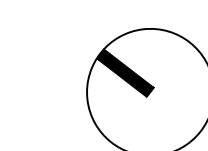


SCALE 1:100 @ A1
0 1 2 4 6m



project: 764 Forest Road, Peakhurst
client: Sonia Fenton
date: 17.12.2020
revision: A
drawn: GJ
checked: JH

TaylorBrammer
TAYLOR BRAMMER LANDSCAPE ARCHITECTS PTY LTD
SYDNEY STUDIO
218 Oxford Street Woolahra, NSW, 2025 E sydney@taylorbrammer.com.au T 61 2 9387 8855
Copyright of Taylor Brammer Landscape Architects Pty Ltd. AEN 61 006 724 988

LA01

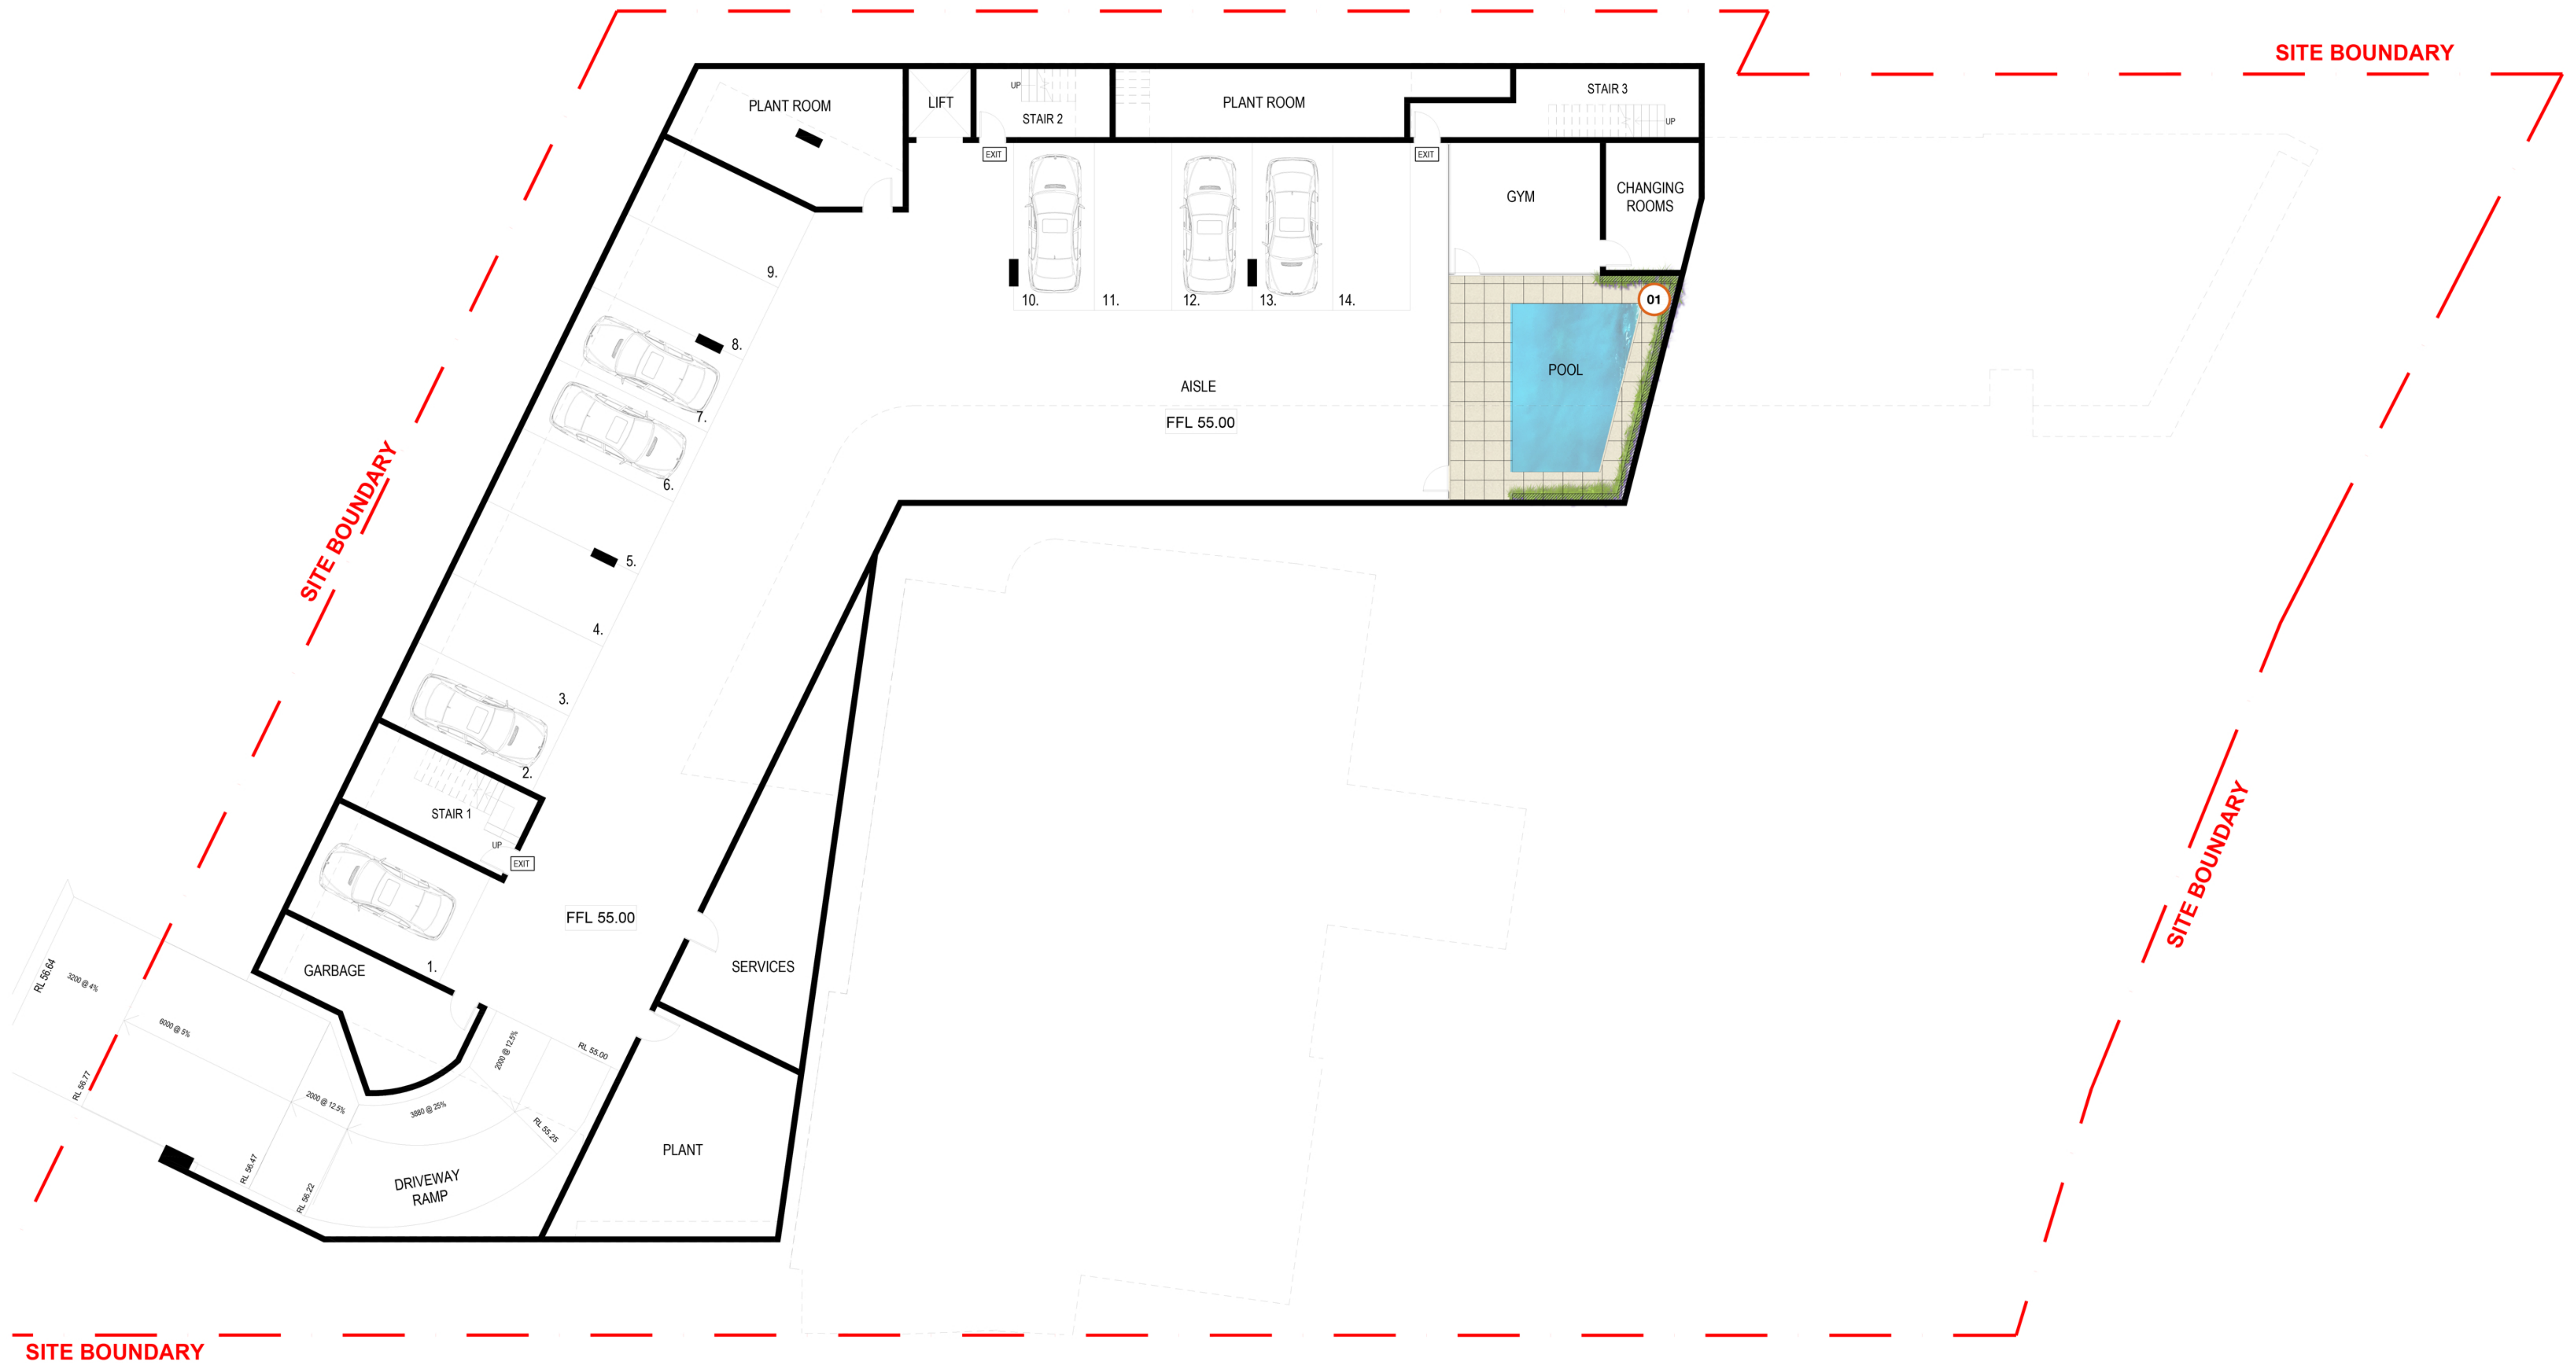

SITE BOUNDARY

DESIGN NOTES

- 01 Planted green wall with sculptural UV grow lights installed

BASEMENT LANDSCAPE PLAN



KEY PLAN

DESIGN NOTES

- 01 New tree and layered shrub planting to provide screening and amenity to new building
- 02 Resident terraces with planting to raised planter
- 03 Break out space between New and existing heritage building with feature shade tolerant planting
- 04 Feature trees to views from breezeway
- 05 Feature planting to entry of new building
- 06 New street trees to council requirements

DESIGN CHARACTER





Tall screening trees with layered shrub and ground cover planting



Lush shade tolerant planting to shaded areas

DETAIL LANDSCAPE PLAN 1/2

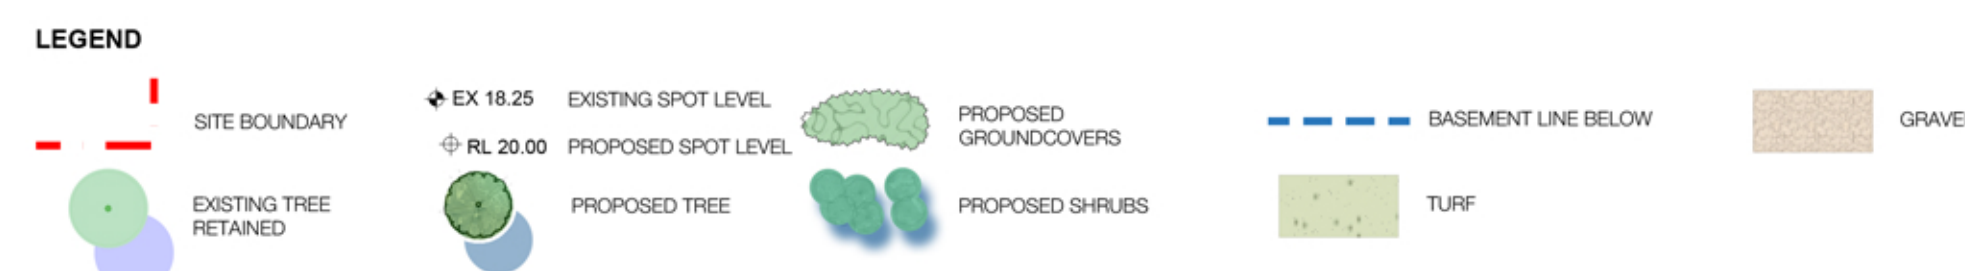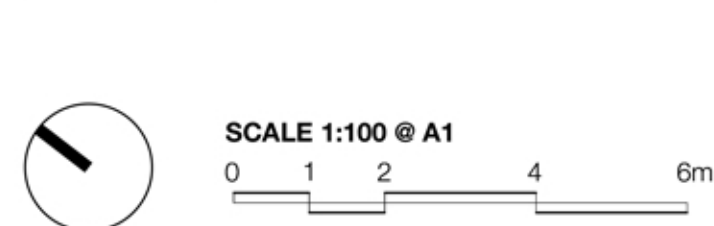

project: 764 Forest Road, Peakhurst
client: Sonia Fenton
date: 17.12.2020
revision: A
drawn: GJ
checked: JH

TaylorBrammer
TAYLOR BRAMMER LANDSCAPE ARCHITECTS PTY LTD
SYDNEY STUDIO
218 Oxford Street Woolahra, NSW, 2025 E sydney@taylorbrammer.com.au T 61 2 9387 8855
Copyright of Taylor Brammer Landscape Architects Pty Ltd. ABRN 61 008 724 988

LA04



GROUND FLOOR PLANTING PLAN



PLANT SCHEDULE

ID	BOTANICAL NAME	COMMON NAME	HEIGHT (m)	SIZE	QTY
TREES					
Ar-un	<i>Arbutus unedo</i>	Strawberry tree	7m	100L	
Ca-en	<i>Callistemon 'Endeavour'</i>	Bottlebrush	3m	100L	
Co-fi	<i>Corymbia ficifolia</i>	Red flowering gum	6m	100L	
Cu-an	<i>Cupaniopsis anacardioides</i>	Tuckeroo	6m	100L	1
El-eu	<i>Elaeocarpus eumundi</i>	Eumundi quandong	10m	200L	19
Go-ax	<i>Gordonia axillaris</i>	Fried egg plant	5m	100L	4
La-in	<i>Lagerstroemia indica</i>	Crape myrtle	5m	100L	4
Ol-eu	<i>Olea europaea</i>	European Olive	6m	100L	1
Pr-ca	<i>Prunus 'Oakville Crimson Spire'</i>	Cherry plum	6m	100L	5
SHRUBS					
Al-ze	<i>Alpinia zerumbet</i>	Shell Ginger	1.5m	300mm	51
Ba-se	<i>Banksia 'Sentinel'</i>	Banksia	2.5m	300mm	10
Bu-mi	<i>Buxus microphylla</i>	Japanese Box	0.8m	300mm	40
Ca-sl	<i>Camellia 'Slimline Avalanche'</i>	Camellia	2m	300mm	12
Hy-go	<i>Hymenocarpus 'Gold Nugget'</i>	Dwarf frangipani	0.75m	300mm	33
La-de	<i>Lavandula dentata</i>	French lavender	0.8m	300mm	47
Na-bl	<i>Nandina 'Blush Pink'</i>	Sacred bamboo	0.6m	300mm	115
Pi-go	<i>Pittosporum Golf Ball</i>	Sweet pittosporum	0.8m	300mm	58
Ro-of	<i>Rosmarinus officinalis</i>	Rosemary	1m	300mm	47
Sy-au	<i>Syzygium australe</i>	Lilli Pilly	6-8m	100L	3
Sy-pi	<i>Syzygium 'Pinnacle'</i>	Lilli Pilly	6-10m	100L	102
Vi-od	<i>Viburnum odoratissimum</i>	Sweet viburnum	4m	45L	15
GROUNDCOVERS					
Di-ca	<i>Dianella caerulea</i>	Blue flax lily	0.7m	150mm	260
Di-si	<i>Dichondra Silver Falls</i>	Kidney weed	0.1m	150mm	90
Ro-dw	<i>Rhoed Dwarf</i>	Moses in a cradle	0.3m	150mm	150
Se-se	<i>Senecio serpens</i>	Blue chalk sticks	0.3m	150mm	30
Vi-he	<i>Viola hederacea</i>	Native Violet	0.1m	150mm	105

NOTE:
* Plant quantities on planting plan take precedence over quantities identified in this schedule.

LEVEL 2 PLANTING PLAN

