

PROJECT NUMBER: 309445
LANDSCAPE ARCHITECTURE DRAWINGS
FOR QPRC

DRAWING NO.	DESCRIPTION	SHEET NO.	REVISION
LD100	COVER - SHEET 1	1	A
LD200	SCHEDULES - SHEET 1	2	A
LD201	SCHEDULES - SHEET 2	3	A
LD300	GENERAL ARRANGEMENT PLANS - SHEET 1	4	B
LD301	GENERAL ARRANGEMENT PLANS - SHEET 2	5	B
LD302	GENERAL ARRANGEMENT PLANS - SHEET 3	6	B
LD303	GENERAL ARRANGEMENT PLANS - SHEET 4	7	B
LD700	PLANTING PLANS - SHEET 1	8	A
LD701	PLANTING PLANS - SHEET 2	9	A
LD702	PLANTING PLANS - SHEET 3	10	A
LD703	PLANTING PLANS - SHEET 4	11	A
LD704	PLANTING PLANS - SHEET 5	12	A
LD705	PLANTING PLANS - SHEET 6	13	A
LD706	PLANTING PLANS - SHEET 7	14	A
LD707	PLANTING PLANS - SHEET 8	15	A
LD708	PLANTING PLANS - SHEET 9	16	A
LD709	PLANTING PLANS - SHEET 10	17	A
LD710	PLANTING PLANS - SHEET 11	18	A
LD711	PLANTING PLANS - SHEET 12	19	A
LD712	PLANTING PLANS - SHEET 13	20	A
LD713	PLANTING PLANS - SHEET 14	21	A
LD714	PLANTING PLANS - SHEET 15	22	A
LD715	PLANTING PLANS - SHEET 16	23	A
LD716	PLANTING PLANS - SHEET 17	24	A
LD717	PLANTING PLANS - SHEET 18	25	A
LD718	PLANTING PLANS - SHEET 19	26	A
LD719	PLANTING PLANS - SHEET 20	27	A
LD720	PLANTING PLANS - SHEET 21	28	A
LD900	DETAILS - SHEET 1	29	A
LD901	DETAILS - SHEET 2	30	A



1. Unless otherwise specified on the drawings all measurements, lengths heights and distances to be determined from dimensions and NOT scaled off the drawings.
2. Before commencement of any works it is the responsibility of the Landscape Contractor to contact Dial Before You Dig 1100 (Fax 1300 652 077) for information on services in the area shown on the plan (www.dialbeforeyoudig.com.au)
3. The locations of underground services are approximate only and their exact position should be proven on site. No guarantee is given that all existing services are shown. The Contractor shall verify the location and depth of all services prior to commencing on site.
4. The Contractor shall be liable for any damage to services during landscape works.
5. All trees shall be planted in locations shown on this plan, with setback to be approved on site by the Superintendent prior to planting.
6. Tree canopies are shown at 75% of mature diameter.
7. Any change in plant species must have the approval of the Superintendent.
8. Trees shall not be planted less than the following distances from existing elements, unless otherwise stated in the documentation:
 - Pedestrian pathways - 1.2m
 - Pedestrian pathways in reserve - 2.0m
 - Driveways and crossovers - 3.0m
 - Stormwater and sewerage pits - 2.0m
 - Intersections - 10.0m
 - Service crossings - 2.0m
 - Back of Kerb - 1.0m min.
 - Street lights and power poles - 4.0m
 - Service assets, incl. junction boxes, pits etc - 2.0m
 - Fire plugs - 3.0m
9. The Superintendent is to inspect trees supplied by the Contractor prior to planting.
10. The Principal will ensure that all property boundaries are to be pegged out by licensed surveyors prior to set out of landscape works.
11. All drawings 'For Construction' to be printed in colour.
12. **ALL TREE STOCK TO CONFORM TO AS 2303:2018; APPENDIX D.**

© Spiire Australia Pty Ltd All Rights Reserved
This document is produced by Spiire Australia Pty Ltd solely for the benefit of and use by the client in accordance with the terms of the retainer. Spiire Australia Pty Ltd does not and shall not assume any responsibility or liability whatsoever to any third party arising out of any use or reliance by third party on the content of this document.

**SUITE 3, LEVEL 1, 243 NORTHBOURNE AVENUE
CANBERRA ACT 2601**

www.spiire.com.au

ABN 55 050 029 635

PRELIMINARY

A	ISSUED TO CLIENT	PB	08/02/22
REV	DESCRIPTION	APP	DATE

1:10000 0 100 200 300 400 500
SCALE @ A1

1:2500 0 25 50 75 100 125
SCALE @ A1

DESIGNED SR	DRAWN SR	CHECKED AT	APPROVED PB
DATE 27.01.2022		DRG NO. 309445LD100	REV A

TREES						
CODE	BOTANICAL NAME	COMMON NAME	Target Soil Volume m³	Mature Size (h x w) m	Install Size	Quantity
CDd	<i>Cedrus deodara</i>	Himalayan Cedar	ASV Class 5 ≥ 100m³	20 x 15-20	75Lt	3
Ab	<i>Acer buergerianum</i>	Trident Maple	ASV Class 2 ≥ 30m³	10 x 8	75Lt	30
Qph	<i>Quercus phellos</i>	Willow Oak	ASV Class 4 ≥ 70m³	12 x 9	75Lt	15
Pc	<i>Pyrus calleryana</i> 'Chanticleer'	Ornamental Pear	ASV Class 1 ≥ 15m³	6 x 4	75Lt	51
Zegv	<i>Zelkova serrata</i> 'Green Vase'	Zelkova Green Vase	ASV Class 3 ≥ 45m³	14 x 10	75Lt	45
Qpa	<i>Quercus palustris</i>	Pin Oak	ASV Class 4 ≥ 70m³	18 x 12-15	75Lt	50
Maf	<i>Malus floribunda</i>	Japanese Flowering Crab Apple	ASV Class 1 ≥ 15m³	5 x 5	75Lt	10
Qr	<i>Quercus robur</i>	English Oak	ASV Class 2 ≥ 30m³	11 x 9	75Lt	2
Csc	<i>Casuarina cunninghamiana</i> subsp. <i>Cunninghamiana</i>	River she-oak	ASV Class 4 ≥ 70m³	18 - 20 x 12 - 15	200mm Springring	42
Epo	<i>Eucalyptus polyanthemos</i>	Red Box	ASV Class 4 ≥ 70m³	20 x 15	200mm Springring	137
Eb	<i>Eucalyptus blakelyi</i>	Blakeli's Red Gum	ASV Class 4 ≥ 70m³	20 x 15	200mm Springring	68
Es	<i>Eucalyptus scoparia</i>	Wallangarra White Gum	ASV Class 3 ≥ 45m³	12 x 12	200mm Springring	47
Total Trees						500

MATERIALS AND FINISHES SCHEDULE			
WALLS			
Stone-clad Wall	450H x 450W	Riverstone cladding	N/A
TOPSOIL AND MULCH			

Garden beds	Ensure that the imported topsoil meets the requirements of this specification	N/A	As per Annexure C273-A
Imported Topsoil			
Garden bed Mulch	Pine bark mulch	N/A	Corkhill Bros. or equivalent
	Particles must not exceed 50mm in any dimension Must be free of deleterious matter such as soil, weeds and sticks		
Dryland Grass	Grass Seed Mix A	N/A	As per Annexure C273-A
Turf	Kikuyu instant turf	N/A	As per Annexure C273-A

GARDEN BED PLANTING MIX A; CARPARK PLANTING
Arrangement: Plant in drifts of 3-15 of each species. Generally, larger growing species to be located at the back and middle of the garden bed, grasses in the middle of the garden bed and groundcovers beside paths.
% = Distribution of species per garden bed

	Install size: 140mm pots				Garden Bed Number		A01	A02	A03	A04	A05	A06	A07	A08	A09	A10
					Area m2		85	100	43	50	22	136	39	184	56	140
CODE	BOTANICAL NAME	COMMON NAME	Mature Size (hwx) m	Species Density m2	%											
TUFTED PLANTS																
LDIk	<i>Lomandra longifolia</i> 'Katrinus'	Katrinus Mat-rush	1 x 0.7	4	30%	102	120	52	60	26	163	47	221	67	168	
Dsp	<i>Dianella spp</i>	Flax Lily	0.5 x 1	5	40%	170	200	86	100	44	272	78	368	112	280	
POAI	<i>Poa labillardieri</i>	Common Tussock Grass	0.6 x 0.4	5	30%	128	150	65	75	33	204	59	276	84	210	
Total						100%										

GARDEN BED PLANTING MIX B; INTERNAL AVENUES
Arrangement: Plant in drifts of 3-15 of each species. Generally, larger growing species to be located at the back and middle of the garden bed, grasses in the middle of the garden bed and groundcovers beside paths.
% = Distribution of species per garden bed

	Install size: 140mm pots				Garden Bed Number	B01	B02	B03	B04	B05	B06	B07	B08	B09	B10	B11
					Area m2											
CODE	BOTANICAL NAME	COMMON NAME	Mature Size (h x w) m	Species Density m2	%											
SHRUBS																
Cra	<i>Correa alba</i>	White Correa	1.5 x 2	4	25%	143	110	142	22	9	137	200	131	42	229	207
Cb	<i>Callistemon brachandrus</i>	Bottle Brush	2.5 x 3.5	2	25%	72	55	71	11	5	69	100	66	21	115	104
GROUND COVERS																
SVI	<i>Scaevola albid</i> a	Mauve Carpet	0.2 x 0.5	4	25%	143	110	142	22	9	137	200	131	42	229	207
RHs	<i>Rhagodia spinescens</i>	Salt Bush	1 x 1.5	4	25%	143	110	142	22	9	137	200	131	42	229	207
Total					100%											

GARDEN BED PLANTING MIX C; PLAZA EXOTIC PLANTER BEDS
Arrangement: Plant in drifts of 3-15 of each species. Generally, larger growing species to be located at the back and middle of the garden bed, grasses in the middle of the garden bed and groundcovers beside paths.
% = Distribution of species per garden bed

	Install size: 140mm pots			Garden Bed Number		C01	C02	C03	C04
				Area m2		120	70	65	110
CODE	BOTANICAL NAME	COMMON NAME	Mature Size (h x w) m	Species Density m2	%				
SHRUBS									
Rad	<i>Raphiolepis x delacourii</i>	Indian Hawthorn	2 x 1	4	25%	120	70	65	110
	<i>Senecio serpens</i>	Blue Chalksticks	0.25 x 1	5	25%	150	88	81	138
Rso	<i>Rosmarinus officinalis</i>	Rosemary	1 x 1	6	30%	216	126	117	198
JNc	<i>Juniperus conferta</i>	Shore Juniper	0.2 x 2	5	20%	120	70	65	110
Total					100%				

GARDEN BED PLANTING MIX K; PRIMARY AVENUE PLANTING
Arrangement: Plant in drifts of 3-15 of each species. Generally, larger growing species to be located at the back and middle of the garden bed, grasses in the middle of the garden bed and groundcovers beside paths.
% = Distribution of species per garden bed

	Install size: 140mm pots			Garden Bed Number		K01	K02
				Area m2		247	464
CODE	BOTANICAL NAME	COMMON NAME	Mature Size (hwx) m	Species Density m2	%		
SHRUBS							
Rad	<i>Raphiolepis x delacourii</i>	Indian Hawthorn	2 x 1	4	30%	296	557
Dsp	<i>Dianella spp</i>	Flax Lily	0.5 x 1	6	40%	593	1114
Taa	<i>Trachelospermum asiaticum</i>	Asiatic Jasmine	1 x 5	3	30%	222	418
Total					100%		

NOTES

spiire

© Spiire Australia Pty Ltd All Rights Reserved
This document is produced by Spiire Australia Pty Ltd solely for the benefit of and use by the client in accordance with the terms of the retainer. Spiire Australia Pty Ltd does not and shall not assume any responsibility or liability whatsoever to any third party arising out of any use or reliance by third party on the content of this document.

SUITE 3, LEVEL 1, 243 NORTHBOURNE AVENUE
CANNBERRA ACT 2601

www.spiire.com.au ABN 55 050 029 635

PRELIMINARY

A	ISSUED TO CLIENT	PB 08/02/22
REV	DESCRIPTION	APP DATE


REGIONAL SPORTS COMPLEX
PLANTING DESIGN

DETAILED DESIGN

SCHEDULES - SHEET 1

SHEET 2 OF 30

QPRC

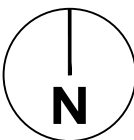

MGA 94
ZONE

DESIGNED	DRAWN	CHECKED	APPROVED
SR	SR	AT	PB
DATE	DRG NO.	REV	
27.01.2022	309445LD200	A	

file name: 309445LD20.dwg, layout: panel LD201, plotted by: Sam Robertson
file location: \\spire.com\data\Data\309445\309445-Landscape\ACAD\309445.dwg, plot date: 09/02/2022 11:14 AM, Sheet 3 of 30, Sheets

GARDEN BED PLANTING MIX D; CHANNEL PLANTING

Arrangement: Plant in drifts of 3-15 of each species. Generally, larger growing species to be located at the back and middle of the garden bed, grasses in the middle of the garden bed and groundcovers beside paths.

% = Distribution of species per garden bed

CODE	Install size: Tubestock				Garden Bed Number		D00	D01	D02	D03	D04	D05	D06	D07	D08	D09	D10	D11	D12	D13	D14	D15	D16	D17	D18	D19	D20	
	BOTANICAL NAME	COMMON NAME	Mature Size (hwx) m	Area m2		31	96	207	260	260	260	260	260	156	70	260	260	249	260	260	260	233	85	180	1233	411		
				Species Density m2	%																							
SHRUBS																												
LDIk	Lomandra longifolia 'Katrinus'		Katrinus Mat-rush	1 x 0.7	4	100%	124	384	828	1040	1040	1040	1040	1040	624	280	1040	1040	996	1040	1040	1040	932	340	720	4932	1644	
Total						100%																						

GARDEN BED PLANTING MIX E; CHANNEL PLANTING

Arrangement: Plant in drifts of 3-15 of each species. Generally, larger growing species to be located at the back and middle of the garden bed, grasses in the middle of the garden bed and groundcovers beside paths.

% = Distribution of species per garden bed

CODE	BOTANICAL NAME	COMMON NAME	Mature Size (h x w) m	Install size: Tubestock		Garden Bed Number	E00	E01	E02	E03	E04	E05	E06	E07	E08	E09	E10	E11	E12	E13	E14	E15	E16
				Area m2	%	80	260	260	260	260	260	260	164	75	264	260	260	232	260	260	260	50	
				Species Density m2	%																		
SHRUBS																							
	<i>Grevillea poorinda</i> 'Royal Mantle'	Royal Mantle Grevillea	0.2 x 4	2	100%	160	520	520	520	520	520	520	328	150	528	520	520	464	520	520	520	100	
Total						100%																	

GARDEN BED PLANTING MIX F; CHANNEL PLANTING

Arrangement: Plant in drifts of 3-15 of each species. Generally, larger growing species to be located at the back and middle of the garden bed, grasses in the middle of the garden bed and groundcovers beside paths.

% = Distribution of species per garden bed

	Install size: Tubestock			Garden Bed Number		F00	F01
				Area m2		222	242
CODE	BOTANICAL NAME	COMMON NAME	Mature Size (hwx) m	Species Density m2	%		
SHRUBS							
DII	Dianella longifolia		1 x 0.5	5	30%	333	363
POAs	Poa sieberiana 'Aranda'	Blue snow tussock	0.3 x 0.3	4	20%	178	194
Cpu	Correa Pulchella	Native Fuchsia	1 x 1	4	20%	178	194
Gjm	Grevillea juniperina 'Molonglo'	Grevillea juniperina 'Molonglo'	0.5 x 0.3	4	30%	266	290
Total					100%		

GARDEN BED PLANTING MIX G; CHANNEL PLANTING

Arrangement: Plant in drifts of 3-15 of each species. Generally, larger growing species to be located at the back and middle of the garden bed, grasses in the middle of the garden bed and groundcovers beside paths.

% = Distribution of species per garden bed

	Install size: Tubestock			Garden Bed Number		G00	G01	G02	G03	G04	G05
				Area m2		586	37	23	365	170	1069
CODE	BOTANICAL NAME	COMMON NAME	Mature Size (hxbw) m	Species Density m2	%						
SHRUBS											
	<i>Eleocharis sphacelata</i>	Tall spike-rush, Kaya	2	5	35%	1026	65	40	639	298	1871
	<i>Carex appressa</i>	Tall sedge	1	6	35%	1231	78	48	767	357	2245
	<i>Schoenoplectus validus</i>	River club-rush, great bullrush.	2	5	30%	879	56	35	548	255	1604
				Total	100%						

GARDEN BED PLANTING MIX H; CHANNEL PLANTING

Arrangement: Plant in drifts of 3-15 of each species. Generally, larger growing species to be located at the back and middle of the garden bed, grasses in the middle of the garden bed and groundcovers beside paths.

% = Distribution of species per garden bed

	Install size: Tubestock			Garden Bed Number		H00	H01	H02	H03	H04	H05
				Area m2		174	261	357	460	351	278
CODE	BOTANICAL NAME	COMMON NAME	Mature Size (hxbw) m	Species Density m2	%						
SHRUBS											
	<i>Gahnia subaequiglumis</i>	Gahnia sieberiana	0.6	6	35%	365	548	750	966	737	584
	<i>Eleocharis acuta</i>	Spikerush	0.7	5	30%	261	392	536	690	527	417
	<i>Juncus australis</i>	Astral Bush	1.2	6	35%	365	548	750	966	737	584
Total					100%						

GARDEN BED PLANTING MIX I; CHANNEL PLANTING

Arrangement: Plant in drifts of 3-15 of each species. Generally, larger growing species to be located at the back and middle of the garden bed, grasses in the middle of the garden bed and groundcovers beside paths.

% = Distribution of species per garden bed

	Install size: Tubestock			Garden Bed Number		I00	I01	I02	I03
CODE	BOTANICAL NAME	COMMON NAME	Mature Size (hwx) m	Area m2		112	195	356	520
				Species Density m2	%				
				SHRUBS					
	Carex appressa	Tall sedge	1	6	50%	336	585	1068	1560
	Lomandra Multiflora		0.8 x 0.8	6	50%	336	585	1068	1560
Total					100%				

GARDEN BED PLANTING MIX J; CHANNEL PLANTING

Arrangement: Plant in drifts of 3-15 of each species. Generally, larger growing species to be located at the back and middle of the garden bed, grasses in the middle of the garden bed and groundcovers beside paths.

% = Distribution of species per garden bed

	Install size: Tubestock			Garden Bed Number	J00	J01	J02	J03	J04
				Area m2					
CODE	BOTANICAL NAME	COMMON NAME	Mature Size (h x w) m	Species Density m2	%				
SHRUBS									
Hap	<i>Chrysocephalum apiculatum</i>	Common everlasting	0.15 x 1	5	30%	1268	356	1070	722 693
Ttr	<i>Themeda Triandra</i>	Kangaroo Grass	0.4 x 0.3	5	20%	845	237	713	481 462
Gsb	<i>Gahnia subaequiglumis</i>	Bow saw sedge	0.6 x 0.6	4	20%	676	190	570	385 370
Dlt	<i>Dianella tasmanica</i>	Tasman Flax Lily	0.7 x 1	4	30%	1014	284	856	577 554
				Total	100%				

NOTES

spiire

© Spiire Australia Pty Ltd All Rights Reserved
This document is produced by Spiire Australia Pty Ltd solely for the benefit of and use by the client in accordance with the terms of the retainer. Spiire Australia Pty Ltd does not and shall not assume any responsibility or liability whatsoever to any third party arising out of any use or reliance by third party on the content of this document.

SUITE 3, LEVEL 1, 243 NORTHBOURNE AVENUE
CANBERRA ACT 2601

www.spiire.com.au

ABN 55 050 029 635

PRELIMINARY

A	ISSUED TO CLIENT	PB	08/02/22
REV	DESCRIPTION	APP	DATE


REGIONAL SPORTS COMPLEX
PLANTING DESIGN

DETAILED DESIGN

SCHEDULES - SHEET 2


SHEET 3 OF 30

QPRC

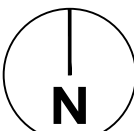

MGA 94
ZONE

1:250
SCALE @ A1

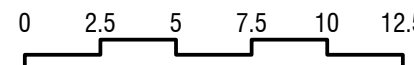

DESIGNED DRAWN CHECKED APPROVED

DATE DRG NO. REV
309445LD201 A

LEGEND

- EXTENT OF WORKS
- PROPOSED TREE
Refer Schedules, Details and Specification
- GARDEN BED
Refer Schedules, Details and Specification
- DRYLAND GRASS
Refer Details and Specification
- TURF
Refer Details and Specification
- ROOF OUTLINES
Refer to Architecture
- BUILDING OUTLINES
Refer to Architecture



NOTES

spiire

© Spiire Australia Pty Ltd All Rights Reserved
This document is produced by Spiire Australia Pty Ltd solely for the benefit of and use by the client in accordance with the terms of the retainer. Spiire Australia Pty Ltd does not and shall not assume any responsibility or liability whatsoever to any third party arising out of any use or reliance by third party on the content of this document.


SUITE 3, LEVEL 1, 243 NORTHBOURNE AVENUE
CANBERRA ACT 2601
www.spiire.com.au ABN 55 050 029 635

B	ISSUED TO CLIENT	PB	08/02/22
A	ISSUED TO CLIENT	PB	08/02/22
REV	DESCRIPTION	APP	DATE

REGIONAL SPORTS COMPLEX
PLANTING DESIGN

DETAILED DESIGN
GENERAL ARRANGEMENT PLANS - SHEET 1
SHEET 4 OF 30

QPRC

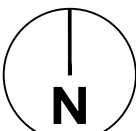


MGA 94
ZONE
1:1500
SCALE @ A1
0 15 30 45 60 75

DESIGNED SR	DRAWN SR	CHECKED AT	APPROVED PB
DATE 27.01.2022	DRG NO. 309445LD300	REV B	

LEGEND

- EXTENT OF WORKS
- PROPOSED TREE
Refer Schedules, Details and Specification
- RIVER STONE CLADDING WALL
Refer Schedules, Details and Specification
- GARDEN BED
Refer Schedules, Details and Specification
- DRYLAND GRASS
Refer Details and Specification
- TURF
Refer Details and Specification
- ROOF OUTLINES
Refer to Architecture
- BUILDING OUTLINES
Refer to Architecture
- SERVICES
Refer to Civil

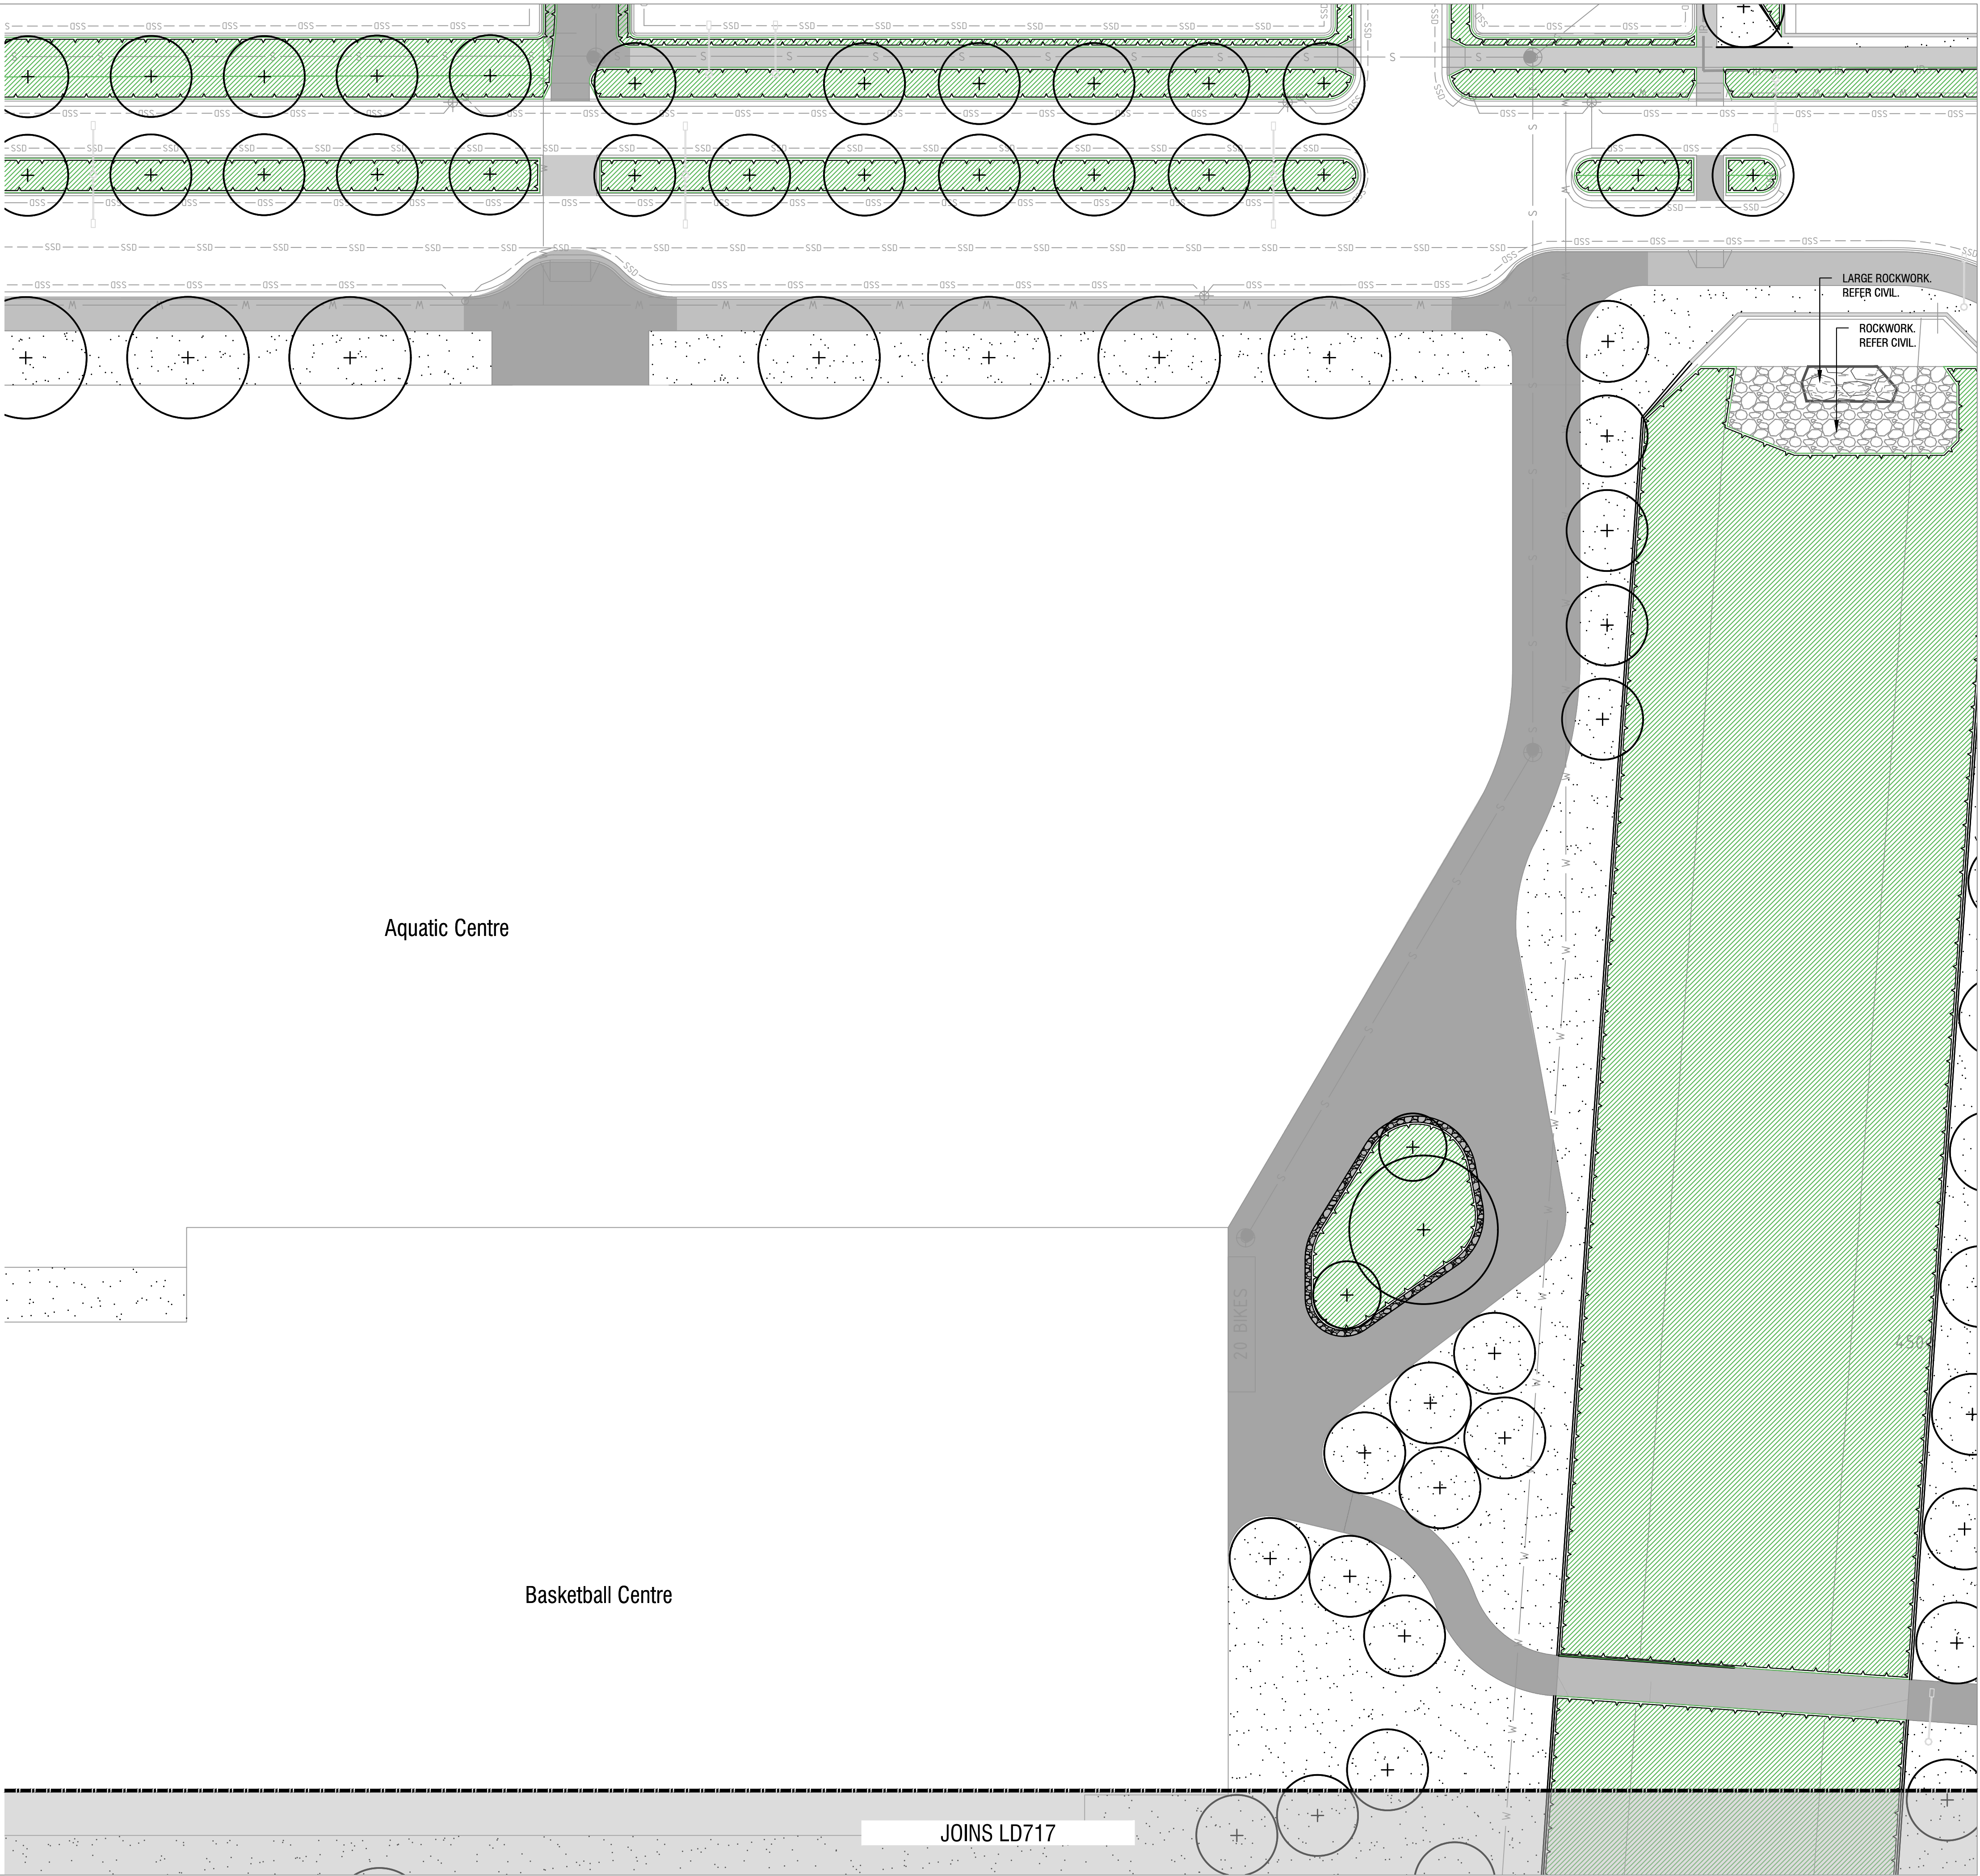

NOTES

spiire

© Spiire Australia Pty Ltd All Rights Reserved
This document is produced by Spiire Australia Pty Ltd solely for the benefit of and use by the client in accordance with the terms of the retainer. Spiire Australia Pty Ltd does not and shall not assume any responsibility or liability whatsoever to any third party arising out of any use or reliance by third party on the content of this document.

SUITE 3, LEVEL 1, 243 NORTHBOURNE AVENUE
CANBERRA ACT 2601
www.spiire.com.au ABN 55 050 029 635


PRELIMINARY

B	ISSUED TO CLIENT	PB	08/02/22
A	ISSUED TO CLIENT	PB	08/02/22
REV	DESCRIPTION	APP	DATE

REGIONAL SPORTS COMPLEX
PLANTING DESIGN

DETAILED DESIGN
GENERAL ARRANGEMENT PLANS - SHEET 2
SHEET 5 OF 30

QPRC

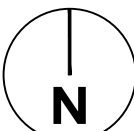


MGA 94
ZONE
1:250
SCALE @ A1
0 2.5 5 7.5 10 12.5

DESIGNED SR	DRAWN SR	CHECKED AT	APPROVED PB
DATE 27.01.2022	DRG NO. 309445LD301	REV B	

LEGEND

- EXTENT OF WORKS
- PROPOSED TREE
Refer Schedules, Details and Specification
- RIVER STONE CLADDING WALL
Refer Schedules, Details and Specification
- GARDEN BED
Refer Schedules, Details and Specification
- DRYLAND GRASS
Refer Details and Specification
- TURF
Refer Details and Specification
- ROOF OUTLINES
Refer to Architecture
- BUILDING OUTLINES
Refer to Architecture
- SERVICES
Refer to Civil

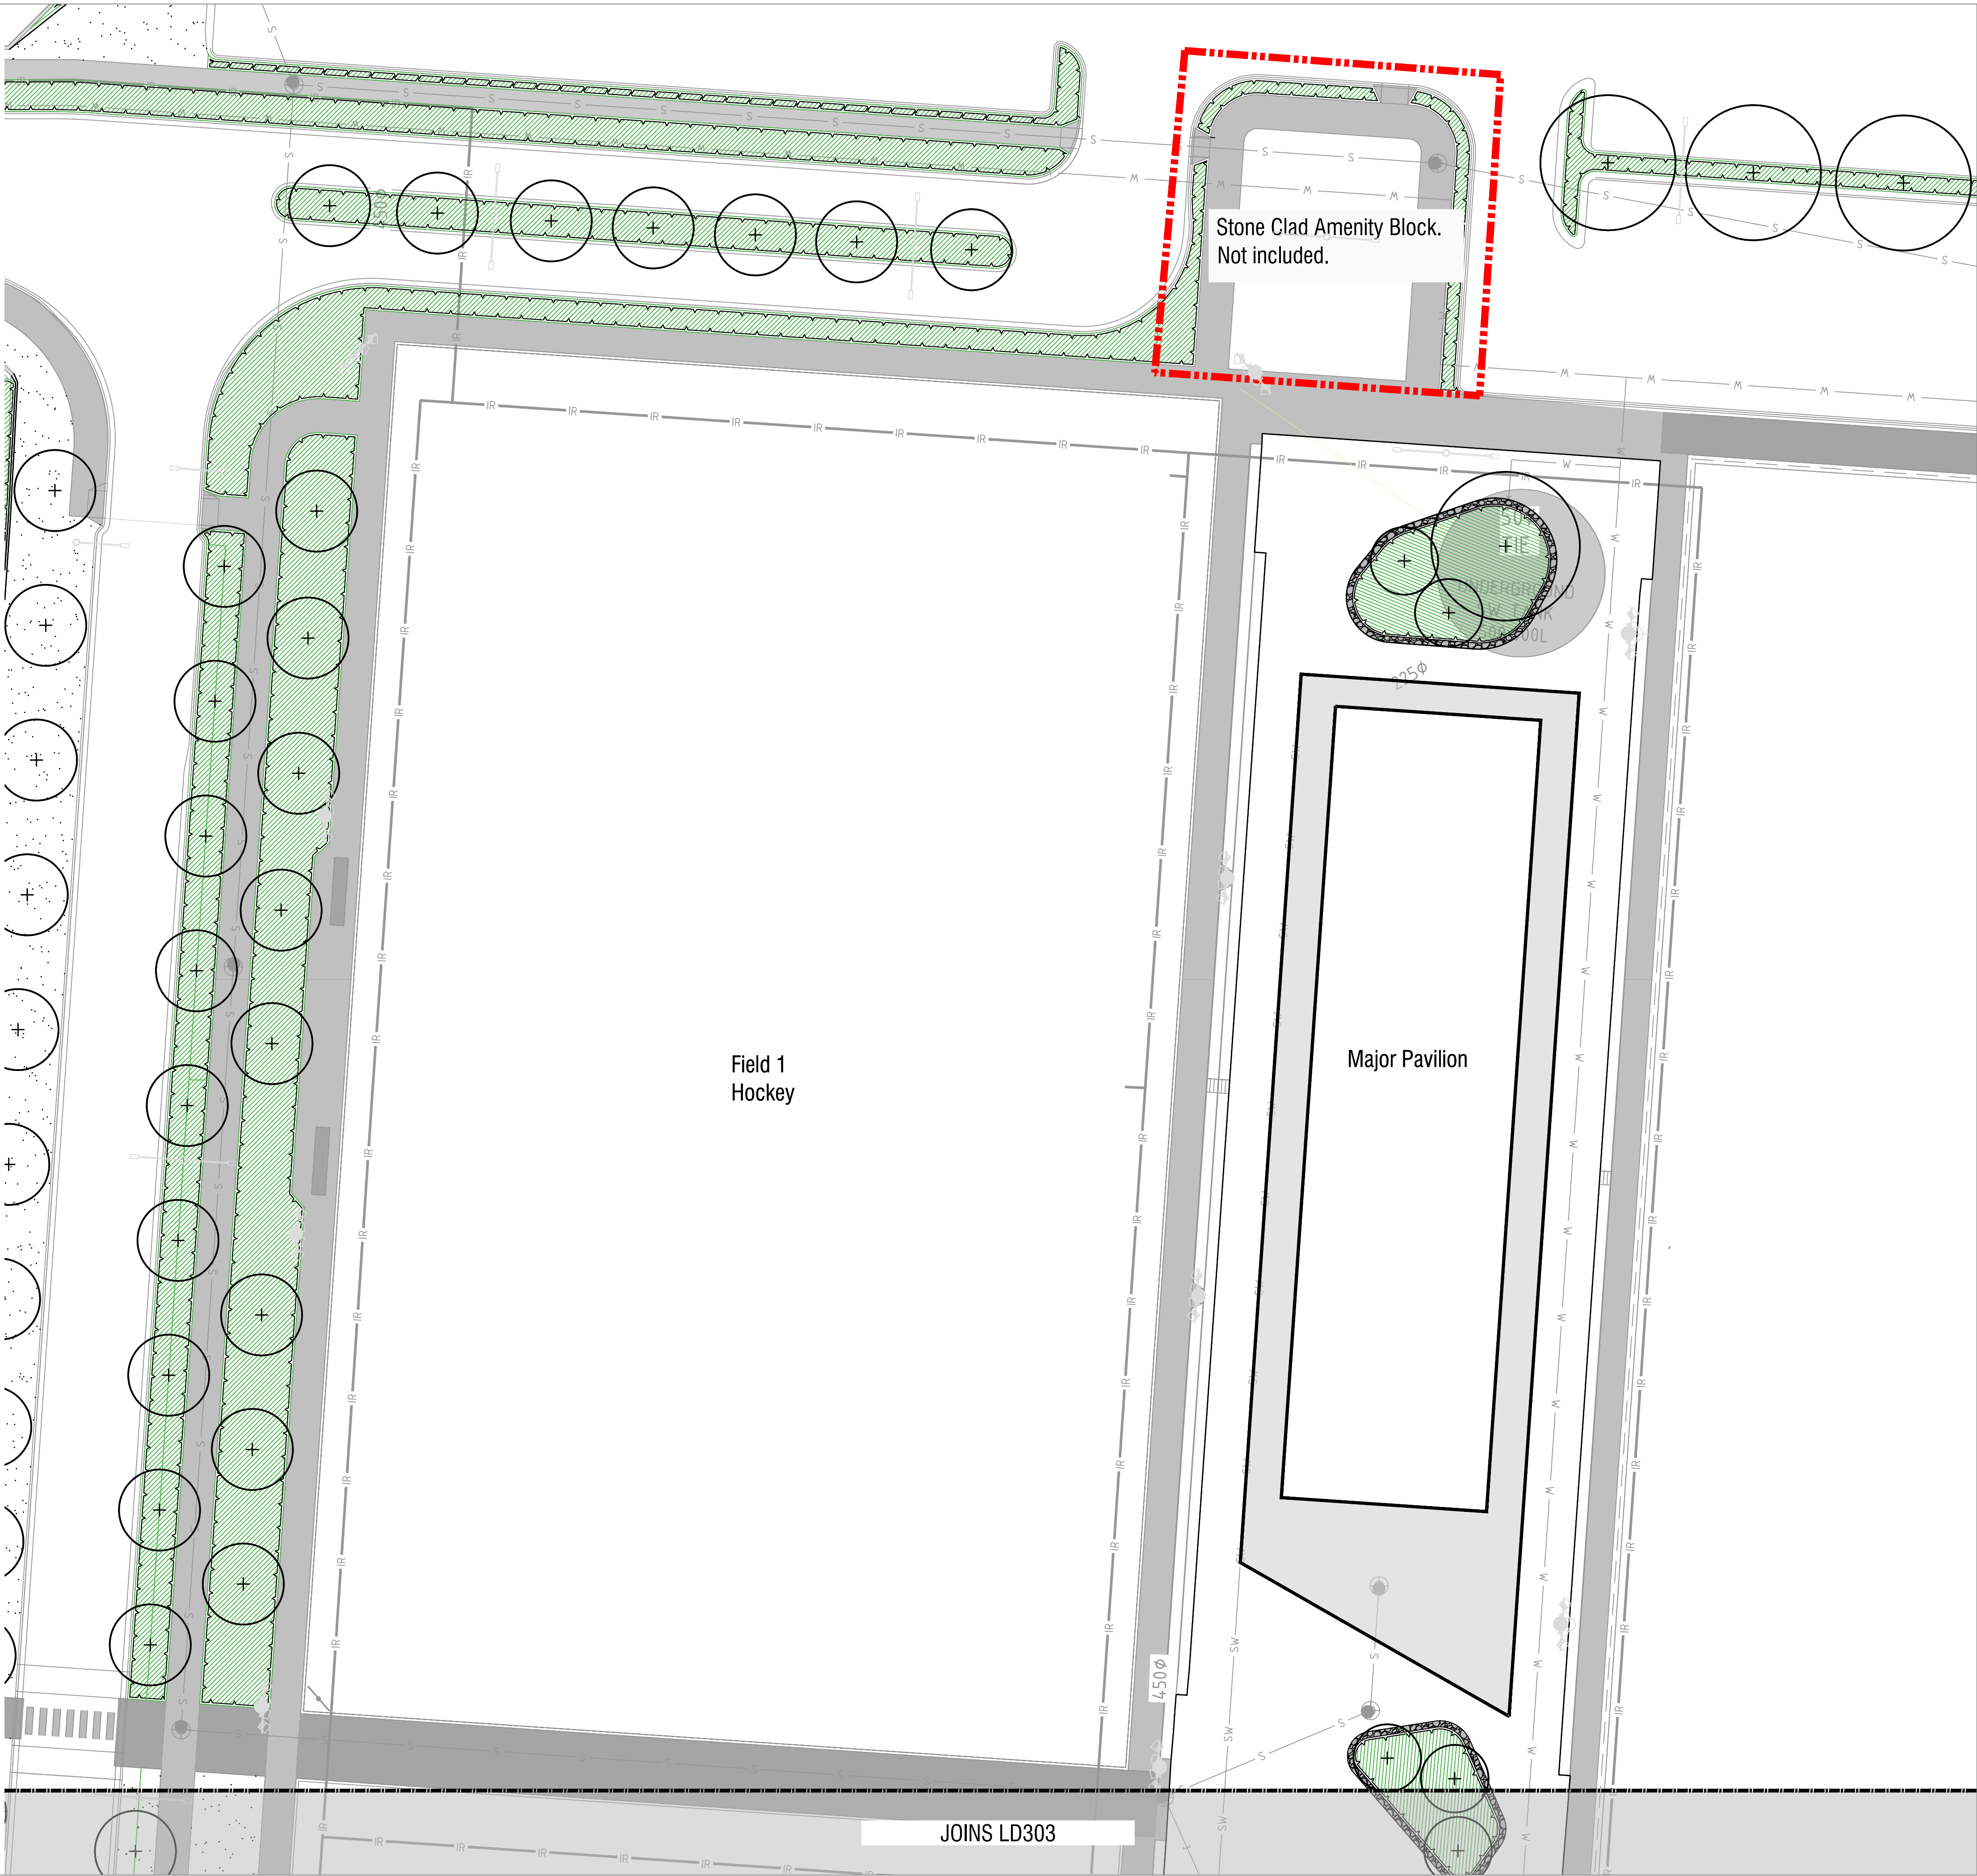

NOTES

spiire

© Spiire Australia Pty Ltd All Rights Reserved
This document is produced by Spiire Australia Pty Ltd solely for the benefit of and use by the client in accordance with the terms of the retainer. Spiire Australia Pty Ltd does not and shall not assume any responsibility or liability whatsoever to any third party arising out of any use or reliance by third party on the content of this document.

SUITE 3, LEVEL 1, 243 NORTHBOURNE AVENUE
CANBERRA ACT 2601
www.spiire.com.au ABN 55 050 029 635

B	ISSUED TO CLIENT	PB	08/02/22
A	ISSUED TO CLIENT	PB	08/02/22
REV	DESCRIPTION	APP	DATE

REGIONAL SPORTS COMPLEX
PLANTING DESIGN

DETAILED DESIGN
GENERAL ARRANGEMENT PLANS - SHEET 3
SHEET 6 OF 30

QPRC

N

MGA 94
ZONE

1:250
SCALE @ A1

0

2.5

5

7.5

10

12.5

DESIGNED
SR

DRAWN
SR

CHECKED
AT

APPROVED
PB


DATE
27.01.2022

DRG NO.
309445LD302

REV
B

LEGEND

- EXTENT OF WORKS
- PROPOSED TREE
Refer Schedules, Details and Specification
- RIVER STONE CLADDING WALL
Refer Schedules, Details and Specification
- GARDEN BED
Refer Schedules, Details and Specification
- DRYLAND GRASS
Refer Details and Specification
- TURF
Refer Details and Specification
- ROOF OUTLINES
Refer to Architecture
- BUILDING OUTLINES
Refer to Architecture
- SERVICES
Refer to Civil

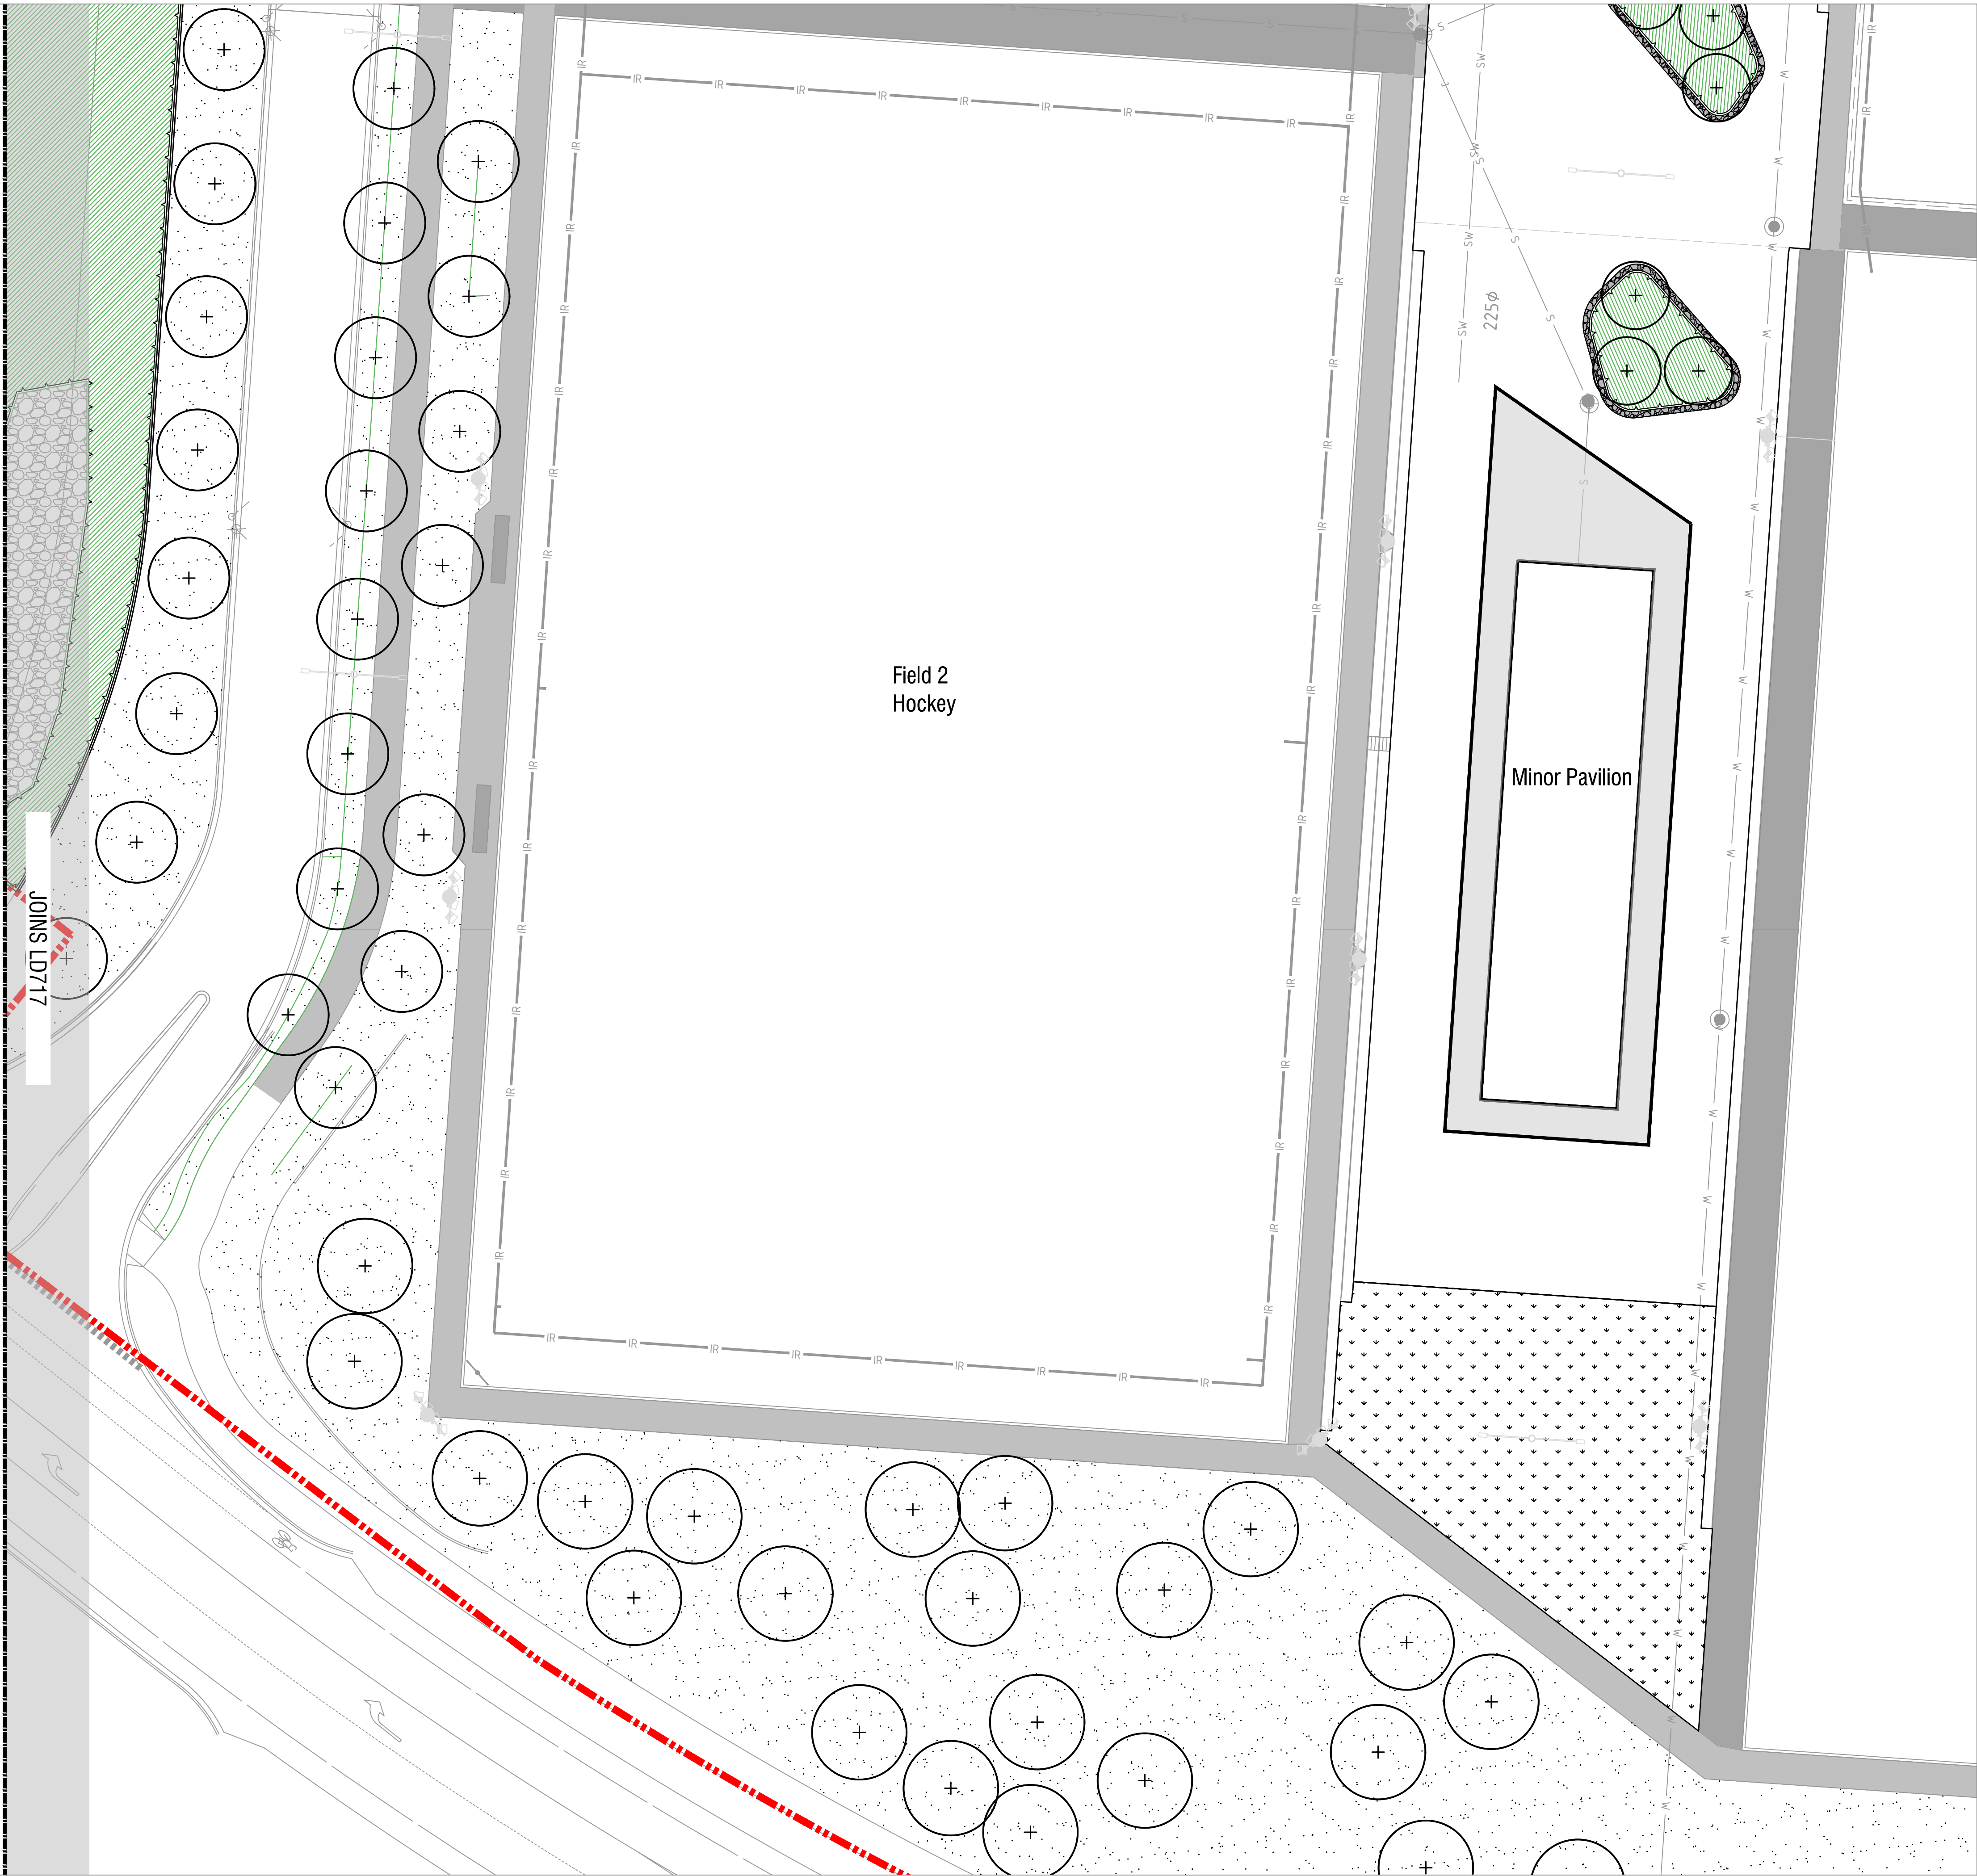

NOTES

spiire

© Spiire Australia Pty Ltd All Rights Reserved
This document is produced by Spiire Australia Pty Ltd solely for the benefit of and use by the client in accordance with the terms of the retainer. Spiire Australia Pty Ltd does not and shall not assume any responsibility or liability whatsoever to any third party arising out of any use or reliance by third party on the content of this document.

SUITE 3, LEVEL 1, 243 NORTHBOURNE AVENUE
CANBERRA ACT 2601
www.spiire.com.au ABN 55 050 029 635



B	ISSUED TO CLIENT	PB	08/02/22
A	ISSUED TO CLIENT	PB	08/02/22
REV	DESCRIPTION	APP	DATE


REGIONAL SPORTS COMPLEX
PLANTING DESIGN

DETAILED DESIGN

GENERAL ARRANGEMENT PLANS - SHEET 4

SHEET 7 OF 30

QPRC

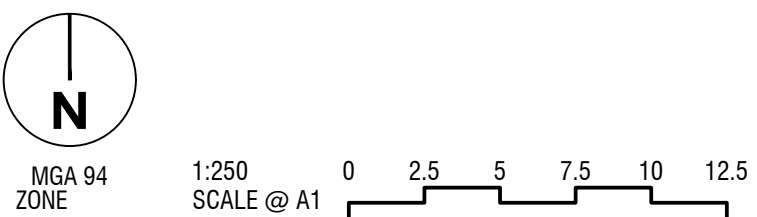


DESIGNED SR	DRAWN SR	CHECKED AT	APPROVED PB
DATE 27.01.2022	DRG NO. 309445LD303	REV B	


LEGEND




EXTENT OF WORKS

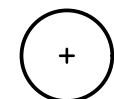


PROPOSED TREE
Refer Schedules, Details and Specification

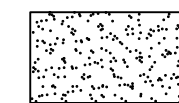

DRYLAND GRASS
Refer Details and Specification

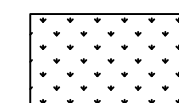

TURF
Refer Details and Specification

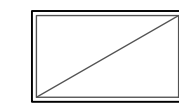

GARDEN BEDS WITH CODE
Refer Details and Specification



NOTES

spiire

© Spiire Australia Pty Ltd All Rights Reserved
This document is produced by Spiire Australia Pty Ltd solely for the benefit of and use by the client in accordance with the terms of the retainer. Spiire Australia Pty Ltd does not and shall not assume any responsibility or liability whatsoever to any third party arising out of any use or reliance by third party on the content of this document.

**SUITE 3, LEVEL 1, 243 NORTHBOURNE AVENUE
CANBERRA ACT 2601**

www.spiire.com.au

ABN 55 050 029 635

PRELIMINARY

A	ISSUED TO CLIENT	PB	08/02/22
REV	DESCRIPTION	APP	DATE


REGIONAL SPORTS COMPLEX PLANTING DESIGN

DETAILED DESIGN

PLANTING PLANS - SHEET 1

SHEET 8 OF 30

QPRC

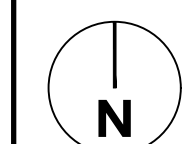

MGA 94
ZONE

1:1500 0
SCALE @ A1

DESIGNED
SRDRAWN
SR

CHECKED
AT

APPROVED
PB


DATE
27.01.2022

DRG NO. **309445LD700** REV **A**


LEGEND




EXTENT OF WORKS

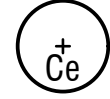

PROPOSED TREE
Refer Schedules, Details and Specification

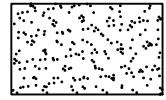

DRYLAND GRASS
Refer Details and Specification

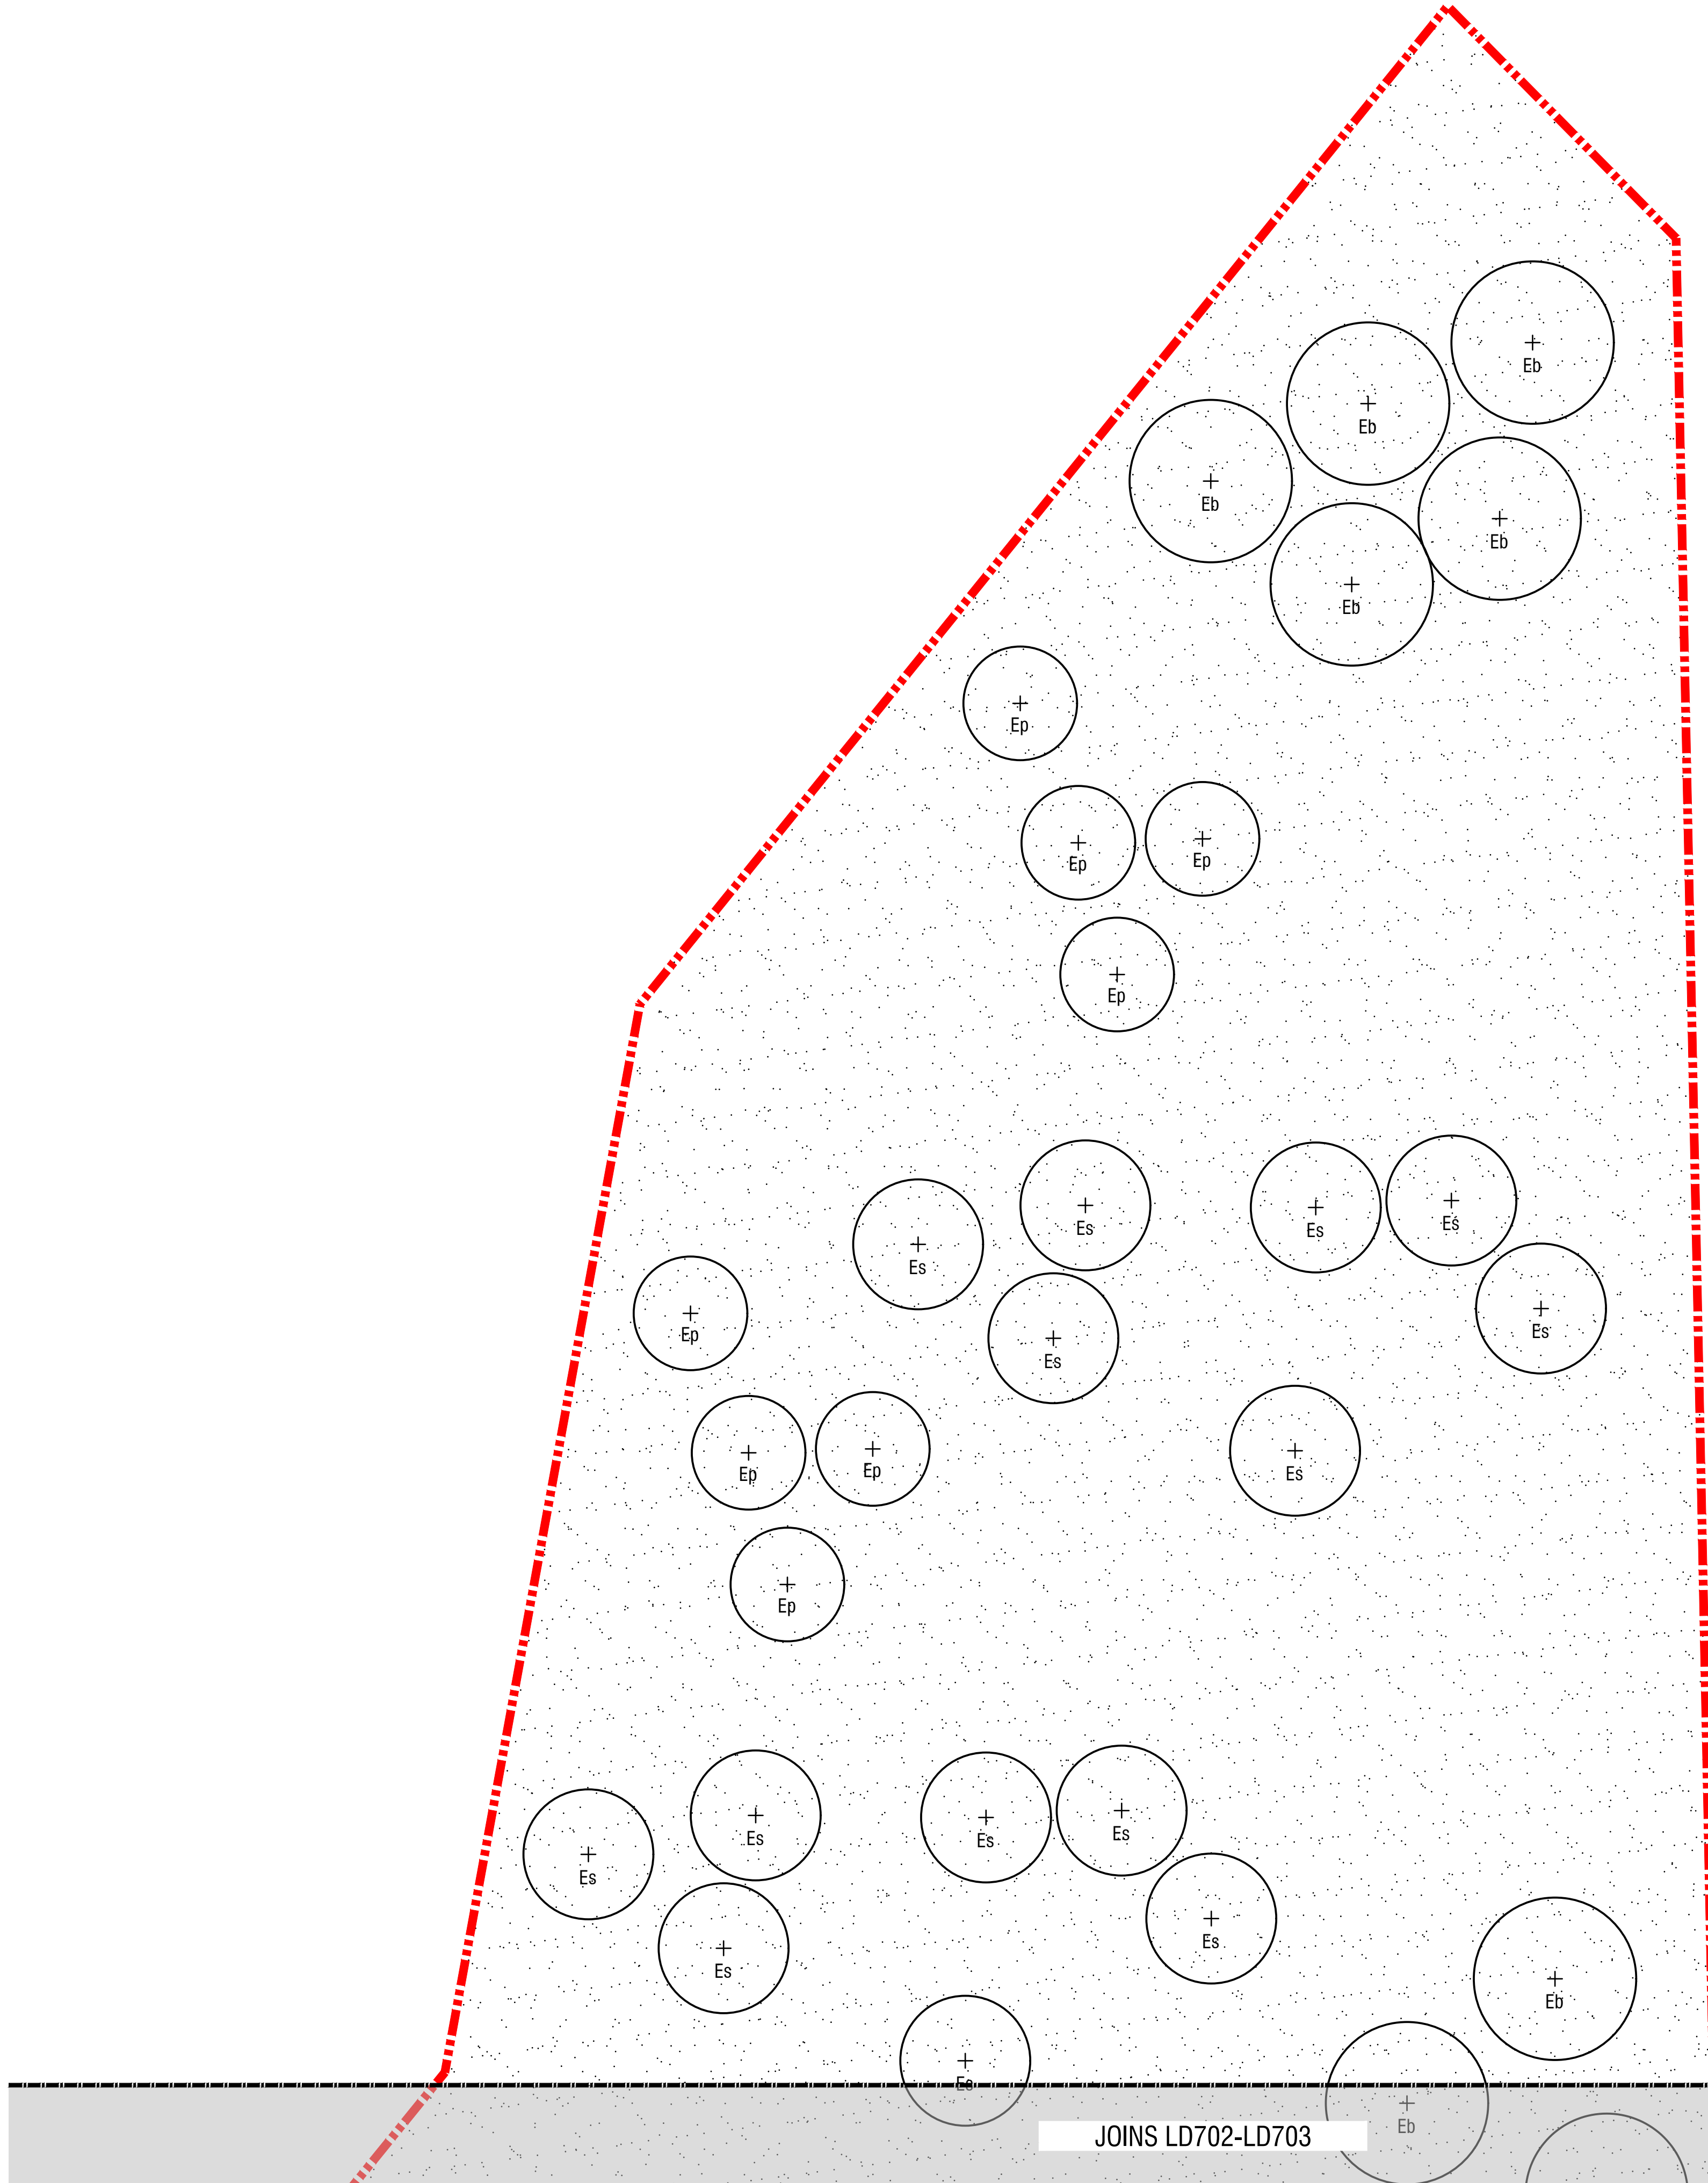

NOTES

spiire

© Spiire Australia Pty Ltd All Rights Reserved

This document is produced by Spiire Australia Pty Ltd solely for the benefit of and use by the client in accordance with the terms of the retainer. Spiire Australia Pty Ltd does not and shall not assume any responsibility or liability whatsoever to any third party arising out of any use or reliance by third party on the content of this document.

**SUITE 3, LEVEL 1, 243 NORTHBOURNE AVENUE
CANBERRA ACT 2601**

www.splire.com.au

ABN 55 050 029 635

PRELIMINARY

A	ISSUED TO CLIENT	PB	08/02/22
REV	DESCRIPTION	APP	DATE


REGIONAL SPORTS COMPLEX PLANTING DESIGN

DETAILED DESIGN

PLANTING PLANS - SHEET 2


SHEET 9 OF 30

QPRC

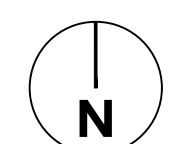

MGA 94
ZONE

1:250 0
SCALE @ A1

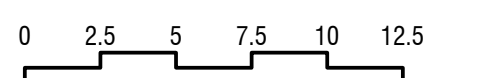DESIGNED
SRDRAWN
SR

CHECKED
AT

IMPROVED

DATE
27.01.2022

DRG NO.
309445LD701

file name 309445LD700.dwg layout name LD701 plotted by Siam Robertson
file location G:\30\309445\landscape\ACAD plot date 09/02/2022 11:16 AM Sheet 9 of 30 Sheets

file name: 309445LD700.dwg layout name: LD702 plotted by: Chris Robertson
file location: C:\309445\309445\landscape\A400.plt date: 08/02/2022 11:16 AM Sheet 10 of 30 Sheets

LEGEND

- EXTENT OF WORKS
- +

Ce

PROPOSED TREE
Refer Schedules, Details and Specification
- DRYLAND GRASS
Refer Details and Specification

JOINS LD701

Approx. Warm Up Area

JOINS LD705

NOTES

spiire

© Spiire Australia Pty Ltd All Rights Reserved
This document is produced by Spiire Australia Pty Ltd solely for the benefit of and use by the client in accordance with the terms of the retainer. Spiire Australia Pty Ltd does not and shall not assume any responsibility or liability whatsoever to any third party arising out of any use or reliance by third party on the content of this document.

SUITE 3, LEVEL 1, 243 NORTHBOURNE AVENUE
CANBERRA ACT 2601
www.spiire.com.au ABN 55 050 029 635

PRELIMINARY

A	ISSUED TO CLIENT	PB	08/02/22
REV	DESCRIPTION	APP	DATE

REGIONAL SPORTS COMPLEX
PLANTING DESIGN

DETAILED DESIGN

PLANTING PLANS - SHEET 3

SHEET 10 OF 30

QPRC





DESIGNED SR	DRAWN SR	CHECKED AT	APPROVED PB
DATE 27.01.2022	DRG NO. 309445LD702	REV A	


file name: 309445LD703.dwg layout: name: LD703 plotted by: Sam Robertson
file location: C:\309445\309445\landscape\A000.plt date: 08/02/2022 11:16 AM Sheet 11 of 30 Sheets

LEGEND


- 

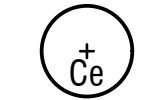EXTENT OF WORKS
- 

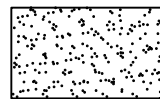PROPOSED TREE
Refer Schedules, Details and Specification
- 

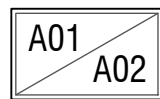
DRYLAND GRASS
Refer Details and Specification
- 

GARDEN BEDS WITH CODE
Refer Details and Specification
- 

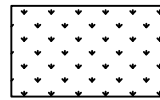TREE ROOT BARRIER
Refer Details and Specification
- 

TURF
Refer Details and Specification
- 

CONCRETE EDGE
Refer Details and Specification

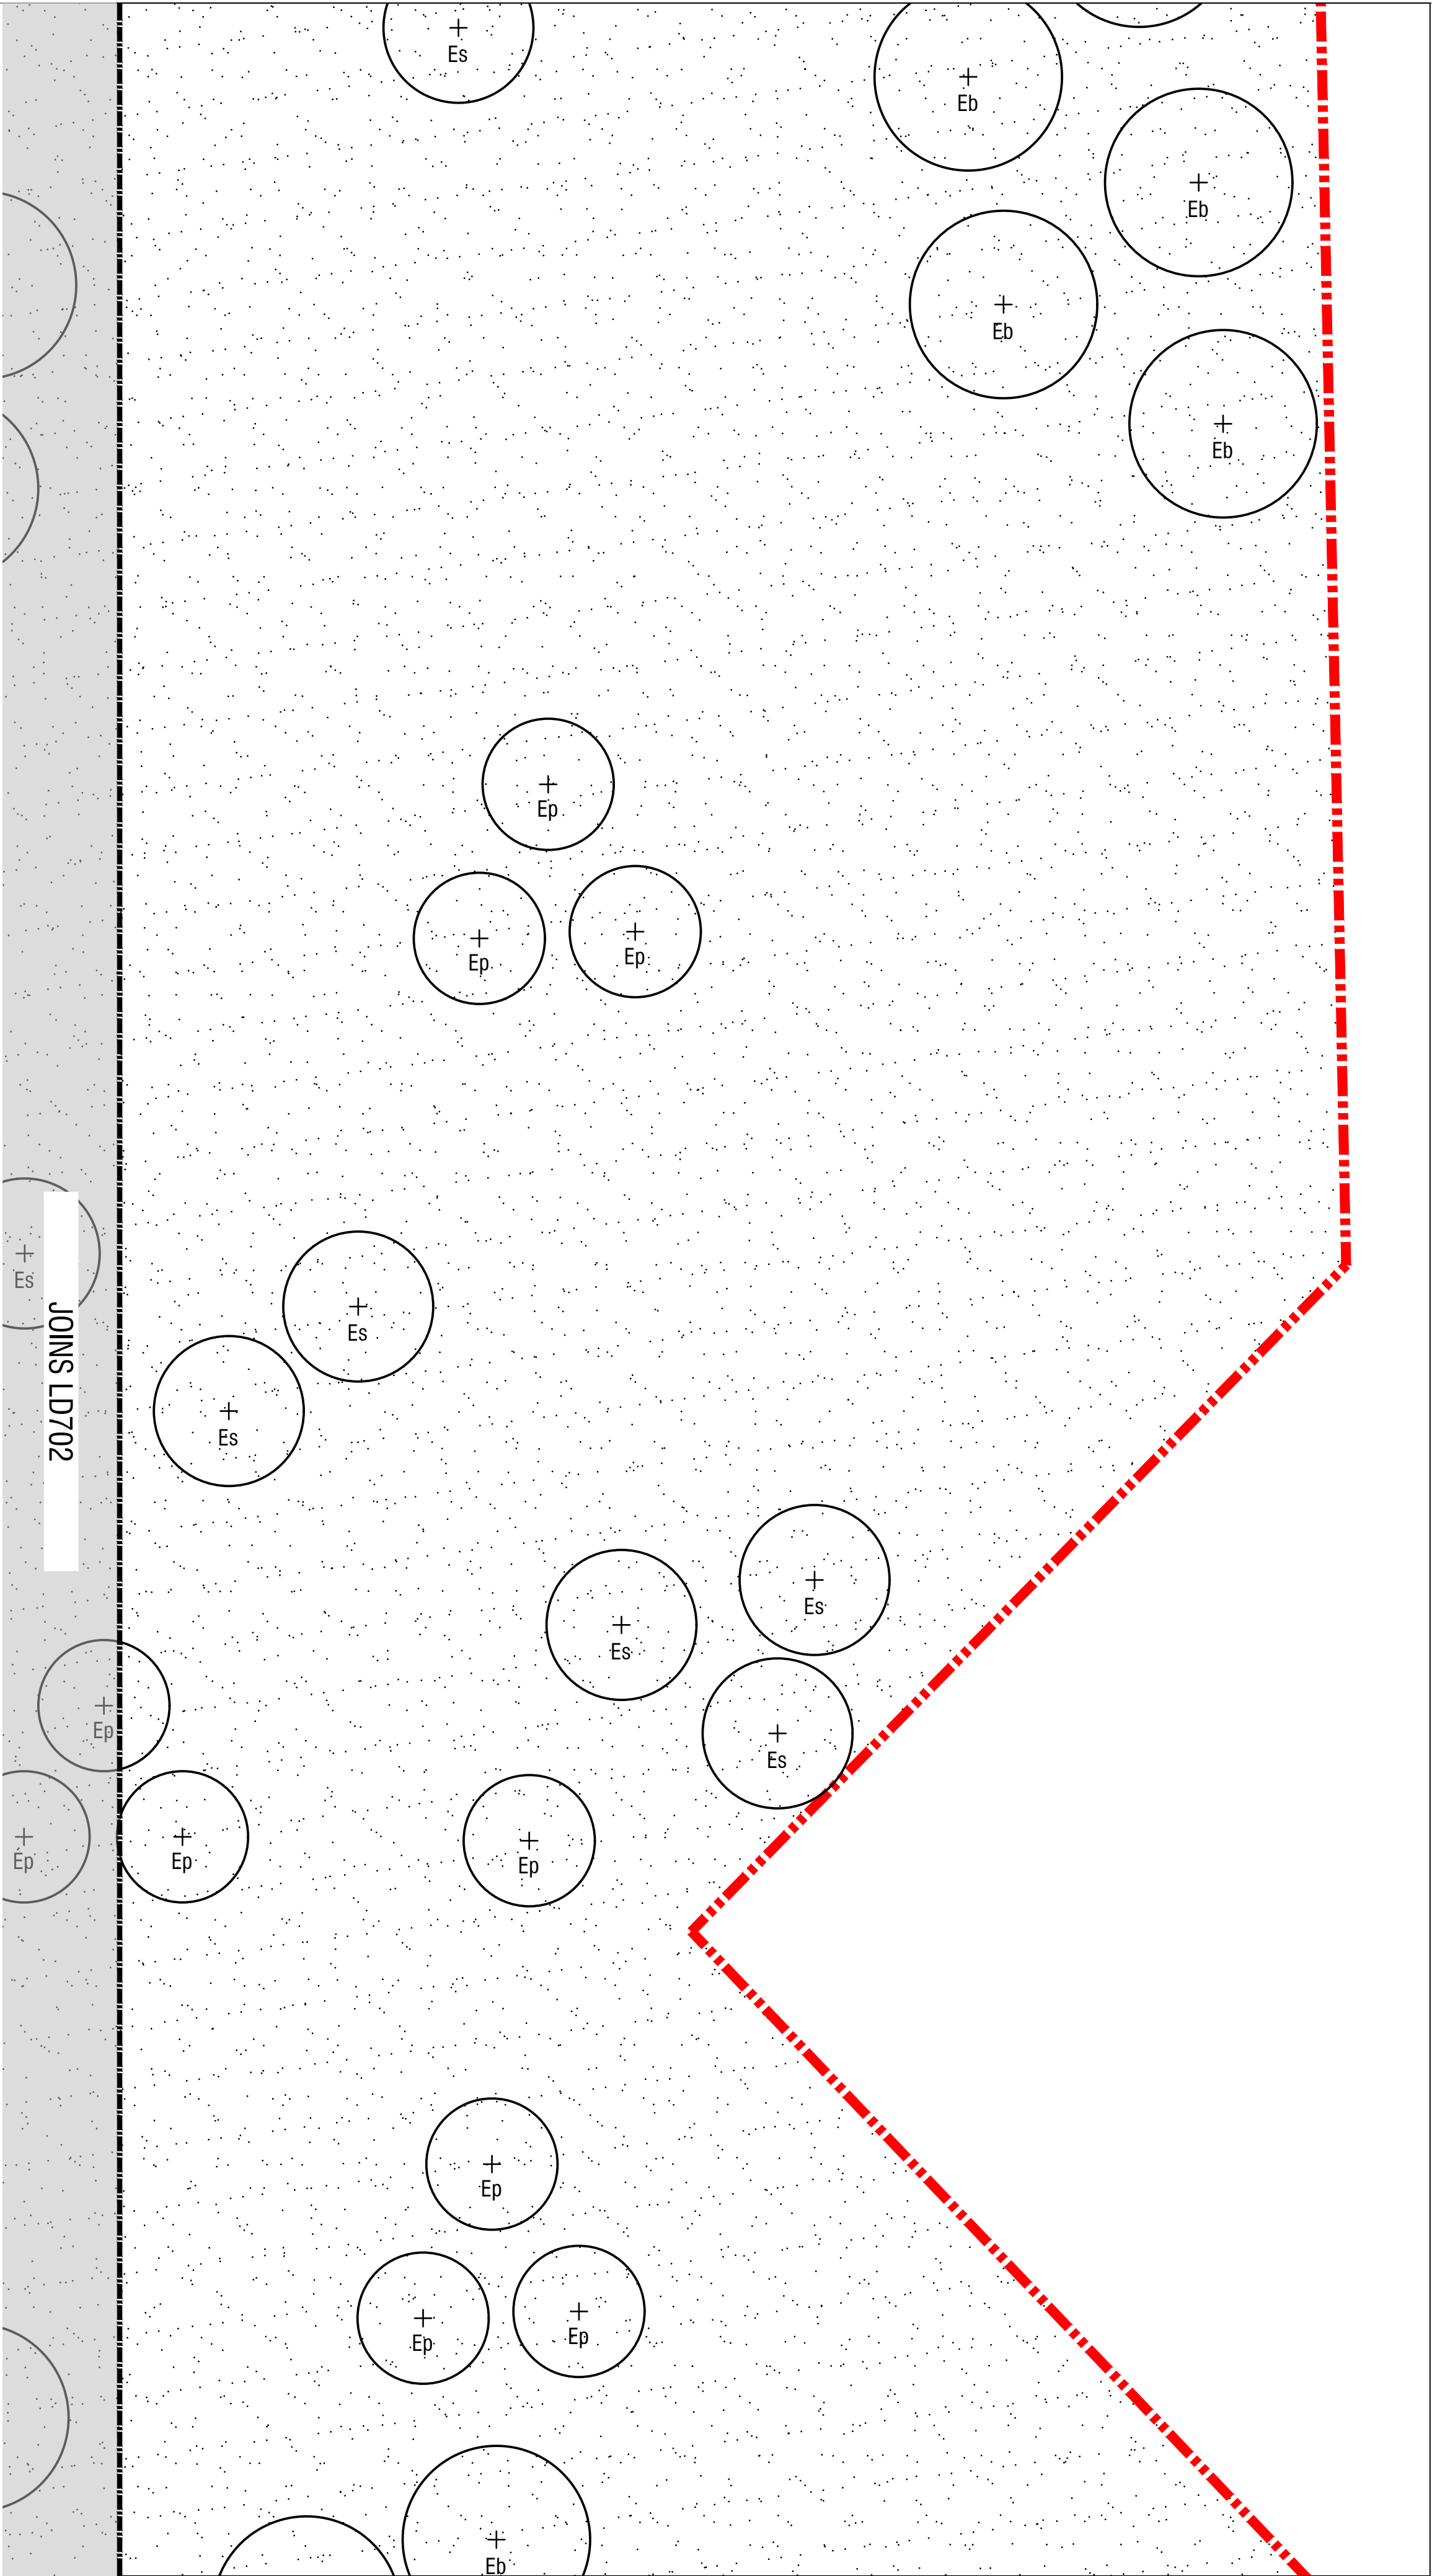

NOTES

spiire

© Spiire Australia Pty Ltd All Rights Reserved
This document is produced by Spiire Australia Pty Ltd solely for the benefit of and use by the client in accordance with the terms of the retainer. Spiire Australia Pty Ltd does not and shall not assume any responsibility or liability whatsoever to any third party arising out of any use or reliance by third party on the content of this document.

SUITE 3, LEVEL 1, 243 NORTHBOURNE AVENUE
CANBERRA ACT 2601
www.spiire.com.au ABN 55 050 029 635

PRELIMINARY

A	ISSUED TO CLIENT	PB	08/02/22
REV	DESCRIPTION	APP	DATE


REGIONAL SPORTS COMPLEX
PLANTING DESIGN

DETAILED DESIGN

PLANTING PLANS - SHEET 4

SHEET 11 OF 30

QPRC

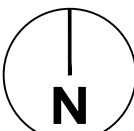

MGA 94
ZONE

1:250
SCALE @ A1

0 2.5 5 7.5 10 12.5

DESIGNED
SR

DRAWN
SR

CHECKED
AT

APPROVED
PB

DATE
27.01.2022

DRG NO.
309445LD703


REV
A

LEGEND

- EXTENT OF WORKS
- PROPOSED TREE
Refer Schedules, Details and Specification
- DRYLAND GRASS
Refer Details and Specification
- A01

A02

GARDEN BEDS WITH CODE
Refer Details and Specification
- TREE ROOT BARRIER
Refer Details and Specification
- TURF
Refer Details and Specification
- CONCRETE EDGE
Refer Details and Specification

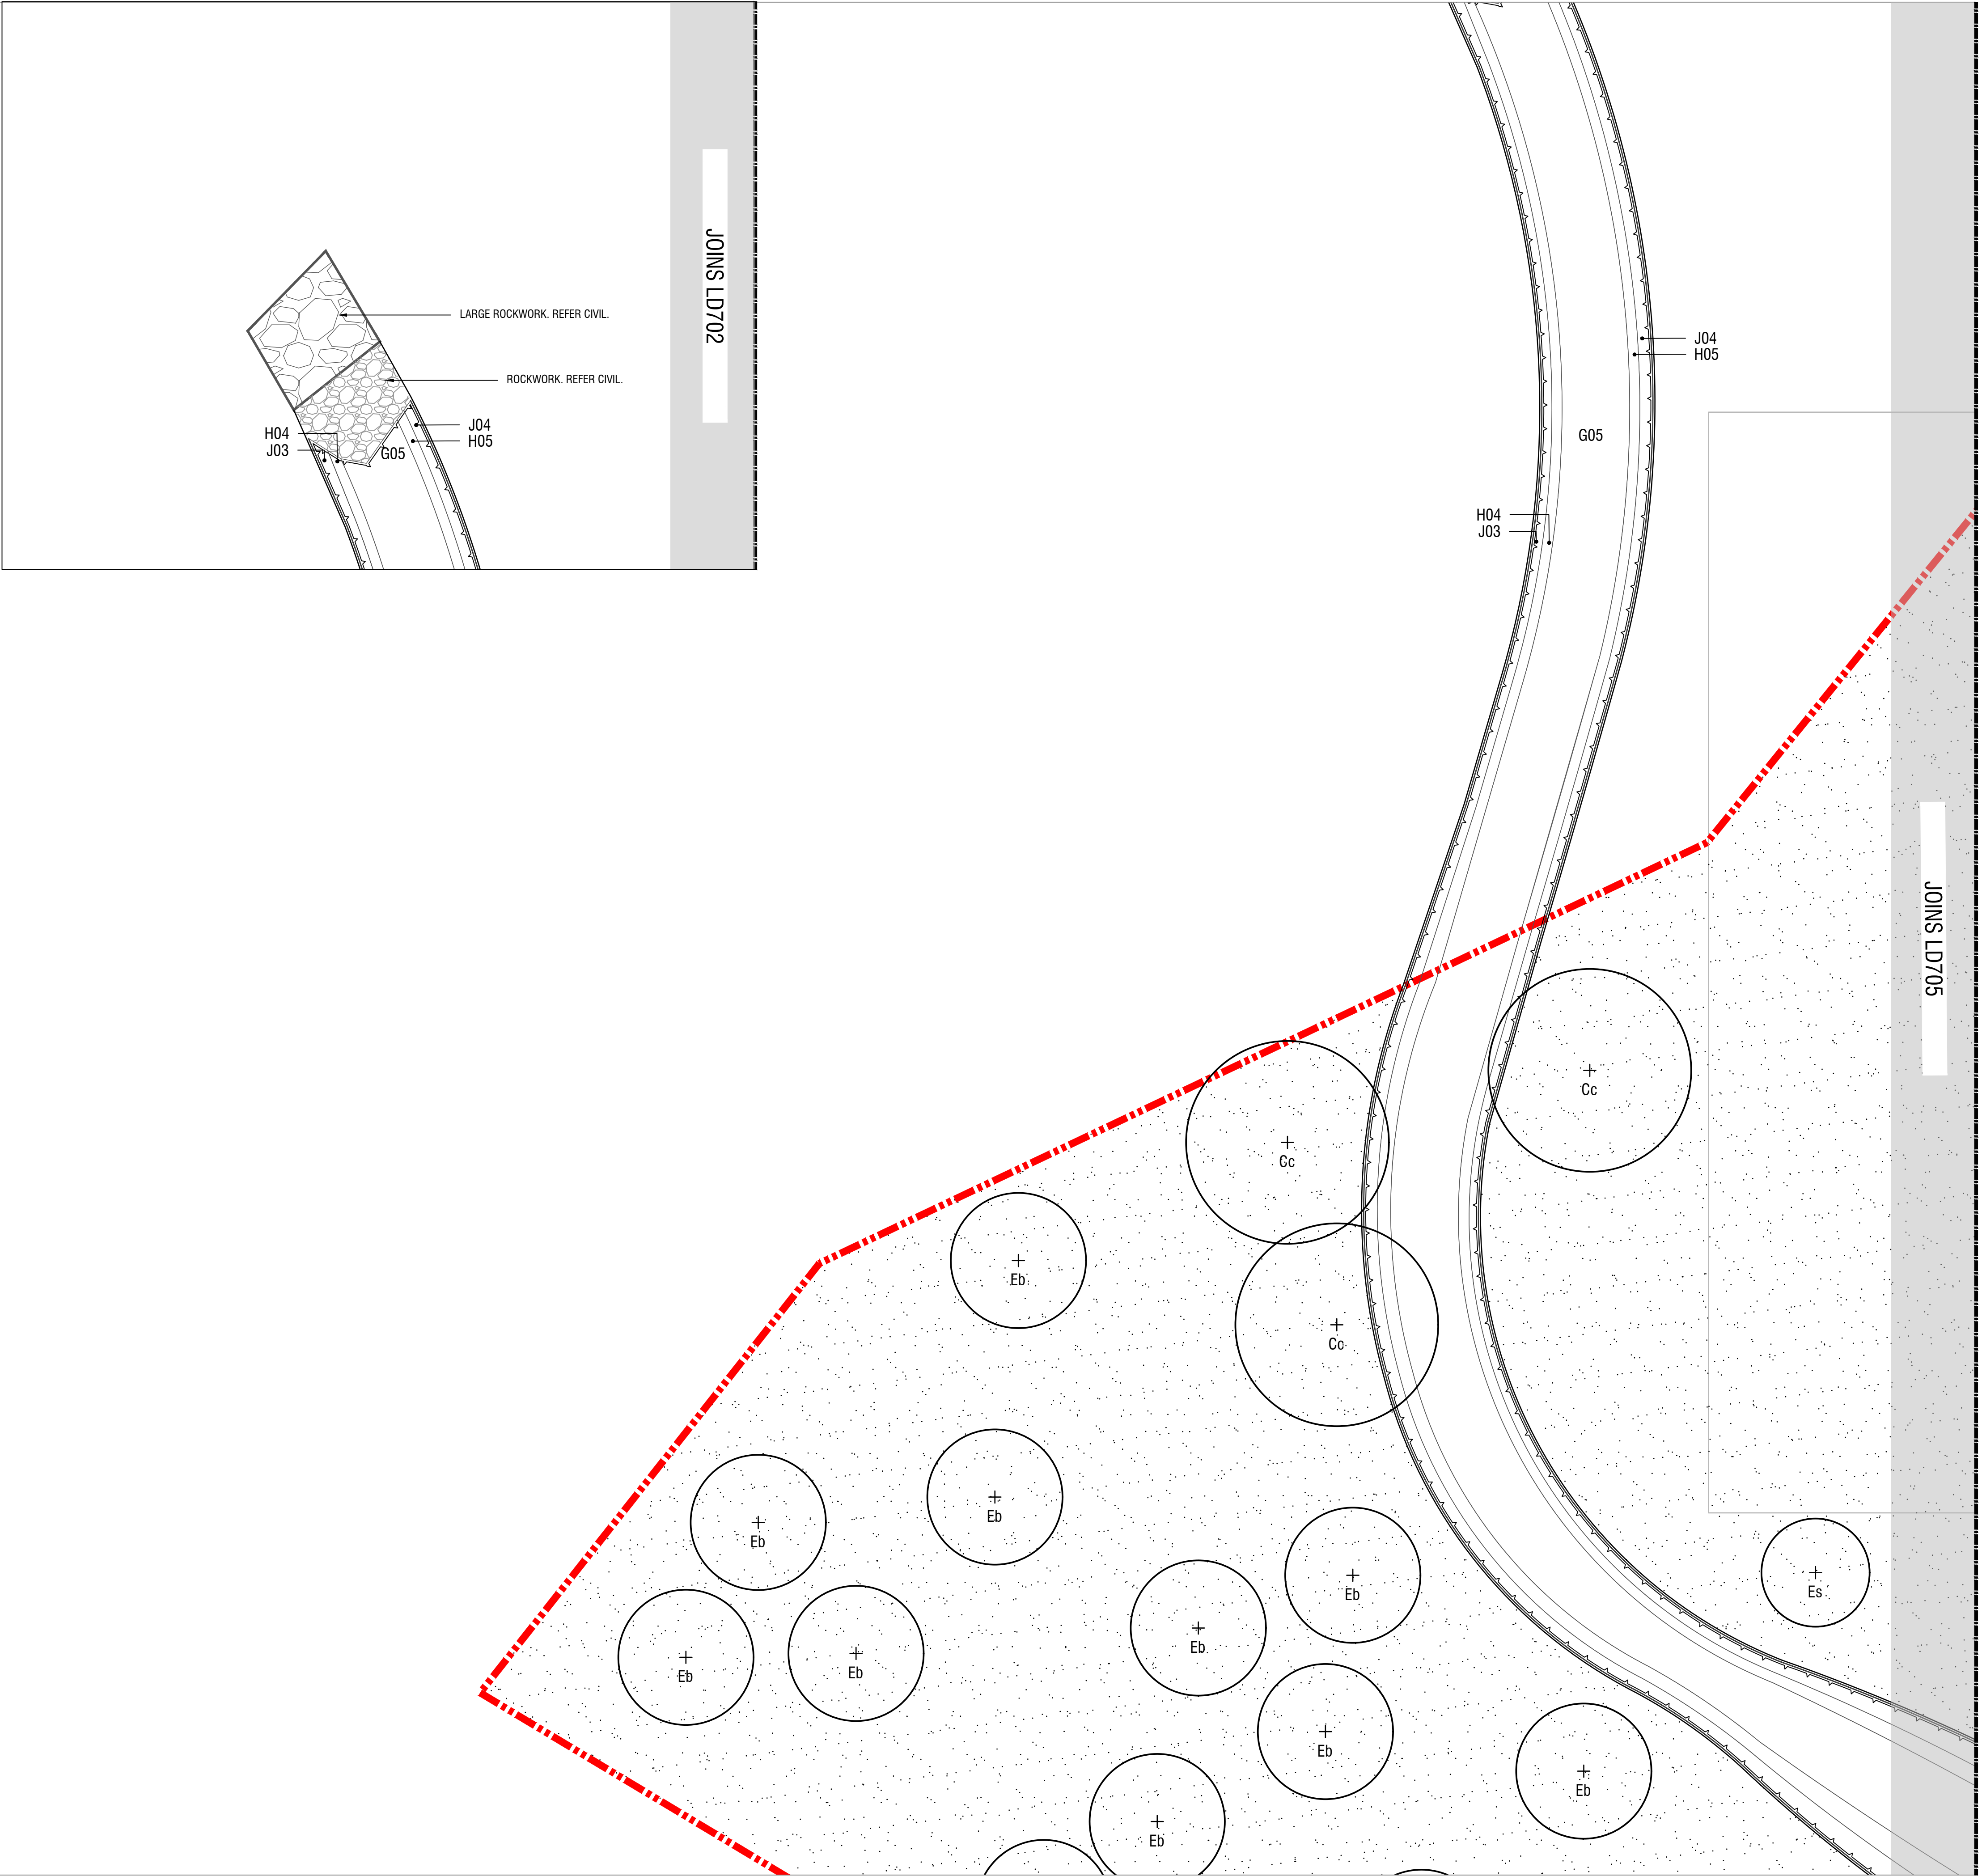

NOTES

spiire

© Spiire Australia Pty Ltd All Rights Reserved
This document is produced by Spiire Australia Pty Ltd solely for the benefit of and use by the client in accordance with the terms of the retainer. Spiire Australia Pty Ltd does not and shall not assume any responsibility or liability whatsoever to any third party arising out of any use or reliance by third party on the content of this document.

SUITE 3, LEVEL 1, 243 NORTHBOURNE AVENUE
CANBERRA ACT 2601
www.spiire.com.au ABN 55 050 029 635

PRELIMINARY

A	ISSUED TO CLIENT	PB	08/02/22
REV	DESCRIPTION	APP	DATE

REGIONAL SPORTS COMPLEX
PLANTING DESIGN

DETAILED DESIGN

PLANTING PLANS - SHEET 5

SHEET 12 OF 30

QPRC

N

MGA 94
ZONE

1:250
SCALE @ A1

0

2.5

5

7.5

10

12.5

DESIGNED
SR

DRAWN
SR

CHECKED
AT

APPROVED
PB

DATE
27.01.2022


DRG NO.
309445LD704

REV
A


LEGEND




EXTENT OF WORKS

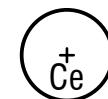

PROPOSED TREE
Refer Schedules, Details and Specification

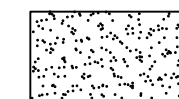


DRYLAND GRASS
Refer Details and Specification

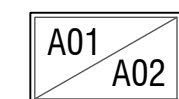


GARDEN BEDS WITH CODE
Refer Details and Specification



TREE ROOT BARRIER
Refer Details and Specification

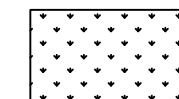

TURF
Refer Details and Specification

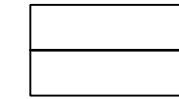

CONCRETE EDGE
Refer Details and Specification

JOINS LD702

Approx. Warm-Up Area

JOINS LD709

NOTES



© Spiire Australia Pty Ltd All Rights Reserved
This document is produced by Spiire Australia Pty Ltd solely for the benefit of and use by the client in accordance with the terms of the retainer. Spiire Australia Pty Ltd does not and shall not assume any responsibility or liability whatsoever to any third party arising out of any use or reliance by third party on the content of this document.

**SUITE 3, LEVEL 1, 243 NORTHBOURNE AVENUE
CANBERRA ACT 2601**

www.spiire.com.au

ABN 55 050 029 635

PRELIMINARY

A	ISSUED TO CLIENT	PB	08/02/22
REV	DESCRIPTION	APP	DATE

REGIONAL SPORTS COMPLEX


PLANTING DESIGN

DETAILED DESIGN

PLANTING PLANS - SHEET 6

SHEET 13 OF 30

QPRC

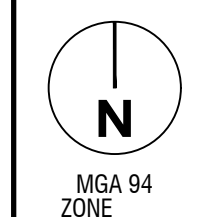MGA 94
ZONE

1:250 0
SCALE @ A1

DESIGNED
SRDRAWN
SR

CHECKED
AT

APPROVED
PB

DATE
27.01.2022

DRG NO.
309445LD705

file name 309445.D700.dwg layout name LD705 plotted by Siam Robertson
file location G:\30\309445\landscape\ACAD plot date 09/02/2022 11:16 AM Sheet 13 of 30 Sheets


file name: 309445LD703.dwg layout name: LD703 plotted by: Sam Robertson
file location: C:\309445\309445\landscape\A000.plt date: 08/02/2022 11:16 AM Sheet 14 of 30 Sheets

LEGEND

- EXTENT OF WORKS
- PROPOSED TREE
Refer Schedules, Details and Specification
- DRYLAND GRASS
Refer Details and Specification
- A01

A02

GARDEN BEDS WITH CODE
Refer Details and Specification
- TREE ROOT BARRIER
Refer Details and Specification
- TURF
Refer Details and Specification
- CONCRETE EDGE
Refer Details and Specification

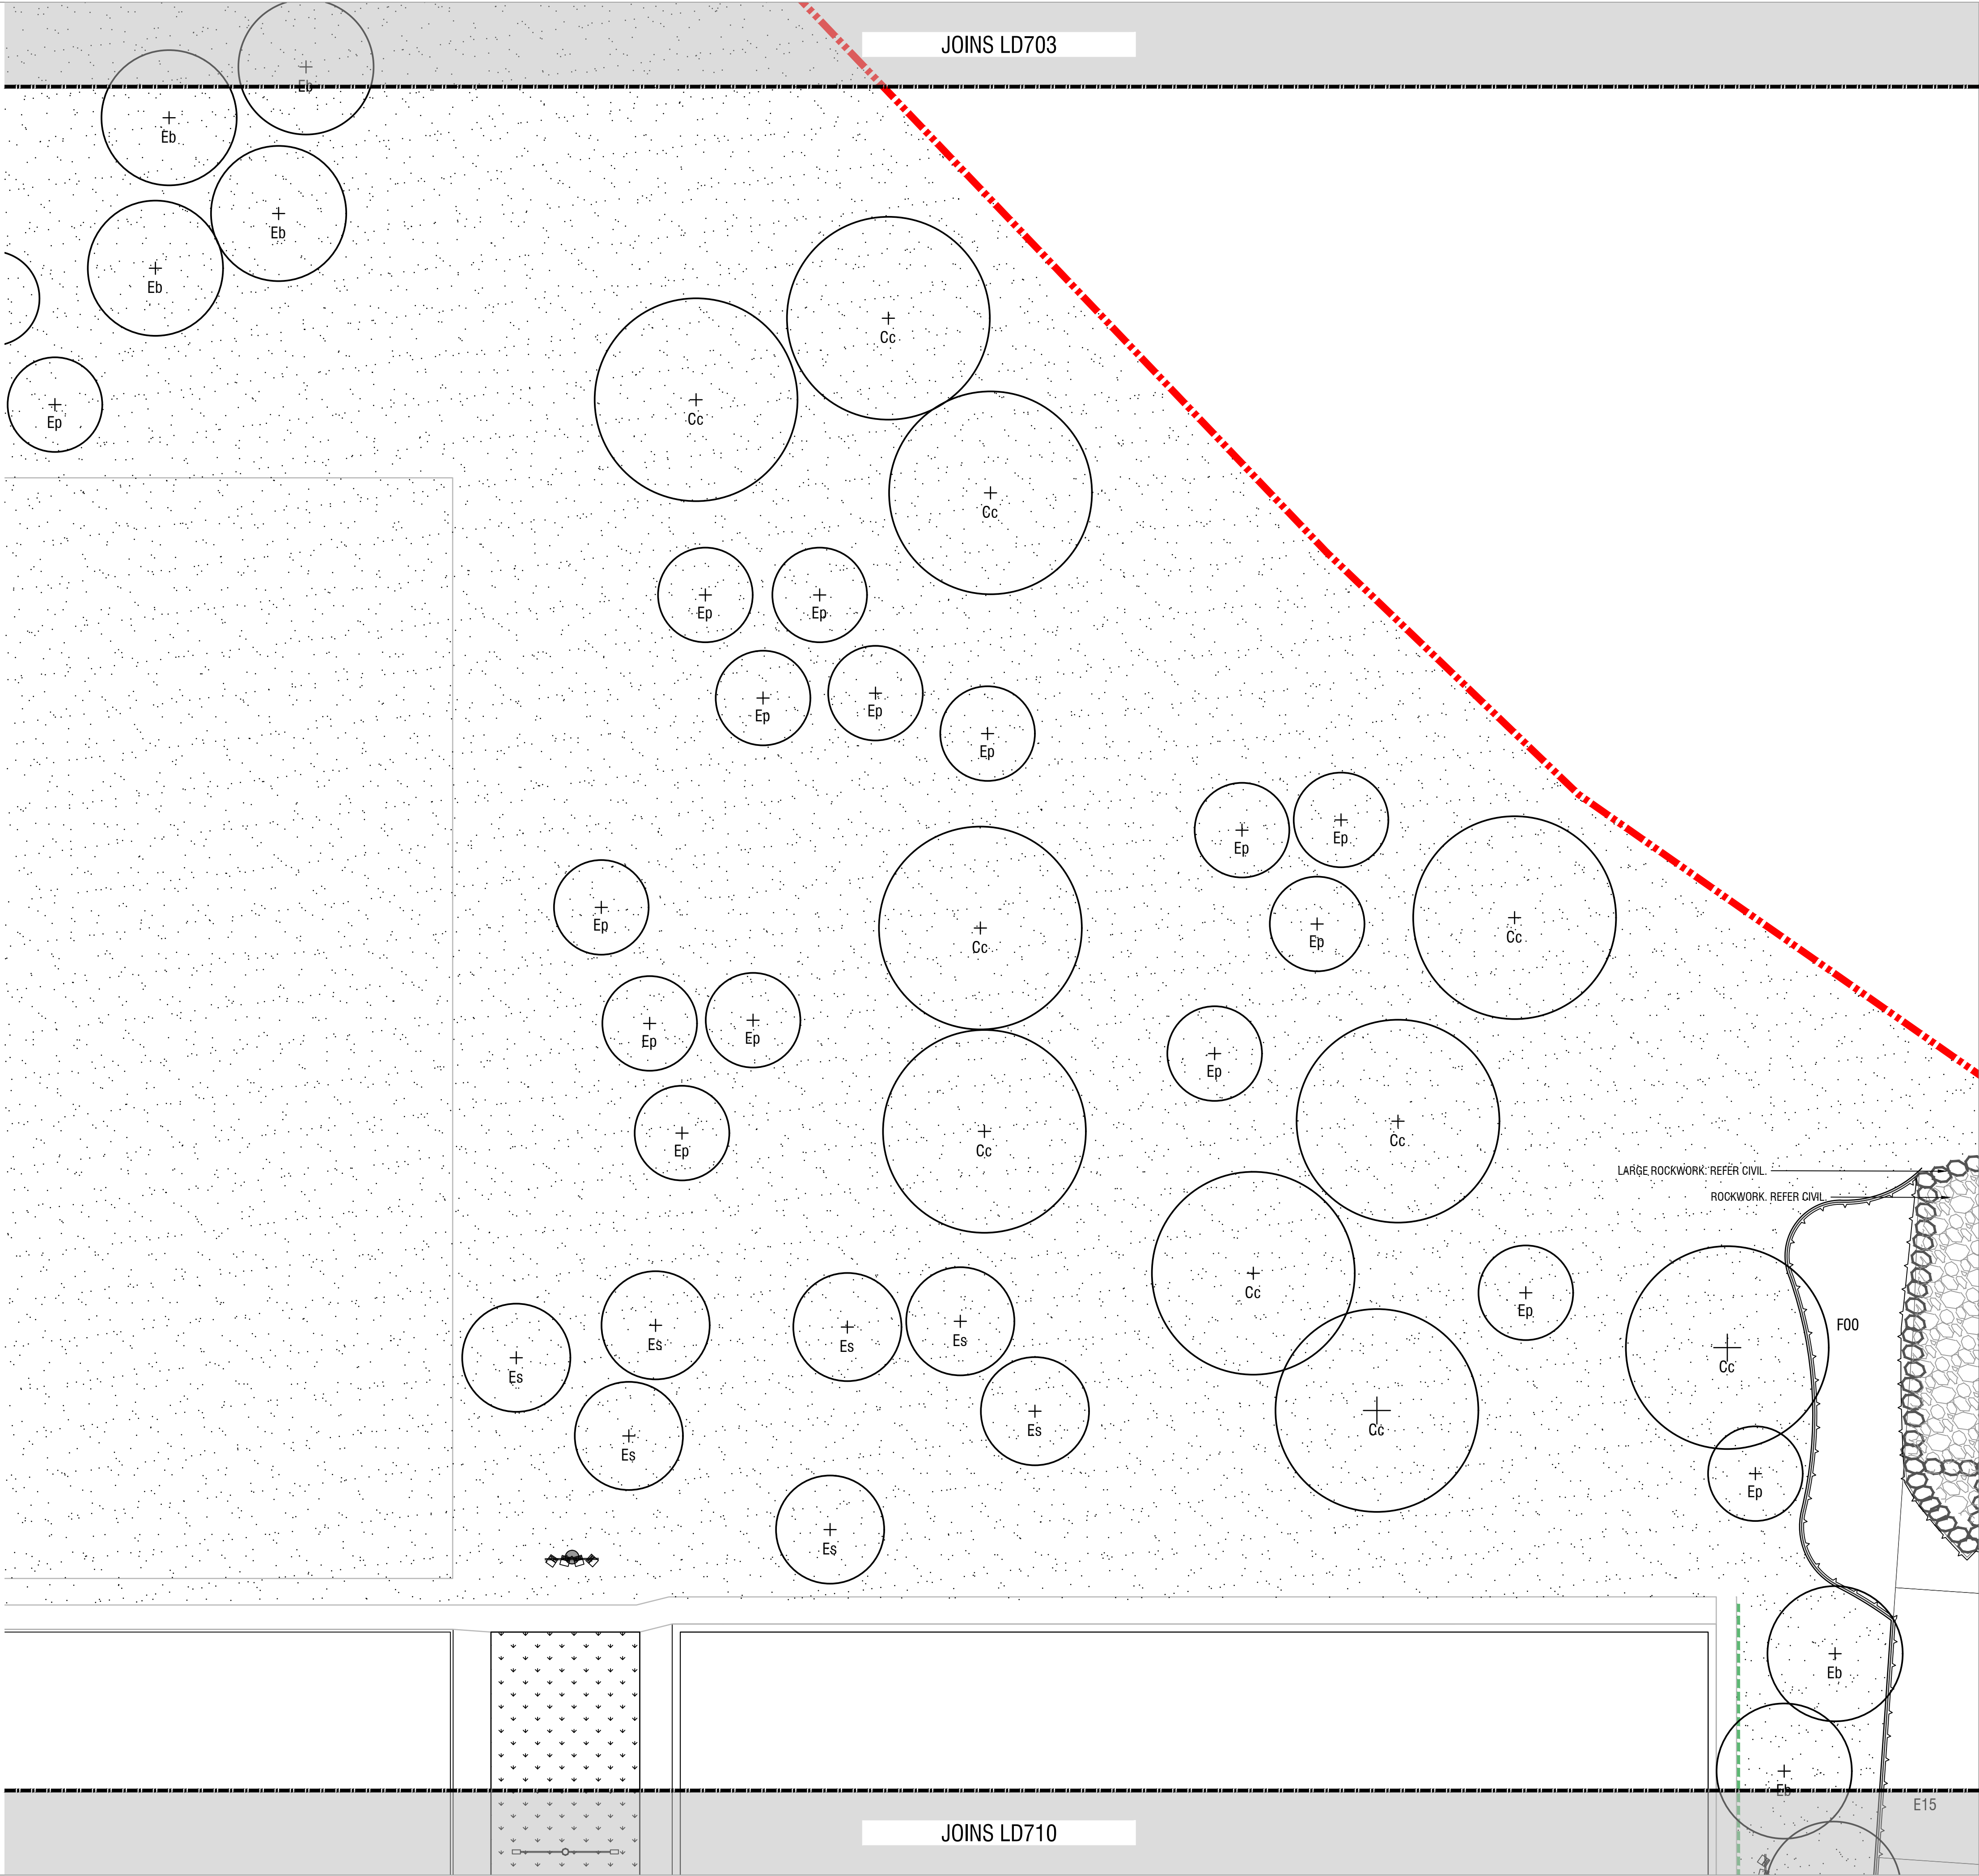

NOTES

spiire

© Spiire Australia Pty Ltd All Rights Reserved
This document is produced by Spiire Australia Pty Ltd solely for the benefit of and use by the client in accordance with the terms of the retainer. Spiire Australia Pty Ltd does not and shall not assume any responsibility or liability whatsoever to any third party arising out of any use or reliance by third party on the content of this document.

SUITE 3, LEVEL 1, 243 NORTHBOURNE AVENUE
CANBERRA ACT 2601
www.spiire.com.au ABN 55 050 029 635


PRELIMINARY

REV	DESCRIPTION	APP	DATE
A	ISSUED TO CLIENT	PB	08/02/22

REGIONAL SPORTS COMPLEX
PLANTING DESIGN

DETAILED DESIGN
PLANTING PLANS - SHEET 7
SHEET 14 OF 30

QPRC

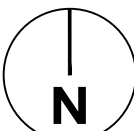

MGA 94
ZONE

1:250
SCALE @ A1

0 2.5 5 7.5 10 12.5

DESIGNED	DRAWN	CHECKED	APPROVED
SR	SR	AT	PB
DATE	DRG NO.	REV	
27.01.2022	309445LD706	A	

LEGEND

- EXTENT OF WORKS
- PROPOSED TREE
Refer Schedules, Details and Specification
- DRYLAND GRASS
Refer Details and Specification
- GARDEN BEDS WITH CODE
Refer Details and Specification
- TREE ROOT BARRIER
Refer Details and Specification
- TURF
Refer Details and Specification
- CONCRETE EDGE
Refer Details and Specification



NOTES

spiire

© Spiire Australia Pty Ltd All Rights Reserved
This document is produced by Spiire Australia Pty Ltd solely for the benefit of and use by the client in accordance with the terms of the retainer. Spiire Australia Pty Ltd does not and shall not assume any responsibility or liability whatsoever to any third party arising out of any use or reliance by third party on the content of this document.

SUITE 3, LEVEL 1, 243 NORTHBOURNE AVENUE
CANBERRA ACT 2601
www.spiire.com.au ABN 55 050 029 635

PRELIMINARY

A	ISSUED TO CLIENT	PB	08/02/22
REV	DESCRIPTION	APP	DATE

REGIONAL SPORTS COMPLEX
PLANTING DESIGN

DETAILED DESIGN
PLANTING PLANS - SHEET 8
SHEET 15 OF 30

QPRC

MGA 94
ZONE

1:250
SCALE @ A1

0 2.5 5 7.5 10 12.5

DESIGNED
SR

DRAWN
SR

CHECKED
AT

APPROVED
PB

DATE
27.01.2022

DRG NO.
309445LD707


REV
A

LEGEND

- EXTENT OF WORKS
- PROPOSED TREE
Refer Schedules, Details and Specification
- DRYLAND GRASS
Refer Details and Specification
- A01

A02

GARDEN BEDS WITH CODE
Refer Details and Specification
- TREE ROOT BARRIER
Refer Details and Specification
- TURF
Refer Details and Specification
- CONCRETE EDGE
Refer Details and Specification

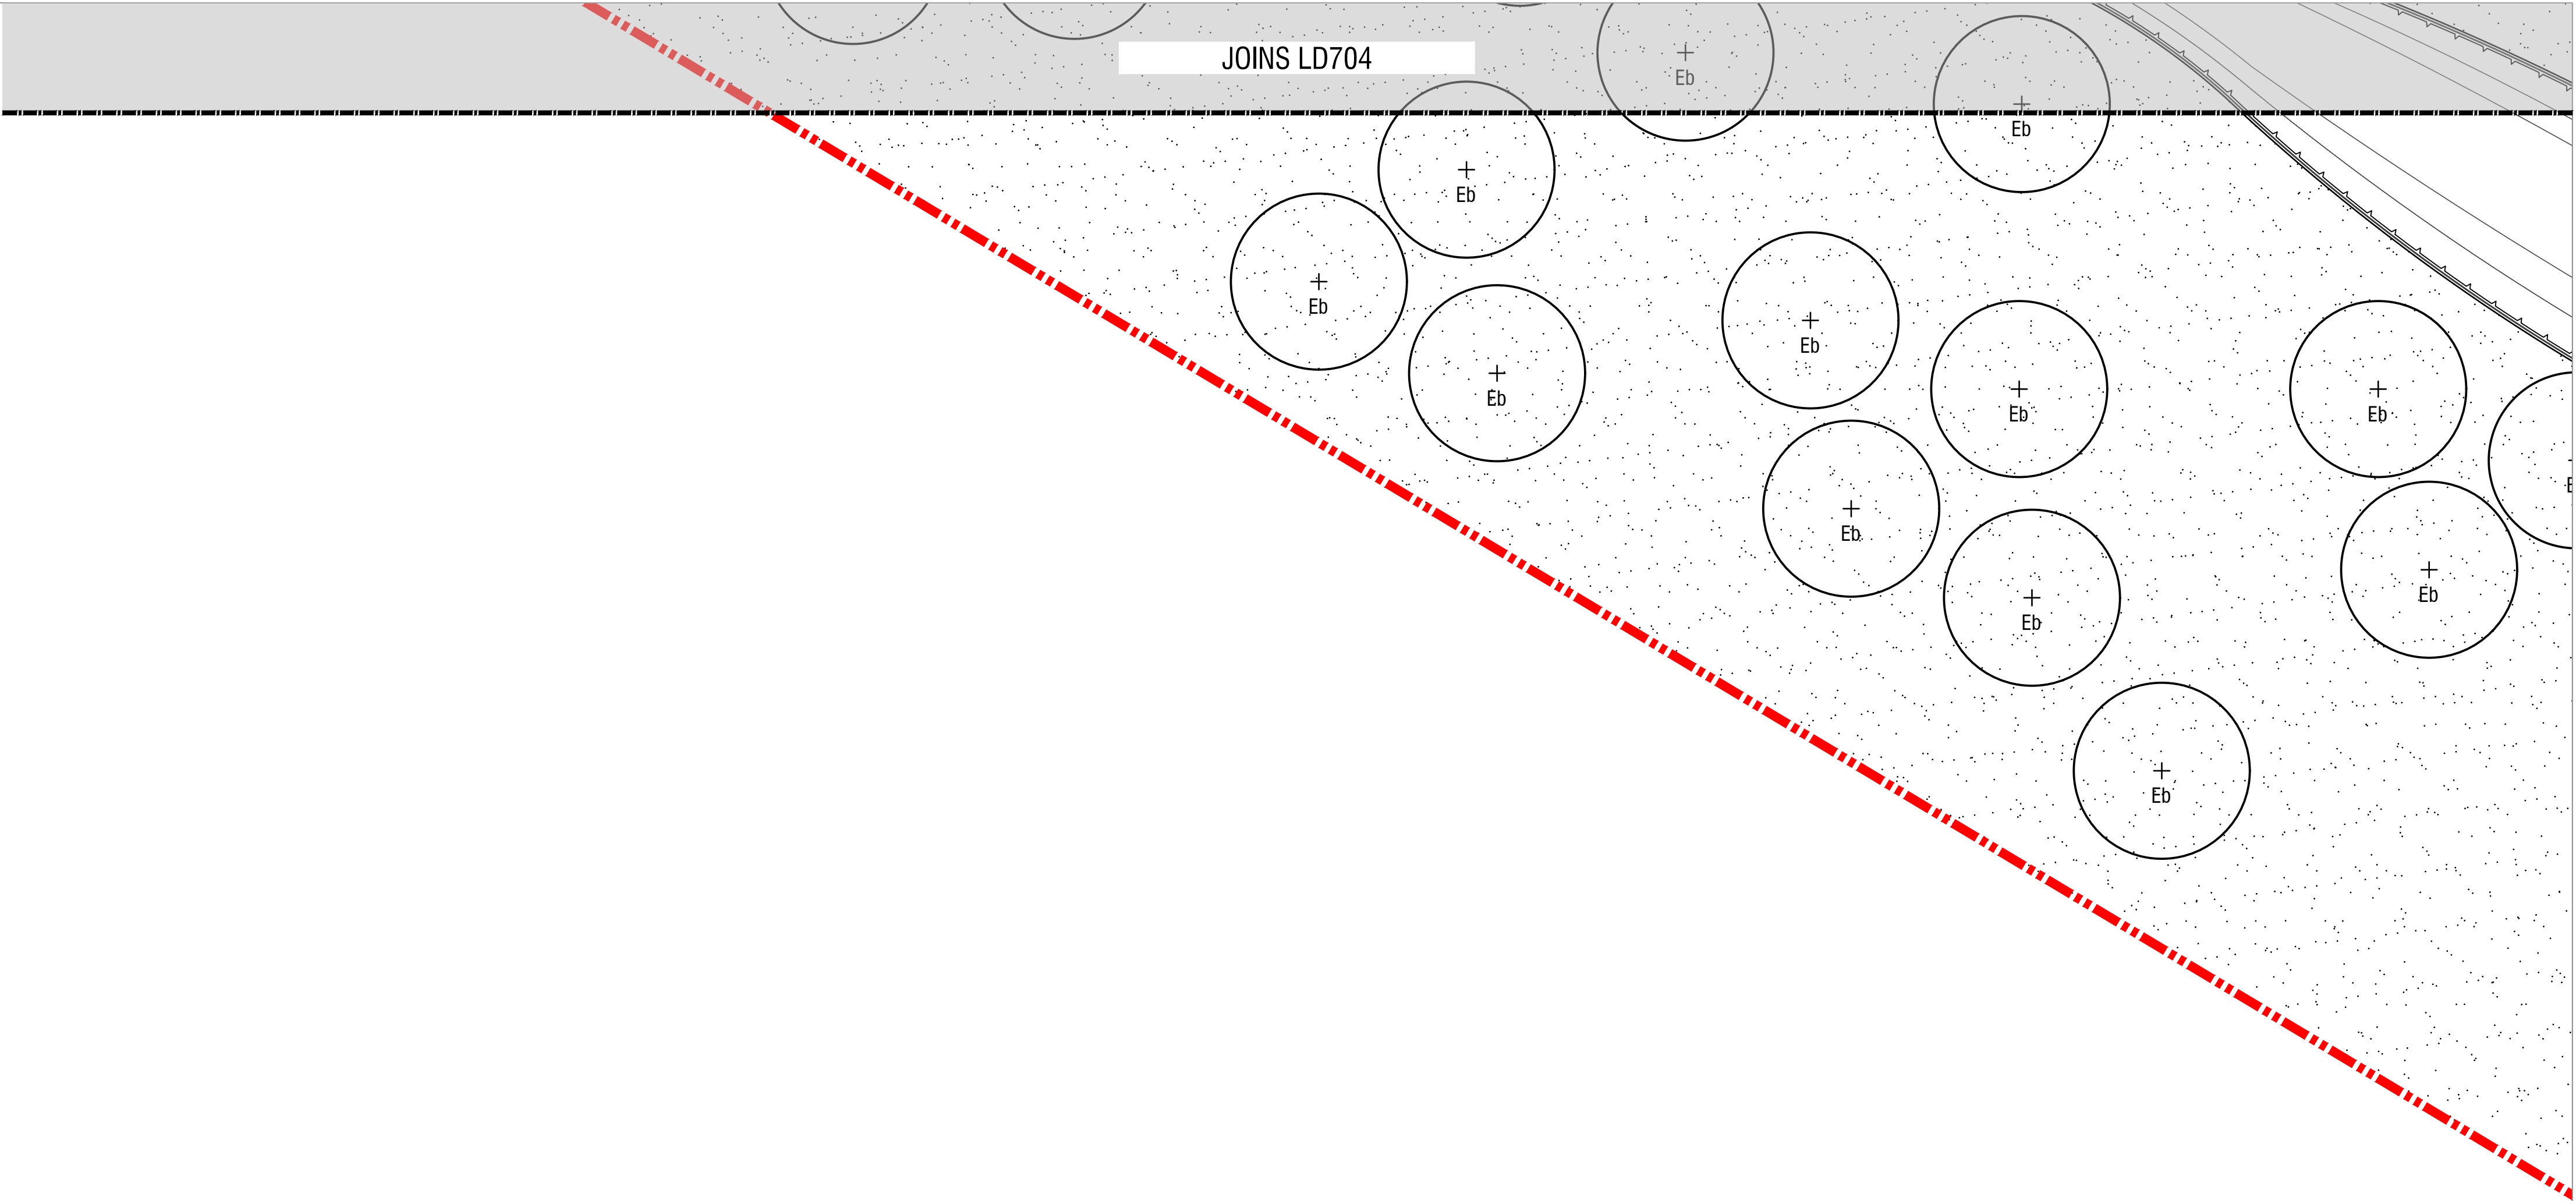

NOTES

spiire

© Spiire Australia Pty Ltd All Rights Reserved
This document is produced by Spiire Australia Pty Ltd solely for the benefit of and use by the client in accordance with the terms of the retainer. Spiire Australia Pty Ltd does not and shall not assume any responsibility or liability whatsoever to any third party arising out of any use or reliance by third party on the content of this document.

SUITE 3, LEVEL 1, 243 NORTHBOURNE AVENUE
CANBERRA ACT 2601
www.spiire.com.au ABN 55 050 029 635

PRELIMINARY

A	ISSUED TO CLIENT	PB	08/02/22
REV	DESCRIPTION	APP	DATE


REGIONAL SPORTS COMPLEX
PLANTING DESIGN

DETAILED DESIGN

PLANTING PLANS - SHEET 9

SHEET 16 OF 30

QPRC

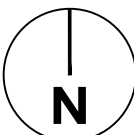

MGA 94
ZONE
1:250
SCALE @ A1
0 2.5 5 7.5 10 12.5


DESIGNED SR	DRAWN SR	CHECKED AT	APPROVED PB
DATE 27.01.2022	DRG NO. 309445LD708	REV A	

LEGEND

- EXTENT OF WORKS
- PROPOSED TREE
Refer Schedules, Details and Specification
- DRYLAND GRASS
Refer Details and Specification
- A01

A02

GARDEN BEDS WITH CODE
Refer Details and Specification
- TREE ROOT BARRIER
Refer Details and Specification
- TURF
Refer Details and Specification
- CONCRETE EDGE
Refer Details and Specification

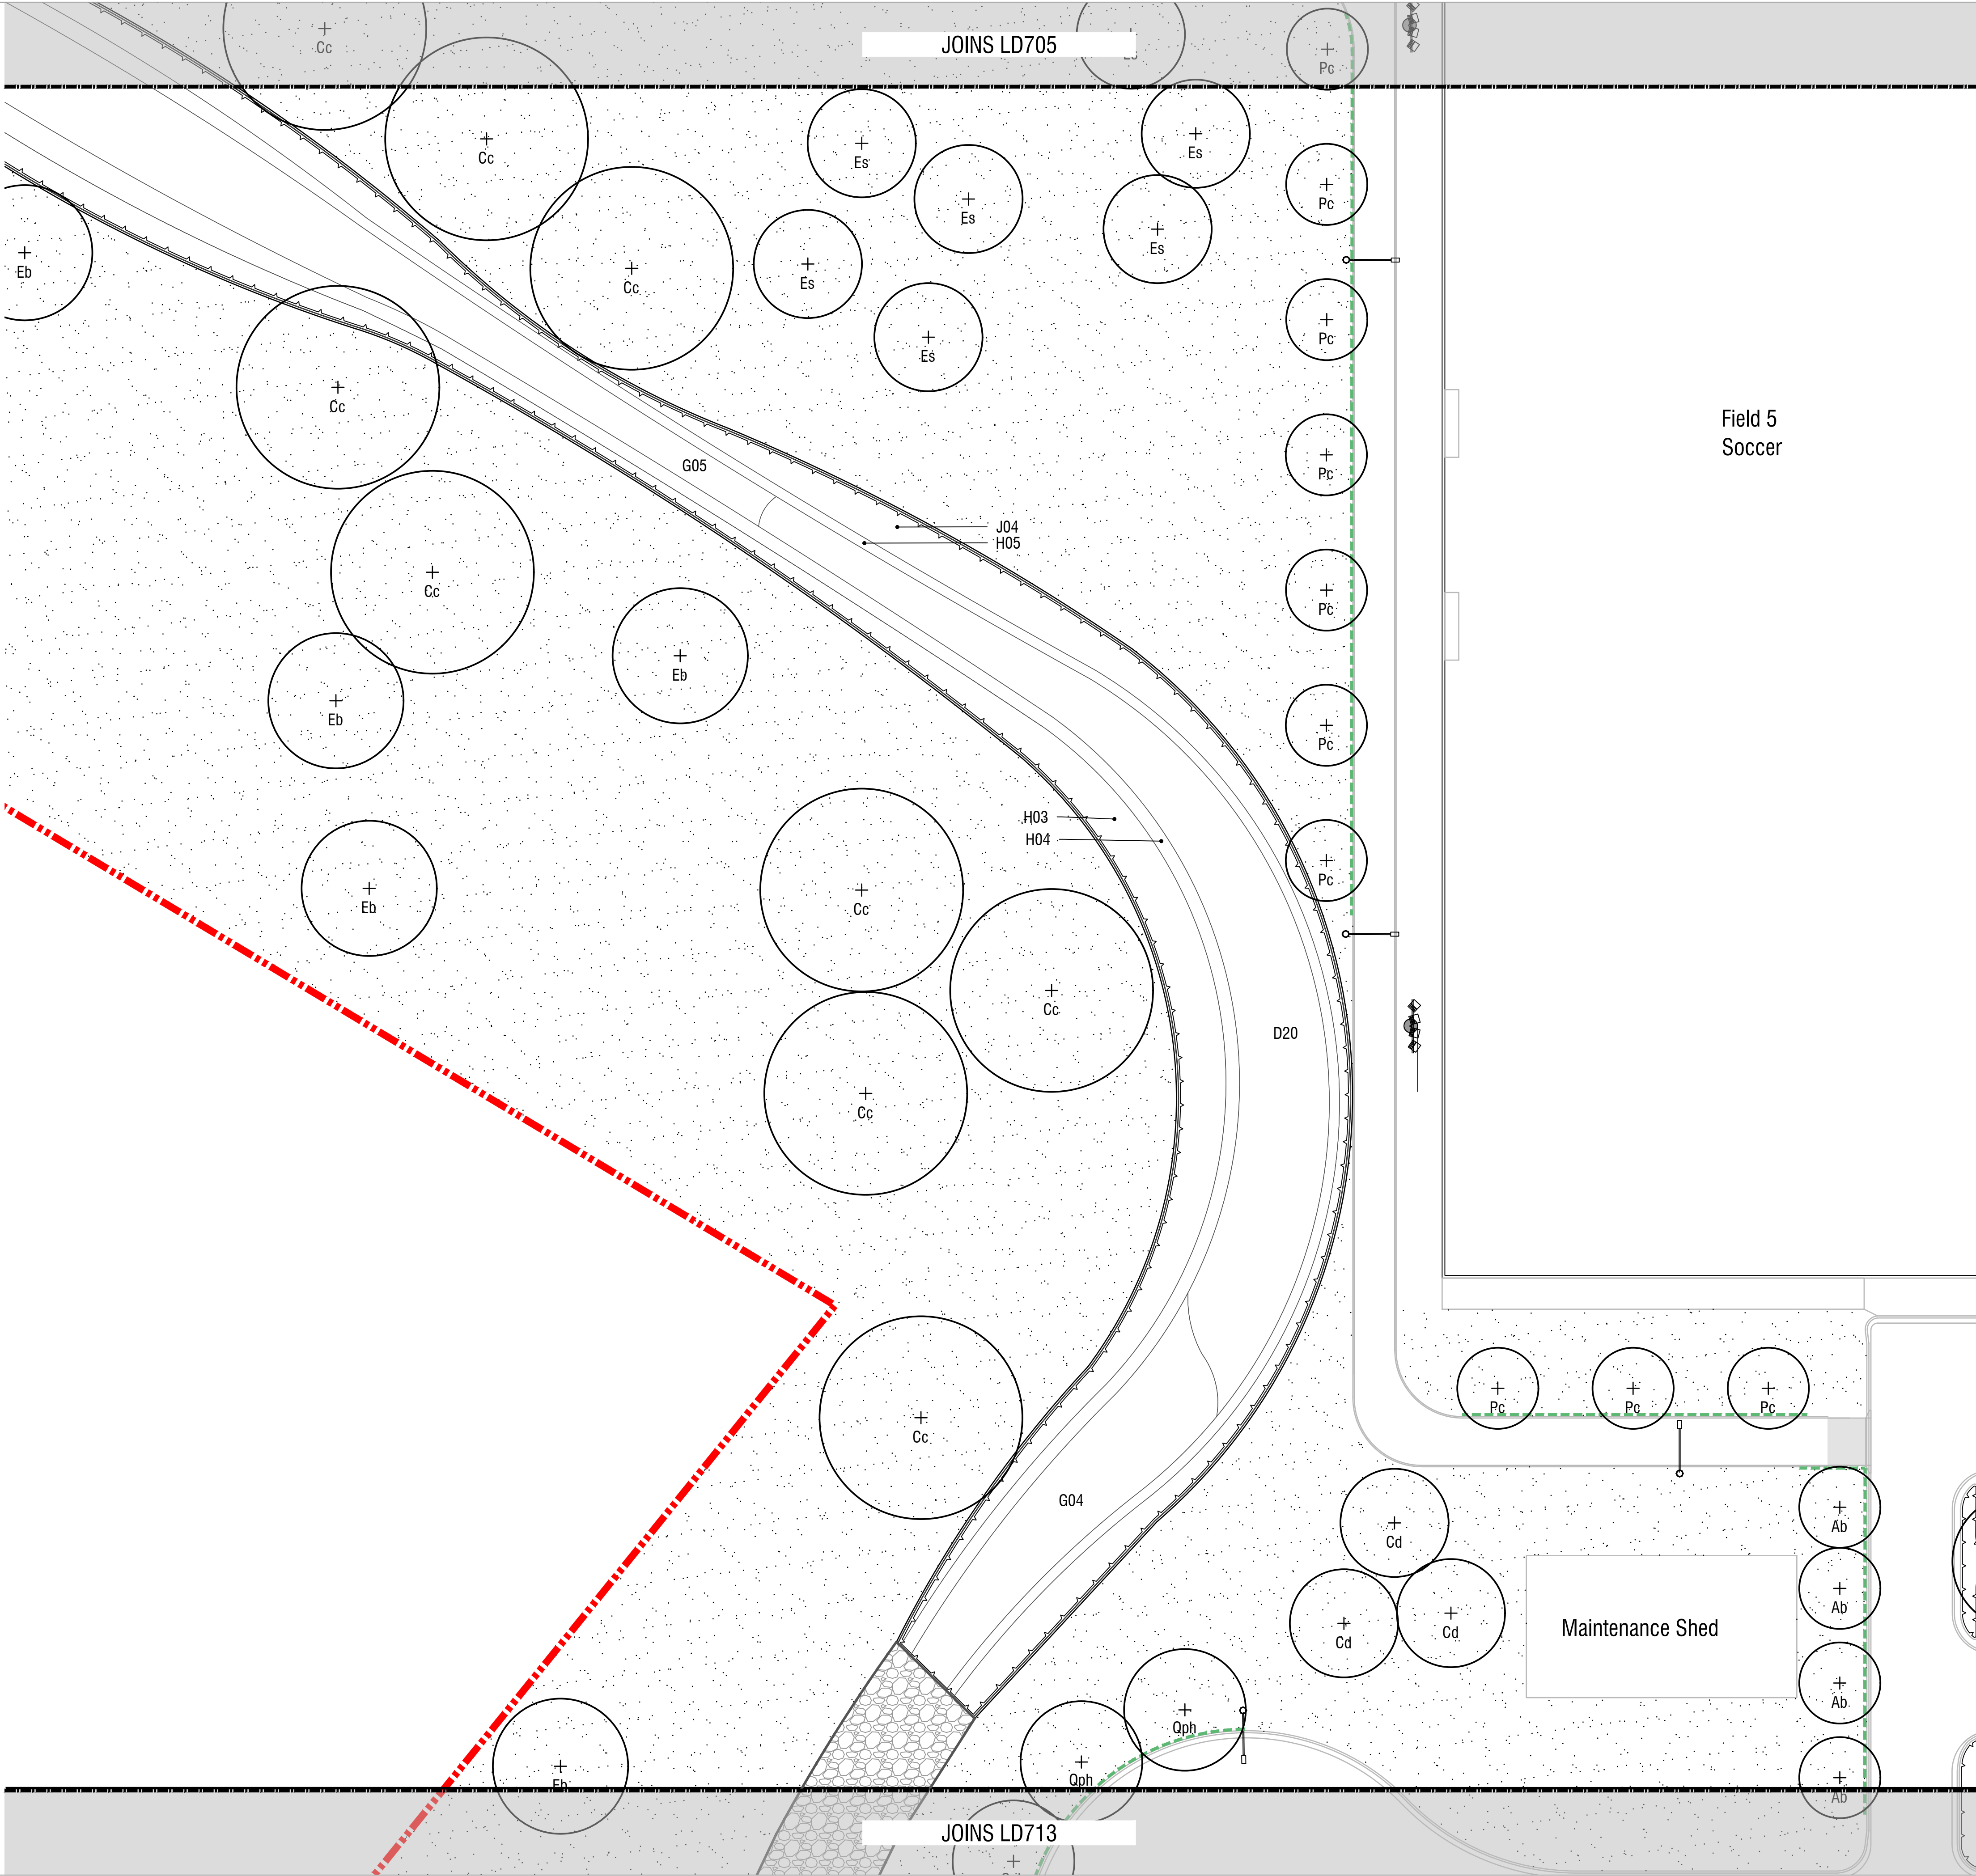

NOTES

spiire

© Spiire Australia Pty Ltd All Rights Reserved
This document is produced by Spiire Australia Pty Ltd solely for the benefit of and use by the client in accordance with the terms of the retainer. Spiire Australia Pty Ltd does not and shall not assume any responsibility or liability whatsoever to any third party arising out of any use or reliance by third party on the content of this document.

SUITE 3, LEVEL 1, 243 NORTHBOURNE AVENUE
CANBERRA ACT 2601
www.spiire.com.au ABN 55 050 029 635

PRELIMINARY

A	ISSUED TO CLIENT	PB	08/02/22
REV	DESCRIPTION	APP	DATE

REGIONAL SPORTS COMPLEX
PLANTING DESIGN

DETAILED DESIGN
PLANTING PLANS - SHEET 10
SHEET 17 OF 30

QPRC

N

MGA 94 ZONE

1:250 SCALE @ A1

0 2.5 5 7.5 10 12.5

DESIGNED
SR

DRAWN
SR

CHECKED
AT

APPROVED
PB

DATE
27.01.2022

DRG NO.
309445LD709


REV
A

LEGEND

- EXTENT OF WORKS
- PROPOSED TREE
Refer Schedules, Details and Specification
- DRYLAND GRASS
Refer Details and Specification
- A01

A02

GARDEN BEDS WITH CODE
Refer Details and Specification
- TREE ROOT BARRIER
Refer Details and Specification
- TURF
Refer Details and Specification
- CONCRETE EDGE
Refer Details and Specification
- ROOF OUTLINES
Refer to Architecture
- BUILDING OUTLINES
Refer to Architecture

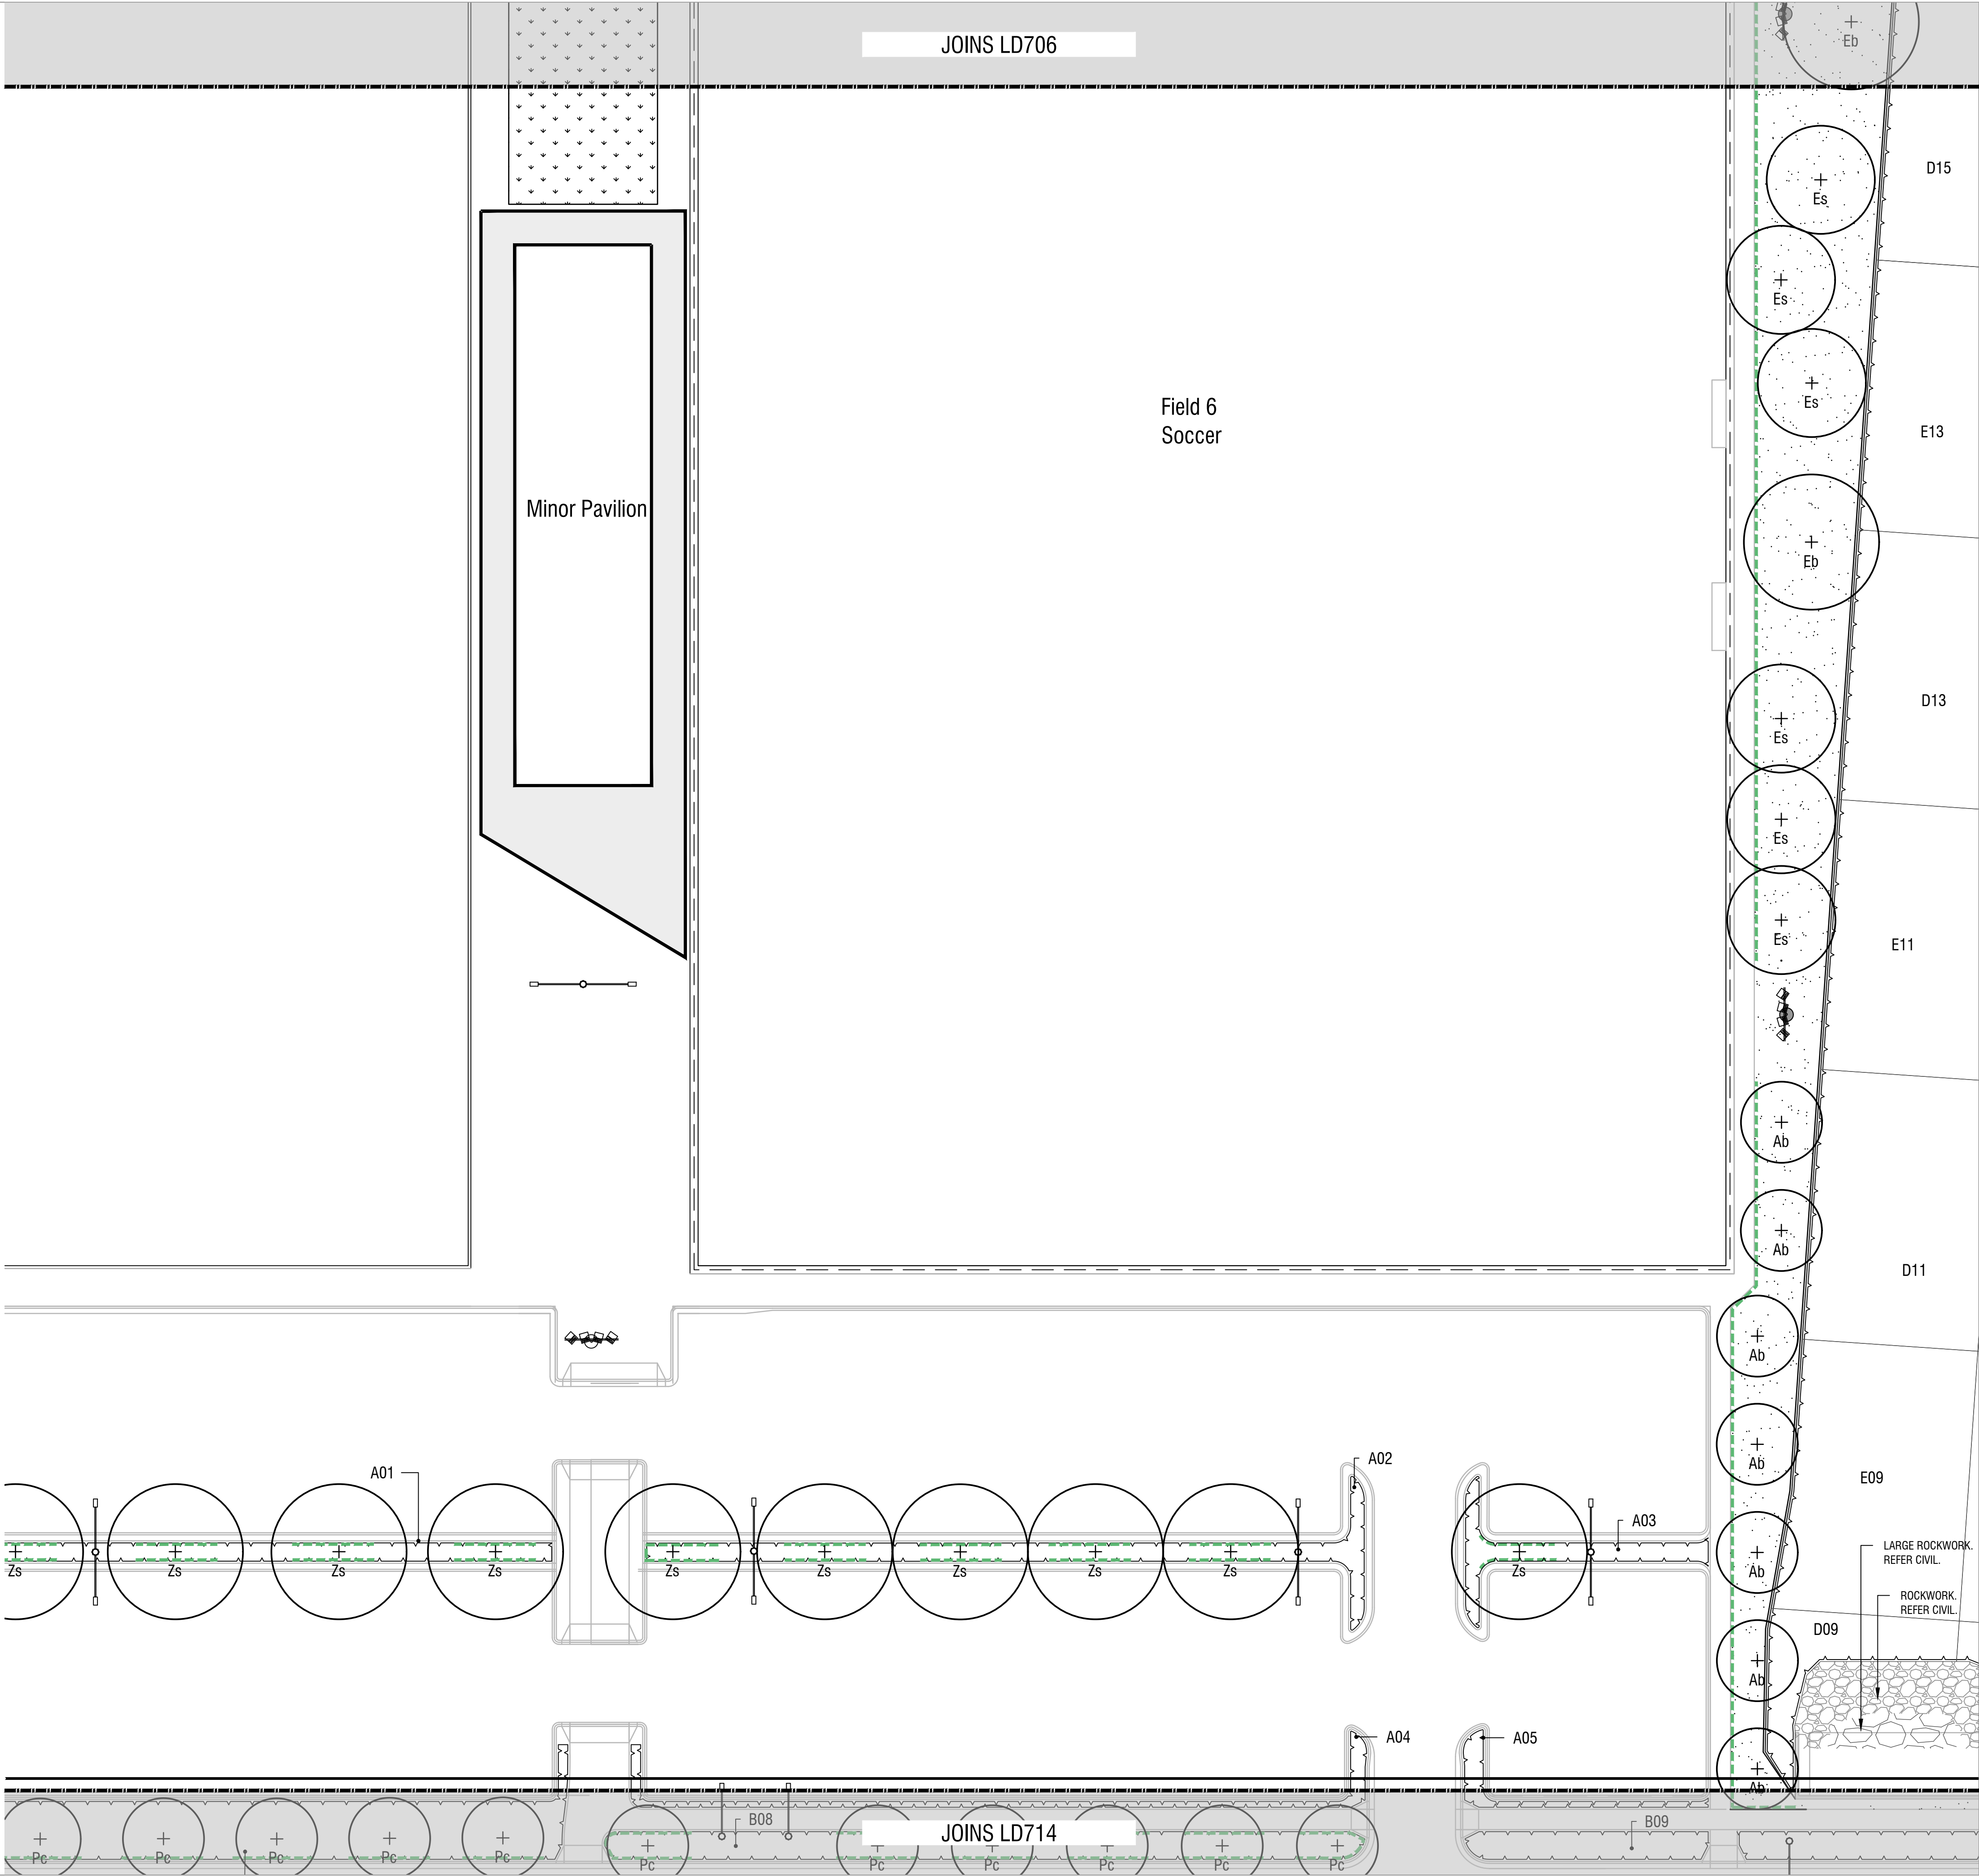

NOTES

spiire

© Spiire Australia Pty Ltd All Rights Reserved
This document is produced by Spiire Australia Pty Ltd solely for the benefit of and use by the client in accordance with the terms of the retainer. Spiire Australia Pty Ltd does not and shall not assume any responsibility or liability whatsoever to any third party arising out of any use or reliance by third party on the content of this document.

SUITE 3, LEVEL 1, 243 NORTHBOURNE AVENUE
CANBERRA ACT 2601
www.spiire.com.au ABN 55 050 029 635

PRELIMINARY

A	ISSUED TO CLIENT	PB	08/02/22
REV	DESCRIPTION	APP	DATE

REGIONAL SPORTS COMPLEX
PLANTING DESIGN

DETAILED DESIGN
PLANTING PLANS - SHEET 11
SHEET 18 OF 30

QPRC

N

MGA 94
ZONE

1:250
SCALE @ A1

0

2.5

5

7.5

10

12.5


DESIGNED SR	DRAWN SR	CHECKED AT	APPROVED PB
DATE 27.01.2022	DRG NO. 309445LD710	REV A	

file name: 309445LD710.dwg layout name: LD711 plotted by: Sam Robertson
file location: C:\309445\309445\landscape\A060.plt date: 08/02/2022 11:16 AM Sheet 19 of 30 Sheets

LEGEND

- EXTENT OF WORKS
- PROPOSED TREE
Refer Schedules, Details and Specification
- DRYLAND GRASS
Refer Details and Specification
- A01
A02

GARDEN BEDS WITH CODE
Refer Details and Specification
- TREE ROOT BARRIER
Refer Details and Specification
- TURF
Refer Details and Specification
- CONCRETE EDGE
Refer Details and Specification

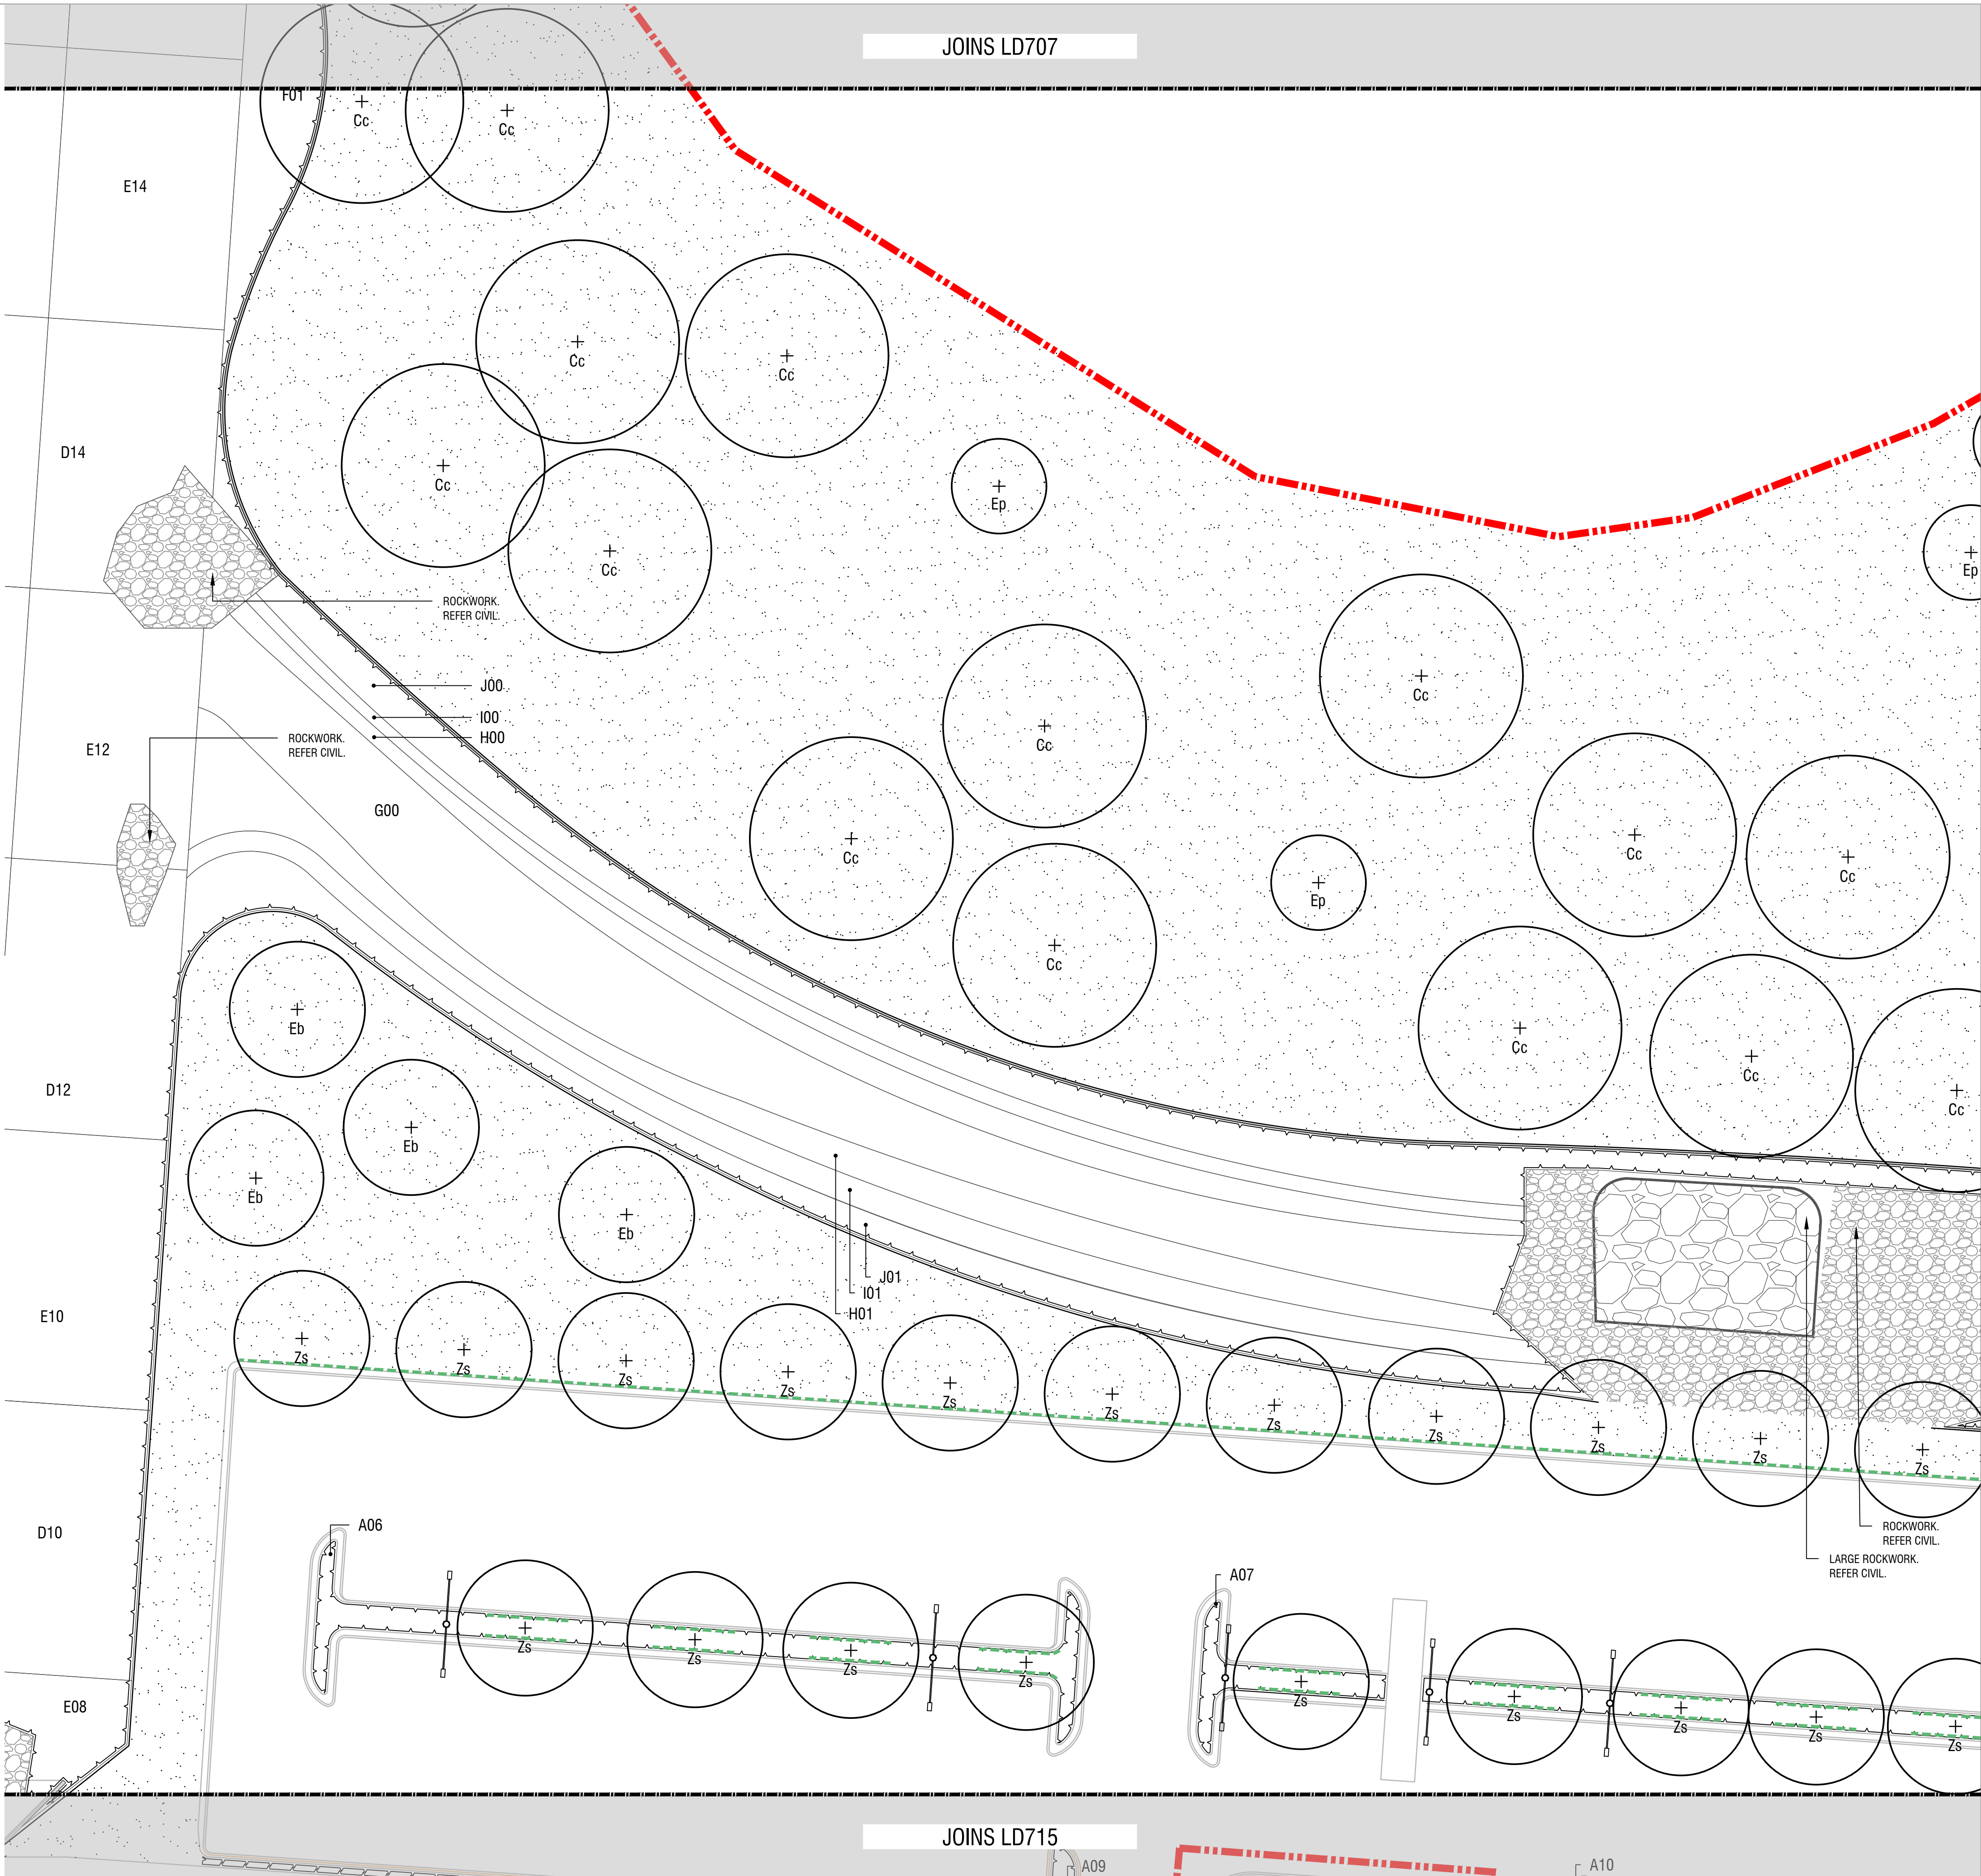

NOTES

spiire

© Spiire Australia Pty Ltd All Rights Reserved
This document is produced by Spiire Australia Pty Ltd solely for the benefit of and use by the client in accordance with the terms of the retainer. Spiire Australia Pty Ltd does not and shall not assume any responsibility or liability whatsoever to any third party arising out of any use or reliance by third party on the content of this document.

SUITE 3, LEVEL 1, 243 NORTHBOURNE AVENUE
CANBERRA ACT 2601

www.spiire.com.au

ABN 55 050 029 635

PRELIMINARY

REV	DESCRIPTION	APP	DATE
A	ISSUED TO CLIENT	PB	08/02/22


REGIONAL SPORTS COMPLEX
PLANTING DESIGN

DETAILED DESIGN

PLANTING PLANS - SHEET 12

SHEET 19 OF 30

QPRC

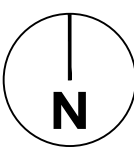

MGA 94
ZONE

1:250
SCALE @ A1

0 2.5 5 7.5 10 12.5


DESIGNED	DRAWN	CHECKED	APPROVED
SR	SR	AT	PB
DATE	DRG NO.	REV	
27.01.2022	309445LD711	A	

LEGEND

- EXTENT OF WORKS
- PROPOSED TREE
Refer Schedules, Details and Specification
- DRYLAND GRASS
Refer Details and Specification
- A01

A02

GARDEN BEDS WITH CODE
Refer Details and Specification
- TREE ROOT BARRIER
Refer Details and Specification
- TURF
Refer Details and Specification
- CONCRETE EDGE
Refer Details and Specification

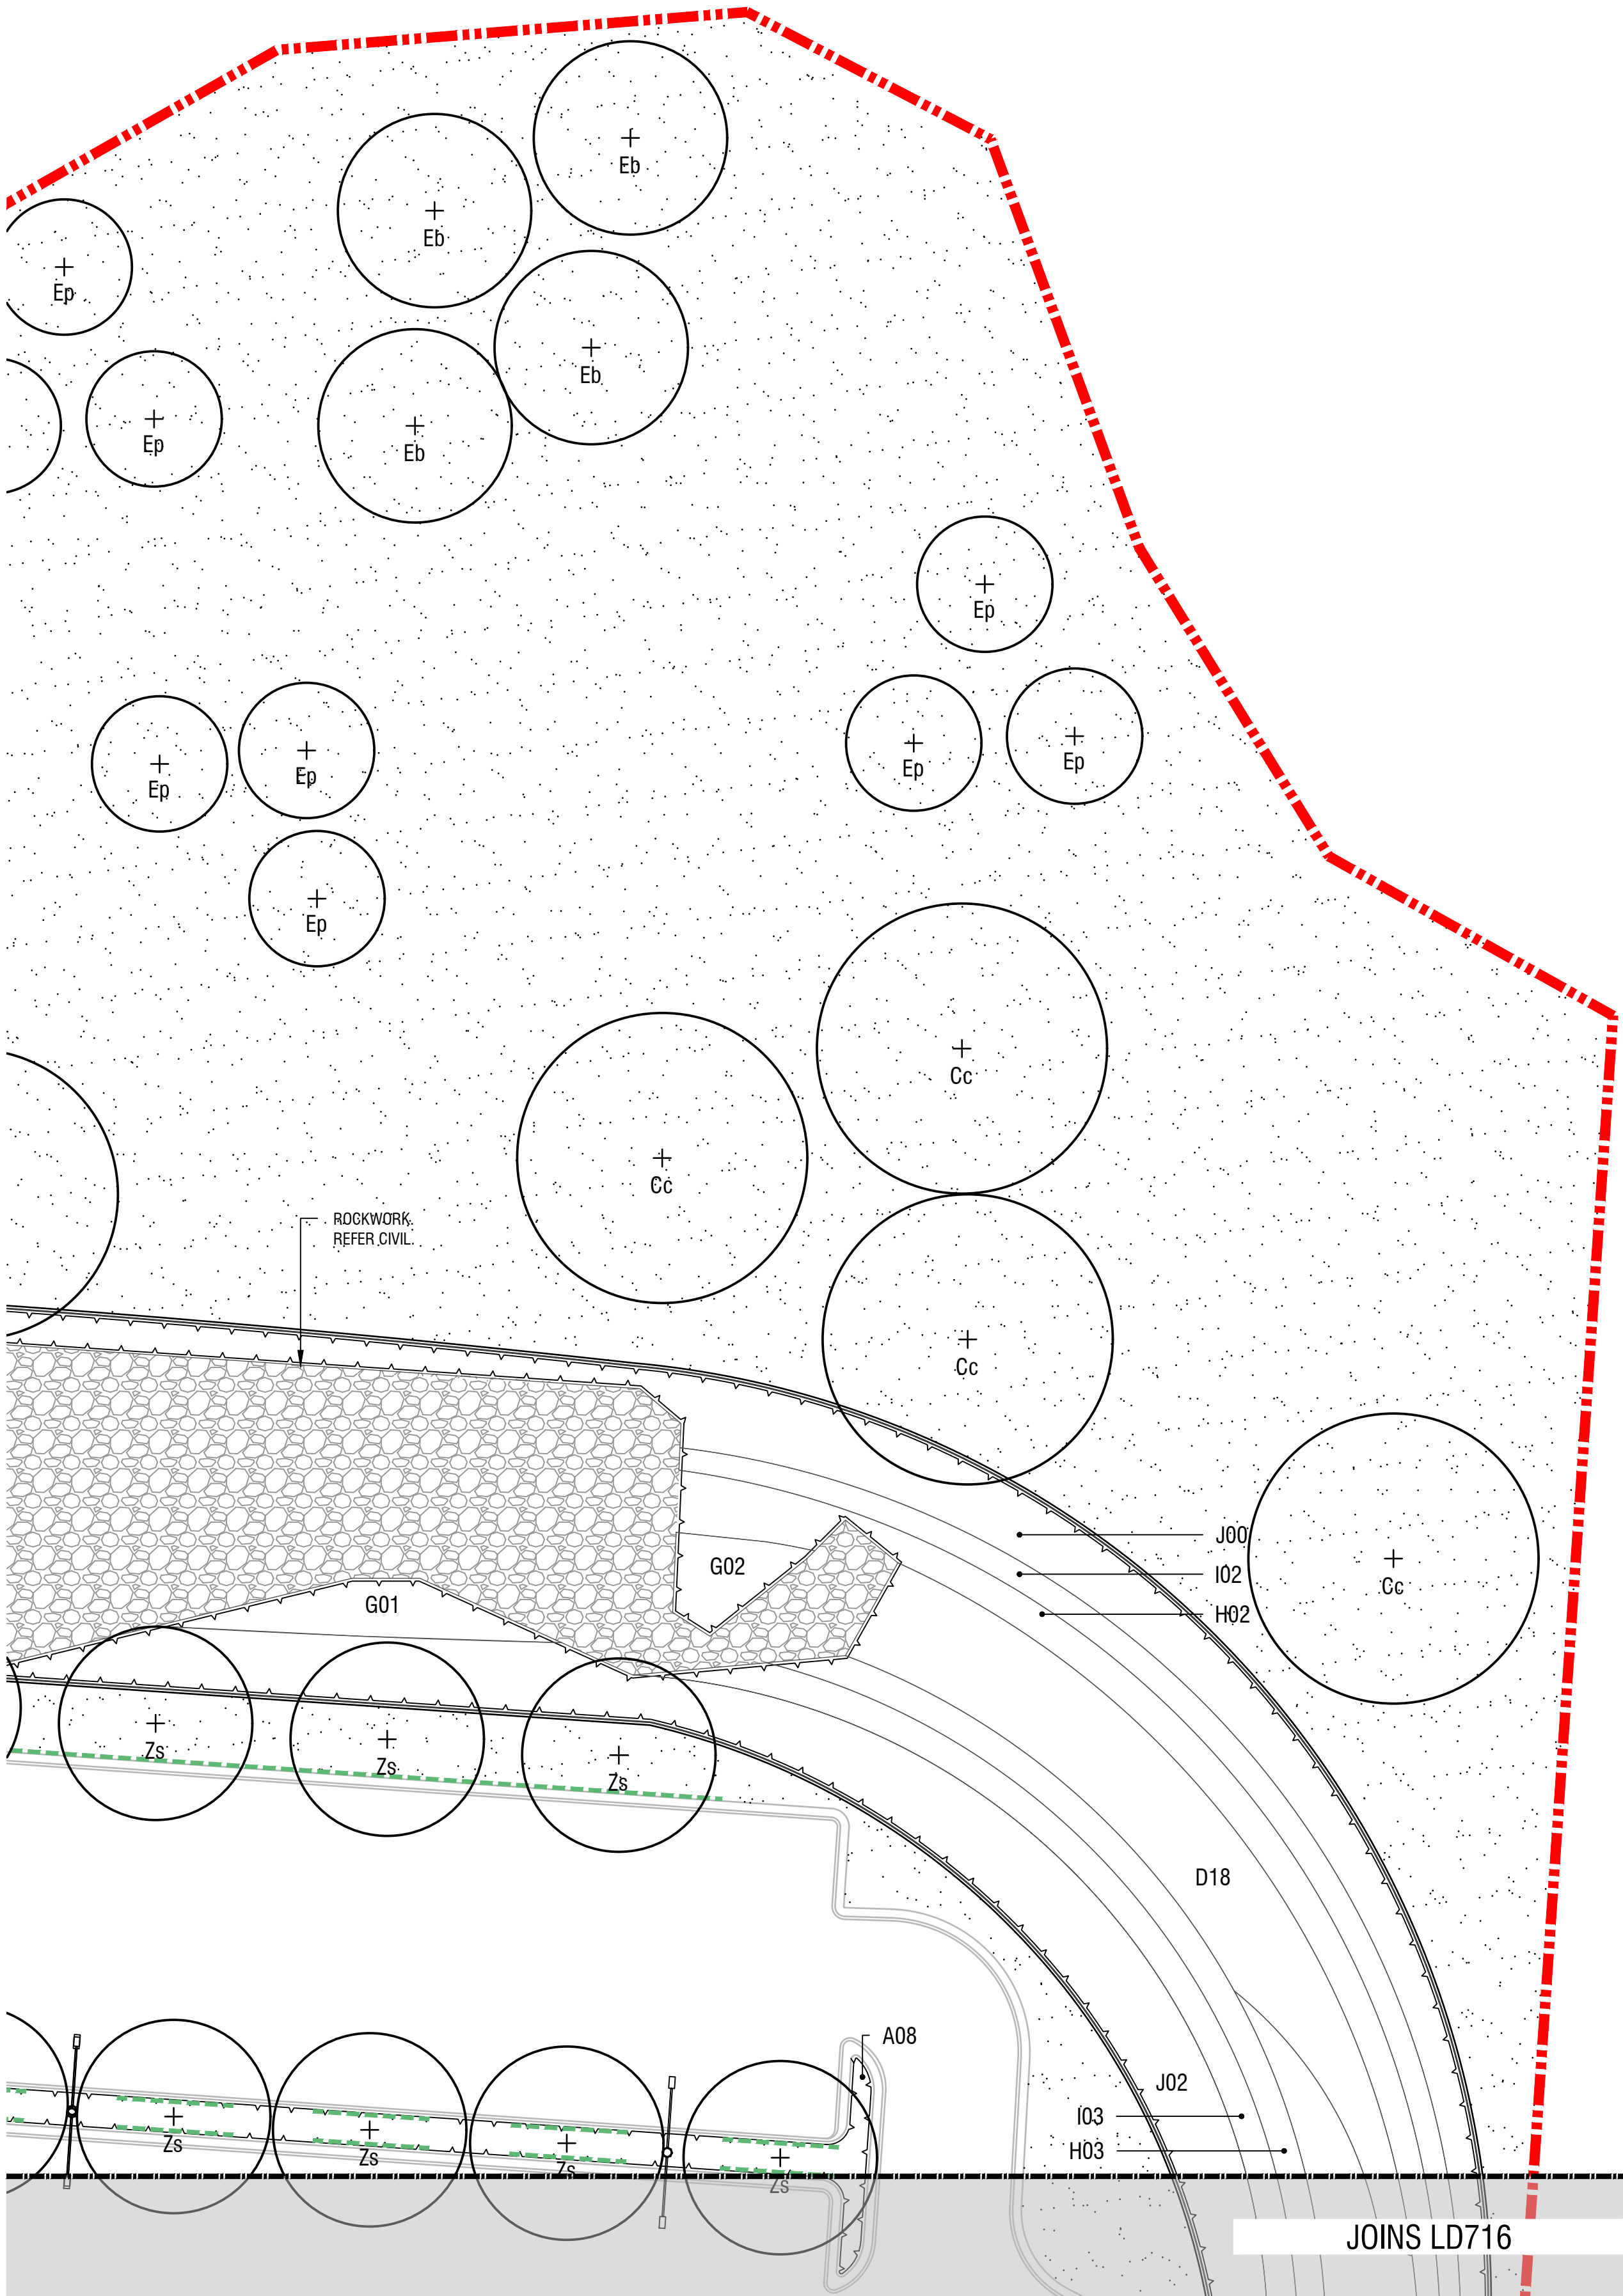

NOTES

spiire

© Spiire Australia Pty Ltd All Rights Reserved
This document is produced by Spiire Australia Pty Ltd solely for the benefit of and use by the client in accordance with the terms of the retainer. Spiire Australia Pty Ltd does not and shall not assume any responsibility or liability whatsoever to any third party arising out of any use or reliance by third party on the content of this document.

SUITE 3, LEVEL 1, 243 NORTHBOURNE AVENUE
CANBERRA ACT 2601
www.spiire.com.au ABN 55 050 029 635

PRELIMINARY

REV	DESCRIPTION	APP	DATE
A	ISSUED TO CLIENT	PB	08/02/22

REGIONAL SPORTS COMPLEX
PLANTING DESIGN

DETAILED DESIGN
PLANTING PLANS - SHEET 13
SHEET 20 OF 30

QPRC

N

MGA 94 ZONE

1:250 SCALE @ A1

0 2.5 5 7.5 10 12.5

DESIGNED
SR

DRAWN
SR

CHECKED
AT

APPROVED
PB

DATE
27.01.2022


DRG NO.
309445LD712

REV
A


LEGEND




EXTENT OF WORKS

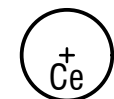

PROPOSED TREE
Refer Schedules, Details and Specification

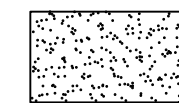


DRYLAND GRASS
Refer Details and Specification

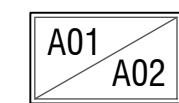


GARDEN BEDS WITH CODE
Refer Details and Specification




TREE ROOT BARRIER
Refer Details and Specification

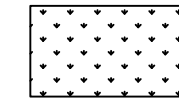

TURF
Refer Details and Specification

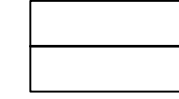

CONCRETE EDGE
Refer Details and Specification

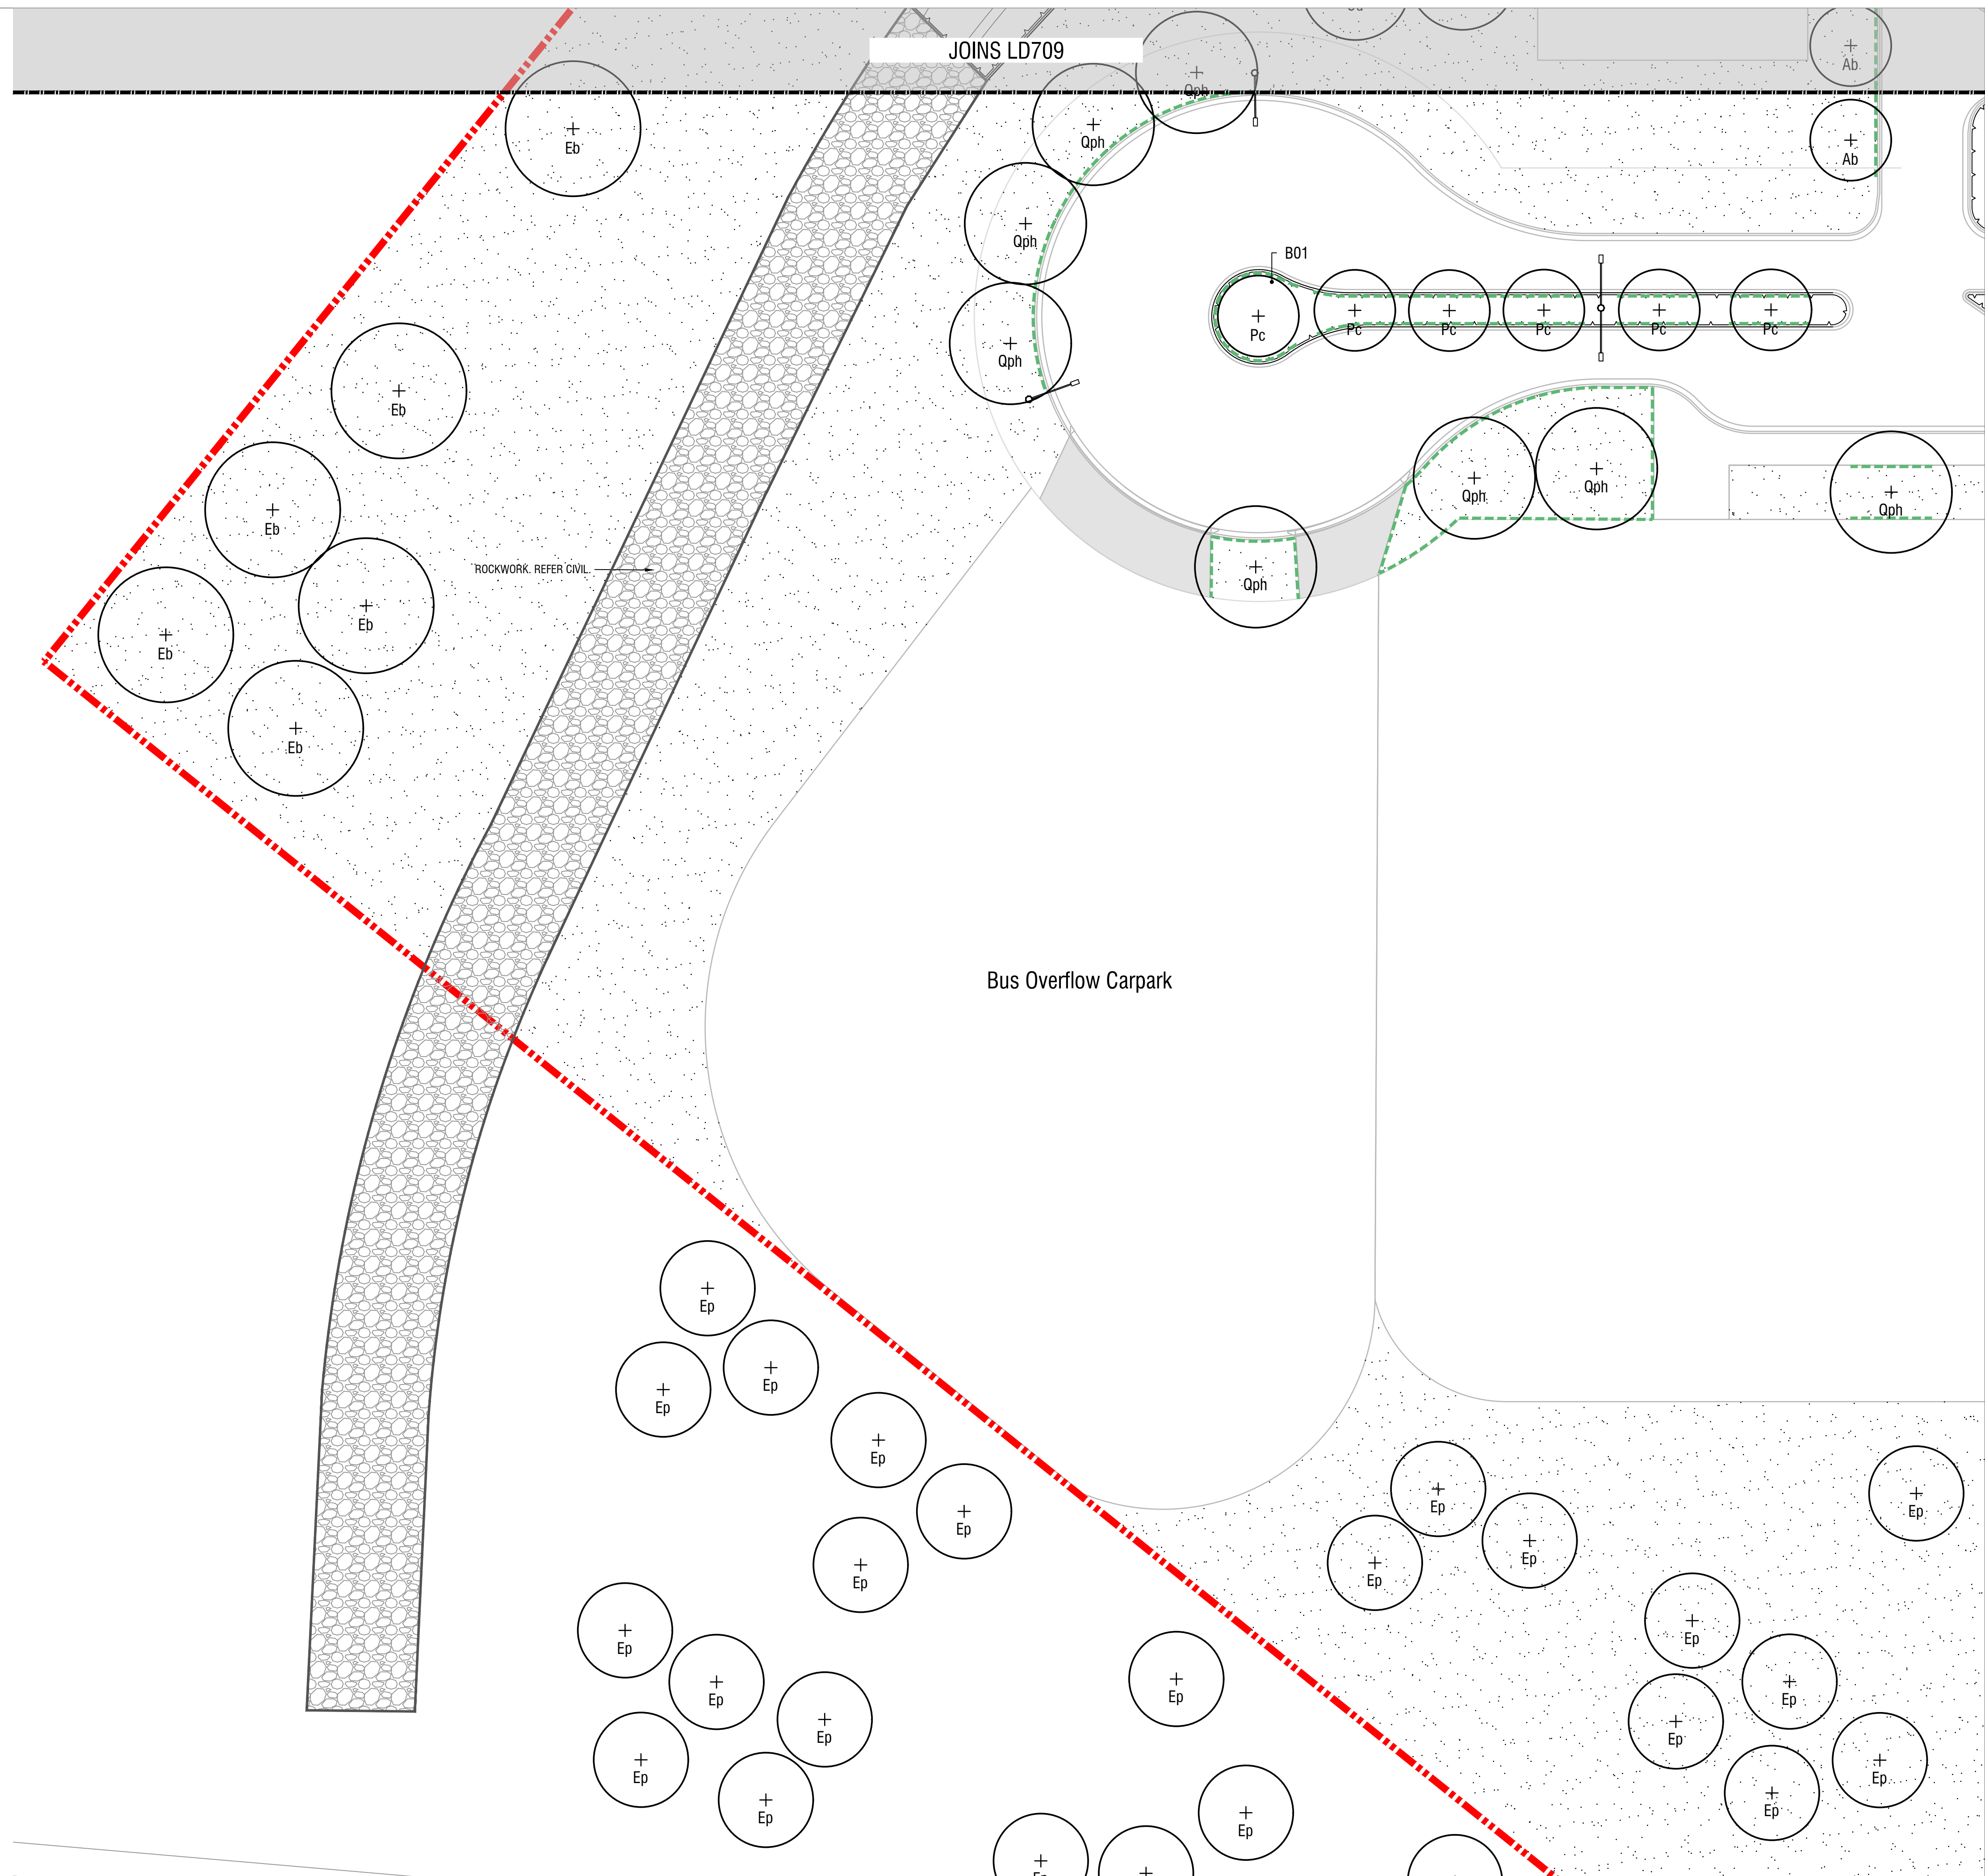

NOTES

spiire

© Spiire Australia Pty Ltd All Rights Reserved

This document is produced by Spiire Australia Pty Ltd solely for the benefit of and use by the client in accordance with the terms of the retainer. Spiire Australia Pty Ltd does not and shall not assume any responsibility or liability whatsoever to any third party arising out of any use or reliance by third party on the content of this document.

**SUITE 3, LEVEL 1, 243 NORTHBOURNE AVENUE
CANBERRA ACT 2601**

www.spiire.com.au ABN 55 050 029 635

PRELIMINARY

A	ISSUED TO CLIENT	PB	08/02/22
REV	DESCRIPTION	APP	DATE


REGIONAL SPORTS COMPLEX PLANTING DESIGN

DETAILED DESIGN


PLANTING PLANS - SHEET 14

SHEET 21 OF 30

QPRC

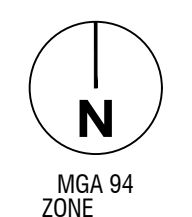MGA 94
ZONE

1:250 0
SCALE @ A1

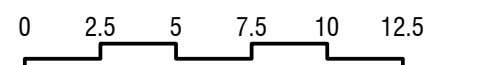DESIGNED
SRDRAWN
SR

CHECKED
AT

APPROVED
PB

DATE
27.01.2022


DRG NO.
309445LD713

REV
A


LEGEND




EXTENT OF WORKS

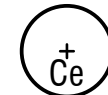

PROPOSED TREE
Refer Schedules, Details and Specification

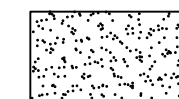


DRYLAND GRASS
Refer Details and Specification

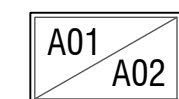


GARDEN BEDS WITH CODE
Refer Details and Specification




TREE ROOT BARRIER
Refer Details and Specification

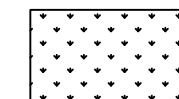

TURF
Refer Details and Specification

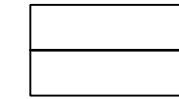

CONCRETE EDGE
Refer Details and Specification

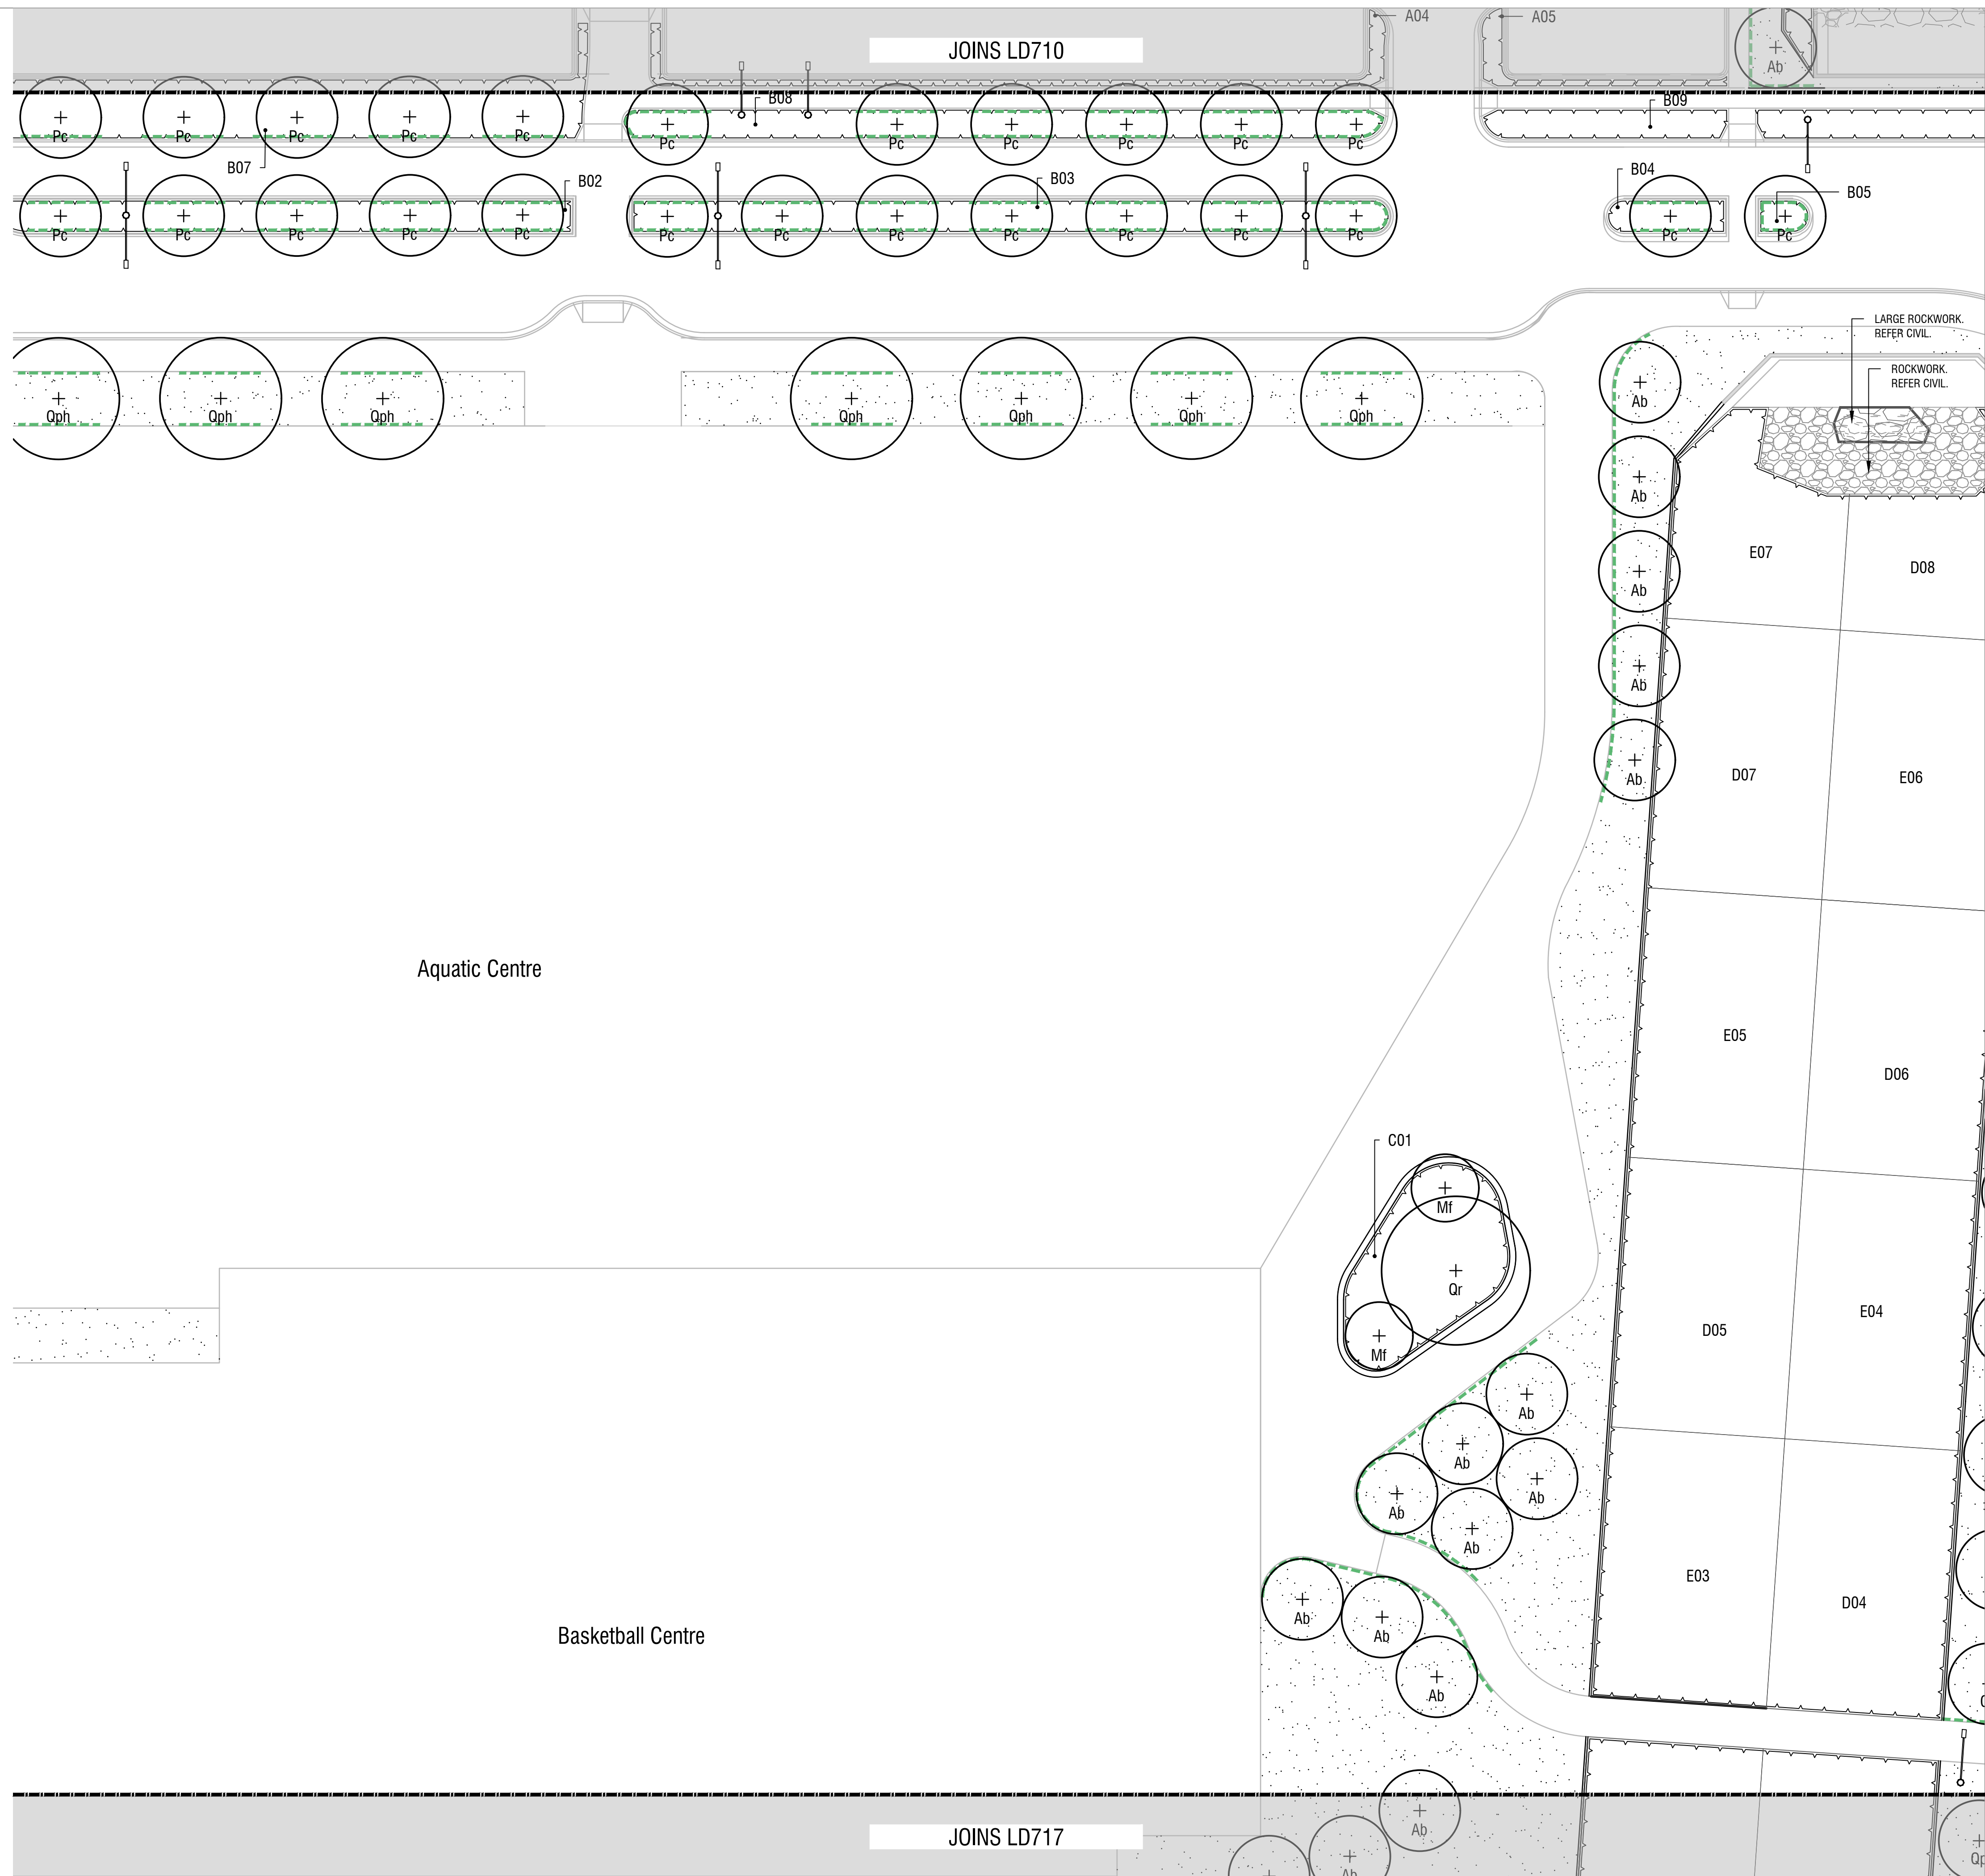

NOTES

spiire

© Spiire Australia Pty Ltd All Rights Reserved
This document is produced by Spiire Australia Pty Ltd solely for the benefit of and use by the client in accordance with the terms of the retainer. Spiire Australia Pty Ltd does not and shall not assume any responsibility or liability whatsoever to any third party arising out of any use or reliance by third party on the content of this document.

**SUITE 3, LEVEL 1, 243 NORTHBOURNE AVENUE
CANBERRA ACT 2601**
www.spiire.com.au ABN 55 050 029 635

PRELIMINARY


A	ISSUED TO CLIENT	PB	08/02/22
REV	DESCRIPTION	APP	DATE

REGIONAL SPORTS COMPLEX

PLANTING DESIGN

DETAILED DESIGN
PLANTING PLANS - SHEET 15
SHEET 22 OF 30

QPRC

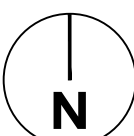

MGA 94
ZONE

1:250
SCALE @ A1

0 2.5 5 7.5 10 12.5

DESIGNED SR	DRAWN SR	CHECKED AT	APPROVED PB
DATE 27.01.2022	DRG NO. 309445LD714		REV A


file name: 309445LD718.dwg layout name: LD715 plotted by: Sam Robertson
file location: C:\309445\309445\landscape\A000.plt date: 08/02/2022 11:16 AM Sheet 23 of 30 Sheets

LEGEND

- EXTENT OF WORKS
- PROPOSED TREE
Refer Schedules, Details and Specification
- DRYLAND GRASS
Refer Details and Specification
- A01

A02

GARDEN BEDS WITH CODE
Refer Details and Specification
- TREE ROOT BARRIER
Refer Details and Specification
- TURF
Refer Details and Specification
- CONCRETE EDGE
Refer Details and Specification
- ROOF OUTLINES
Refer to Architecture
- BUILDING OUTLINES
Refer to Architecture

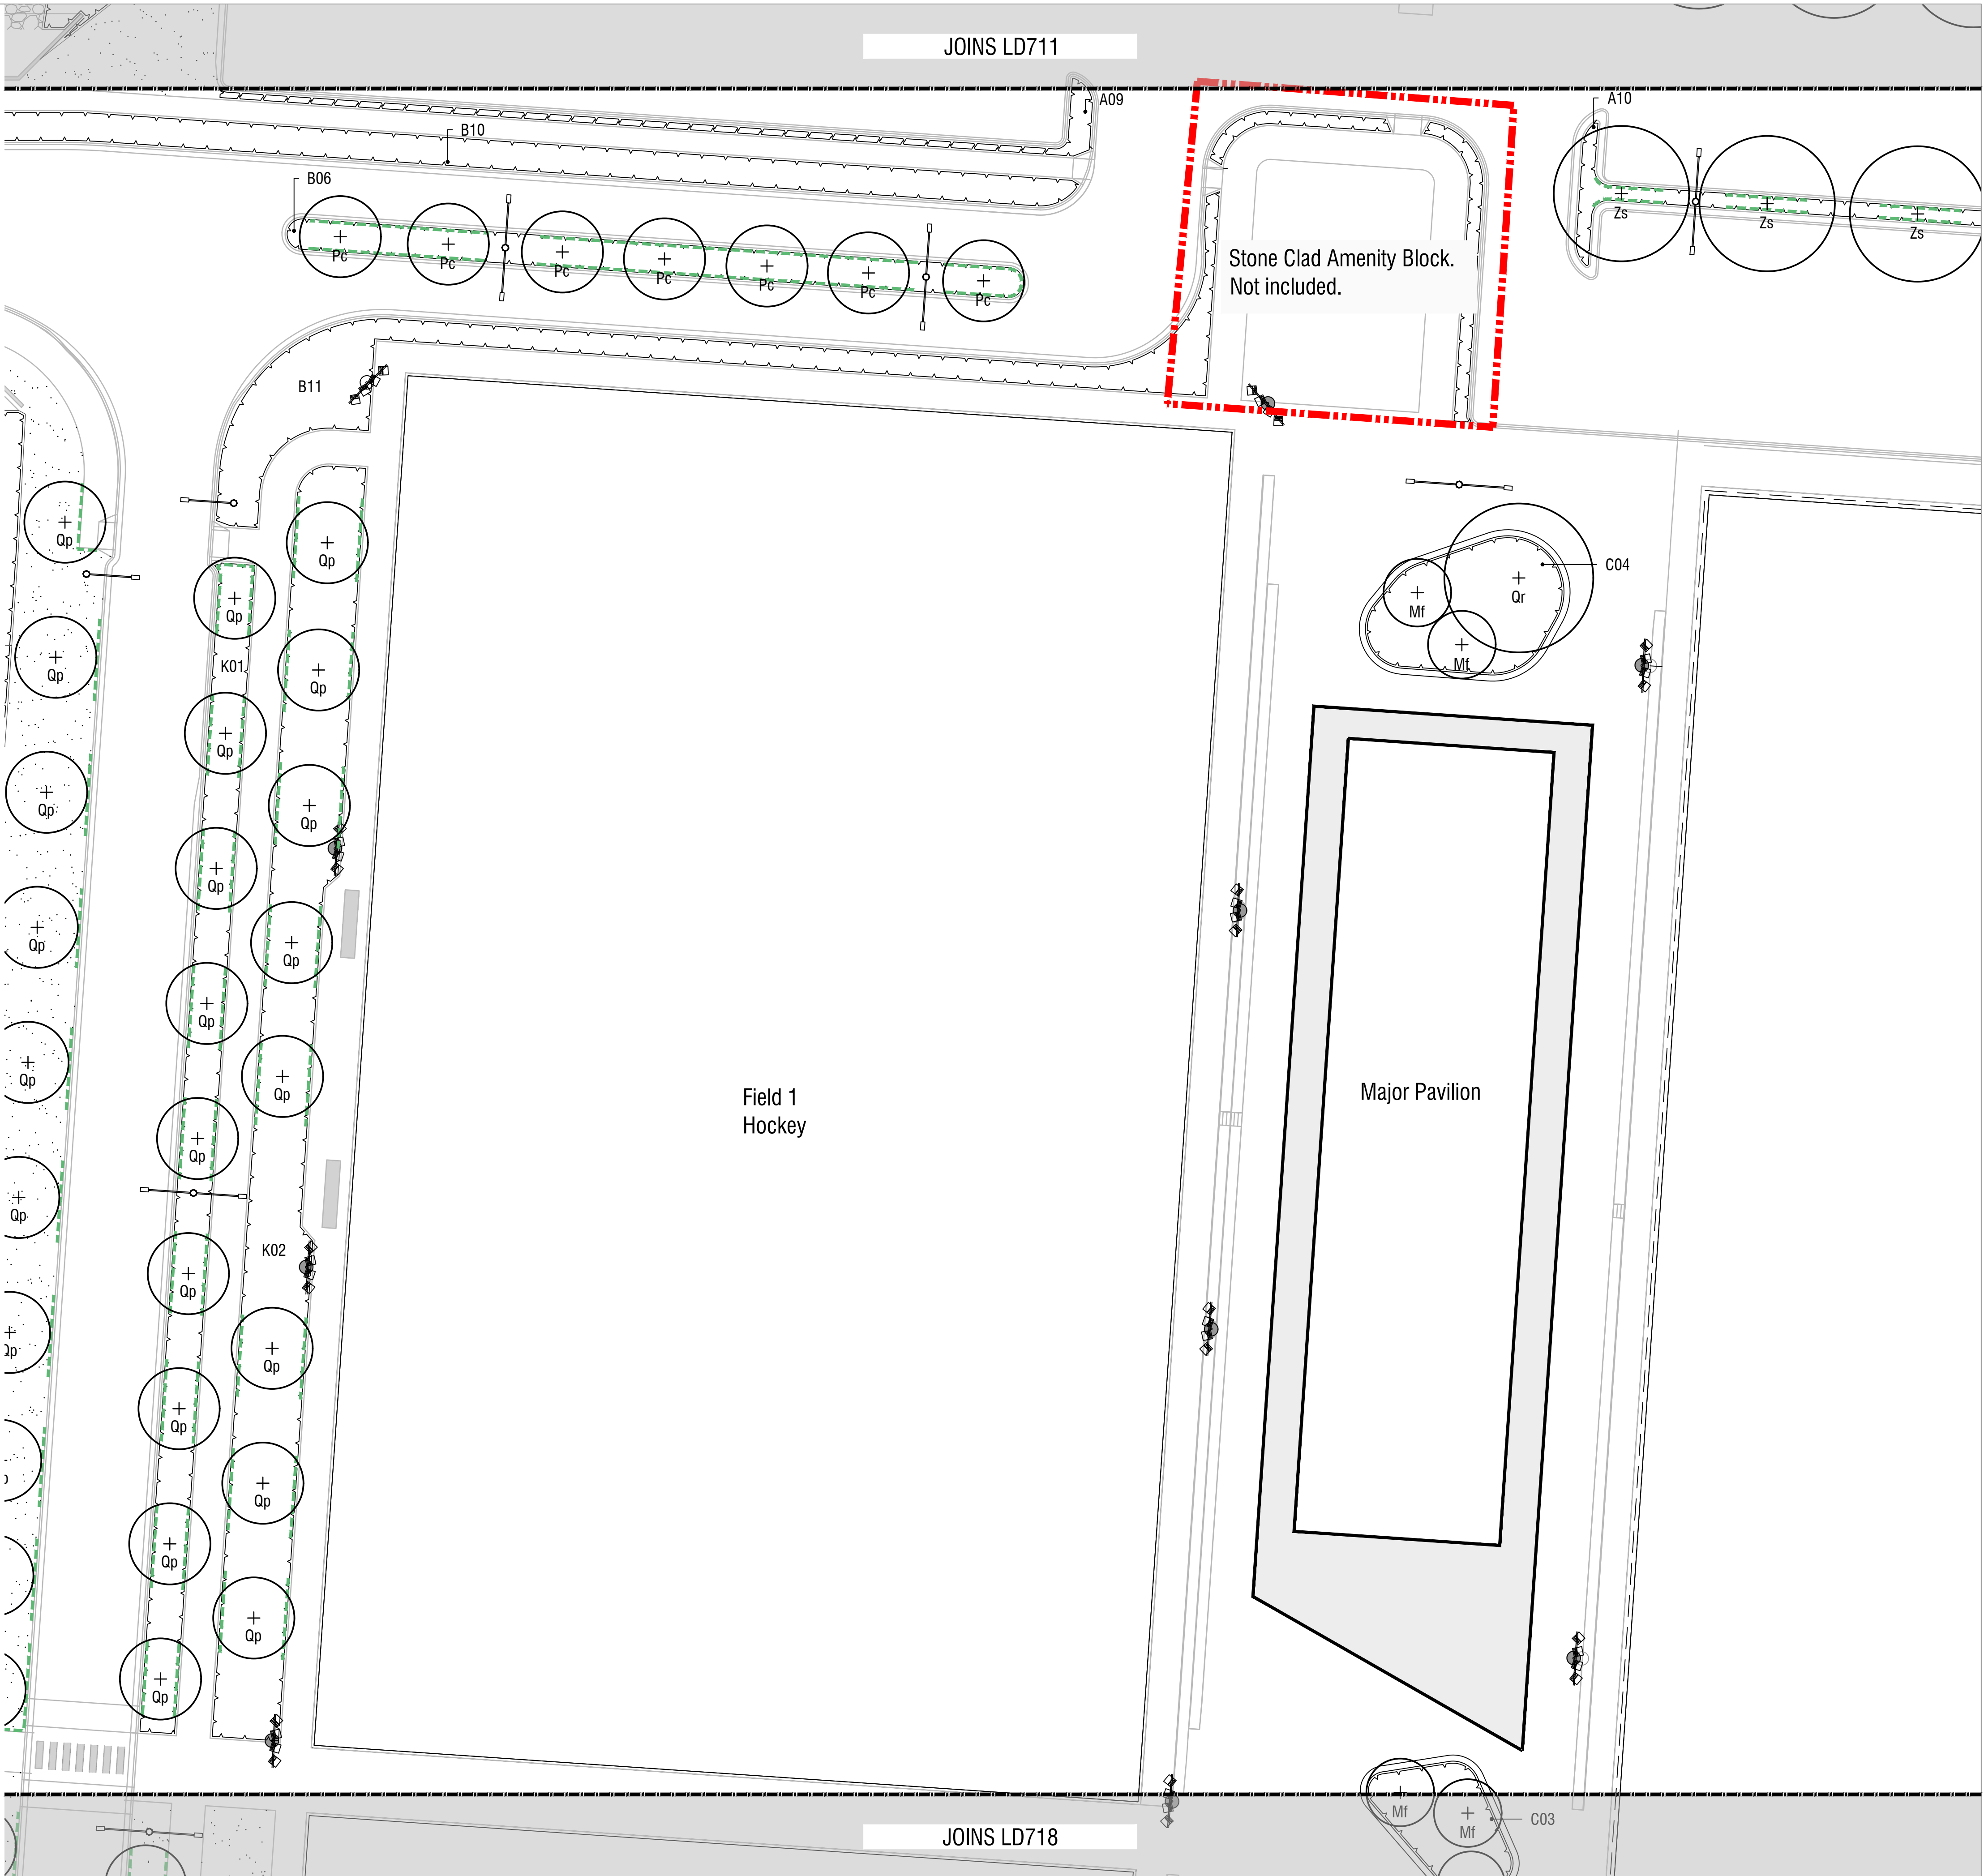

NOTES

spiire

© Spiire Australia Pty Ltd All Rights Reserved
This document is produced by Spiire Australia Pty Ltd solely for the benefit of and use by the client in accordance with the terms of the retainer. Spiire Australia Pty Ltd does not and shall not assume any responsibility or liability whatsoever to any third party arising out of any use or reliance by third party on the content of this document.

SUITE 3, LEVEL 1, 243 NORTHBOURNE AVENUE
CANBERRA ACT 2601
www.spiire.com.au ABN 55 050 029 635

PRELIMINARY

A	ISSUED TO CLIENT	PB	08/02/22
REV	DESCRIPTION	APP	DATE


REGIONAL SPORTS COMPLEX
PLANTING DESIGN

DETAILED DESIGN

PLANTING PLANS - SHEET 16

SHEET 23 OF 30

QPRC

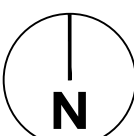


MGA 94 ZONE 1:250 SCALE @ A1 0 2.5 5 7.5 10 12.5

DESIGNED SR	DRAWN SR	CHECKED AT	APPROVED PB
DATE 27.01.2022	DRG NO. 309445LD715	REV A	


LEGEND




EXTENT OF WORKS

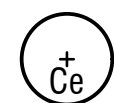

PROPOSED TREE
Refer Schedules, Details and Specification

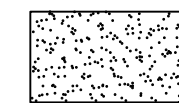


DRYLAND GRASS
Refer Details and Specification

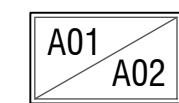


GARDEN BEDS WITH CODE
Refer Details and Specification




TREE ROOT BARRIER
Refer Details and Specification

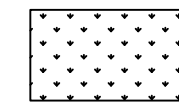

TURF
Refer Details and Specification

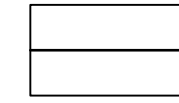

CONCRETE EDGE
Refer Details and Specification

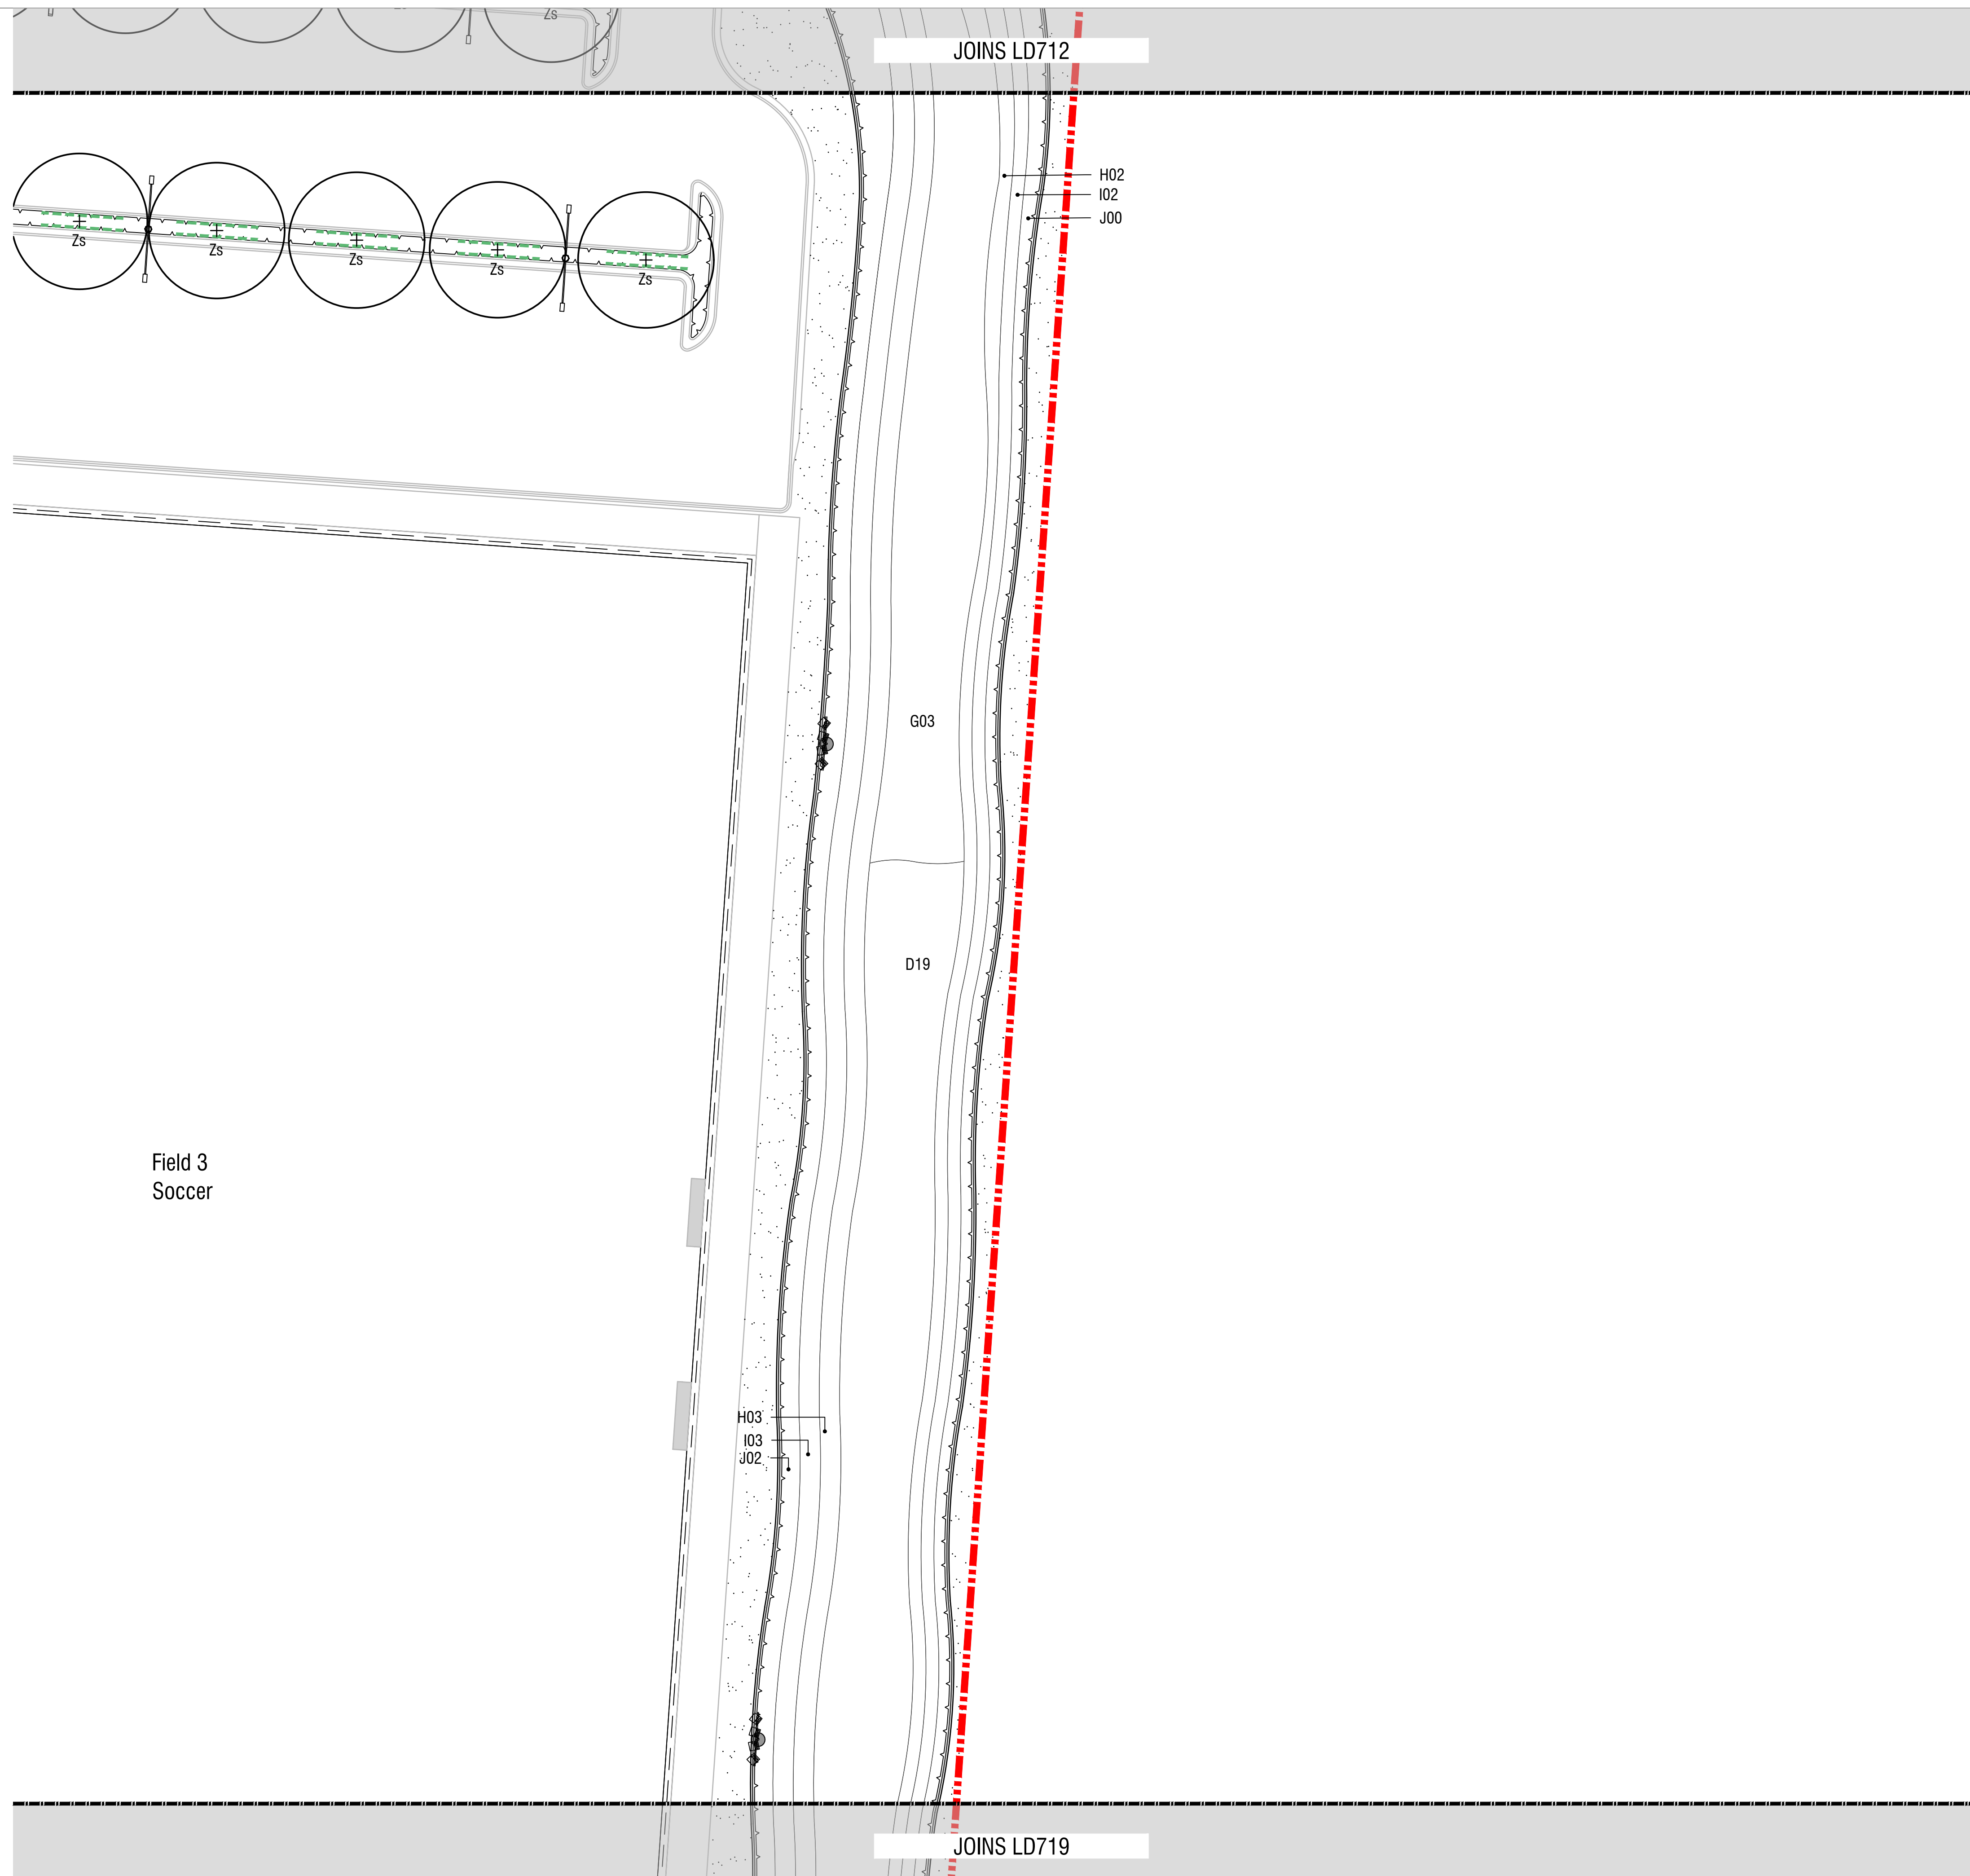

NOTES

spiire

© Spiire Australia Pty Ltd All Rights Reserved
This document is produced by Spiire Australia Pty Ltd solely for the benefit of and use by the client in accordance with the terms of the retainer. Spiire Australia Pty Ltd does not and shall not assume any responsibility or liability whatsoever to any third party arising out of any use or reliance by third party on the content of this document.

**SUITE 3, LEVEL 1, 243 NORTHBOURNE AVENUE
CANBERRA ACT 2601**

www.spiire.com.au

ABN 55 050 029 635

PRELIMINARY

A	ISSUED TO CLIENT	PB	08/02/22
REV	DESCRIPTION	APP	DATE

REGIONAL SPORTS COMPLEX


PLANTING DESIGN

DETAILED DESIGN

PLANTING PLANS - SHEET 17

SHEET 24 OF 30

QPRC

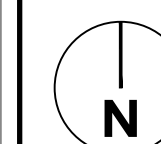

MGA 94
ZONE

1:250
SCALE @ A1

DESIGNED
SR

SR


DATE
27.01.2022

22 DRG NO.
309445LD710REV
A

LEGEND

- EXTENT OF WORKS
- PROPOSED TREE
Refer Schedules, Details and Specification
- DRYLAND GRASS
Refer Details and Specification
- A01
A02

GARDEN BEDS WITH CODE
Refer Details and Specification
- TREE ROOT BARRIER
Refer Details and Specification
- TURF
Refer Details and Specification
- CONCRETE EDGE
Refer Details and Specification

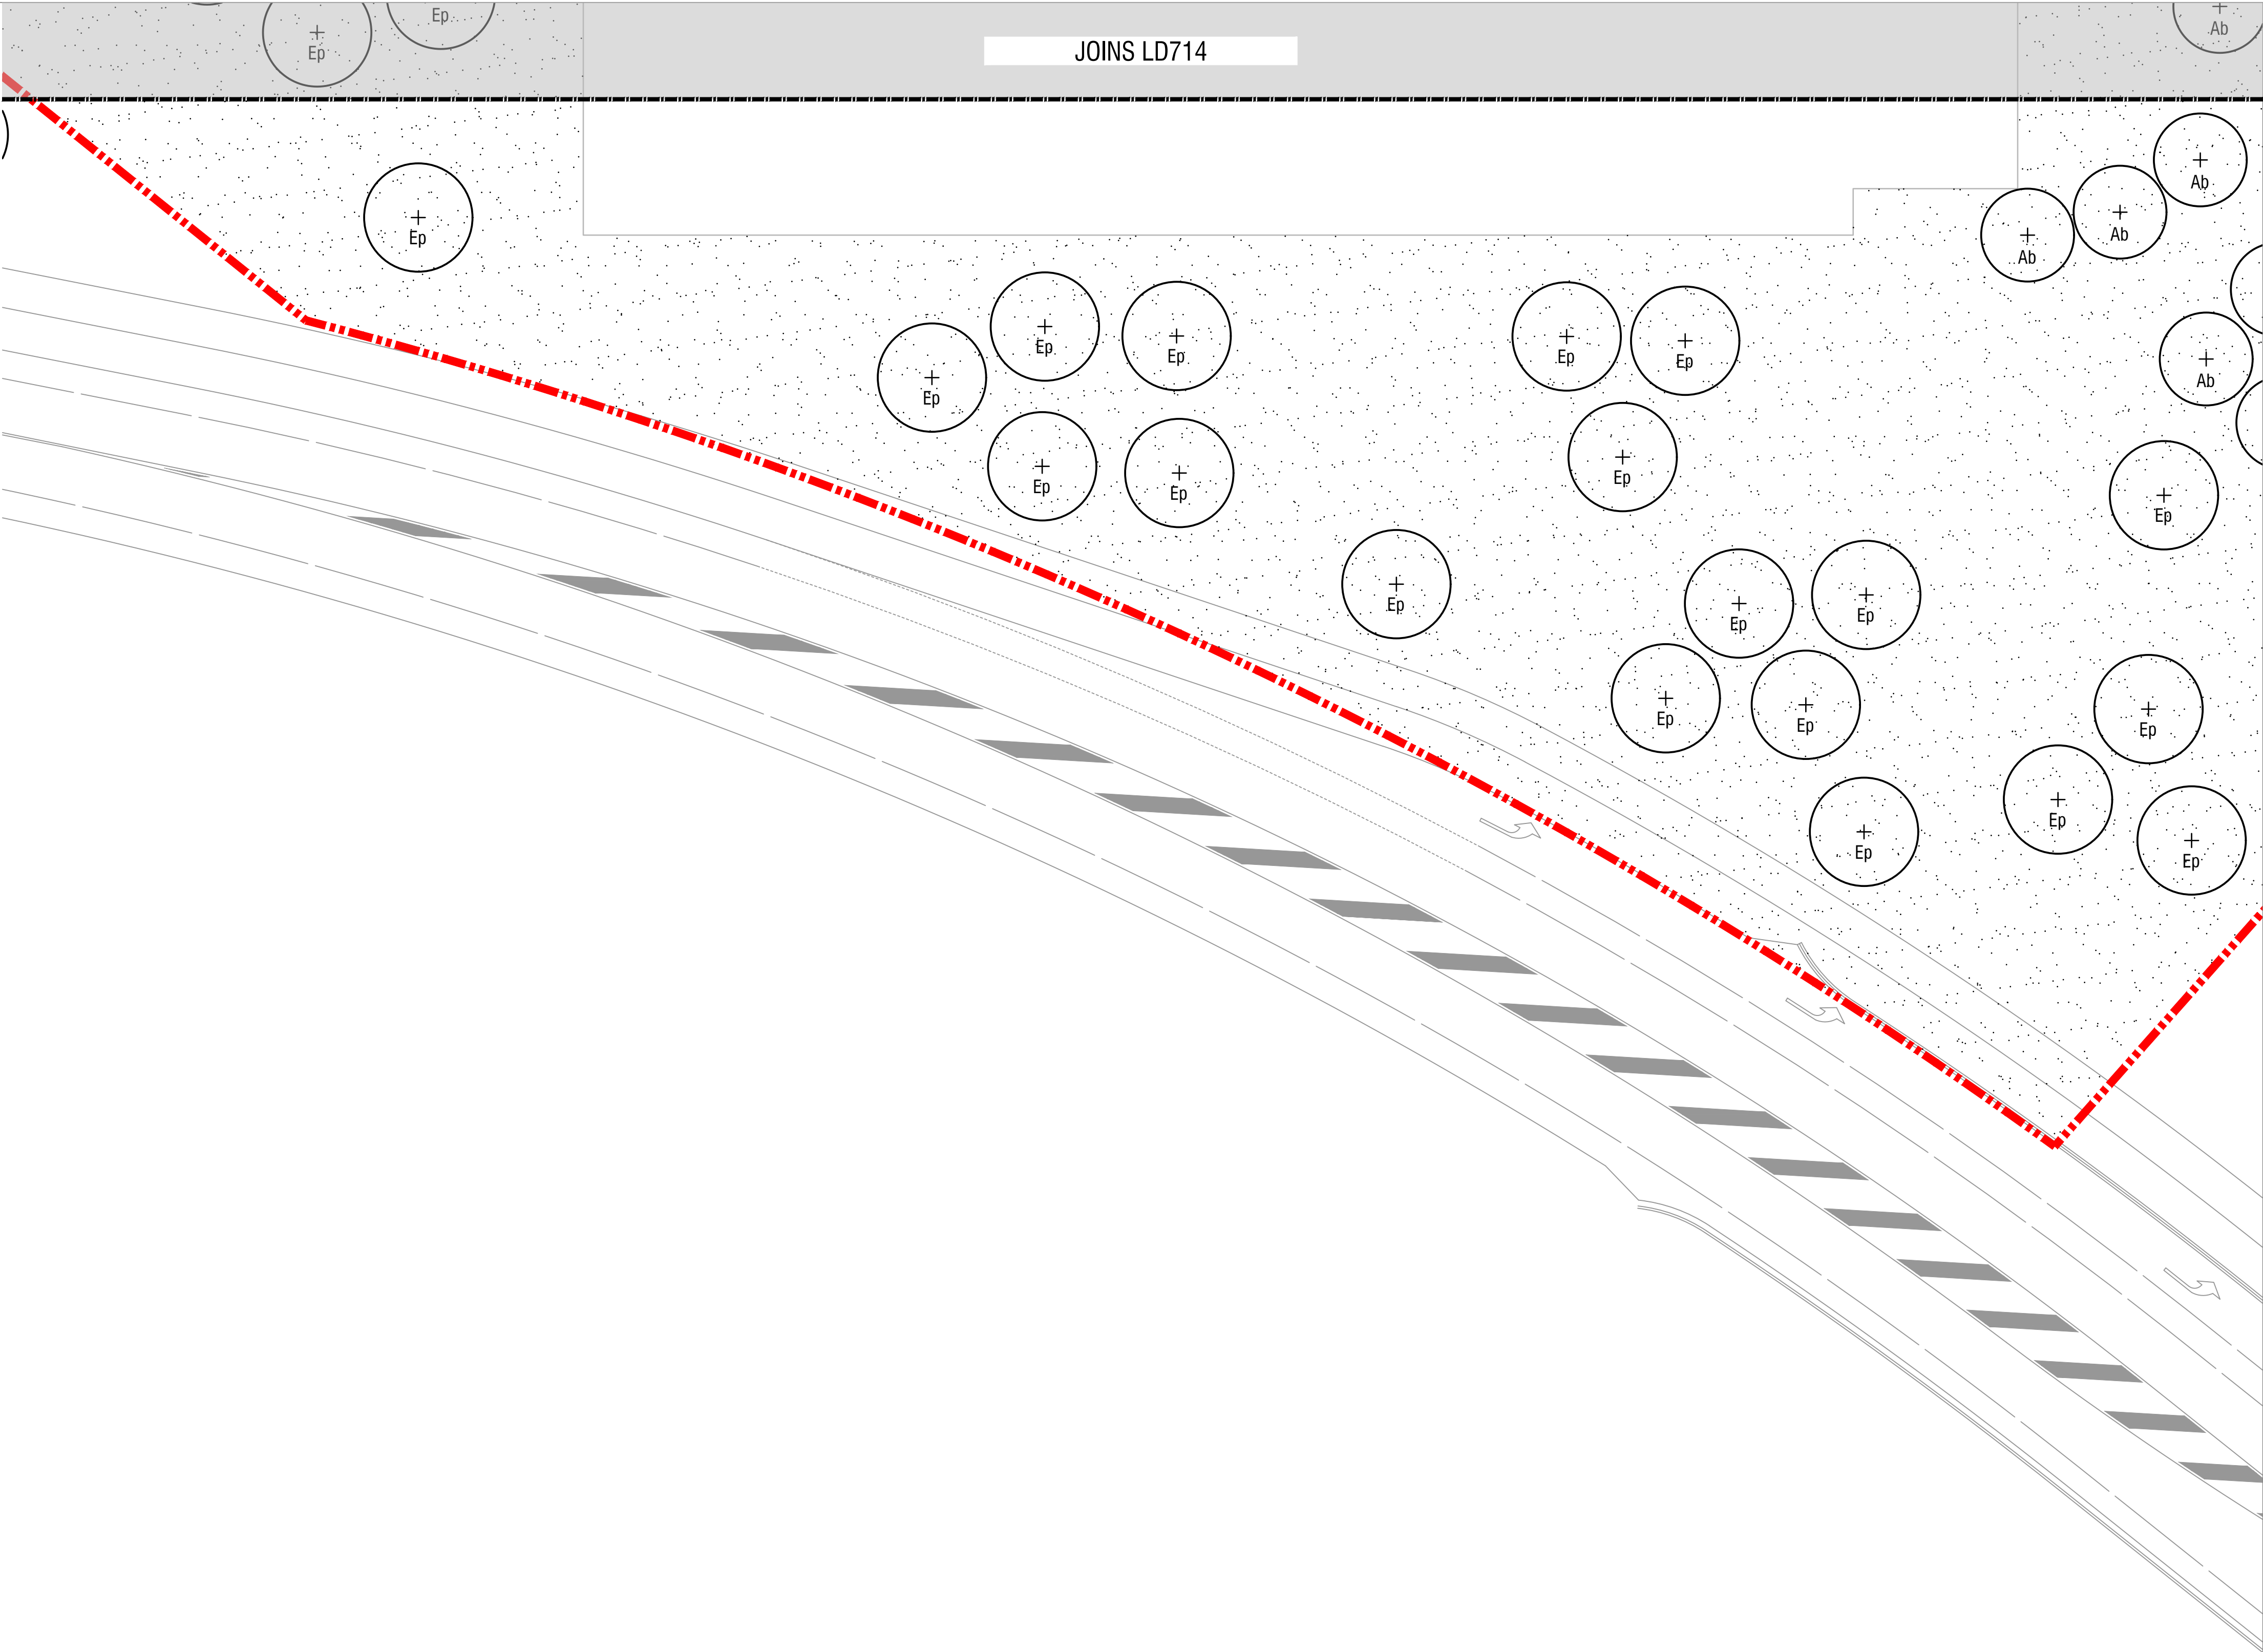

NOTES

spiire

© Spiire Australia Pty Ltd All Rights Reserved
This document is produced by Spiire Australia Pty Ltd solely for the benefit of and use by the client in accordance with the terms of the retainer. Spiire Australia Pty Ltd does not and shall not assume any responsibility or liability whatsoever to any third party arising out of any use or reliance by third party on the content of this document.

SUITE 3, LEVEL 1, 243 NORTHBOURNE AVENUE
CANBERRA ACT 2601
www.spiire.com.au ABN 55 050 029 635

PRELIMINARY

A	ISSUED TO CLIENT	PB	08/02/22
REV	DESCRIPTION	APP	DATE


REGIONAL SPORTS COMPLEX
PLANTING DESIGN

DETAILED DESIGN

PLANTING PLANS - SHEET 18

SHEET 25 OF 30

QPRC

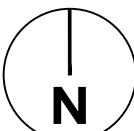


MGA 94
ZONE
1:250
SCALE @ A1
0 2.5 5 7.5 10 12.5

DESIGNED SR	DRAWN SR	CHECKED AT	APPROVED PB
DATE 27.01.2022	DRG NO. 309445LD717	REV A	


LEGEND




EXTENT OF WORKS

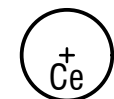

PROPOSED TREE
Refer Schedules, Details and Specification

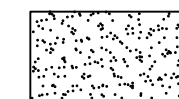


DRYLAND GRASS
Refer Details and Specification

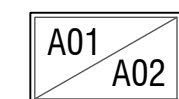


GARDEN BEDS WITH CODE
Refer Details and Specification




TREE ROOT BARRIER
Refer Details and Specification

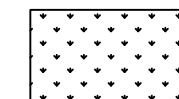


TURF
Refer Details and Specification

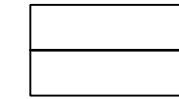


CONCRETE EDGE
Refer Details and Specification

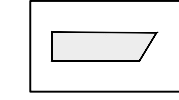

ROOF OUTLINES
Refer to Architecture

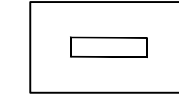

BUILDING OUTLINES
Refer to Architecture

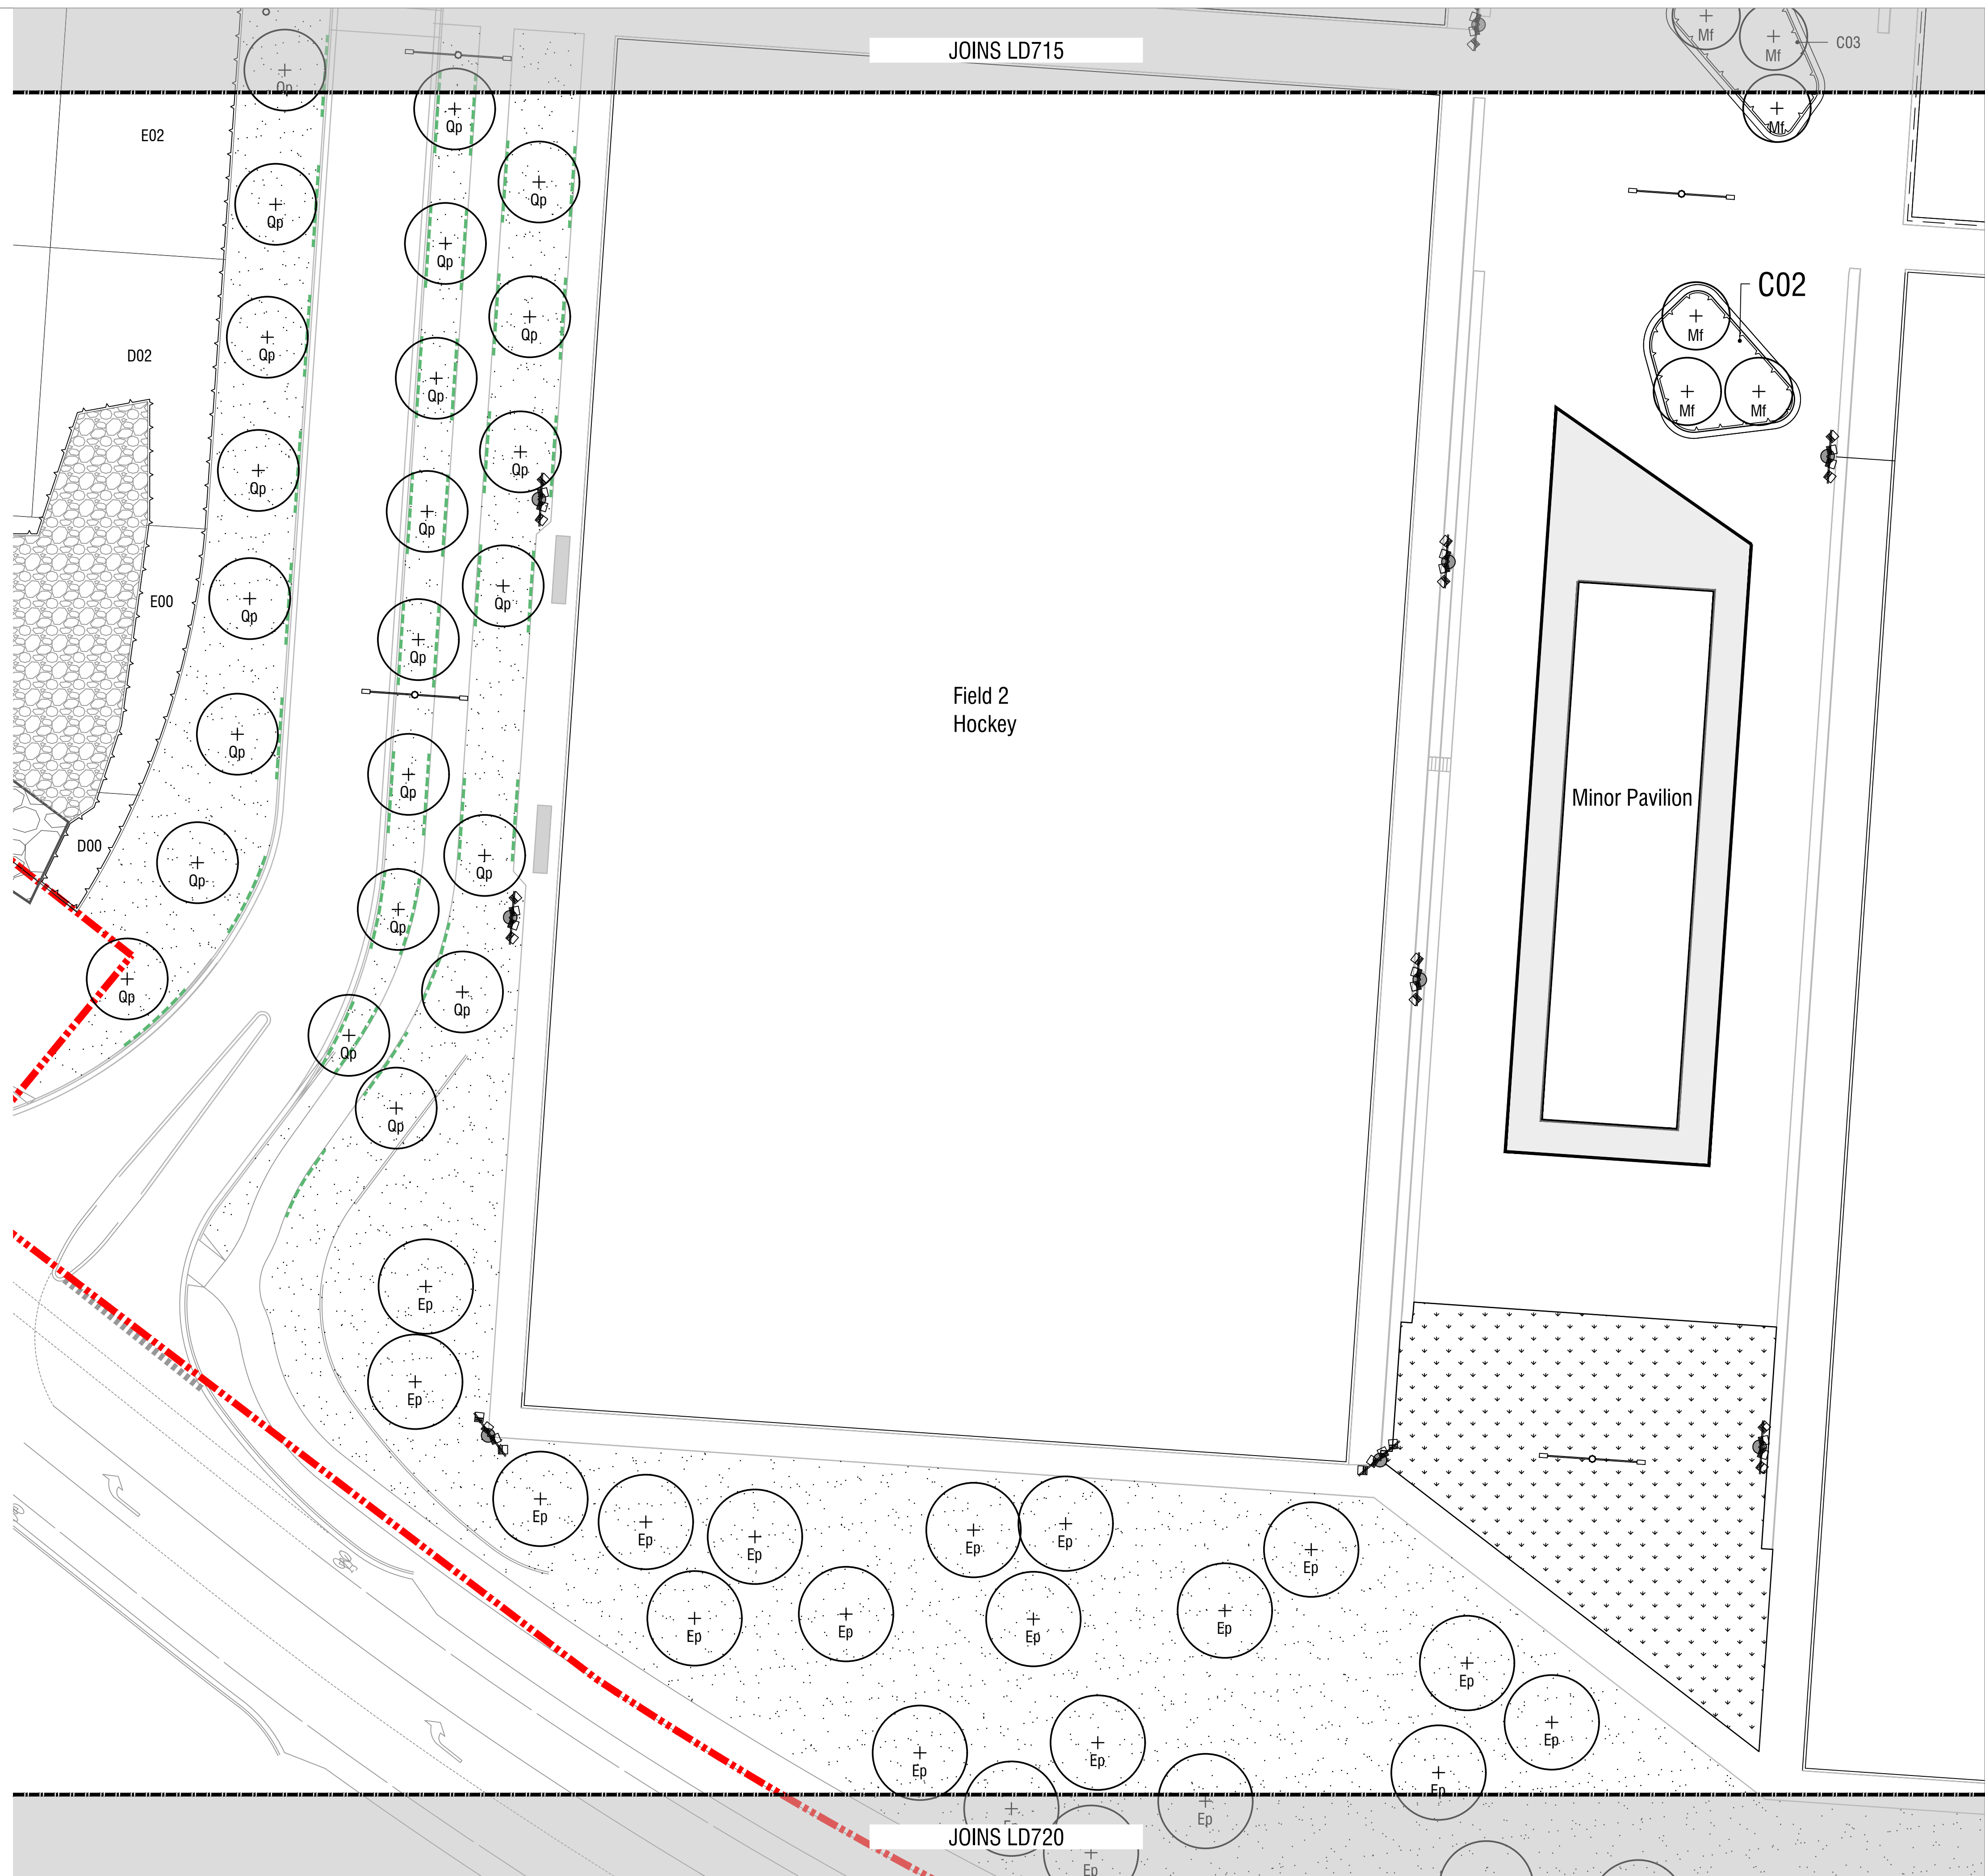

NOTES

spiire

© Spiire Australia Pty Ltd All Rights Reserved

This document is produced by Spiire Australia Pty Ltd solely for the benefit of and use by the client in accordance with the terms of the retainer. Spiire Australia Pty Ltd does not and shall not assume any responsibility or liability whatsoever to any third party arising out of any use or reliance by third party on the content of this document.

**SUITE 3, LEVEL 1, 243 NORTHBOURNE AVENUE
CANBERRA ACT 2601**

www.spiire.com.au ABN 55 050 029 635

PRELIMINARY

A	ISSUED TO CLIENT	PB	08/02/22
REV	DESCRIPTION	APP	DATE

REGIONAL SPORTS COMPLEX PLANTING DESIGN

DETAILED DESIGN


PLANTING PLANS - SHEET 19

SHEET 26 OF 30

QPRC

MGA 94
ZONE

1:250 0
SCALE @ A1

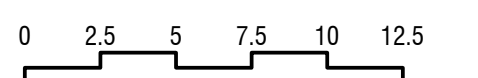DESIGNED
SRDRAWN
SR

CHECKED
AT

APPROVED
PB

DATE
27.01.2022

DRG NO.
309445LD718

REV
A


file name: 309445LD720.dwg layout name: LD719 plotted by: Sam Robertson
file location: C:\309445\309445\landscape\A00.dwg plot date: 08/02/2022 11:17 AM Sheet 27 of 30 Sheets

LEGEND

- EXTENT OF WORKS
- PROPOSED TREE
Refer Schedules, Details and Specification
- DRYLAND GRASS
Refer Details and Specification
- A01

A02

GARDEN BEDS WITH CODE
Refer Details and Specification
- TREE ROOT BARRIER
Refer Details and Specification
- TURF
Refer Details and Specification
- CONCRETE EDGE
Refer Details and Specification

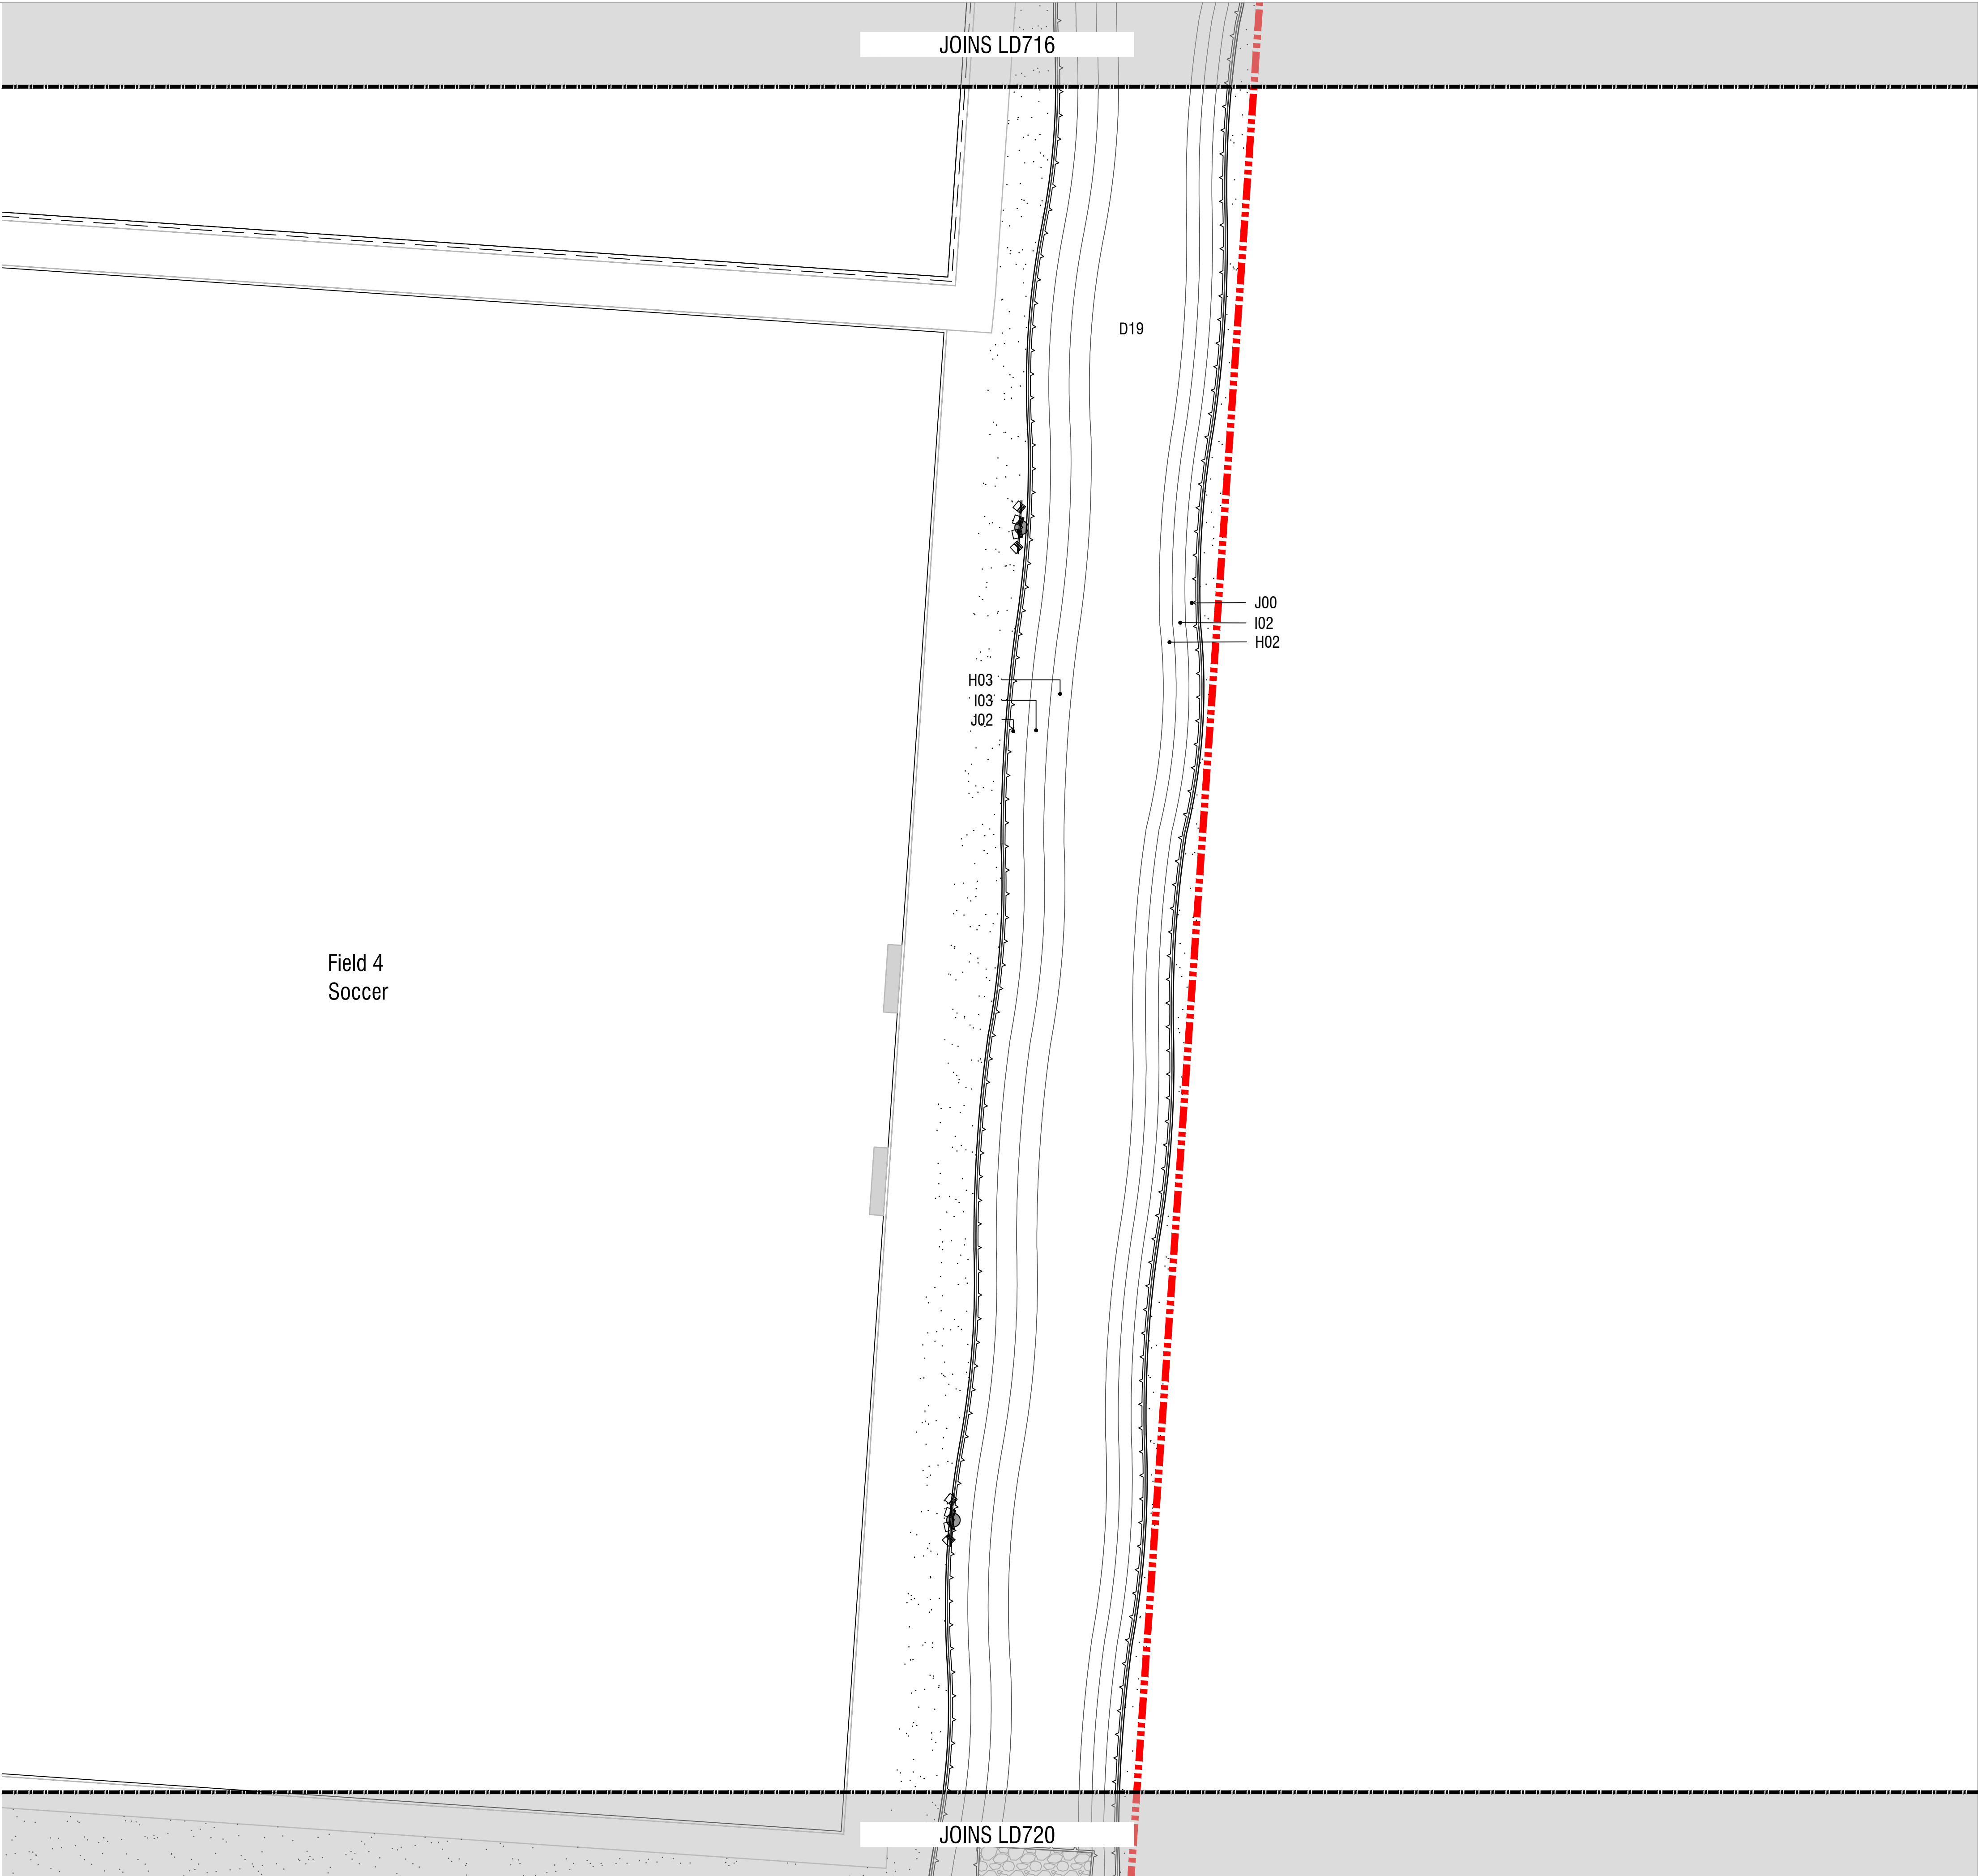

NOTES

spiire

© Spiire Australia Pty Ltd All Rights Reserved
This document is produced by Spiire Australia Pty Ltd solely for the benefit of and use by the client in accordance with the terms of the retainer. Spiire Australia Pty Ltd does not and shall not assume any responsibility or liability whatsoever to any third party arising out of any use or reliance by third party on the content of this document.

SUITE 3, LEVEL 1, 243 NORTHBOURNE AVENUE
CANBERRA ACT 2601
www.spiire.com.au ABN 55 050 029 635

PRELIMINARY

A	ISSUED TO CLIENT	PB	08/02/22
REV	DESCRIPTION	APP	DATE

REGIONAL SPORTS COMPLEX
PLANTING DESIGN

DETAILED DESIGN

PLANTING PLANS - SHEET 20

SHEET 27 OF 30

QPRC

N

MGA 94
ZONE

1:250
SCALE @ A1

0

2.5

5

7.5

10

12.5

DESIGNED
SR

DRAWN
SR

CHECKED
AT

APPROVED
PB

DATE
27.01.2022


DRG NO.
309445LD719

REV
A


LEGEND




EXTENT OF WORKS

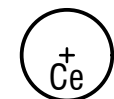


PROPOSED TREE
Refer Schedules, Details and Specification

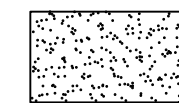


DRYLAND GRASS
Refer Details and Specification

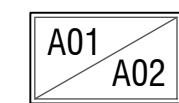


GARDEN BEDS WITH CODE
Refer Details and Specification

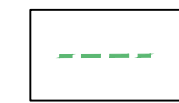


TREE ROOT BARRIER
Refer Details and Specification

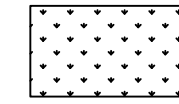

TURF
Refer Details and Specification

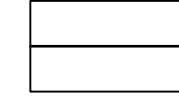

CONCRETE EDGE
Refer Details and Specification

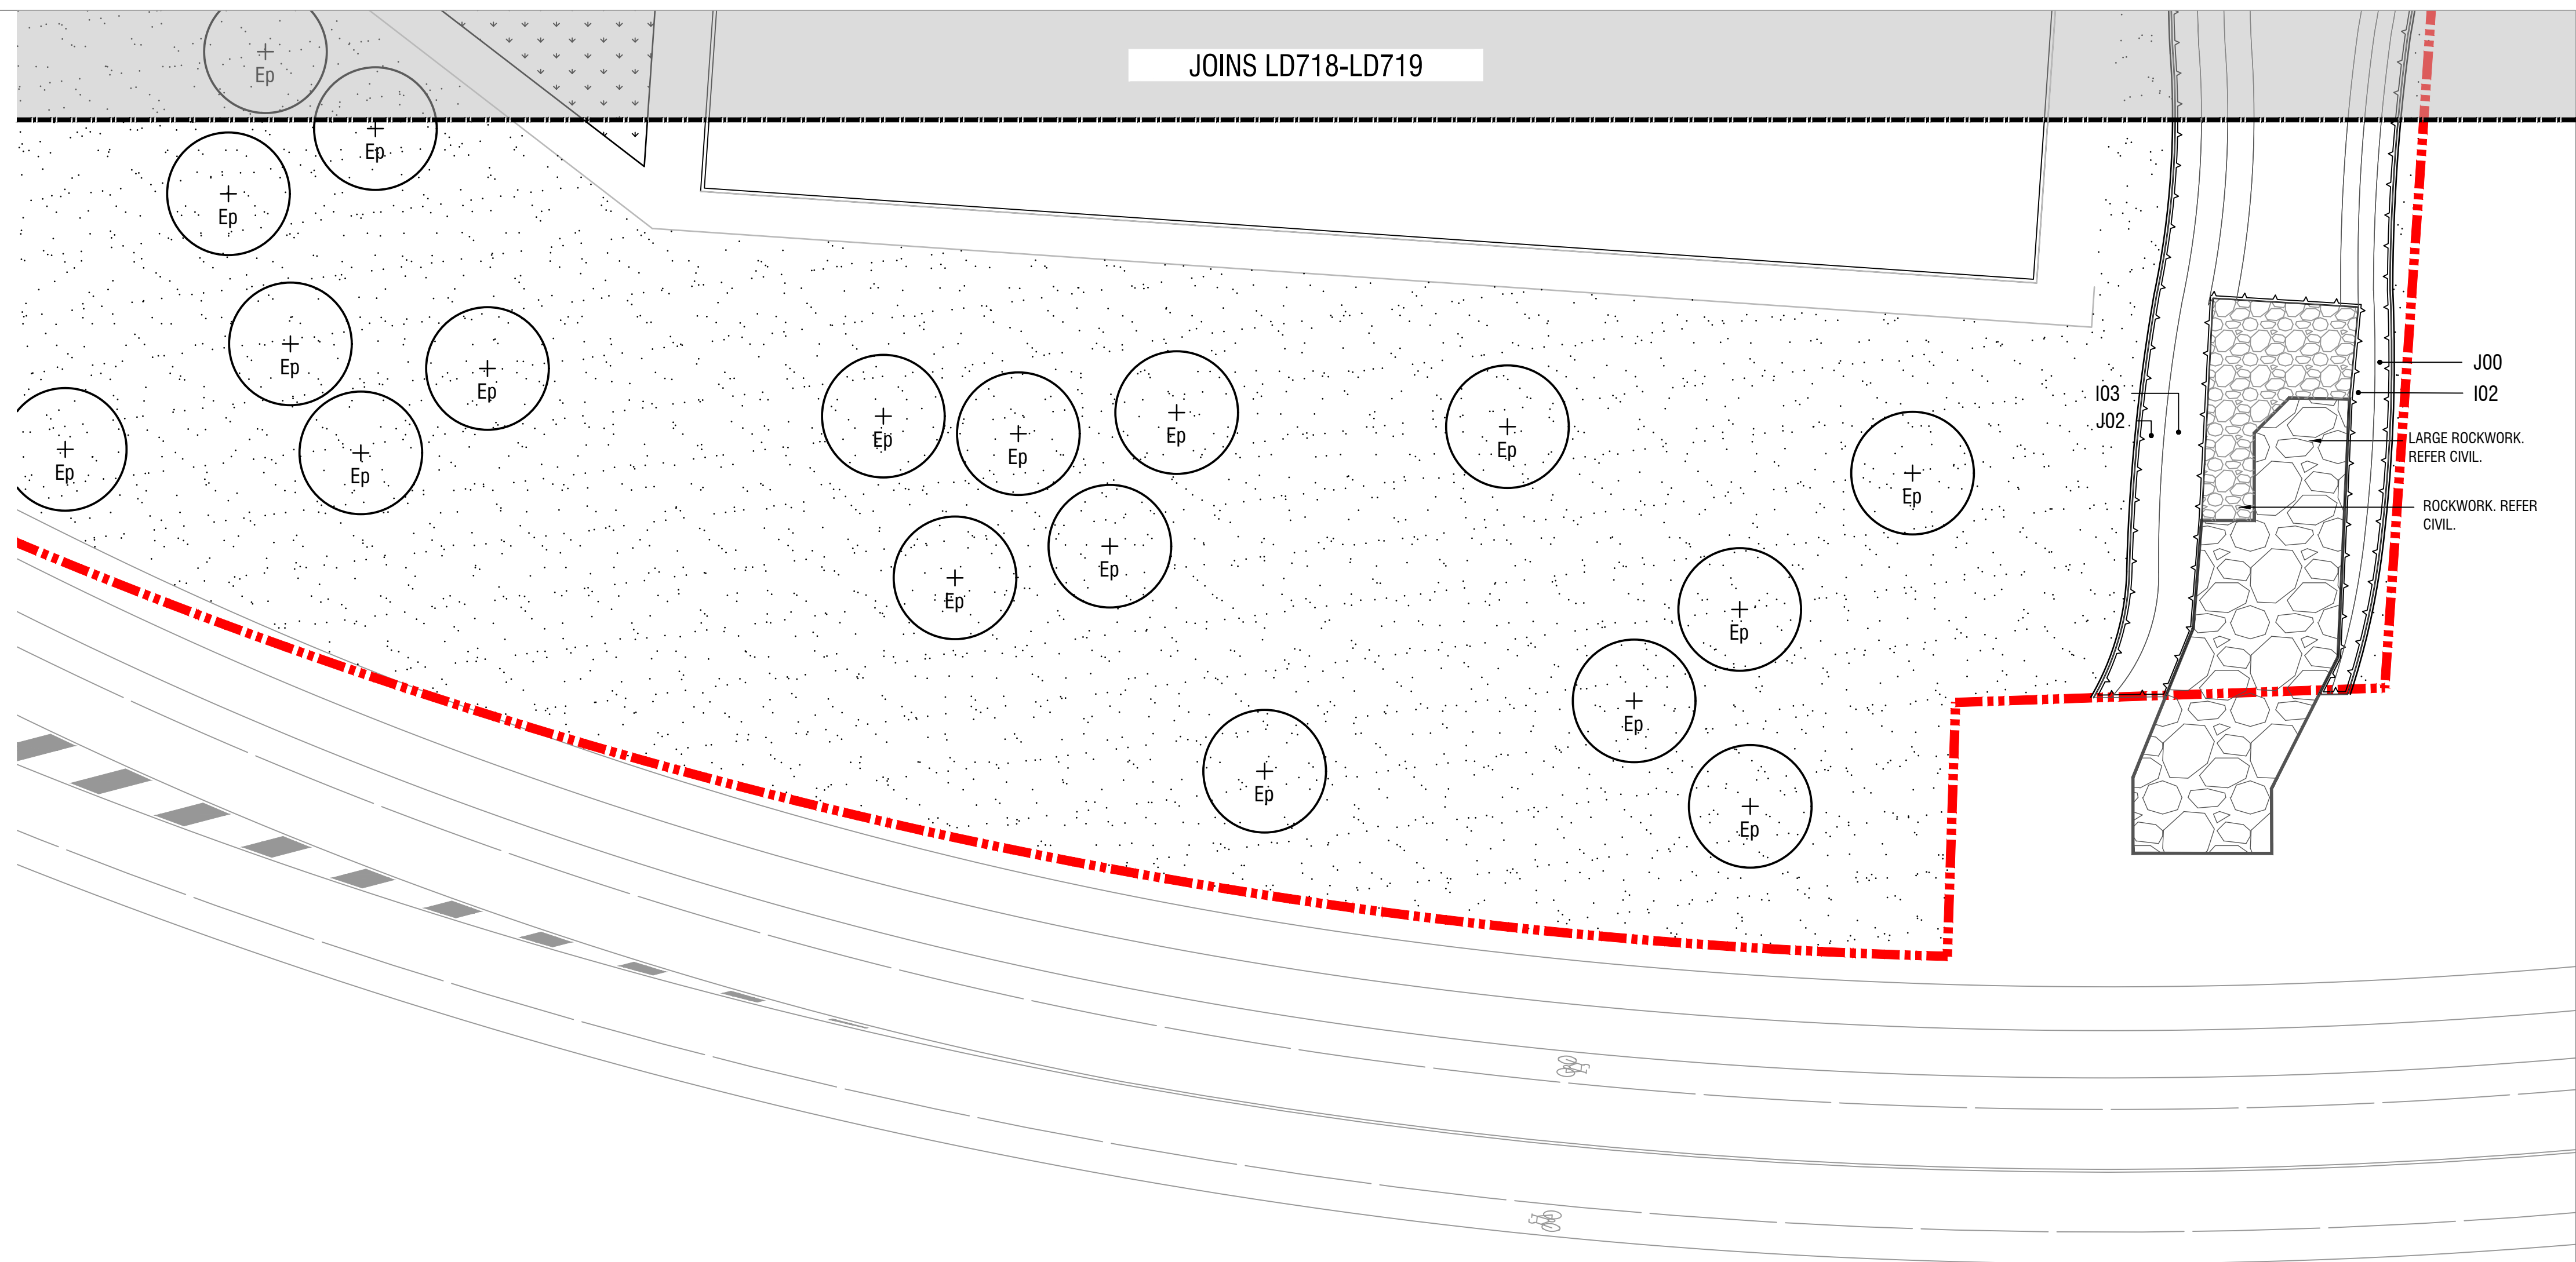

NOTES

spiire

© Spiire Australia Pty Ltd All Rights Reserved
This document is produced by Spiire Australia Pty Ltd solely for the benefit of and use by the client in accordance with the terms of the retainer. Spiire Australia Pty Ltd does not and shall not assume any responsibility or liability whatsoever to any third party arising out of any use or reliance by third party on the content of this document.

**SUITE 3, LEVEL 1, 243 NORTHBOURNE AVENUE
CANBERRA ACT 2601**
www.spiire.com.au ABN 55 050 029 633

PRELIMINARY

A	ISSUED TO CLIENT	PB	08/02/22
REV	DESCRIPTION	APP	DATE


REGIONAL SPORTS COMPLEX PLANTING DESIGN

DETAILED DESIGN

PLANTING PLANS - SHEET 21

SHEET 28 OF 30

QPRC

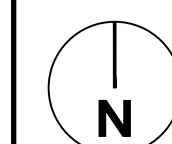

MGA 94
ZONE


1:250
SCALE @ A1

0 2.5 5 7.5 10 12.5


DESIGNED SR	DRAWN SR	CHECKED AT	APPROVED PB
-----------------------	--------------------	----------------------	-----------------------

DATE	DRG NO.	REV
27.01.2022	309445LD720	A

file name: 309445LD900.dwg layout name: LD900 plotted by: Ryan Robertson
file location: C:\309445\309445\landscape\A1CAD.plt date: 08/02/2022 11:17 AM Sheet 29 of 30 Sheets

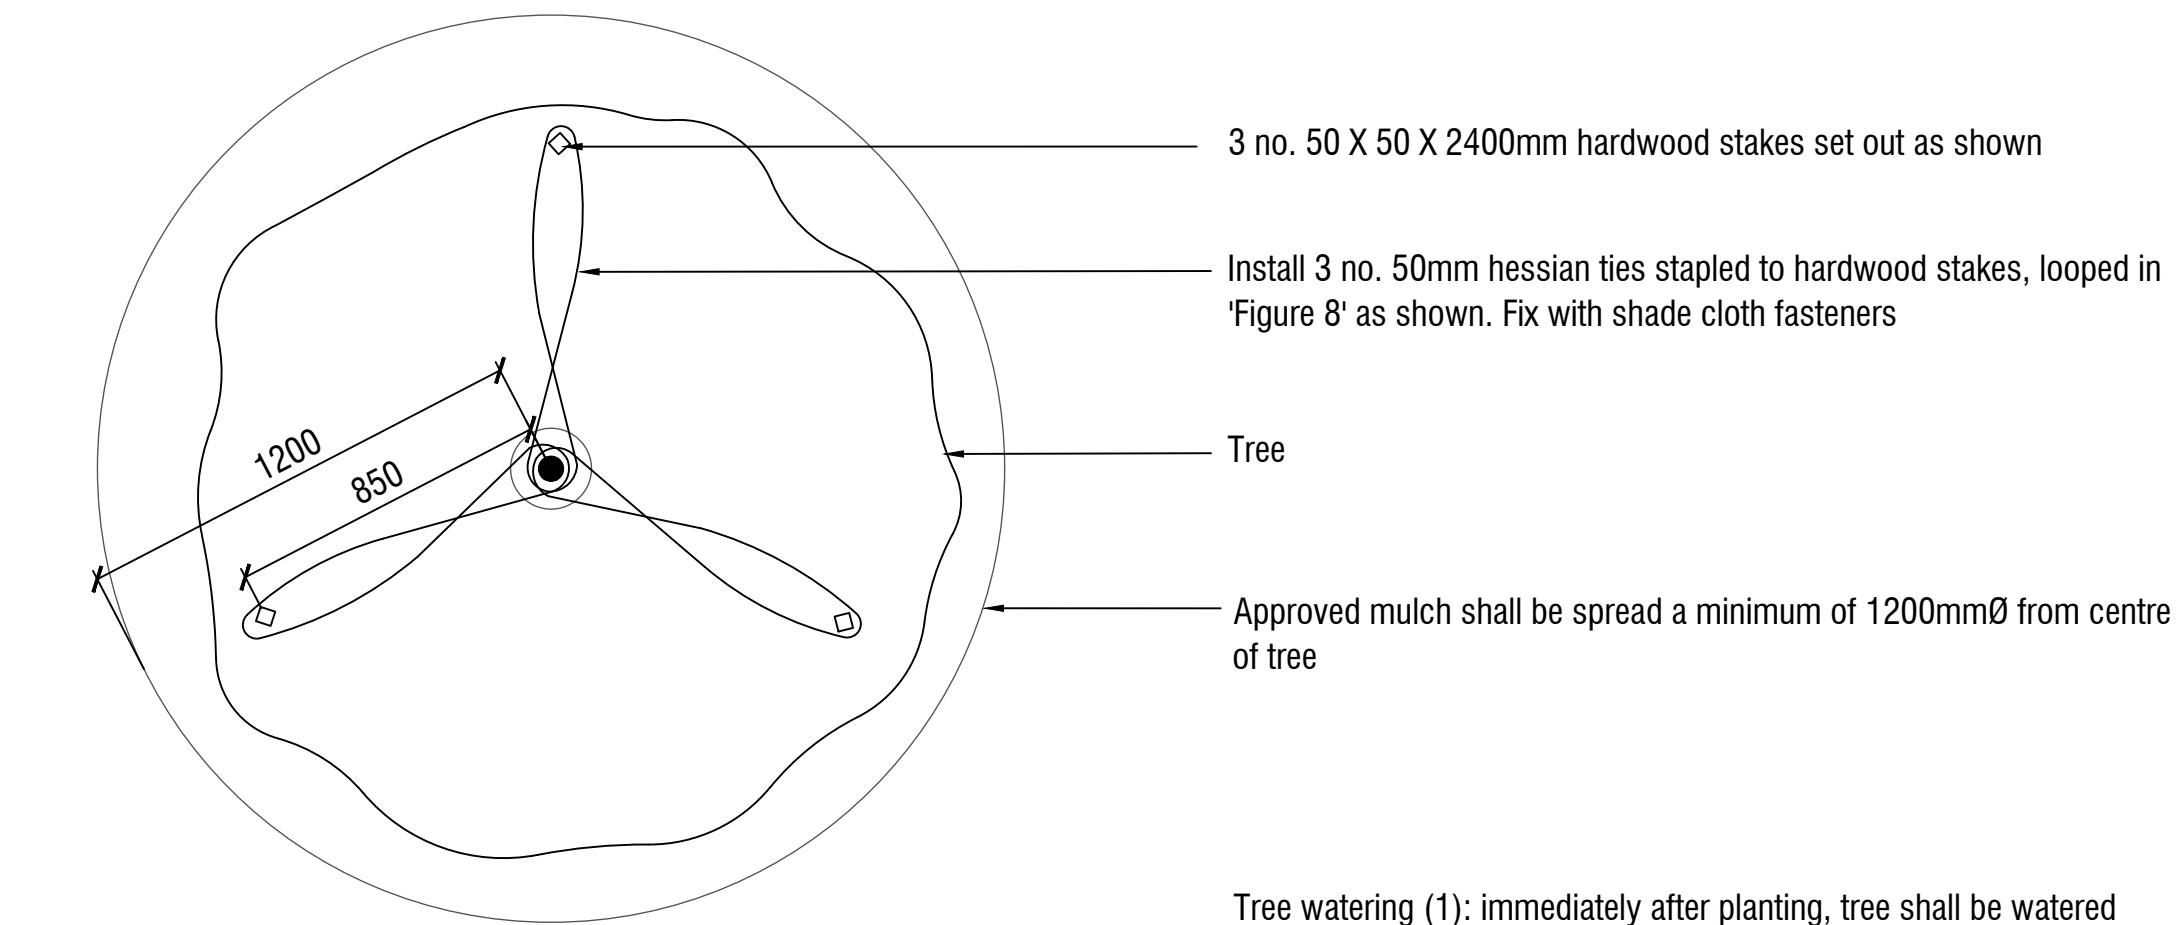

PLAN

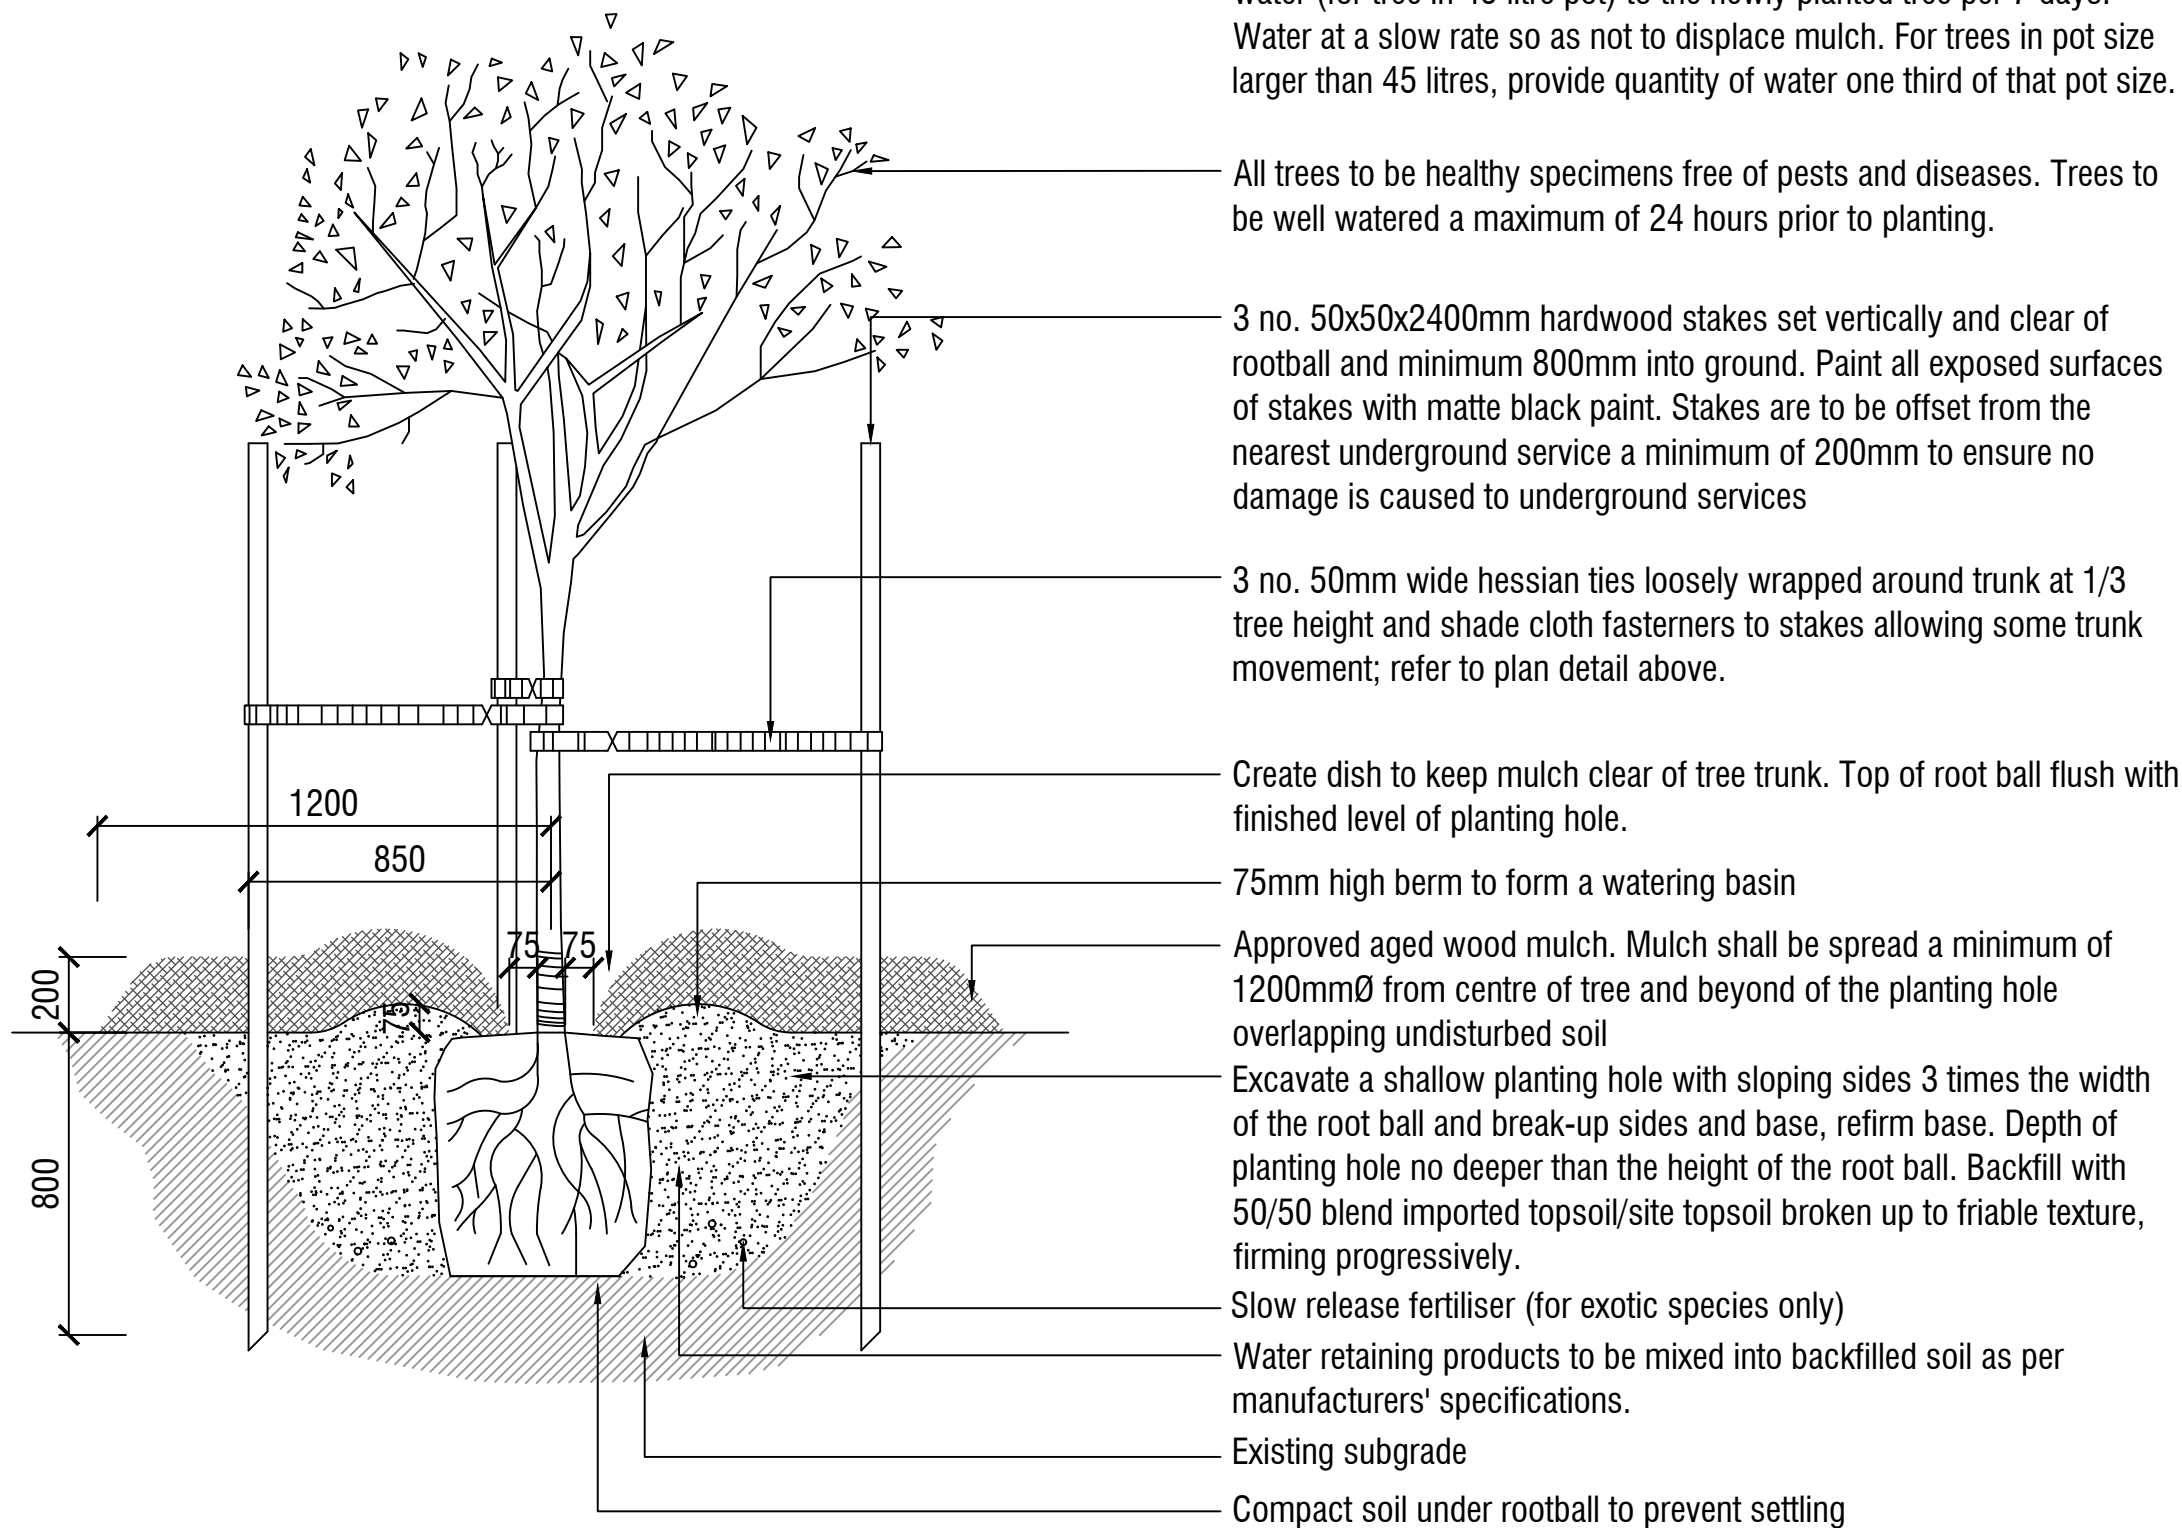


SECTION

NOTE: It is the responsibility of the contractor to confirm the location of all underground services prior to commencement of any excavation works, tree planting, specifications, street tree offsets / clearances, hold points, species substitution, tree staking and tree maintenance to be undertaken in accordance with Council landscape standards.

1 SEMI-ADVANCED TREE PLANTING DETAIL


Scale 1:20 @ A1

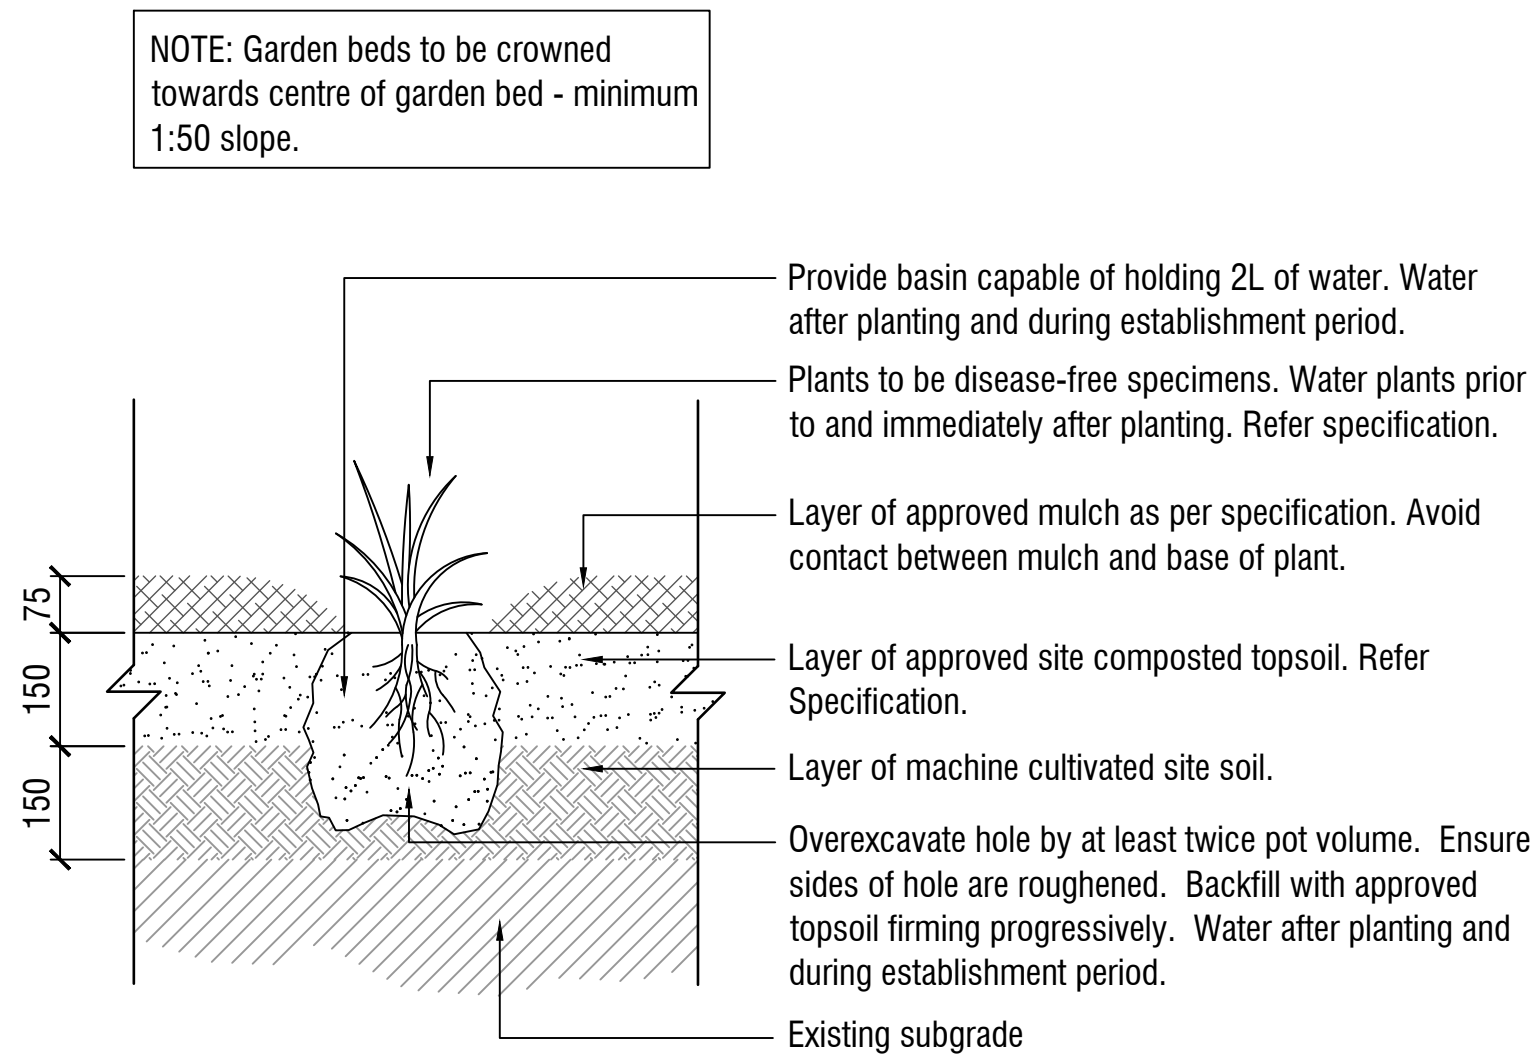

2 GARDEN BED PLANTING - SHRUBS

Scale 1:10 @ A1


- NOTES
- Existing pasture grass and/or weeds are to be sprayed with herbicide.
 - No machinery to be used within the drip line of existing trees.
 - Topsoil to be raked to a fine tilth, removal of all surface rocks, large lumps of clay, weeds and rubbish prior to application of turf to all areas as shown.
 - New grassed areas to be protected from trespass and traffic with star pickets and barrier rope until grass is established.

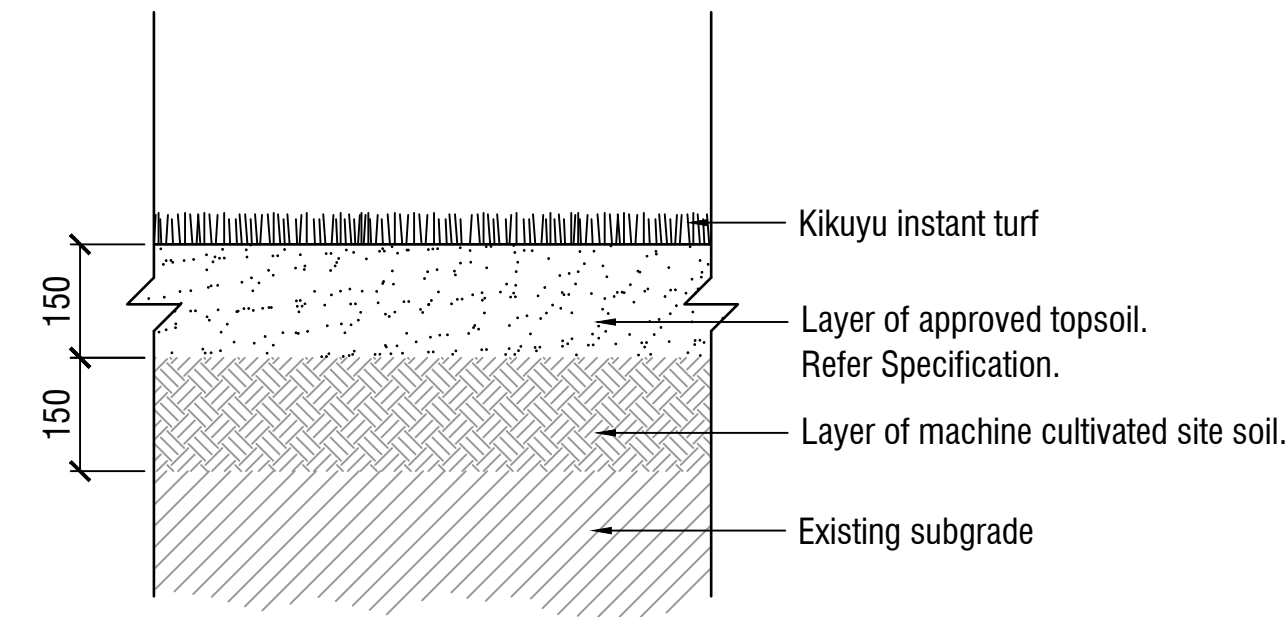

3 TURF GRASSING DETAIL

Scale 1:10 @ A1

- NOTES:
- Existing pasture grass is to be sprayed with herbicide
 - No ripping in drip line of existing trees - topdress these areas with 50mm topsoil only.
 - Water hydromulch to ensure establishment.

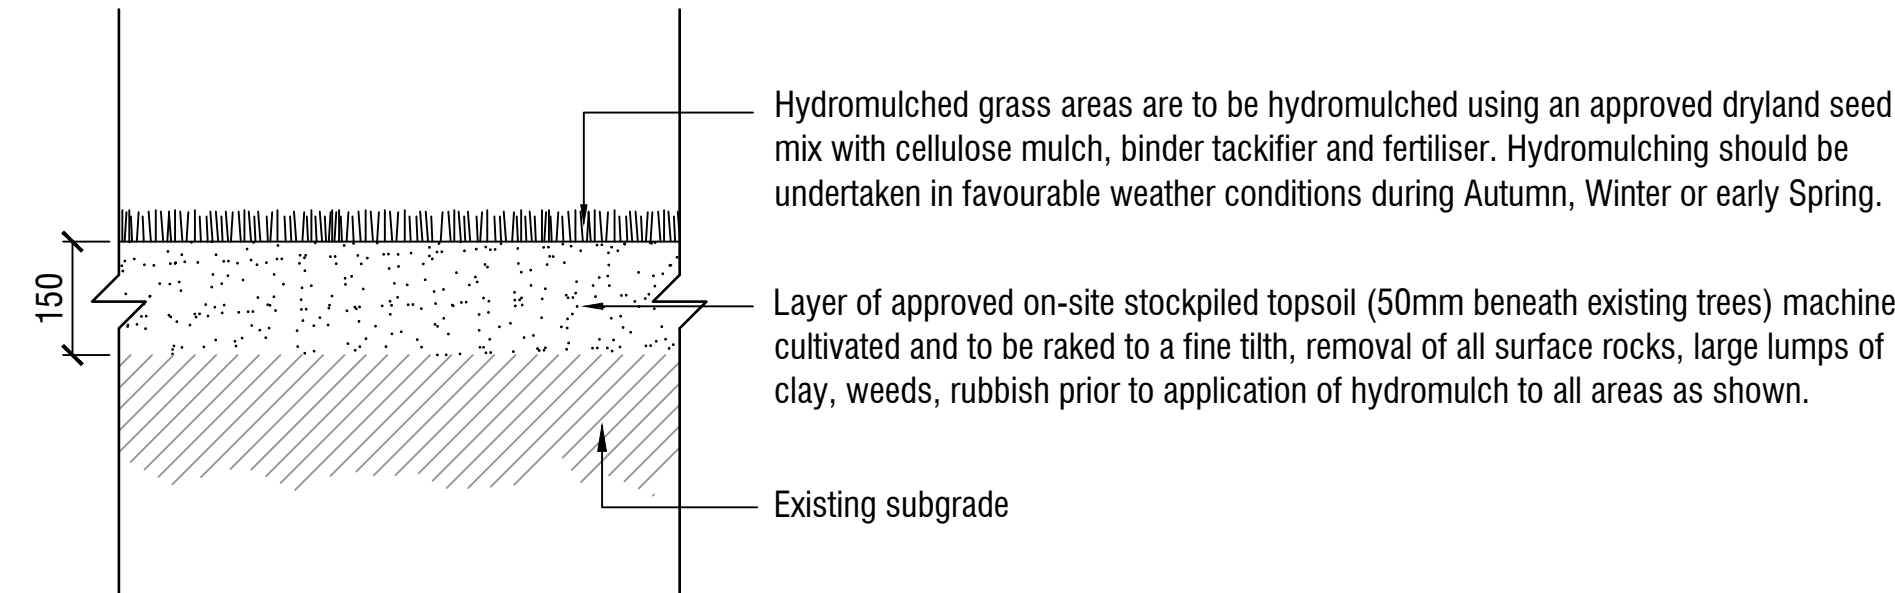

4 DRYLAND GRASSING DETAIL

Scale 1:10 @ A1

NOTES

spiire

© Spiire Australia Pty Ltd All Rights Reserved
This document is produced by Spiire Australia Pty Ltd solely for the benefit of and use by the client in accordance with the terms of the retainer. Spiire Australia Pty Ltd does not and shall not assume any responsibility or liability whatsoever to any third party arising out of any use or reliance by third party on the content of this document.

SUITE 3, LEVEL 1, 243 NORTHBOURNE AVENUE
CANBERRA ACT 2601

www.spiire.com.au

ABN 55 050 029 635

PRELIMINARY

REV	DESCRIPTION	APP	DATE
A	ISSUED TO CLIENT	PB	08/02/22

REGIONAL SPORTS COMPLEX PLANTING DESIGN

DETAILED DESIGN

DETAILS - SHEET 1


SHEET 29 OF 30

QPRC




1:20

SCALE @ A1

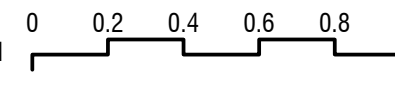


1:10

SCALE @ A1

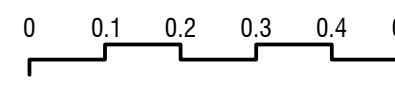


DESIGNED	DRAWN	CHECKED	APPROVED
SR	SR	AT	PB
DATE	DRG NO.	REV	
27.01.2022	309445LD900	A	

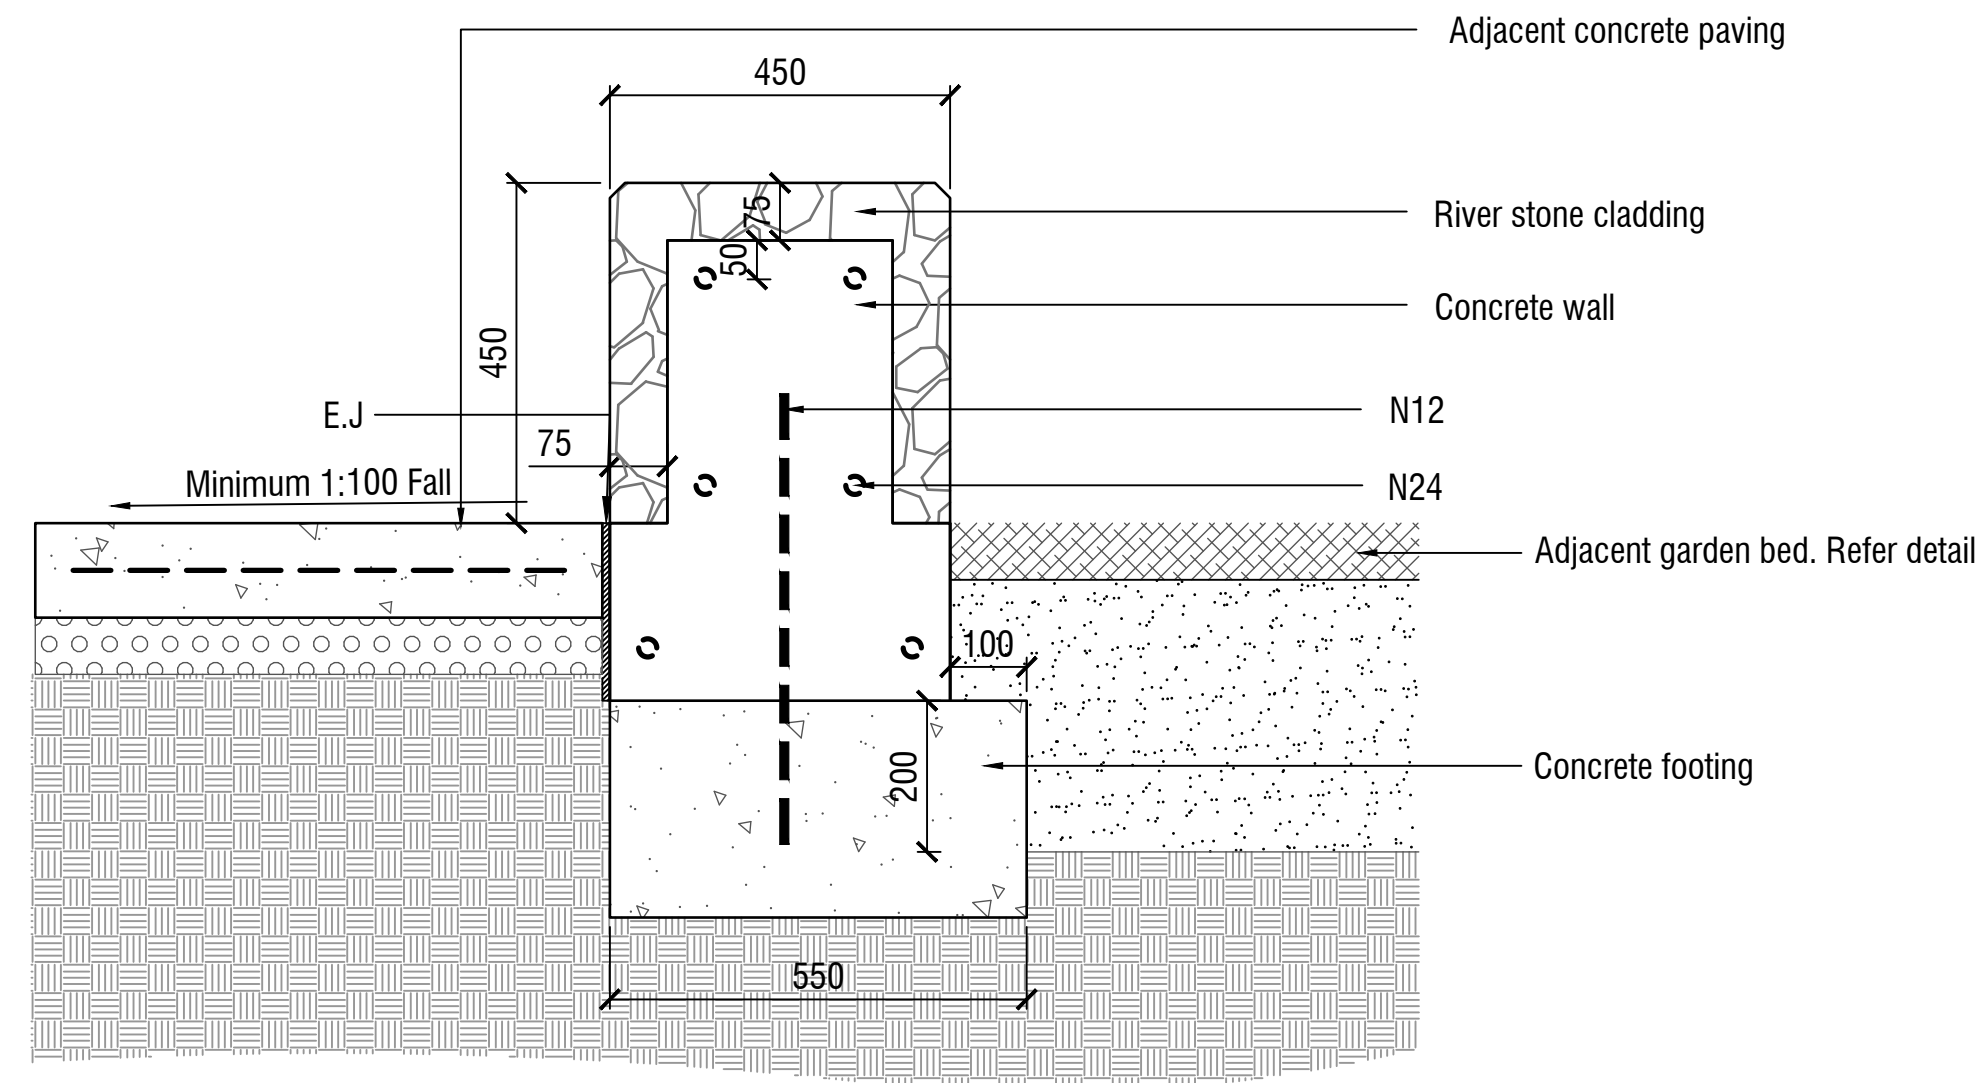


1 RIVERSTONE CLAD WALL

Scale ##### @ A1

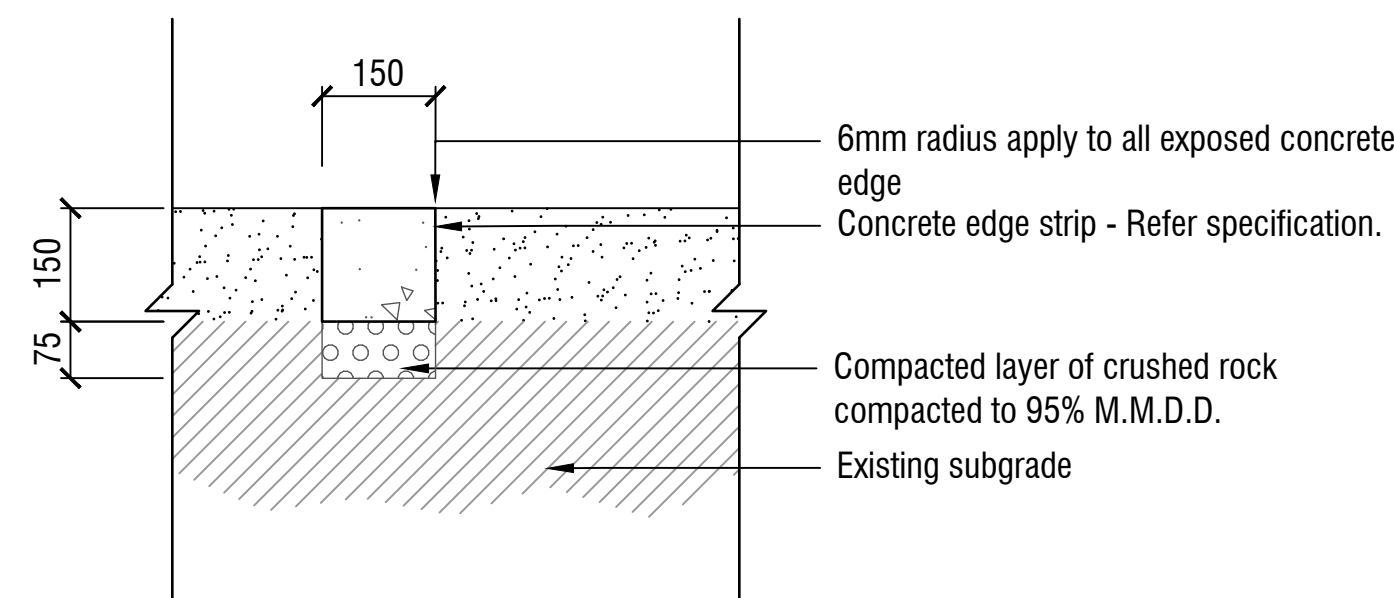

CONCRETE EDGE DETAIL

Scale 1:10 @ A1

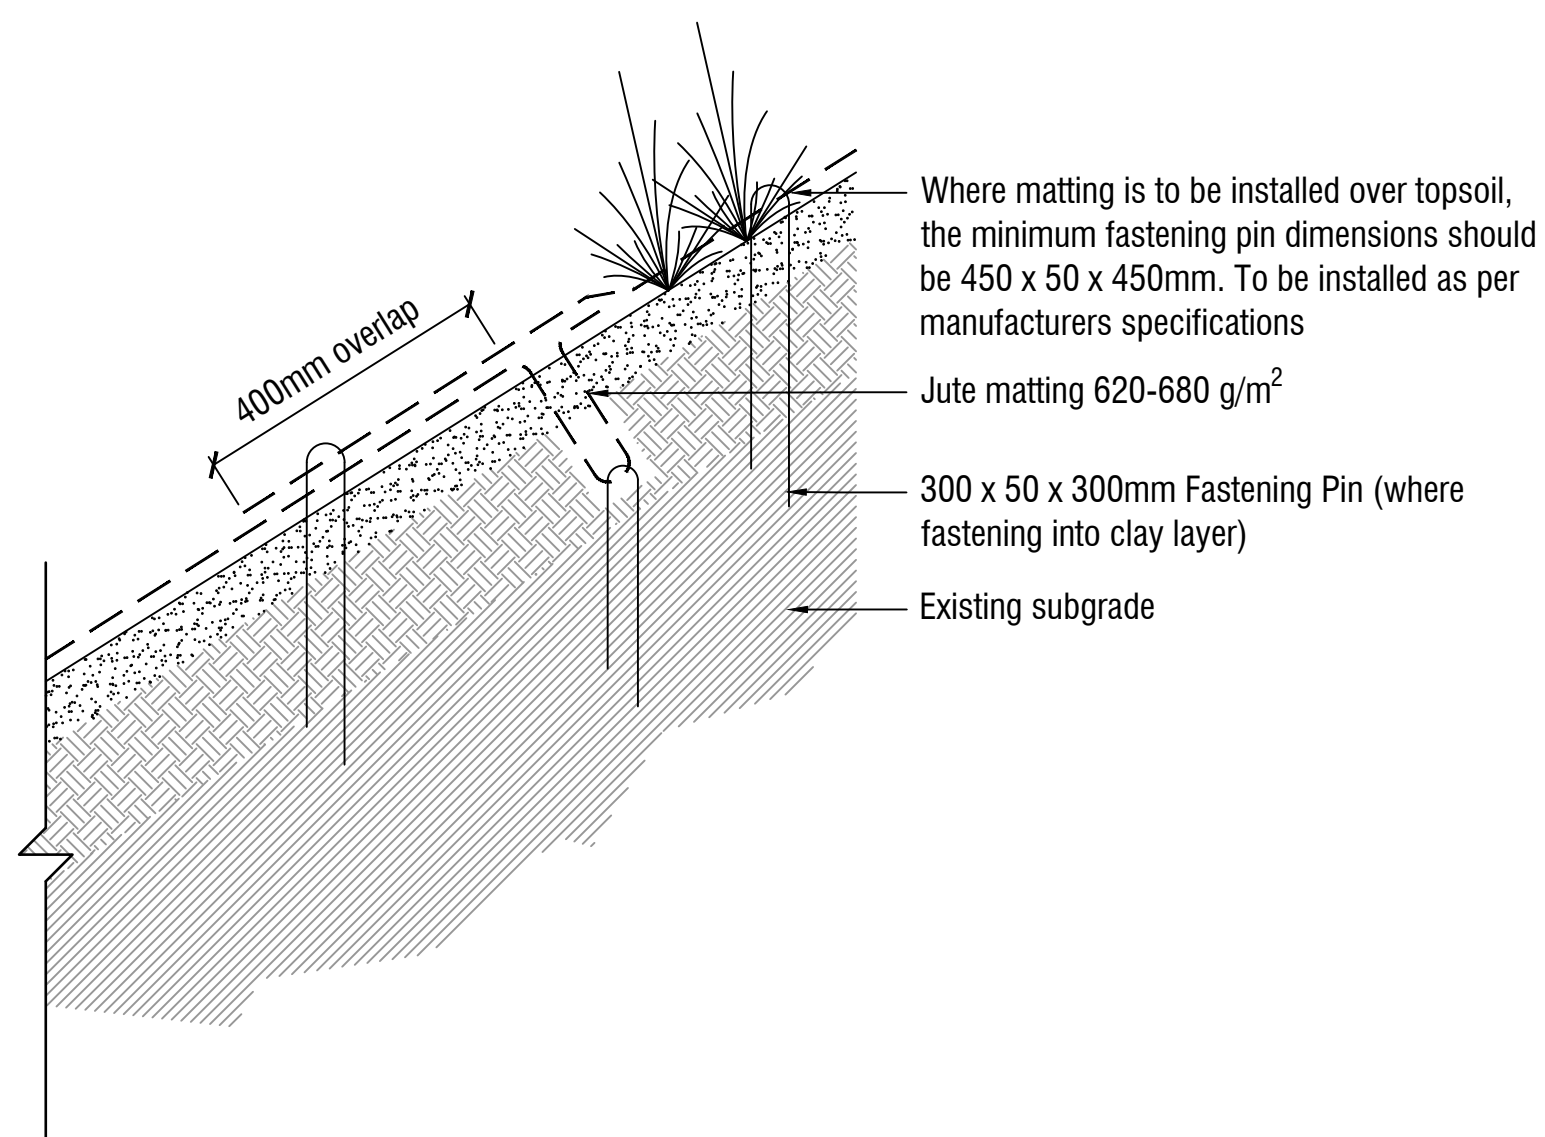

2 SWALE PLANTING DETAIL

Scale 1:20 @ A1

NOTES

spiire

© Spiire Australia Pty Ltd All Rights Reserved

This document is produced by Spiire Australia Pty Ltd solely for the benefit of and use by the client in accordance with the terms of the retainer. Spiire Australia Pty Ltd does not and shall not assume any responsibility or liability whatsoever to any third party arising out of any use or reliance by third party on the content of this document.

**SUITE 3, LEVEL 1, 243 NORTHBOURNE AVENUE
CANBERRA ACT 2601**

www.spiire.com.au

ABN 55 050 029 635

PRELIMINARY

A	ISSUED TO CLIENT	PB	08/02/22	
REV	DESCRIPTION	APP	DATE	

REGIONAL SPORTS COMPLEX PLANTING DESIGN

DETAILED DESIGN

DETAILS - SHEET 2

SHEET 30 OF 30

QPRC



1:20
SCALE @ A1

1:10
SCALE @ A1

DESIGNED DRAWN CHECKED APPROVED

DATE _____ DRG NO. **309445LD901** REV **A**