


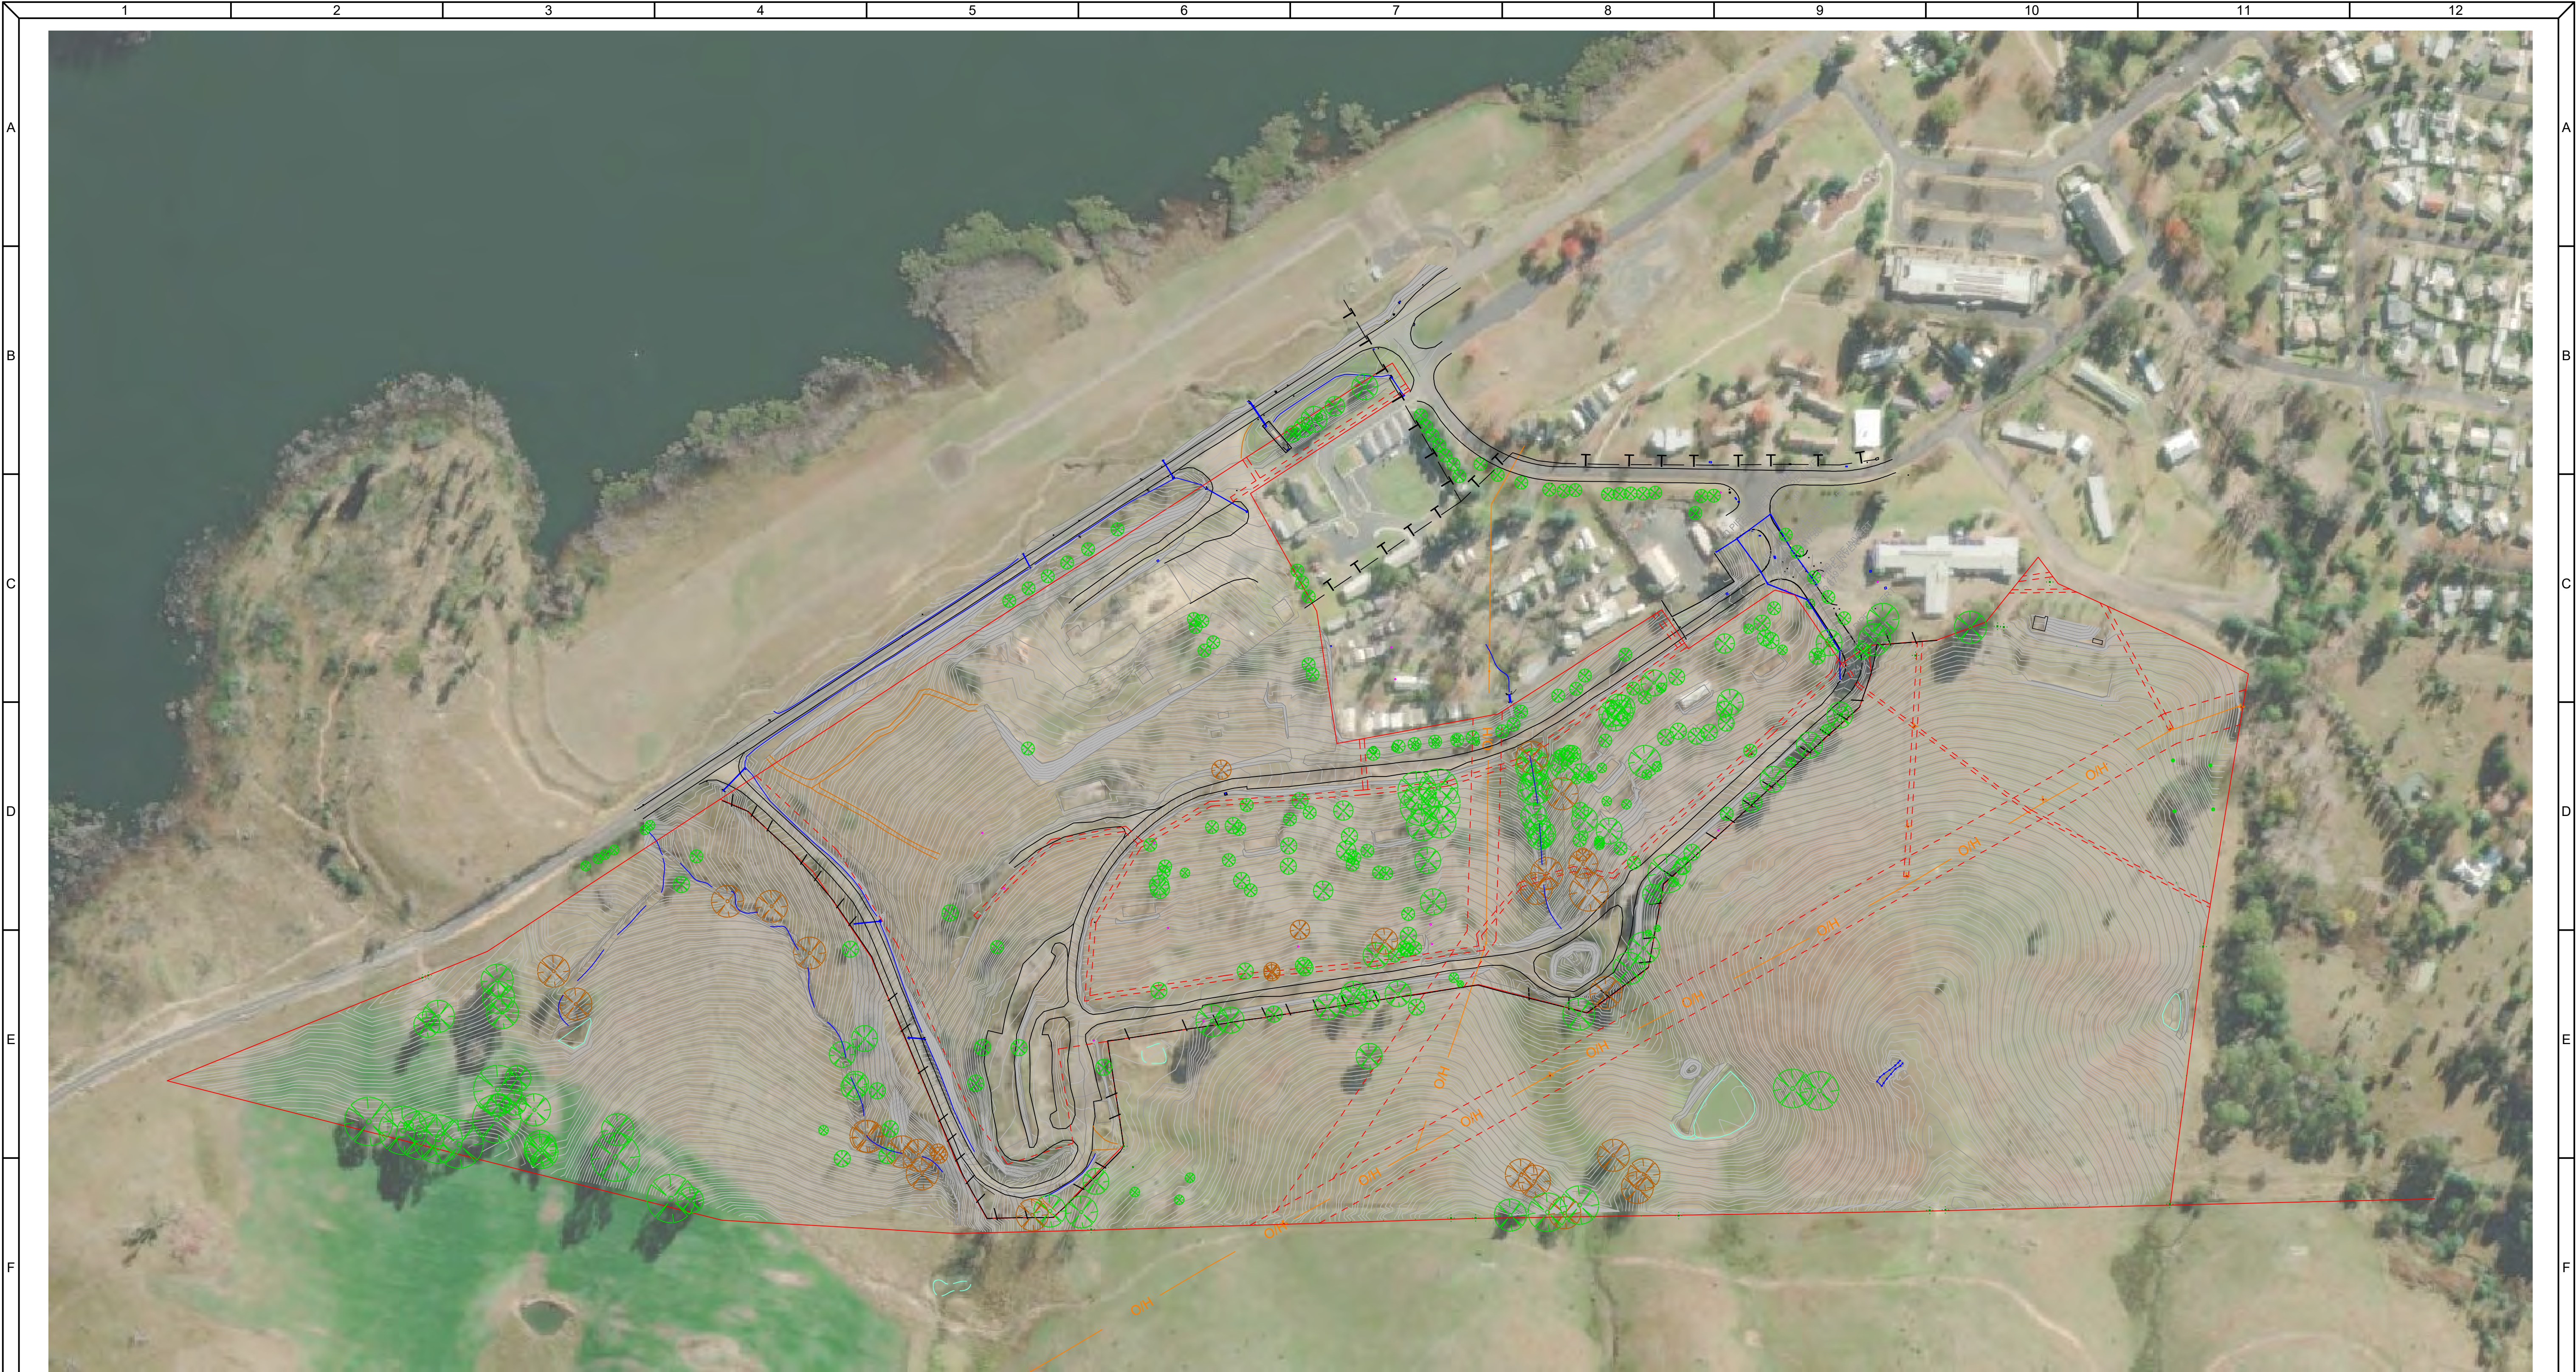

LEGEND

SEALED ROAD

TREE

BUILDING LINE

FENCE

TELSTRA CABLE

TELSTRA PIT

SEWER

SEWER PIT

DRAINAGE

DRAINAGE PIT

U/GROUND ELECTRICITY

OVERHEAD ELECTRICITY

BATTER

WATER HYDRANT

WATER METER

WATER VALVE

WATER MAIN

FIRE SERVICE

TITLE BOUNDARY (APPROX)


POWER POLE

SURVEY MARK

NOTE:
BURIED SERVICE LOCATIONS BASED ON RESPONSES FROM
DBYD ENQUIRY AND ARE INDICATIVE ONLY.
ACTUAL SERVICE LOCATIONS TO BE VERIFIED ON-SITE
PRIOR TO COMMENCING EXCAVATION WORKS.

REVISIONS					
REV	DETAILS	DRN	CHK	APP	DATE
A	ISSUED FOR REVIEW	TG	JP	SP	29/03/23

NOTES:
NO WATER, GAS OR SEWER SERVICE
INFORMATION RESPONSES WERE
RECEIVED FROM BYDA ENQUIRIES

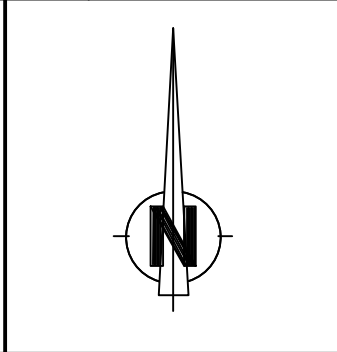

Foresight

9/2 STAR ROAD BRIGHT VIC 3741
email : info@foresightengineering.com.au

Phone: 03 5755 5175
A.B.N. 32 619 099 142 © 2020

DESIGNED	FES	15/03/23
DRAWN	TG	25/03/23
CHECKED	JP	28/03/23
APPROVED		
1:2000 (A1)		
1:4000 (A3)		


PROJECT No. IRON01	
DRAWING No. IRON01-101	
DATUM AHD	GRID MGA 2020 (55)

IRONSTONE DEVELOPMENT GROUP	
TALBINGO MASTER PLAN FEATURE SURVEY EXISTING CONDITIONS	



REVISIONS					
REV	DETAILS	DRN	CHK	APP	DATE
A	ISSUED FOR REVIEW	TG	JP	SP	29/03/23

NOTES:
CONTOUR INTERVAL 0.250m

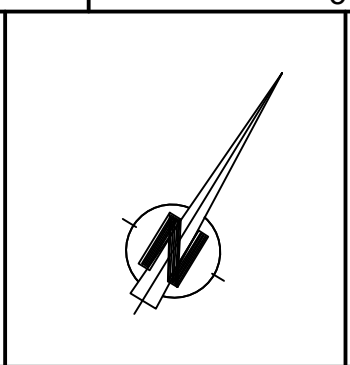




Foresight


9/2 STAR ROAD BRIGHT VIC 3741
email : info@foresightengineering.com.au

Phone: 03 5755 5175
A.B.N. 32 619 099 142 © 2020

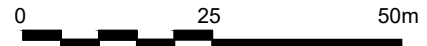DESIGNED	FES	15/03/23
DRAWN	TG	25/03/23
CHECKED	JP	28/03/23
APPROVED		
1:1000 (A1)		
1:2000 (A3)		


PROJECT No. IRON01	
DRAWING No. IRON01-102	
DATUM AHD	GRID MGA 2020 (55)

IRONSTONE DEVELOPMENT GROUP
TALBINGO MASTER PLAN
FEATURE SURVEY
EXISTING CONDITIONS

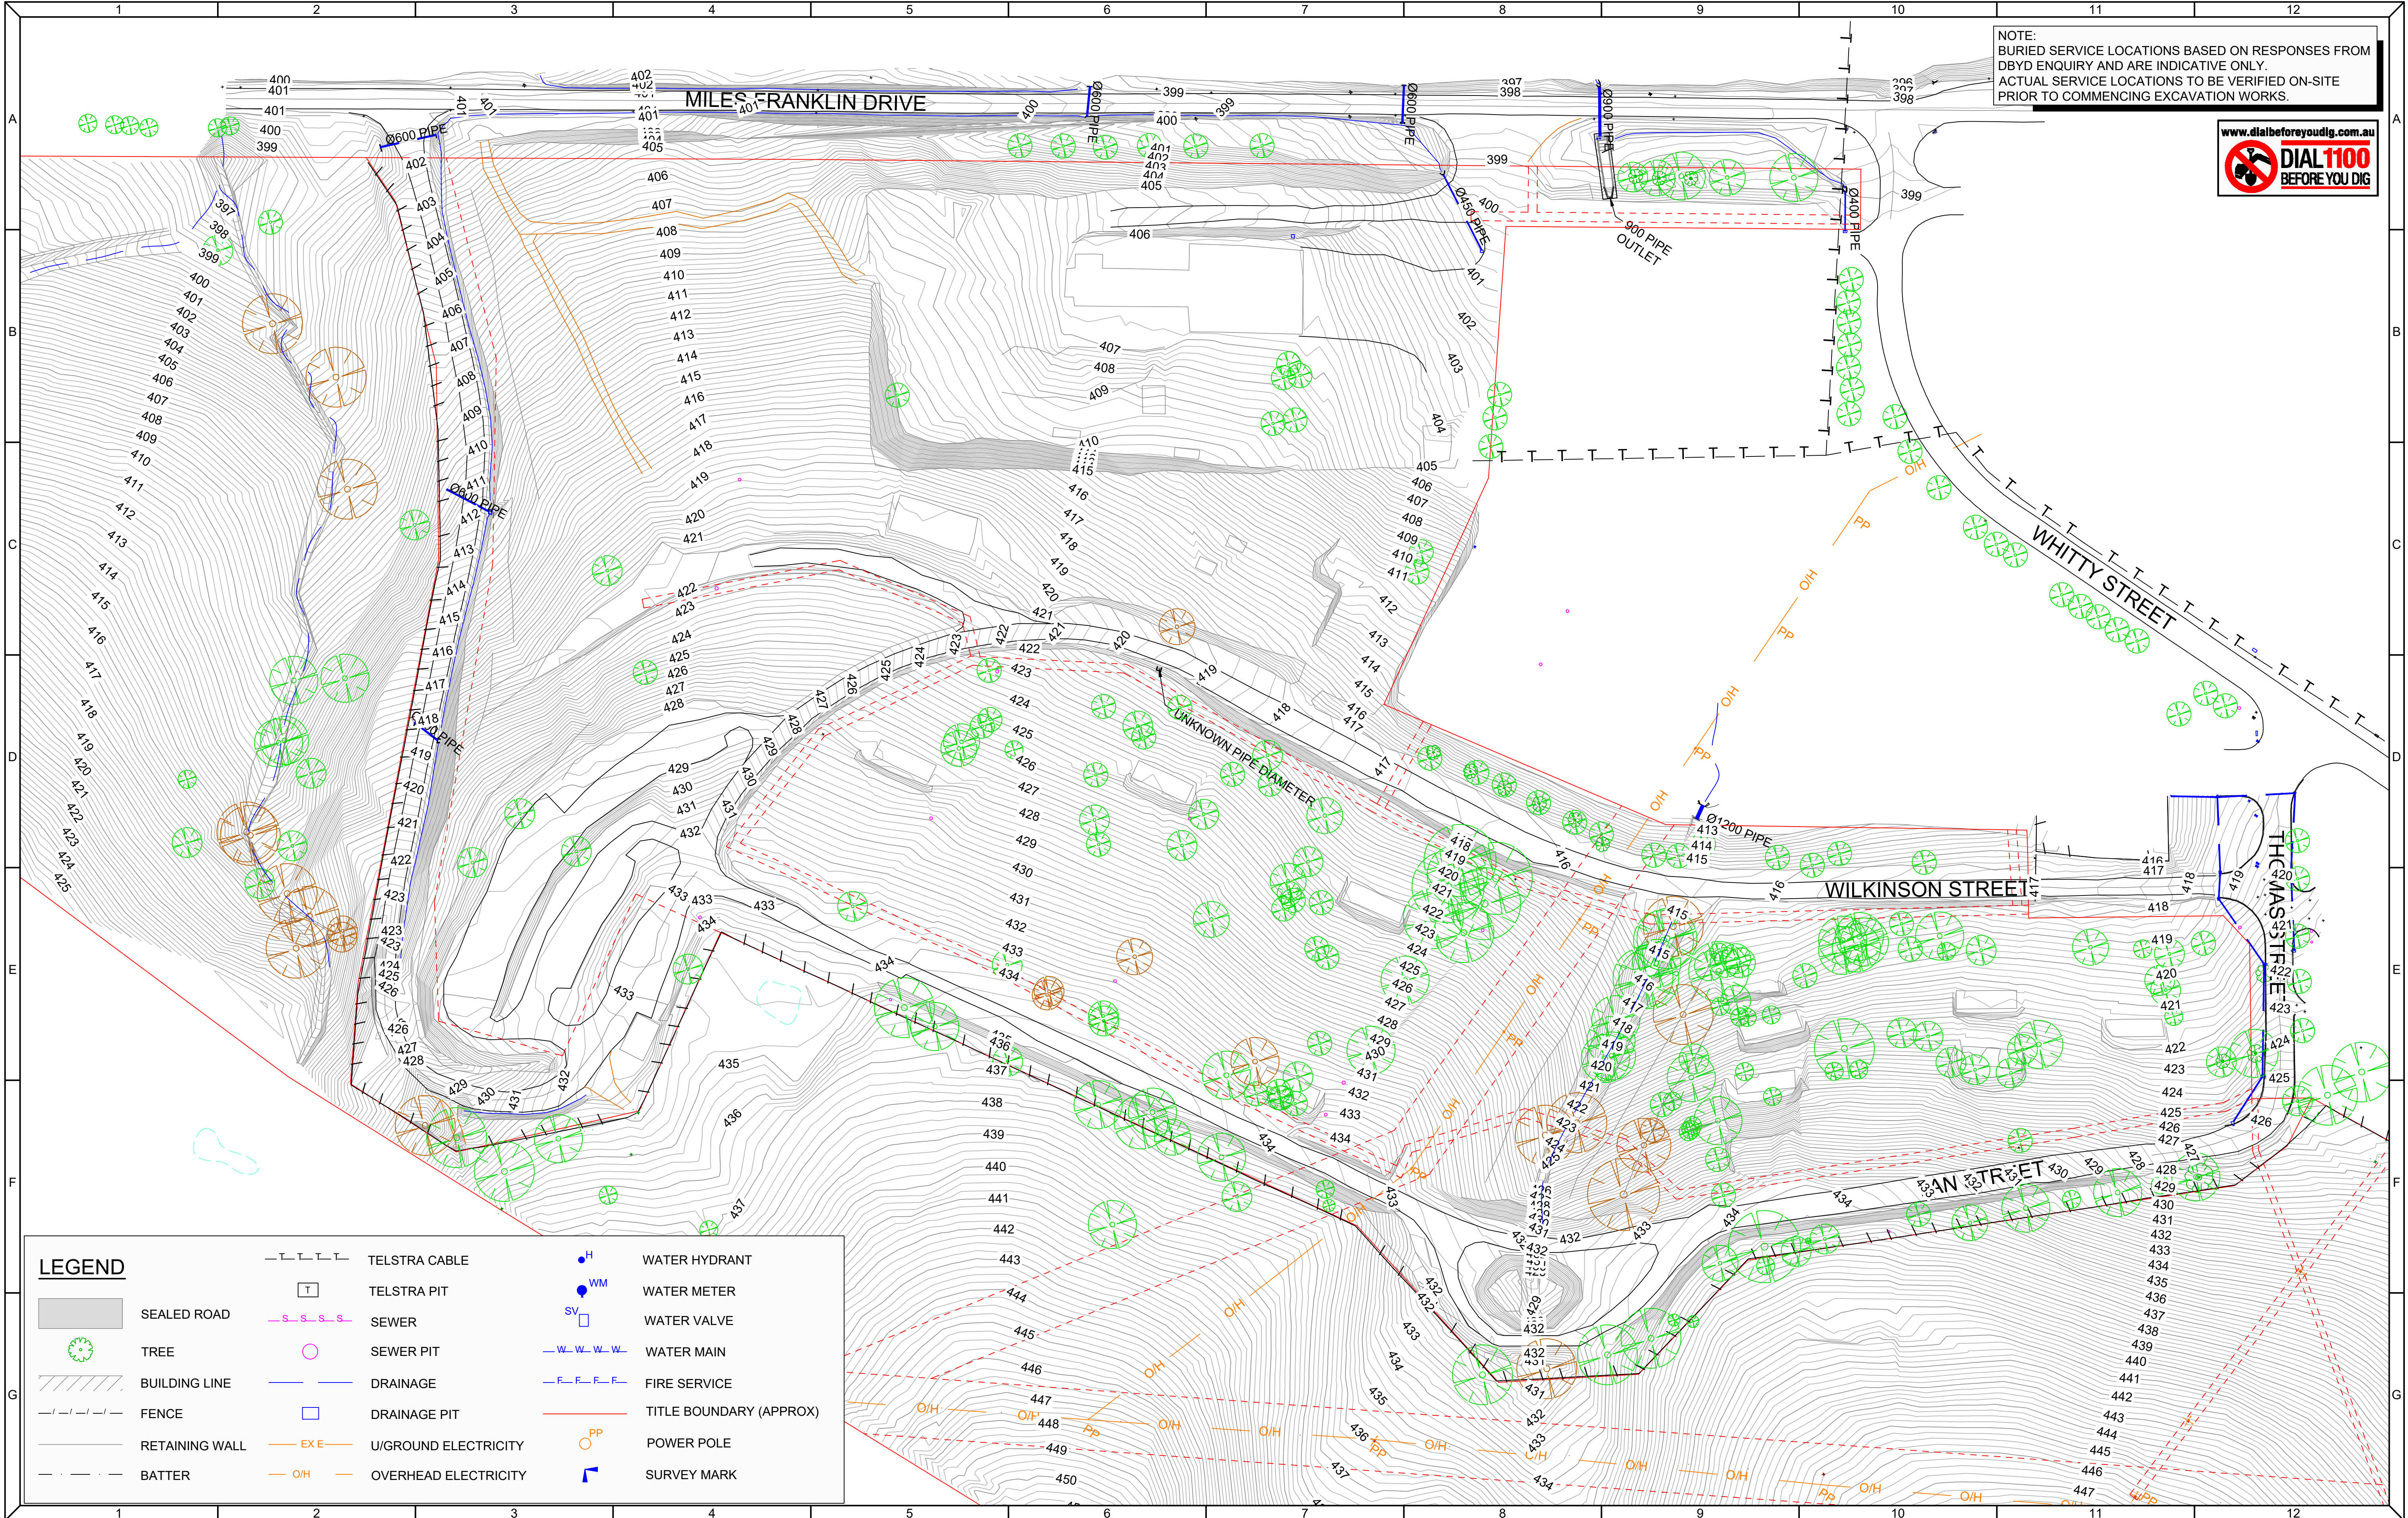

REVISIONS					
REV	DETAILS	DRN	CHK	APP	DATE
A	ISSUED FOR REVIEW	TG	JP	SP	29/03/23

NOTES:
CONTOUR INTERVAL 0.250m

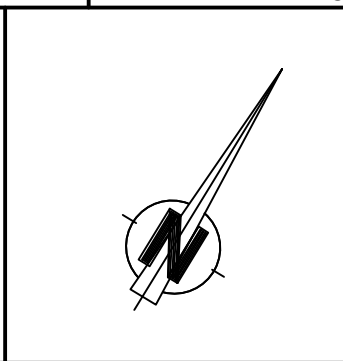




Foresight


9/2 STAR ROAD BRIGHT VIC 3741
email : info@foresightengineering.com.au

Phone: 03 5755 5175
A.B.N. 32 619 099 142 © 2020

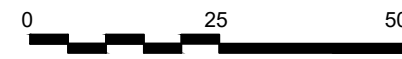DESIGNED	FES	15/03/23
DRAWN	TG	25/03/23
CHECKED	JP	28/03/23
APPROVED		
1:1000 (A1)		
1:2000 (A3)		
SCALEBAR (m)		


PROJECT No.	
IRON01	
DRAWING No.	
IRON01-103	
DATUM	GRID
AHD	MG2020 (55)

IRONSTONE DEVELOPMENT GROUP	
TALBINGO MASTER PLAN	
FEATURE SURVEY	
EXISTING CONDITIONS	

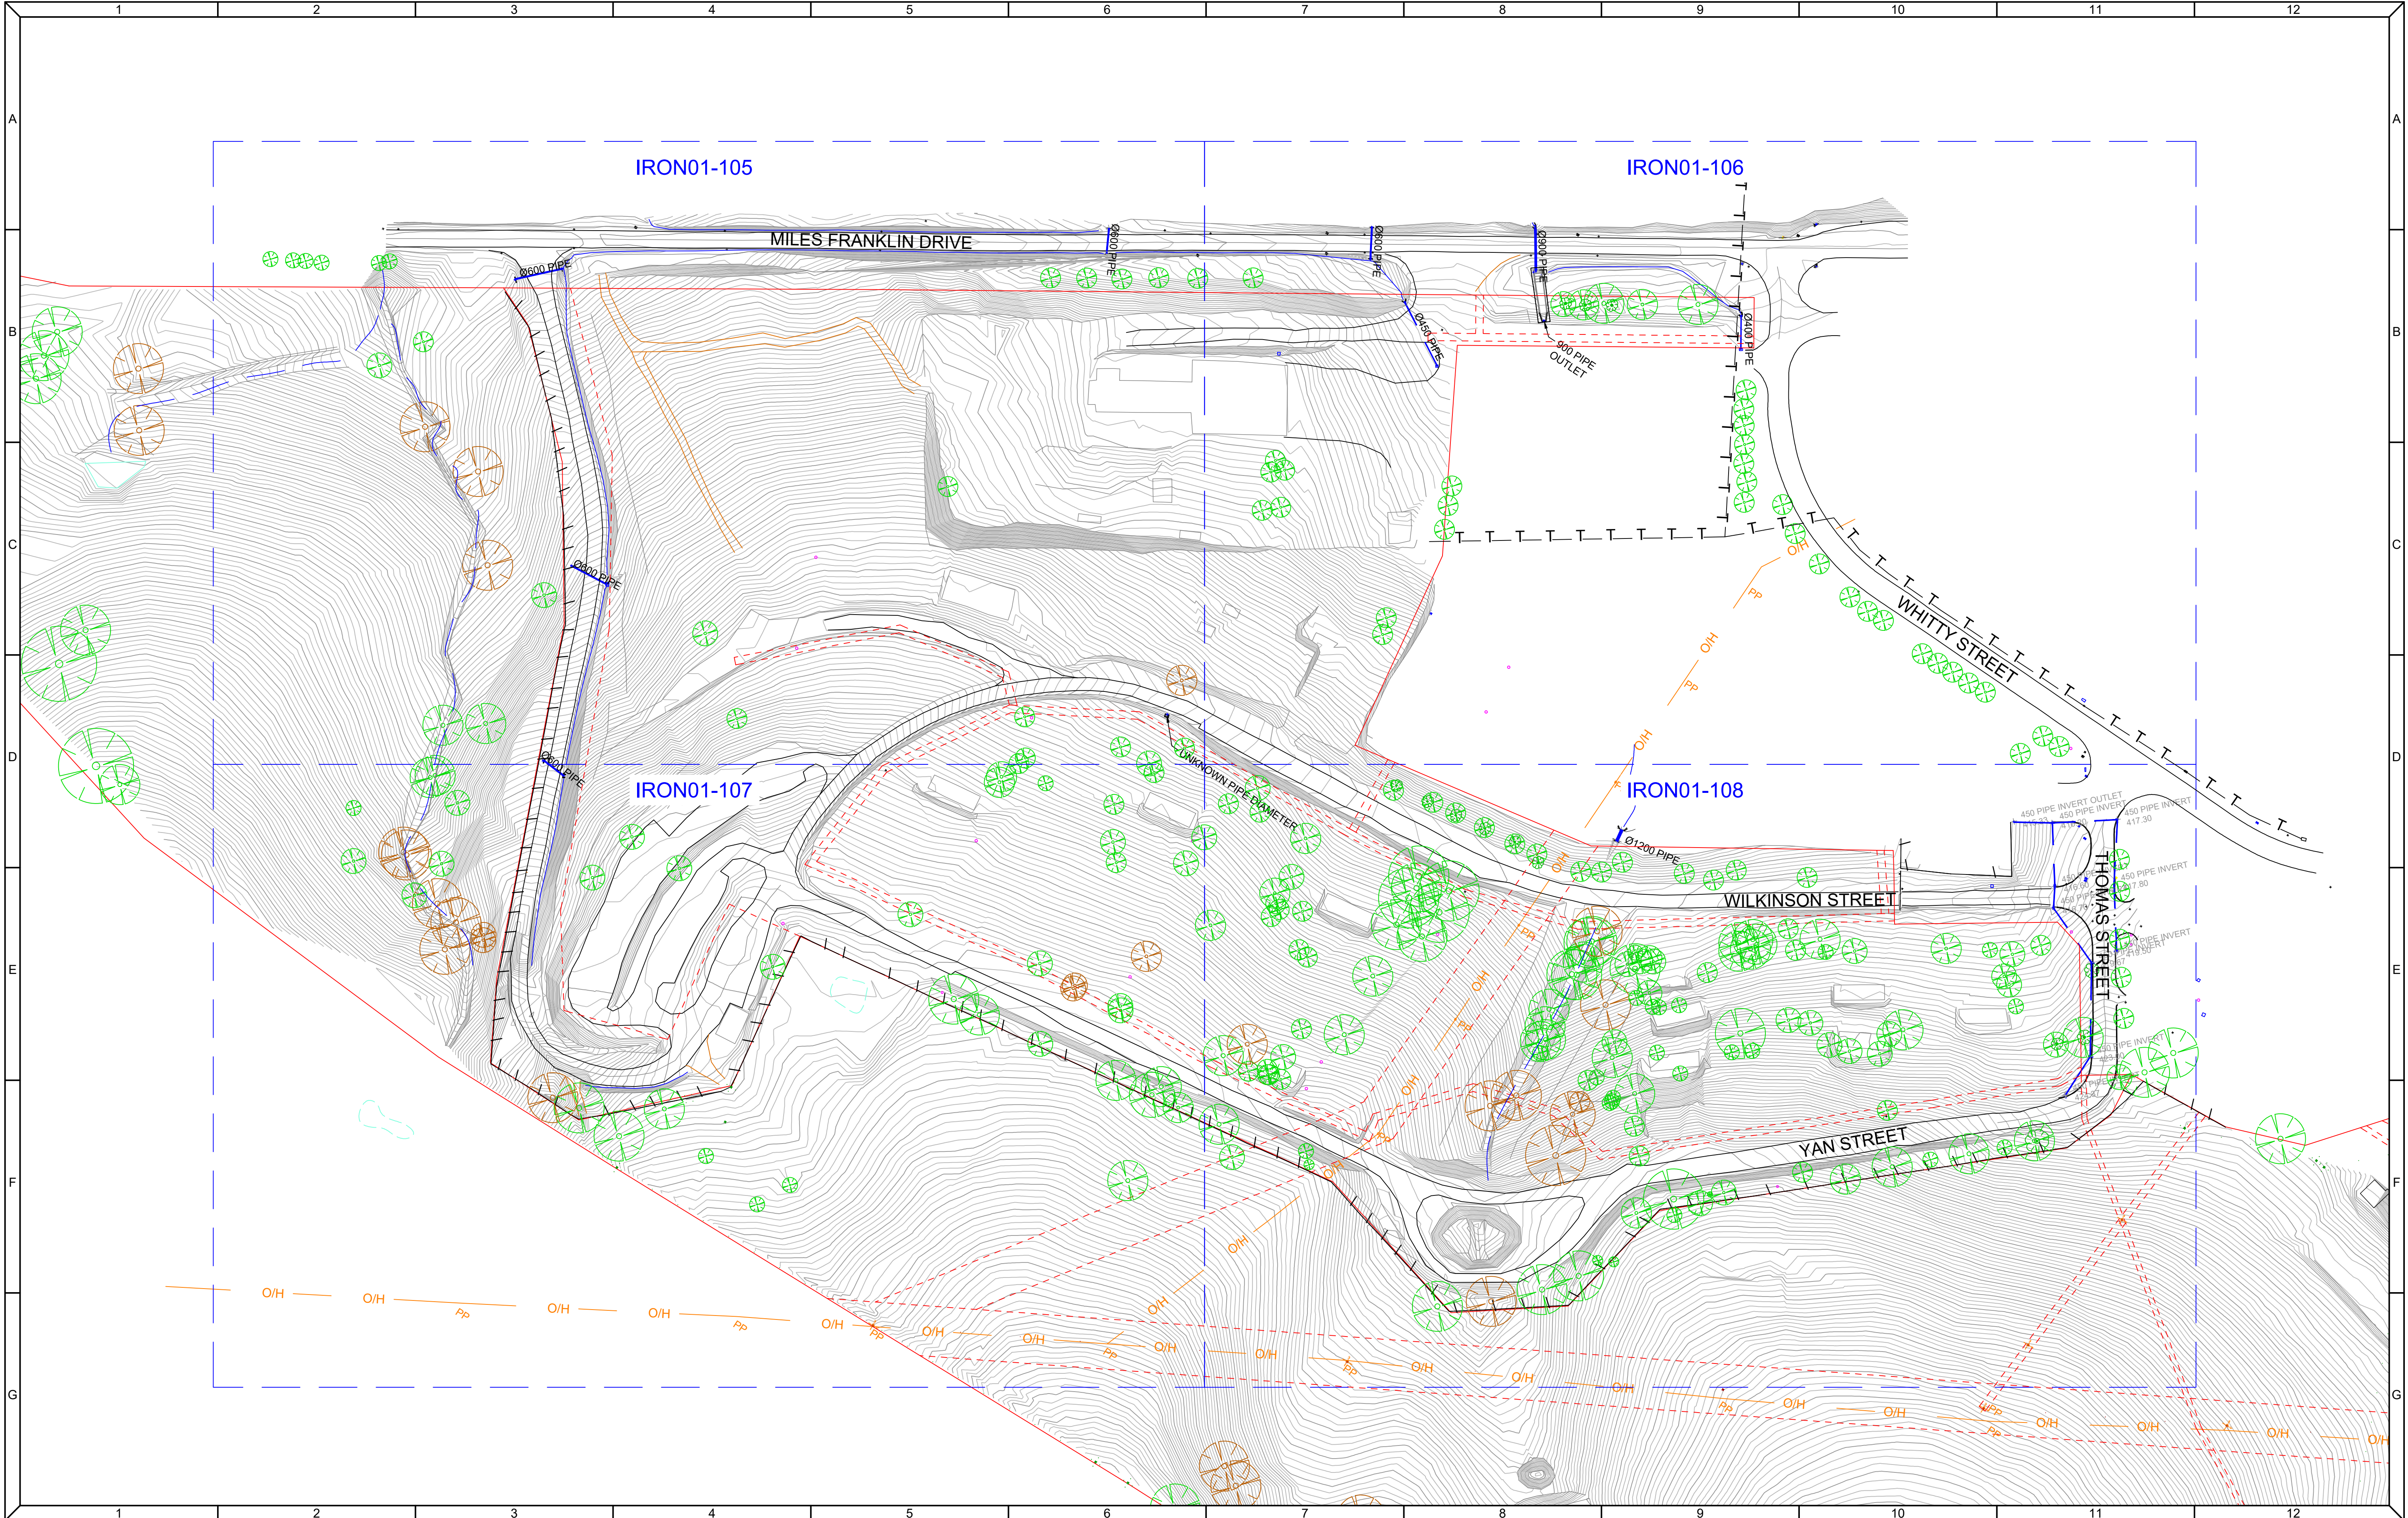

REVISIONS					
REV	DETAILS	DRN	CHK	APP	DATE
A	ISSUED FOR REVIEW	TG	JP	SP	29/03/23

NOTES:
CONTOUR INTERVAL 0.250m

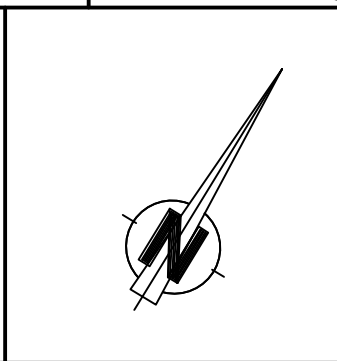



Foresight


9/2 STAR ROAD BRIGHT VIC 3741
email : info@foresightengineering.com.au

Phone: 03 5755 5175
A.B.N. 32 619 099 142 © 2020

DESIGNED	FES	15/03/23
DRAWN	TG	25/03/23
CHECKED	JP	28/03/23
APPROVED		


PROJECT No. IRON01	
DRAWING No. IRON01-104	
DATUM AHD	GRID MGA 2020 (55)

IRONSTONE DEVELOPMENT GROUP	
TALBINGO MASTER PLAN	
FEATURE SURVEY	
PAGE LAYOUT	

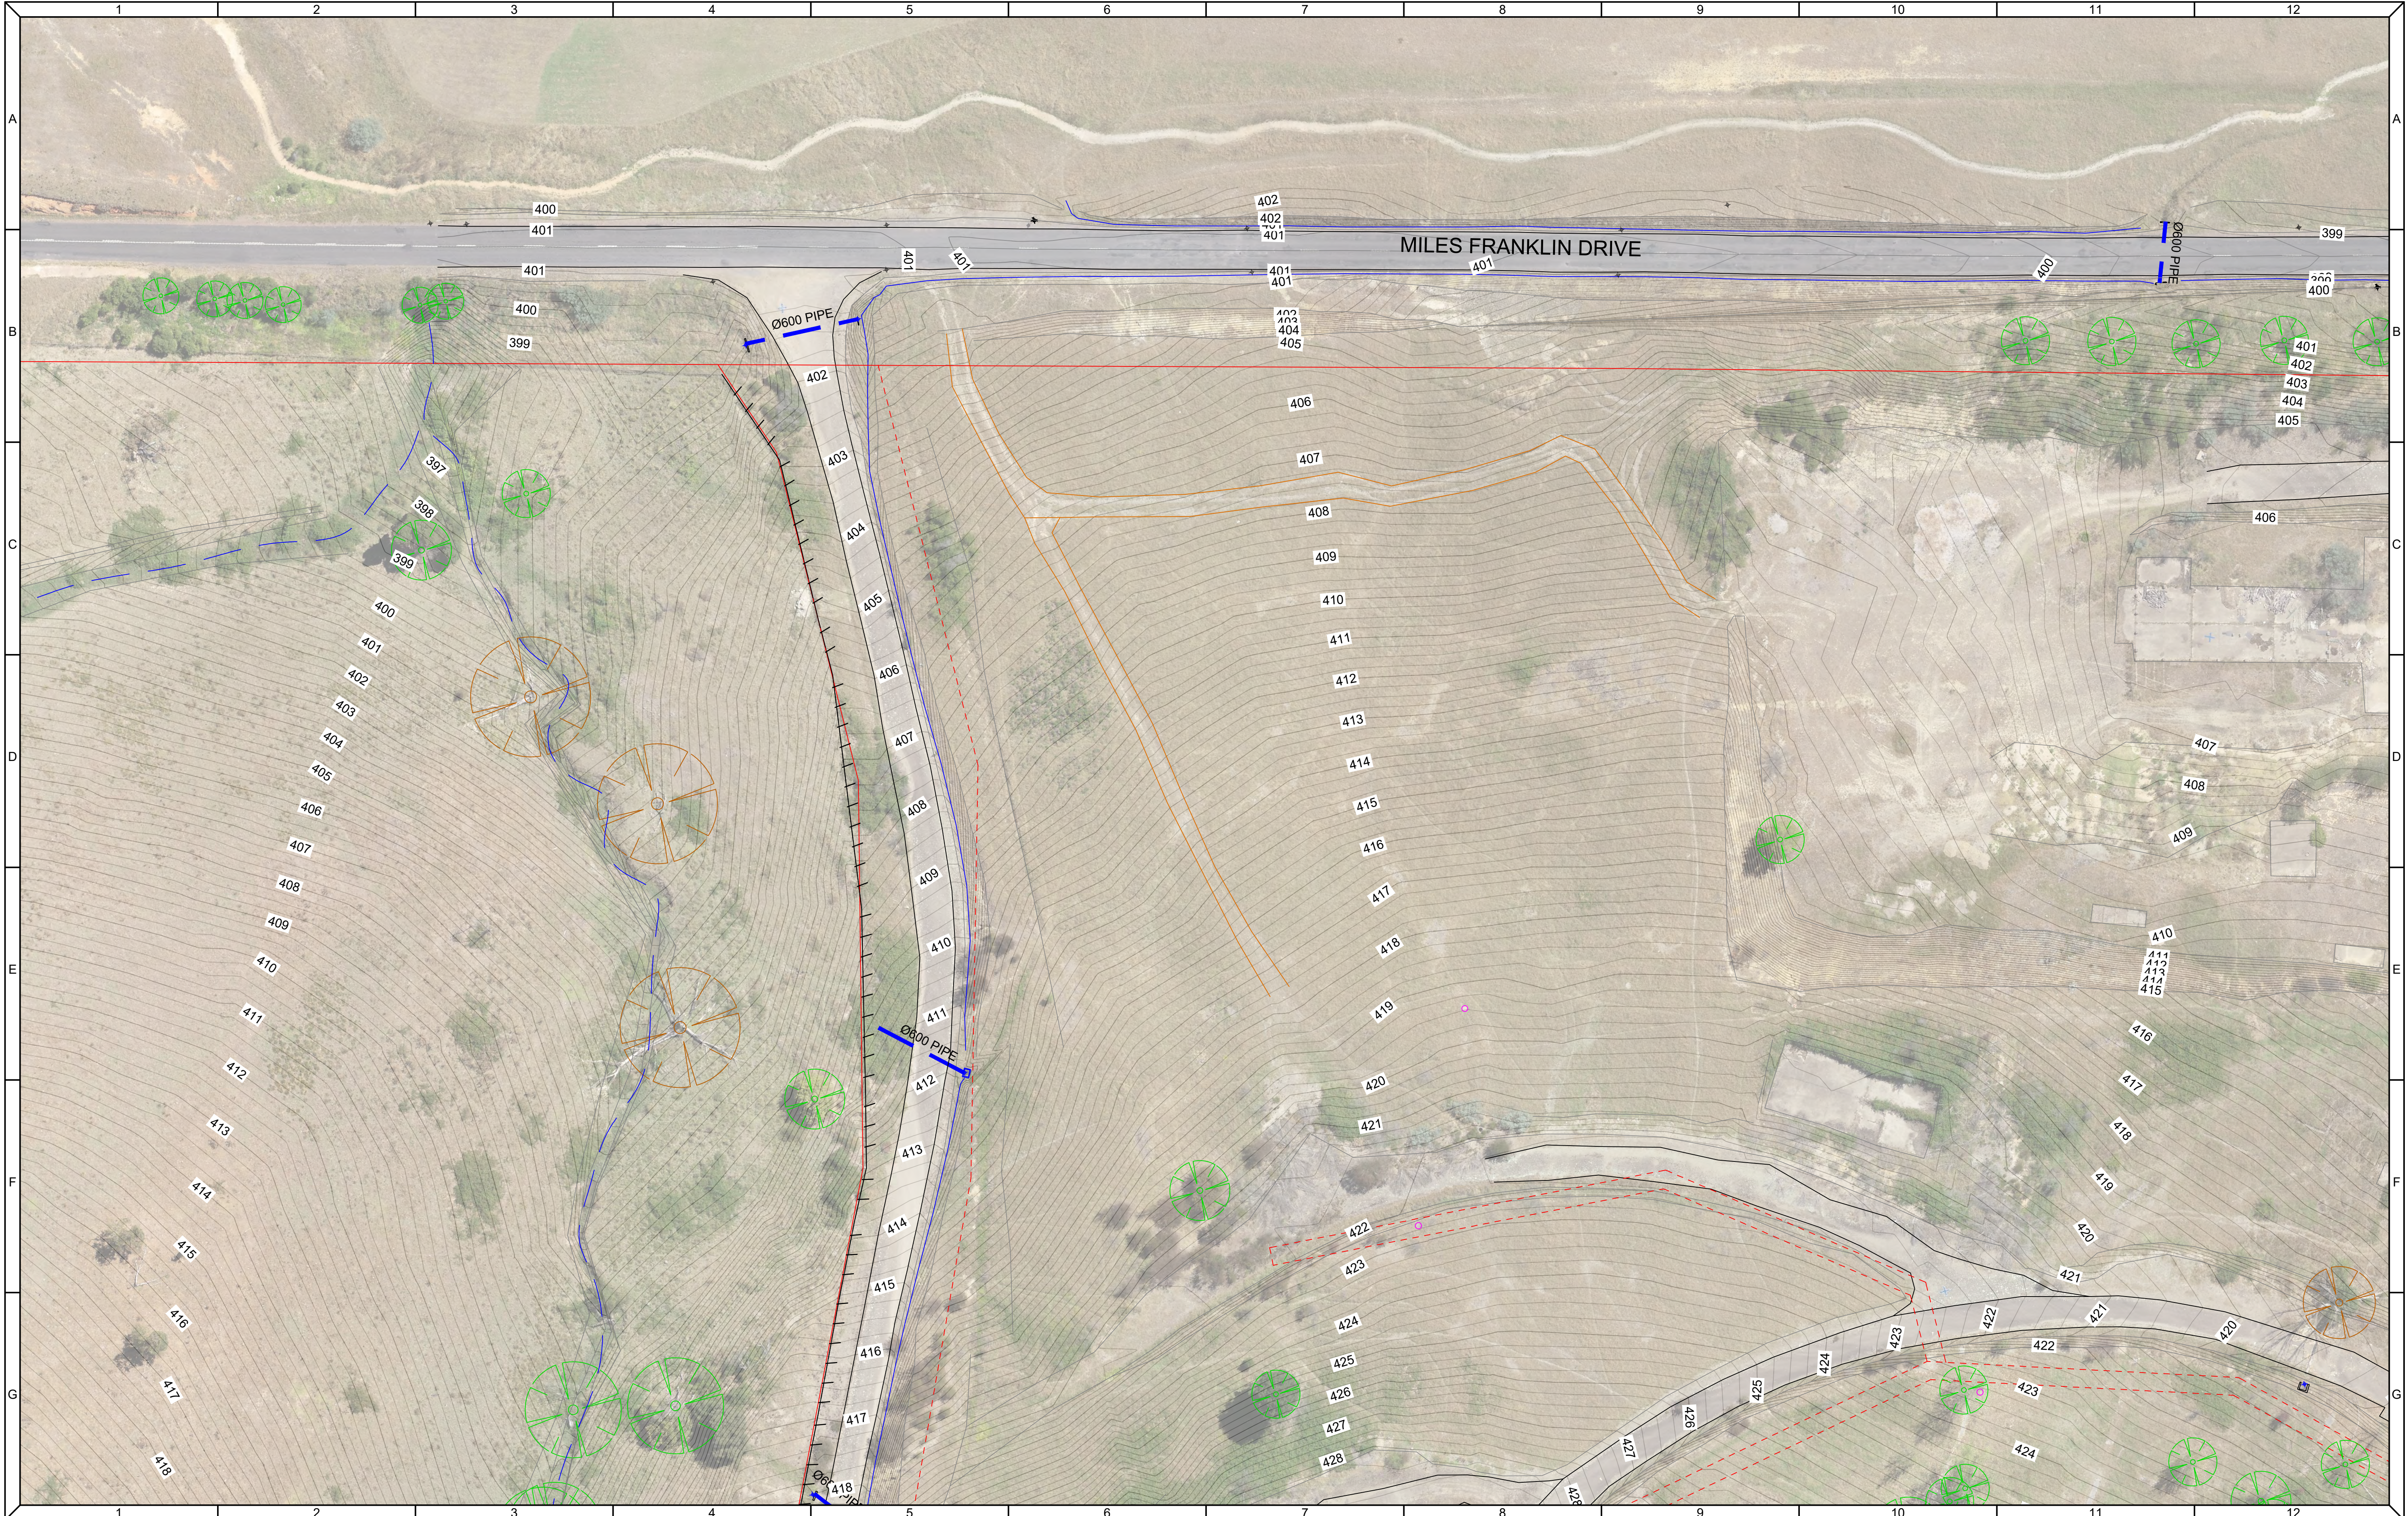

REVISIONS				
REV	DETAILS	DRN	CHK	APP
A	ISSUED FOR REVIEW	TG	JP	SP

NOTES:
CONTOUR INTERVAL 0.250m

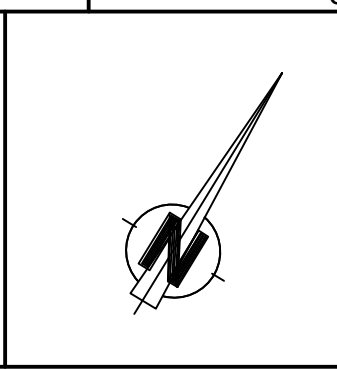




Foresight

9/2 STAR ROAD BRIGHT VIC 3741
email : info@foresightengineering.com.au

Phone: 03 5755 5175
A.B.N. 32 619 099 142 © 2020

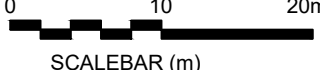DESIGNED	FES	15/03/23
DRAWN	TG	25/03/23
CHECKED	JP	28/03/23
APPROVED		
1:500 (A1)		
1:1000 (A3)		


PROJECT No. IRON01	
DRAWING No. IRON01-105	
DATUM AHD	GRID MGA 2020 (55)

IRONSTONE DEVELOPMENT GROUP
TALBINGO MASTER PLAN
FEATURE SURVEY
EXISTING CONDITIONS - ENLARGEMENT



REVISIONS					
REV	DETAILS	DRN	CHK	APP	DATE
A	ISSUED FOR REVIEW	TG	JP	SP	29/03/23

NOTES:
CONTOUR INTERVAL 0.250m

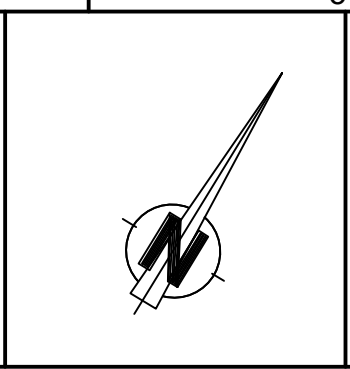




Foresight

9/2 STAR ROAD BRIGHT VIC 3741
email : info@foresightengineering.com.au

Phone: 03 5755 5175
A.B.N. 32 619 099 142 © 2020

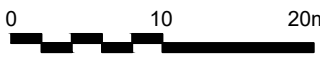DESIGNED	FES	15/03/23
DRAWN	TG	25/03/23
CHECKED	JP	28/03/23
APPROVED		
1:500 (A1)		
1:1000 (A3)		


PROJECT No. IRON01	
DRAWING No. IRON01-106	
DATUM AHD	GRID MGA 2020 (55)

IRONSTONE DEVELOPMENT GROUP
TALBINGO MASTER PLAN
FEATURE SURVEY
EXISTING CONDITIONS - ENLARGEMENT



REVISIONS					
REV	DETAILS	DRN	CHK	APP	DATE
A	ISSUED FOR REVIEW	TG	JP	SP	29/03/23

NOTES:
CONTOUR INTERVAL 0.250m

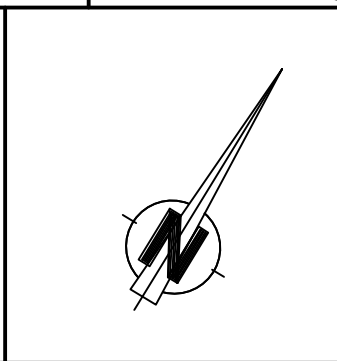



Foresight

9/2 STAR ROAD BRIGHT VIC 3741
email : info@foresightengineering.com.au

Phone: 03 5755 5175
A.B.N. 32 619 099 142 © 2020

DESIGNED	FES	15/03/23
DRAWN	TG	25/03/23
CHECKED	JP	28/03/23
APPROVED		
1:500 (A1)	0 10 20m	
1:1000 (A3)	SCALEBAR (m)	

PROJECT No. IRON01	
DRAWING No. IRON01-107	
DATUM AHD	GRID MGA 2020 (55)

IRONSTONE DEVELOPMENT GROUP

TALBINGO MASTER PLAN

FEATURE SURVEY


EXISTING CONDITIONS - ENLARGEMENT



REVISIONS					
REV	DETAILS	DRN	CHK	APP	DATE
A	ISSUED FOR REVIEW	TG	JP	SP	29/03/23

NOTES:

CONTOUR INTERVAL 0.250m

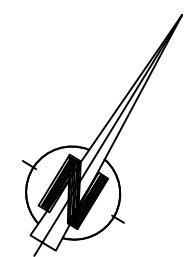

 **Foresight**
9/2 STAR ROAD BRIGHT VIC 3741
email : info@foresightengineering.com.au
Phone: 03 5755 5175
A.B.N. 32 619 099 142 © 2020

DESIGNED	FES	15/03/23
DRAWN	TG	25/03/23
CHECKED	JP	28/03/23
APPROVED		
1:500 (A1) 1:1000 (A3)		 SCALEBAR (m)

PROJECT No. IRON01	
DRAWING No. IRON01-108	
DATUM AHD	GRID MGA 2020 (55)

IRONSTONE DEVELOPMENT GROUP
TALBINGO MASTER PLAN
FEATURE SURVEY
EXISTING CONDITIONS - ENLARGEMENT