

M.	DA Amendment	30/04/24	Mark I
L.	DA Amendment	15/12/23	Mark I
H.	DA Amendment	23/06/23	Mark I
Rev	Description	Date	By

URBAN LINK

Business Address: Level 10, 11-15 Deane Street, Burwood NSW 2134
Postal Address: PO BOX 2223 Burwood North NSW 2134
Phone Number: +61 29745 2014


Nominated Architects:
Ziad Boumelhem Reg no 8008
Georges Jreije Reg no 10993

Checked/Approved 

Scale
1:250 @ A1 Sheet Size

Project Number **2021-073**
 Status

Notes
 1. CONTRACTOR MUST VERIFY ALL DIMENSIONS ON SITE BEFORE COMMENCING WORK OR PREPARING SHOP DRAWINGS.
 2. DO NOT SCALE DRAWINGS.
 3. CONTRACTOR TO CHECK UNDERGROUND SERVICES BEFORE COMMENCING WORKS BY CONTACTING DIAL BEFORE YOU DIG. IF DIAL BEFORE YOU DIG INFORMATION IS PROVIDED WITH THIS DOCUMENTATION IT SHALL BE ASSUMED NOT TO BE CURRENT AND CONTRACTOR SHALL MAKE THEIR OWN ENQUIRES.

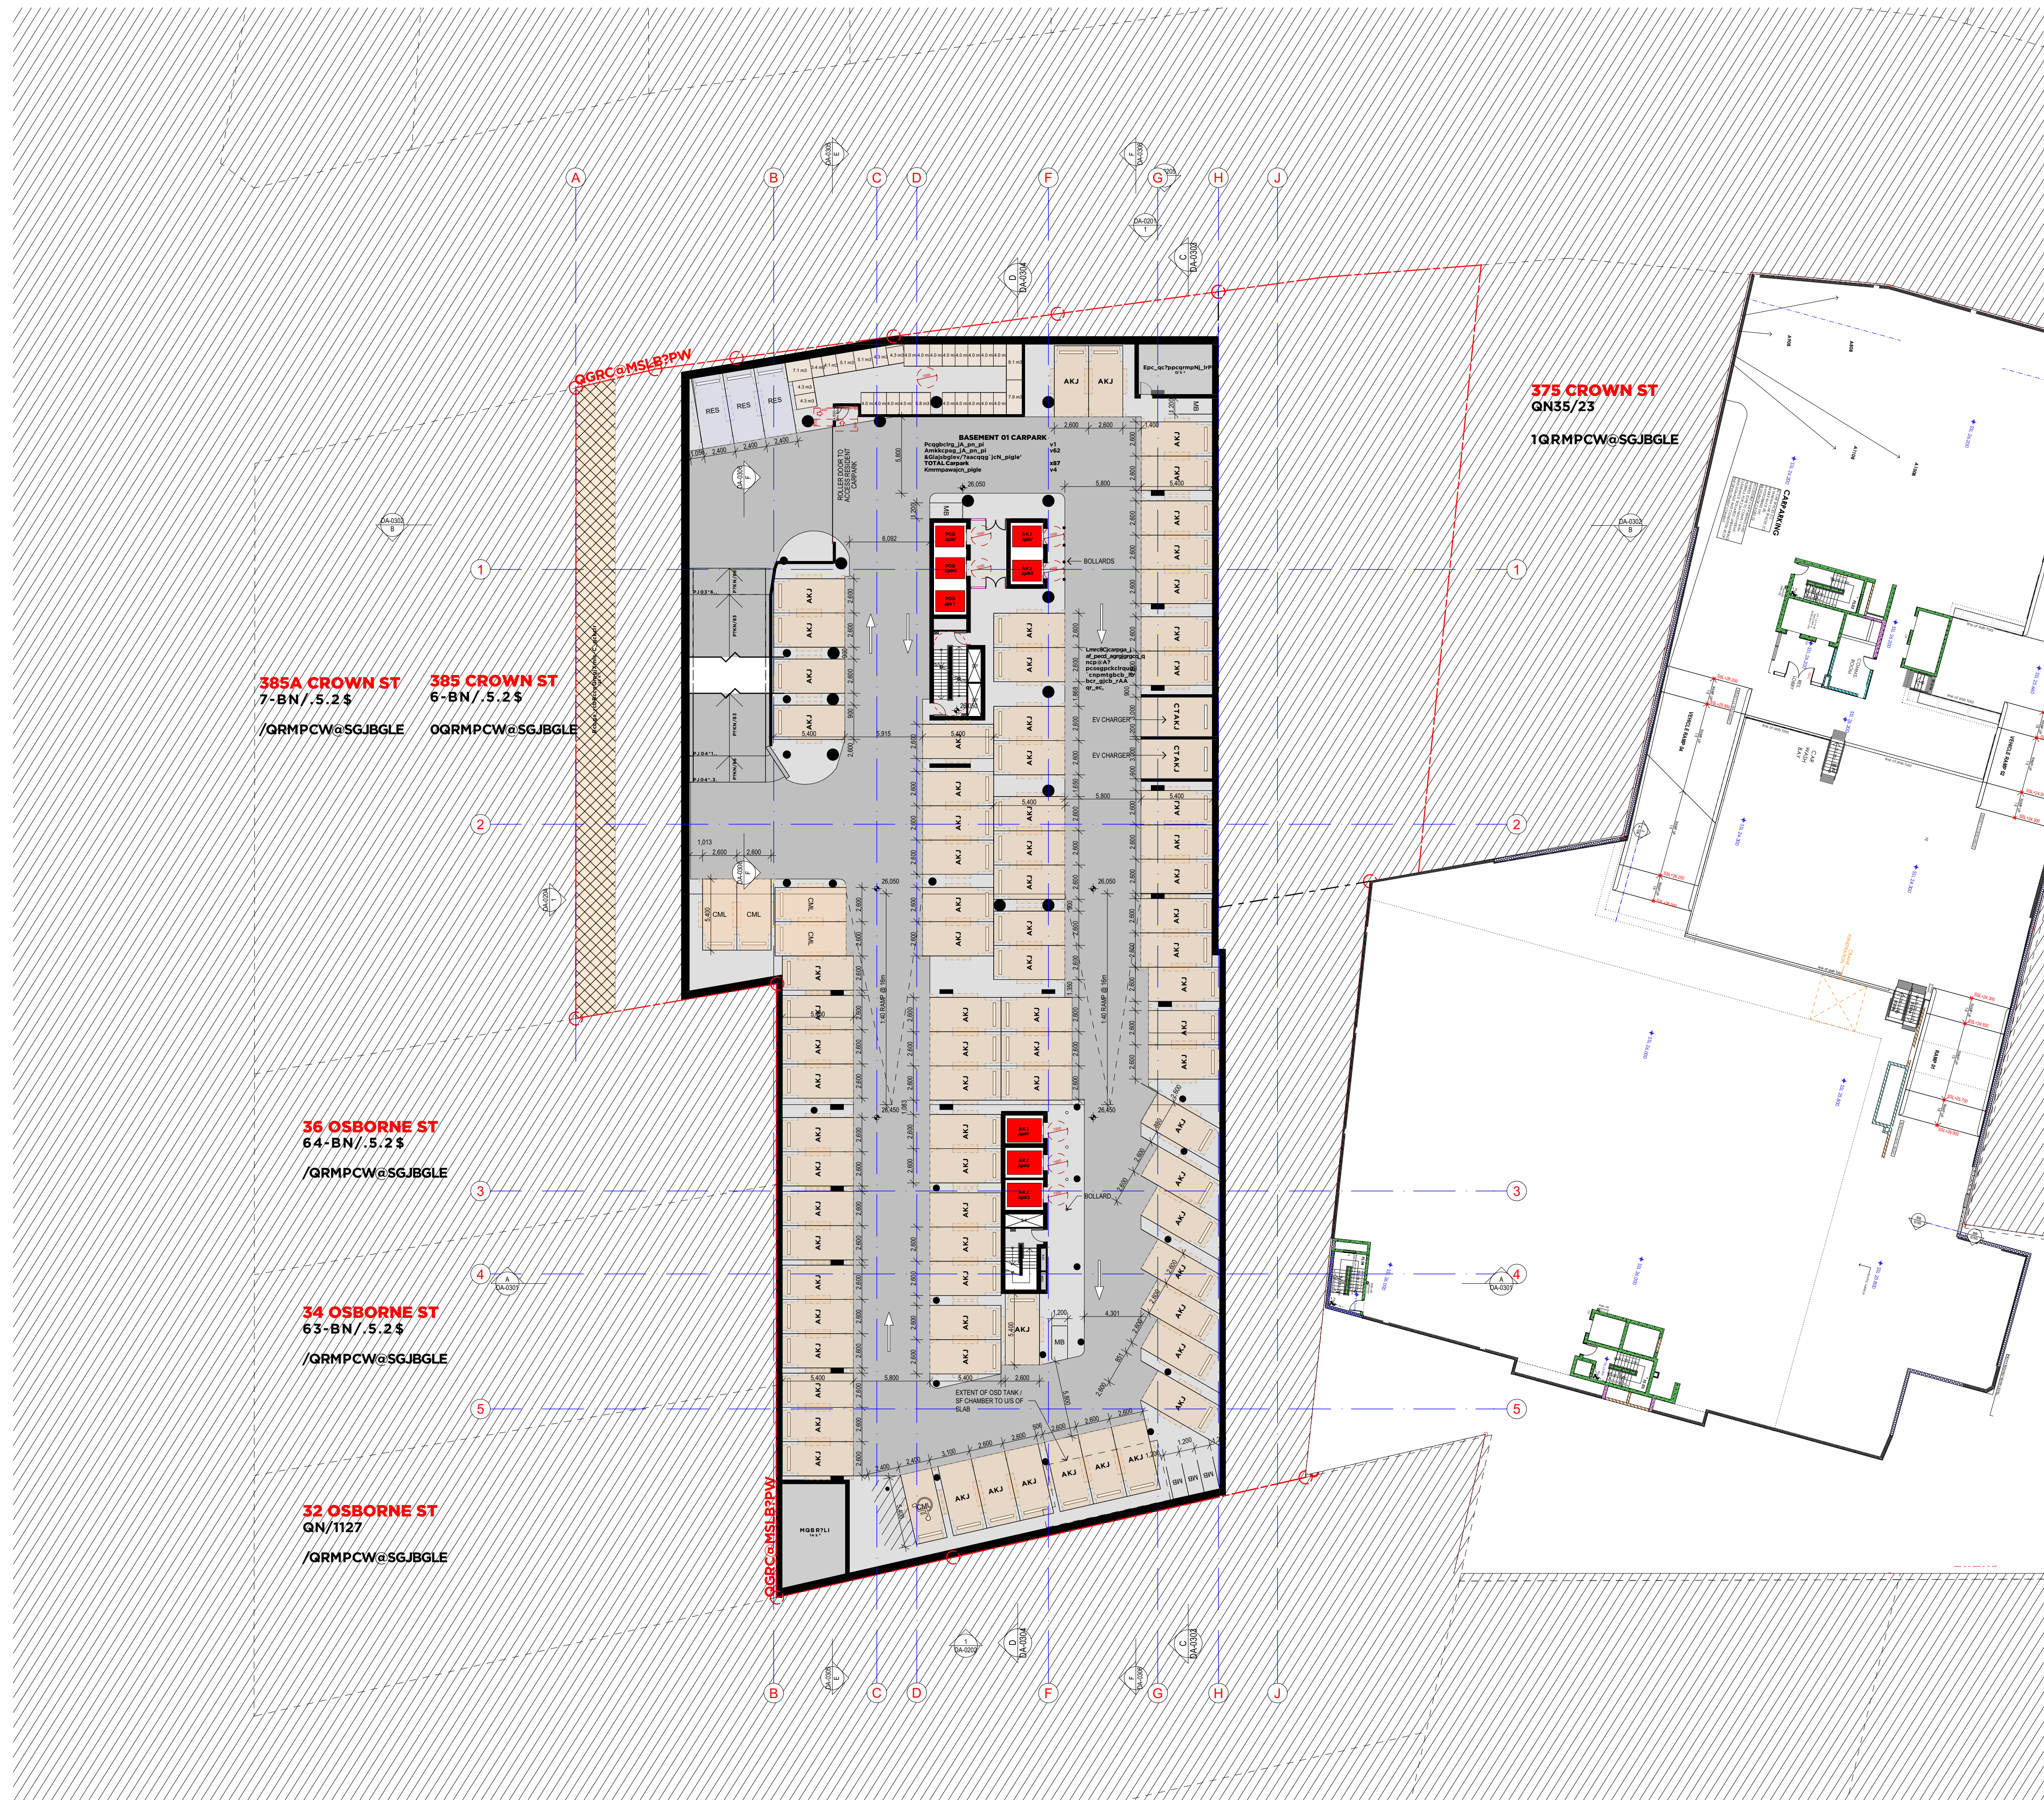

M.	DA Amendment	30/04/24	Mark I
L.	DA Amendment	15/12/23	Mark I
K.	DA Amendment	31/10/23	Mark I
H.	DA Amendment	23/06/23	Mark I
F.	Issue for Development Application	26/05/2022	Jed Li
E.	Issue for Coordination	20/05/2022	Jed Li
D.	Issue for Coordination	18/05/2022	Jed Li
C.	Issue for Coordination	26/04/2022	Jed Li
B.	Issue for Coordination	17/03/2022	Jed Li
A.	Issue for Information		Jed Li

Rev Description Date By

Project
 4-8 PARKINSON STREET & 377-383 CROWN STREET
 WOLLONGONG
 NSW, AUSTRALIA

URBAN LINK

Business Address: Level 10, 11-15 Deane Street, Burwood NSW 2134

Postal Address: PO BOX 2223 Burwood North NSW 2134

Phone Number: +61 29745 2014

Nominated Architects:

Ziad Boumelhem Reg no 8008

Georges Jreije Reg no 10993

Drawing Title

FLOOR PLANS
BASEMENT 01

Checked/Approved

JMc

Scale

1:250 @A1 Sheet Size

Project Number

2021-073

Status


Issue For Development Application

Drawing Number

Revision

DA-0102 M.

NOTE: ELECTRICAL CHARGE FACILITIES AS PER BCA REQUIREMENTS WILL BE PROVIDED AND DETAILED AT CC STAGE.

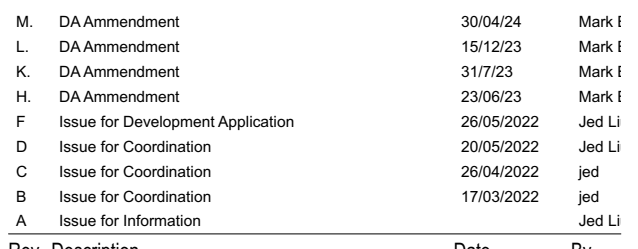

URBAN LINK

Business Address: Level 10, 11-15 Deane Street, Burwood NSW 2134
Postal Address: PO BOX 2223 Burwood North NSW 2134
Phone Number: +61 29745 2014

Nominated Architects:
Ziad Boumelhem Reg no 8008
Georges Jreije Reg no 10993

Checked/Approved
JMc

Scale
1:250 @ A1 Sheet Size



M.	DA Ammendment	30/04/24	Mark I
L.	DA Ammendment	15/12/23	Mark I
H.	DA Ammendment	23/06/23	Mark I
F	Issue for Development Application	26/05/2022	Jed Li
D	Issue for Coordination	20/05/2022	Jed Li
C	Issue for Coordination	26/04/2022	jed
B	Issue for Coordination	17/03/2022	jed
A	Issue for Information		Jed Li


URBAN LINK

Business Address: Level 10, 11-15 Deane Street, Burwood NSW 2134
Postal Address: PO BOX 2223 Burwood North NSW 2134
Phone Number: +61 29745 2014

Nominated Architects:
Ziad Boumelhem Reg no 8008
Georges Jreije Reg no 10993

Checked/Approved
JMc

Scale
1:250 @A1 Sheet Size

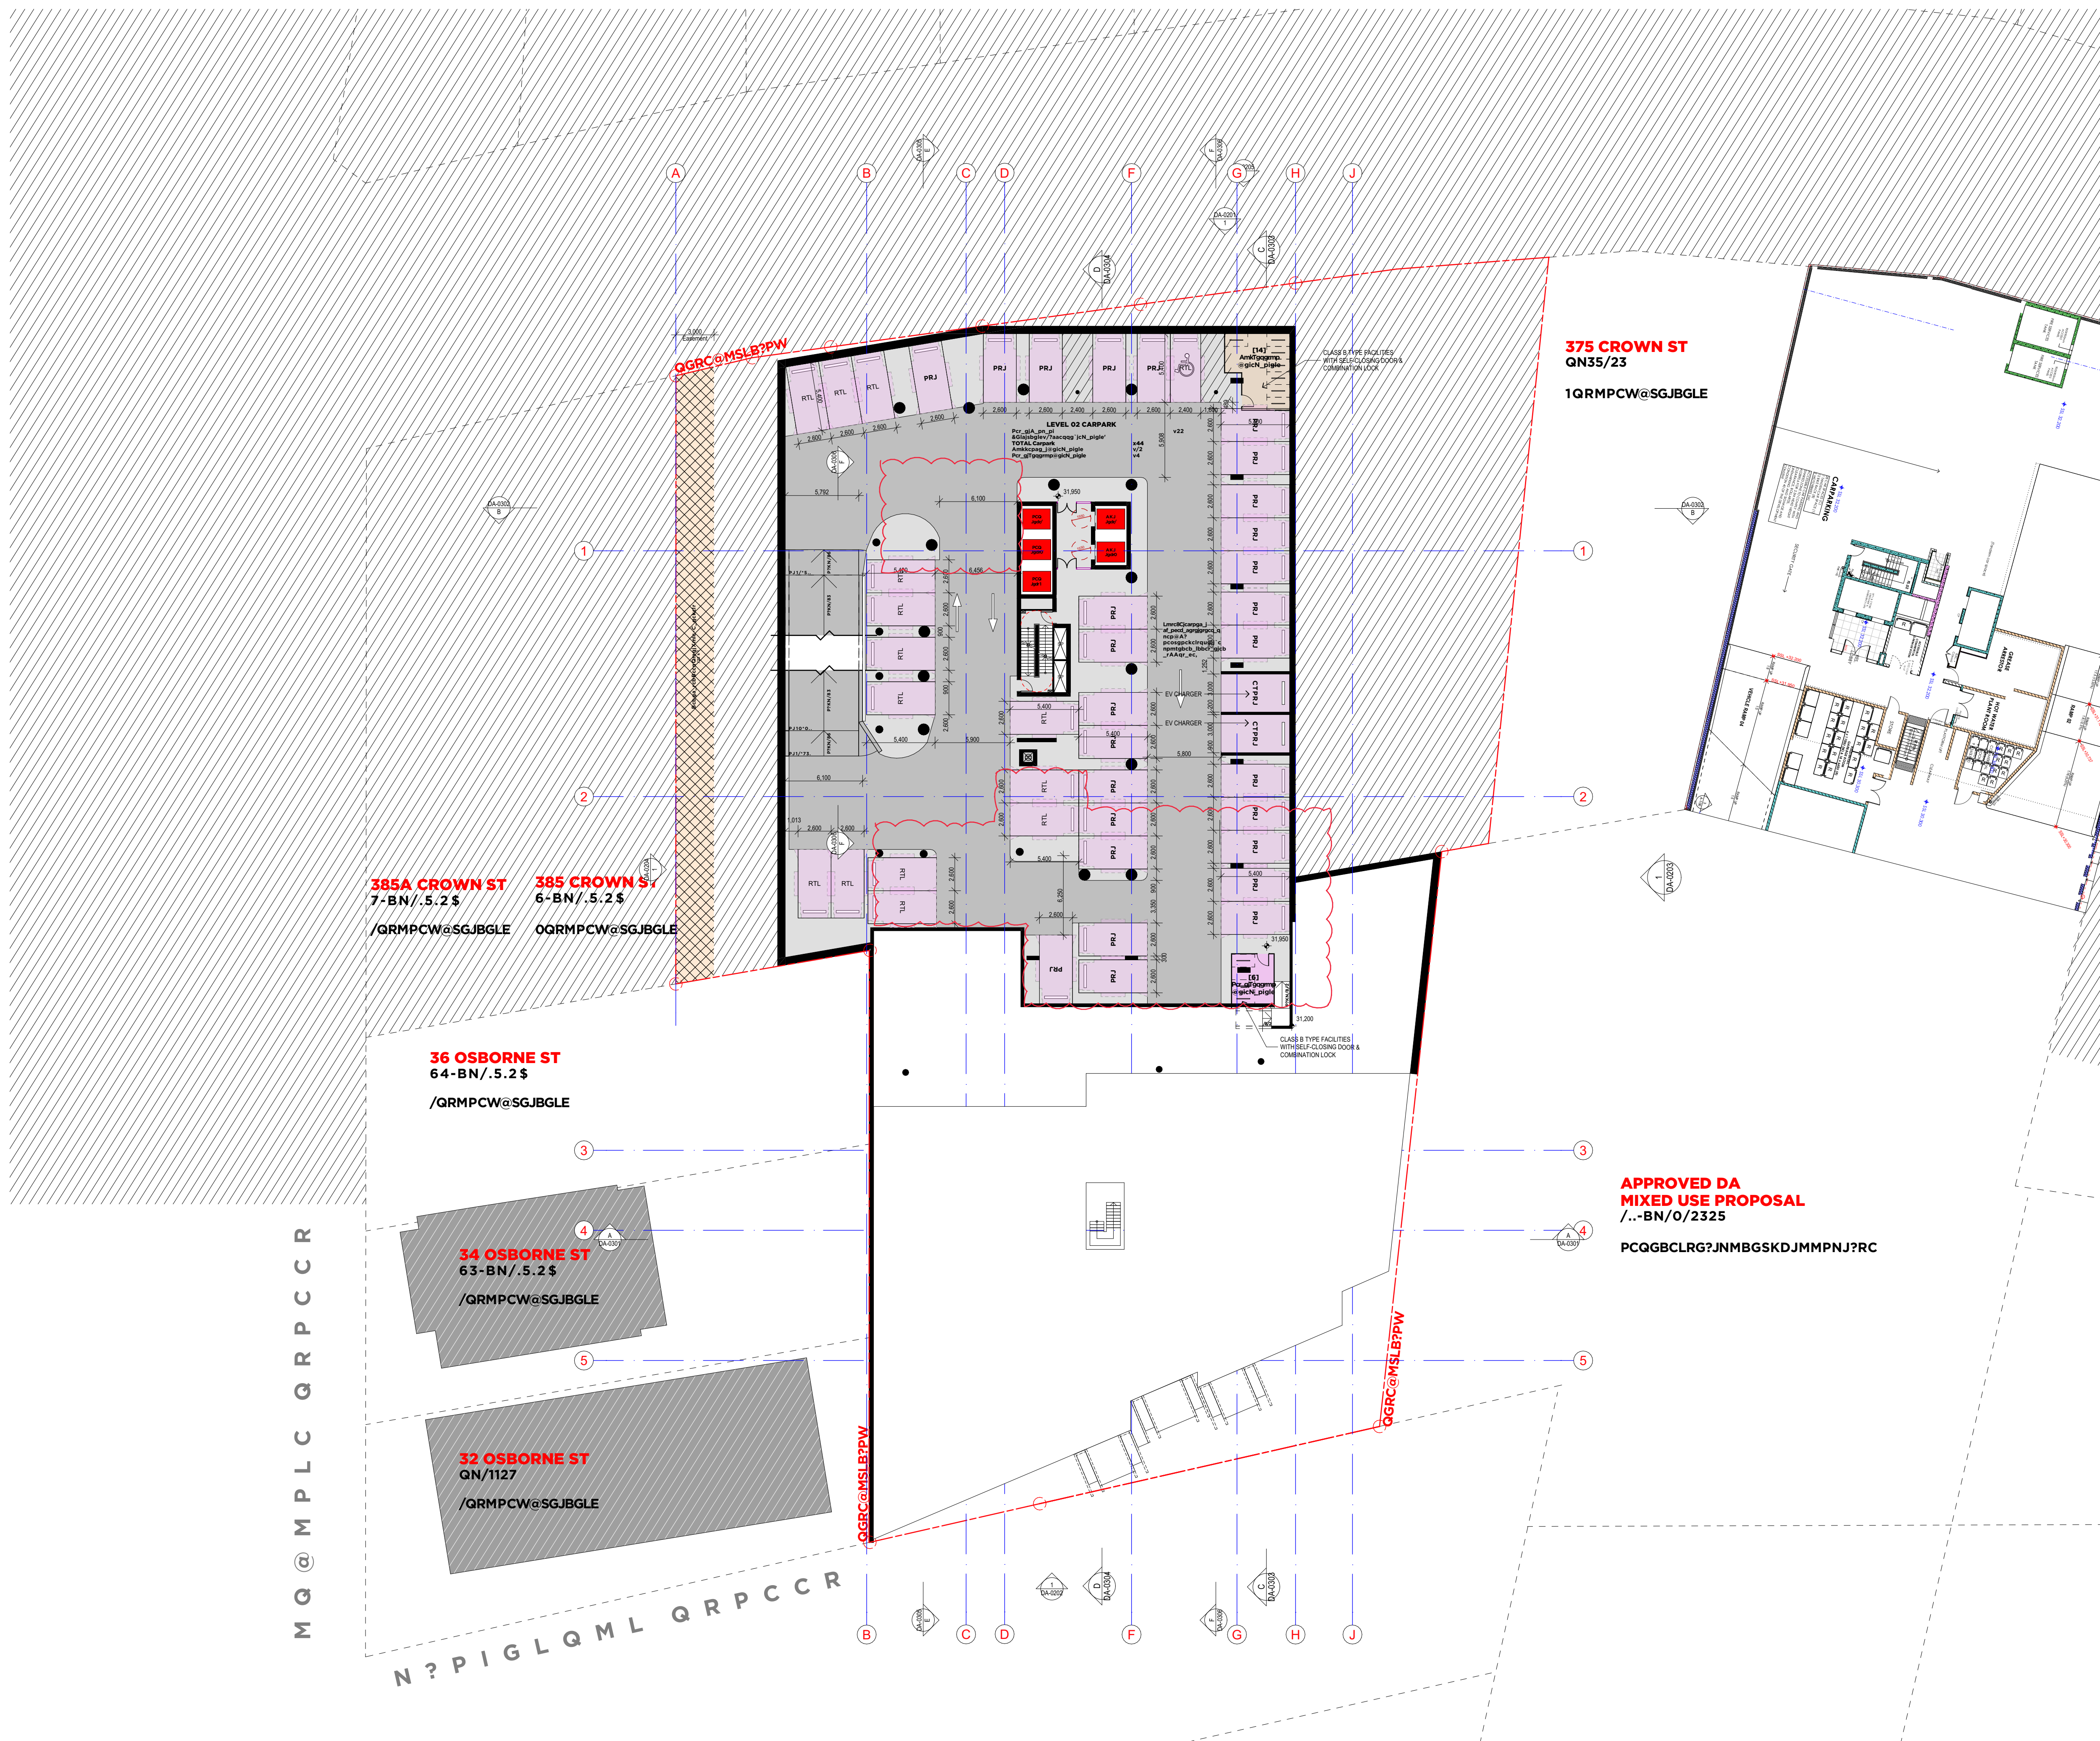



YOU DIG
www.1100.com.au

POTENTIAL RETAIL FLOOR
PLATE SUBDIVISION

POTENTIAL RETAIL FLOOR
PLATE SUBDIVISION

M.	DA Amendment	30/04/24	Mark I
L.	DA Amendment	15/12/23	Mark I
H.	DA Amendment	23/06/23	Mark I
F	Issue for Development Application	26/05/2022	Jed Li
D	Issue for Coordination	20/05/2022	Jed Li
C	Issue for Coordination	26/04/2022	jed
B	Issue for Coordination	17/03/2022	jed
A	Issue for Information		Jed Li

Project
4-8 PARKINSON STREET & 377-383
CROWN STREET
WOLLONGONG
NSW, AUSTRALIA

URBAN LINK

Business Address: Level 10, 11-15 Deane Street, Burwood NSW 2134
Postal Address: PO BOX 2223 Burwood North NSW 2134
Phone Number: +61 29745 2014

Nominated Architects:
Ziad Boumelhem Reg no 8008
Georges Jreije Reg no 10993

Drawing Title
FLOOR PLANS
LEVEL 03

Checked/Approved
JMc

Scale
1:250 @A1 Sheet Size



Project Number **2021-073**
 Drawing Number Revision **DA-0105 M.**
 Status
Issue For Development Application


IT DA 4.8 Firefox 32.383 Core 32.0.0.0 05 PM

Notes
1. CONTRACTOR MUST VERIFY ALL DIMENSIONS ON SITE BEFORE COMMENCING WORK OR PREPARING SHOP DRAWINGS.
2. DO NOT SCALE DRAWINGS.
3. CONTRACTOR TO CHECK UNDERGROUND SERVICES BEFORE COMMENCING WORKS BY CONTACTING DIAL BEFORE YOU DIG. IF DIAL BEFORE YOU DIG INFORMATION IS PROVIDED WITH THIS DOCUMENTATION IT SHALL BE ASSUMED NOT TO BE CURRENT AND CONTRACTOR SHALL MAKE THEIR OWN ENQUIRES.



LEGEND

POTENTIAL RETAIL FLOOR PLATE SUBDIVISION

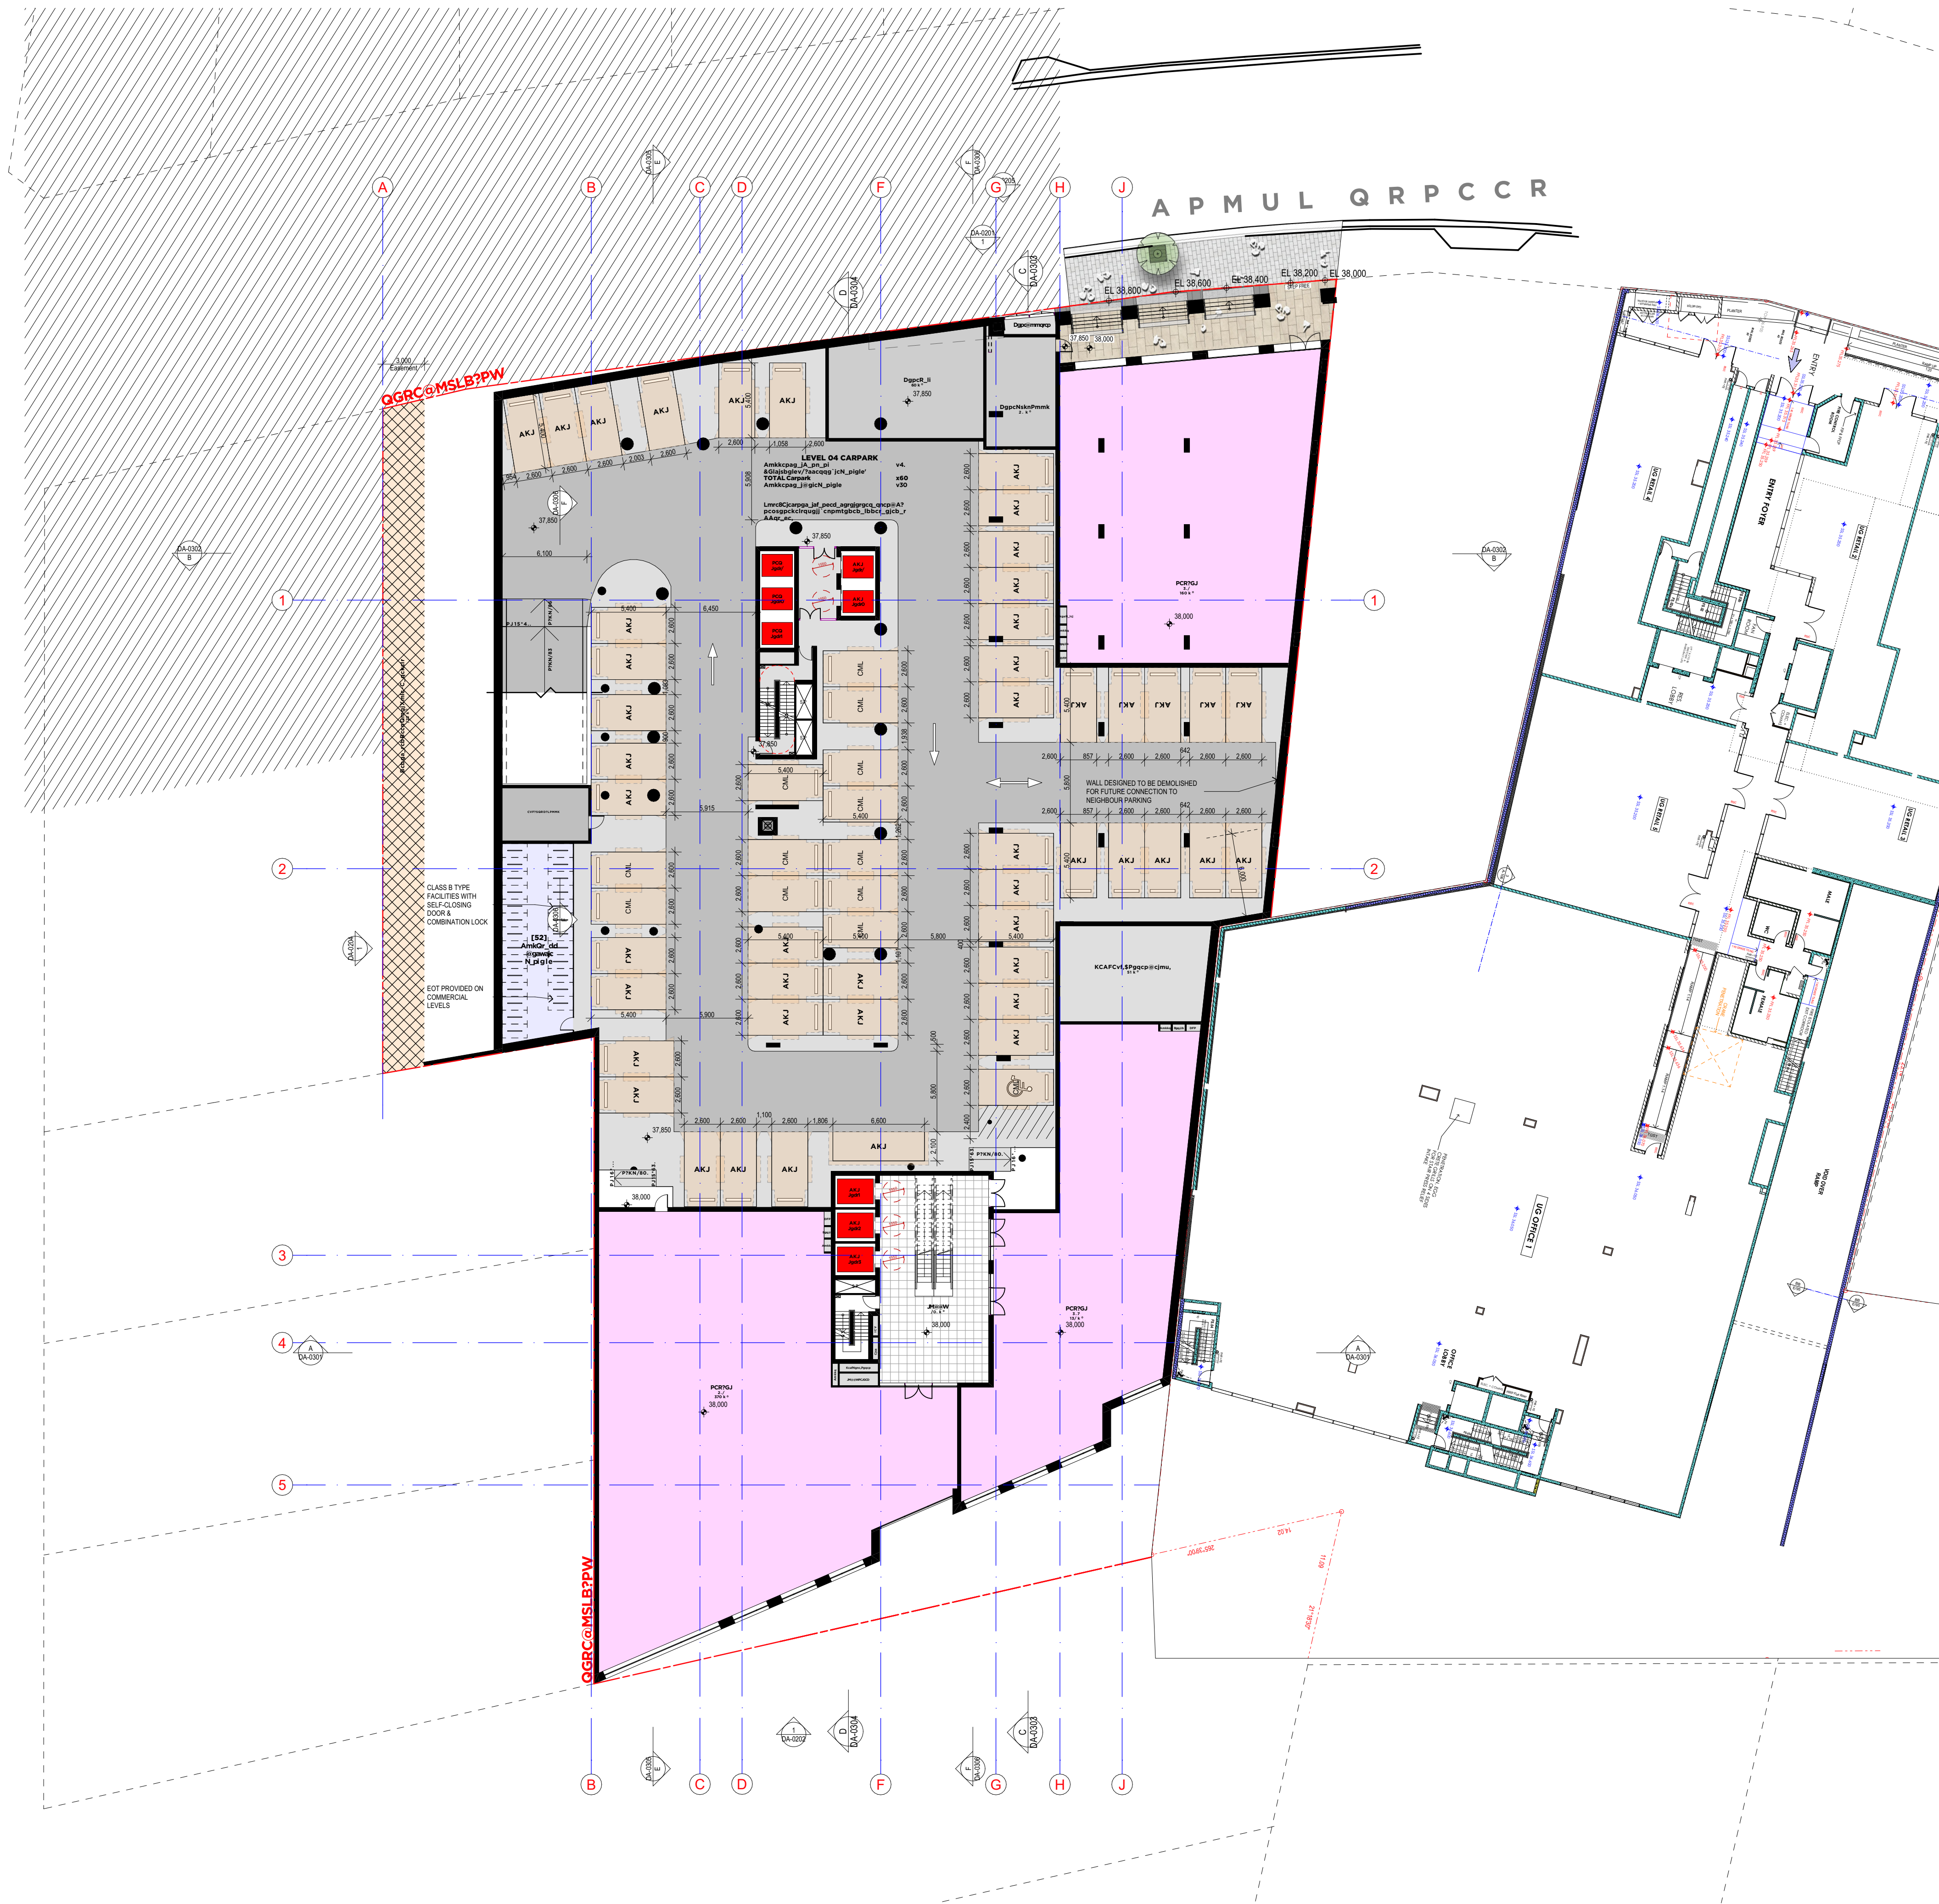

M.	DA Amendment	30/04/24	Mark I
L.	DA Amendment	15/12/23	Mark I
H.	DA Amendment	23/06/23	Mark I
F.	Issue for Development Application	26/05/2022	Jed LI
D.	Issue for Coordination	20/05/2022	Jed LI
C.	Issue for Coordination	26/04/2022	Jed
B.	Issue for Coordination	17/03/2022	Jed LI
A.	Issue for Information		Jed LI

Project
4-8 PARKINSON STREET & 377-383 CROWN STREET
WOLLONGONG
NSW, AUSTRALIA

URBAN LINK

Business Address: Level 10, 11-15 Deane Street, Burwood NSW 2134
Postal Address: PO BOX 2223 Burwood North NSW 2134
Phone Number: +61 29745 2014
Nominated Architects:
Ziad Boumelhem Reg no 8008
Georges Jreije Reg no 10993

Drawing Title
FLOOR PLANS
LEVEL 04

Checked/Approved
JMc
Scale
1:250 @A1 Sheet Size

Project Number
2021-073
Status
Issue For Development Application

Drawing Number Revision
DA-0106 M.



YOU DIG
www.1100.com.au

POTENTIAL RETAIL FLOOR
PLATE SUBDIVISION



Rev	Description	Date	By
-----	-------------	------	----

Project
4-8 PARKINSON STREET & 377-383
CROWN STREET
WOLLONGONG
NSW, AUSTRALIA

URBANLINK

Business Address: Level 10, 11-15 Deane Street, Burwood NSW 2134
Postal Address: PO BOX 2223 Burwood North NSW 2134
Phone Number: +61 29745 2014
Nominated Architects:
Ziad Boumelhem Reg no 8008
Georges Jreij Reg no 10993

Drawing Title
FLOOR PLANS
LEVEL 05

Checked/Approved
IMC

Scale
1:250 @A1 Sheet Size

Project Number
2021-073

Drawing Number Revision
DA-0107 L.


Issue For Development Application



YOU DIG
www.1100.com.au

 POTENTIAL LOBBY AREA

 POTENTIAL COMMERCIAL FLOOR PLATE SUBDIVISION

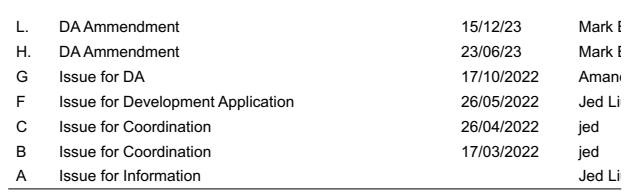

URBAN LINK

Business Address: Level 10, 11-15 Deane Street, Burwood NSW 2134
Postal Address: PO BOX 2223 Burwood North NSW 2134
Phone Number: +61 29745 2014

Nominated Architects:
Ziad Boumelhem Reg no 8008
Georges Jreije Reg no 10993

Checked/Approved
JMc


Scale
1:250 @A1 Sheet Size



Drawing Number Revision
DA-0108 L.

1. CONTRACTOR MUST VERIFY ALL DIMENSIONS ON SITE BEFORE COMMENCING WORK OR PREPARING SHOP DRAWINGS.
2. DO NOT SCALE DRAWINGS.
3. CONTRACTOR TO CHECK UNDERGROUND SERVICES BEFORE COMMENCING WORKS BY CONTACTING DIAL BEFORE YOU DIG. IF DIAL BEFORE YOU DIG INFORMATION IS PROVIDED WITH THIS DOCUMENTATION IT SHALL BE ASSUMED NOT TO BE CURRENT AND CONTRACTOR SHALL MAKE THEIR OWN ENQUIRES.

 POTENTIAL LOBBY AREA
 POTENTIAL COMMERCIAL FLOOR PLATE SUBDIVISION

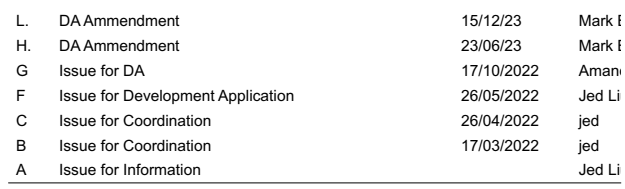

URBAN LINK

Business Address: Level 10, 11-15 Deane Street, Burwood NSW 2134
Postal Address: PO BOX 2223 Burwood North NSW 2134
Phone Number: +61 29745 2014
Nominated Architects:
Ziad Boumelhem Reg no 8008
Georges Jreijem Reg no 10993


Checked/Approved
JMc

Scale
1:250 @A1 Sheet Size



Project Number **2021-073** Drawing Number Revision **DA-0109 L.**
Status
Issue For Development Application

 POTENTIAL LOBBY AREA
 POTENTIAL COMMERCIAL FLOOR PLATE SUBDIVISION

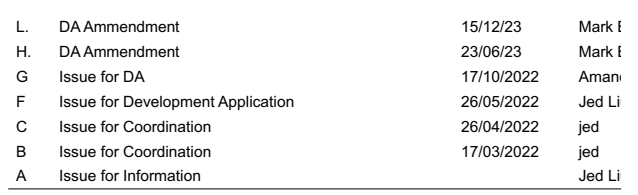

URBAN LINK

Business Address: Level 10, 11-15 Deane Street, Burwood NSW 2134
Postal Address: PO BOX 2223 Burwood North NSW 2134
Phone Number: +61 29745 2014

Nominated Architects:
Ziad Boumelhem Reg no 8008
Georges Jreije Reg no 10993

Checked/Approved
JMc

Scale
1:250 @A1 Sheet Size



2014/07/06 04:48 Pacific Time by 329.383 Green by 3054002632 06 PM

1. CONTRACTOR MUST VERIFY ALL DIMENSIONS ON SITE BEFORE COMMENCING WORK OR PREPARING SHOP DRAWINGS.
2. DO NOT SCALE DRAWINGS.
3. CONTRACTOR TO CHECK UNDERGROUND SERVICES BEFORE COMMENCING WORKS BY CONTACTING DIAL BEFORE YOU DIG. IF DIAL BEFORE YOU DIG INFORMATION IS PROVIDED WITH THIS DOCUMENTATION IT SHALL BE ASSUMED NOT TO BE CURRENT AND CONTRACTOR SHALL MAKE THEIR OWN ENQUIRIES.

POTENTIAL LOBBY AREA
POTENTIAL COMMERCIAL
FLOOR PLATE SUBDIVISION



L	DA Amendment	15/12/23	Mark I
H	DA Amendment	23/06/23	Mark I
G	Issue for DA	17/10/2022	Aman
F	Issue for Development Application	26/05/2022	Jed Li
C	Issue for Coordination	26/04/2022	jed
B	Issue for Coordination	17/03/2022	jed
A	Issue for Information		Jed Li

Project
4-8 PARKINSON STREET & 377-383
CROWN STREET
WOLLONGONG
NSW, AUSTRALIA

URBAN LINK

Business Address: Level 10, 11-15 Deane Street, Burwood NSW 2134
Postal Address: PO BOX 2223 Burwood North NSW 2134
Phone Number: +61 29745 2014

Nominated Architects:
Ziad Boumelhem Reg no 8008
Georges Jreije Reg no 10993

Drawing Title
FLOOR PLANS
LEVEL 09

Checked/Approved
JMc

Scale
1:250 @ A1 Sheet Size



Project Number **2021-073** Drawing Number Revision **DA-0111 L.**
Status
Issue For Development Application

Notes
1. CONTRACTOR MUST VERIFY ALL DIMENSIONS ON SITE BEFORE COMMENCING WORK OR PREPARING SHOP DRAWINGS.
2. DO NOT SCALE DRAWINGS.
3. CONTRACTOR TO CHECK UNDERGROUND SERVICES BEFORE COMMENCING WORKS BY CONTACTING DIAL BEFORE YOU DIG. IF DIAL BEFORE YOU DIG INFORMATION IS PROVIDED WITH THIS DOCUMENTATION IT SHALL BE ASSUMED NOT TO BE CURRENT AND CONTRACTOR SHALL MAKE THEIR OWN ENQUIRES.



L	DA Amendment	15/12/23	Mark I
H	DA Amendment	23/06/23	Mark I
G	Issue for DA	17/10/2022	Anan
F	Issue for Development Application	26/05/2022	Jed Li
D	Issue for Coordination	26/04/2022	jed
C	Issue for Coordination	26/04/2022	jed
B	Issue for Coordination	17/03/2022	Jed Li
A	Issue for Information		

Project
4-8 PARKINSON STREET & 377-383 CROWN STREET
WOLLONGONG
NSW, AUSTRALIA

URBAN LINK

Business Address: Level 10, 11-15 Deane Street, Burwood NSW 2134
Postal Address: PO BOX 2223 Burwood North NSW 2134
Phone Number: +61 29745 2014
Nominated Architects:
Ziad Boumelhem Reg no 8008
Georges Jreije Reg no 10993

Drawing Title
**FLOOR PLANS
LEVEL 10**

Checked/Approved
JMc
Scale
1:250 @A1 Sheet Size

Project Number
2021-073
Status
Issue For Development Application

Drawing Number Revision
DA-0112 L

L	DA Amendment	15/12/23	Mark I
H	DA Amendment	23/06/23	Mark I
G	Issue for DA	17/10/2022	Aman
F	Issue for Development Application	26/05/2022	Jed Li
D	Issue for Coordination	29/04/2022	jed
C	Issue for Coordination	26/04/2022	jed
B	Issue for Coordination	17/03/2022	jed
A	Issue for Information		Jed Li


URBAN LINK

Business Address: Level 10, 11-15 Deane Street, Burwood NSW 2134
Postal Address: PO BOX 2223 Burwood North NSW 2134
Phone Number: +61 29745 2014


Nominated Architects:
Ziad Boumelhem Reg no 8008
Georges Jreije Reg no 10993

Checked/Approved
JMc

Scale
1:250 @A1 Sheet Size

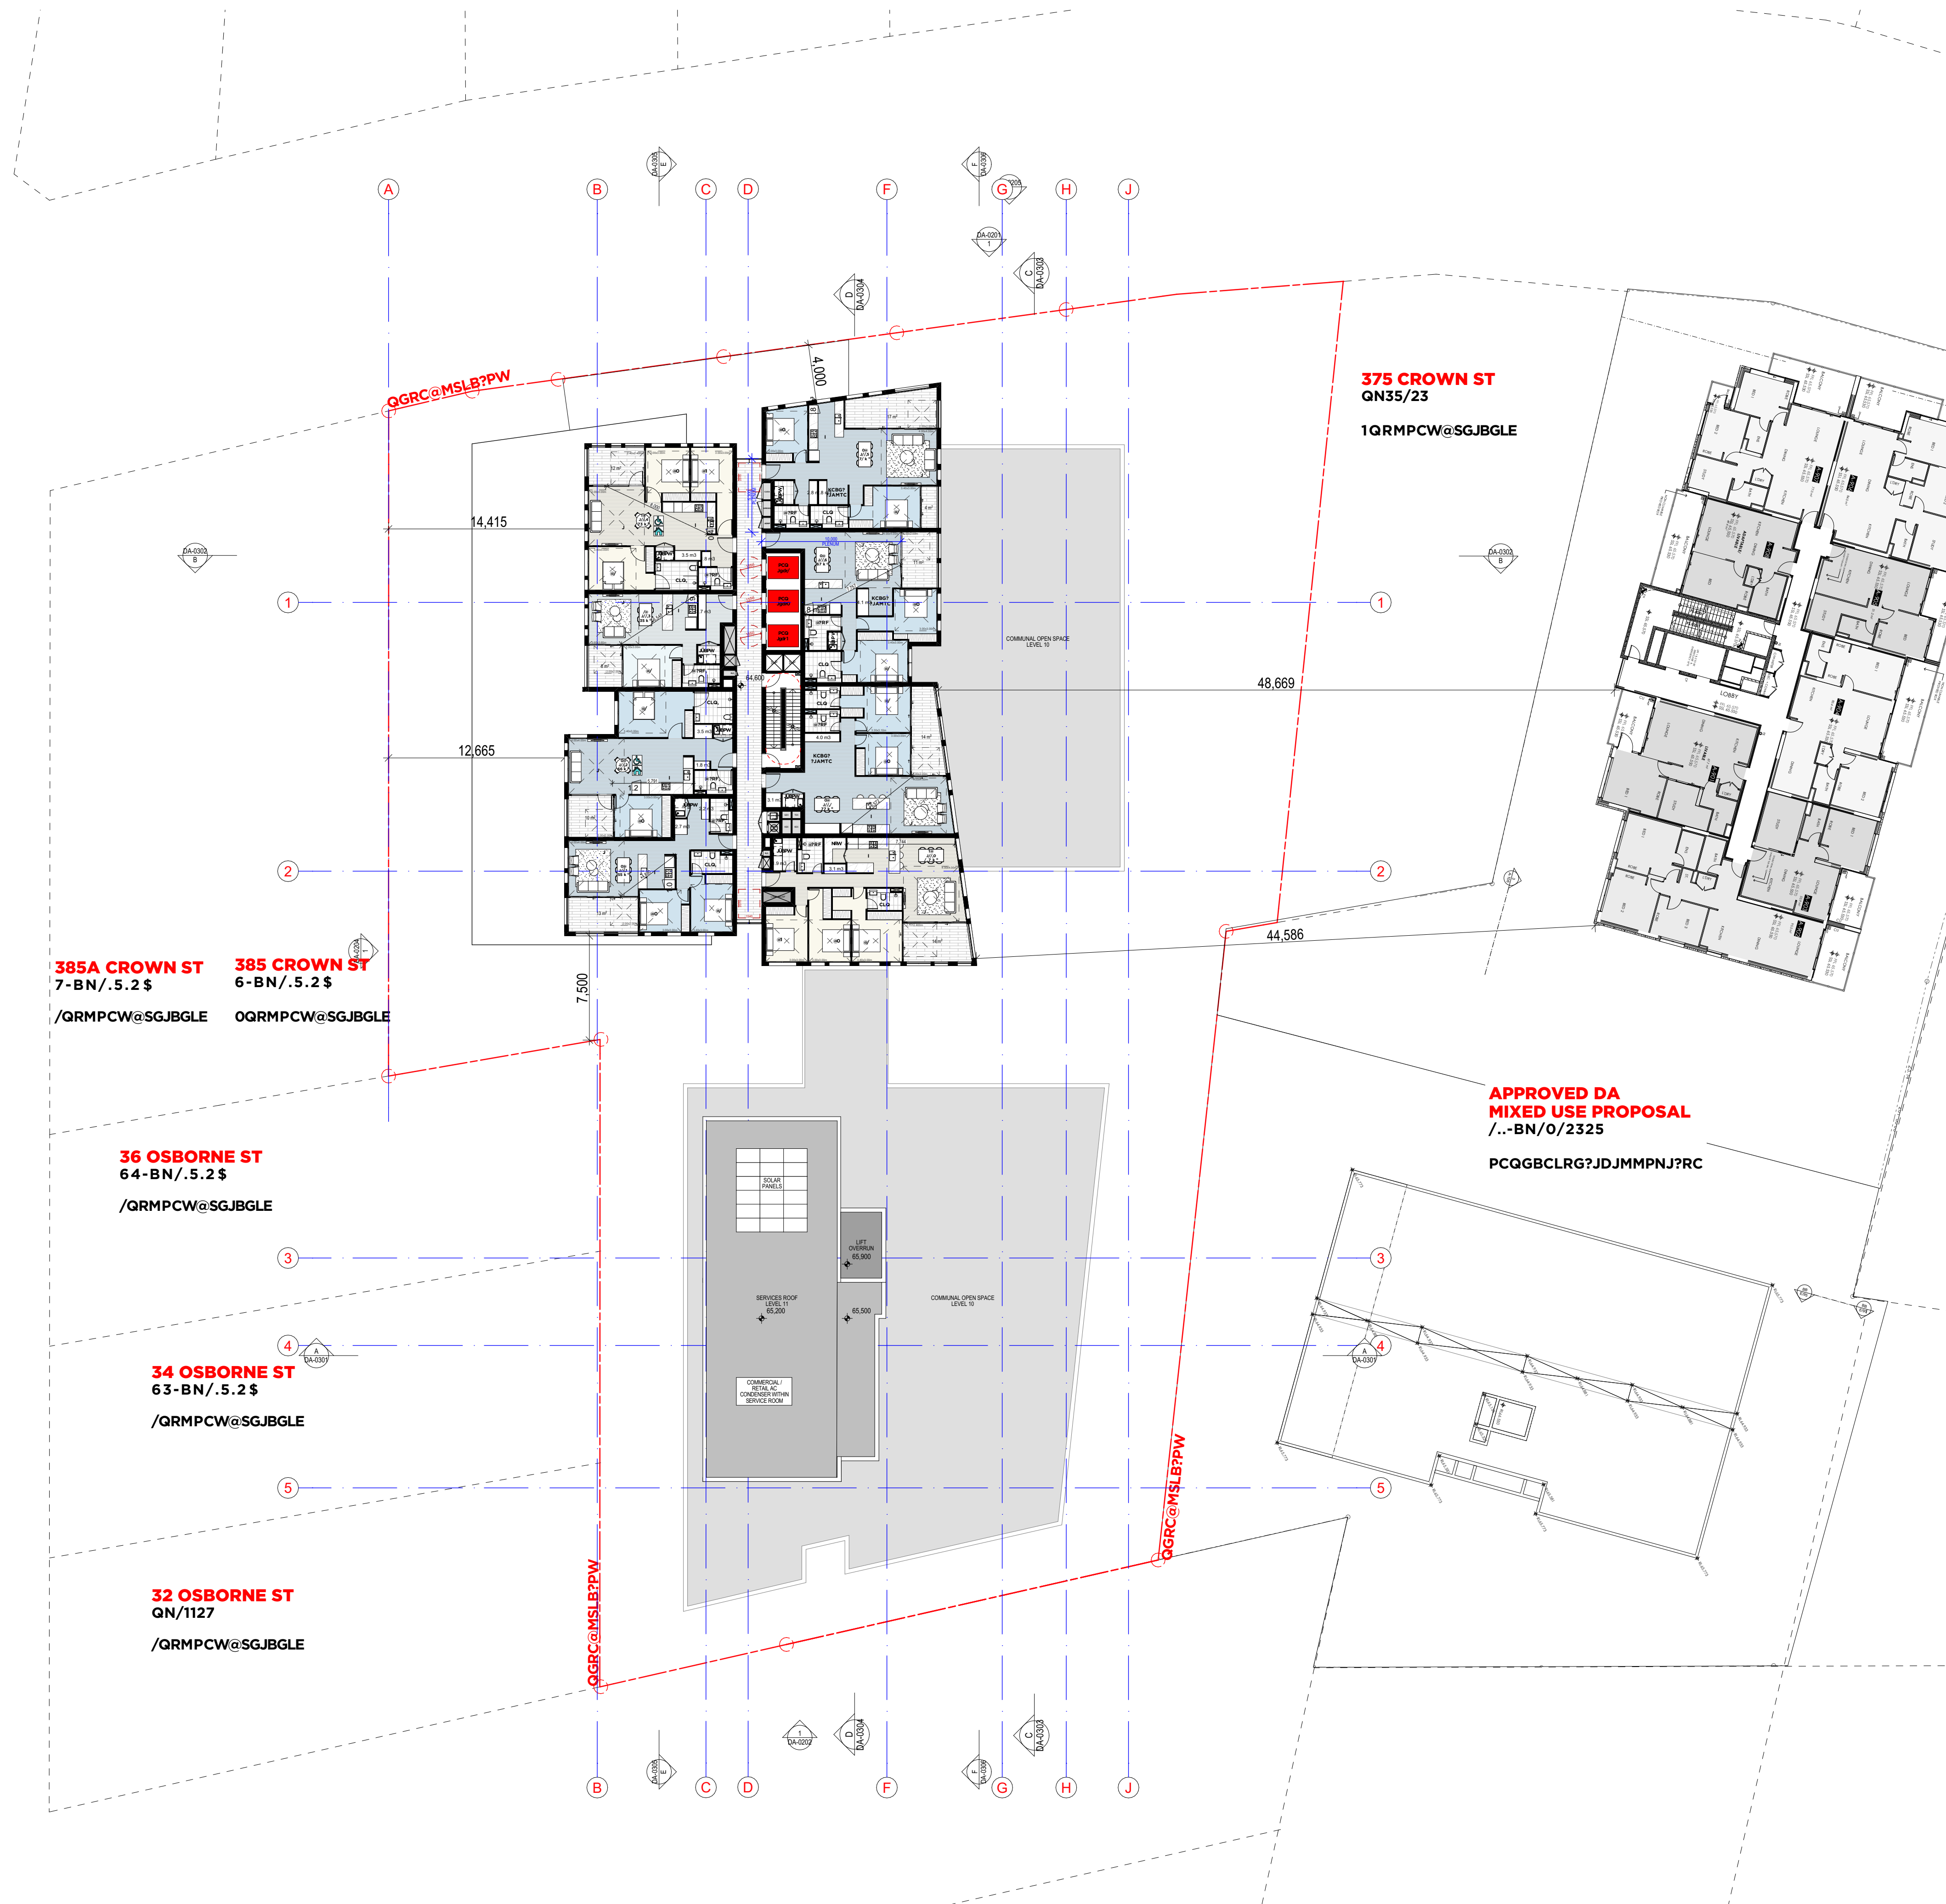

1. CONTRACTOR MUST VERIFY ALL DIMENSIONS ON SITE BEFORE COMMENCING WORK OR PREPARING SHOP DRAWINGS.
2. DO NOT SCALE DRAWINGS.
3. CONTRACTOR TO CHECK UNDERGROUND SERVICES BEFORE COMMENCING WORKS BY CONTACTING DIAL BEFORE YOU DIG. IF DIAL BEFORE YOU DIG INFORMATION IS PROVIDED WITH THIS DOCUMENTATION IT SHALL BE ASSUMED NOT TO BE CURRENT AND CONTRACTOR SHALL MAKE THEIR OWN ENQUIRES.

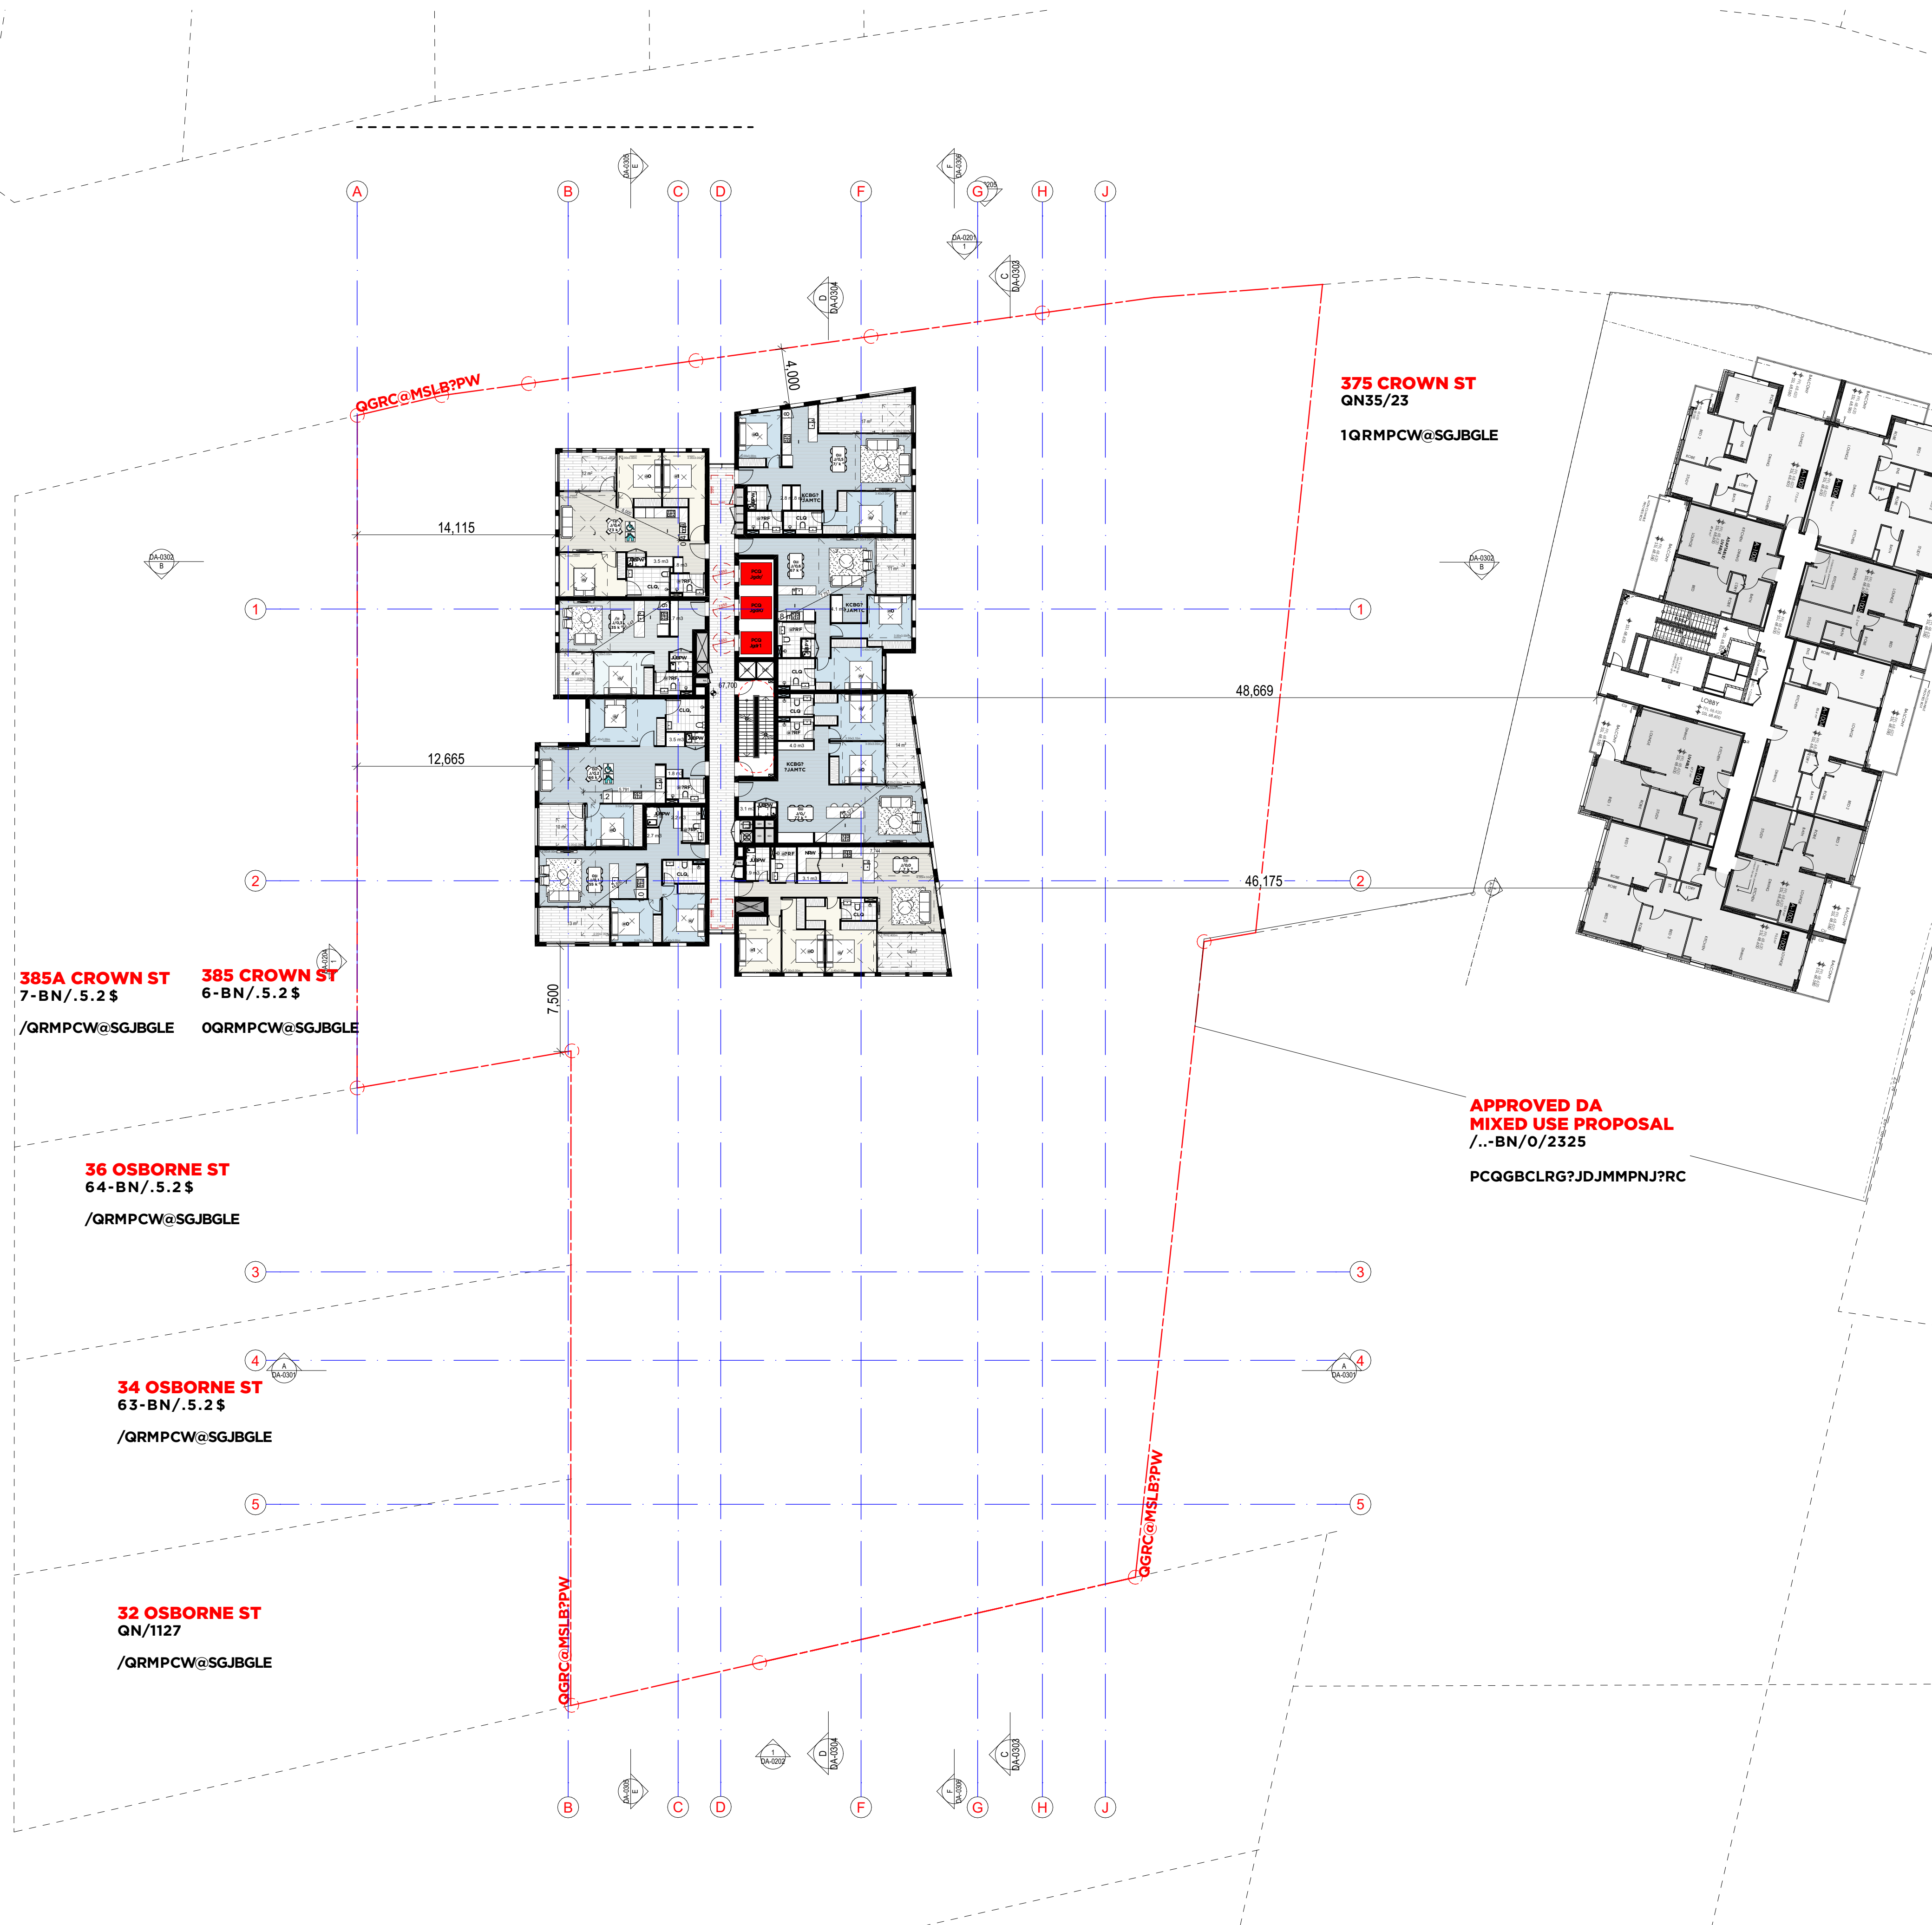

L	DA Ammendment	15/12/23	Mark I
H	DA Ammendment	23/06/23	Mark I
G	Issue for DA	17/10/2022	Aman
F	Issue for Development Application	26/05/2022	Jed Li
D	Issue for Coordination	29/04/2022	jed
C	Issue for Coordination	26/04/2022	jed
B	Issue for Coordination	17/03/2022	jed
A	Issue for Information		Jed Li

Project
4-8 PARKINSON STREET & 377-383
CROWN STREET
WOLLONGONG
NSW, AUSTRALIA

URBAN LINK

Business Address: Level 10, 11-15 Deane Street, Burwood NSW 2134
Postal Address: PO BOX 2223 Burwood North NSW 2134
Phone Number: +61 29745 2014


Nominated Architects:
Ziad Boumelhem Reg no 8008
Georges Jreije Reg no 10993

Drawing Title
FLOOR PLANS
LEVEL 12

Checked/Approved
JMc

Scale
1:250 @ A1 Sheet Size

Project Number **2021-073**
Drawing Number Revision **DA-0114 L.**
Status
Issue For Development Application

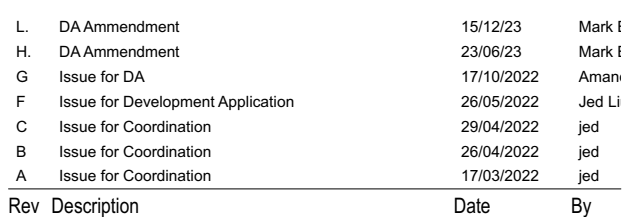

URBAN LINK
Business Address: Level 10, 11-15 Deane Street, Burwood NSW 2134
Postal Address: PO BOX 2223 Burwood North NSW 2134
Phone Number: +61 29745 2014


Nominated Architects:
Ziad Boumelhem Reg no 8008
Georges Jereje Reg no 10993

Checked/Approved
JMc

Scale
1:250 @A1 Sheet Size



Notes
1. CONTRACTOR MUST VERIFY ALL DIMENSIONS ON SITE BEFORE COMMENCING WORK OR PREPARING SHOP DRAWINGS.
2. DO NOT SCALE DRAWINGS.
3. CONTRACTOR TO CHECK UNDERGROUND SERVICES BEFORE COMMENCING WORKS BY CONTACTING DIAL BEFORE YOU DIG. IF DIAL BEFORE YOU DIG INFORMATION IS PROVIDED WITH THIS DOCUMENTATION IT SHALL BE ASSUMED NOT TO BE CURRENT AND CONTRACTOR SHALL MAKE THEIR OWN ENQUIRES.

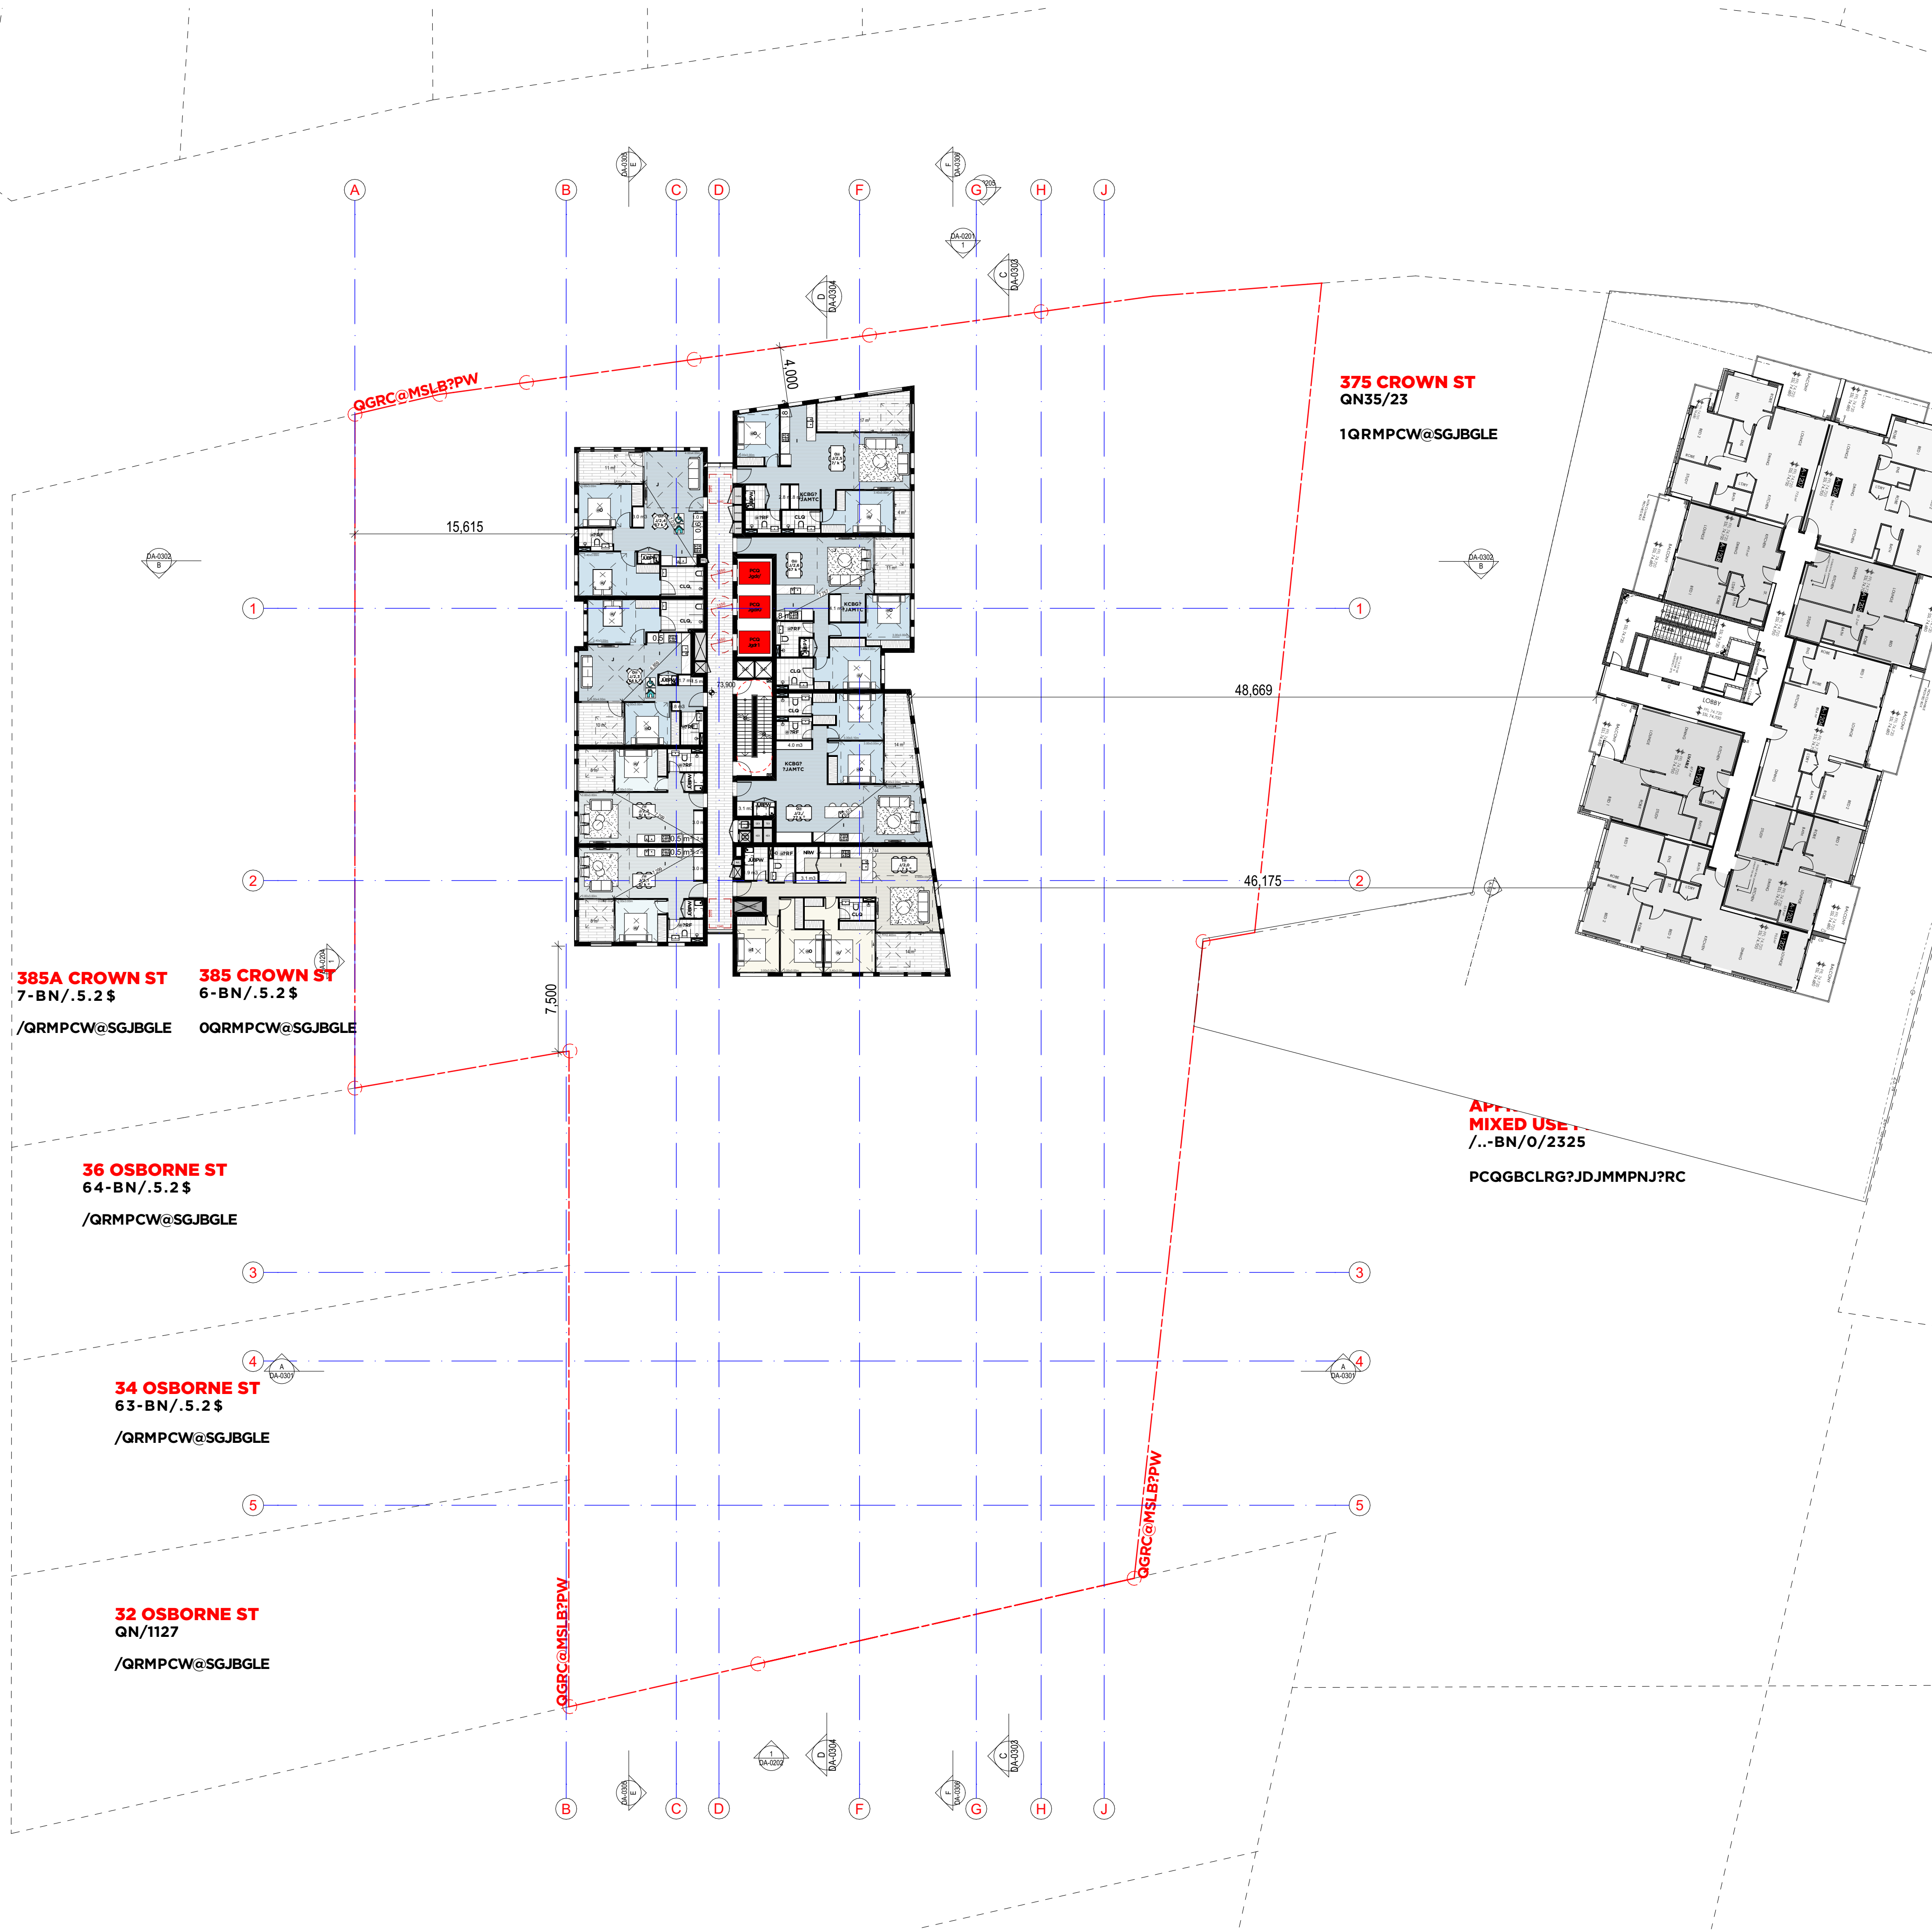

L	DA Amendment	19/10/23	Mark I
H	DA Amendment	23/06/23	Mark I
G	Issue for DA	17/10/2022	Amam
F	Issue for Development Application	26/05/2022	Jed Li
A	Issue for Coordination	28/04/2022	Jed

Project
4-8 PARKINSON STREET & 377-383 CROWN STREET
WOLLONGONG
NSW, AUSTRALIA


URBAN LINK
Business Address: Level 10, 11-15 Deane Street, Burwood NSW 2134
Postal Address: PO BOX 2223 Burwood North NSW 2134
Phone Number: +61 29745 2014
Nominated Architects:
Ziad Boumelhem Reg no 8008
Georges Jreije Reg no 10993

Drawing Title
**FLOOR PLANS
LEVEL 14**

Checked/Approved
JMc
Scale
1:250 @A1 Sheet Size

Project Number
2021-073
Status
Issue For Development Application

Drawing Number Revision
DA-0116 L

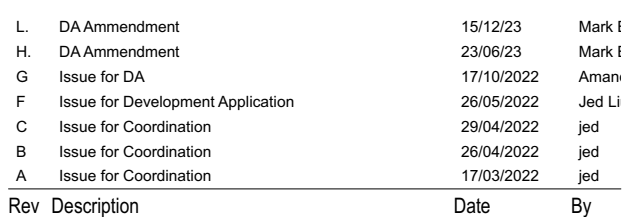

URBAN LINK
Business Address: Level 10, 11-15 Deane Street, Burwood NSW 2134
Postal Address: PO BOX 2223 Burwood North NSW 2134
Phone Number: +61 29745 2014

Nominated Architects:
Ziad Boumelhem Reg no 8008
Georges Jereje Reg no 10993


Checked/Approved
JMc

Scale
1:250 @A1 Sheet Size



2015/07/04 4:48 Pacific 82 328.383 Cms 82 3364.000000 06 PM

Notes
1. CONTRACTOR MUST VERIFY ALL DIMENSIONS ON SITE BEFORE COMMENCING WORK OR PREPARING SHOP DRAWINGS.
2. DO NOT SCALE DRAWINGS.
3. CONTRACTOR TO CHECK UNDERGROUND SERVICES BEFORE COMMENCING WORKS BY CONTACTING DIAL BEFORE YOU DIG. IF DIAL BEFORE YOU DIG INFORMATION IS PROVIDED WITH THIS DOCUMENTATION IT SHALL BE ASSUMED NOT TO BE CURRENT AND CONTRACTOR SHALL MAKE THEIR OWN ENQUIRES.

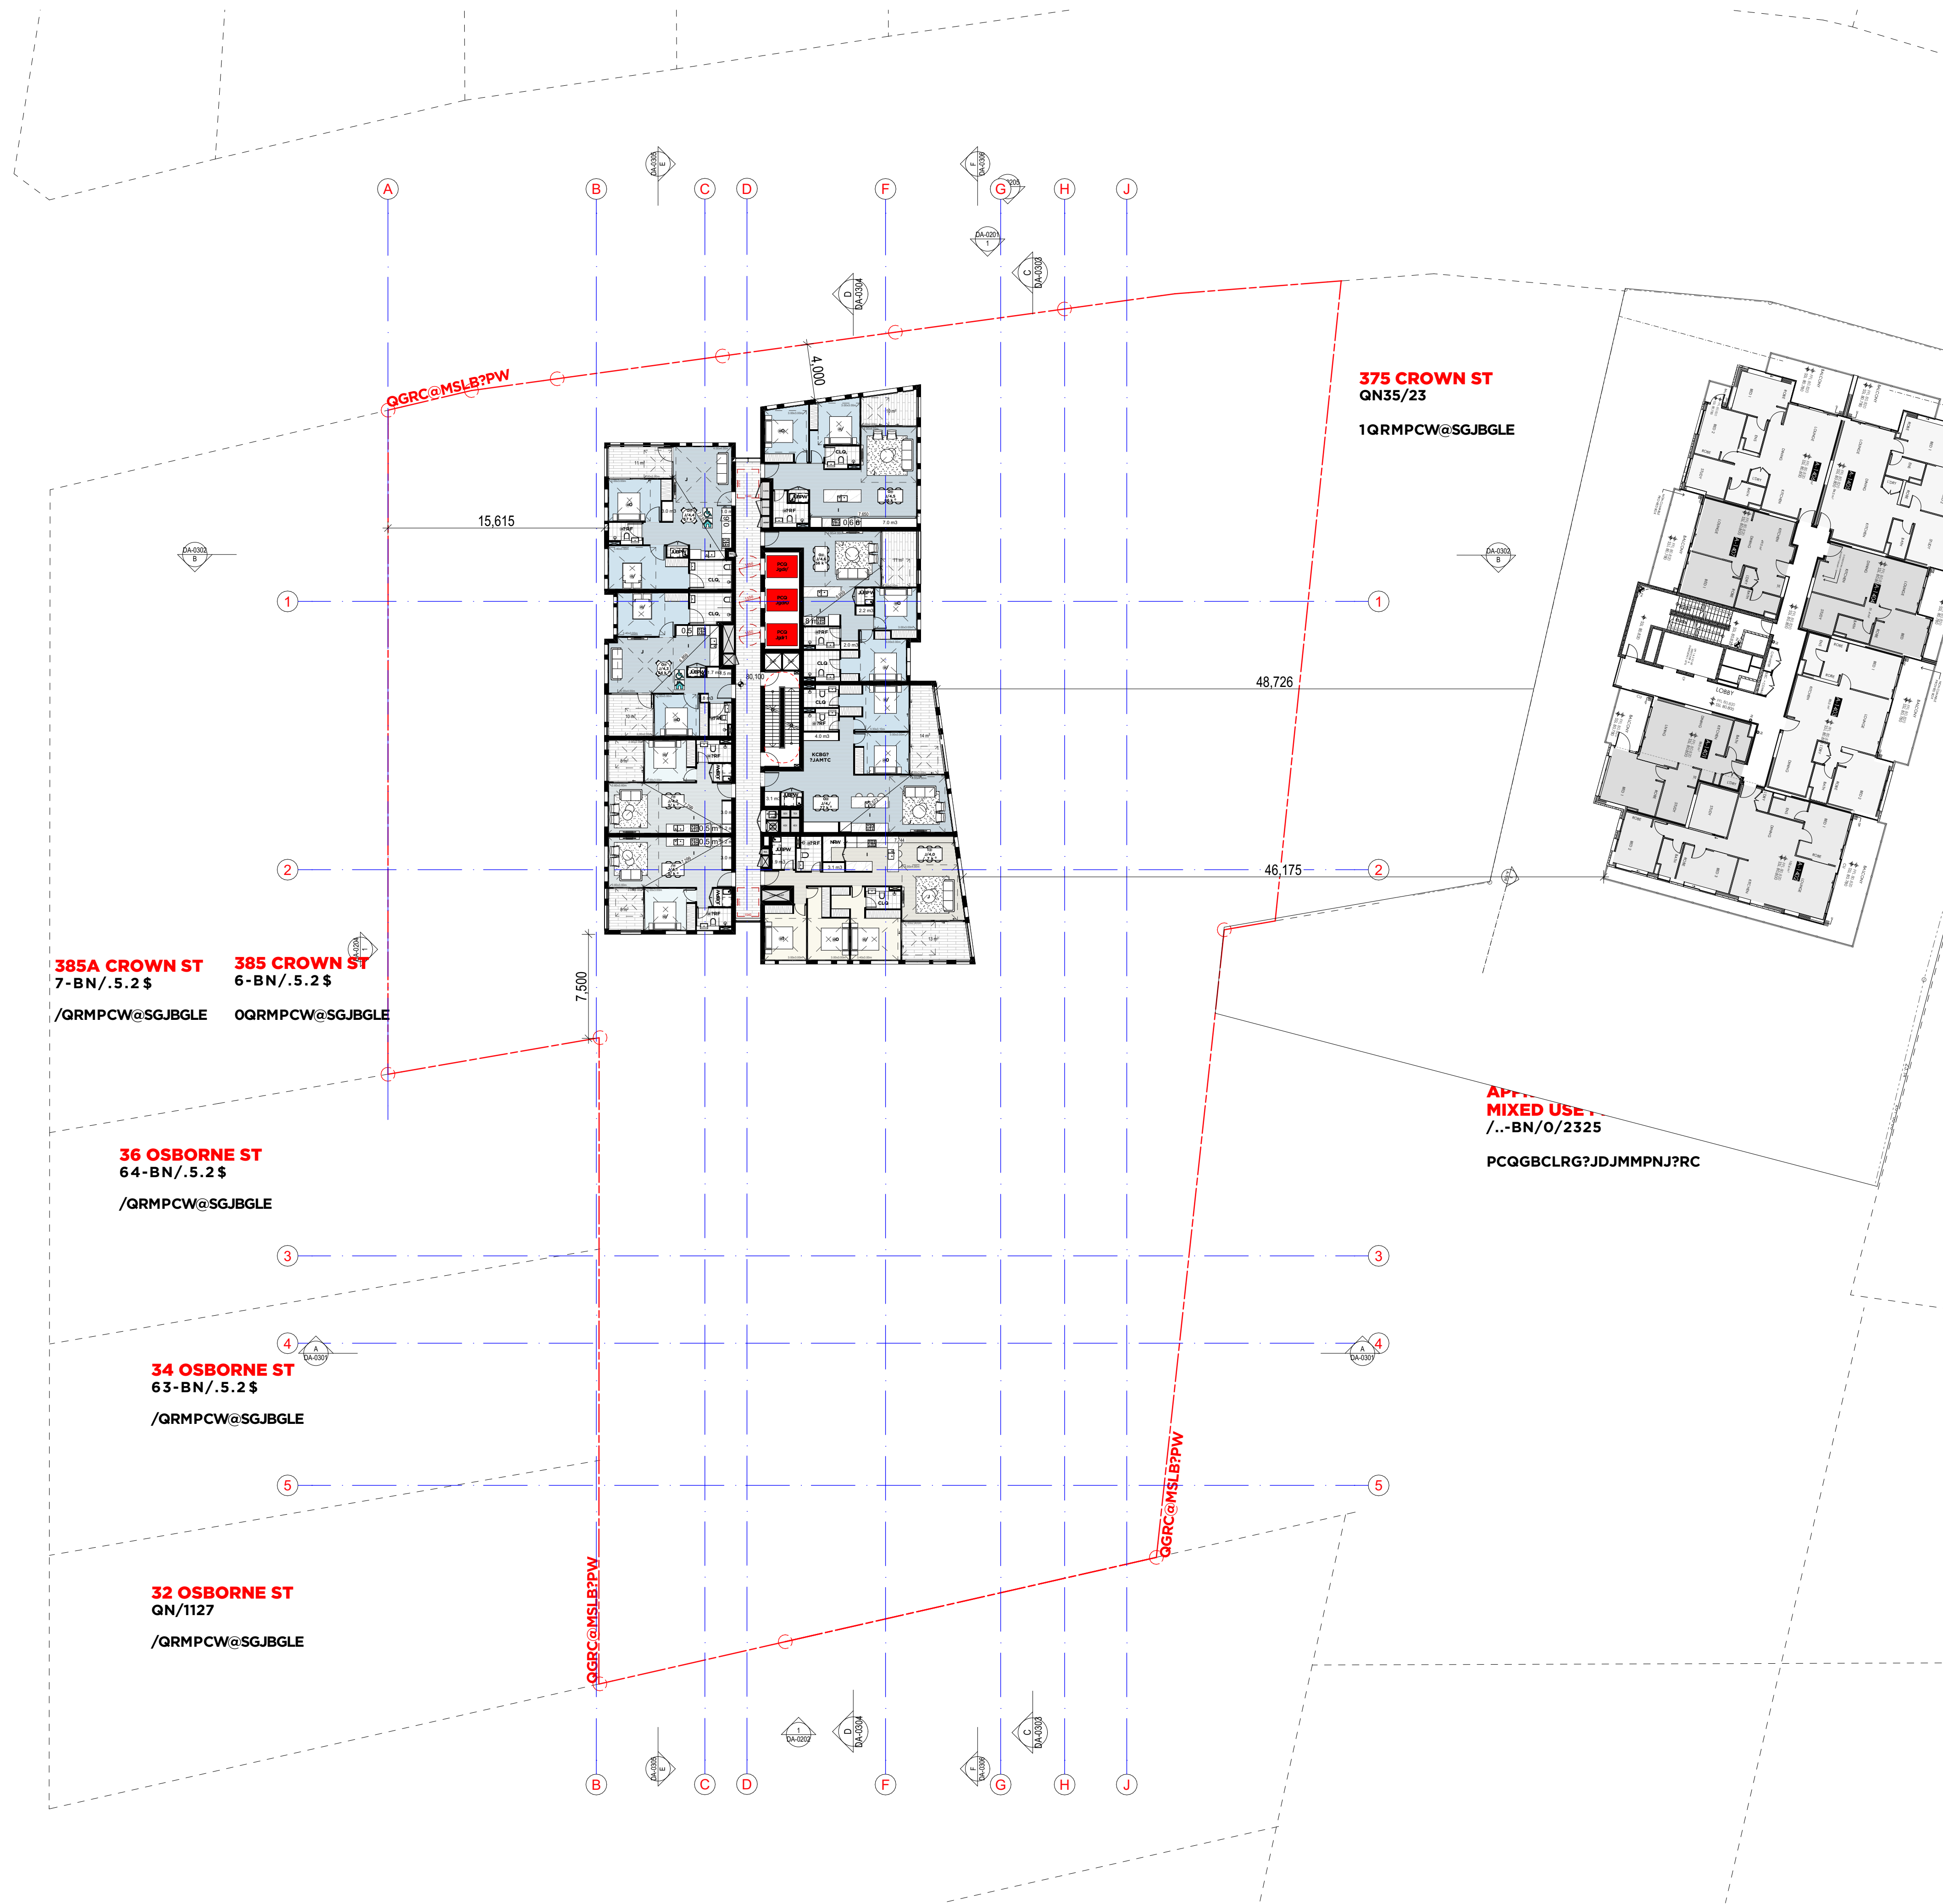

L	DA Amendment	15/12/23	Mark I
H	DA Amendment	23/06/23	Mark I
G	Issue for DA	17/10/2022	Anan
F	Issue for Development Application	26/05/2022	Jed Li
D	Issue for Coordination	26/04/2022	jed
C	Issue for Coordination	26/04/2022	jed
B	Issue for Coordination	17/03/2022	Jed Li
A	Issue for Information		

Project
4-8 PARKINSON STREET & 377-383 CROWN STREET
WOLLONGONG
NSW, AUSTRALIA

URBAN LINK
Business Address: Level 10, 11-15 Deane Street, Burwood NSW 2134
Postal Address: PO BOX 2223 Burwood North NSW 2134
Phone Number: +61 29745 2014
Nominated Architects:
Ziad Boumelhem Reg no 8008
Georges Jreije Reg no 10993

Drawing Title
FLOOR PLANS
LEVEL 16-20

Checked/Approved
JMc

Scale
1:250 @A1 Sheet Size

Project Number
2021-073
Status
Issue For Development Application

Drawing Number Revision
DA-0118 L

Notes
1. CONTRACTOR MUST VERIFY ALL DIMENSIONS ON SITE BEFORE COMMENCING WORK OR PREPARING SHOP DRAWINGS.
2. DO NOT SCALE DRAWINGS.
3. CONTRACTOR TO CHECK UNDERGROUND SERVICES BEFORE COMMENCING WORKS BY CONTACTING DIAL BEFORE YOU DIG. IF DIAL BEFORE YOU DIG INFORMATION IS PROVIDED WITH THIS DOCUMENTATION IT SHALL BE ASSUMED NOT TO BE CURRENT AND CONTRACTOR SHALL MAKE THEIR OWN ENQUIRES.



L	DA Amendment	15/12/23	Mark I
H	DA Amendment	23/06/23	Mark I
G	Issue for DA	17/10/2022	Amman
F	Issue for Development Application	26/05/2022	Jed LJ
C	Issue for Coordination	29/04/2022	jed
B	Issue for Coordination	26/04/2022	jed
A	Issue for Coordination	17/03/2022	jed

Project
4-8 PARKINSON STREET & 377-383 CROWN STREET
WOLLONGONG
NSW, AUSTRALIA

URBAN LINK
Business Address: Level 10, 11-15 Deane Street, Burwood NSW 2134
Postal Address: PO BOX 2223 Burwood North NSW 2134
Phone Number: +61 29745 2014
Nominated Architects:
Ziad Boumelhem Reg no 8008
Georges Jreije Reg no 10993

Drawing Title
**FLOOR PLANS
LEVEL 21**


Checked/Approved
JMc

Scale
1:250 @A1 Sheet Size

Project Number
2021-073
Status
Issue For Development Application

Drawing Number Revision
DA-0119 L

1. CONTRACTOR MUST VERIFY ALL DIMENSIONS ON SITE BEFORE COMMENCING WORK OR PREPARING SHOP DRAWINGS.
2. DO NOT SCALE DRAWINGS.
3. CONTRACTOR TO CHECK UNDERGROUND SERVICES BEFORE COMMENCING WORKS BY CONTACTING DIAL BEFORE YOU DIG, IF DIAL BEFORE YOU DIG INFORMATION IS PROVIDED WITH THIS DOCUMENTATION IT SHALL BE ASSUMED NOT TO BE CURRENT AND CONTRACTOR SHALL MAKE THEIR OWN ENQUIRIES.

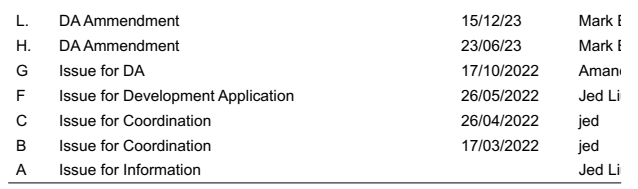

URBAN LINK

Business Address: Level 10, 11-15 Deane Street, Burwood NSW 2134
Postal Address: PO BOX 2223 Burwood North NSW 2134
Phone Number: +61 29745 2014

Nominated Architects:
Ziad Boumelhem Reg no 8008
Georges Jreije Reg no 10993

Checked/Approved
JMc

Scale
1:250 @A1 Sheet Size

