




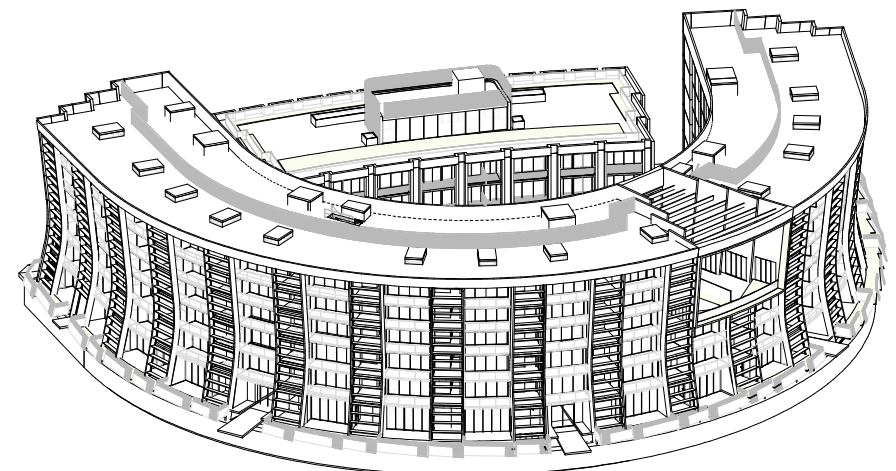
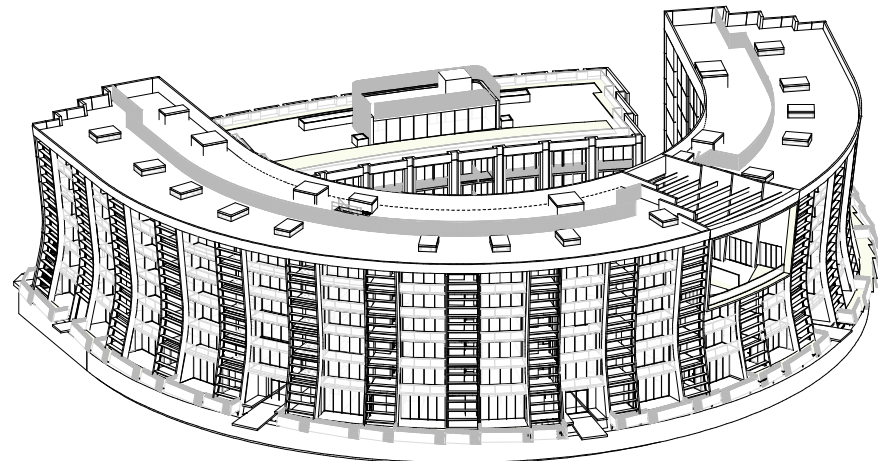
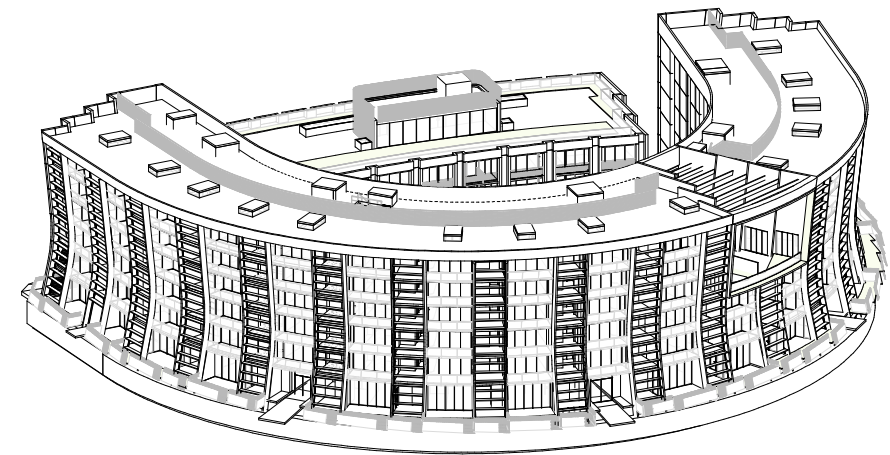
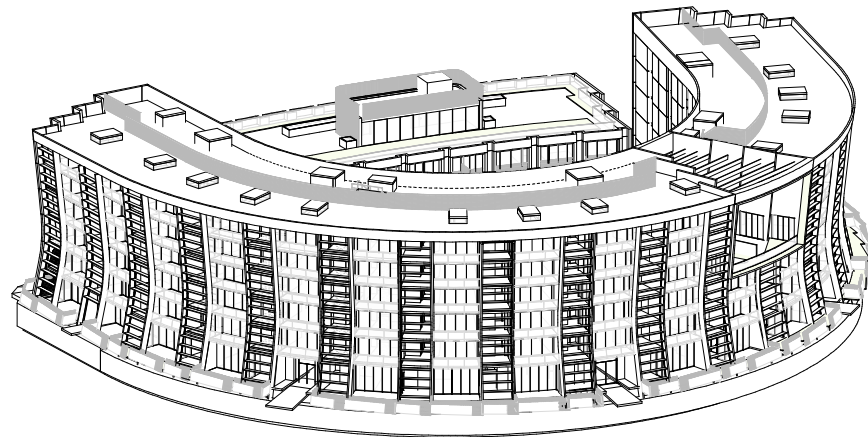
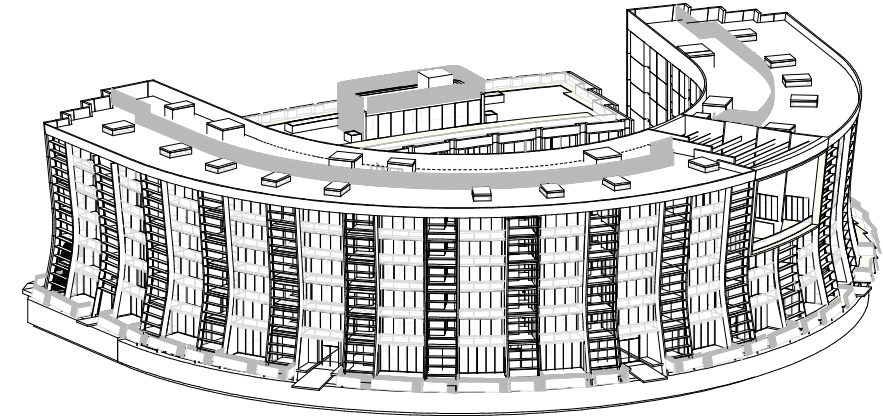
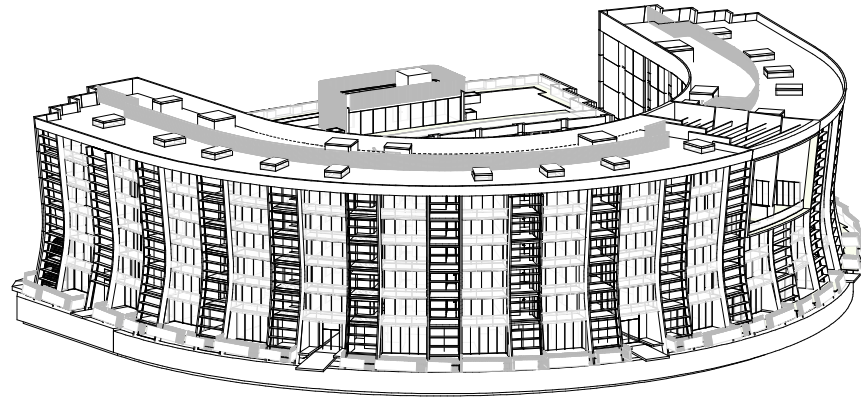
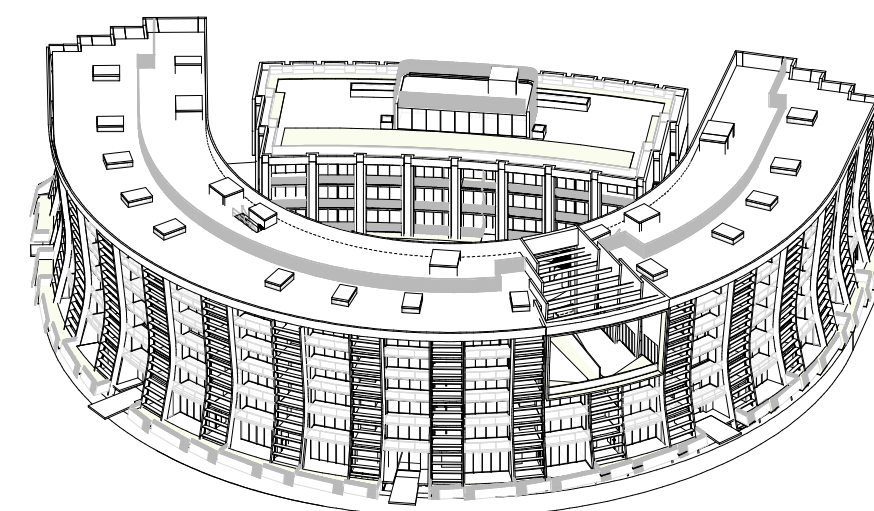
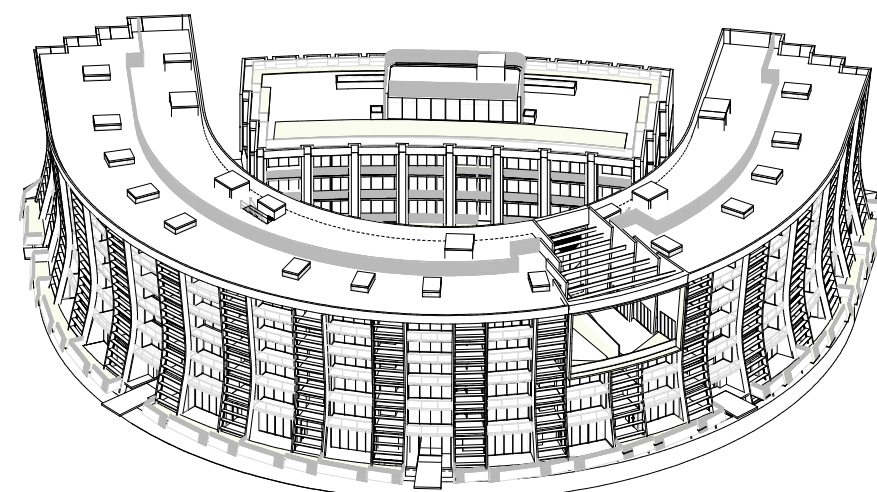
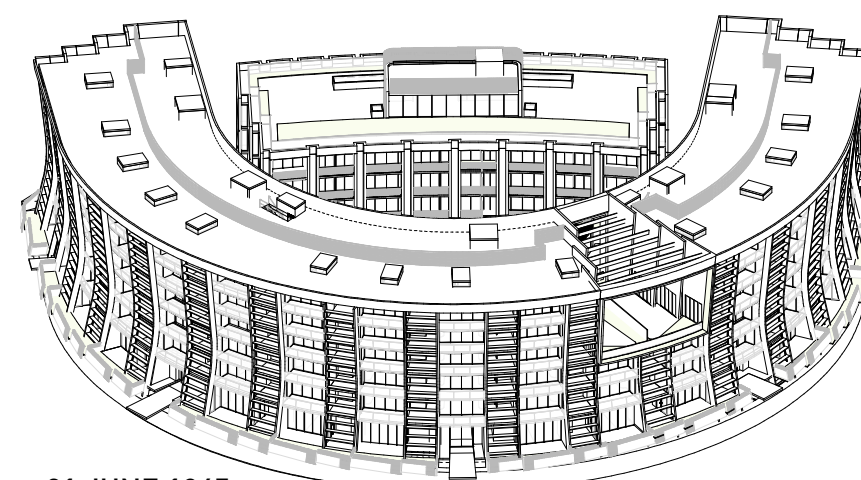
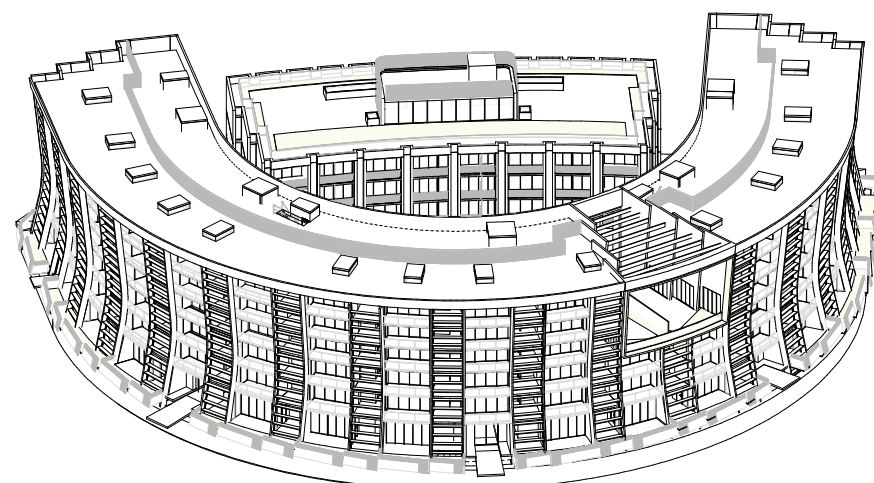
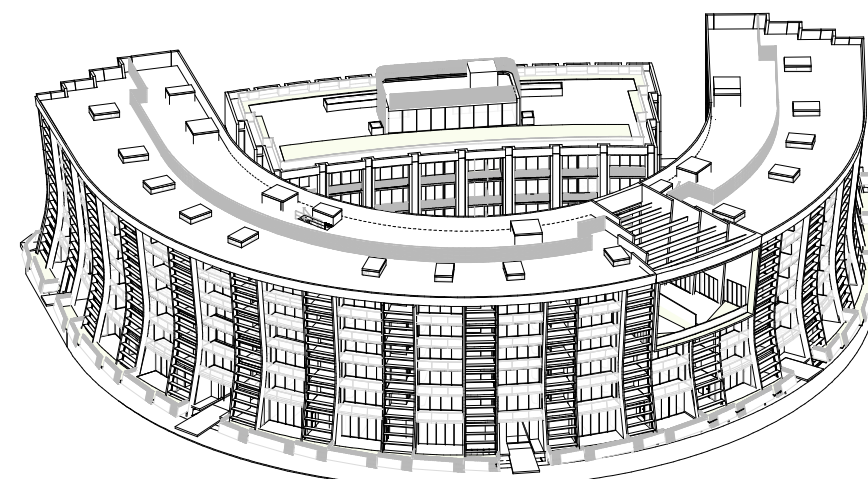
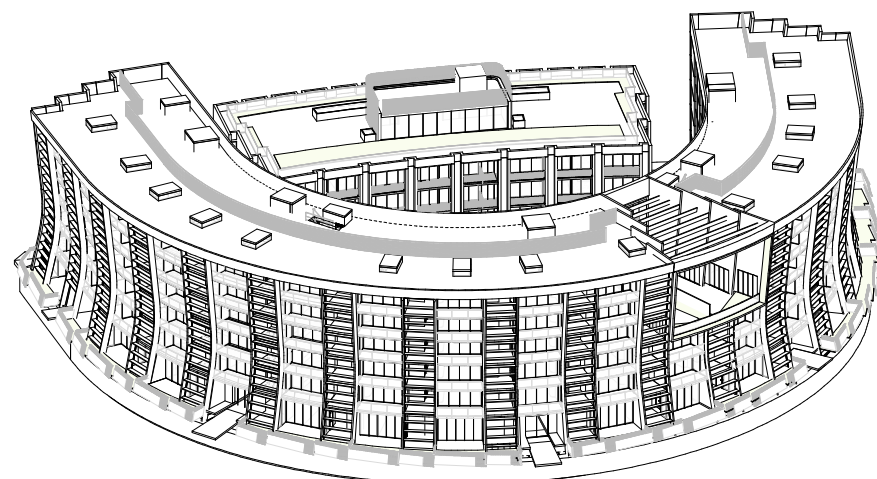
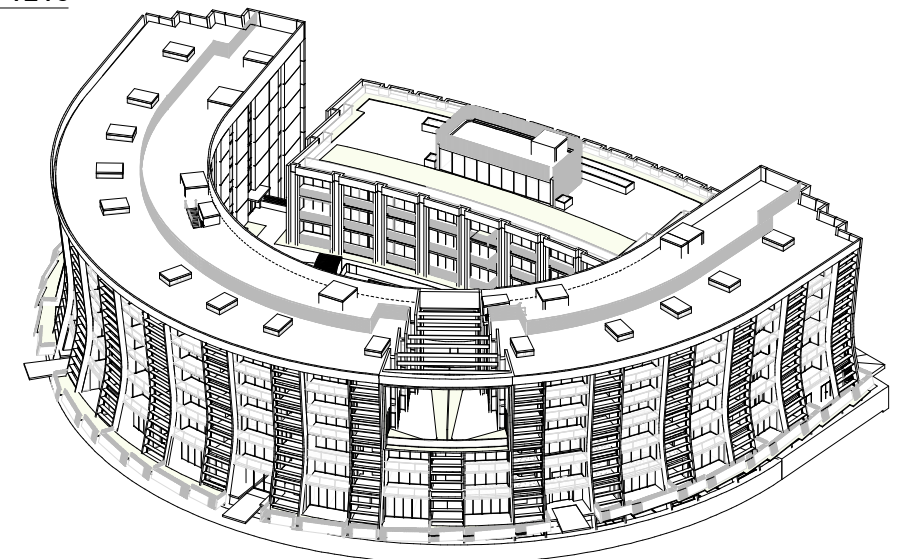


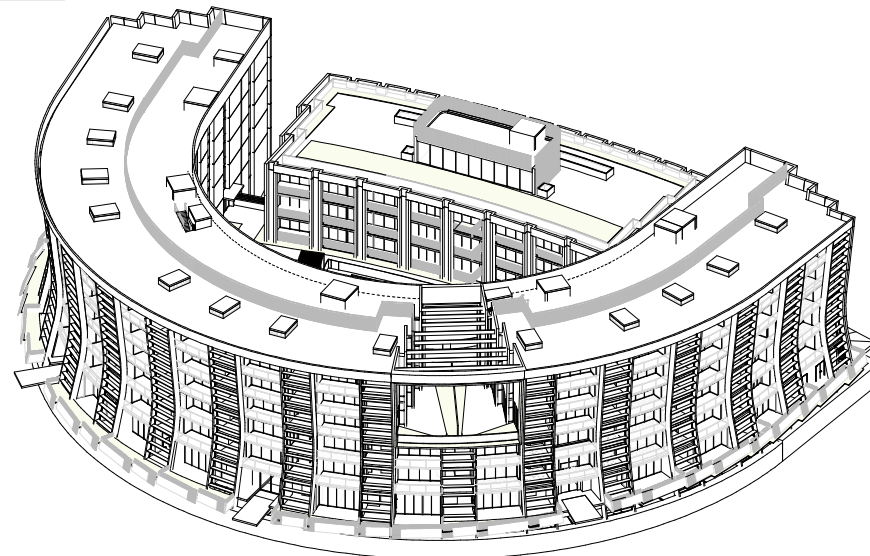






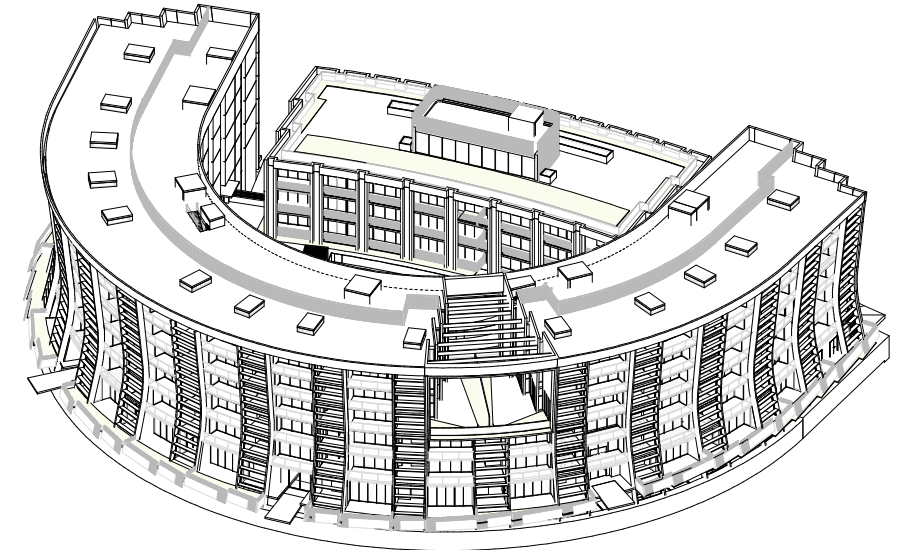


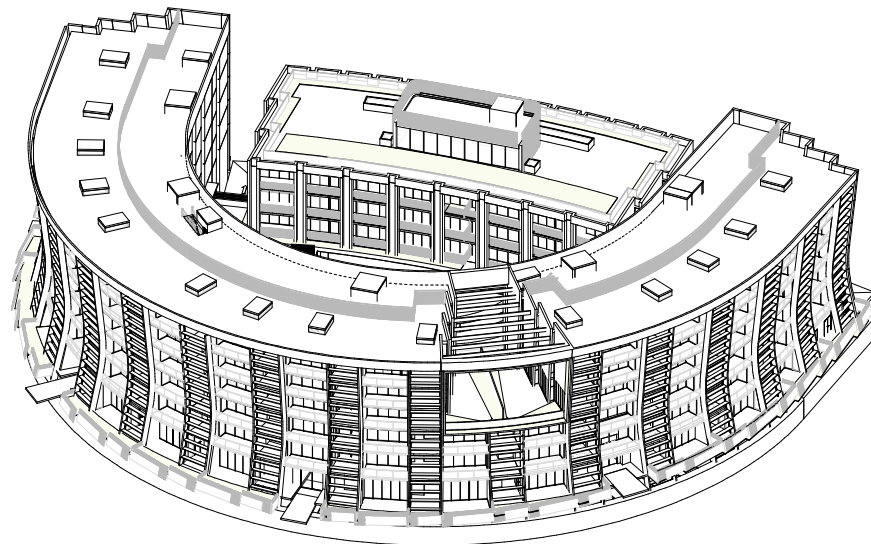






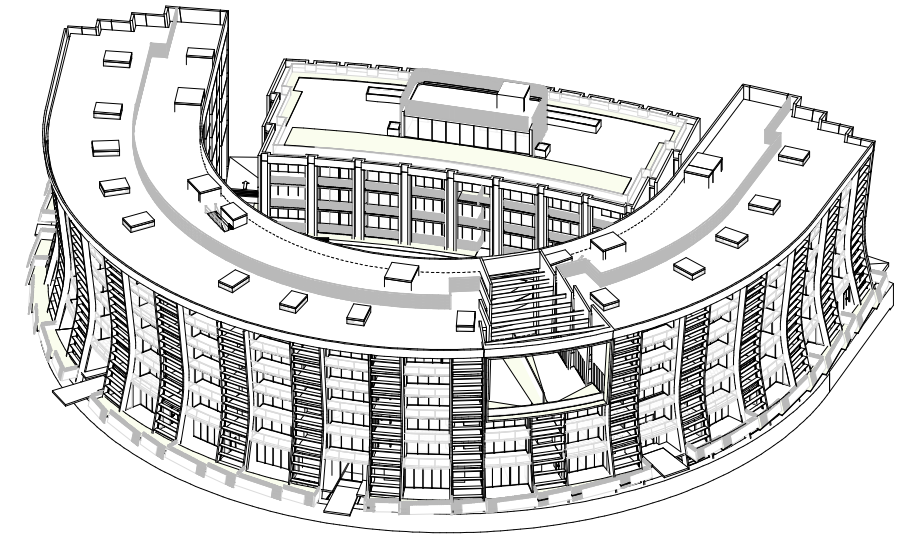


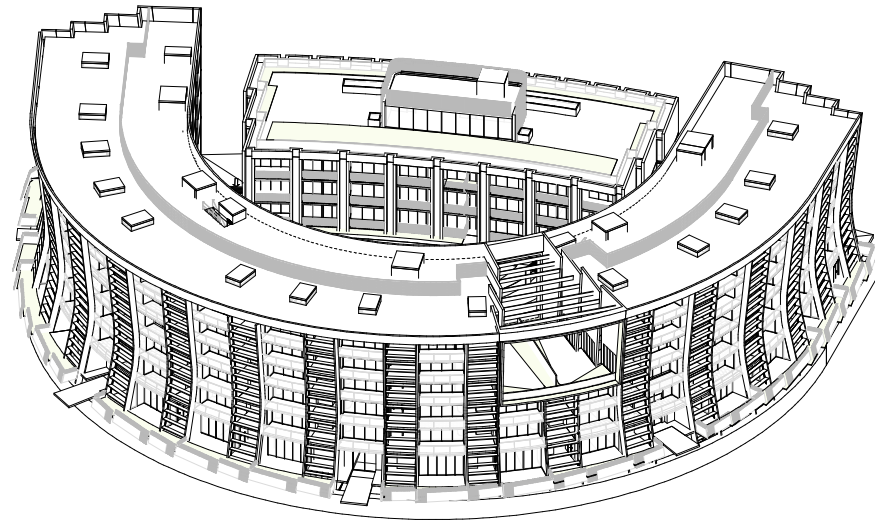




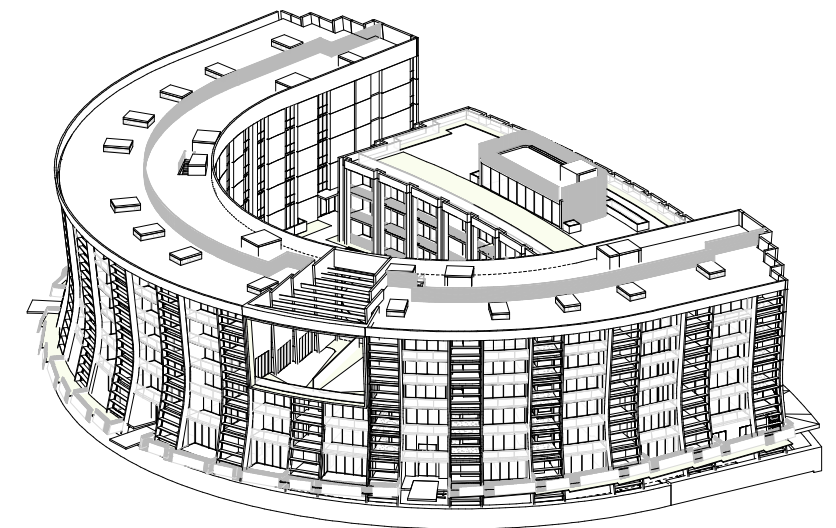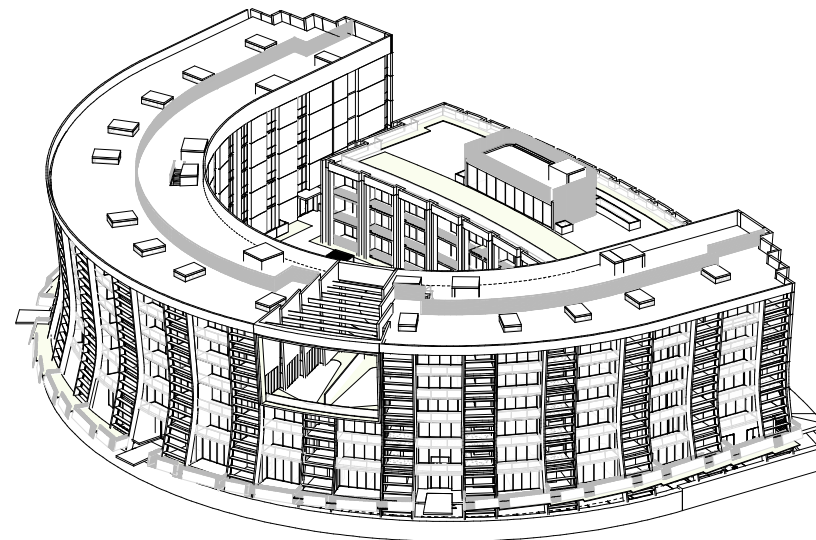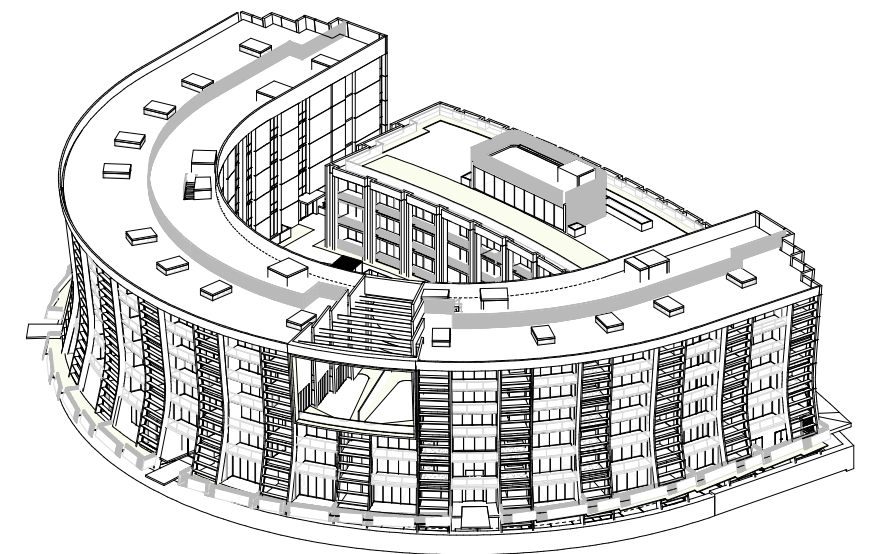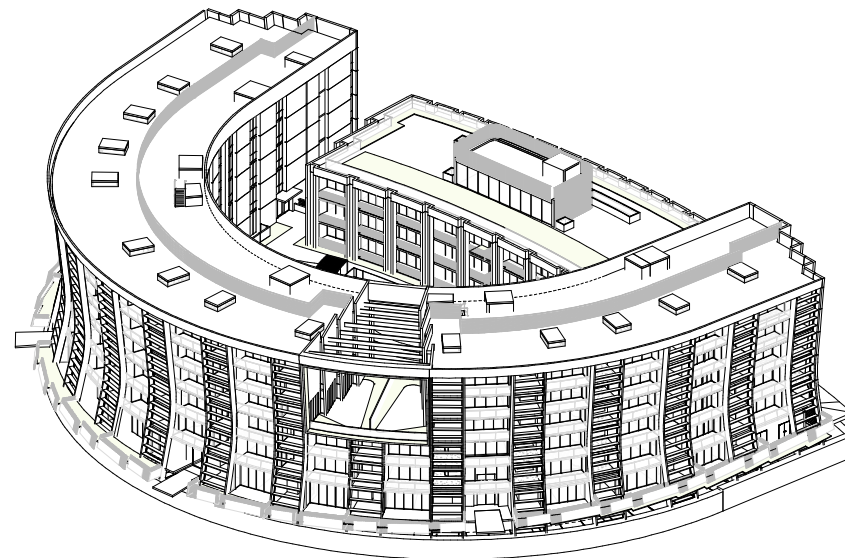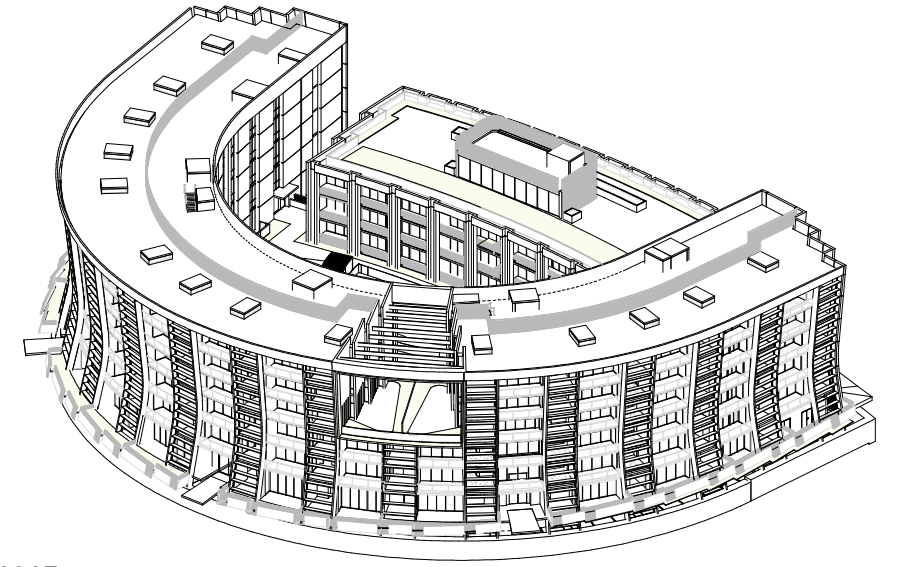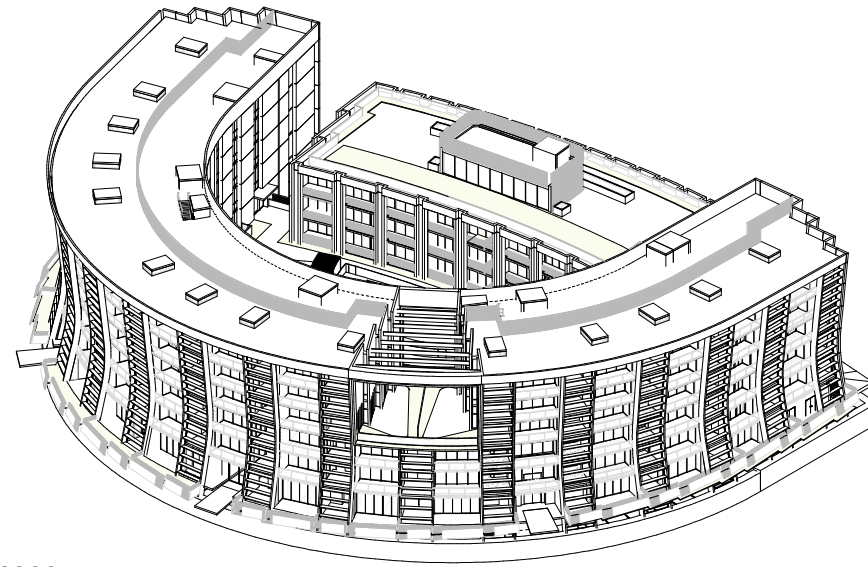



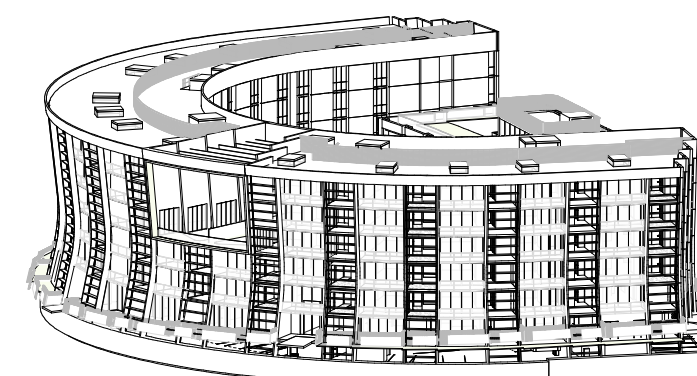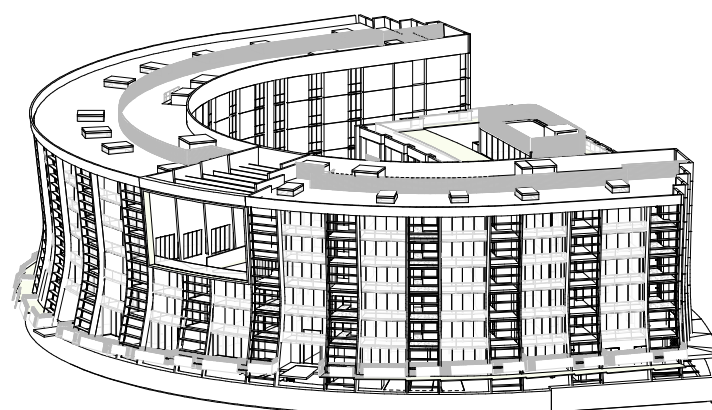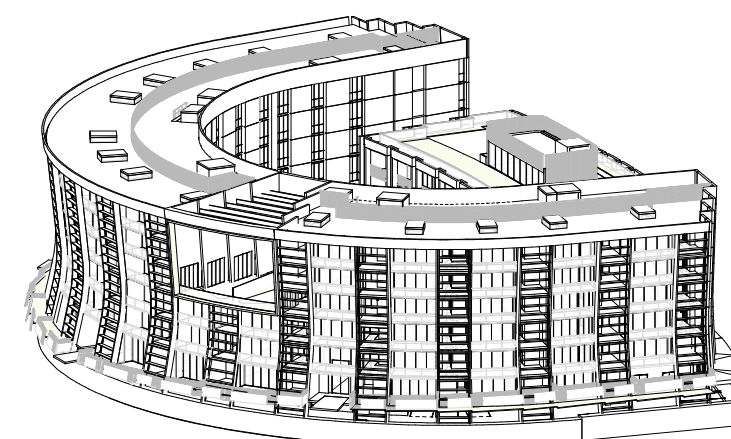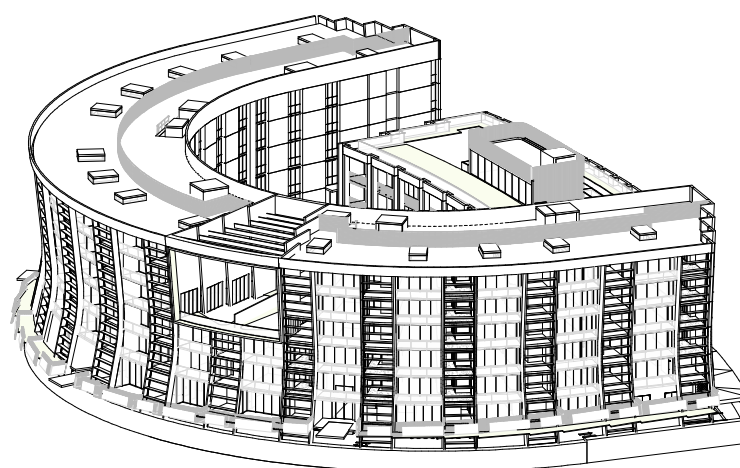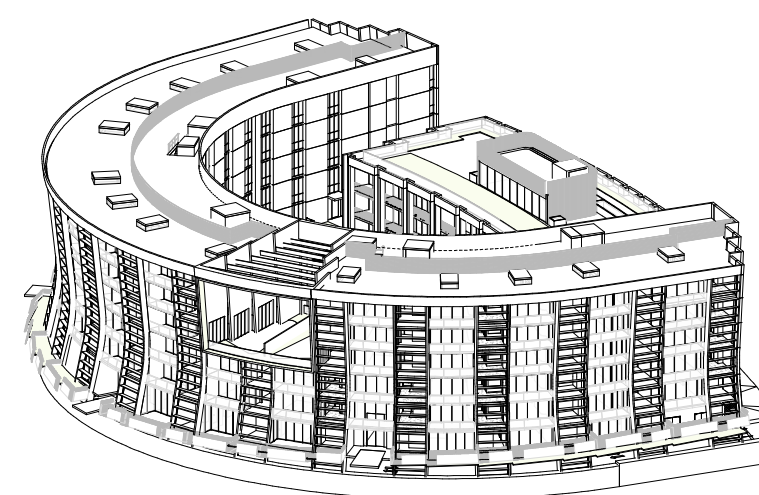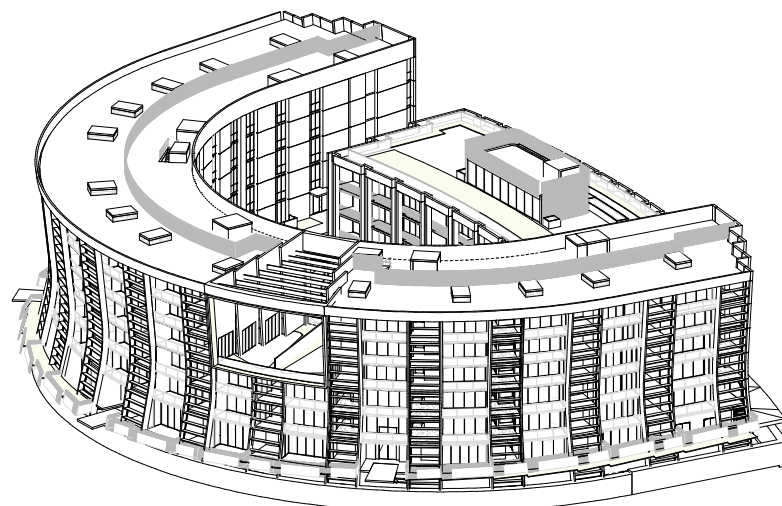




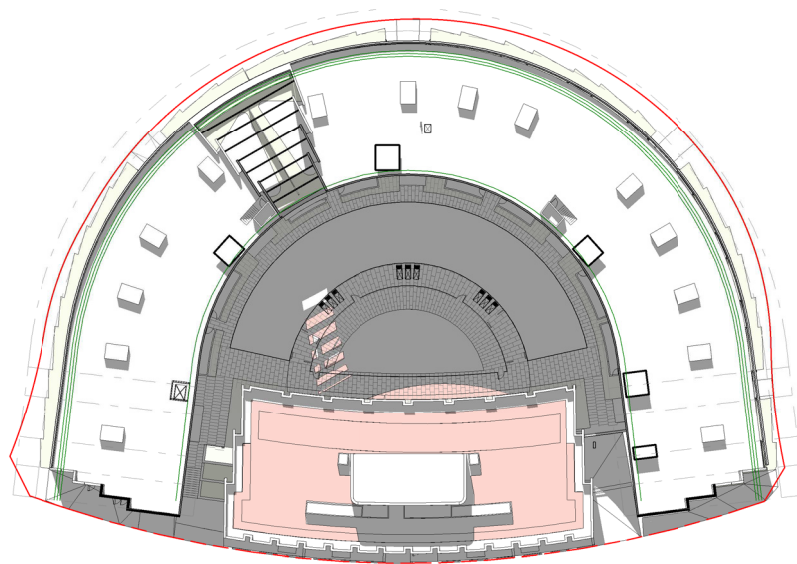


① **21 JUNE - 11.30 AM**  
1:500

574.8m<sup>2</sup> SUNLIGHT  
54% OF P.U.O.S.

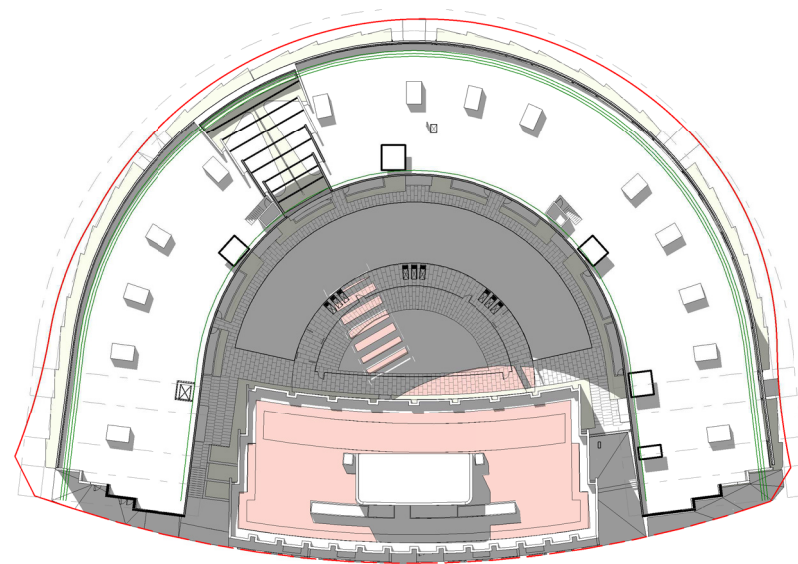

② **21 JUNE - 12.30 PM**  
1:500

612.8m<sup>2</sup> SUNLIGHT  
58% OF P.U.O.S.

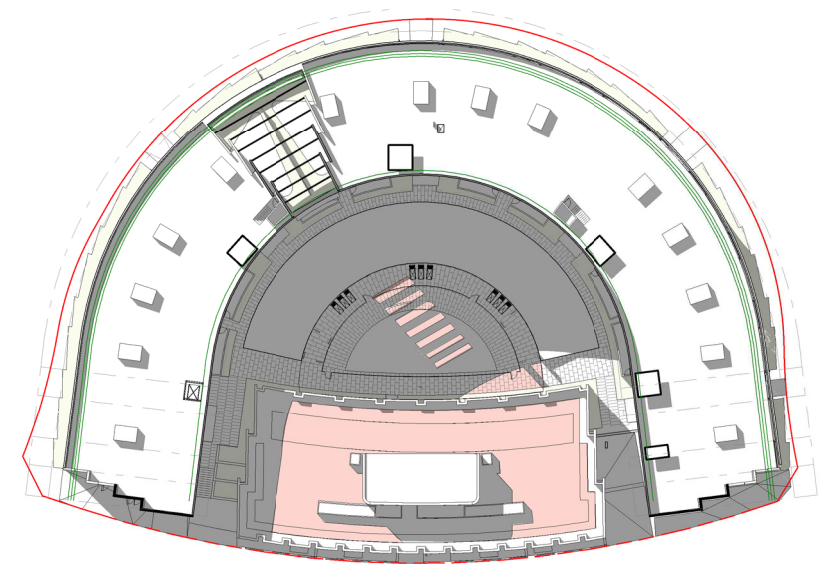

③ **21 JUNE - 1.30 PM**  
1:500

535.3m<sup>2</sup> SUNLIGHT  
50% OF P.U.O.S.



HOURS SUN ACHIEVED  
BETWEEN 9AM AND 3PM


- < 3HR
- < 2HR
- > 2HR

SUN AREA

- IN LIVING ROOM
- ON BALCONY

PRELIMINARY  
NOT FOR CONSTRUCTION

| ISSUE | REASON         | DATE       |
|-------|----------------|------------|
| P1    | DRAFT DA ISSUE | 18.08.2019 |
| P2    | DA ISSUE       | 06.09.2019 |

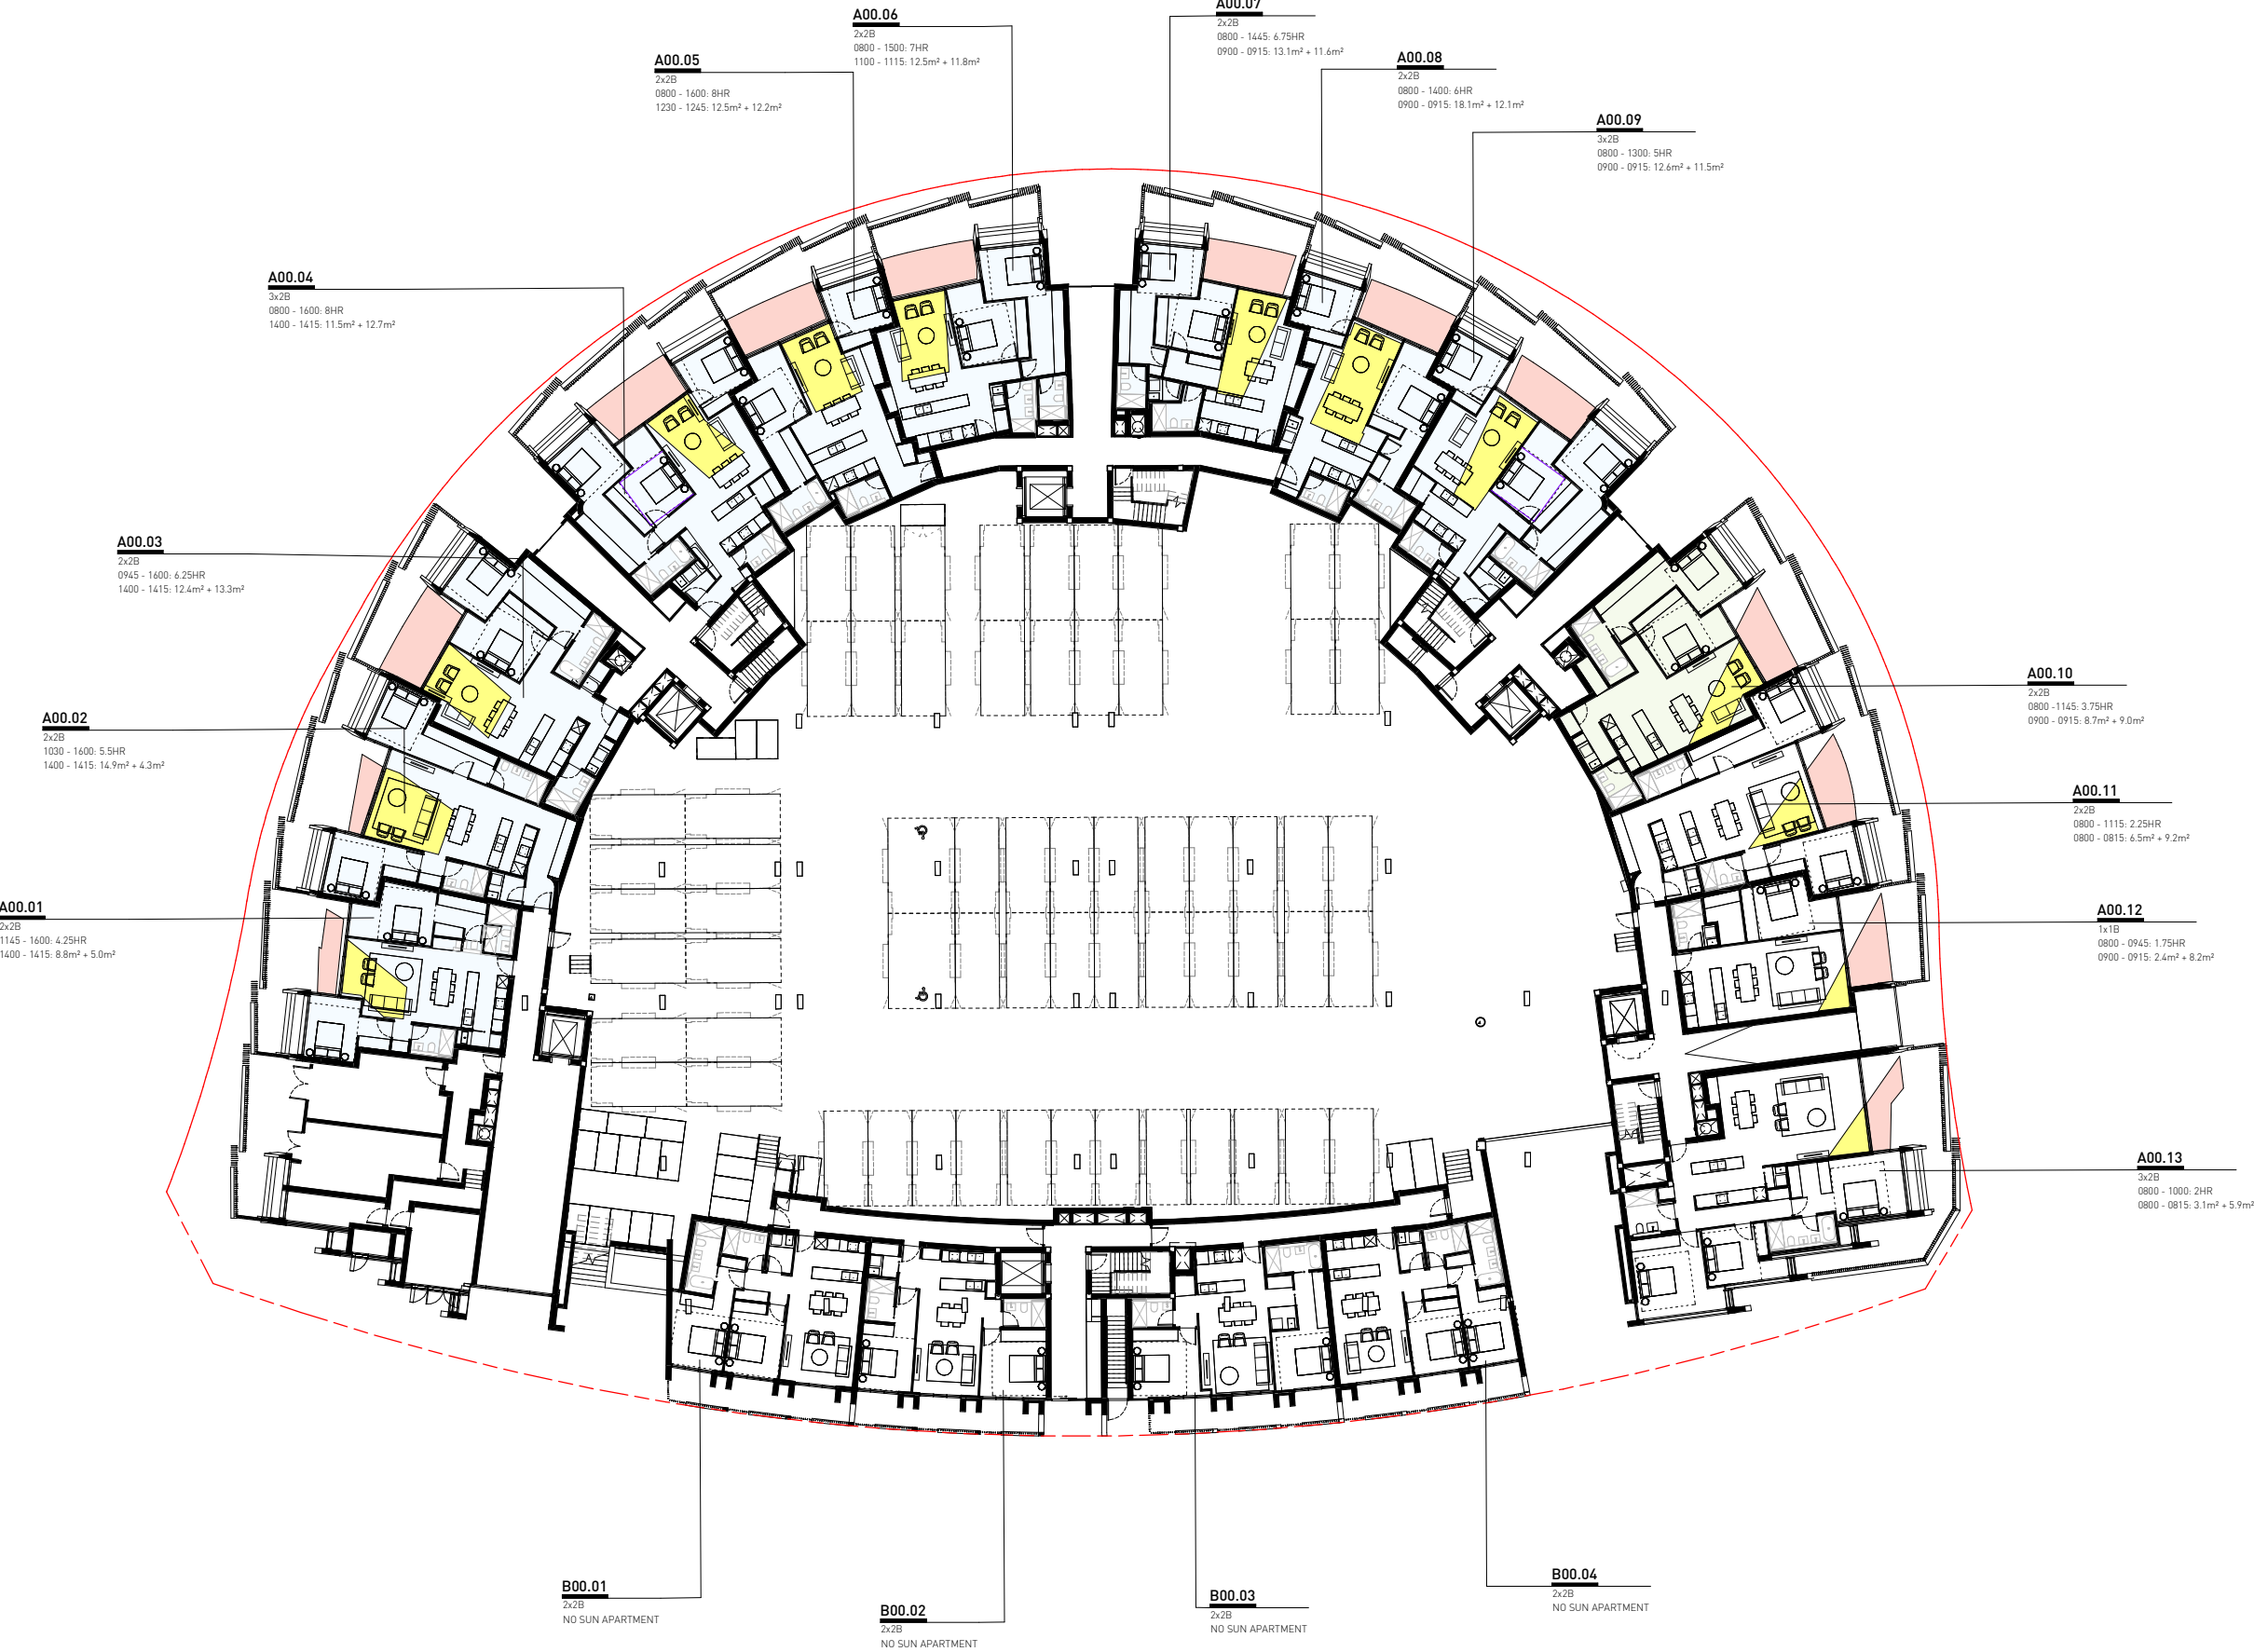

HOURS SUN ACHIEVED  
BETWEEN 9AM AND 3PM


-  < 3HR  
 < 2HR  
 > 2HR

SUN AREA

-  IN LIVING ROOM  
 ON BALCONY

PRELIMINARY  
NOT FOR CONSTRUCTION

| ISSUE | REASON         | DATE       |
|-------|----------------|------------|
| P1    | DRAFT DA ISSUE | 18.08.2019 |
| P2    | DA ISSUE       | 06.09.2019 |

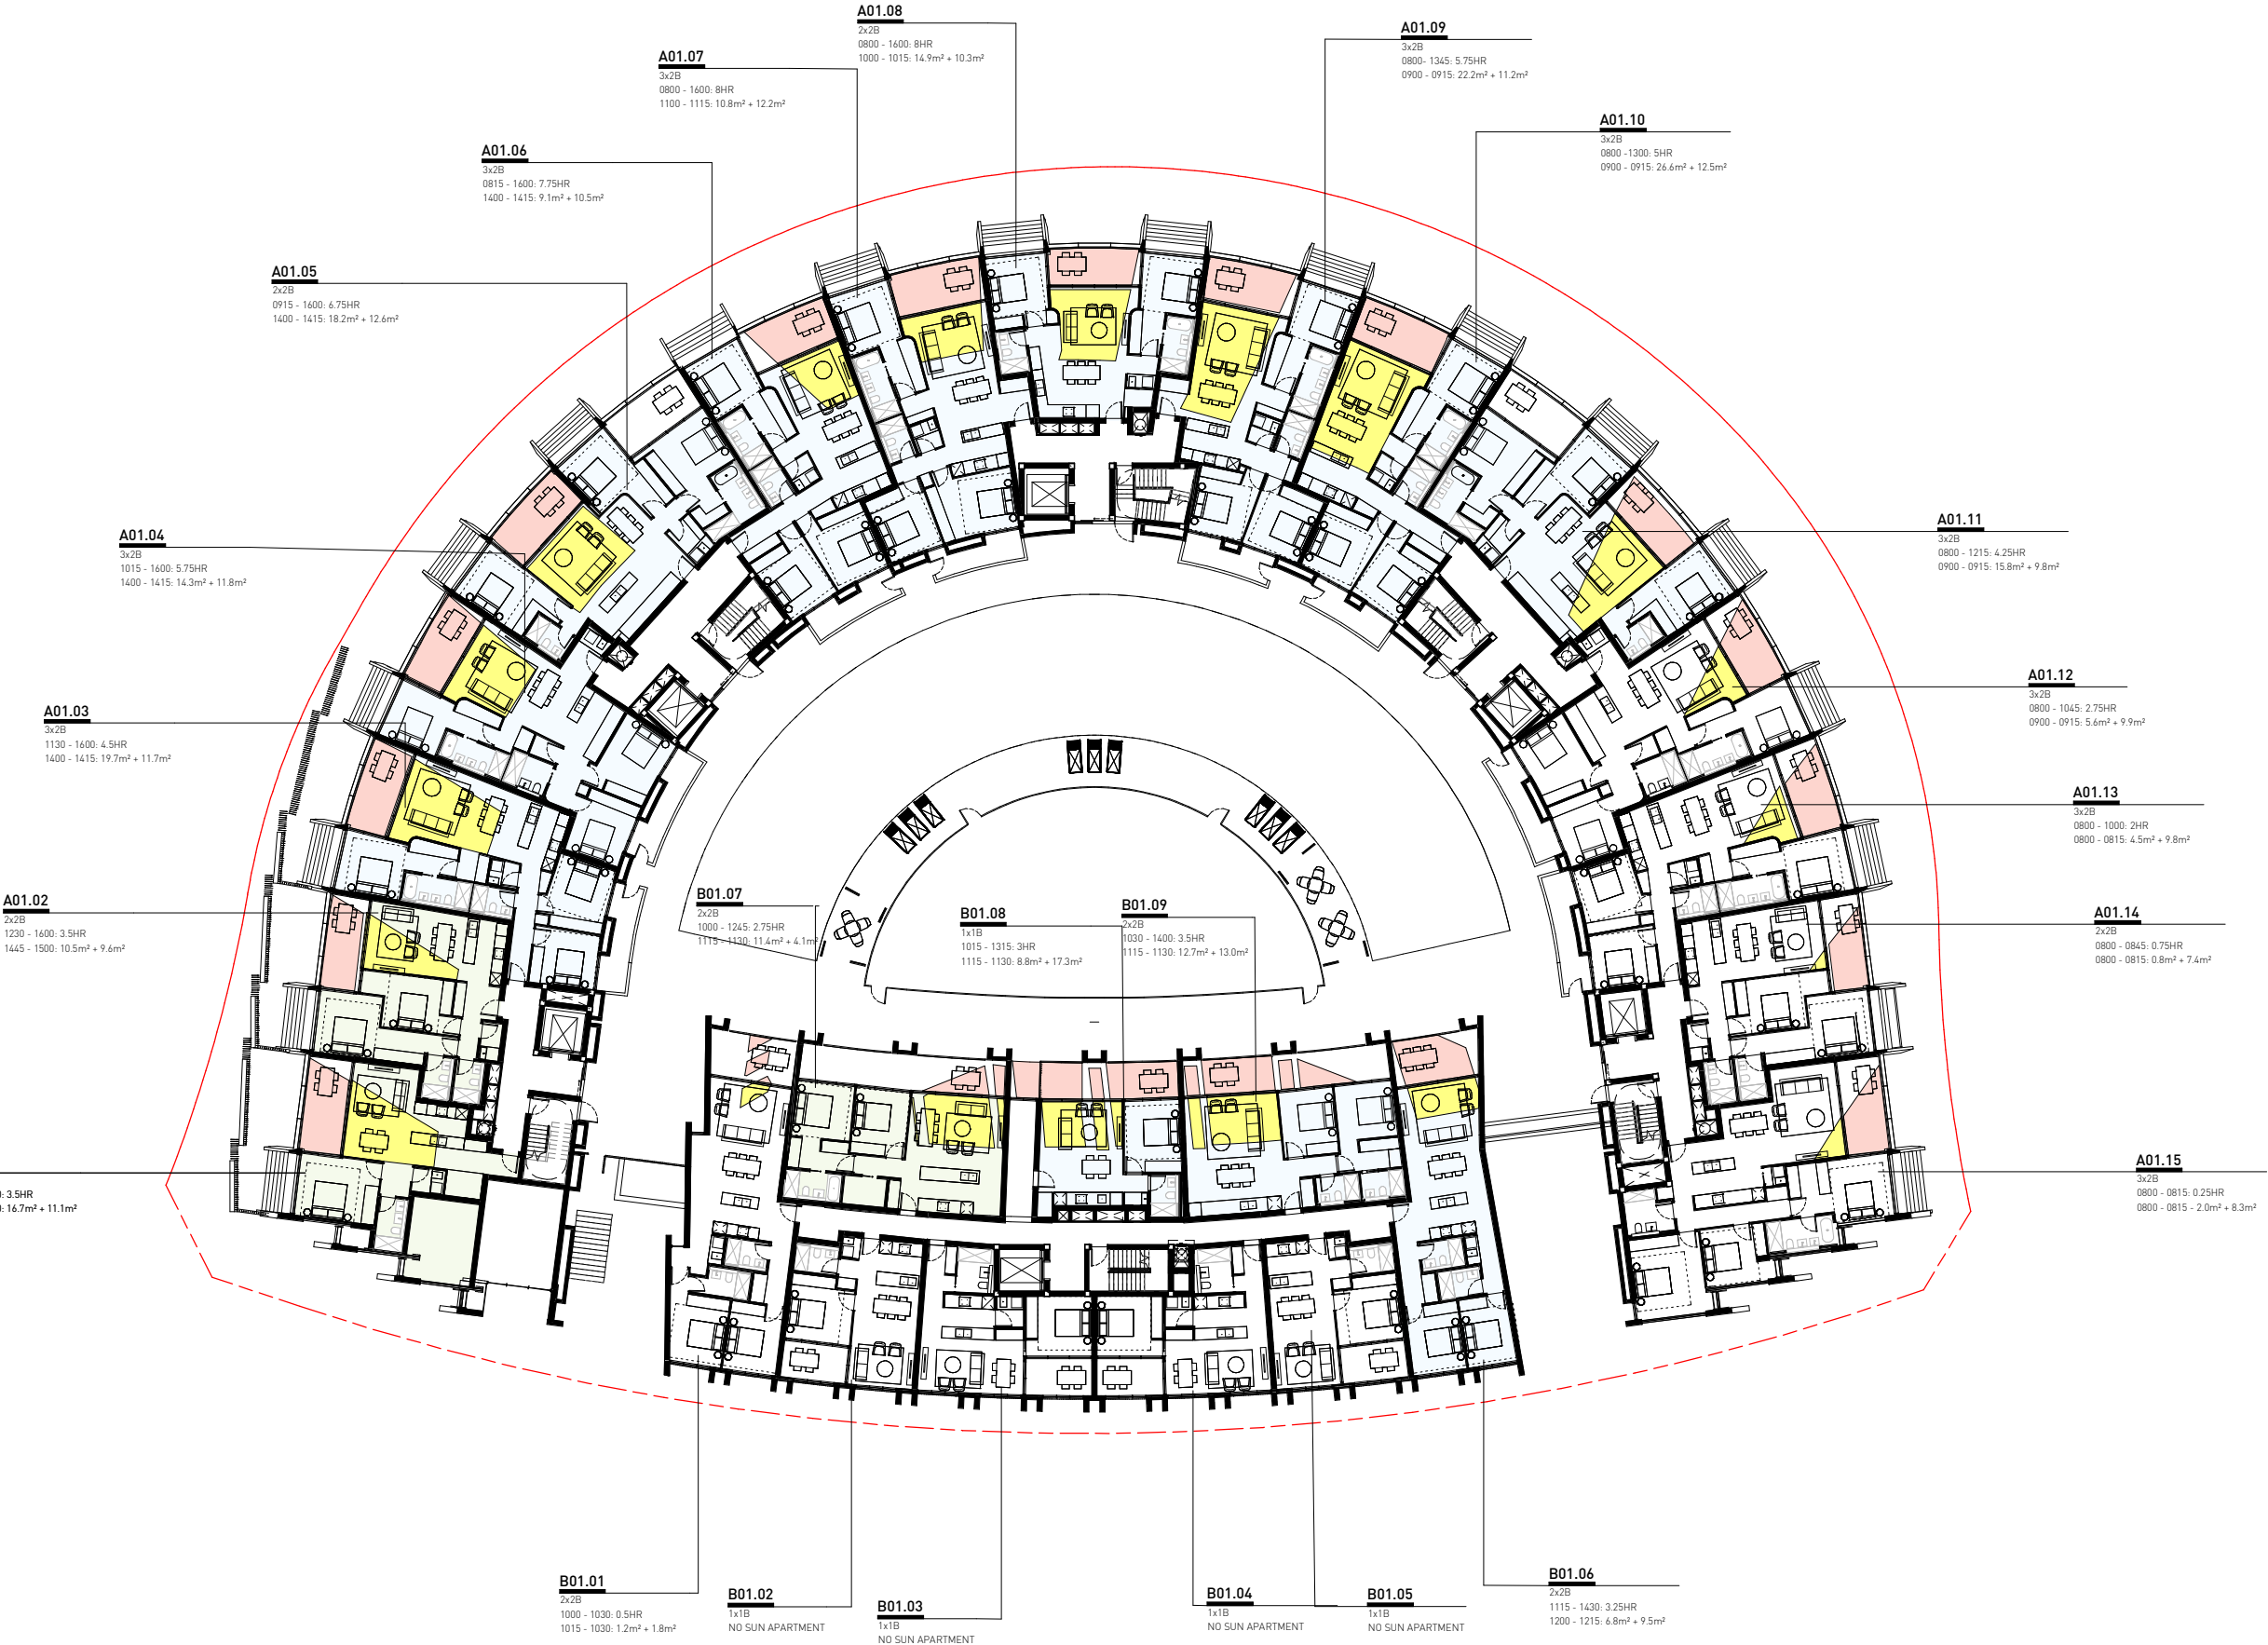



HOURS SUN ACHIEVED  
BETWEEN 9AM AND 3PM


- < 3HR
- < 2HR
- > 2HR

SUN AREA

- IN LIVING ROOM
- ON BALCONY

PRELIMINARY  
NOT FOR CONSTRUCTION

| ISSUE | REASON         | DATE       |
|-------|----------------|------------|
| P1    | DRAFT DA ISSUE | 18.08.2019 |
| P2    | DA ISSUE       | 06.09.2019 |

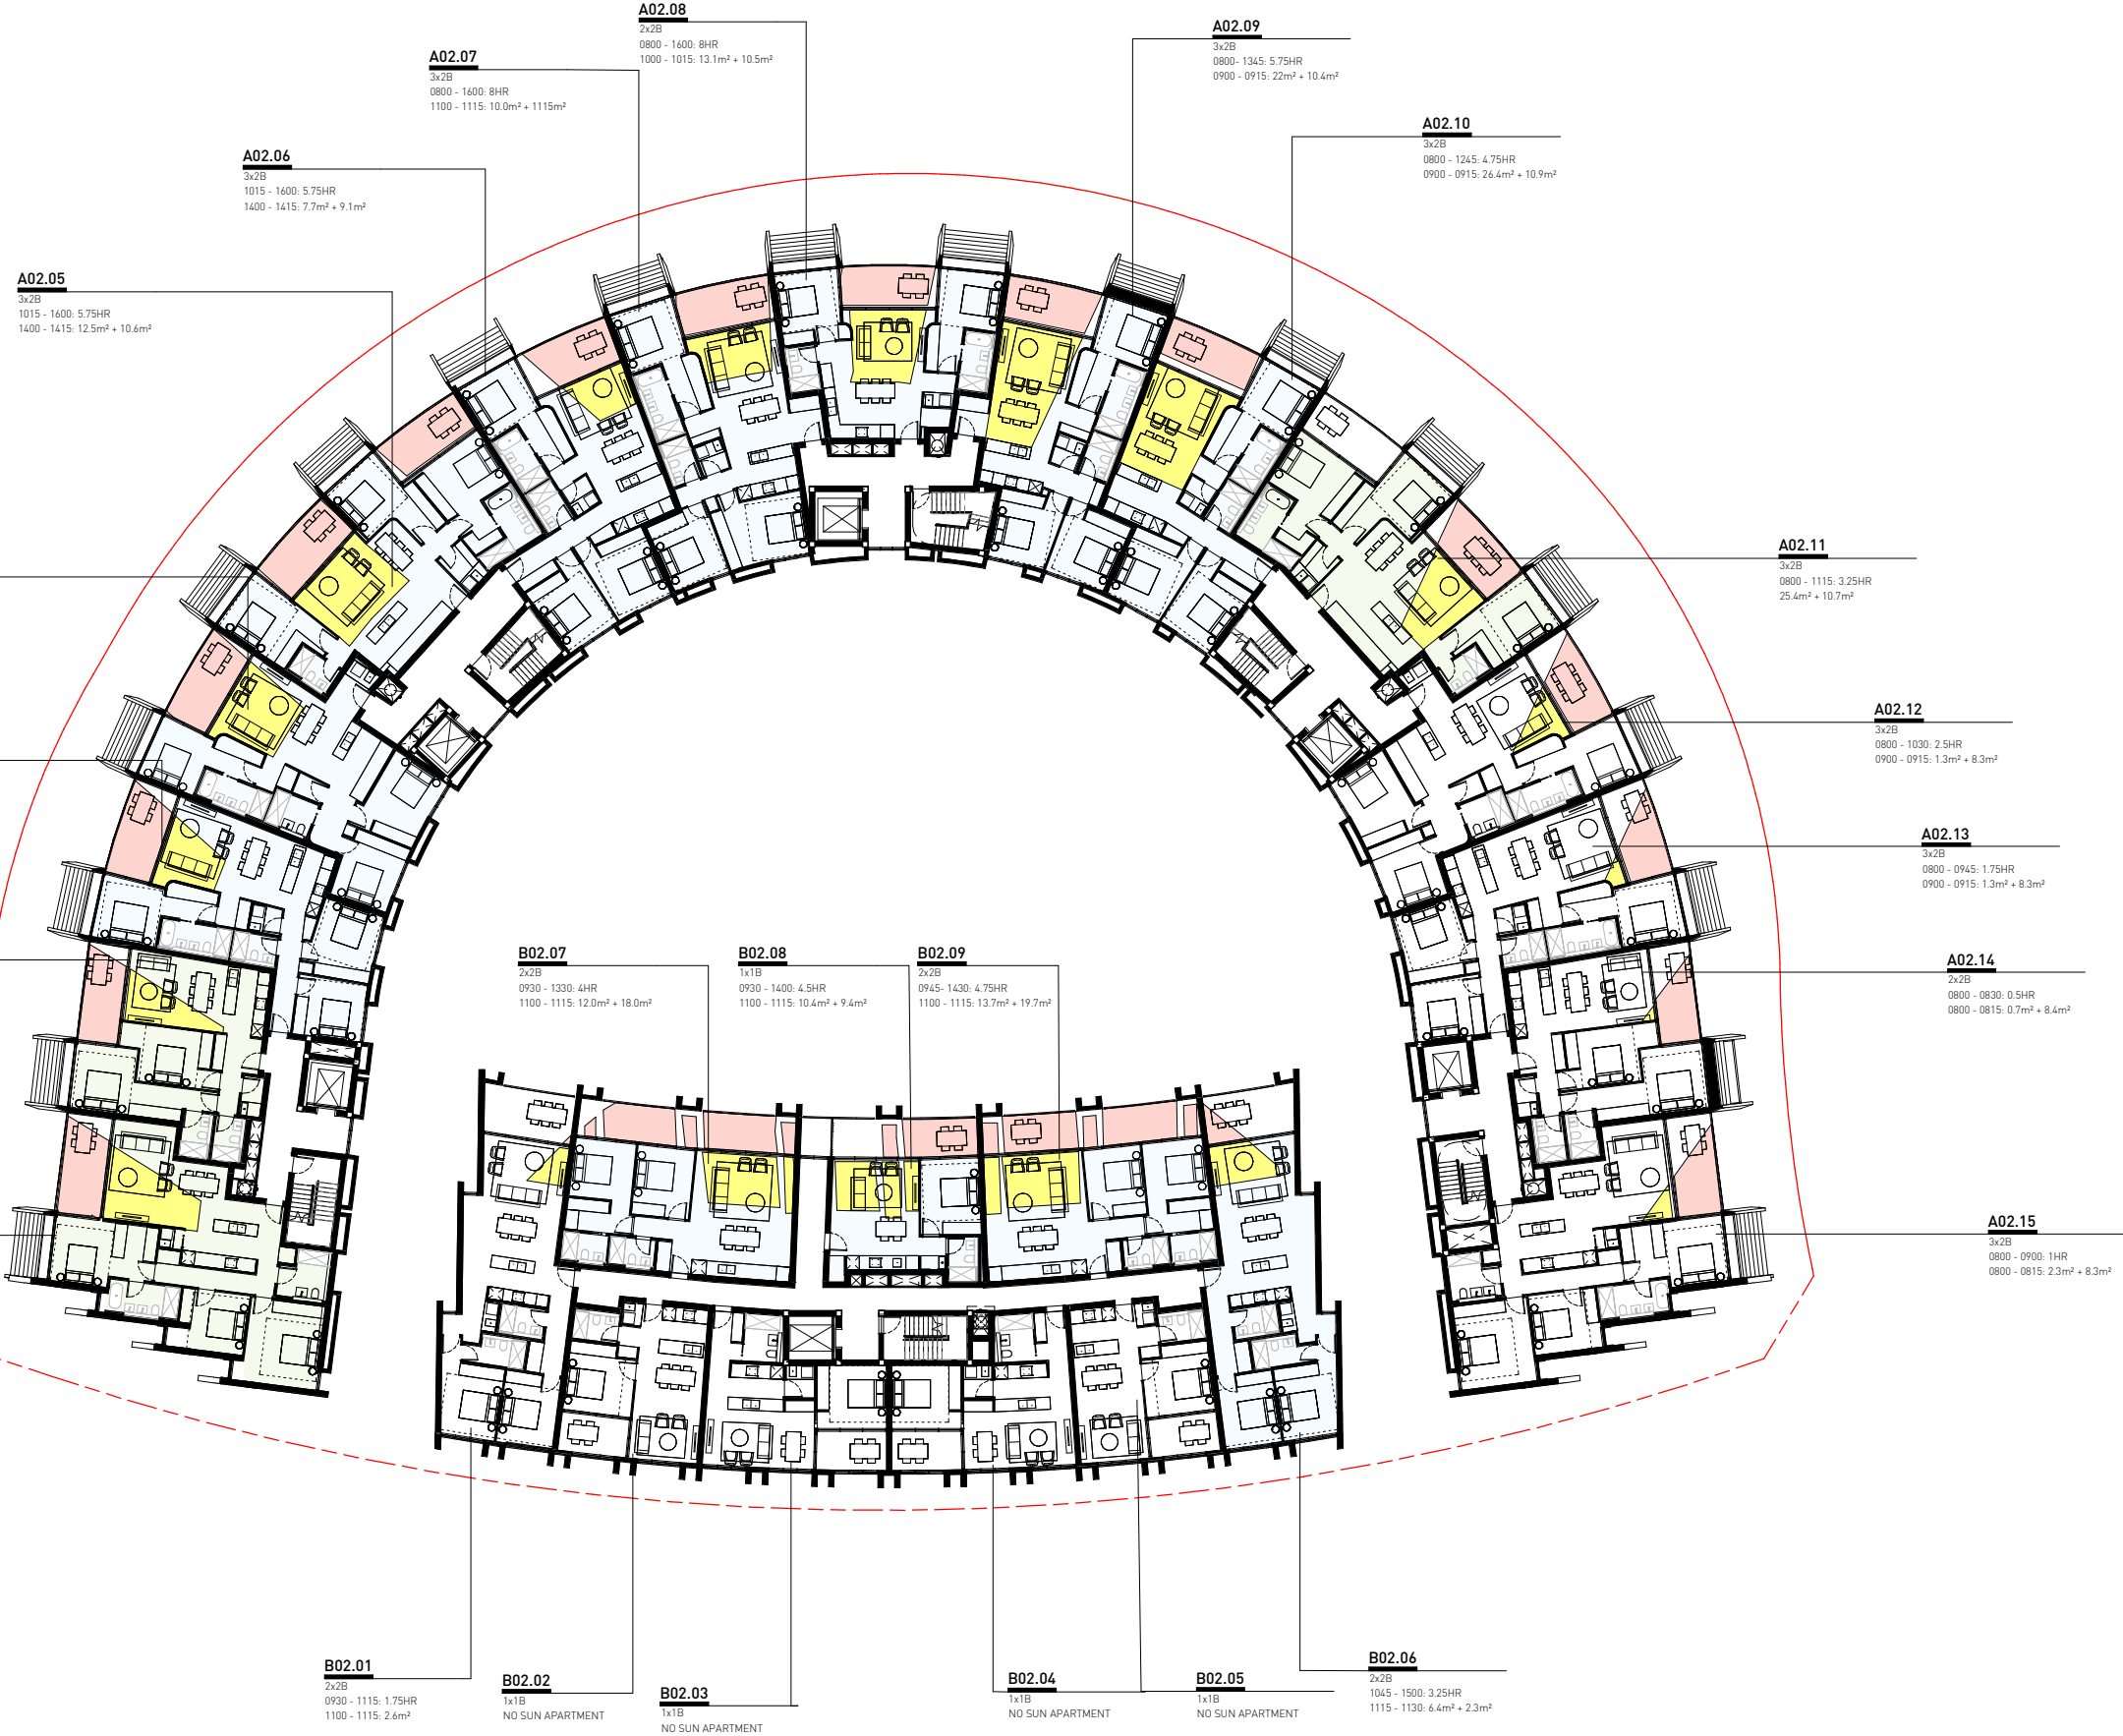

HOURS SUN ACHIEVED  
BETWEEN 9AM AND 3PM


- < 3HR
- < 2HR
- > 2HR

SUN AREA

- IN LIVING ROOM
- ON BALCONY

PRELIMINARY  
NOT FOR CONSTRUCTION

| ISSUE | REASON         | DATE       |
|-------|----------------|------------|
| P1    | DRAFT DA ISSUE | 18.08.2019 |
| P2    | DA ISSUE       | 06.09.2019 |

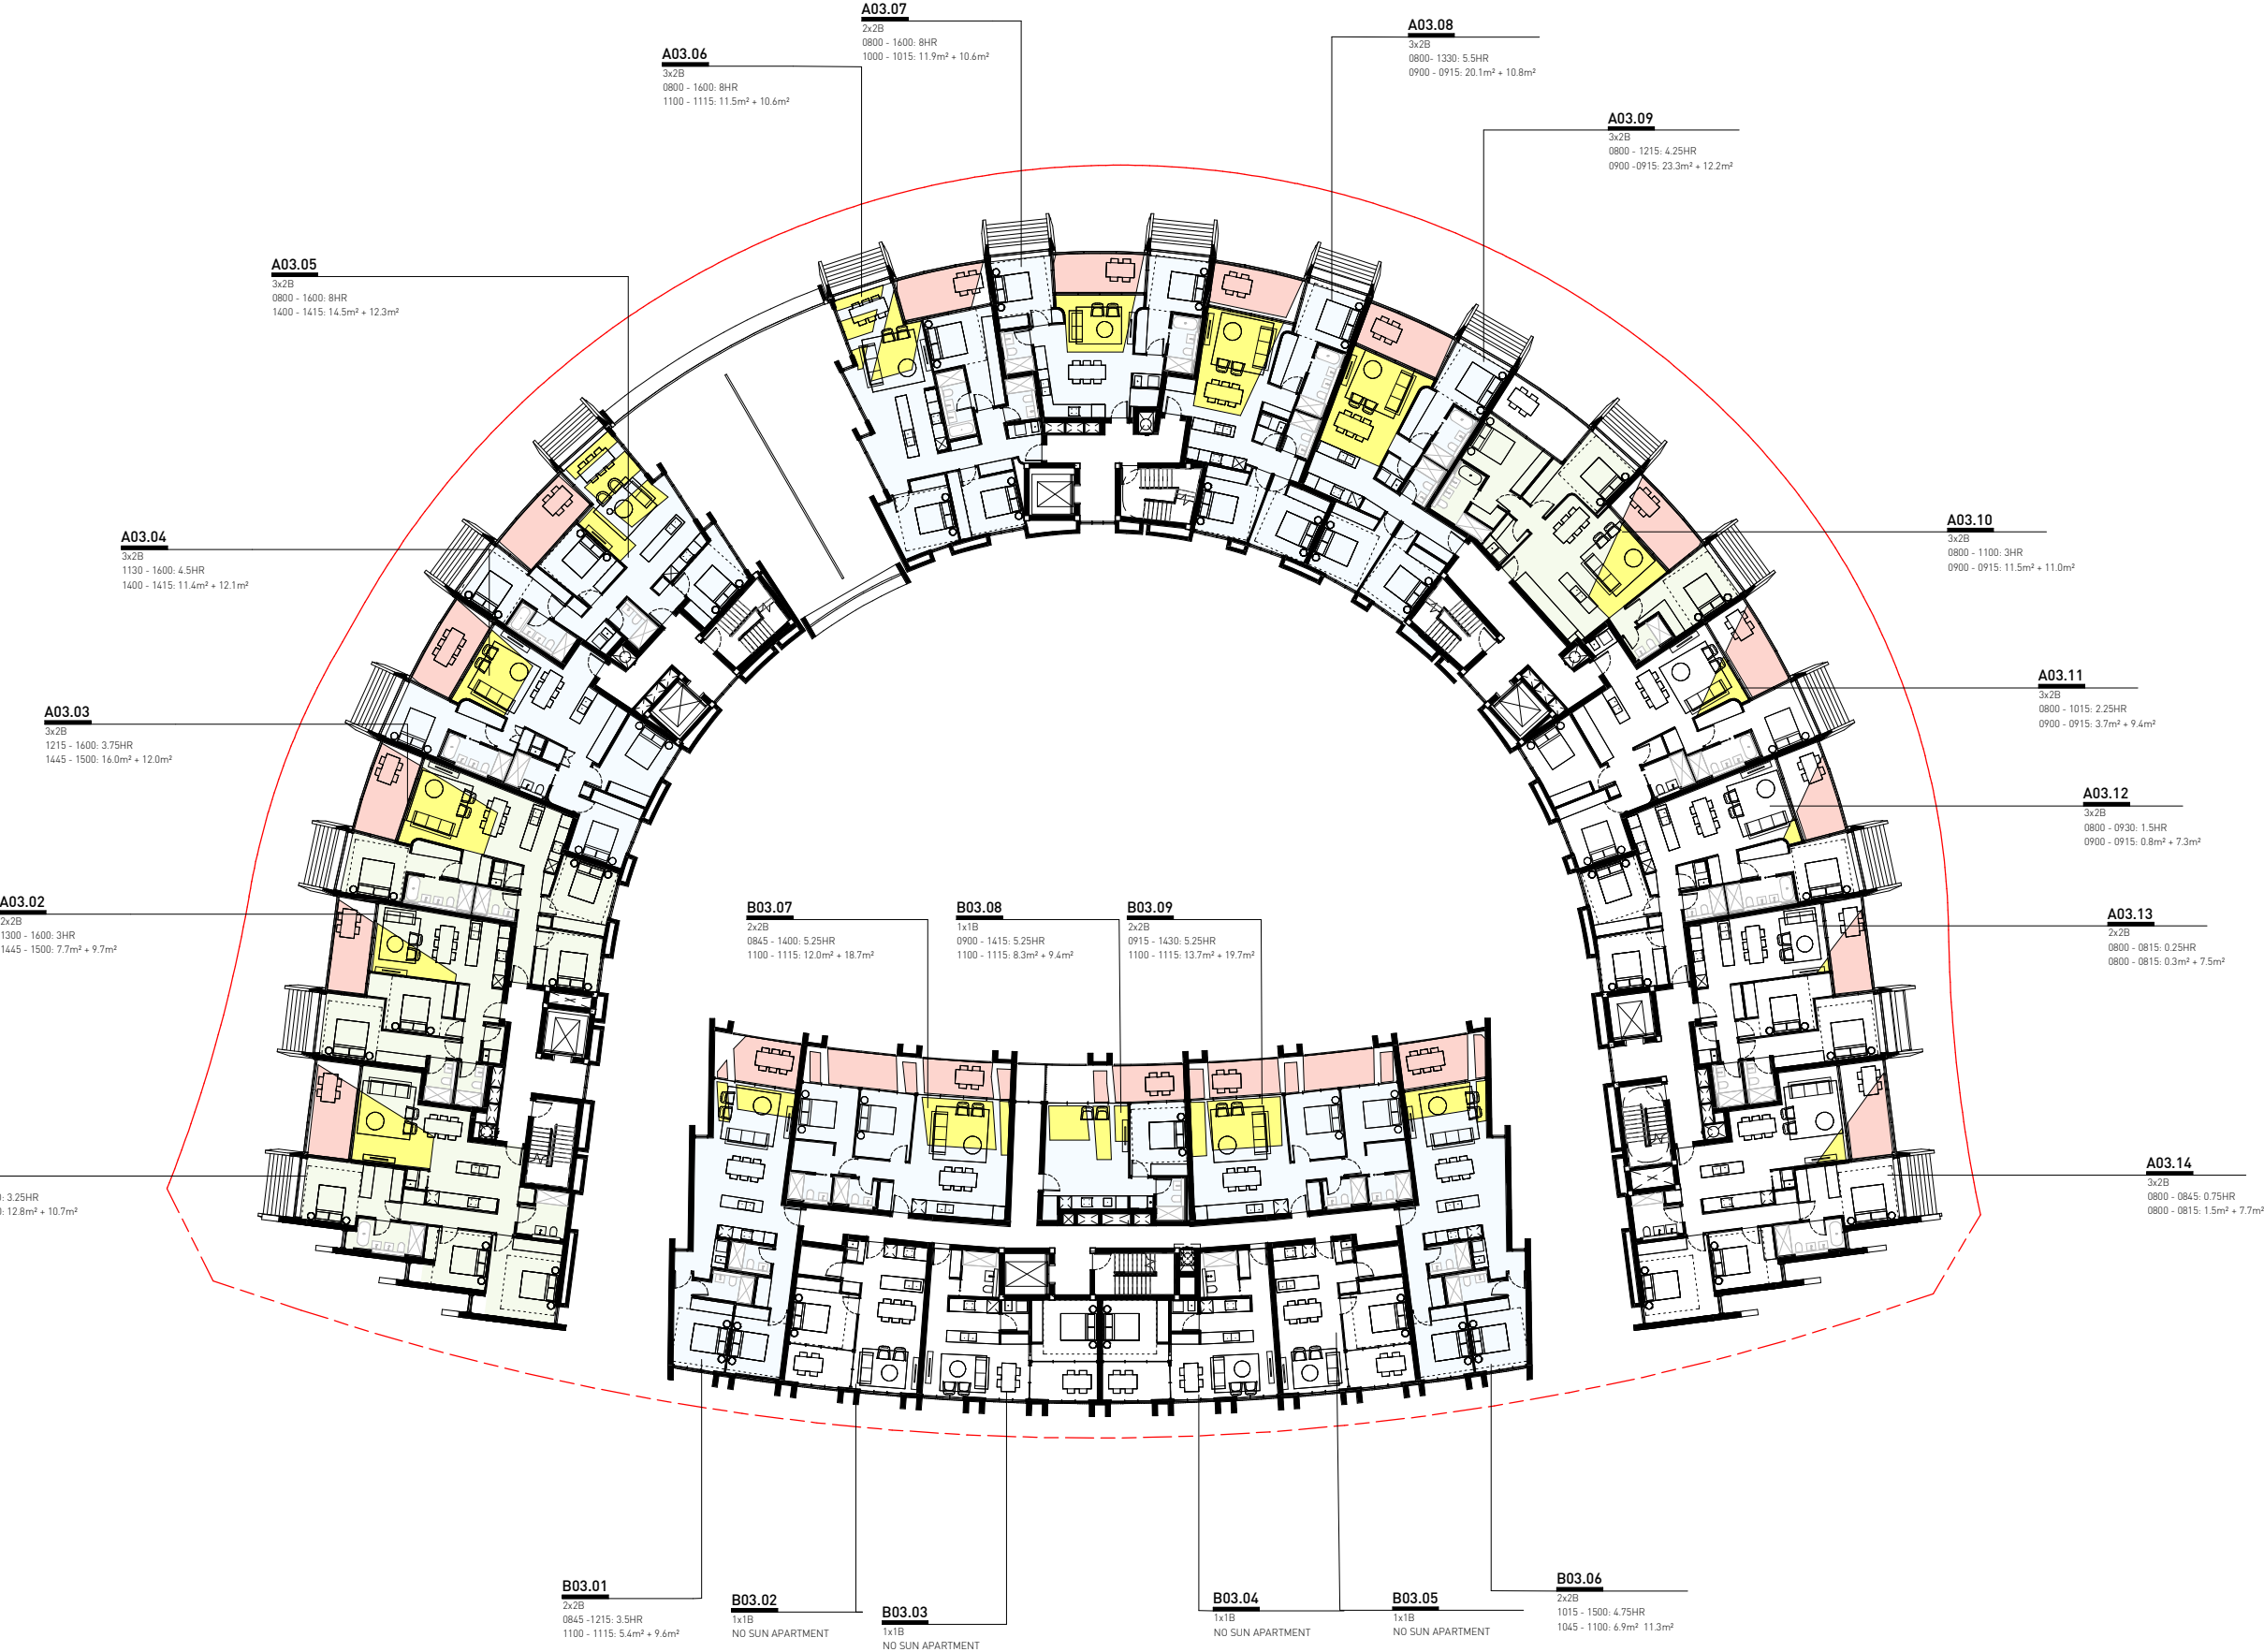



HOURS SUN ACHIEVED  
BETWEEN 9AM AND 3PM

- < 3HR
- < 2HR
- > 2HR

SUN AREA

- IN LIVING ROOM
- ON BALCONY

PRELIMINARY  
NOT FOR CONSTRUCTION

| ISSUE | REASON         | DATE       |
|-------|----------------|------------|
| P1    | DRAFT DA ISSUE | 18.08.2019 |
| P2    | DA ISSUE       | 06.09.2019 |



HOURS SUN ACHIEVED  
BETWEEN 9AM AND 3PM


-  < 3HR  
 < 2HR  
 > 2HR

SUN AREA

-  IN LIVING ROOM  
 ON BALCONY

PRELIMINARY  
NOT FOR CONSTRUCTION








| ISSUE | REASON         | DATE       |
|-------|----------------|------------|
| P1    | DRAFT DA ISSUE | 18.08.2019 |
| P2    | DA ISSUE       | 06.09.2019 |

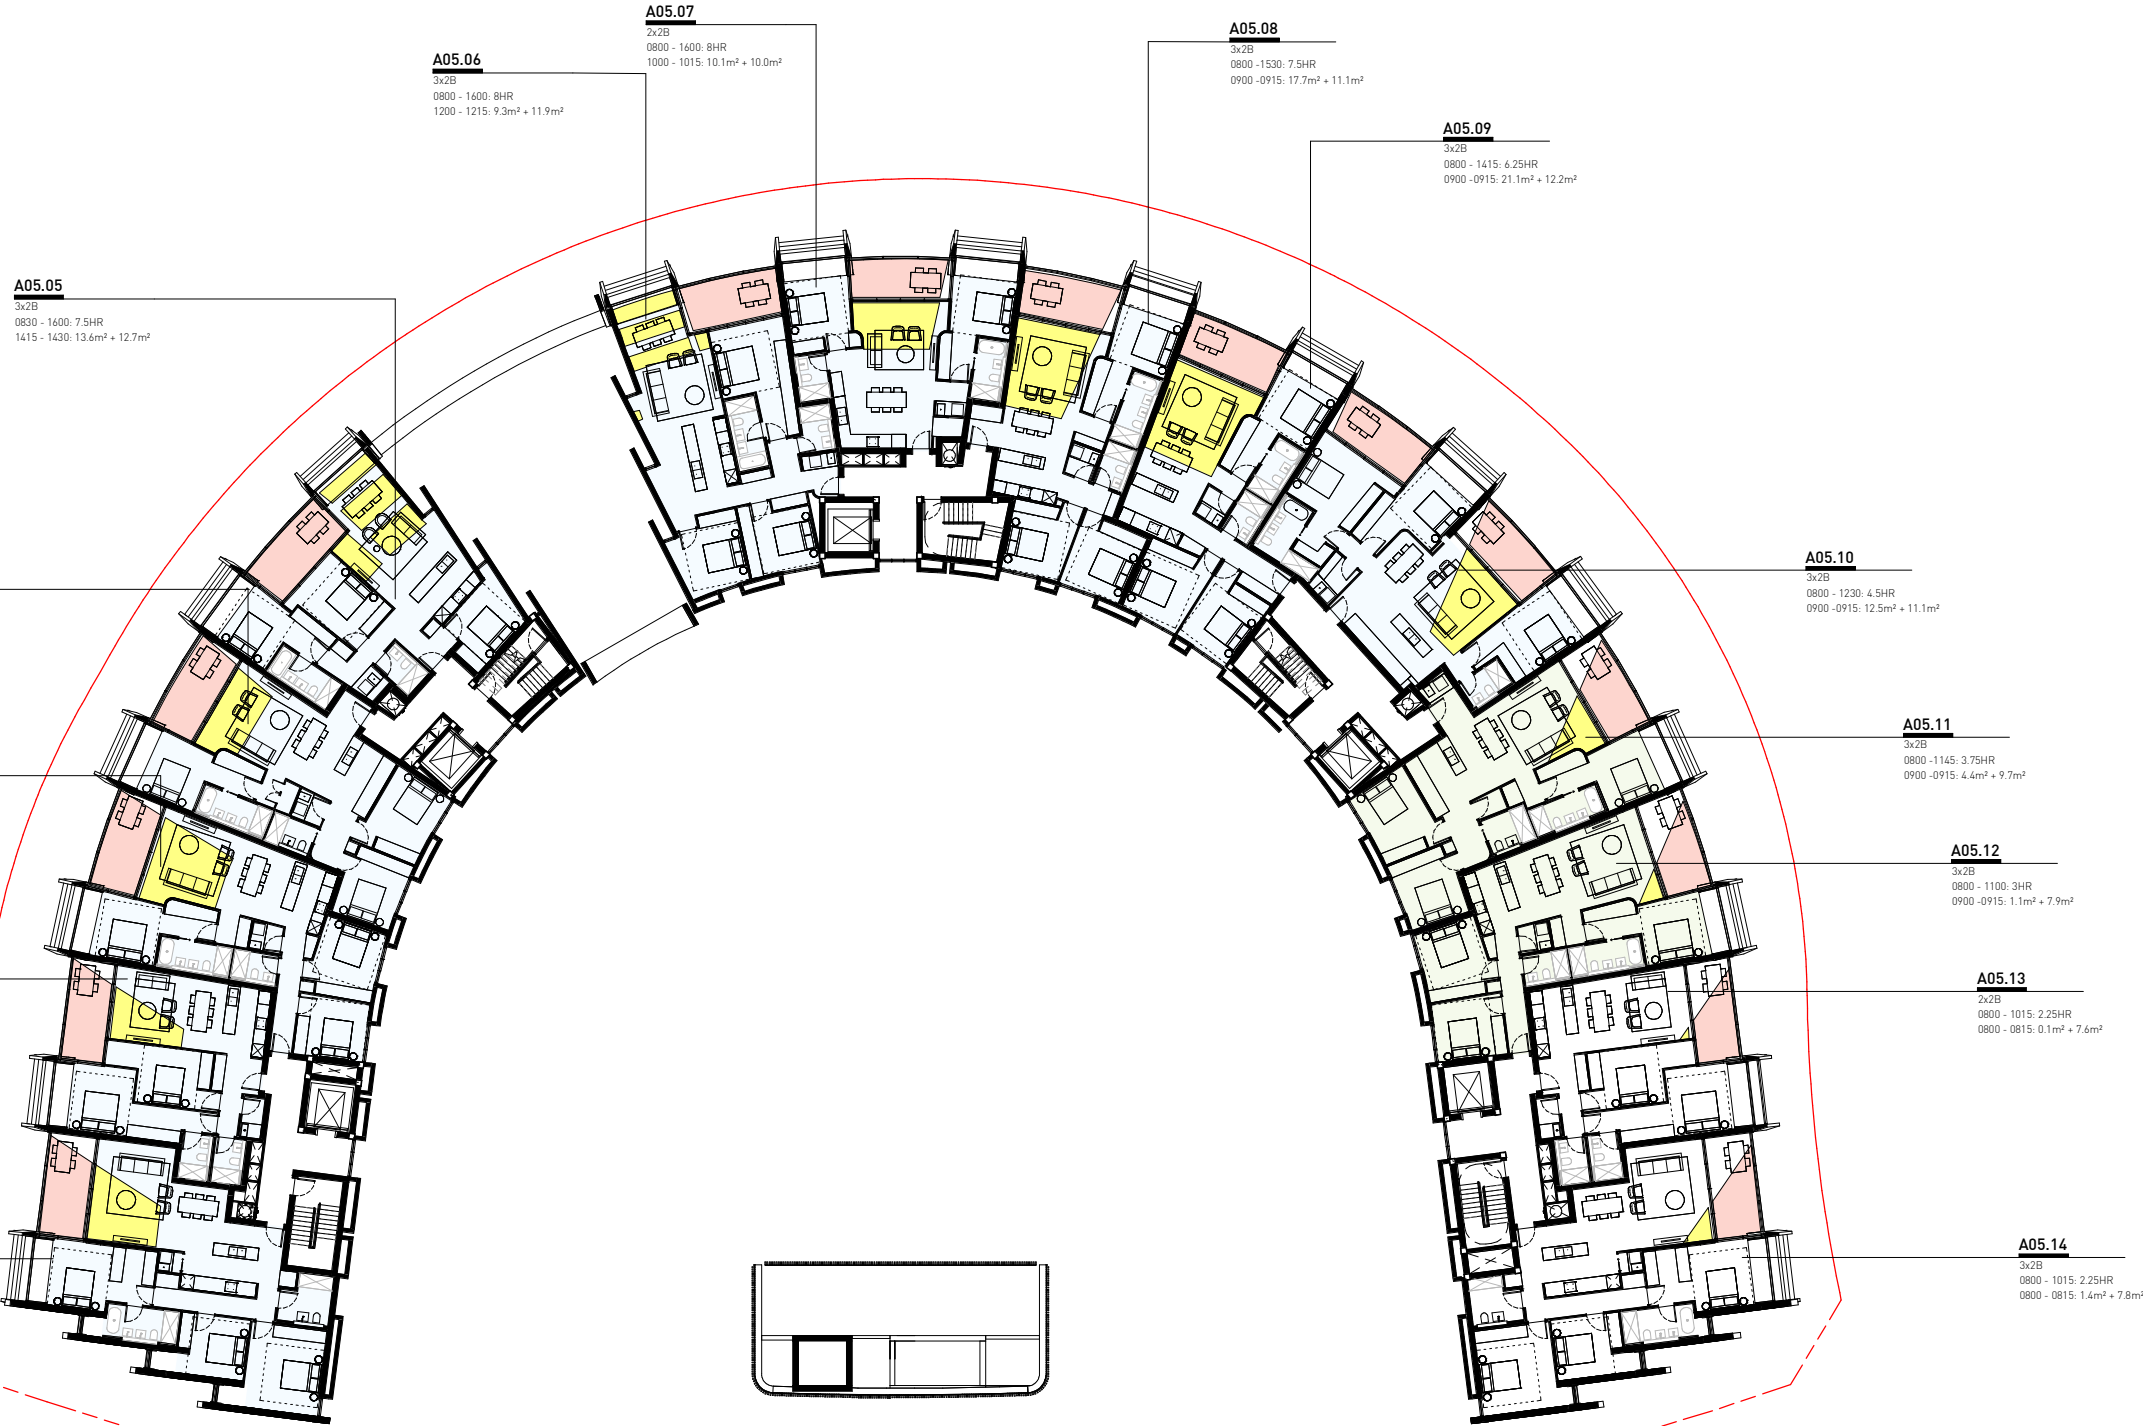



21 JUNE

1. 09:00
2. 10:00
3. 11:00
4. 12:00
5. 13:00
6. 14:00
7. 15:00

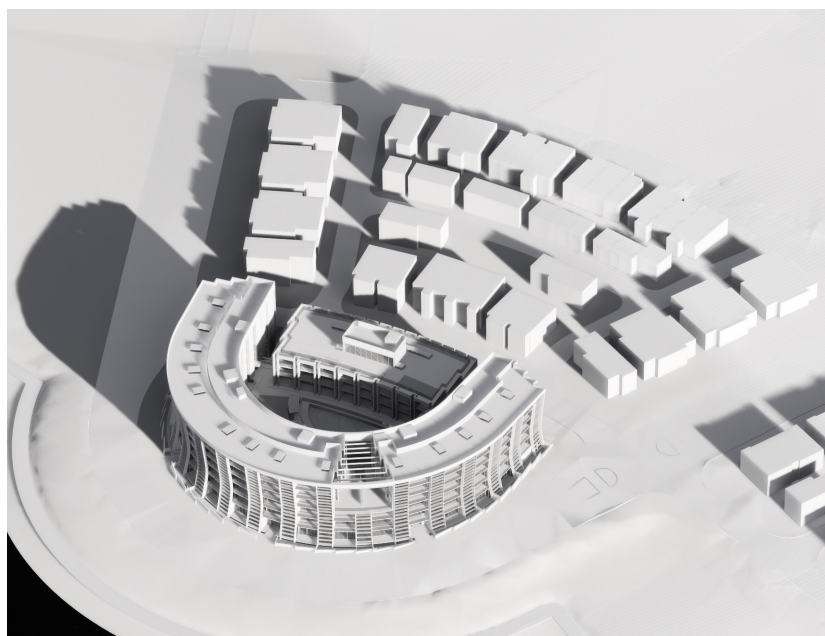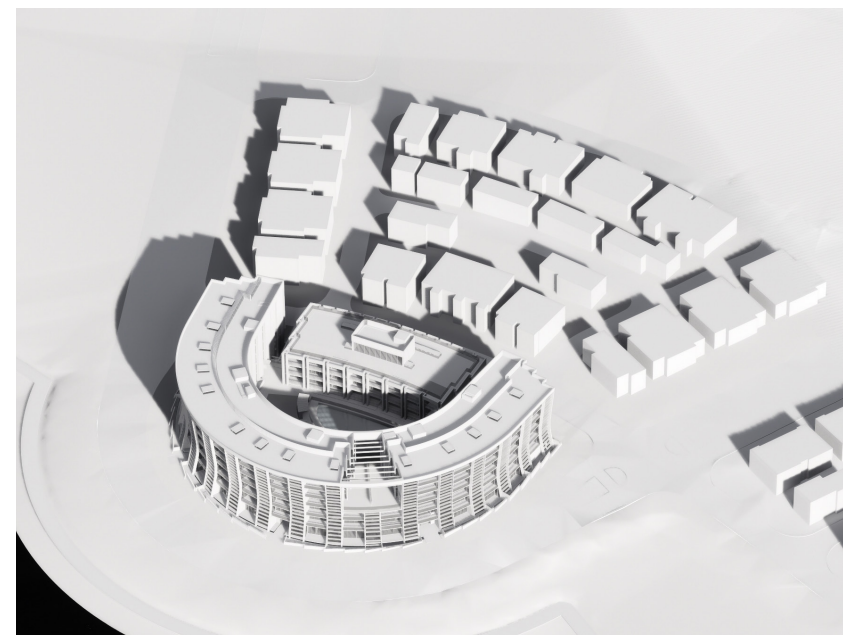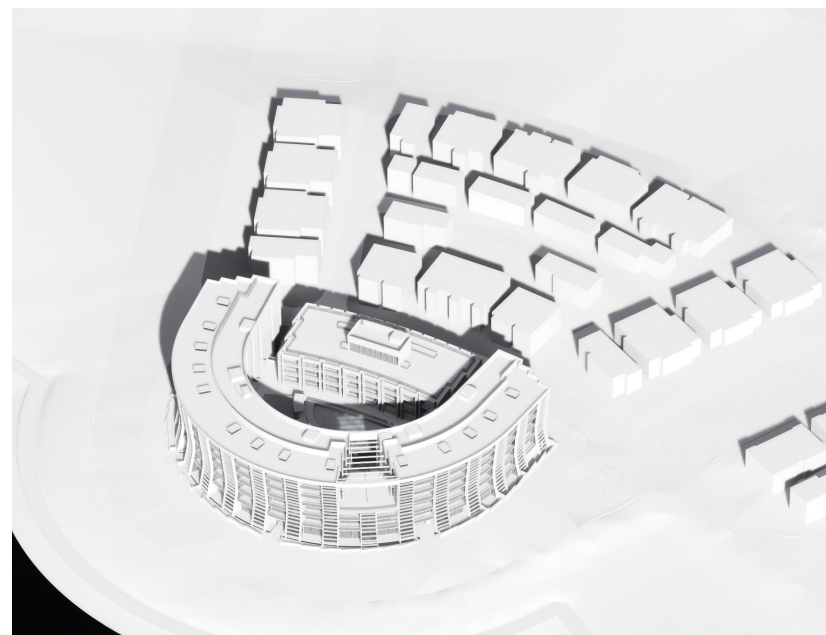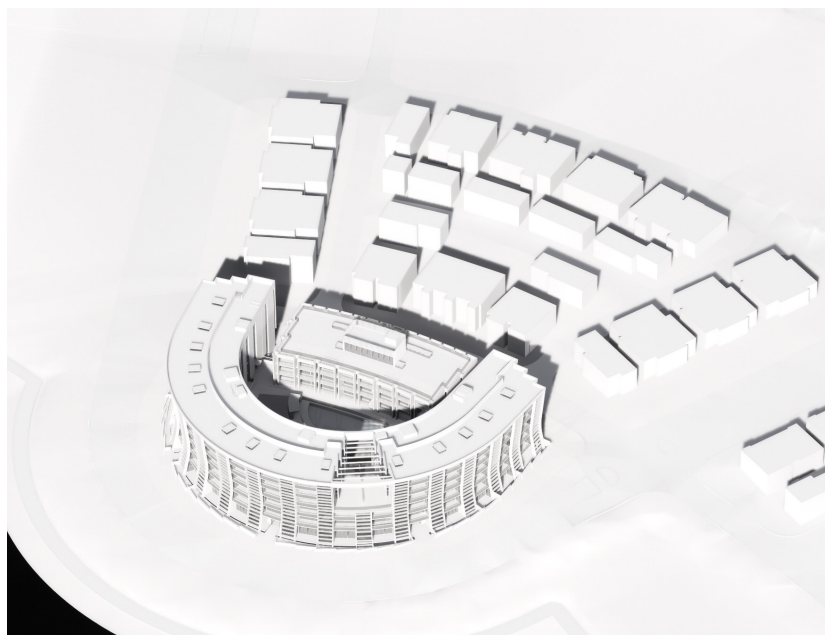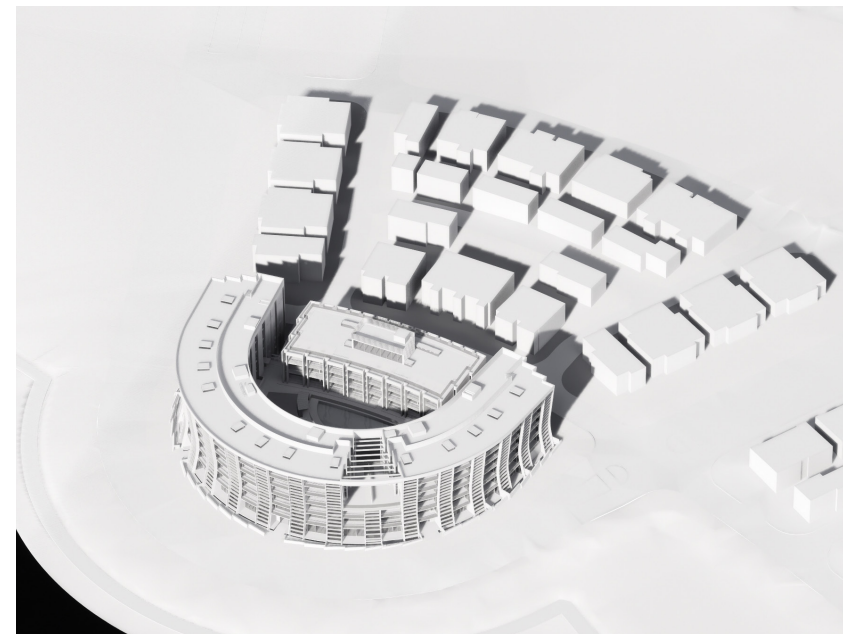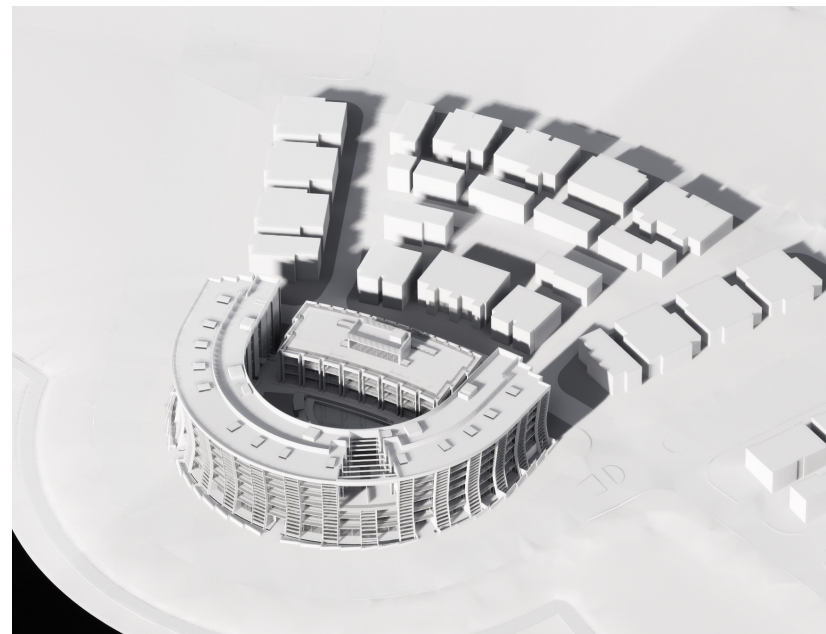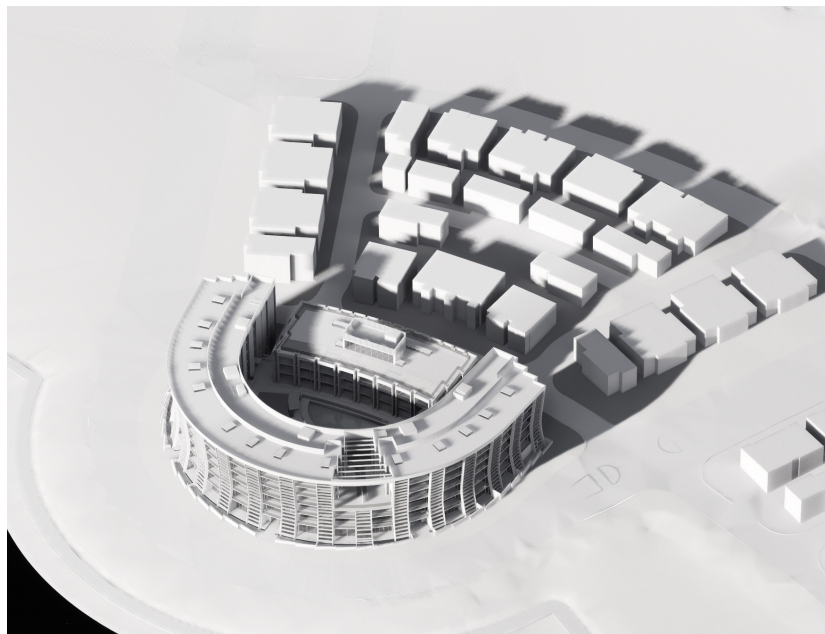



SUN ON ADJACENT BUILDINGS

- 21 JUNE  
1. 09:00  
2. 10:00  
3. 11:00  
4. 12:00  
5. 13:00  
6. 14:00  
7. 15:00

