


ATTACHMENT 2 - RETAINING WALL LOCATION HEIGHTS AND SECTIONS

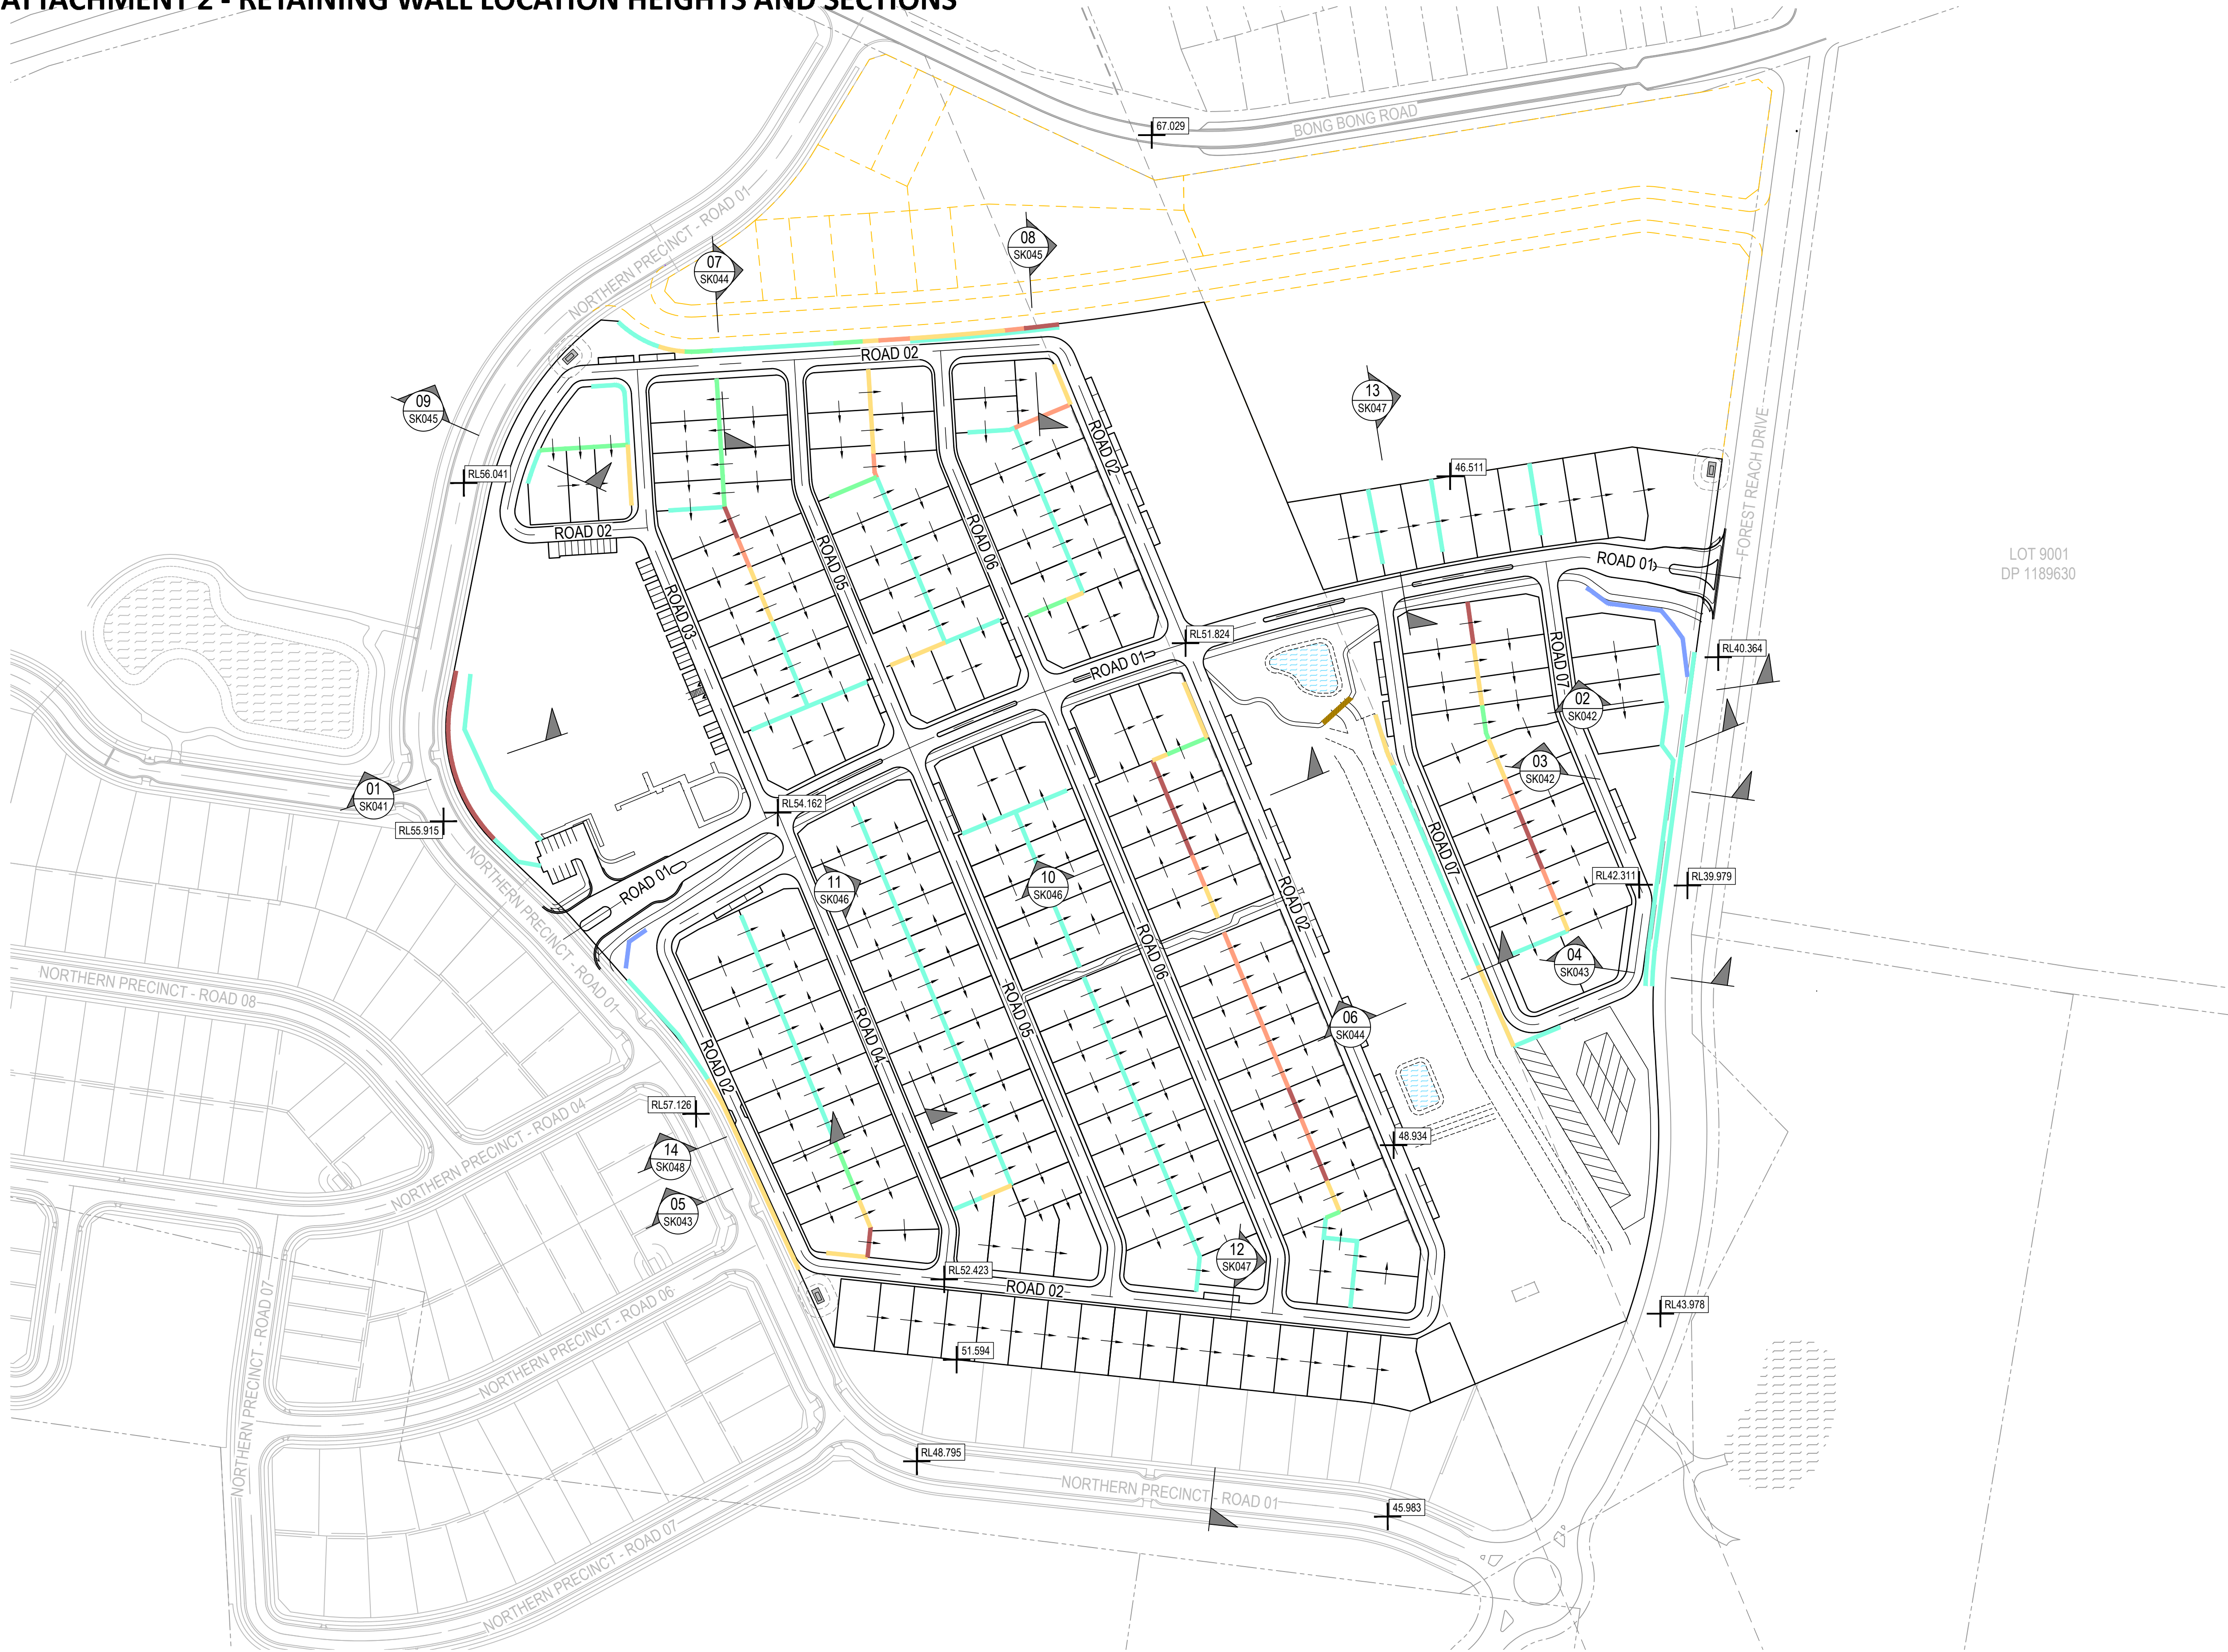

PROPOSED

LEGEND

LOT BOUNDARY

PROPOSED STAGE 8C/D/E LAYOUT
(UNAPPROVED DA-2024-613)

ROAD CENTERLINE

BATTER TOP / BOTTOM

FEATURE WALL

MAX 1.0m RETAINING WALL

MAX 1.25m RETAINING WALL

MAX 1.5m RETAINING WALL

MAX 1.75m RETAINING WALL

MAX 2.0m RETAINING WALL

SPOT HEIGHTS

INTERALLOTMENT GRADE
DIRECTION (HIGH TO LOW)

EXISTING



LOT BOUNDARY

EASEMENT

LOT 9001
DP 1189630

Morgan Allan 13/6/2025 2:35 PM


P1	12.06.25	ISSUED FOR DISCUSSION	MA	KJM
REV	DATE	DESCRIPTION	AMD BY	APP BY

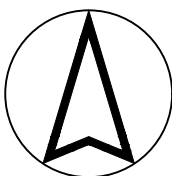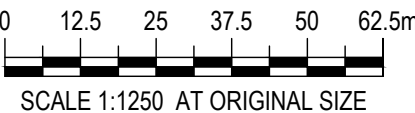

DRAWN: M.ALLAN	DESIGNED: M.ALLAN
DRAFT CHECK: S.WEATHERBY	DESIGN CHECK: S.WEATHERBY
APPROVED:	K.MACDONALD
NOT FOR CONSTRUCTION	

AVID
FOREST REACH
SITE TYPICAL SECTIONS
LAYOUT PLAN


DRAWING NUMBER MKR00256-04-SK040	SHEET No. 1 OF 9	ORIG. SIZE A1	REVISION P1
-------------------------------------	---------------------	------------------	----------------

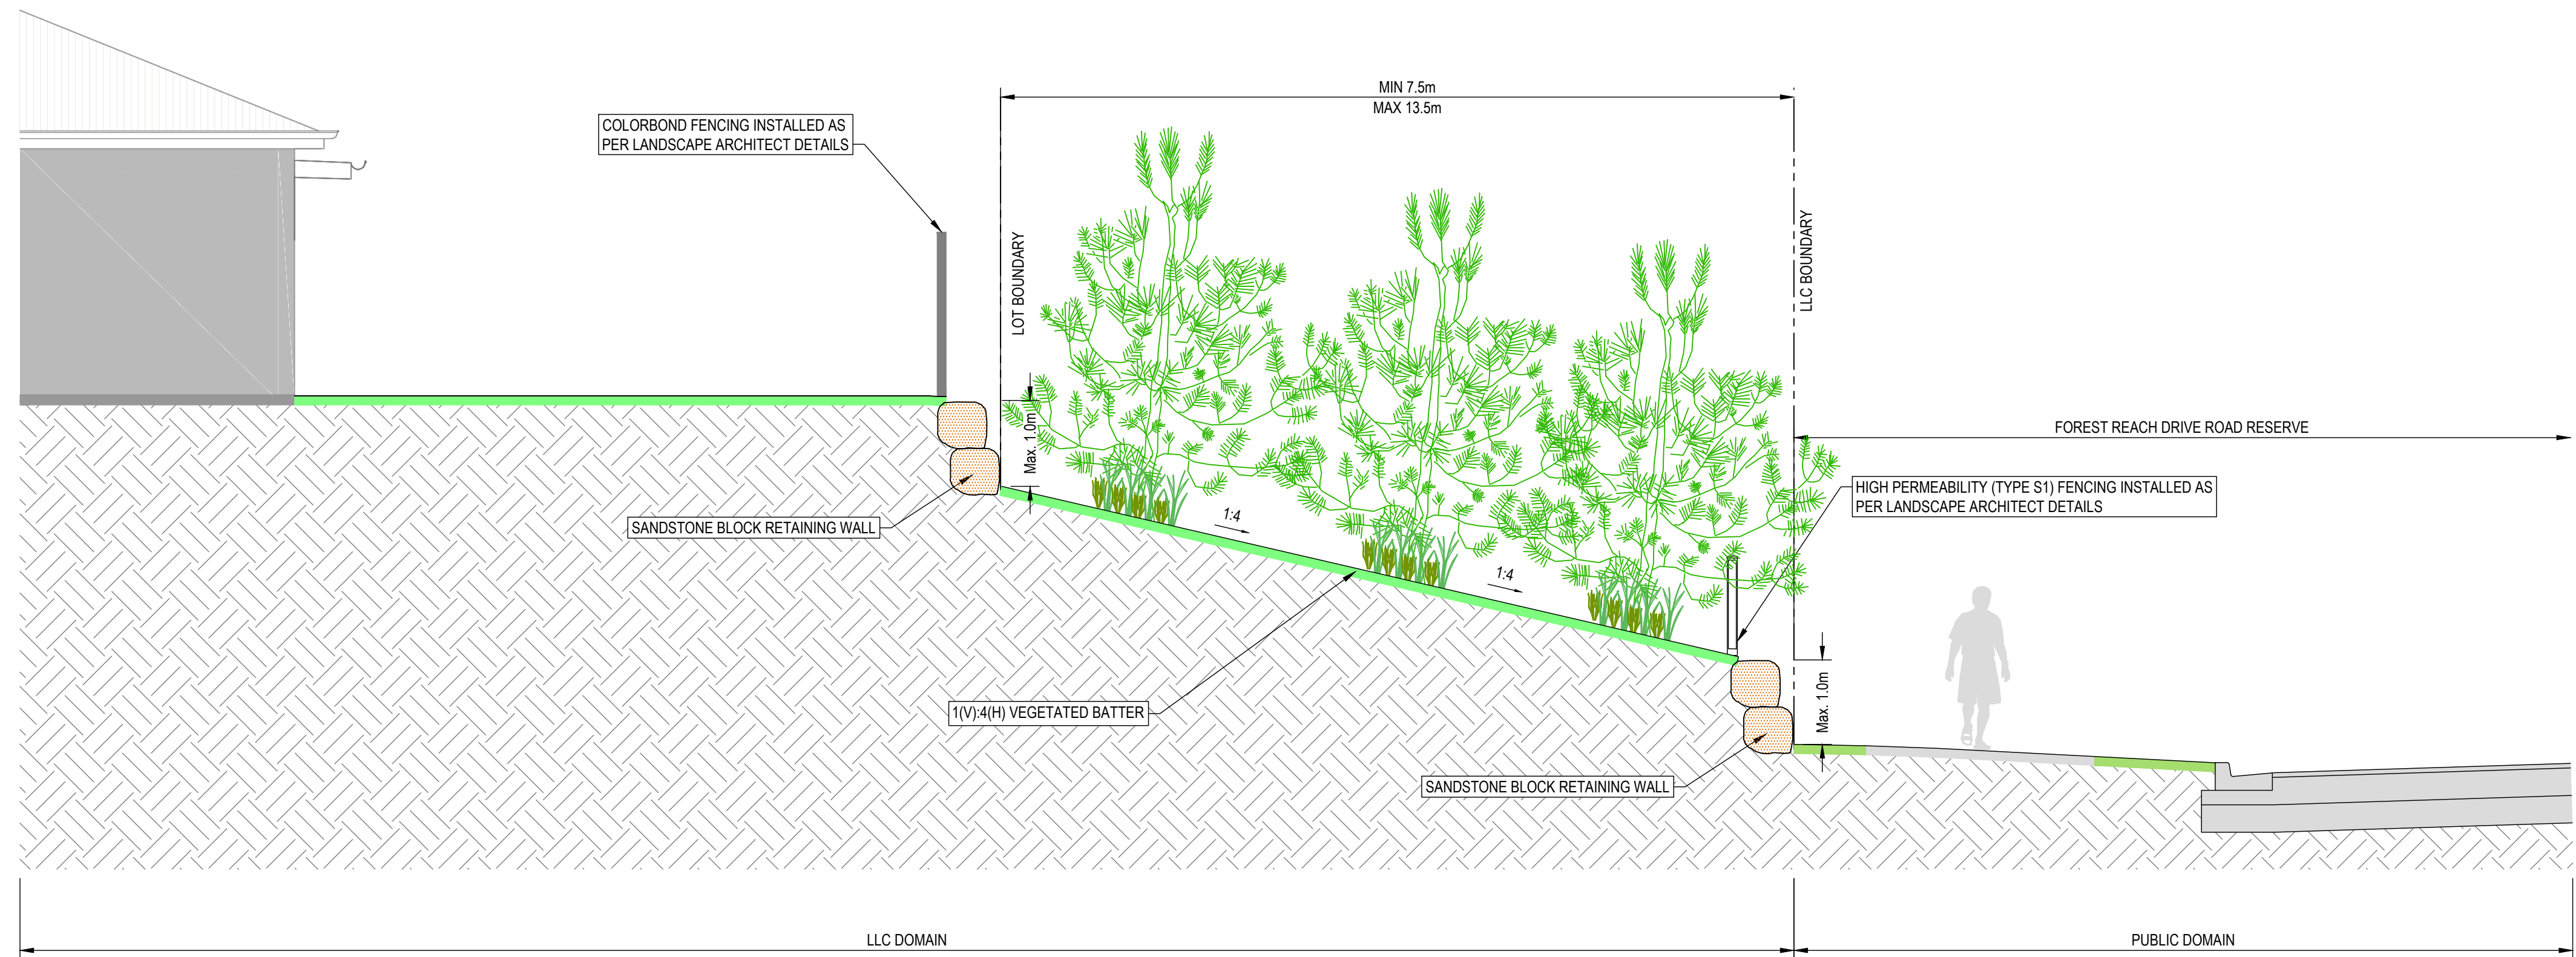

FOREST REACH DRIVE BOUNDARY TYPICAL SECTION 02

SCALE 1:50


SK040

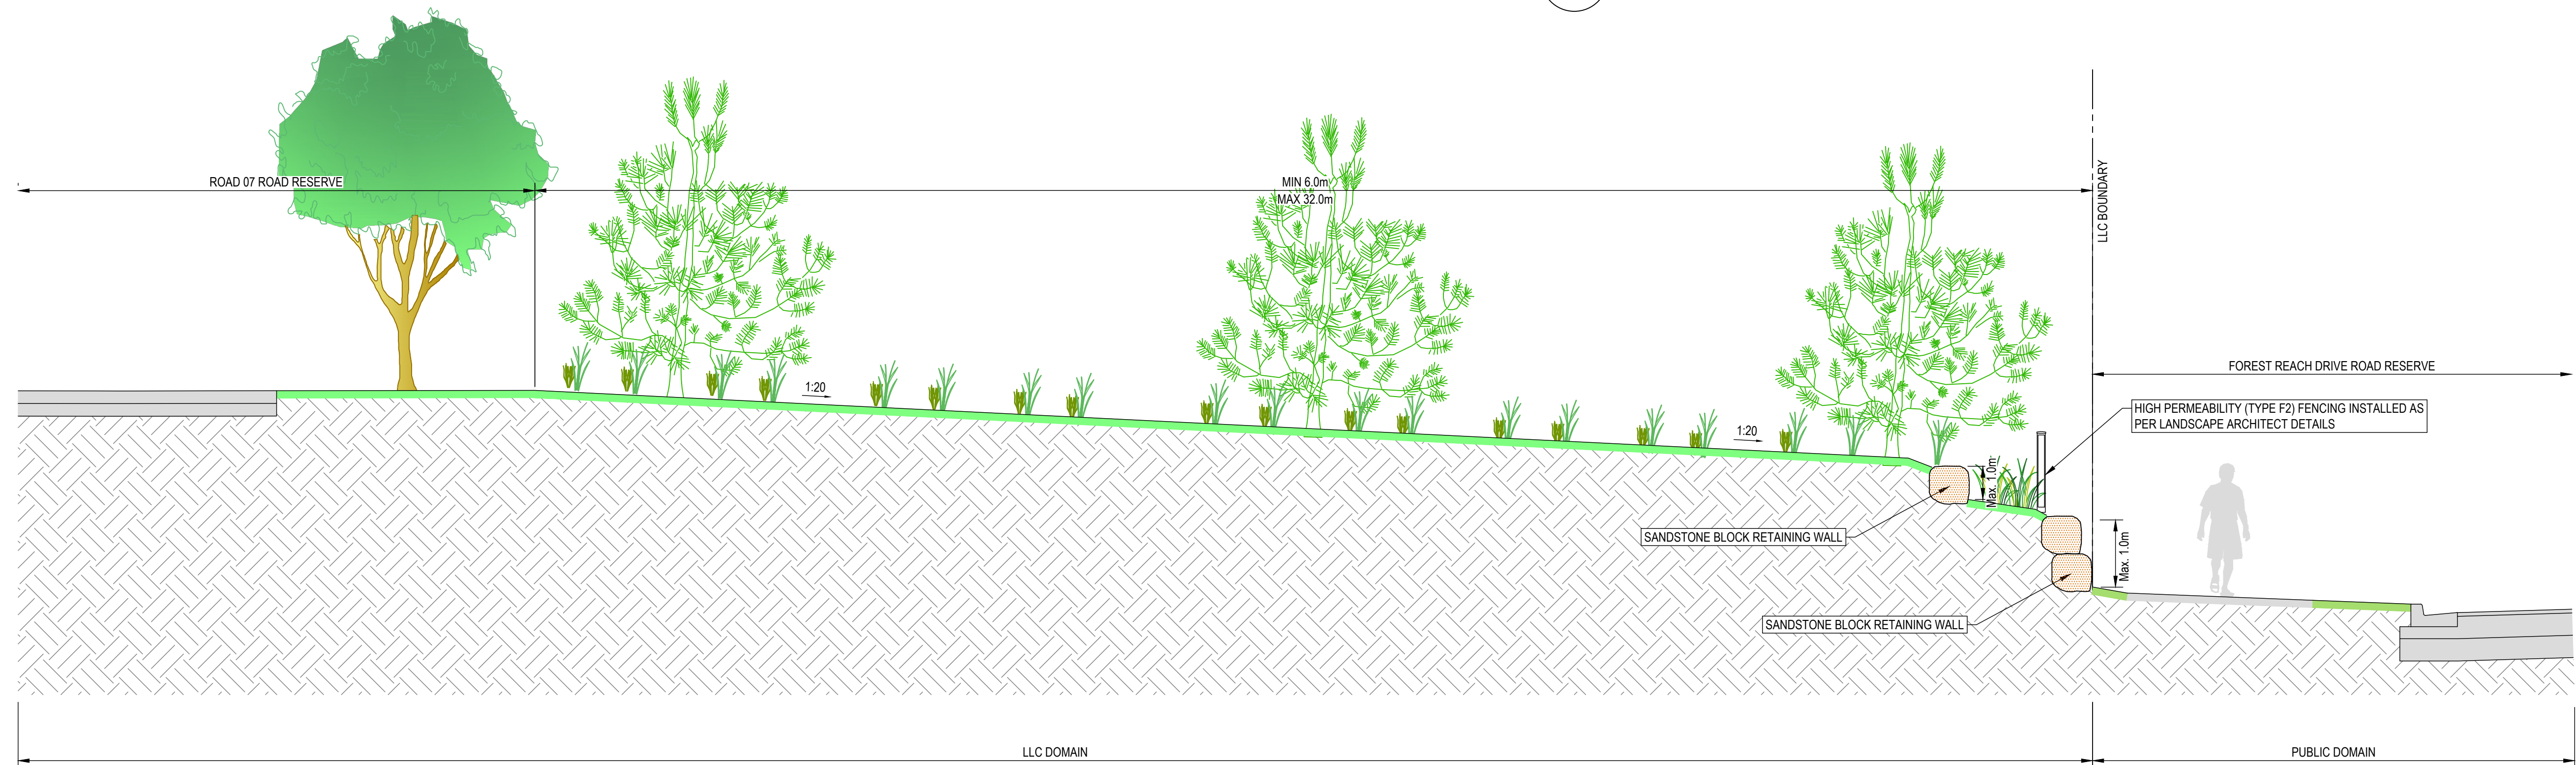

FOREST REACH DRIVE BOUNDARY TYPICAL SECTION 03

SCALE 1:50

SK040

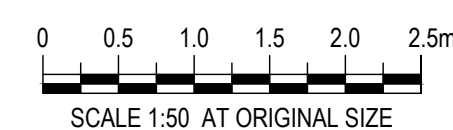

DRAWN:
M.ALLAN
DESIGNED:
M.ALLAN
DRAFT CHECK:
S.WEATHERBY
DESIGN CHECK:
S.WEATHERBY
APPROVED:
K.MACDONALD


AVID
FOREST REACH
SITE TYPICAL SECTIONS

NOT FOR CONSTRUCTION

DRAWING NUMBER
MKR00256-04-SK042


SHEET No.
3 OF 9

ORIG. SIZE
A1
REVISION
P1

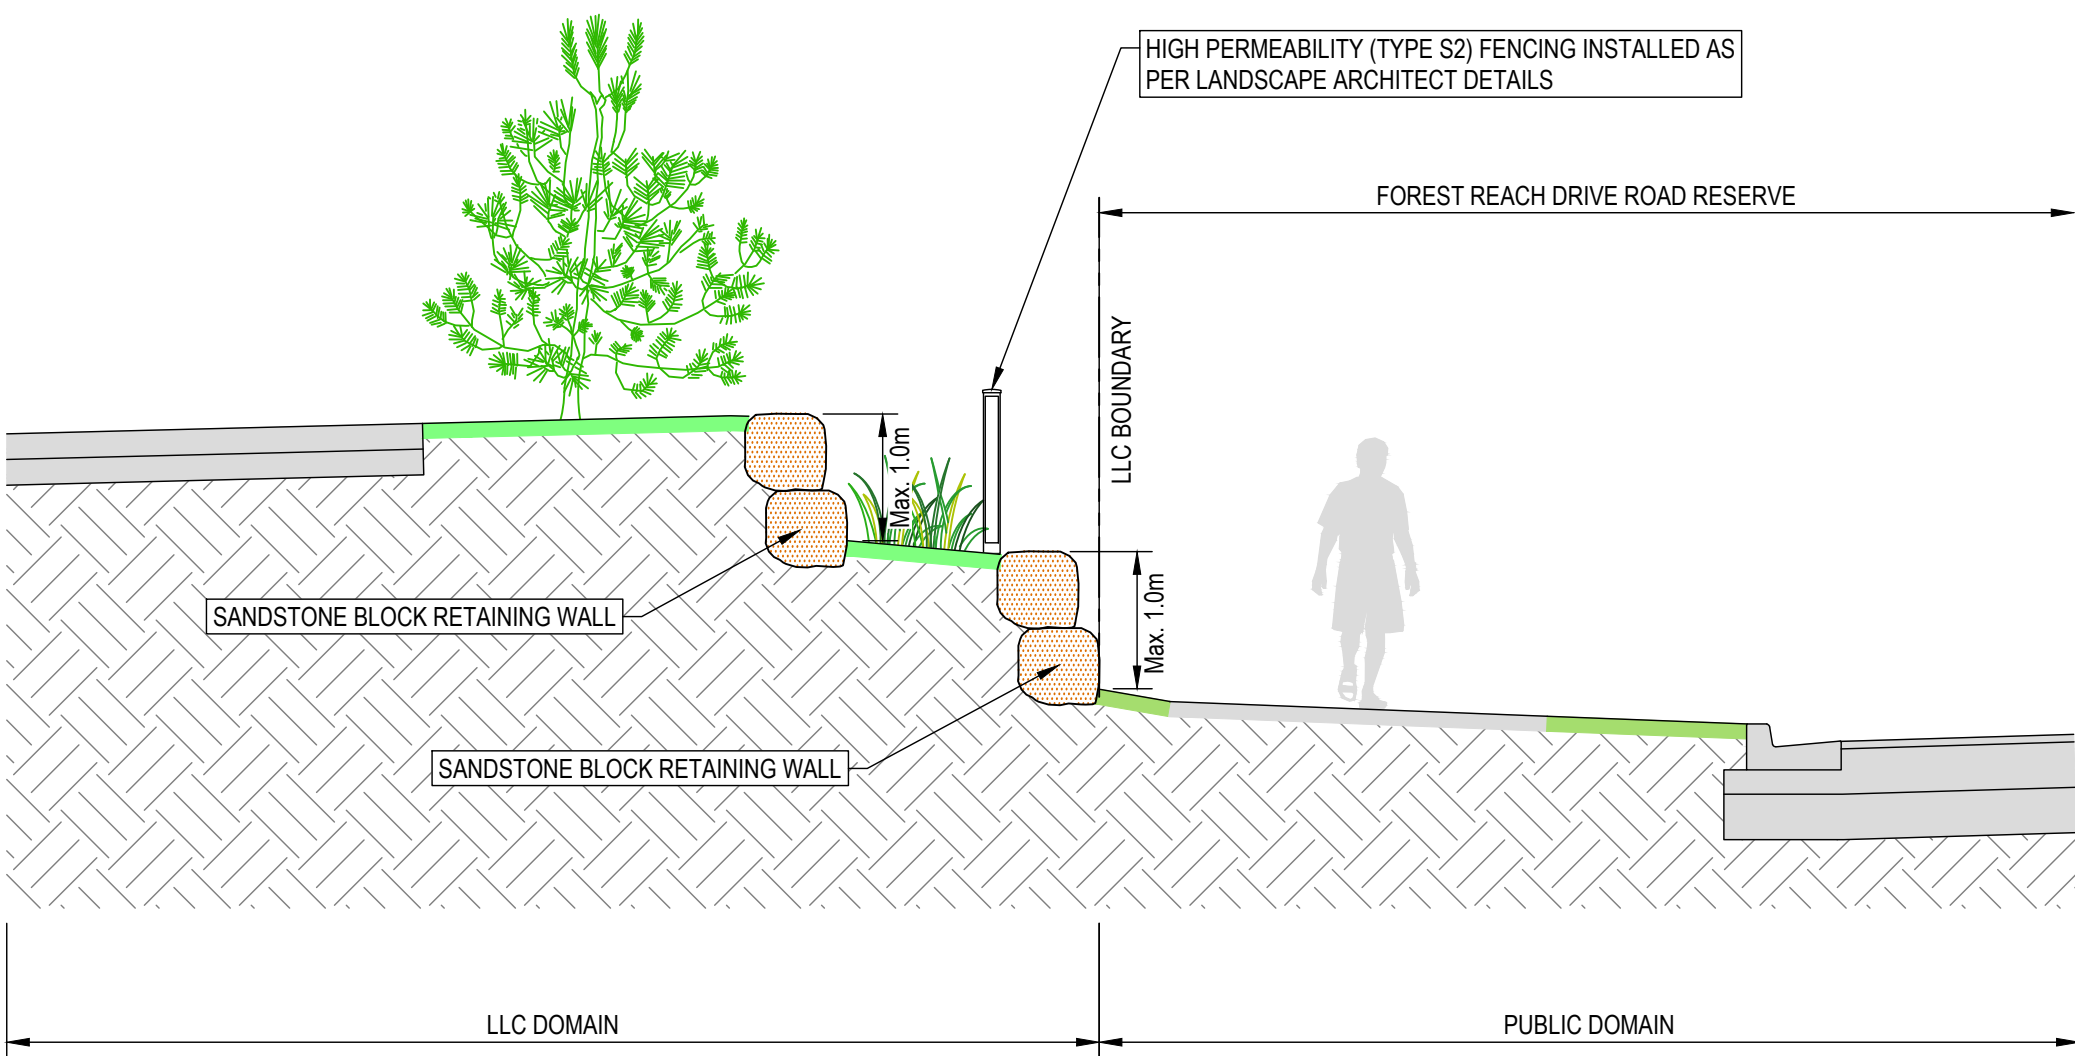


EASTERN INTERFACE TYPICAL SECTION 04

SCALE 1:50 SK040

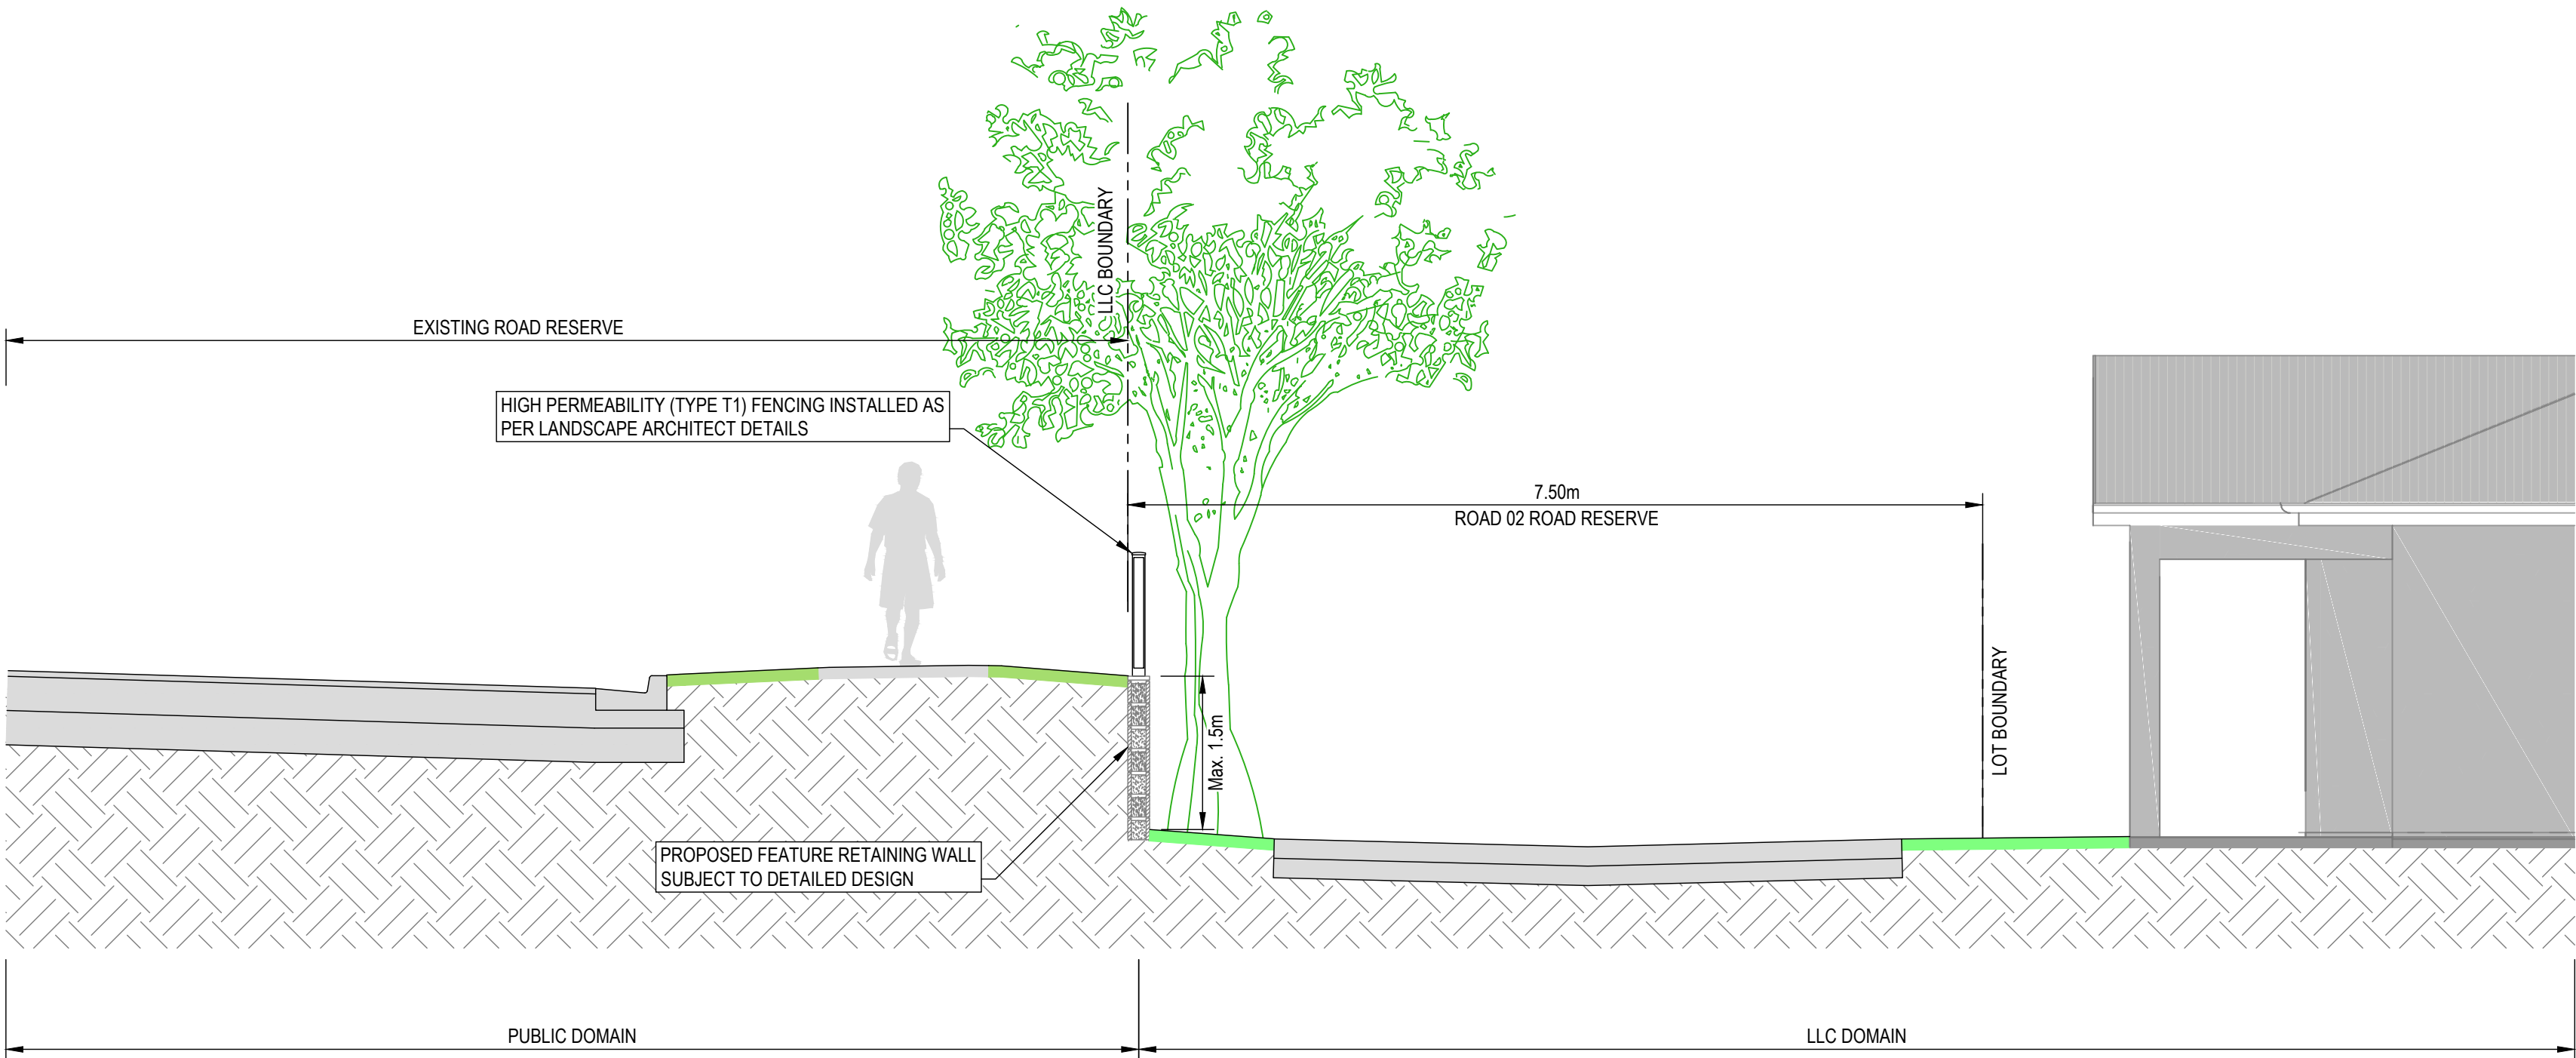

WESTERN BOUNDARY INTERFACE TYPICAL SECTION 05

SCALE 1:50 SK040

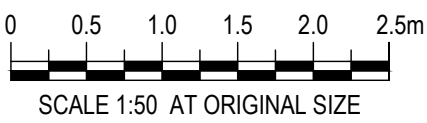


DRAWN: M.ALLAN	DESIGNED: M.ALLAN
DRAFT CHECK: S.WEATHERBY	DESIGN CHECK: S.WEATHERBY
APPROVED: K.MACDONALD	
NOT FOR CONSTRUCTION	

AVID
FOREST REACH
SITE TYPICAL SECTIONS


DRAWING NUMBER MKR00256-04-SK043	SHEET No. 4 OF 9	ORIG. SIZE A1	REVISION P1
-------------------------------------	---------------------	------------------	----------------

REV	DATE	DESCRIPTION	AMD BY	APP BY
P1	12.06.25	ISSUED FOR DISCUSSION	MA	KJM

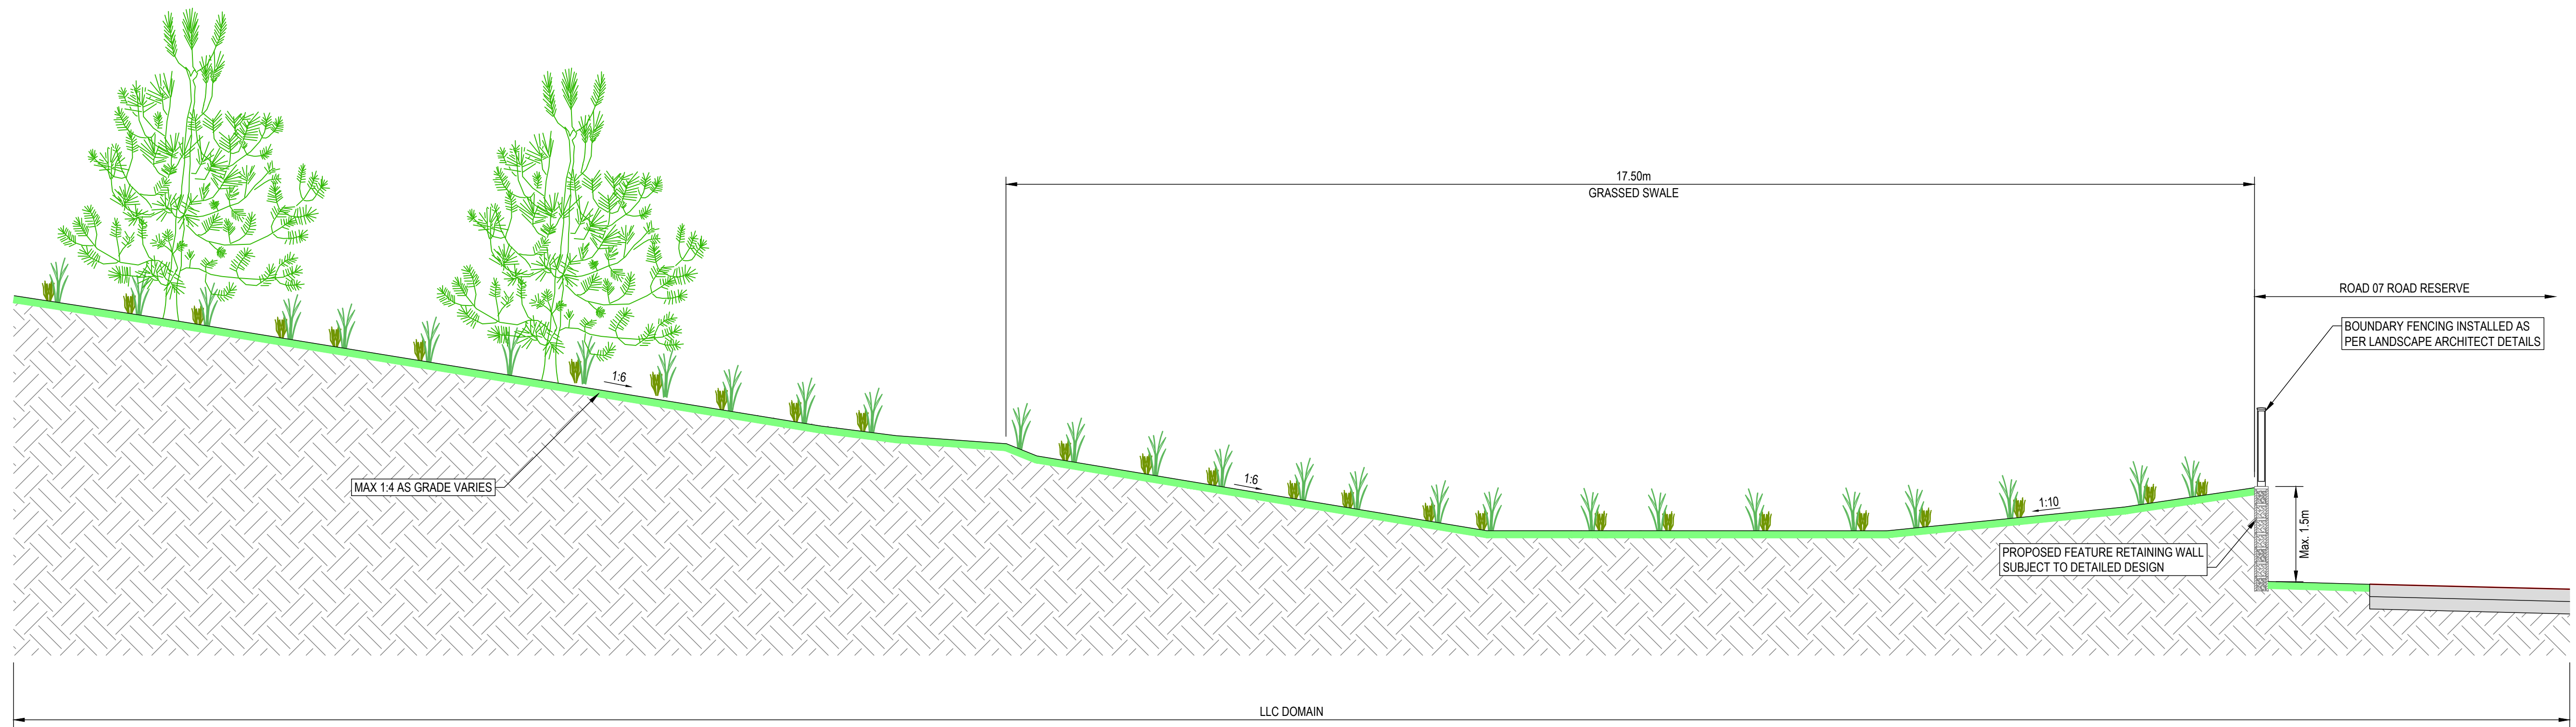


GRASSED SWALE RETAINING WALL TYPICAL SECTION 06

SCALE 1:50 SK040

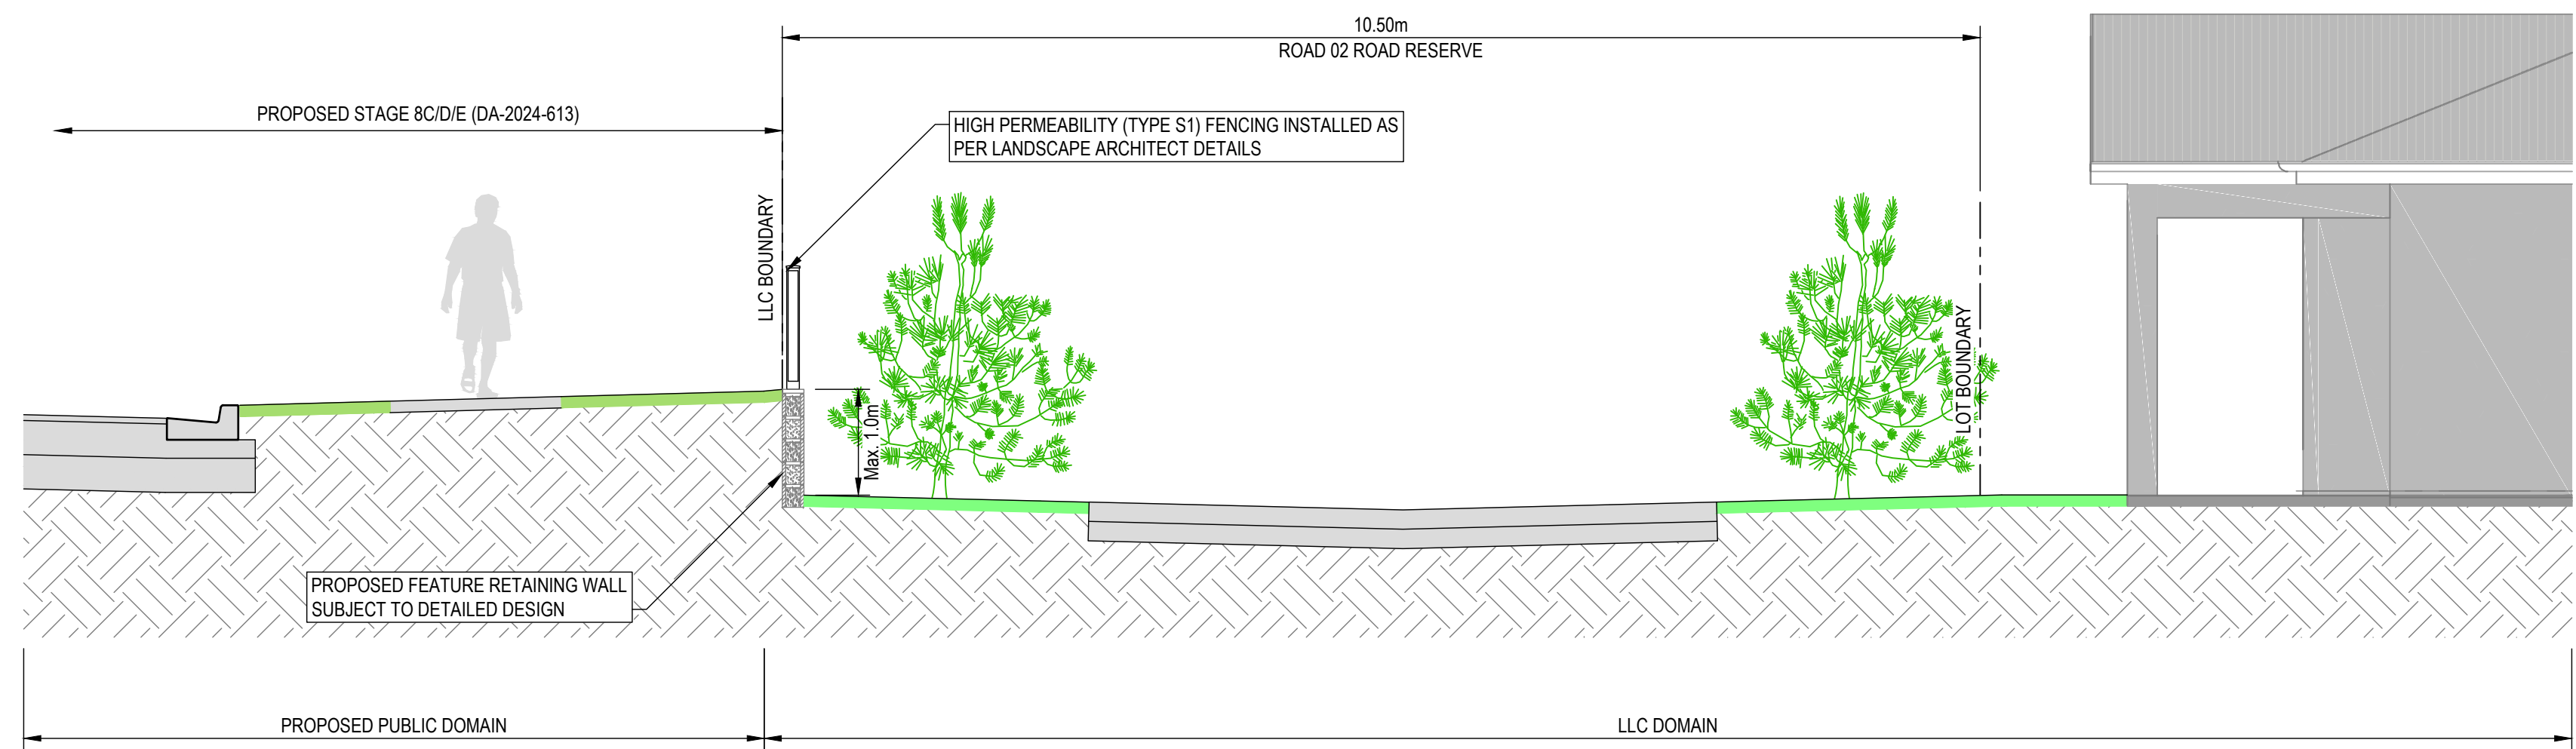

NORTHERN BOUNDARY INTERFACE TYPICAL SECTION 07

SCALE 1:50 SK040

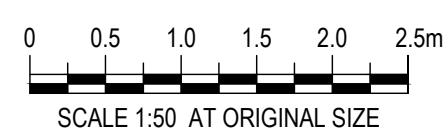


DRAWN: M.ALLAN	DESIGNED: M.ALLAN	AVID FOREST REACH SITE TYPICAL SECTIONS			
DRAFT CHECK: S.WEATHERBY	DESIGN CHECK: S.WEATHERBY				
APPROVED: K.MACDONALD		DRAWING NUMBER MKR00256-04-SK044	SHEET No. 5 OF 9	ORIG. SIZE A1	REVISION P1
NOT FOR CONSTRUCTION					

Morgan Allan, 13/6/2025 2:38 PM



P1	12.06.25	ISSUED FOR DISCUSSION			KJM
REV	DATE	DESCRIPTION			AMD BY APP BY

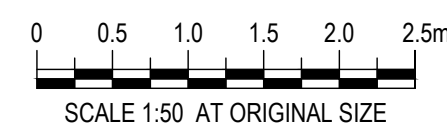


MAKERENG


DRAWN: M.ALLAN	DESIGNED: M.ALLAN	AVID FOREST REACH SITE TYPICAL SECTIONS		
DRAFT CHECK: S.WEATHERBY	DESIGN CHECK: S.WEATHERBY			
APPROVED: K.MACDONALD				
NOT FOR CONSTRUCTION	DRAWING NUMBER	SHEET No.	ORIG. SIZE	REVISION
	MKR00256-04-SK045	6 OF 9	A1	P1

Morgan Allan, 13/6/2025 2:36 PM

C:\12dS\data\12DSYNERGY\MKR00256 Stockland Forest Reach_25\G-DRIVE\04 LLC\02 Design\Drawings\04 Sketches\MKR00256-04-SK040.dwg

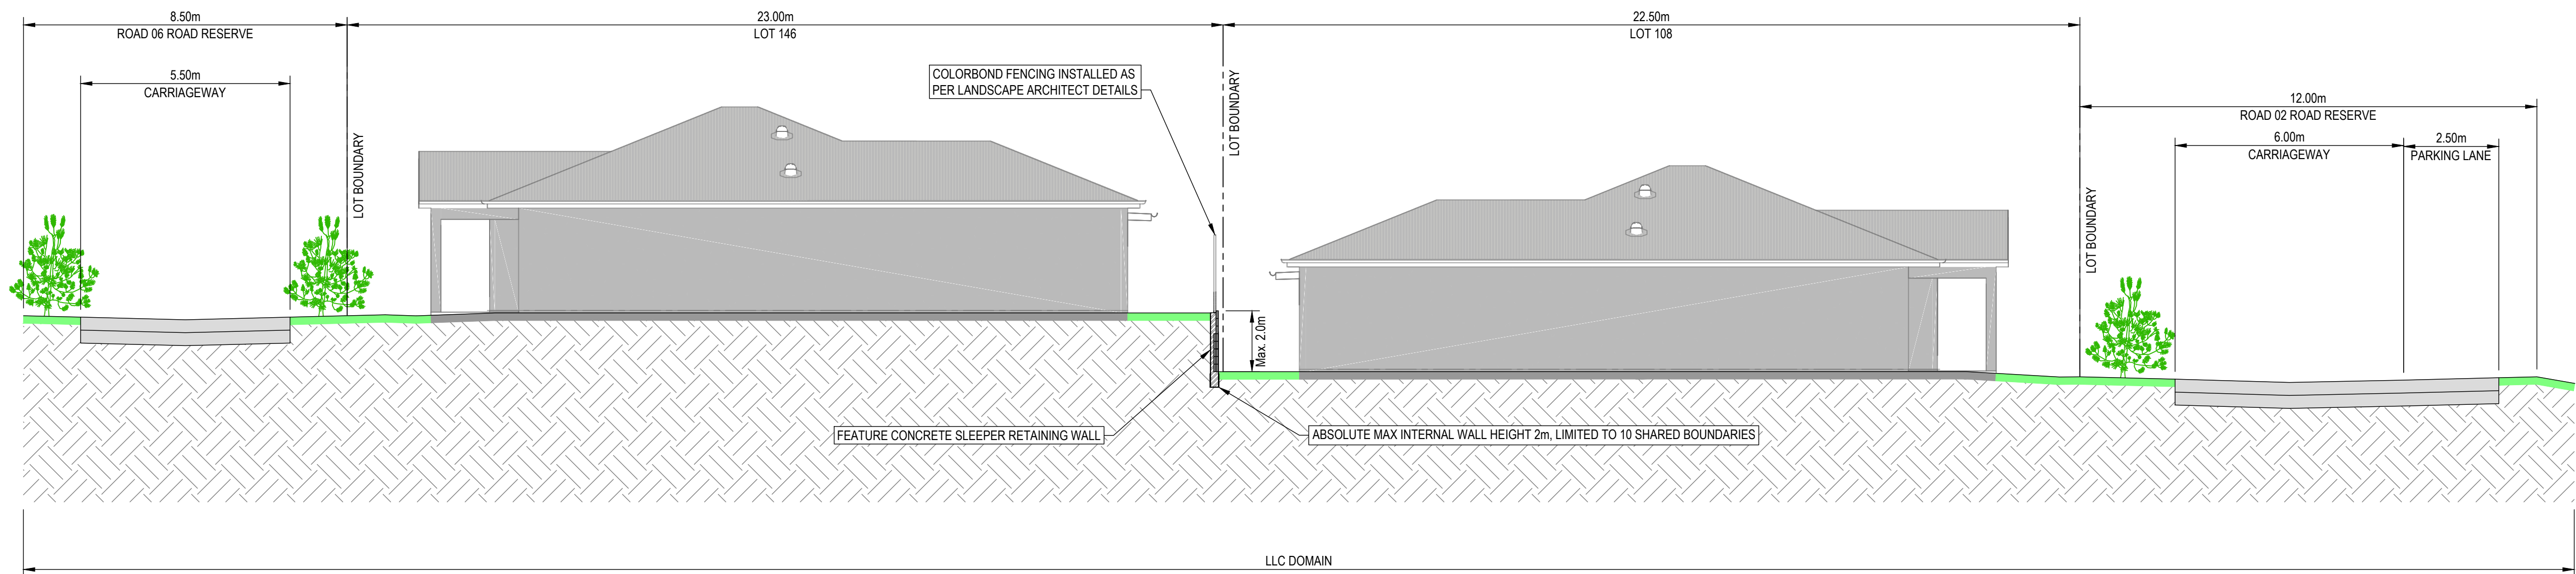


LOT INTERFACE TYPICAL SECTION 10
SCALE 1:100 SK040

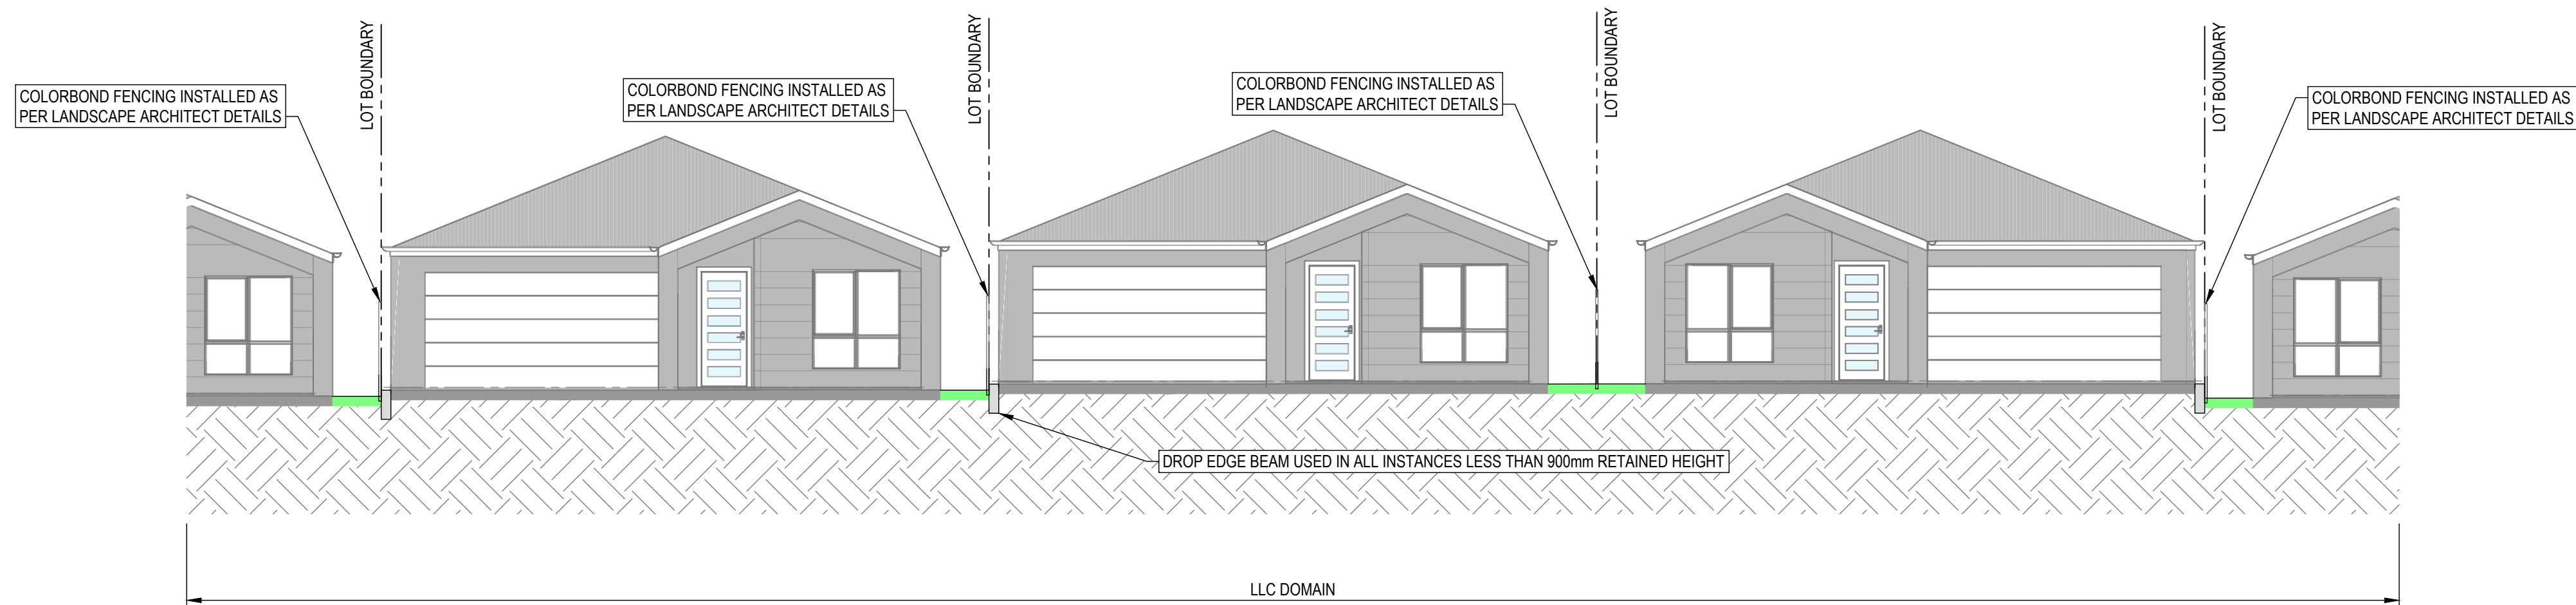


LOT INTERFACE TYPICAL SECTION 11
SCALE 1:100 SK040



DRAWN: M.ALLAN	DESIGNED: M.ALLAN	AVID FOREST REACH SITE TYPICAL SECTIONS			
DRAFT CHECK: S.WEATHERBY	DESIGN CHECK: S.WEATHERBY				
APPROVED: K.MACDONALD		DRAWING NUMBER MKR00256-04-SK046	SHEET No. 7 OF 9	ORIG. SIZE A1	REVISION P1
NOT FOR CONSTRUCTION					

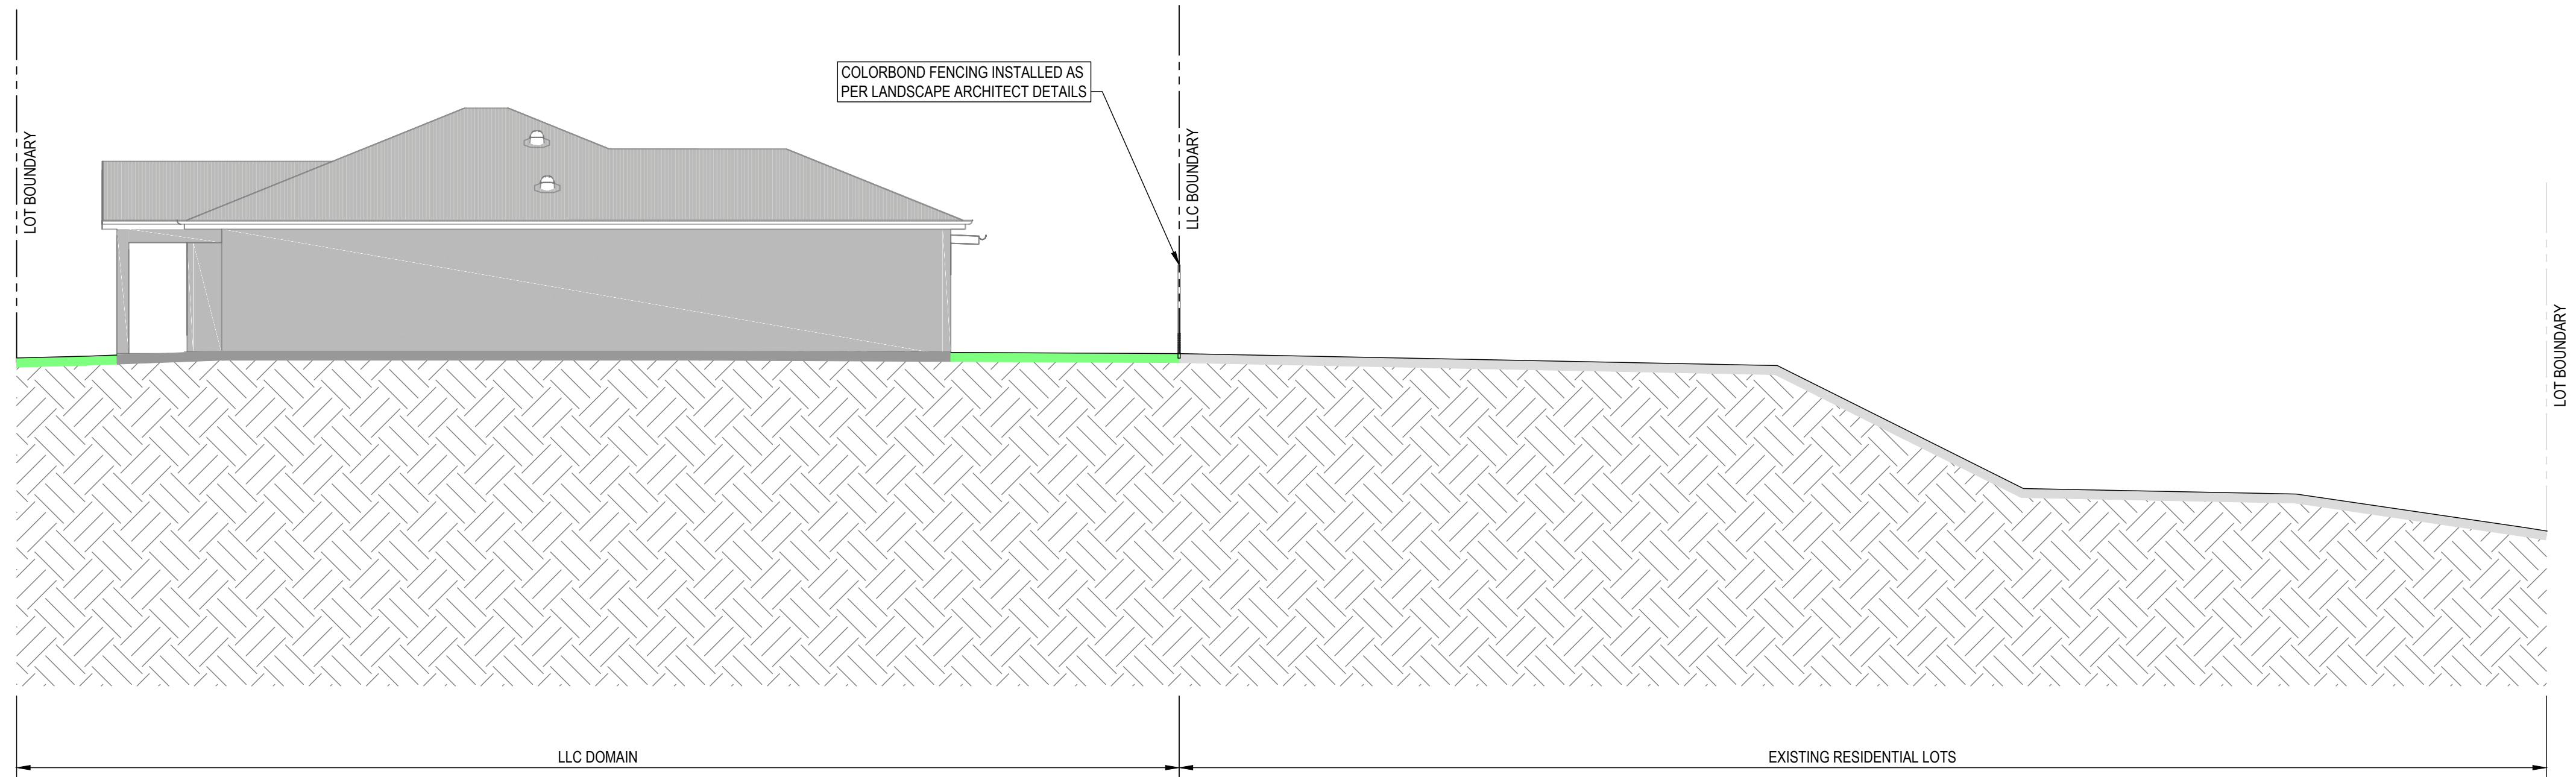

SOUTHERN LOT INTERFACE TYPICAL SECTION 12
SCALE 1:100 SK040

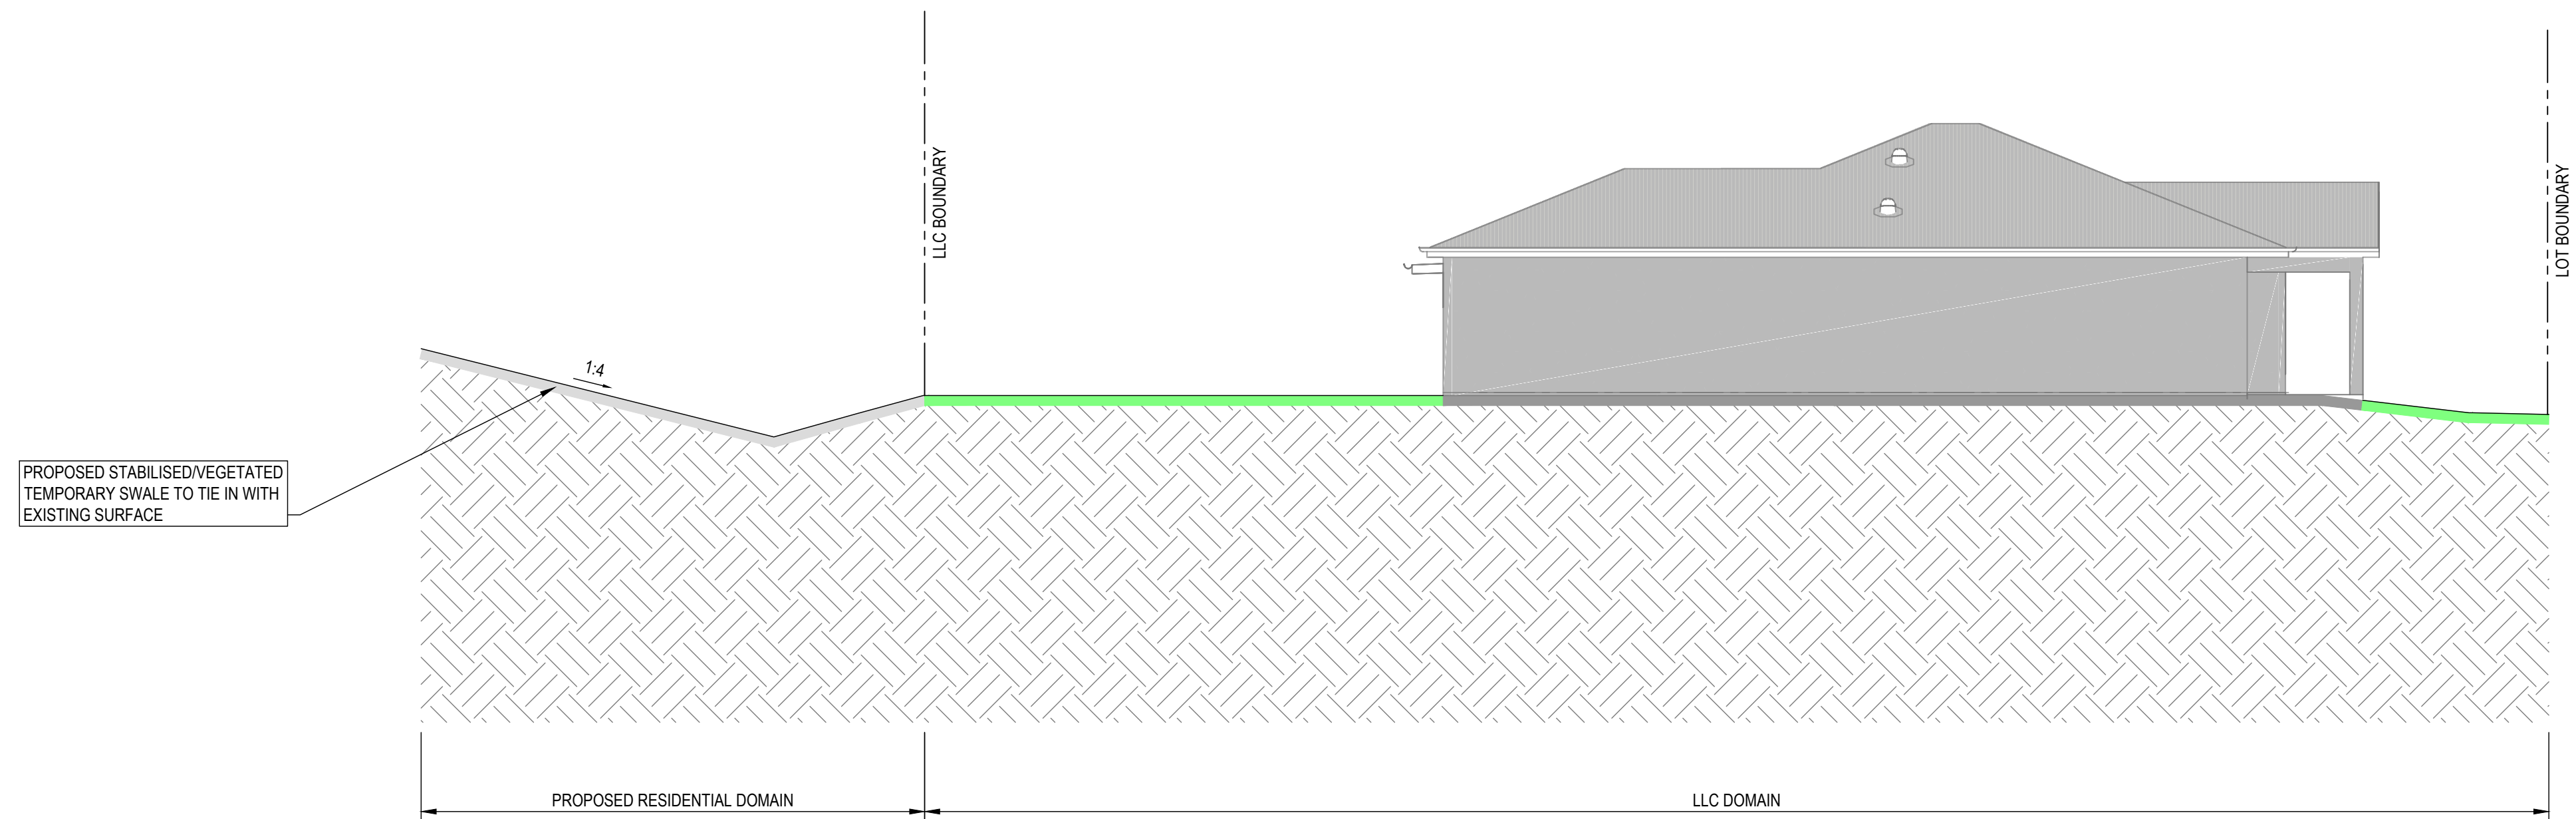


NORTHERN LOT INTERFACE TYPICAL SECTION 13
SCALE 1:100 SK040

REV	DATE	DESCRIPTION	MA	KJM
P1	12.06.25	ISSUED FOR DISCUSSION		
AMD BY APP BY				




DRAWN: M.ALLAN		DESIGNED: M.ALLAN		AVID FOREST REACH SITE TYPICAL SECTIONS			
DRAFT CHECK: S.WEATHERBY		DESIGN CHECK: S.WEATHERBY					
APPROVED: K.MACDONALD							
NOT FOR CONSTRUCTION				DRAWING NUMBER MKR00256-04-SK047	SHEET No. 8 OF 9	ORIG. SIZE A1	REVISION P1

Morgan Allan 13/6/2025 2:38 PM

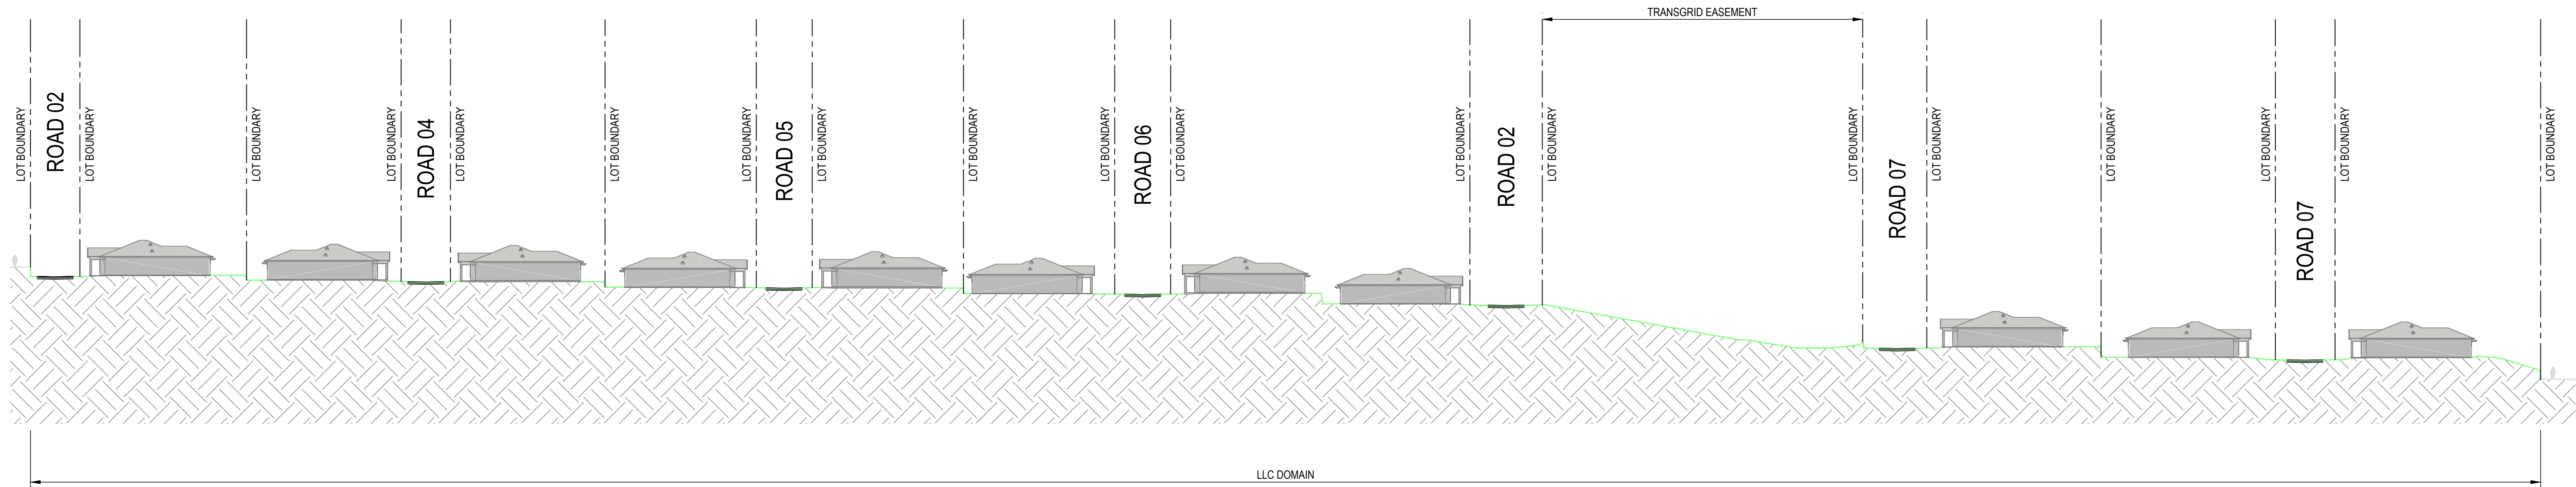

SITE TYPICAL SECTION 14
SCALE 1:500 SK040

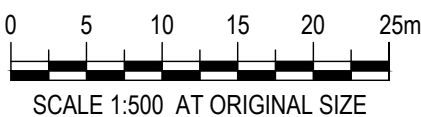

DRAWN: M.ALLAN	DESIGNED: M.ALLAN
DRAFT CHECK: S.WEATHERBY	DESIGN CHECK: S.WEATHERBY
APPROVED: K.MACDONALD	

AVID
FOREST REACH
SITE TYPICAL SECTIONS

NOT FOR CONSTRUCTION

DRAWING NUMBER
MKR00256-04-SK048

SHEET No.
9 OF 9

ORIG. SIZE
A1

REVISION
P1

REV	DATE	DESCRIPTION	AMD BY	APP BY
P1	12.06.25	ISSUED FOR DISCUSSION	MA	KJM