



ATTACHMENT 5 - OVERALL SITE INTERFACE SECTION




Disclaimer
ISSUED DRAWINGS TAKE PRECEDENCE OVER CAD EXPORTS. READ DIGITAL FILES IN CONJUNCTION WITH ISSUED DRAWINGS. DO NOT SCALE FROM DRAWINGS. VERIFY ALL DIMENSIONS AND LEVELS ON SITE PRIOR TO COMMENCEMENT OF FABRICATION AND/OR ANY SITE WORKS. ADVISE THE ARCHITECT OF ANY DISCREPANCIES BEFORE ANY WORKS ARE UNDERTAKEN. COMPLY WITH ALL RELEVANT AUTHORITIES' REQUIREMENTS, INC. AUSTRALIAN STANDARDS FOR MATERIAL AND CONSTRUCTION PRACTICE AND WITH ENERGY COMPLIANCE REQUIREMENTS SUCH AS BASIX CERTIFICATES OR SIMILAR.
COPYRIGHT OWNED BY DC8 STUDIO. RIGHTS TO THIS DOCUMENT ARE SPECIFIC TO DC8 STUDIO CLIENTS AND ARE SUBJECT TO PAYMENT IN FULL OF ALL FEES. THIS DOCUMENT MAY ONLY BE USED FOR THE EXPRESS PURPOSE FOR WHICH IT HAS BEEN CREATED AND ANY UNAUTHORISED USE IS AT THE USER'S SOLE RISK AND WITHOUT LIMITING DC8 STUDIO'S RIGHTS THE USER RELEASES AND INDEMNIFIES DC8 STUDIO FROM AND AGAINST ALL LOSS SO ARISING. DRAWINGS MAY NOT BE COPIED, DISTRIBUTED, OR REPRODUCED WITHOUT WRITTEN PERMISSION OF DC8 STUDIO.
16/06/2025 9:11:54 AM

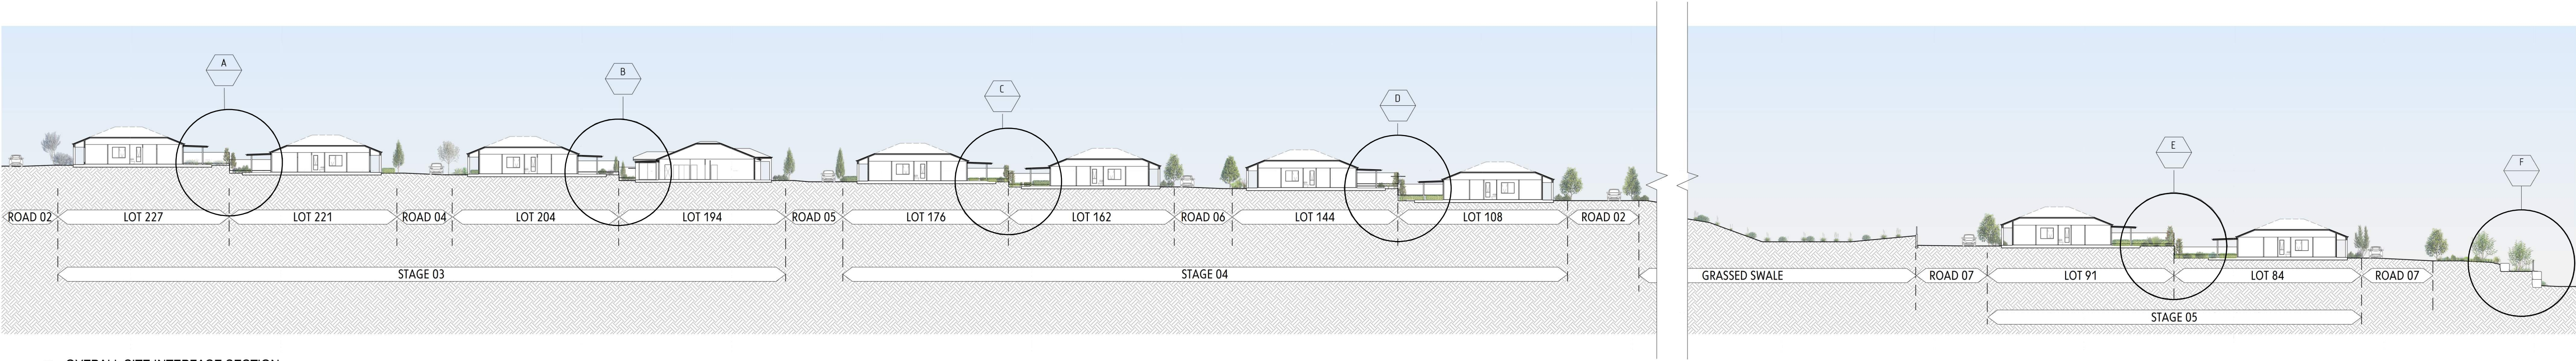


1 OVERALL SITE INTERFACE SECTION
SCALE: 1 : 500

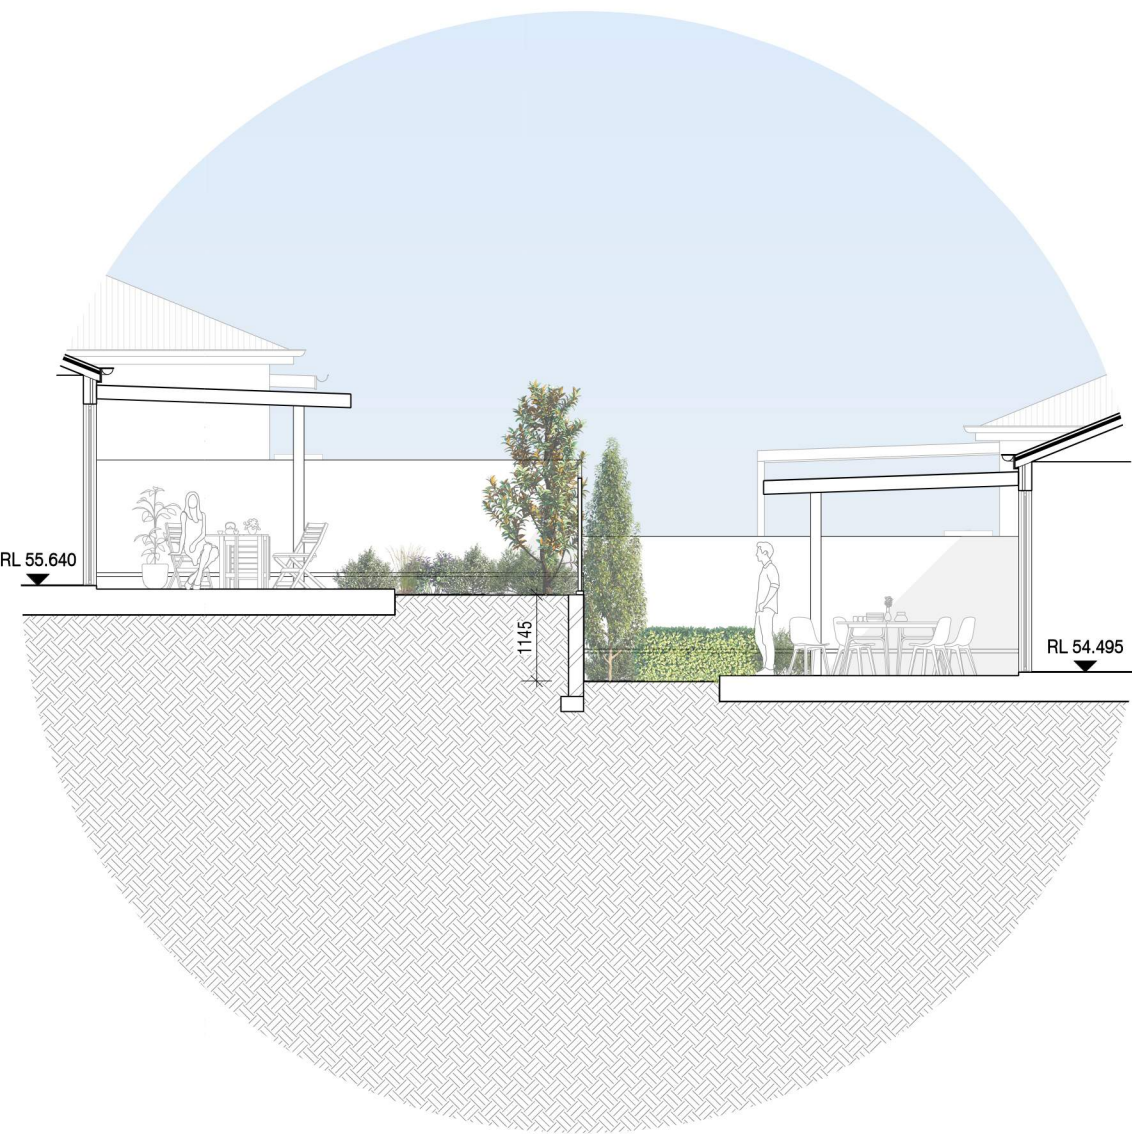


A SITE INTERFACE SECTION - STAGE 3 - LOT 227 & LOT 221
SCALE: 1 : 100

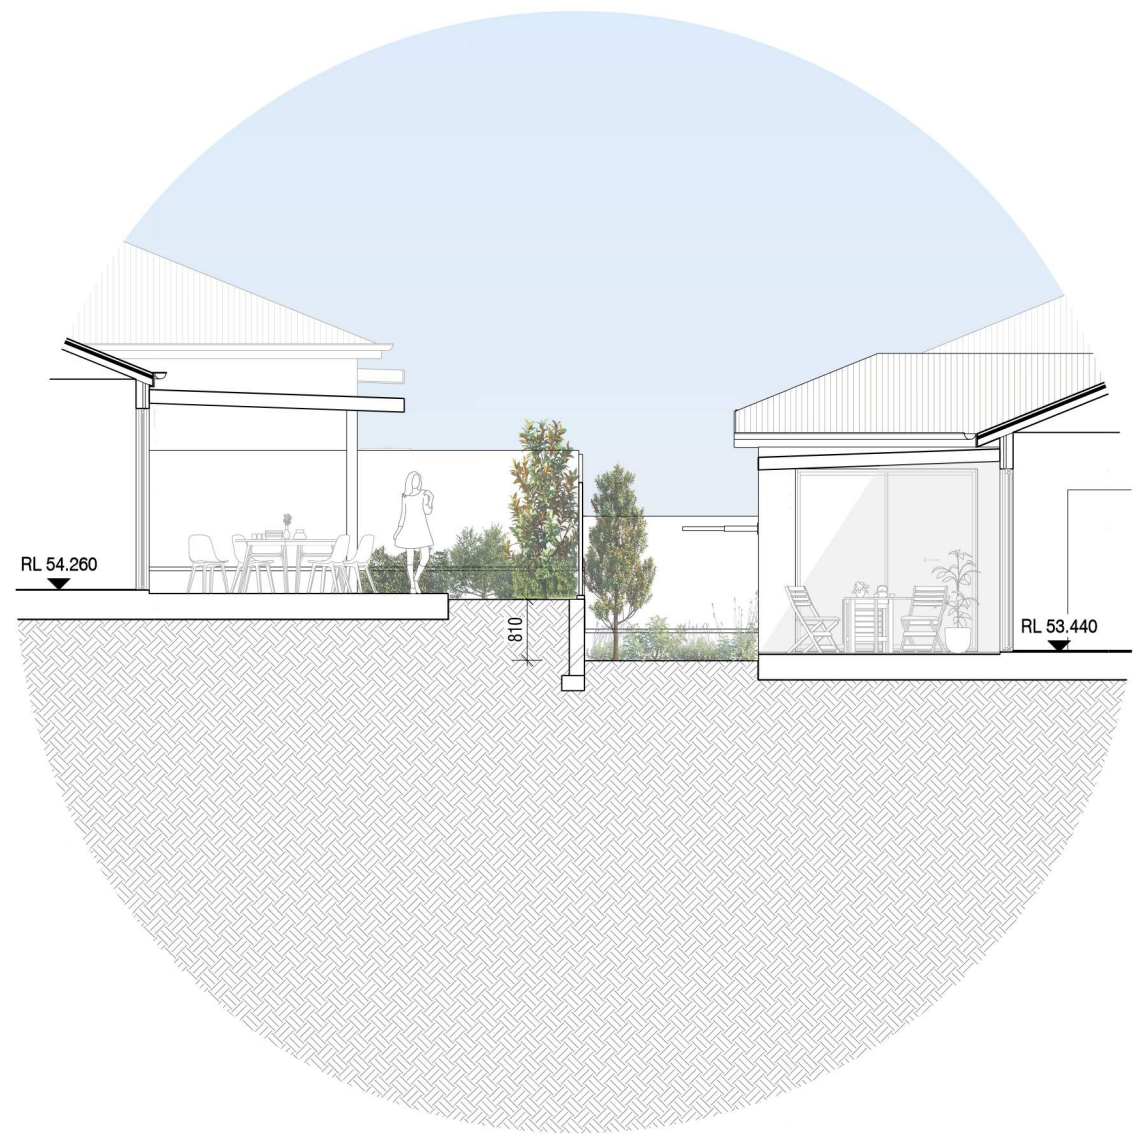


B SITE INTERFACE SECTION - STAGE 3 - LOT 204 & LOT 194
SCALE: 1 : 100

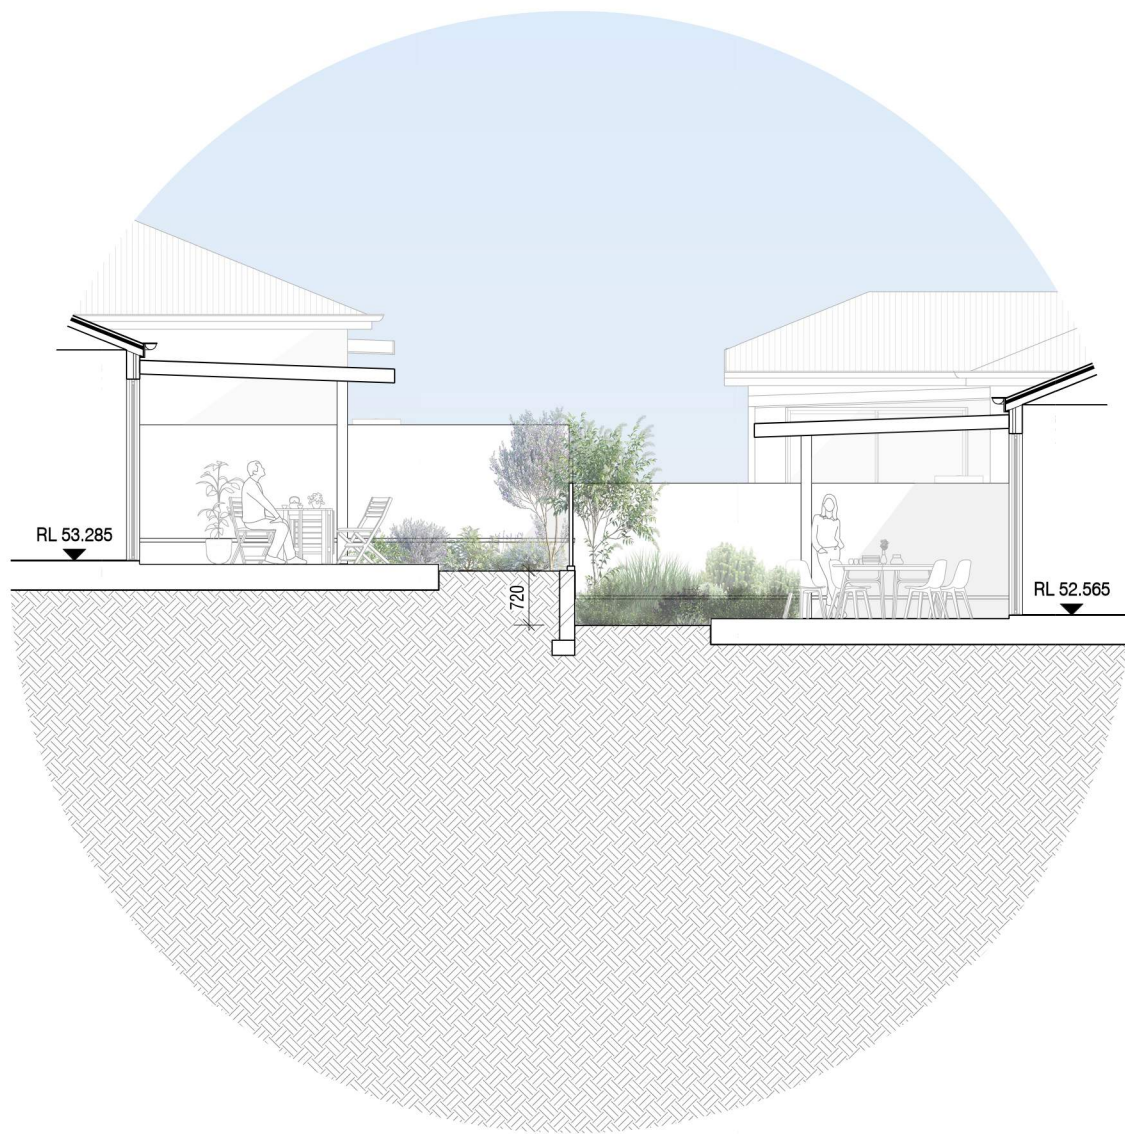


C SITE INTERFACE SECTION - STAGE 4 - LOT 176 & LOT 162
SCALE: 1 : 100

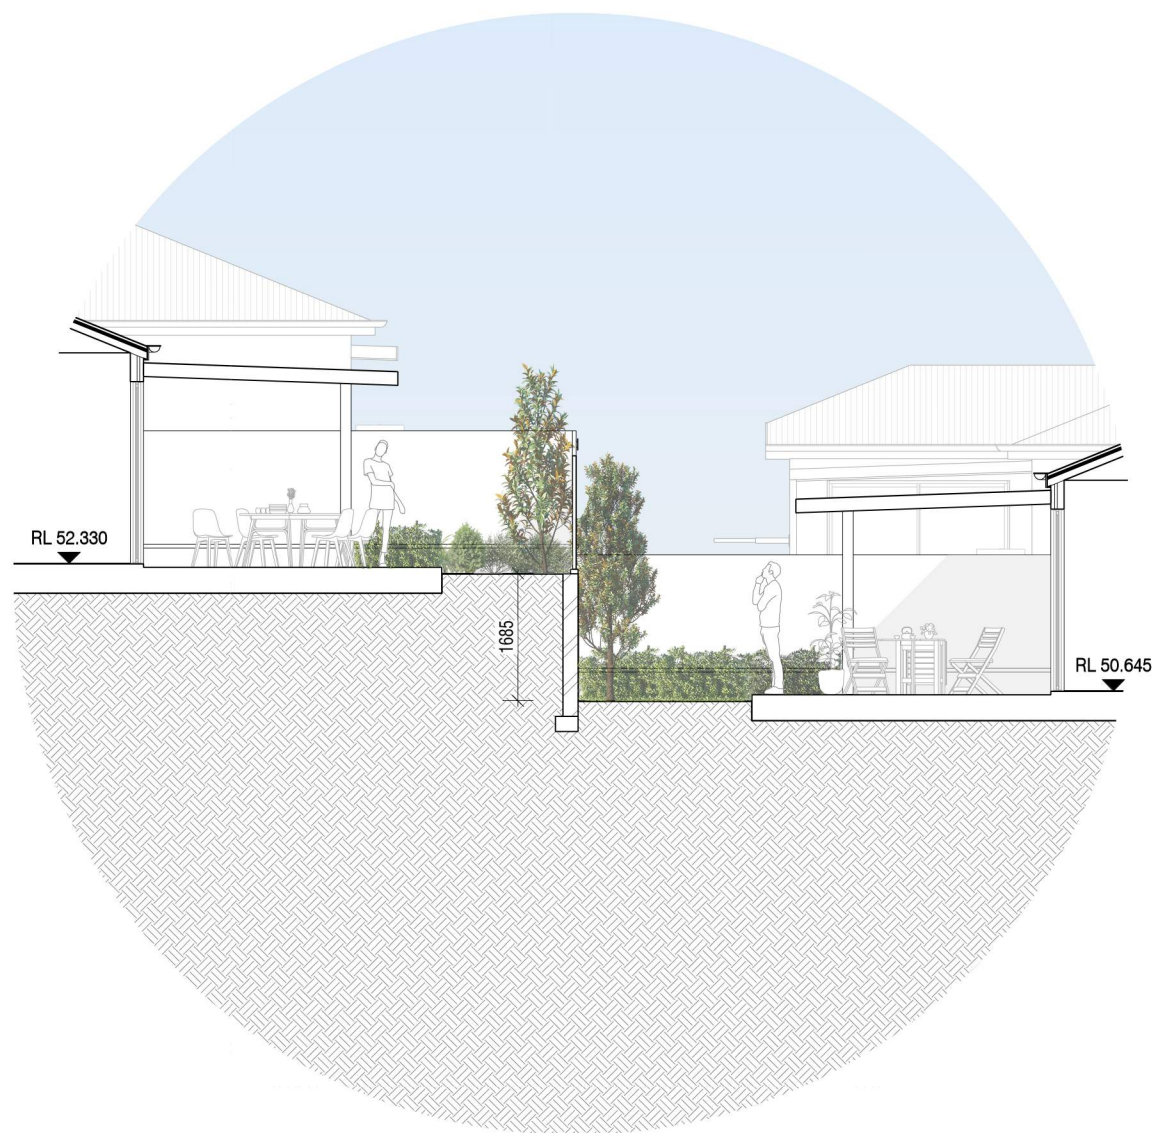


D SITE INTERFACE SECTION - STAGE 4 - LOT 144 & LOT 108
SCALE: 1 : 100

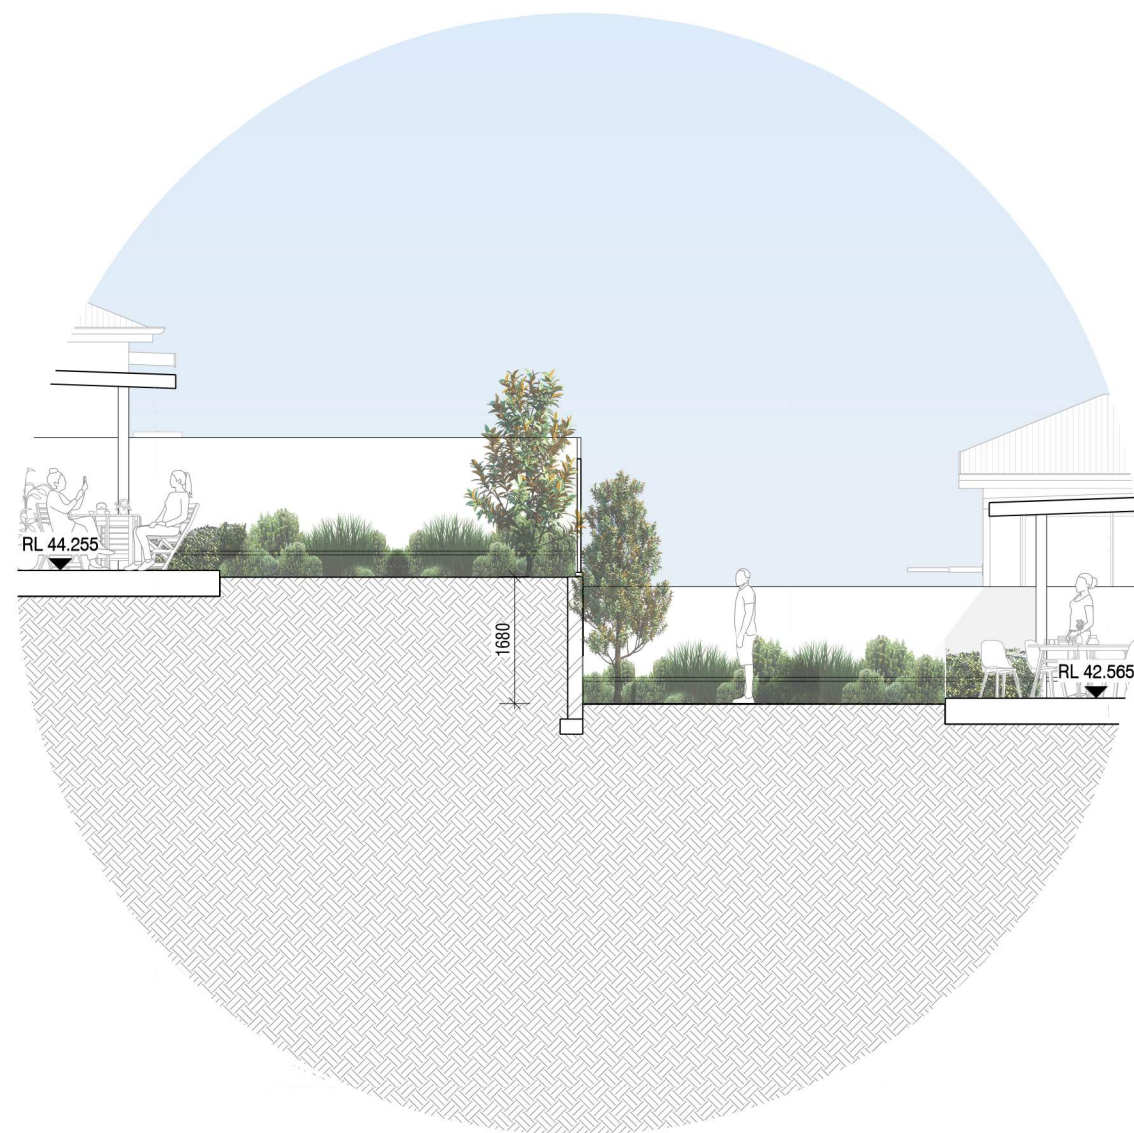


E SITE INTERFACE SECTION - STAGE 5 - LOT 91 & LOT 84
SCALE: 1 : 100

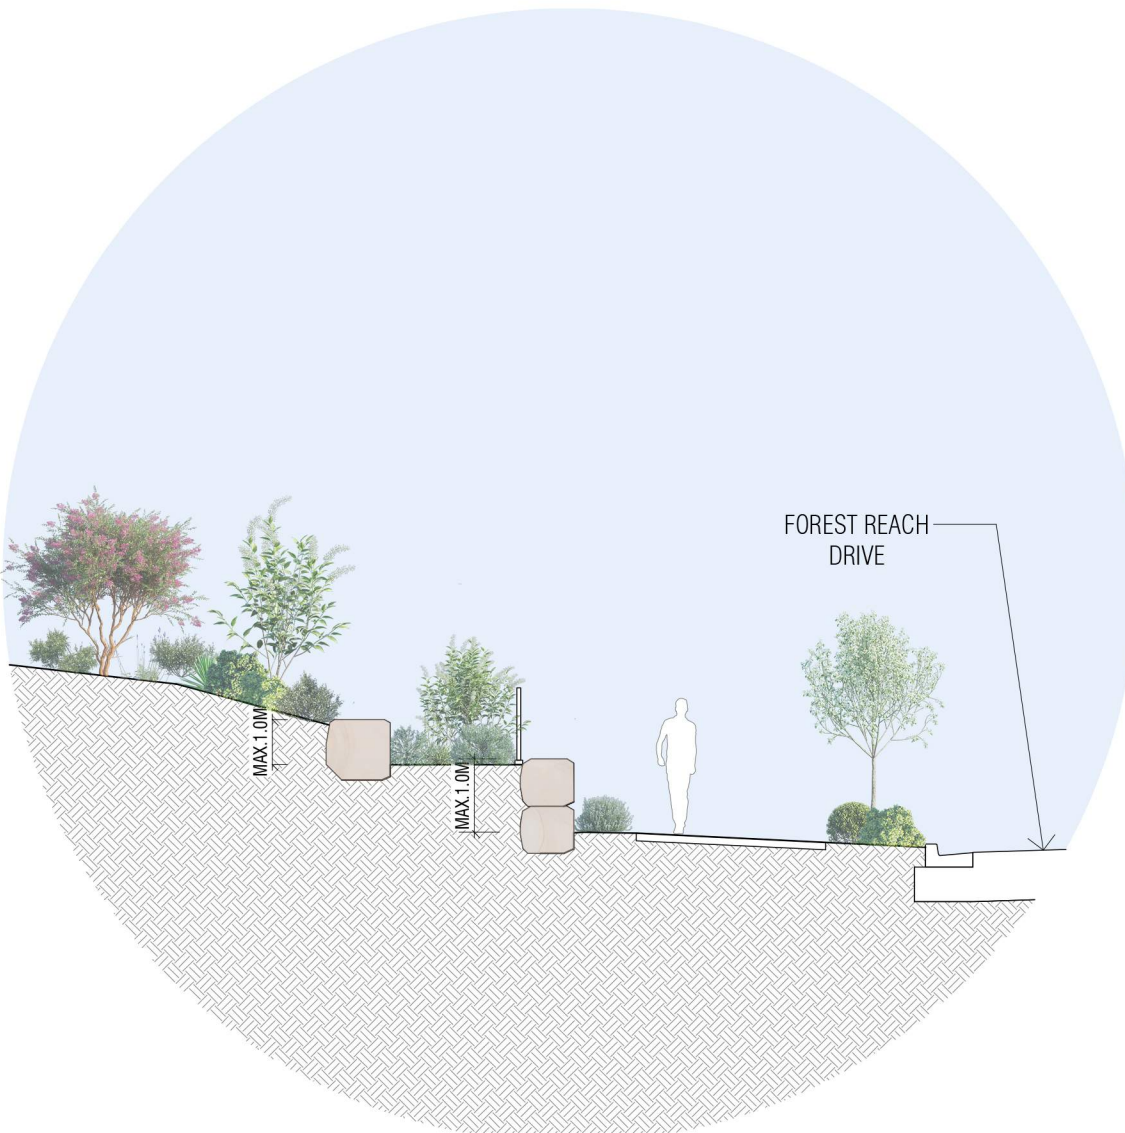

F SITE INTERFACE SECTION - STAGE 5 - FOREST REACH DRIVE INTERFACE
SCALE: 1 : 100

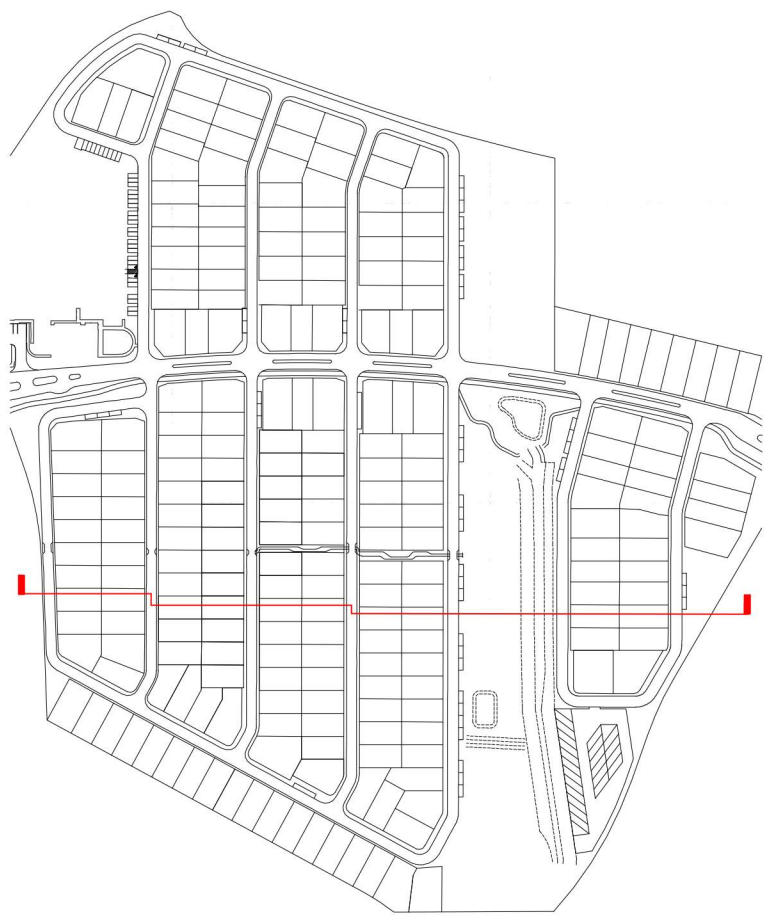

Rev.	Date	Amendment	By	Chk.
A	11/06/25	ISSUED FOR COORDINATION	RH	AVID
B	12/06/25	RFI ISSUE	RH	AVID
C	16/06/25	RFI ISSUE	RH	AVID

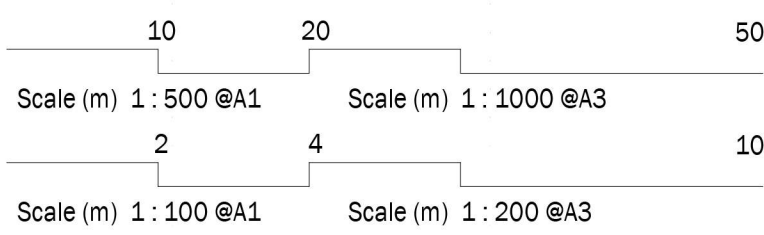

Drawing Title:
OVERALL SITE INTERFACE SECTION

Drawing Number:
STO131_SK002
Drawn: TT
Approved: RH
Date: 11/06/25
A1 Scale: As indicated
Revision: C