



This drawing is copyright and is the property of TTW and must not be used without authorisation. THIS DRAWING IS TO BE READ IN CONJUNCTION WITH ALL RELEVANT NOTES AND LEGENDS

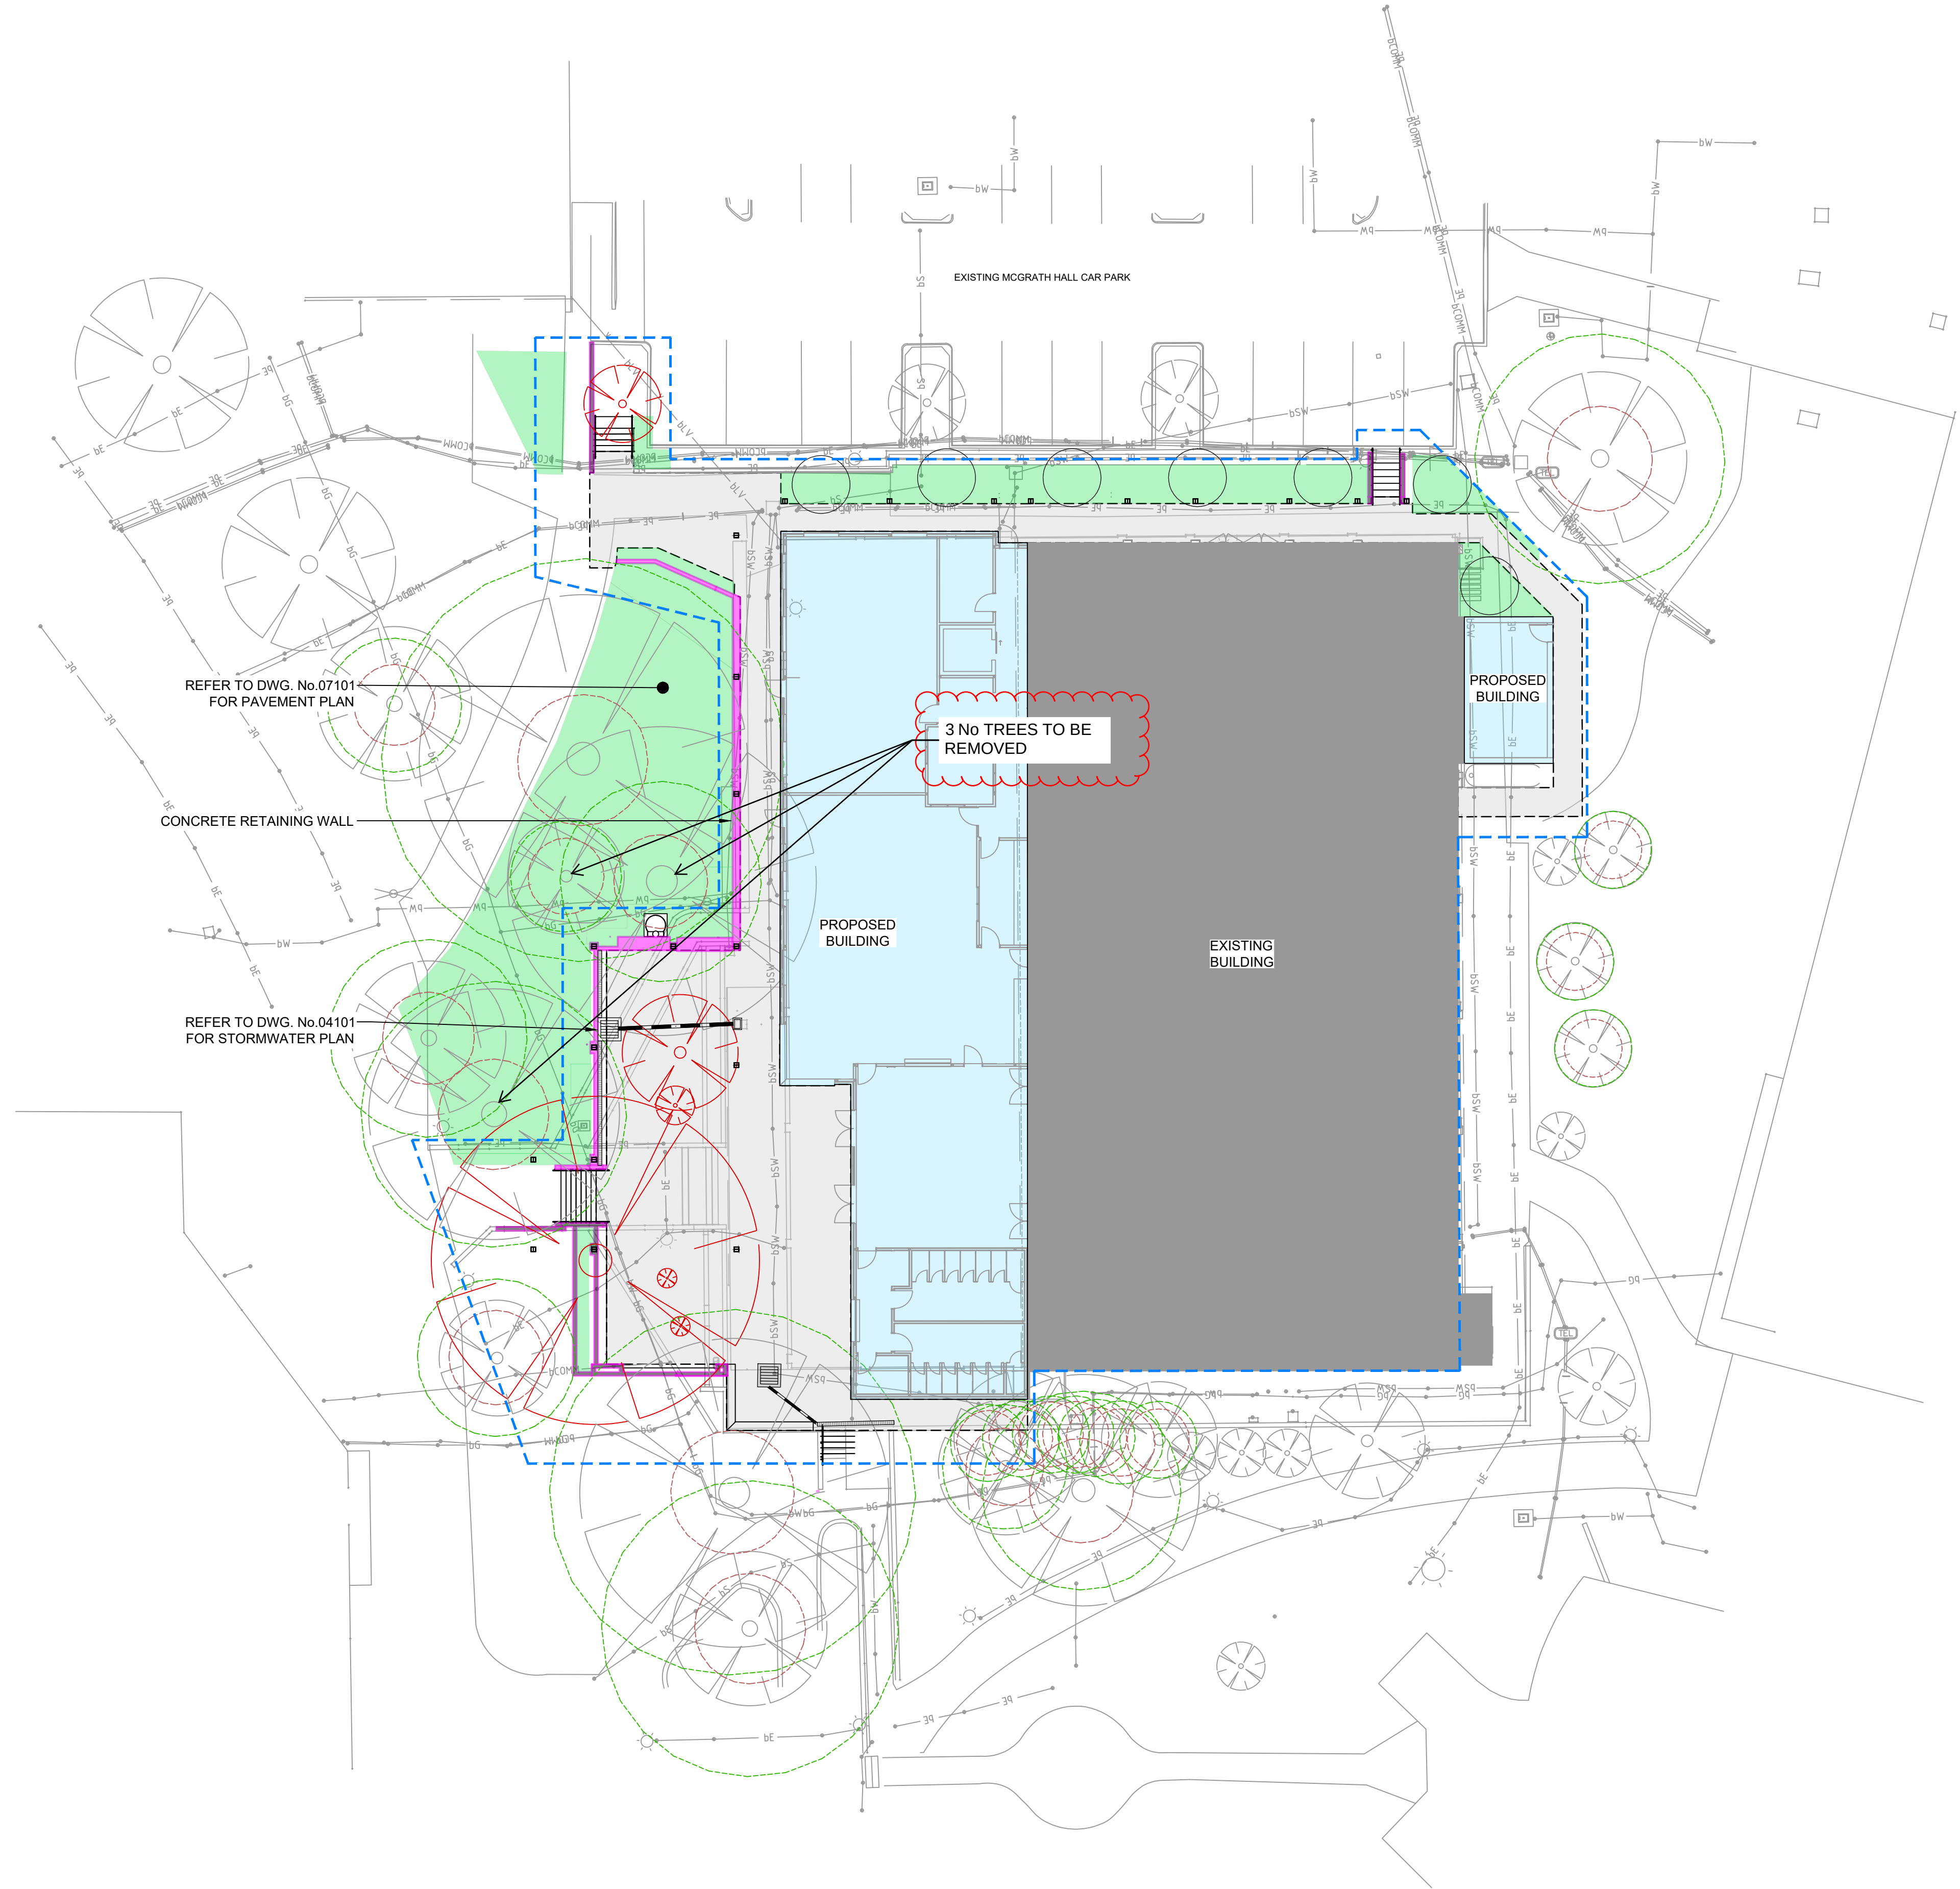

Z:\jobs\241904\civil\sheets\00\241904-TTW-00-DR-CI-00404.dwg

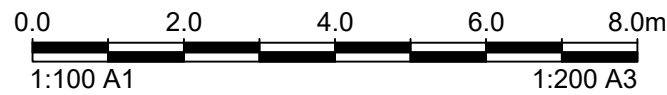

NOT FOR CONSTRUCTION


P3.2 FOR APPROVAL	KS	JT	30.07.2025				
P3.1 FOR APPROVAL	KS	JT	23.07.2025				
P3 FOR APPROVAL	KS	JT	08.04.2025				
P2 FOR APPROVAL	KS	ZAG	31.03.2025				
P1 PRELIMINARY ISSUE	KS	ZAG	21.03.2025				
Rev	Description	Eng	Draft	Date	Rev	Description	Eng



Project:
CHEVALIER COLLEGE
11 CHARLOTTE STREET,
BURRADOO, NSW 2576

Drawing Title:
GENERAL
ARRANGEMENT PLAN

Scale at A1	Drawn	Designed	Approved
1:200	ZAG	KS	CR
Project No	Originator	Zone	Type
			Role
			Sheet No.
			Rev
241904-TTW-00-DR-CI-00404-P3			
08.04.2025 2:17 PM			

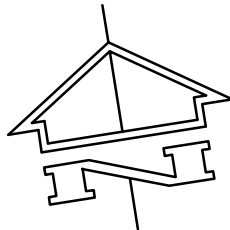

This drawing is copyright and is the property of TTW and must not be used without authorisation.
THIS DRAWING IS TO BE READ IN CONJUNCTION WITH ALL RELEVANT NOTES AND LEGENDS


BULK EARTHWORKS NOTES

- All bulk earthworks setout from grid lines U.N.O.
- All batters at a slope of 2 (H) : 1 (V) U.N.O.
- Excavated material may be used as structural fill provided,
(i) it complies with the specification requirements for fill material,
(ii) the placement moisture content complies with the Geotechnical Consultants requirements, and allows filling to be placed and proofrolled in accordance with the specification. Where necessary the Contractor must moisture condition the excavated material to meet these requirements
- Compact fill areas and subgrade to not less than:

Location	Standard dry density (AS 1289 5.1.1.)	Moisture (OMC)
Under building slabs on ground:	98%	±2%
Under roads and carparks:	98%	±2%
Landscaped areas:	95%	±2%
- Before placing fill, proof roll exposed subgrade with a 12 tonne minimum roller to test subgrade and then remove soft spots(areas with more than 3mm movement under roller). Soft spots to be replaced with granular fill U.N.O.
- Contractor shall place safety barriers around excavations in accordance with relevant safety regulations.
- For interpretation of bulk earthworks foot print line shown on the bulk earthworks drawings refer to the bulk earthworks construction legend.
- Bulk earthwork drawings are not to be used for detailed excavation.
- Refer to Geotechnical Report prepared by JK GEOTECHNICS.GEOTECHNICAL INVESTIGATION, 7 MARCH 2025,REF: 37313pnRPT
- Detailed earthworks such as piling, pile caps, ground beams, lift pits, service trenching & landscape mounding etc is excluded.

BULK EARTHWORKS				
LOCATION	AREA (m²)	CUT (m³)	FILL (m³)	NET (m³)
Overall site	140	250	0	250(fill)

- CUT
- FILL
- PROPOSED BUILDING

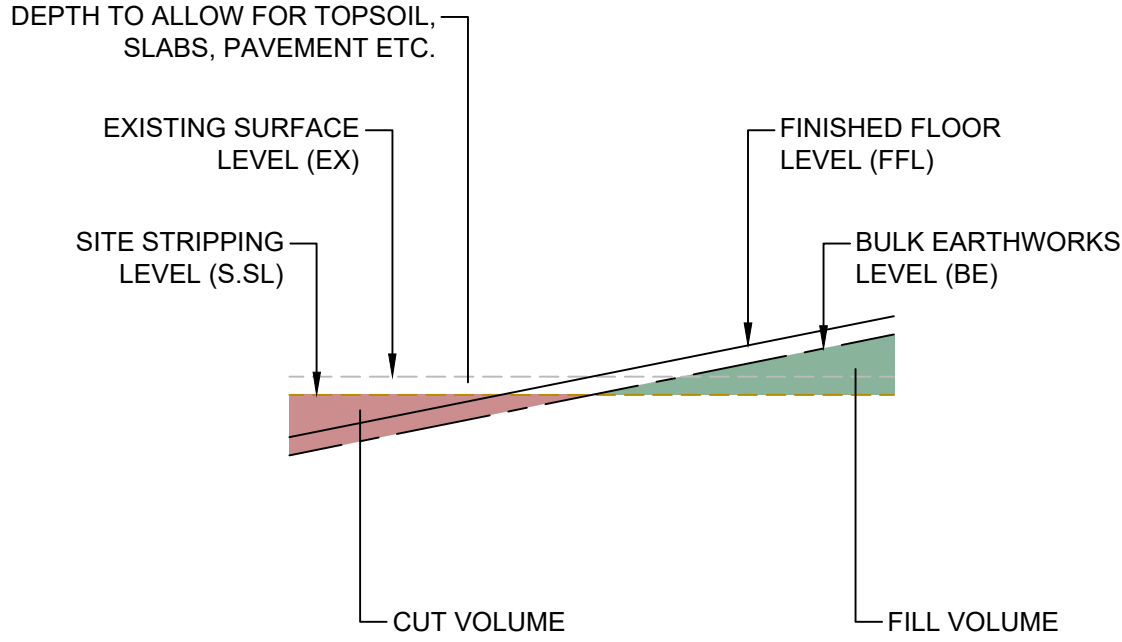


EARTHWORKS TYPICAL SECTION

- LEGEND
- EX308.00
- EXISTING SURFACE CONTOUR
- BE308.80
- BULK EARTHWORKS CONTOUR

NOT FOR CONSTRUCTION


P3.2 FOR APPROVAL	KS	JT	30.07.2025				
P3.1 FOR APPROVAL	KS	JT	23.07.2025				
P3 FOR APPROVAL	KS	JT	08.04.2025				
P2 FOR APPROVAL	KS	ZAG	31.03.2025				
P1 PRELIMINARY ISSUE	KS	ZAG	21.03.2025				
Rev	Description	Eng	Draft	Date	Rev	Description	Eng

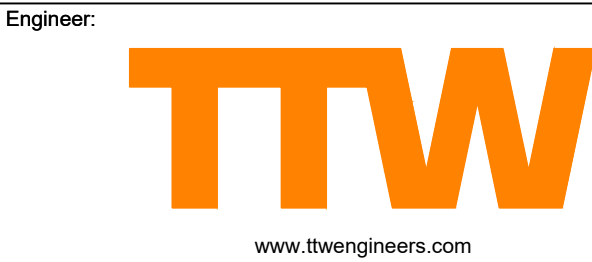

Project:
CHEVALIER COLLEGE
11 CHARLOTTE STREET,
BURRADOO, NSW 2576

Drawing Title:
EARTHWORKS
CUT AND FILL
VOLUMES PLAN



Scale at A1	Drawn	Designed	Approved
1:200	ZAG	KS	CR
Project No	Originator	Zone	Type
241904-TTW-00-DR-CI-03101-P3			
08.04.2025	3:09 PM		

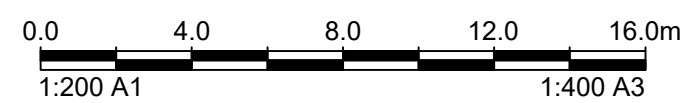[illegible]

Engineer: **TTW**
www.ttweengineers.com

Drawing Title:
**STORMWATER
AND SUBSOIL DRAINAGE
PLAN**

Scale at A1	Drawn	Designed			Approved	
1:200	ZAG	KS			CR	
Project No	Originator	Zone	Type	Role	Sheet No.	Rev
241904-TTW-00-DR-CI-04101-P3						
08.04.2025 2:01 PM						

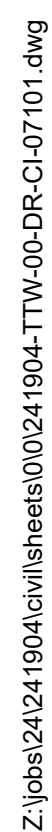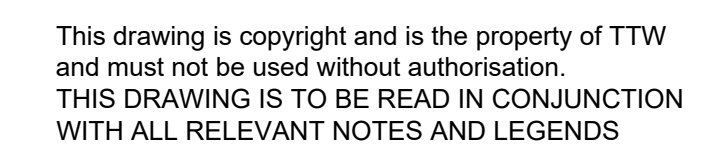

Engineer:

TTW

www.ttweengineers.com

Drawing Title:
**PAVEMENT
PLAN**

NOT FOR CONSTRUCTION

Scale at A1	Drawn	Designed	Approved			
1:200	ZAG	KS	CR			
Project No	Originator	Zone	Type	Role	Sheet No.	Rev
241904-TTW-00-DR-CI-07101-P3						
08.04.2025 2:19 PM						