

EDMONDSON PARK

164 - 170 Croatia Ave Edmondson Park

Landscape Development Application

DRAWINGS

DWG NO.	DRAWING TITLE	SCALE	DWG No.	DRAWING TITLE	SCALE
000	COVER SHEET	N/A			
011	TREE COVERAGE CALCULATION PLAN	1:500	500	LANDSCAPE SPECIFICATIONS	
013	EXISTING TREES PLAN	1:500		/ INDICATIVE PLANT SCHEDULE	
			501	LANDSCAPE DETAILS	As Shown
C100	LANDSCAPE OVERALL PLAN (Render) - Ground Floor	1:750	502	LANDSCAPE DETAILS	As Shown
100	LANDSCAPE OVERALL PLAN - Ground Floor	1:750	503	LANDSCAPE DETAIL, IMAGERY & CHARACTER	As Shown
101	LANDSCAPE GENERAL ARRANGEMENT PLAN - Building A & B_Ground Floor	1:200			
102	LANDSCAPE GENERAL ARRANGEMENT PLAN - Building C & D_Ground Floor	1:200			
103	LANDSCAPE GENERAL ARRANGEMENT PLAN - Building E_Ground Floor	1:200	601	LANDSCAPE SECTIONS A	As Shown
104	LANDSCAPE GENERAL ARRANGEMENT PLAN - Building F_Ground Floor	1:200	602	LANDSCAPE SECTIONS B	As Shown
105	LANDSCAPE GENERAL ARRANGEMENT PLAN - Building G & H_Ground Floor	1:200	603	LANDSCAPE SECTIONS C	As Shown
			604	LANDSCAPE SECTIONS D	As Shown
200	LANDSCAPE OVERALL PLAN - Roof	1:500	605	LANDSCAPE SECTIONS E	As Shown
C201	LANDSCAPE PLAN (Render) - Building A & B_Roof Terrace	1:200	606	LANDSCAPE SECTIONS F	As Shown
201	LANDSCAPE PLAN - Building A & B_Roof Terrace	1:200	607	LANDSCAPE SECTIONS G	As Shown
C202	LANDSCAPE PLAN (Render) - Building C & D_Roof Terrace	1:200	608	LANDSCAPE SECTIONS H	As Shown
202	LANDSCAPE PLAN - Building C & D_Roof Terrace	1:200	609	LANDSCAPE SECTIONS I	As Shown
C203	LANDSCAPE PLAN (Render) - Building E_Roof Terrace	1:200	610	LANDSCAPE SECTIONS J	As Shown
203	LANDSCAPE PLAN - Building E_Roof Terrace	1:200			
C204	LANDSCAPE PLAN (Render) - Building F_Roof Terrace	1:200			
204	LANDSCAPE PLAN - Building F_Roof Terrace	1:200			
C205	LANDSCAPE PLAN (Render) - Building G & H_Roof Terrace	1:200			
205	LANDSCAPE PLAN - Building G & H_Roof Terrace	1:200			
401	LANDSCAPE PLANTING PLAN - Building A & B_Ground Floor	1:200			
402	LANDSCAPE PLANTING PLAN - Building C & D_Ground Floor	1:200			
403	LANDSCAPE PLANTING PLAN - Building E_Ground Floor	1:200			
404	LANDSCAPE PLANTING PLAN - Building F_Ground Floor	1:200			
405	LANDSCAPE PLANTING PLAN - Building G & H_Ground Floor	1:200			

© 2021 Site Image (NSW) Pty Ltd ABN 44 801 262 380 as agent for Site Image NSW Partnership. All rights reserved. This drawing is copyright and shall not be reproduced or copied in any form or by any means (graphic, electronic or mechanical including photocopy) without the written permission of Site Image (NSW) Pty Ltd Any license, expressed or implied, to use this document for any purpose what so ever is restricted to the terms of the written agreement between Site Image (NSW) Pty Ltd and the instructing party.

The contractor shall check and verify all work on site (including work by others) before commencing the landscape installation. Any discrepancies are to be reported to the Project Manager or Landscape Architect prior to commencing work. Do not scale this drawing. Any required dimensions not shown shall be referred to the Landscape Architect for confirmation.

D	For Approval	PH	RS	05.07.2021
C	For Approval	PH	RS	11.06.2021
B	For Approval	PH	RS	07.12.2020
A	For Approval	PH	RS	03.07.2020
Issue	Revision Description	Drawn	Check	Date

LEGEND

Key Plan:

Client:
Superstar Holding Group P/L

Project:
EDMONDSON PARK
164 - 170 Croatia Ave
Edmondson Park

Level 1, 3-5 Baptist Street
Redfern NSW 2016
Australia

Tel: (61 2) 8332 5600
Fax: (61 2) 9698 2877
www.siteimage.com.au

Site Image (NSW) Pty Ltd
ABN 44 801 262 380

S I T E I M A G E



Landscape Architects

DEVELOPMENT APPLICATION

Drawing Name:
Cover Sheet

Scale:		Sheet _ of _
Job Number:	Drawing Number:	Issue:
SS20-4427		000 D

NOT FOR CONSTRUCTION



- Tree size: 14m diameter
Quantity: 16
Area: 2463.04m²
- Tree size: 12m diameter
Quantity: 18
Area: 2035.80m²
- Tree size: 10m diameter
Quantity: 89
Area: 6990.60m²
- Tree size: 9m diameter
Quantity: 25
Area: 1590.50m²
- Tree size: 8m diameter
Quantity: 89
Area: 4474.03m²
- Tree size: 6m diameter
Quantity: 51
Area: 1441.77m²
- Tree size: 5m diameter
Quantity: 51
Area: 1001.64m²
- Tree size: 4m diameter
Quantity: 57
Area: 716.49m²
- Tree size: 3.5m diameter
Quantity: 12
Area: 115.44m²

Total site area: 43733.0 m²
Total canopy coverage: 20828.77 m² 47.63%

Developable area: 30289.0 m²
Canopy coverage: 11534.97 m² 38.08%

© 2020 Site Image (NSW) Pty Ltd ABN 44 801 262 380 as agent for Site Image NSW Partnership. All rights reserved. This drawing is copyright and shall not be reproduced or copied in any form or by any means (graphic, electronic or mechanical including photocopy) without the written permission of Site Image (NSW) Pty Ltd Any license, expressed or implied, to use this document for any purpose what so ever is restricted to the terms of the written agreement between Site Image (NSW) Pty Ltd and the instructing party.

The contractor shall check and verify all work on site (including work by others) before commencing the landscape installation. Any discrepancies are to be reported to the Project Manager or Landscape Architect prior to commencing work. Do not scale this drawing. Any required dimensions not shown shall be referred to the Landscape Architect for confirmation.

D	For Approval	PH	RS	05.07.2021
C	For Approval	PH	RS	11.06.2021
B	For Approval	PH	RS	07.12.2020
A	For Approval	PH	RS	03.07.2020
Issue	Revision Description	Drawn	Check	Date

LEGEND

Trees at RE1 area

Trees at developable area

Key Plan:

Client:
Superstar Holding Group P/L

Project:
EDMONDSON PARK
164 - 170 Croatia Ave
Edmondson Park

SITE IMAGE

Level 1, 3-5 Baptist Street
Redfern NSW 2016
Australia

Tel: (61 2) 8332 5600
Fax: (61 2) 9698 2877
www.siteimage.com.au

Site Image (NSW) Pty Ltd
ABN 44 801 262 380

DEVELOPMENT APPLICATION

Drawing Name:
Tree Coverage Calculation Plan

Scale: 1:500 @ A1
Job Number:
Drawing Number:
Issue:

SS20-4427 011 D

NOT FOR CONSTRUCTION




© 2020 Site Image (NSW) Pty Ltd ABN 44 801 262 380 as agent for Site Image NSW Partnership. All rights reserved. This drawing is copyright and shall not be reproduced or copied in any form or by any means (graphic, electronic or mechanical including photocopy) without the written permission of Site Image (NSW) Pty Ltd. Any license, expressed or implied, to use this document for any purpose what so ever is restricted to the terms of the written agreement between Site Image (NSW) Pty Ltd and the instructing party.


The contractor shall check and verify all work on site (including work by others) before commencing the landscape installation. Any discrepancies are to be reported to the Project Manager or Landscape Architect prior to commencing work. Do not scale this drawing. Any required dimensions not shown shall be referred to the Landscape Architect for confirmation.

D	For Approval	PH	RS	05.07.2021
C	For Approval	PH	RS	11.06.2021
B	For Approval	PH	RS	07.12.2020
A	For Approval	PH	RS	03.07.2020
Issue	Revision Description	Drawn	Check	Date

LEGEND

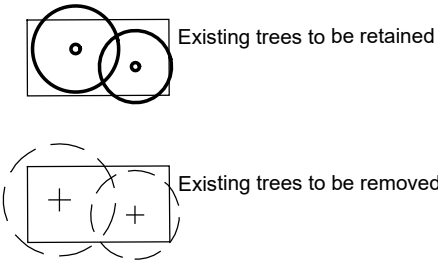

Key Plan:

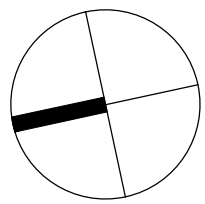

Client:
Superstar Holding Group P/L

Project:
EDMONDSON PARK
164 - 170 Croatia Ave
Edmondson Park

SITE IMAGE
Level 1, 3-5 Baptist Street
Redfern NSW 2016
Australia
Tel: (61 2) 8332 5600
Fax: (61 2) 9698 2877
www.siteimage.com.au
Site Image (NSW) Pty Ltd
ABN 44 801 262 380



DEVELOPMENT APPLICATION

Drawing Name:
Existing Trees Plan

Scale: 1:500 @ A1
Job Number:
Drawing Number:
Issue:

Sheet _ of _
0 2 5 10 15 25m

SS20-4427 013 D

NOT FOR CONSTRUCTION



© 2021 Site Image (NSW) Pty Ltd ABN 44 801 262 380 as agent for Site Image NSW Partnership. All rights reserved. This drawing is copyright and shall not be reproduced or copied in any form or by any means (graphic, electronic or mechanical including photocopy) without the written permission of Site Image (NSW) Pty Ltd. Any license, expressed or implied, to use this document for any purpose what so ever is restricted to the terms of the written agreement between Site Image (NSW) Pty Ltd and the instructing party.

The contractor shall check and verify all work on site (including work by others) before commencing the landscape installation. Any discrepancies are to be reported to the Project Manager or Landscape Architect prior to commencing work. Do not scale this drawing. Any required dimensions not shown shall be referred to the Landscape Architect for confirmation.

D	For Approval	PH	RS	05.07.2021
C	For Approval	PH	RS	11.06.2021
B	For Approval	PH	RS	07.12.2020
A	For Approval	PH	RS	03.07.2020
Issue	Revision Description	Drawn	Check	Date

LEGEND

	Proposed Street Trees		Concrete Pathway
	Proposed Tree Planting		Paved Pathway
	Proposed Palms		Paved Courtyard
	Tree Code - Refer Plant Schedule		Timber Decking
	Proposed Shrub & Accent Planting		Canopy Structure
	Proposed Groundcover		Pergola Corridor
	Turf		Bench Seating, Table & Chairs
	Proposed Soil Depth		

Key Plan:

Client:
Superstar Holding Group P/L

Project:
EDMONDSON PARK
164 - 170 Croatia Ave
Edmondson Park

SITE IMAGE

Level 1, 3-5 Baptist Street
Redfern NSW 2016
Australia

Tel: (61 2) 8332 5600
Fax: (61 2) 9698 2877
www.siteimage.com.au

Site Image (NSW) Pty Ltd
ABN 44 801 262 380

DEVELOPMENT APPLICATION

Drawing Name:
Landscape Overall Plan (Render)
- Ground Floor


Scale: 1:750 @ A1

Job Number: SS20-4427

Sheet _ of _

Issue: C100 D

NOT FOR CONSTRUCTION

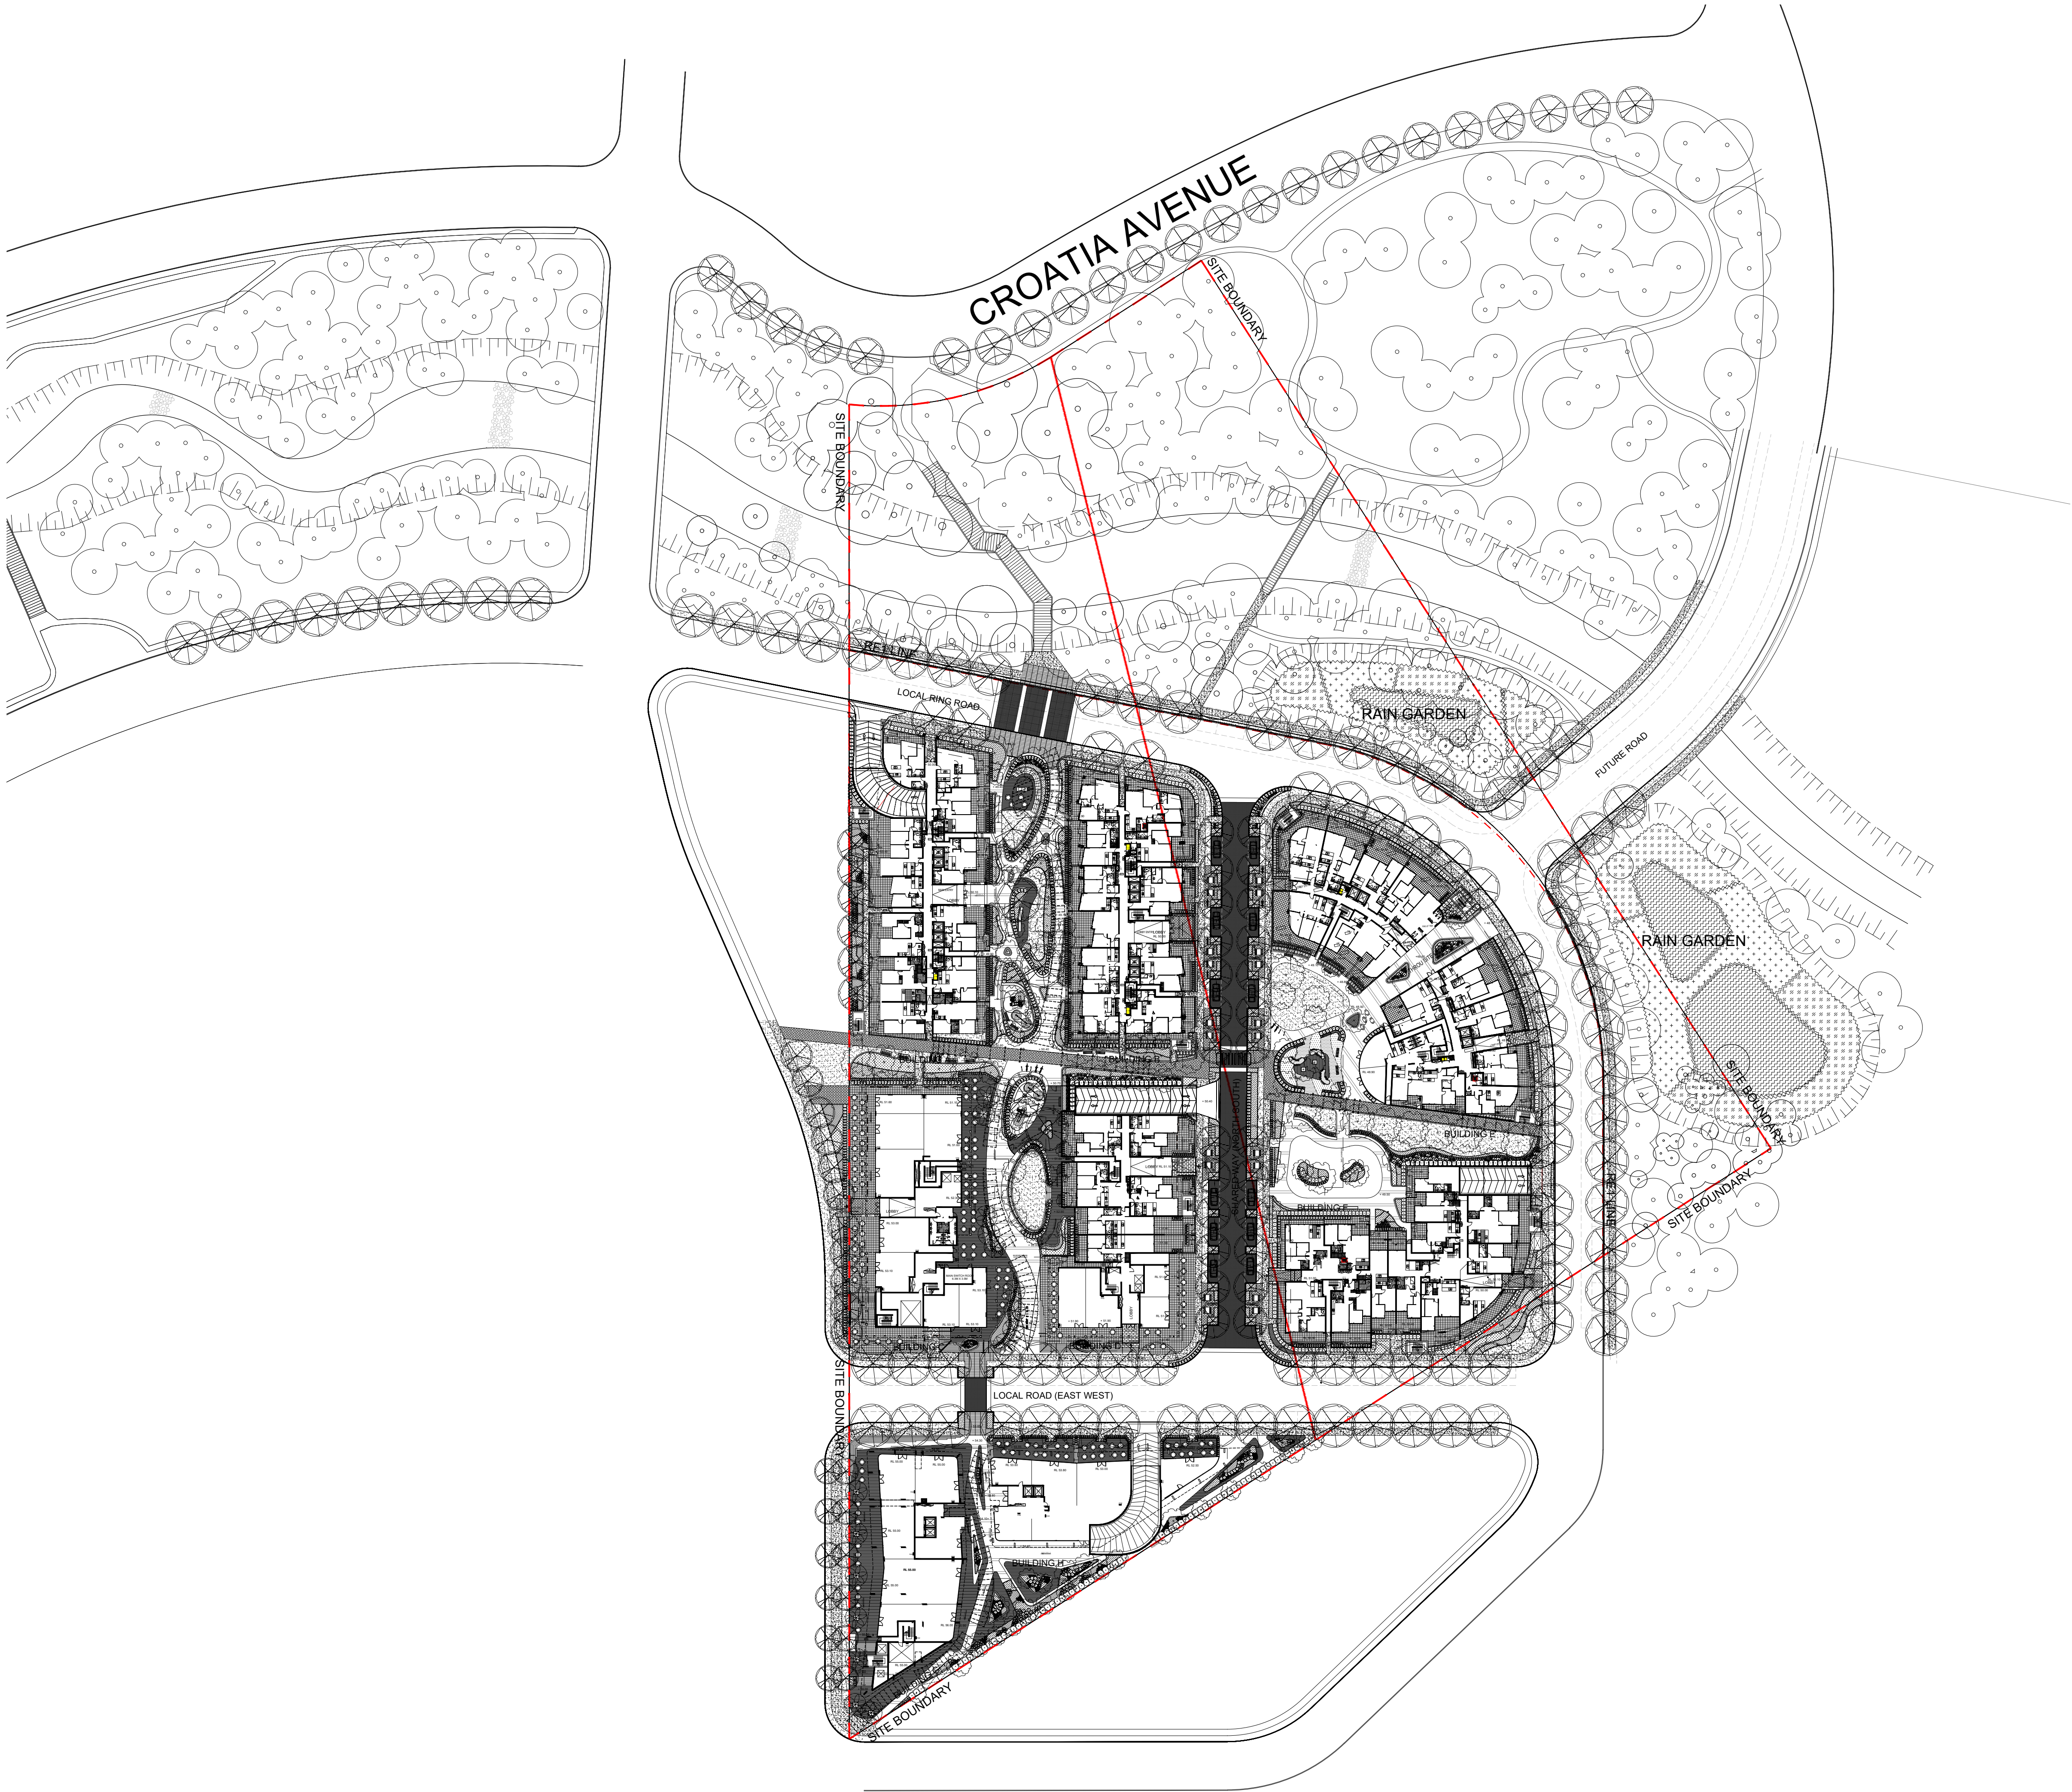

NOT FOR CONSTRUCTION

© 2021 Site Image (NSW) Pty Ltd ABN 44 801 262 380 as agent for Site Image NSW Partnership. All rights reserved. This drawing is copyright and shall not be reproduced or copied in any form or by any means (graphic, electronic or mechanical including photocopy) without the written permission of Site Image (NSW) Pty Ltd Any license, expressed or implied, to use this document for any purpose what so ever is restricted to the terms of the written agreement between Site Image (NSW) Pty Ltd and the instructing party.

The contractor shall check and verify all work on site (including work by others) before commencing the landscape installation. Any discrepancies are to be reported to the Project Manager or Landscape Architect prior to commencing work. Do not scale this drawing. Any required dimensions not shown shall be referred to the Landscape Architect for confirmation.

D	For Approval	PH	RS	05.07.2021
C	For Approval	PH	RS	11.06.2021
B	For Approval	PH	RS	07.12.2020
A	For Approval	PH	RS	03.07.2020
Issue	Revision Description	Drawn	Check	Date

LEGEND

	Proposed Street Trees		Concrete Pathway
	Proposed Tree Planting		Paved Pathway
	Proposed Palms		Paved Courtyard
	Tree Code - Refer Plant Schedule		Timber Decking
	Proposed Shrub & Accent Planting		Canopy Structure
	Proposed Groundcover		Pergola Corridor
	Turf		Bench Seating, Table & Chairs
	Proposed Soil Depth		

LEGEND

Key Plan:

Client:
Superstar Holding Group P/L

Project:
EDMONDSON PARK
164 - 170 Croatia Ave
Edmondson Park

SITE IMAGE
Level 1, 3-5 Baptist Street
Redfern NSW 2016
Australia
Tel: (61 2) 8332 5600
Fax: (61 2) 9698 2877
www.siteimage.com.au
Site Image (NSW) Pty Ltd
ABN 44 801 262 380




DEVELOPMENT APPLICATION

Drawing Name:
Landscape Overall Plan
- Ground Floor

Scale: 1:750 @ A1
Job Number:
Drawing Number:
Sheet _ of _
Issue:

SS20-4427 100 D

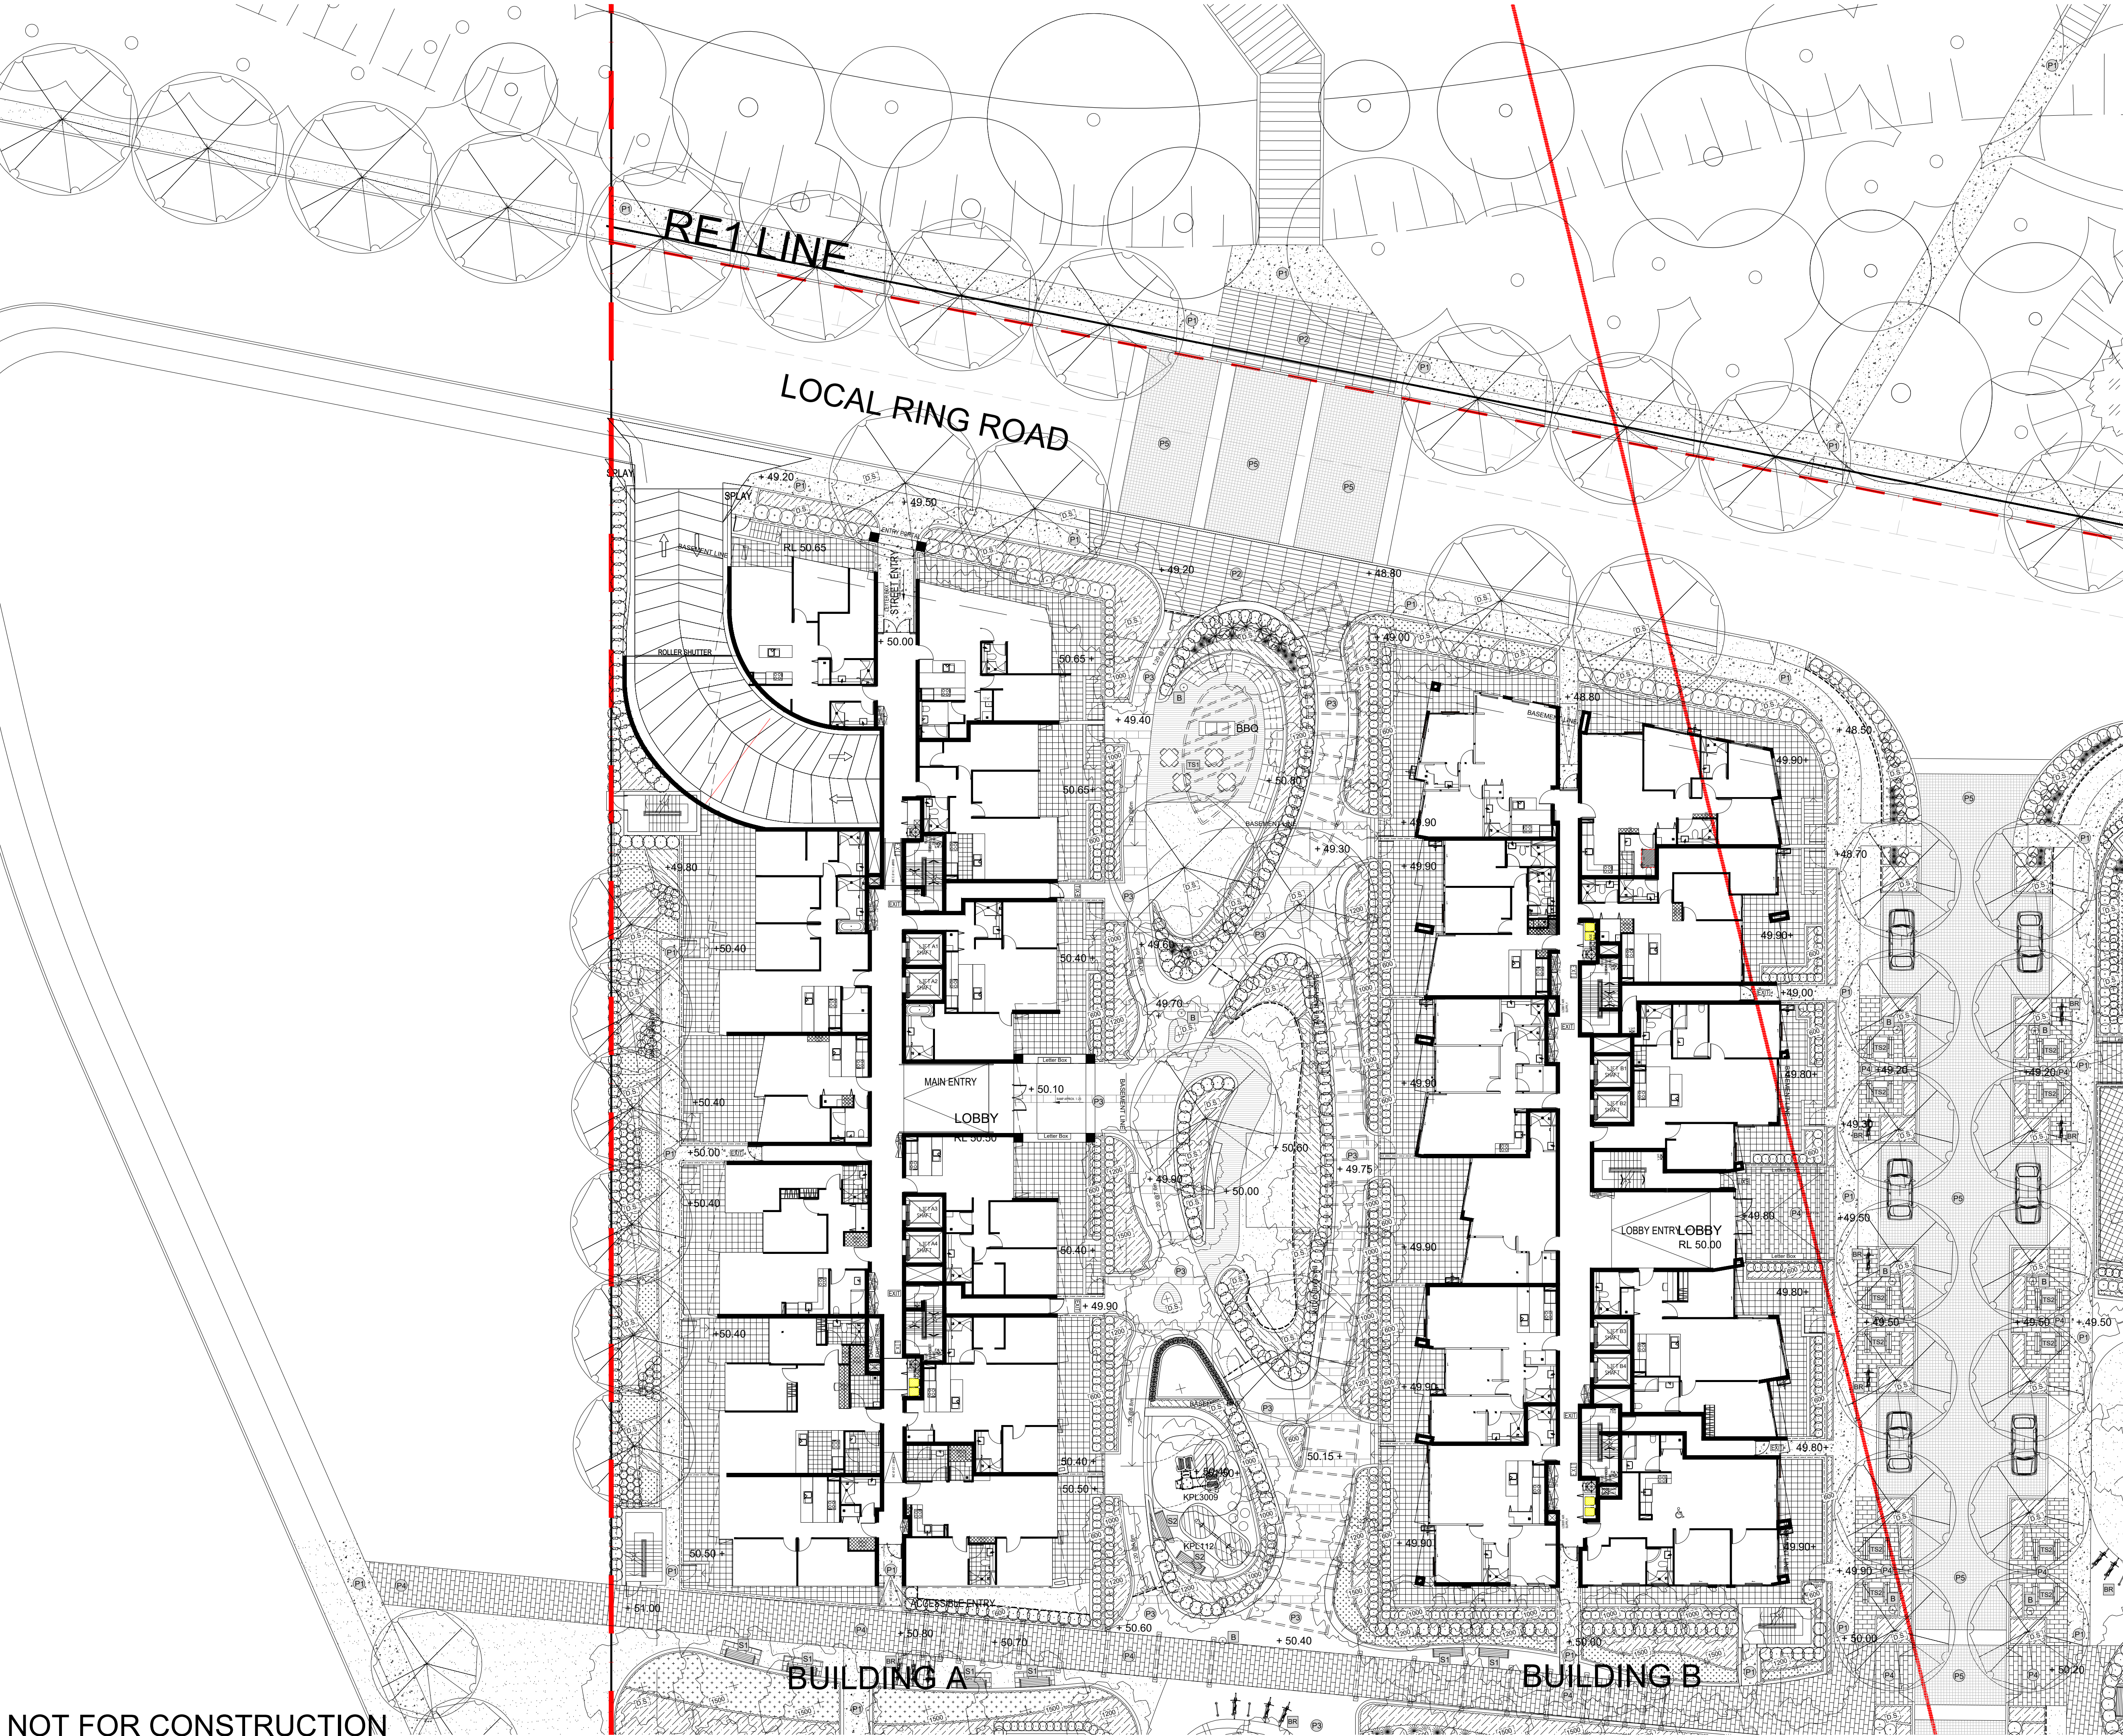

© 2021 Site Image (NSW) Pty Ltd ABN 44 801 262 380 as agent for Site Image NSW Partnership. All rights reserved. This drawing is copyright and shall not be reproduced or copied in any form or by any means (graphic, electronic or mechanical including photocopy) without the written permission of Site Image (NSW) Pty Ltd Any license, expressed or implied, to use this document for any purpose what so ever is restricted to the terms of the written agreement between Site Image (NSW) Pty Ltd and the instructing party.

The contractor shall check and verify all work on site (including work by others) before commencing the landscape installation. Any discrepancies are to be reported to the Project Manager or Landscape Architect prior to commencing work. Do not scale this drawing. Any required dimensions not shown shall be referred to the Landscape Architect for confirmation.

D	For Approval	PH	RS	05.07.2021
C	For Approval	PH	RS	11.06.2021
B	For Approval	PH	RS	07.12.2020
A	For Approval	PH	RS	03.07.2020
Issue	Revision Description	Drawn	Check	Date

LEGEND

Street tree

Proposed tree

Proposed palm

Tree species code (Refer to plant schedule)

Proposed shrub and accent

Proposed groundcover and grasses

Turf

Concrete footpath (Broom finish)

Feature unit paving (TBC)

Through site link paving (TBC)

Public domain paving type 1 (TBC)

Public domain paving type 2 (TBC)

Feature canopy

Feature pergola type 1

Feature pergola type 2

Table setting (1, 2)
(Mos Urban EYPC-S1-00, VEQRTAB-S1-15 + VECHA-S1-01)

Seat (1) & bench (2)
(Mos Urban EYSEA-S1-01-S1, EYBEN-S1-00-S1)

Feature concrete seating


Play equipment

Playground softfall

Playground water play

Bin (Mos Urban TAB08-15-S1)

Bike rack (Cora CBR150)

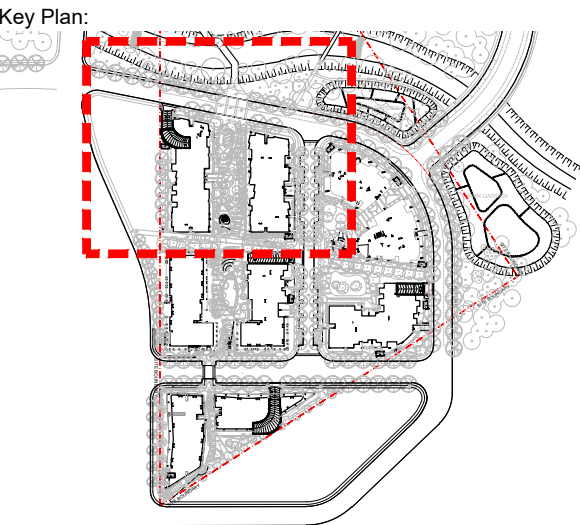

Client:
Superstar Holding Group P/L

Project:
EDMONDSON PARK
164 - 170 Croatia Ave
Edmondson Park

SITE IMAGE

Level 1, 3-5 Baptist Street
Redfern NSW 2016
Australia

Tel: (61 2) 8332 5600
Fax: (61 2) 9698 2877
www.siteimage.com.au

Site Image (NSW) Pty Ltd
ABN 44 801 262 380

Landscape Architects


DEVELOPMENT APPLICATION

Drawing Name:
Landscape GA Plan
Buildings A & B_Ground Floor

Scale: 1:200 @ A1
Job Number:
Drawing Number:
Sheet _ of _
10m
Issue:

SS20-4427 101 D

NOT FOR CONSTRUCTION

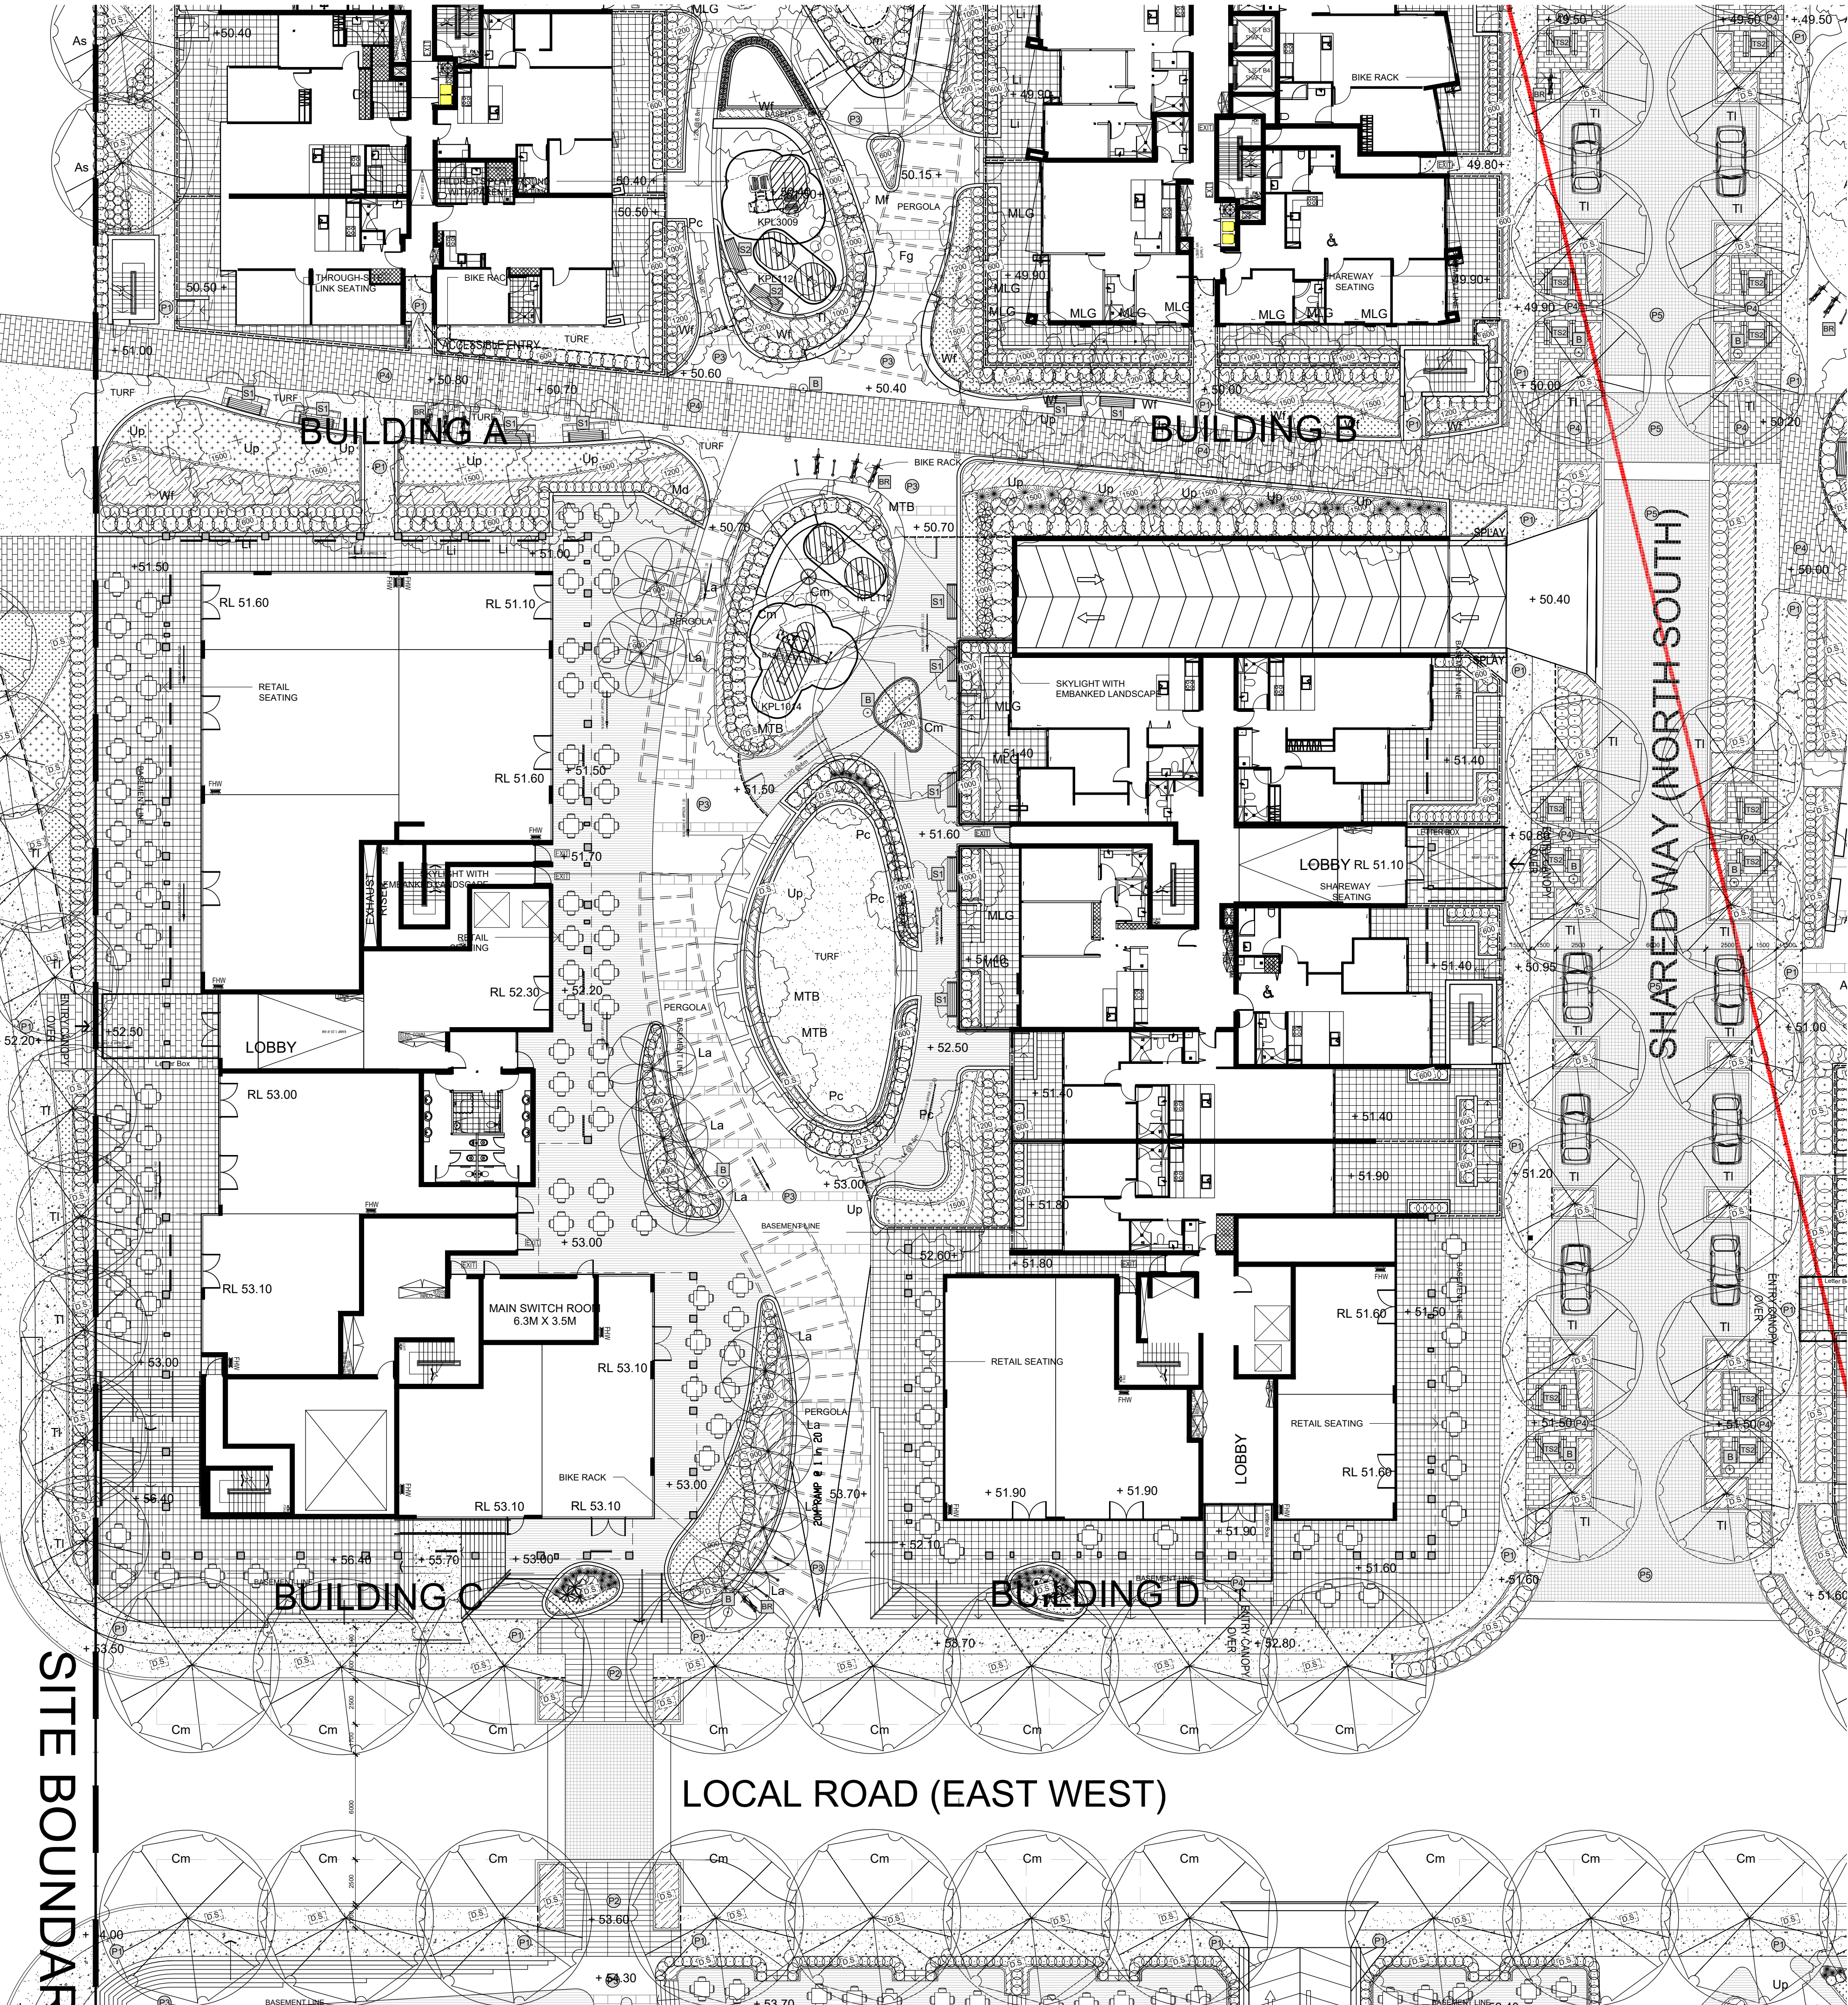


© 2021 Site Image (NSW) Pty Ltd ABN 44 801 262 380 as agent for Site Image NSW Partnership. All rights reserved. This drawing is copyright and shall not be reproduced or copied in any form or by any means (graphic, electronic or mechanical including photocopy) without the written permission of Site Image (NSW) Pty Ltd Any license, expressed or implied, to use this document for any purpose what so ever is restricted to the terms of the written agreement between Site Image (NSW) Pty Ltd and the instructing party.

The contractor shall check and verify all work on site (including work by others) before commencing the landscape installation. Any discrepancies are to be reported to the Project Manager or Landscape Architect prior to commencing work. Do not scale this drawing. Any required dimensions not shown shall be referred to the Landscape Architect for confirmation.

D	For Approval	PH	RS	05.07.2021
C	For Approval	PH	RS	11.06.2021
B	For Approval	PH	RS	07.12.2020
A	For Approval	PH	RS	03.07.2020
Issue	Revision Description	Drawn	Check	Date

- LEGEND**
- Street tree
 - Proposed tree
 - Proposed palm
 - Tree species code (Refer to plant schedule)
 - Proposed shrub and accent
 - Proposed groundcover and grasses
 - Turf
 - Concrete footpath (Broom finish)
 - Feature unit paving (TBC)
 - Through site link paving (TBC)
 - Public domain paving type 1 (TBC)
 - Public domain paving type 2 (TBC)
 - Feature canopy
 - Feature pergola type 1
 - Feature pergola type 2
 - Table setting (1, 2) (Mos Urban EYPC51-00, VE30RTAB-51-15 + VECHA-51-01)
 - Seat (1) & bench (2) (Mos Urban EYSEA-51-01-51, EYBEN-51-00-91)
 - Feature concrete seating
 - Play equipment
 - Playground softfall
 - Playground water play
 - Bin (Mos Urban TAB08-15-51)
 - Bike rack (Core CBR150)

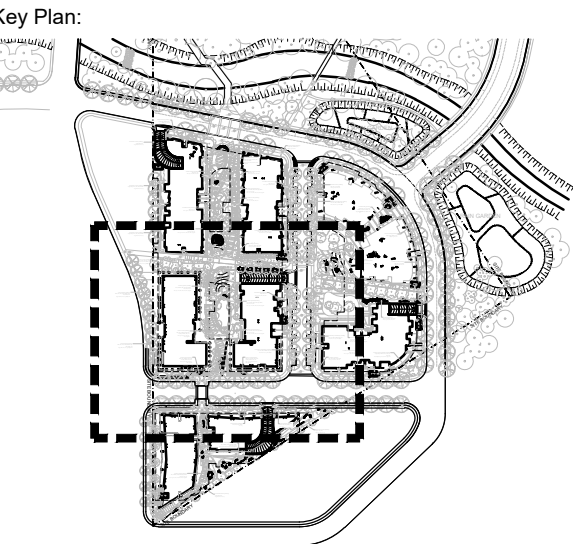

Client:
Superstar Holding Group P/L

Project:
EDMONDSON PARK
164 - 170 Croatia Ave
Edmondson Park

SITE IMAGE

Level 1, 3-5 Baptist Street
Redfern NSW 2016
Australia

Tel: (61 2) 8332 5600
Fax: (61 2) 9698 2877
www.siteimage.com.au

Site Image (NSW) Pty Ltd
ABN 44 801 262 380


Landscape Architects

DEVELOPMENT APPLICATION

Drawing Name:
Landscape GA Plan
- Buildings C & D_Ground Floor

Scale: 1:200 @ A1

Job Number:
SS20-4427

Sheet _ of _
Drawing Number:
102

Issue:
D

RAIN GARDEN

FUTURE ROAD

RAIN GARDEN

SITE BOUNDARY

BUILDING E


NOT FOR CONSTRUCTION

© 2021 Site Image (NSW) Pty Ltd ABN 44 801 262 380 as agent for Site Image NSW Partnership. All rights reserved. This drawing is copyright and shall not be reproduced or copied in any form or by any means (graphic, electronic or mechanical including photocopy) without the written permission of Site Image (NSW) Pty Ltd. Any license, expressed or implied, to use this document for any purpose what so ever is restricted to the terms of the written agreement between Site Image (NSW) Pty Ltd and the instructing party.

The contractor shall check and verify all work on site (including work by others) before commencing the landscape installation. Any discrepancies are to be reported to the Project Manager or Landscape Architect prior to commencing work. Do not scale this drawing. Any required dimensions not shown shall be referred to the Landscape Architect for confirmation.

D	For Approval	PH	RS	05.07.2021
C	For Approval	PH	RS	11.06.2021
B	For Approval	PH	RS	07.12.2020
A	For Approval	PH	RS	03.07.2020
Issue	Revision Description	Drawn	Check	Date

LEGEND	
	Street tree
	Proposed tree
	Proposed palm
	Tree species code (Refer to plant schedule)
	Proposed shrub and accent
	Proposed groundcover and grasses
	Turf
	Concrete footpath (Broom finish)
	Feature unit paving (TBC)
	Through site link paving (TBC)
	Public domain paving type 1 (TBC)
	Public domain paving type 2 (TBC)
	Feature canopy
	Feature pergola type 1
	Feature pergola type 2
	Table setting (1, 2) (Mos Urban EYSC-S1-00, VEISORTAB-S1-15 + VEISMA-S1-01)
	Seat (1) & bench (2) (Mos Urban EYSEA-S1-01-01, EYBEN-S1-00-01)
	Feature concrete seating
	Play equipment
	Playground softfall
	Playground water play
	Bin (Mos Urban TAB08-15-51)
	Bike rack (Cora CBR150)

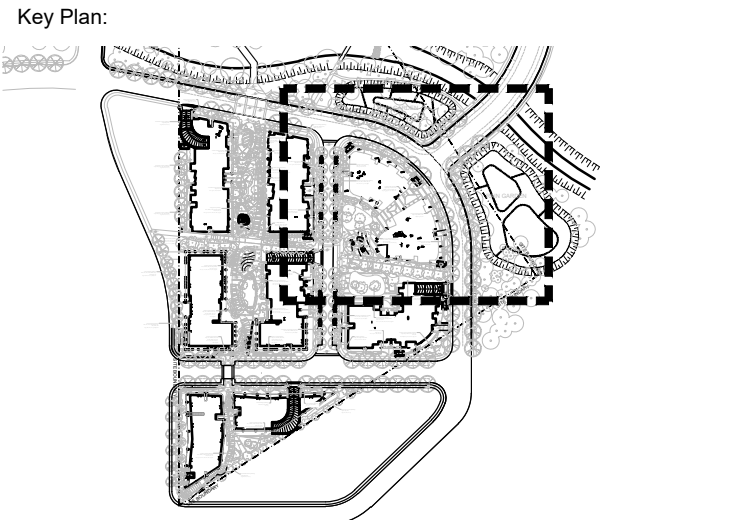

Client:
Superstar Holding Group P/L

Project:
EDMONDSON PARK
164 - 170 Croatia Ave
Edmondson Park




SITE IMAGE
Level 1, 3-5 Baptist Street
Redfern NSW 2015
Australia
Tel: (61 2) 8332 5600
Fax: (61 2) 9698 2877
www.siteimage.com.au
Site Image (NSW) Pty Ltd
ABN 44 801 262 380

DEVELOPMENT APPLICATION

Drawing Name:
Landscape GA Plan
Building E_Ground Floor

Scale: 1:200 @ A1
Job Number:
Drawing Number:
Sheet _ of _
Issue:

SS20-4427 103 D

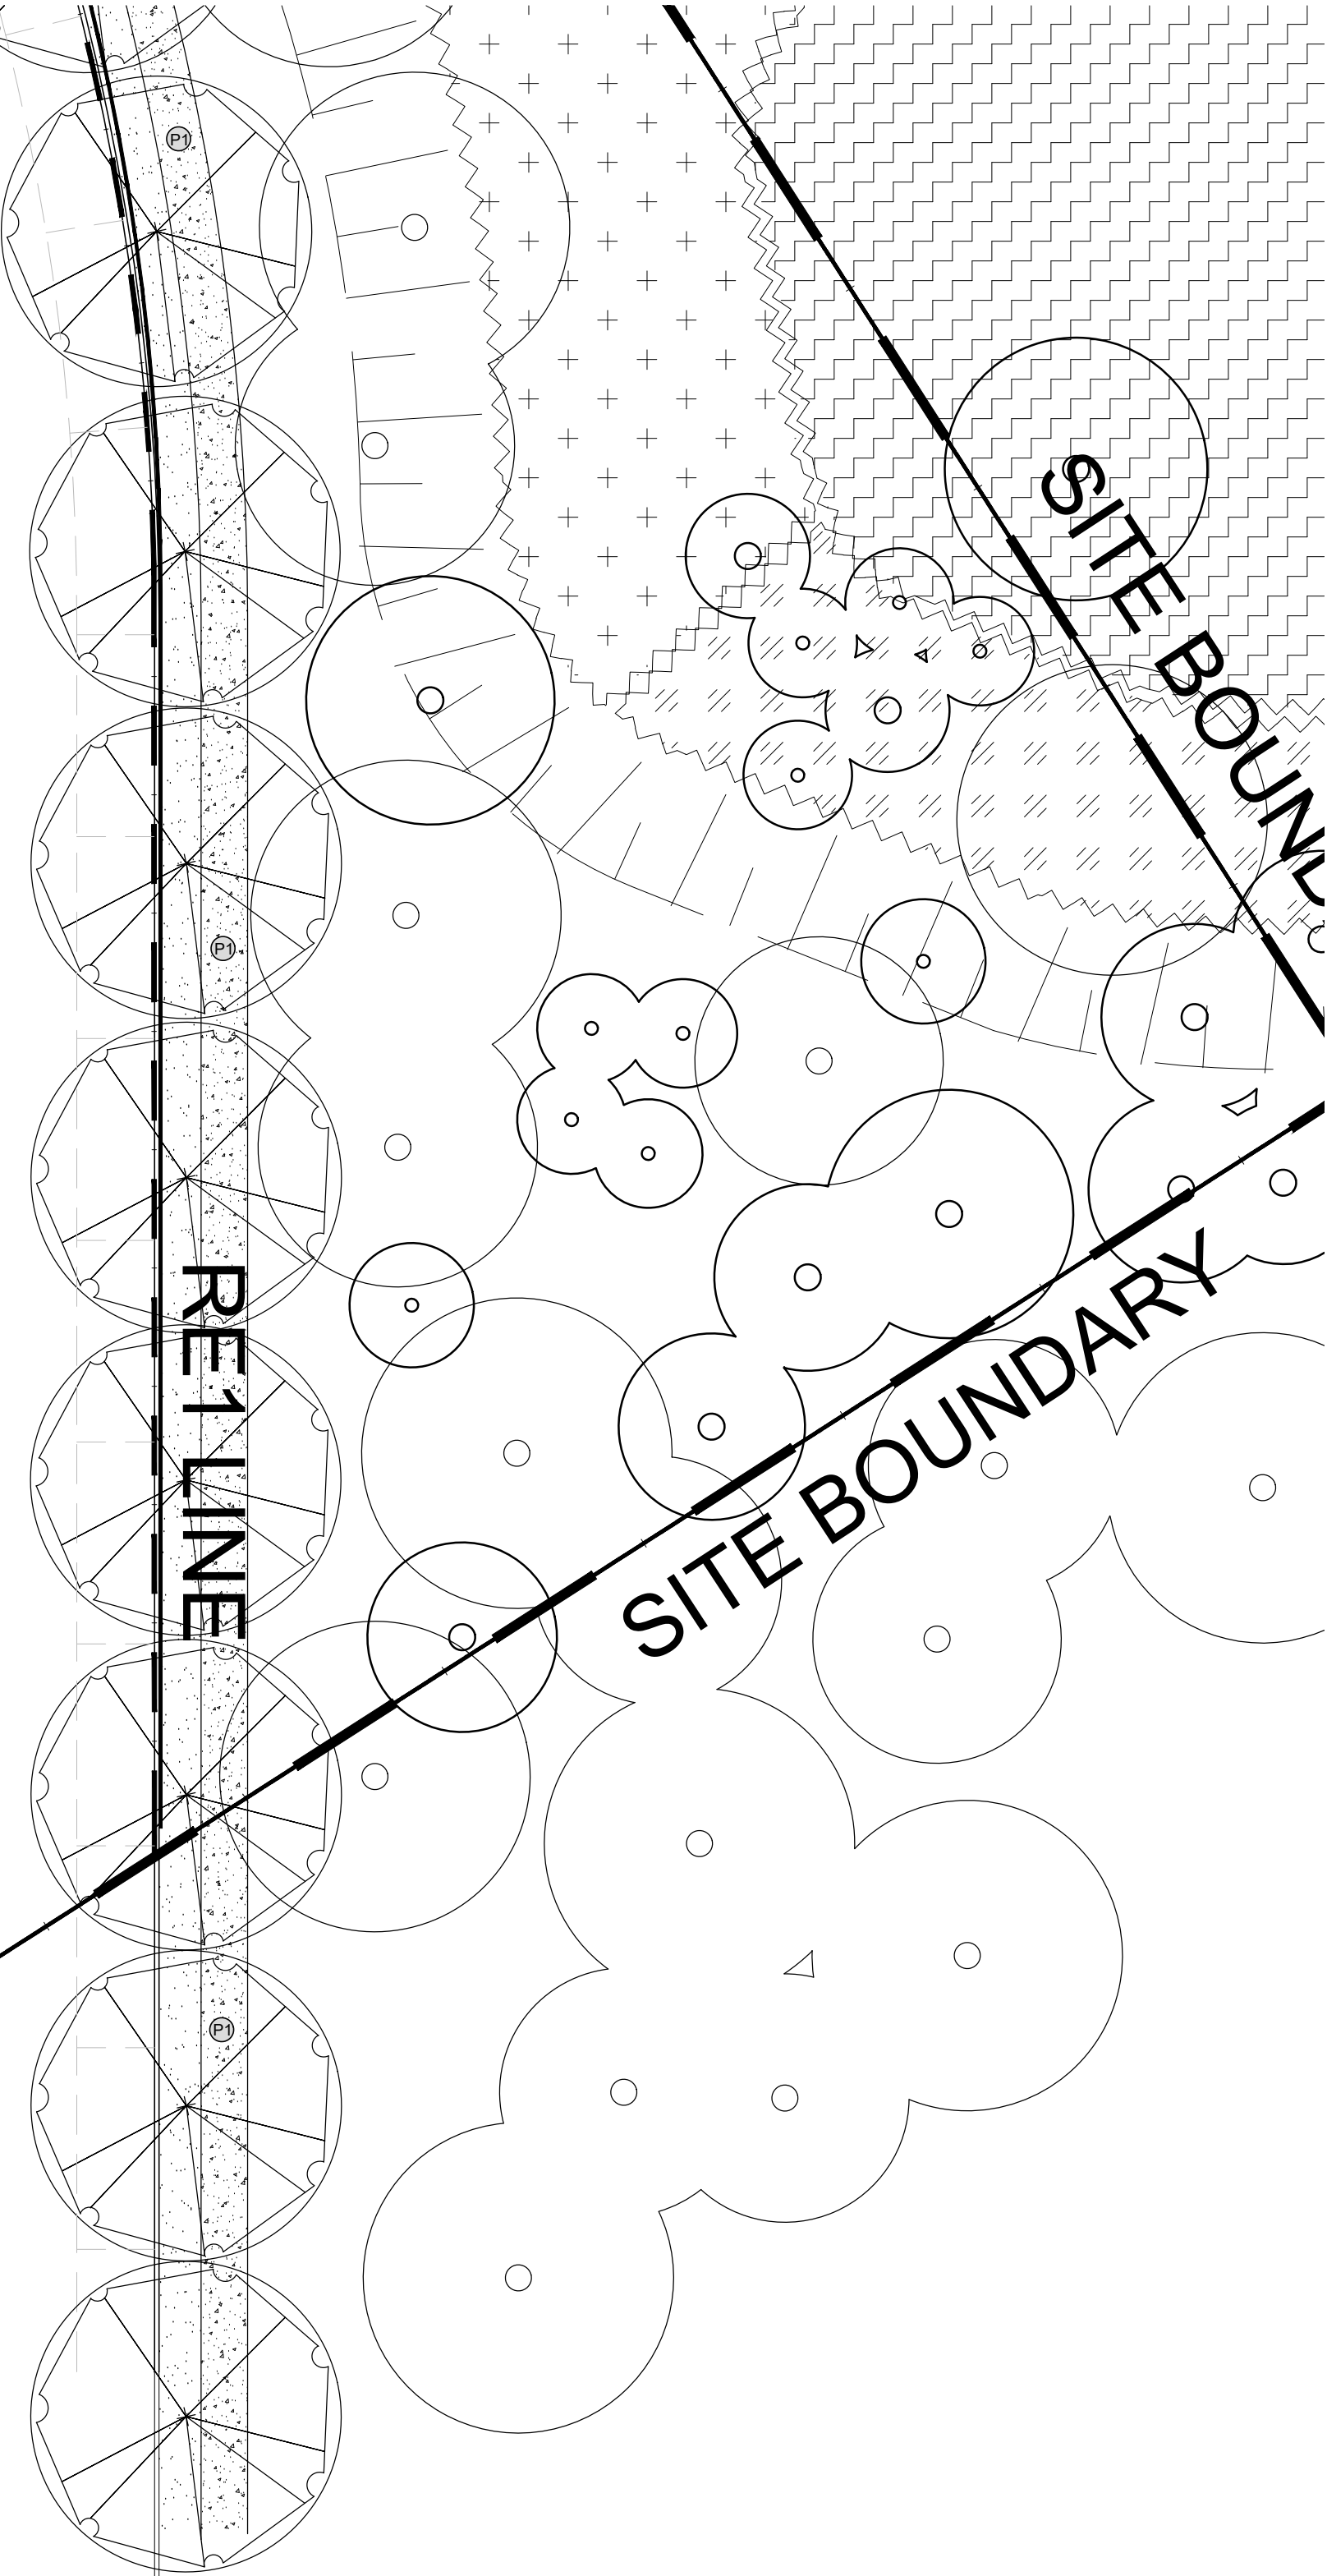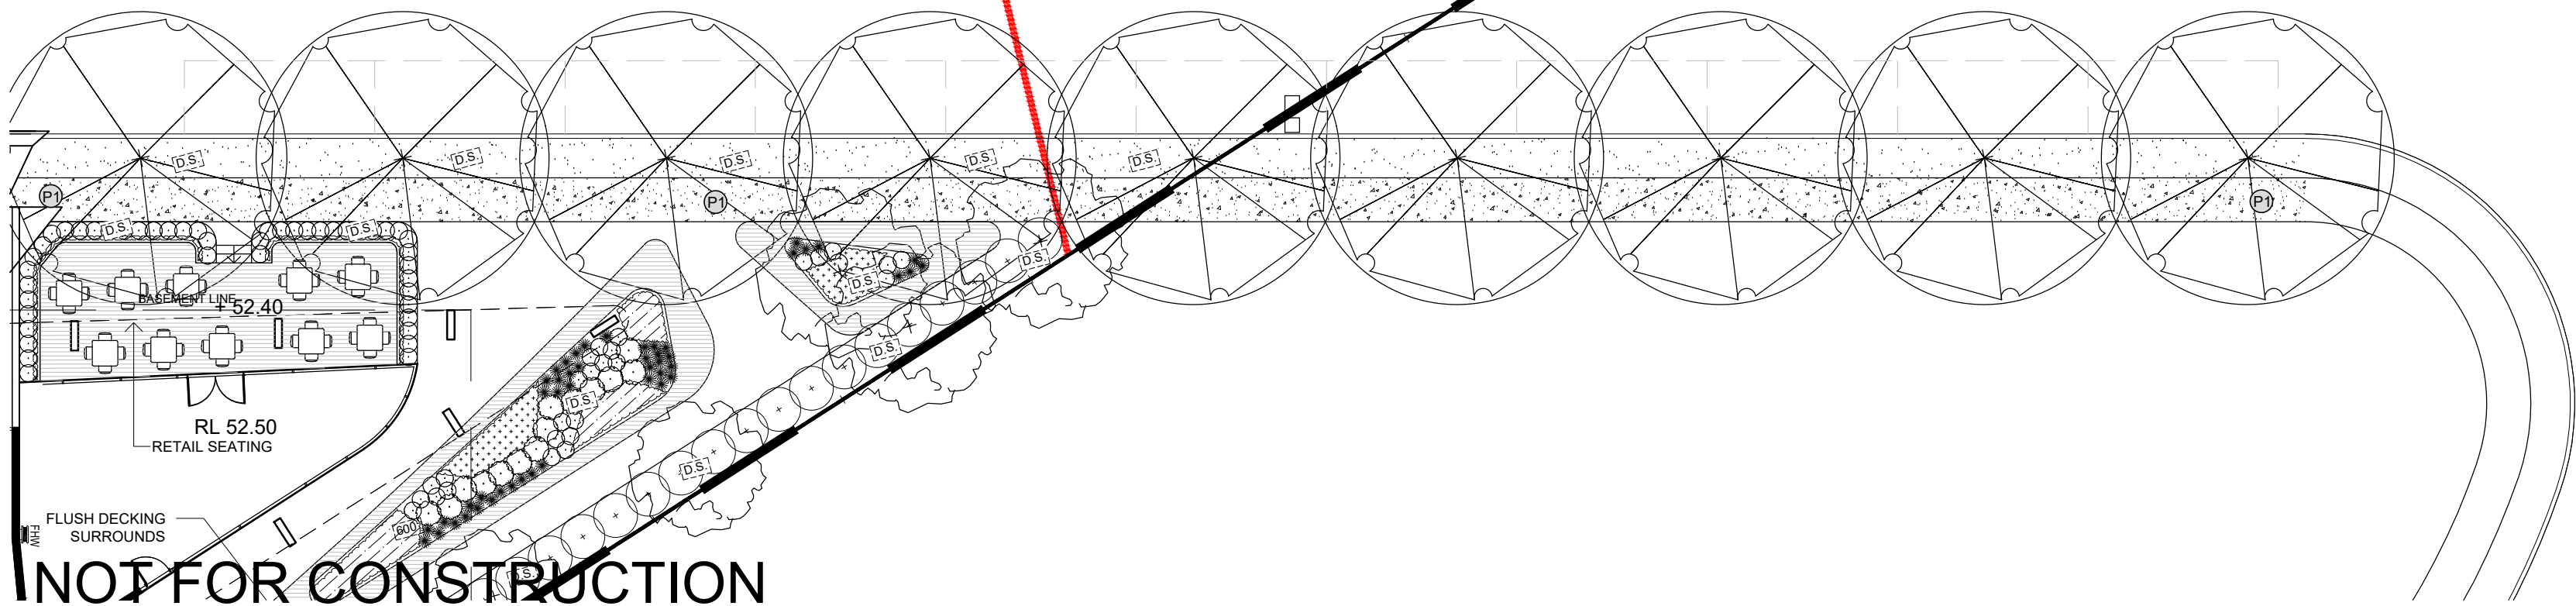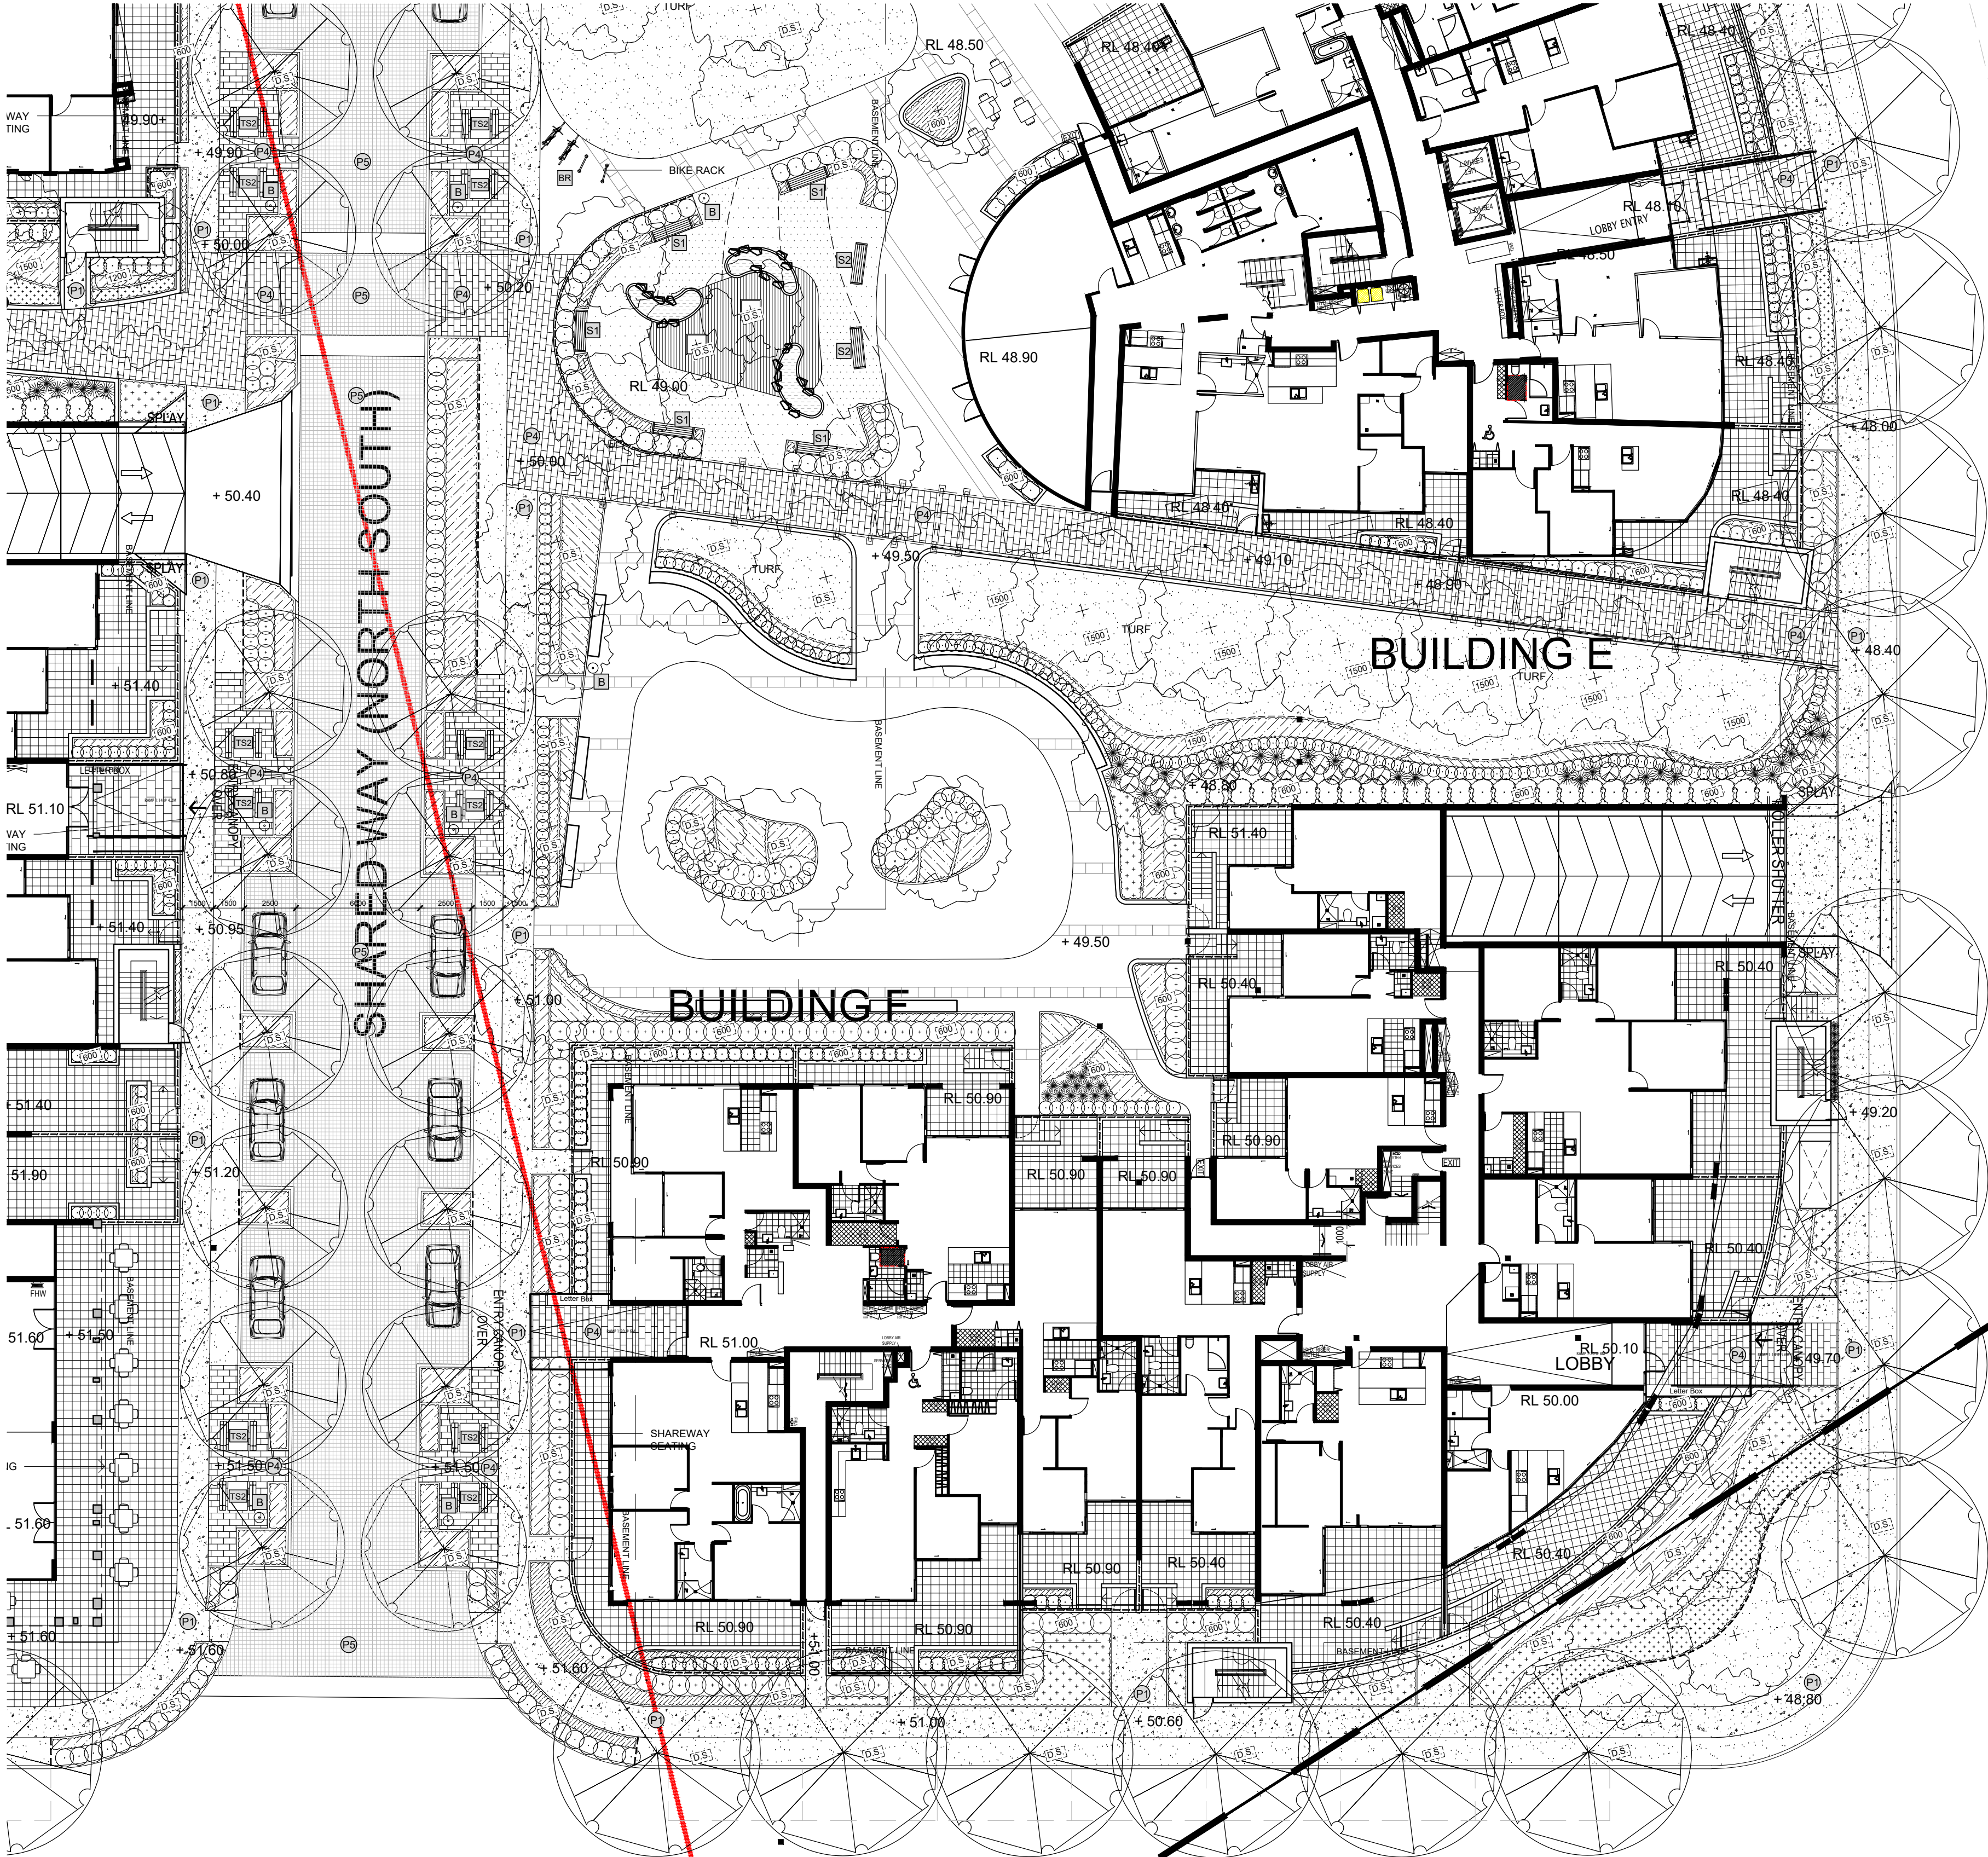


© 2021 Site Image (NSW) Pty Ltd ABN 44 801 262 380 as agent for Site Image NSW Partnership. All rights reserved. This drawing is copyright and shall not be reproduced or copied in any form or by any means (graphic, electronic or mechanical including photocopy) without the written permission of Site Image (NSW) Pty Ltd. Any license, expressed or implied, to use this document for any purpose what so ever is restricted to the terms of the written agreement between Site Image (NSW) Pty Ltd and the instructing party.

The contractor shall check and verify all work on site (including work by others) before commencing the landscape installation. Any discrepancies are to be reported to the Project Manager or Landscape Architect prior to commencing work. Do not scale this drawing. Any required dimensions not shown shall be referred to the Landscape Architect for confirmation.

D	For Approval	PH	RS	05.07.2021
C	For Approval	PH	RS	11.06.2021
B	For Approval	PH	RS	07.12.2020
A	For Approval	PH	RS	03.07.2020
Issue	Revision Description	Drawn	Check	Date

LEGEND	
	Street tree
	Proposed tree
	Proposed palm
	Tree species code (Refer to plant schedule)
	Proposed shrub and accent
	Proposed groundcover and grasses
	Turf
	Concrete footpath (Broom finish)
	Feature unit paving (TBC)
	Through site link paving (TBC)
	Public domain paving type 1 (TBC)
	Public domain paving type 2 (TBC)
	Feature canopy
	Feature pergola type 1
	Feature pergola type 2
	Table setting (1, 2) (Mos Urban EYPC-A1-00, VEICORAB-A1-15 + VEICORAB-A1-01)
	Seat (1) & bench (2) (Mos Urban EYSEA-A1-01-01, EYBEN-A1-00-01)
	Feature concrete seating
	Play equipment
	Playground softfall
	Playground water play
	Bin (Mos Urban TAB08-15-51)
	Bike rack (Cora CBR150)

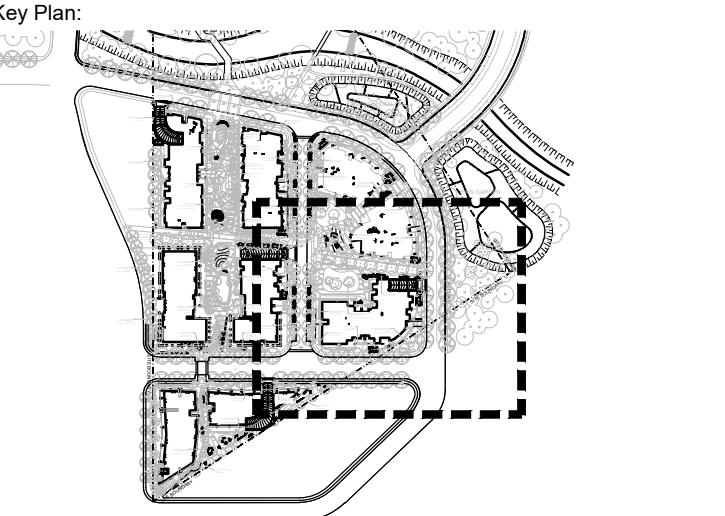

Client:
Superstar Holding Group P/L

Project:
EDMONDSON PARK
164 - 170 Croatia Ave
Edmondson Park

SITE IMAGE
Level 1, 3-5 Baptist Street
Redfern NSW 2016
Australia
Tel: (61 2) 8332 5600
Fax: (61 2) 9698 2877
www.siteimage.com.au
Site Image (NSW) Pty Ltd
ABN 44 801 262 380




DEVELOPMENT APPLICATION

Drawing Name:
Landscape GA Plan
Building F_Ground Floor

Scale: 1:200 @ A1
Job Number:
Drawing Number:
Sheet _ of _
10m
Issue:

SS20-4427 104 D

NOT FOR CONSTRUCTION

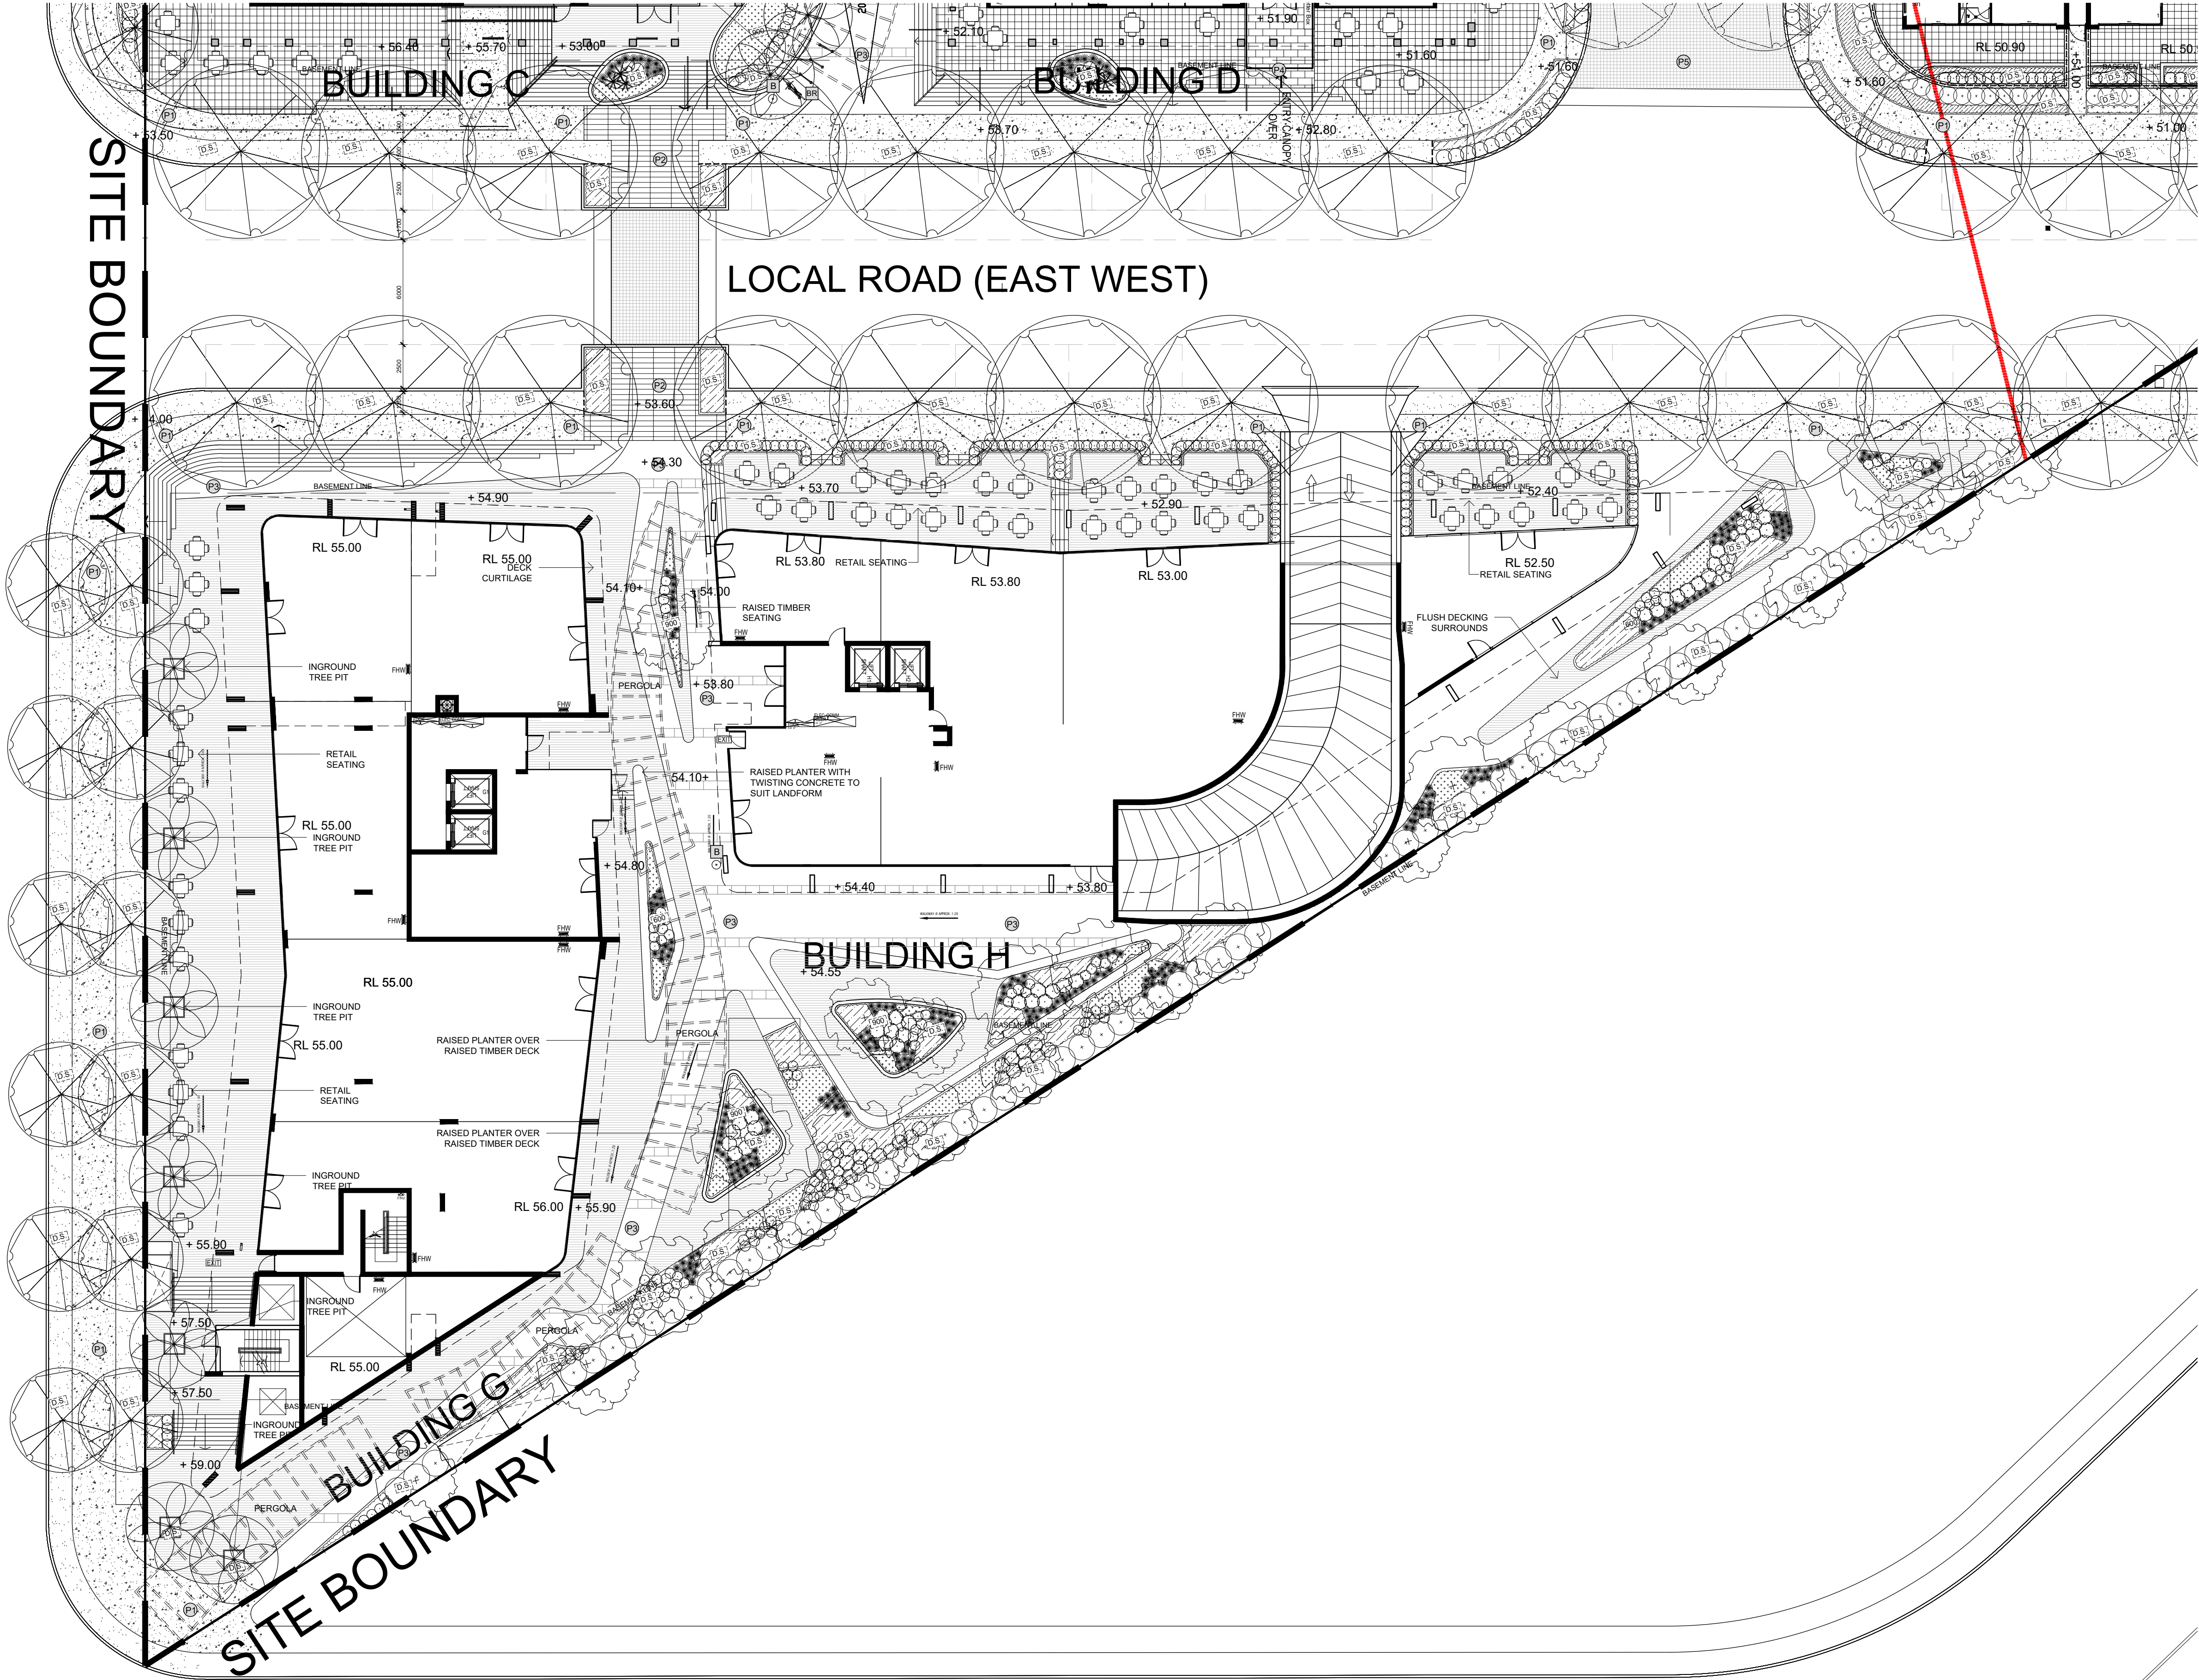

© 2021 Site Image (NSW) Pty Ltd ABN 44 801 262 380 as agent for Site Image NSW Partnership. All rights reserved. This drawing is copyright and shall not be reproduced or copied in any form or by any means (graphic, electronic or mechanical including photocopy) without the written permission of Site Image (NSW) Pty Ltd Any license, expressed or implied, to use this document for any purpose what so ever is restricted to the terms of the written agreement between Site Image (NSW) Pty Ltd and the instructing party.

The contractor shall check and verify all work on site (including work by others) before commencing the landscape installation. Any discrepancies are to be reported to the Project Manager or Landscape Architect prior to commencing work. Do not scale this drawing. Any required dimensions not shown shall be referred to the Landscape Architect for confirmation.

D	For Approval	PH	RS	05.07.2021
C	For Approval	PH	RS	11.06.2021
B	For Approval	PH	RS	07.12.2020
A	For Approval	PH	RS	03.07.2020
Issue	Revision Description	Drawn	Check	Date

LEGEND

Street tree

Proposed tree

Proposed palm

Tree species code (Refer to plant schedule)

Proposed shrub and accent

Proposed groundcover and grasses

Turf

Concrete footpath (Broom finish)

Feature unit paving (TBC)

Through site link paving (TBC)

Public domain paving type 1 (TBC)

Public domain paving type 2 (TBC)

Feature canopy

Feature pergola type 1

Feature pergola type 2

Table setting (1, 2) (Mod Urban EYPC51-00, VECSORTAB-51-15 + VECSHA-51-01)

Seat (1) & bench (2) (Mod Urban EYSEA-51-01-01, EYBEN-51-00-01)

Feature concrete seating


Play equipment

Playground softfall

Playground water play

Bin (Mod Urban TAB08-15-51)

Bike rack (Cora CBR150)

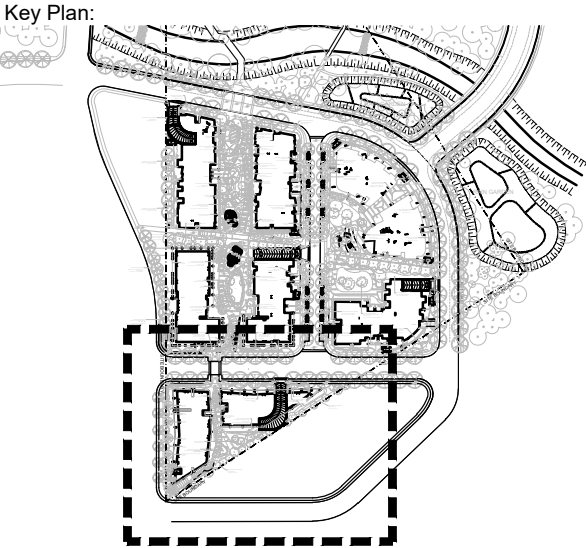

Client:
Superstar Holding Group P/L

Project:
EDMONDSON PARK
164 - 170 Croatia Ave
Edmondson Park

SITE IMAGE

Level 1, 3-5 Baptist Street
Redfern NSW 2016
Australia

Tel: (61 2) 8332 5600
Fax: (61 2) 9698 2877
www.siteimage.com.au

Site Image (NSW) Pty Ltd
ABN 44 801 262 380

Landscape Architects

DEVELOPMENT APPLICATION

Drawing Name:
Landscape GA Plan
- Buildings G & H_Ground Floor

Scale: 1:200 @ A1

Job Number: SS20-4427

Sheet _ of _
Drawing Number: 105 Issue: D

The contractor shall check and verify all work on site (including work by others) before commencing the landscape installation. Any discrepancies are to be reported to the Project Manager or Landscape Architect prior to commencing work. Do not scale this drawing. Any required dimensions not shown shall be referred to the Landscape Architect for confirmation.

D	For Approval	PH	RS	05.07.2021
C	For Approval	PH	RS	11.06.2021
B	For Approval	PH	RS	07.12.2020
A	For Approval	PH	RS	03.07.2020
Issue	Revision Description	Drawn	Check	Date

LEGEND

	Proposed Tree Planting		Timber Decking
	Proposed Shrub & Accent Planting		Proposed Soil Depth
	Proposed Groundcover		Tree Code - Refer Plant Schedule
	Turf		Canopy Structure - Refer Arch. Drawings
	Artificial Turf		Pergola Structure - Refer Arch. Drawings
	Paving Type 1		Solar Panels - Refer Arch. Drawings
	Paving Type 2		Bench Seating, Table & Chairs
	Paving Type 3		

Key Plan:

Client:

Superstar Holding Group P/L

Project:

EDMONDSON PARK
164 - 170 Croatia Ave
Edmondson Park

Level 1, 3-5 Baptist Street
Redfern NSW 2016
Australia

Tel: (61 2) 8332 5600
Fax: (61 2) 9698 2877
www.siteimage.com.au

Site Image (NSW) Pty Ltd
ABN 44 801 262 380

S I T E I M A G E



Landscape Architects

DEVELOPMENT APPLICATION

Drawing Name:

Landscape Overall Plan
- Roof Terrace

Scale: 1:500 @ A1

Job Number:

Sheet _ of _
0 2 5 10 15 25m
Drawing Number: Issue:

SS20-4427

200 D


NOT FOR CONSTRUCTION

© 2021 Site Image (NSW) Pty Ltd ABN 44 801 262 380 as agent for Site Image NSW Partnership. All rights reserved. This drawing is copyright and shall not be reproduced or copied in any form or by any means (graphic, electronic or mechanical including photocopy) without the written permission of Site Image (NSW) Pty Ltd Any license, expressed or implied, to use this document for any purpose what so ever is restricted to the terms of the written agreement between Site Image (NSW) Pty Ltd and the instructing party.

The contractor shall check and verify all work on site (including work by others) before commencing the landscape installation. Any discrepancies are to be reported to the Project Manager or Landscape Architect prior to commencing work. Do not scale this drawing. Any required dimensions not shown shall be referred to the Landscape Architect for confirmation.

D	For Approval	PH	RS	05.07.2021
C	For Approval	PH	RS	11.06.2021
B	For Approval	PH	RS	07.12.2020
A	For Approval	PH	RS	03.07.2020
Issue	Revision Description	Drawn	Check	Date

LEGEND	
	Proposed Tree Planting
	Proposed Shrub & Accent Planting
	Proposed Groundcover
	Turf
	Artificial Turf
	Paving Type 1
	Paving Type 2
	Paving Type 3
	Timber Decking
	Proposed Soil Depth
	Tree Code - Refer Plant Schedule
	Canopy Structure - Refer Arch. Drawings
	Pergola Structure - Refer Arch. Drawings
	Solar Panels - Refer Arch. Drawings
	Bench Seating, Table & Chairs

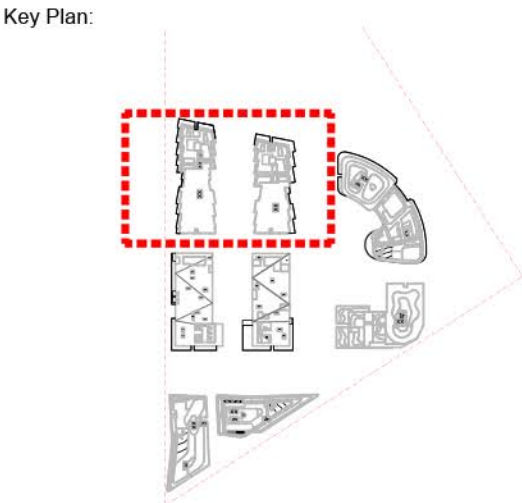

Client:
Superstar Holding Group P/L

Project:
EDMONDSON PARK
164 - 170 Croatia Ave
Edmondson Park

S I T E I M A G E

Level 1, 3-5 Baptist Street
Redfern NSW 2016
Australia

Tel: (61 2) 8332 5600
Fax: (61 2) 9698 2877
www.siteimage.com.au

Site Image (NSW) Pty Ltd
ABN 44 801 262 380

Landscape Architects

DEVELOPMENT APPLICATION

Drawing Name:
Landscape Plan (Render)
Building A & B_Roof Terrace

Scale: **1:150 @ A1**



Job Number: **SS20-4427**

Drawing Number: **C201**

Issue: **D**

Sheet _ of _


NOT FOR CONSTRUCTION

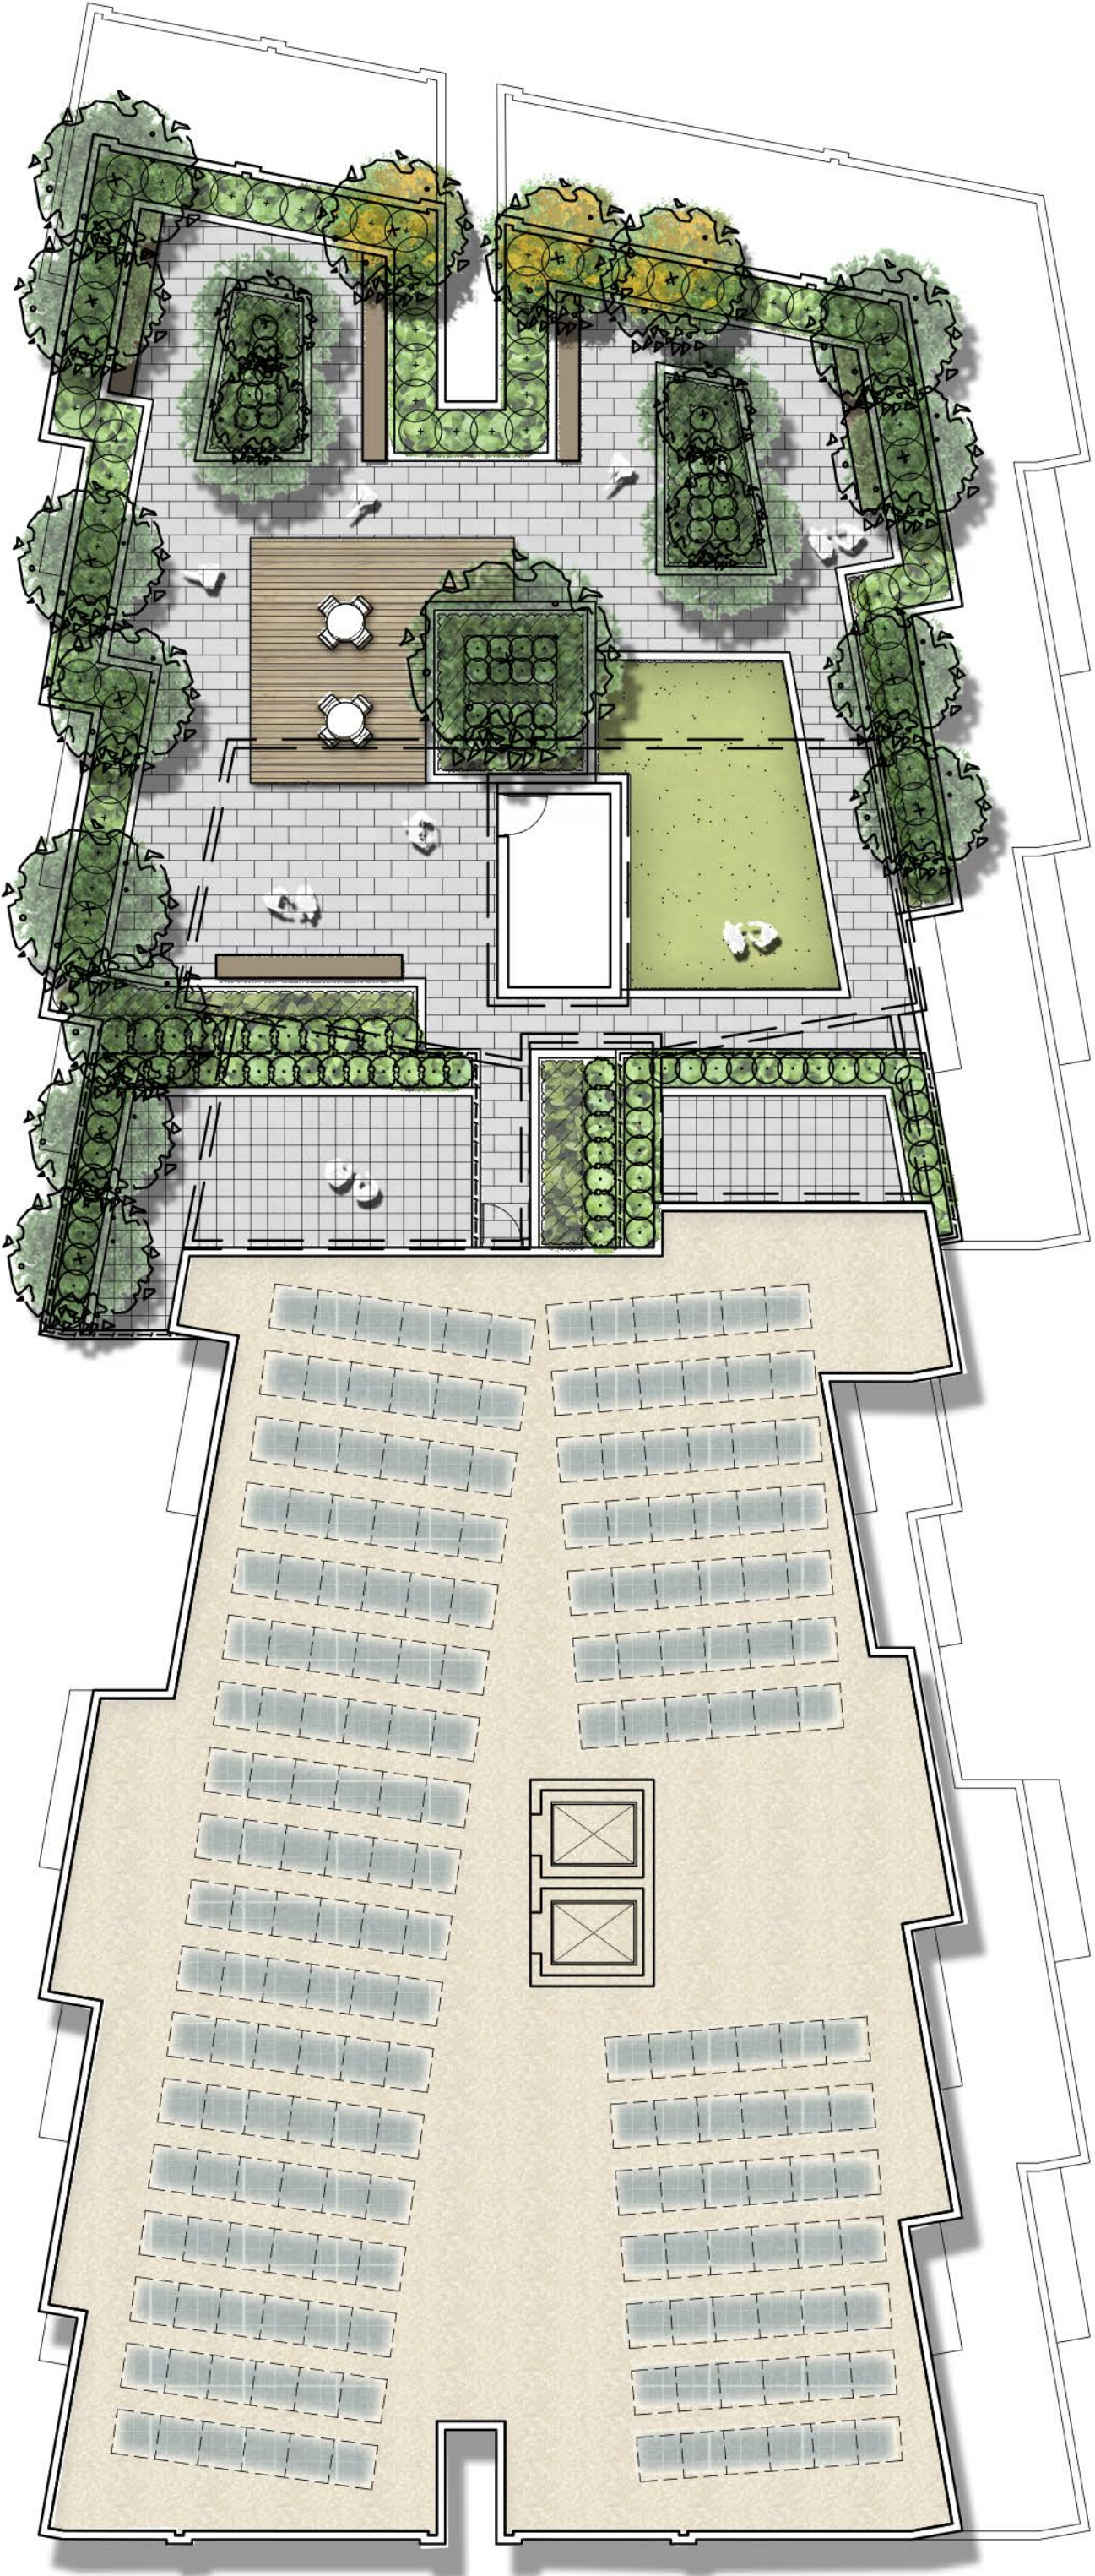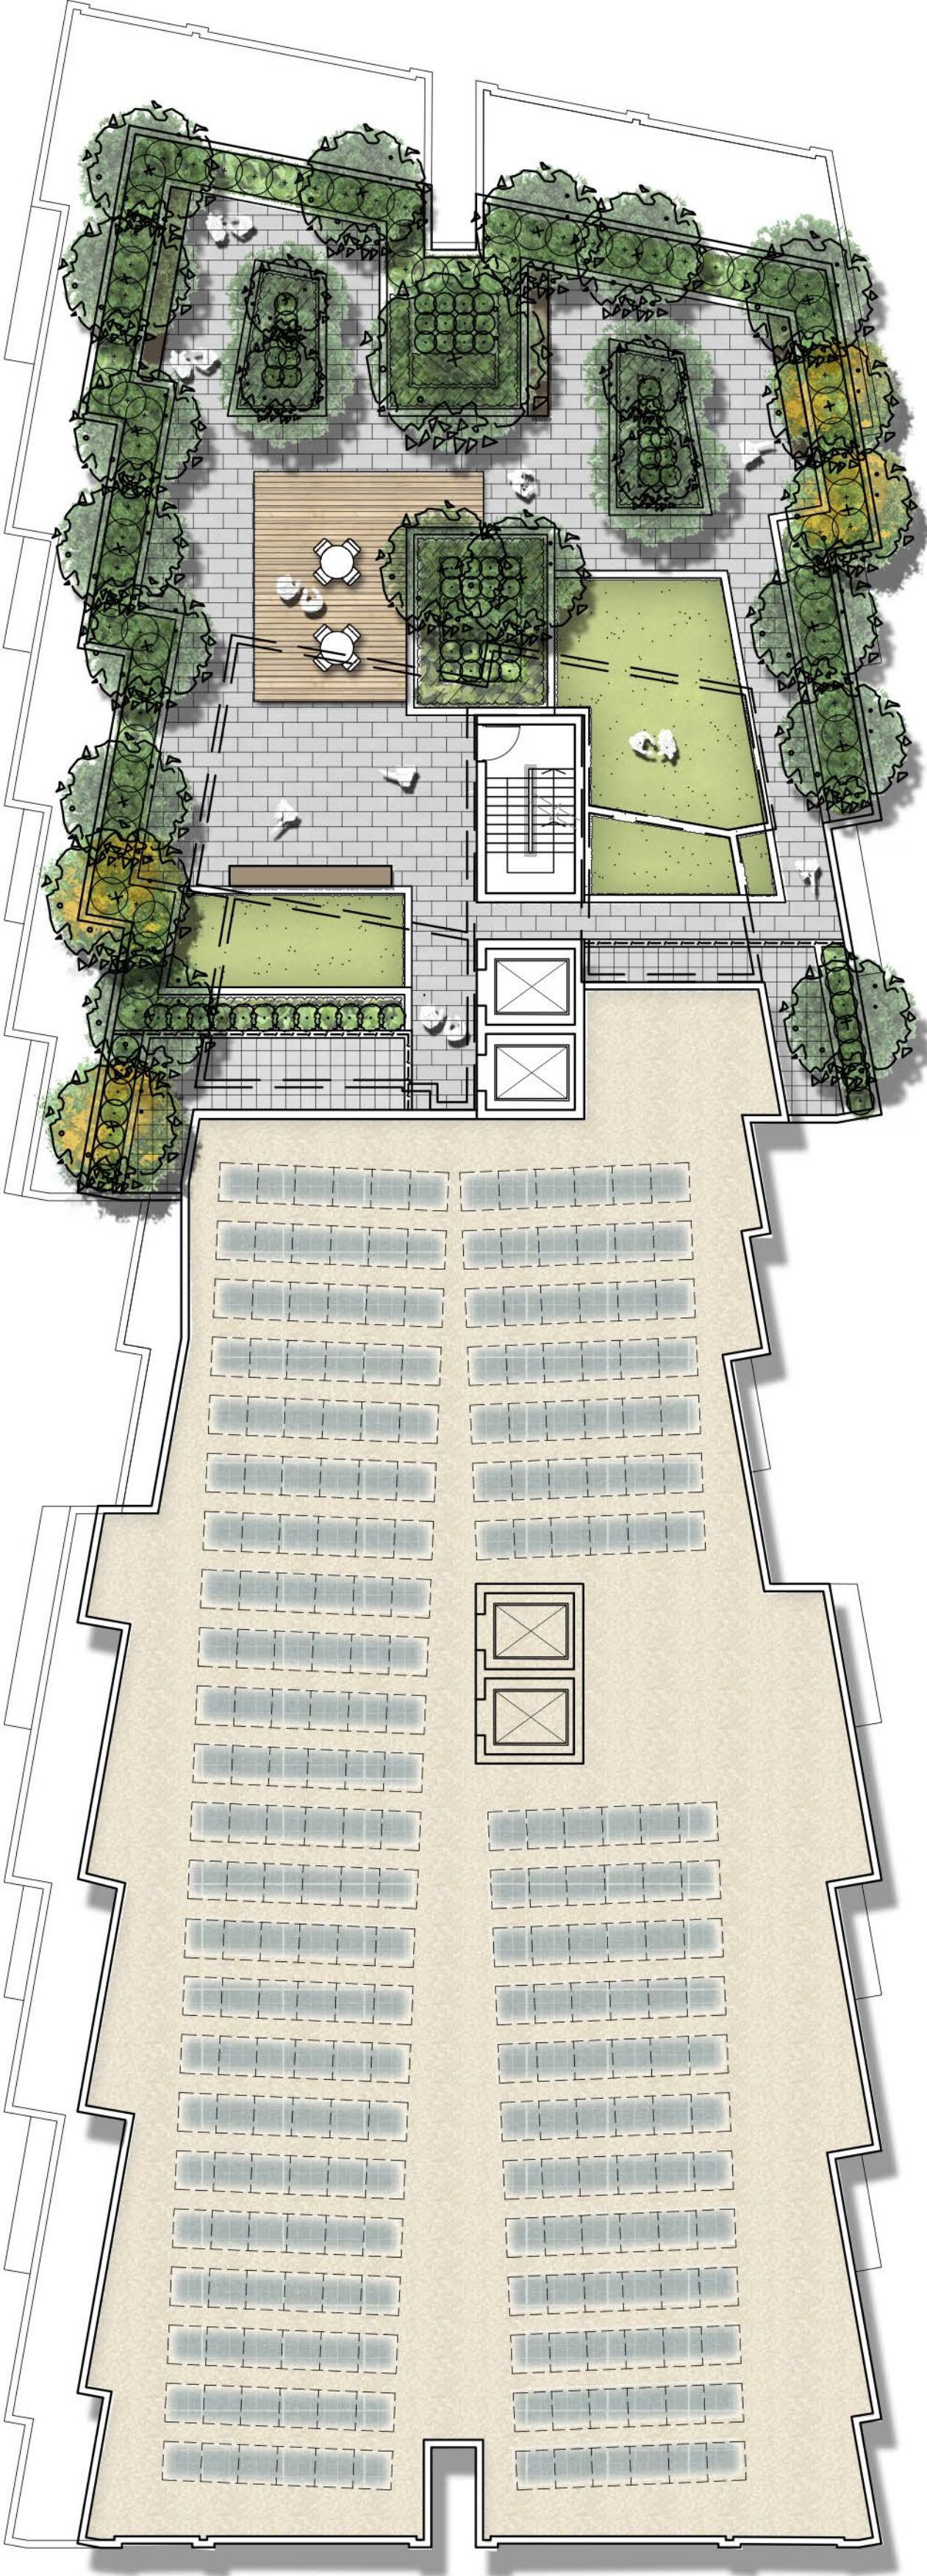

The contractor shall check and verify all work on site (including work by others) before commencing the landscape installation. Any discrepancies are to be reported to the Project Manager or Landscape Architect prior to commencing work. Do not scale this drawing. Any required dimensions not shown shall be referred to the Landscape Architect for confirmation.

D	For Approval	PH	RS	05.07.2021
C	For Approval	PH	RS	11.06.2021
B	For Approval	PH	RS	07.12.2020
A	For Approval	PH	RS	03.07.2020
Issue	Revision Description	Drawn	Check	Date

LEGEND	
	Proposed Tree Planting
	Proposed Shrub & Accent Planting
	Proposed Groundcover
	Turf
	Artificial Turf
	Unit paving Type 1
	Unit paving Type 2
	Unit paving Type 3
	Timber Decking
	Proposed Soil Depth
	Tree Code - Refer Plant Schedule
	Canopy Structure - Refer Arch. Drawings
	Pergola Structure - Refer Arch. Drawings
	Solar Panels - Refer Arch. Drawings
	Table setting
	Bench seating

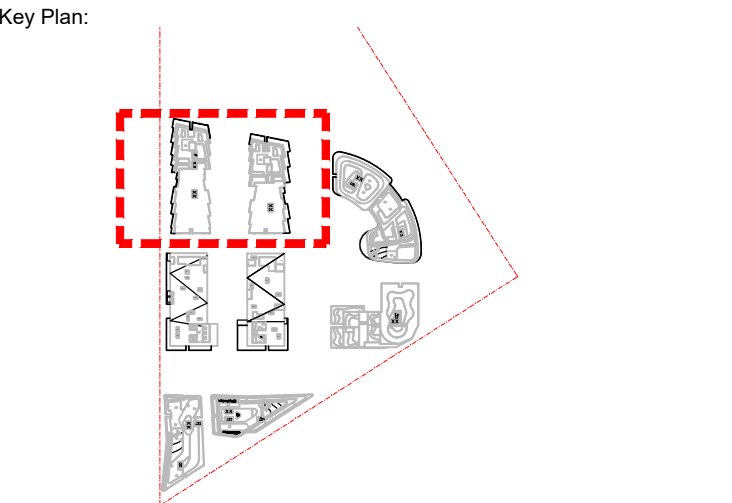

Client:
Superstar Holding Group P/L

Project:
EDMONDSON PARK
164 - 170 Croatia Ave
Edmondson Park

SITE IMAGE
Level 1, 3-5 Baptist Street
Redfern NSW 2016
Australia
Tel: (61 2) 8332 5600
Fax: (61 2) 9698 2877
www.siteimage.com.au
Site Image (NSW) Pty Ltd
ABN 44 801 262 380





Landscape Architects

DEVELOPMENT APPLICATION

Drawing Name:
Landscape Plan
Building A & B_Roof Terrace

Scale: 1:150 @ A1
Job Number: SS20-4427


Sheet _ of _
Drawing Number: 201
Issue: D

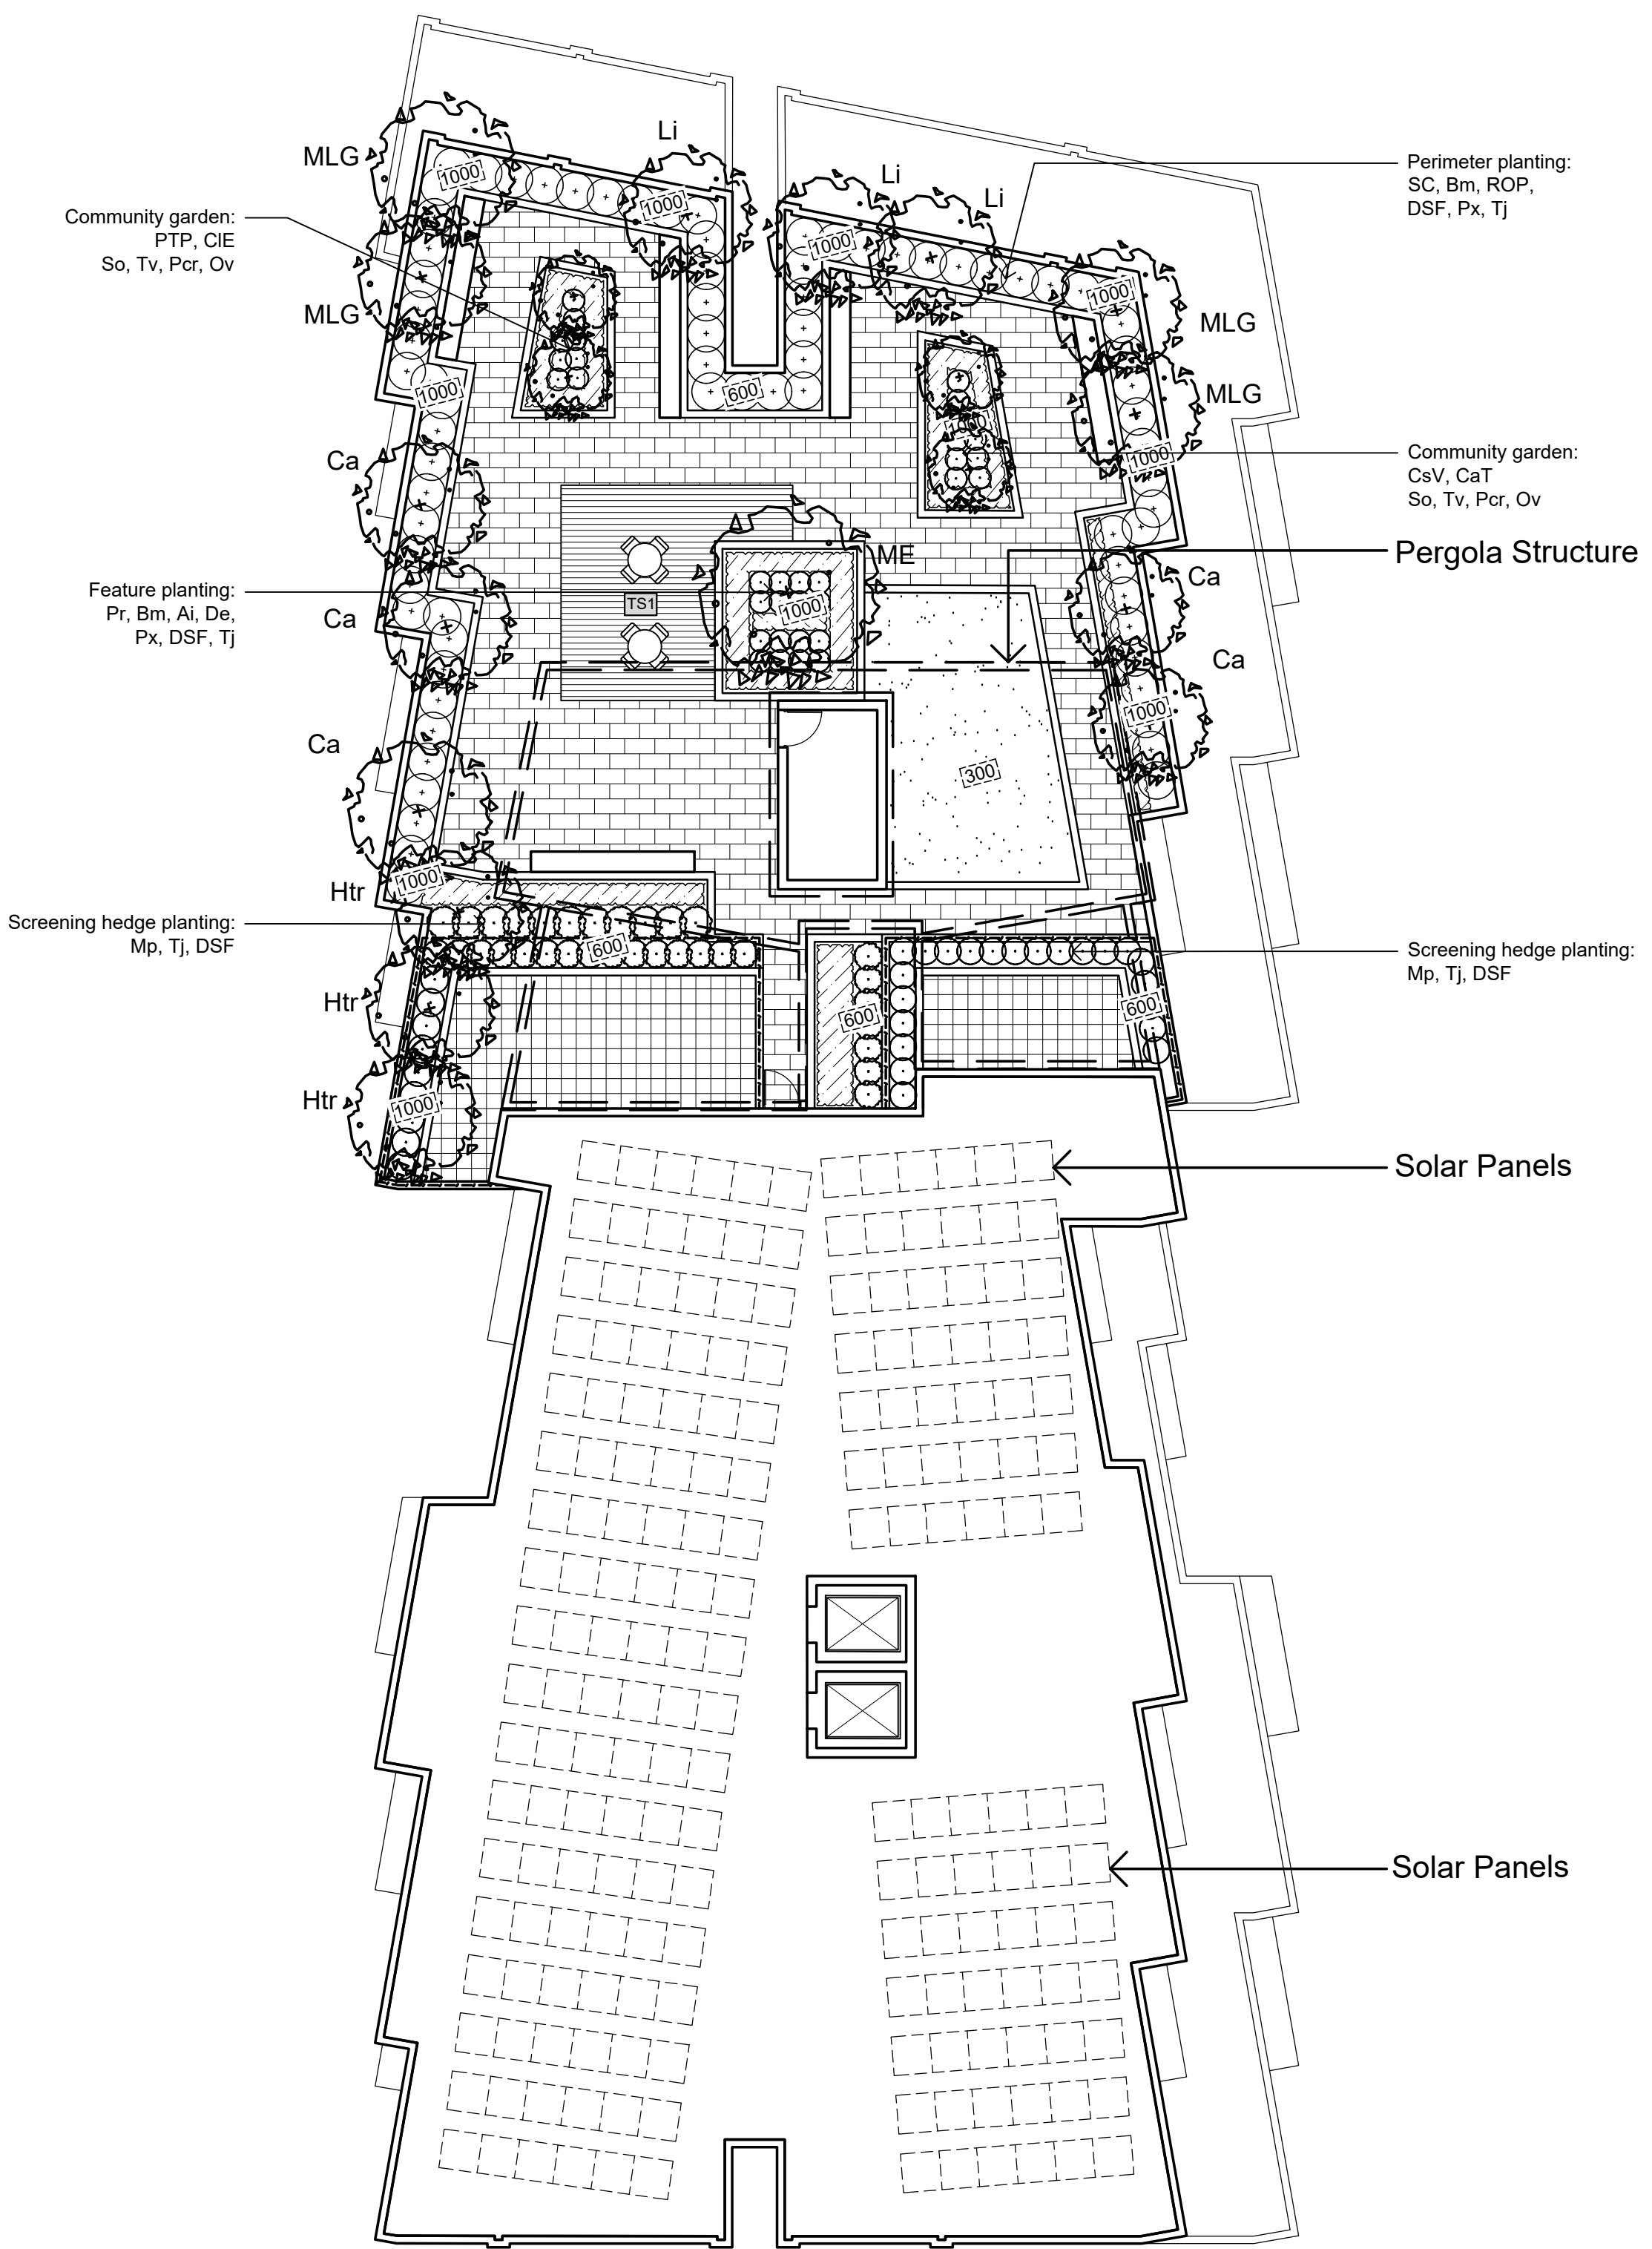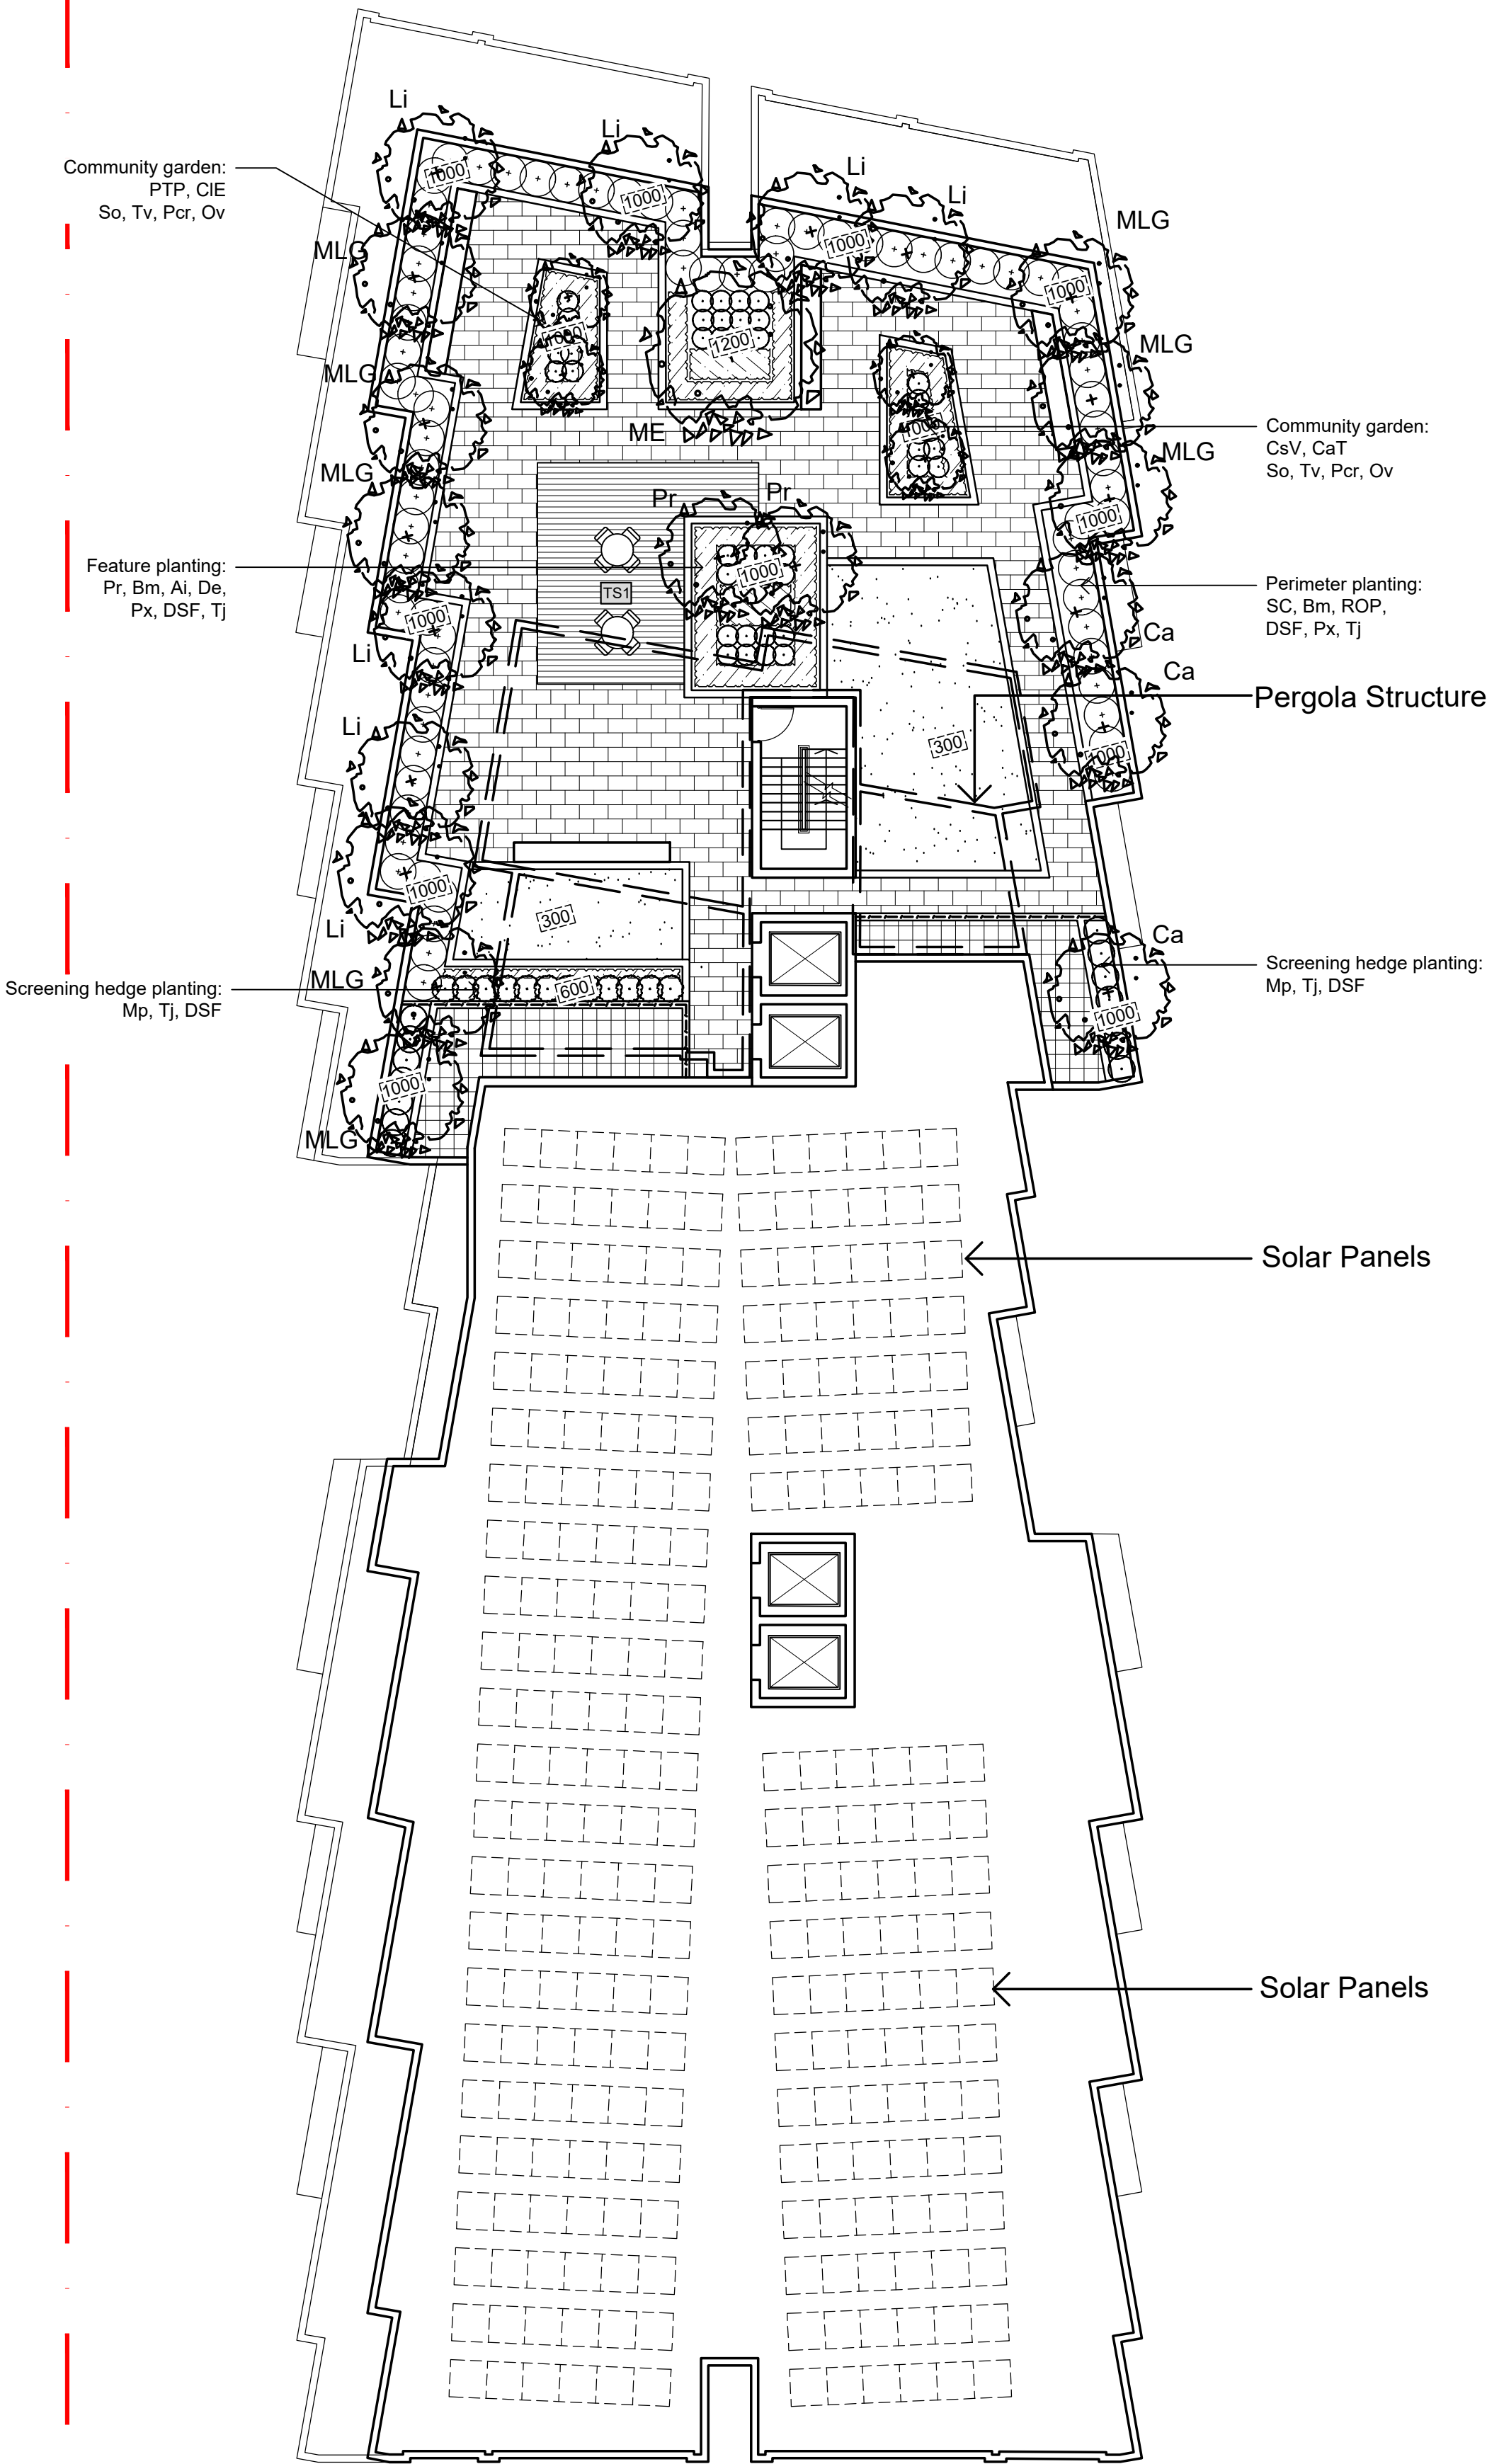

The contractor shall check and verify all work on site (including work by others) before commencing the landscape installation. Any discrepancies are to be reported to the Project Manager or Landscape Architect prior to commencing work. Do not scale this drawing. Any required dimensions not shown shall be referred to the Landscape Architect for confirmation.

D	For Approval	PH	RS	05.07.2021
C	For Approval	PH	RS	11.06.2021
B	For Approval	PH	RS	07.12.2020
A	For Approval	PH	RS	03.07.2020
Issue	Revision Description	Drawn	Check	Date

LEGEND			
	Proposed Tree Planting		Timber Decking
	Proposed Shrub & Accent Planting		Proposed Soil Depth
	Proposed Groundcover		Tree Code - Refer Plant Schedule
	Turf		Canopy Structure - Refer Arch. Drawings
	Artificial Turf		Pergola Structure - Refer Arch. Drawings
	Paving Type 1		Solar Panels - Refer Arch. Drawings
	Paving Type 2		Bench Seating, Table & Chairs
	Paving Type 3		

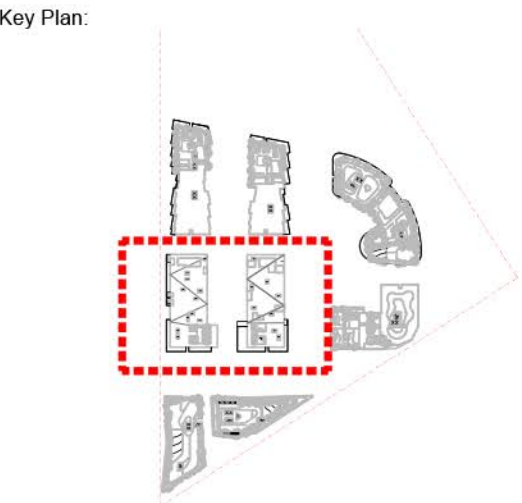

Client:
Superstar Holding Group P/L

Project:
EDMONDSON PARK
164 - 170 Croatia Ave
Edmondson Park

SITE IMAGE
Level 1, 3-5 Baptist Street
Redfern NSW 2016
Australia
Tel: (61 2) 6332 5600
Fax: (61 2) 9698 2877
www.siteimage.com.au
Site Image (NSW) Pty Ltd
ABN 44 801 262 380
Landscape Architects



DEVELOPMENT APPLICATION

Drawing Name:
Landscape Plan (Render)

Building C & D_Roof Terrace

Scale: 1:150 @ A1
Job Number: SS20-4427
Drawing Number: C202
Issue: D


NOT FOR CONSTRUCTION

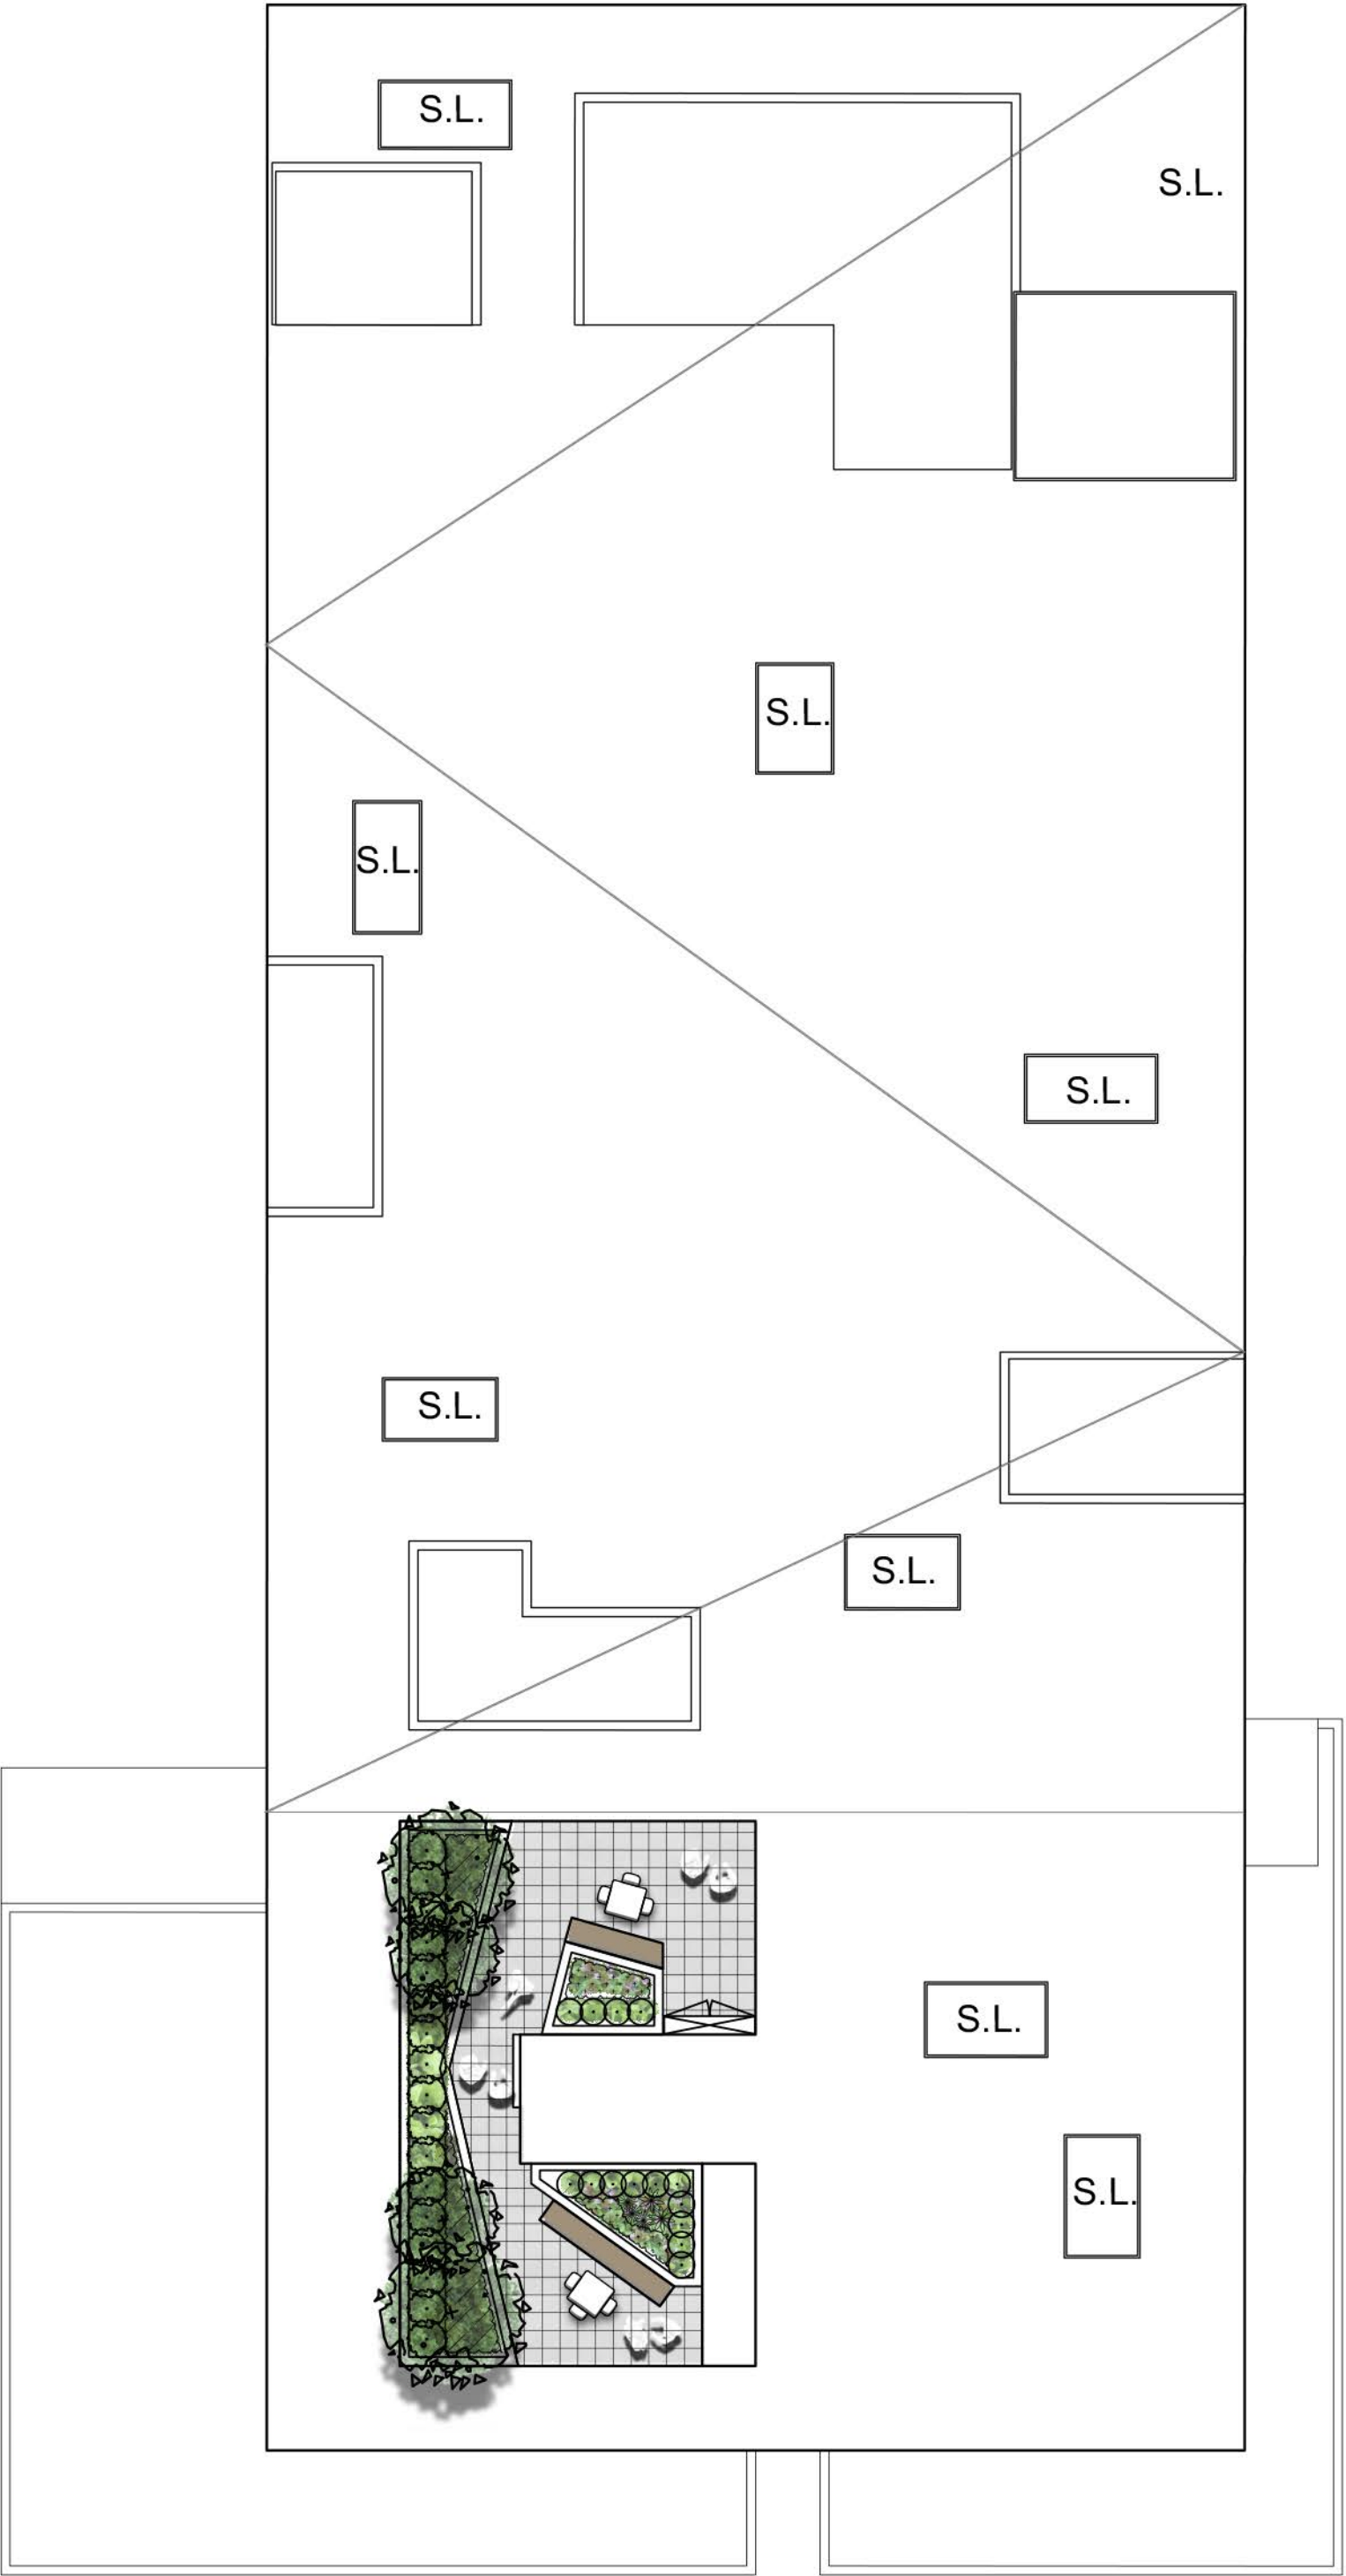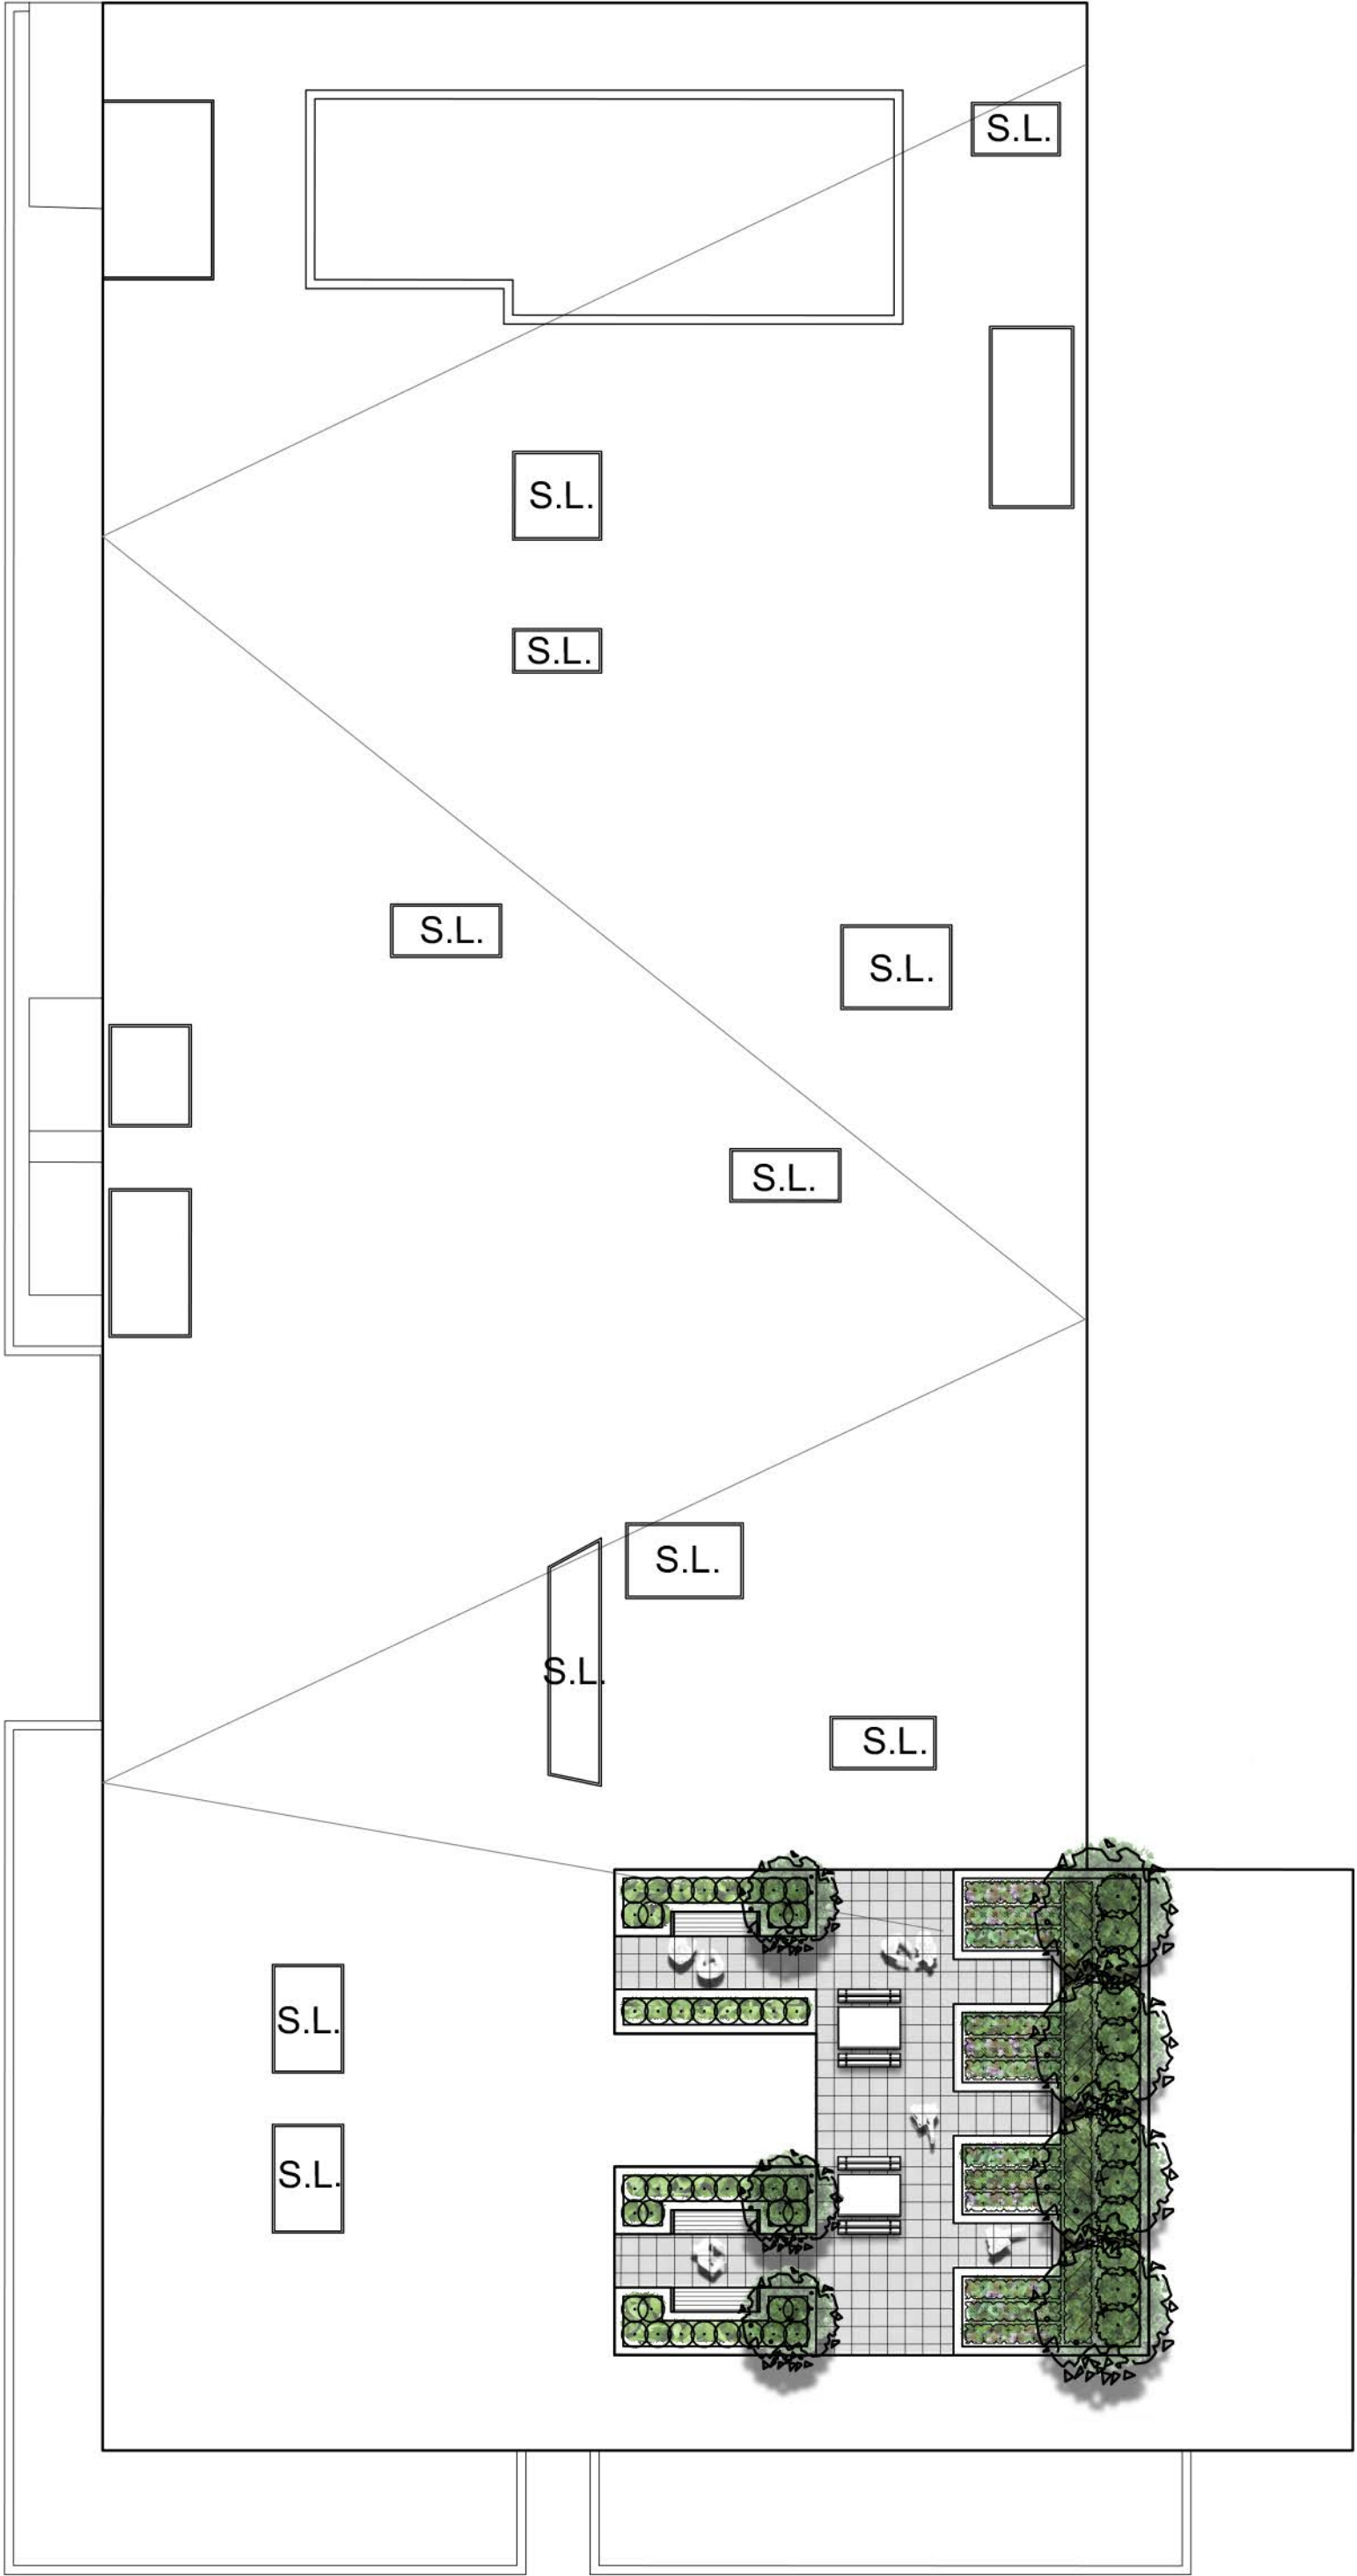

The contractor shall check and verify all work on site (including work by others) before commencing the landscape installation. Any discrepancies are to be reported to the Project Manager or Landscape Architect prior to commencing work. Do not scale this drawing. Any required dimensions not shown shall be referred to the Landscape Architect for confirmation.

D	For Approval	PH	RS	05.07.2021
C	For Approval	PH	RS	11.06.2021
B	For Approval	PH	RS	07.12.2020
A	For Approval	PH	RS	03.07.2020
Issue	Revision Description	Drawn	Check	Date

LEGEND			
	Proposed Tree Planting		Timber Decking
	Proposed Shrub & Accent Planting		Proposed Soil Depth
	Proposed Groundcover		Tree Code - Refer Plant Schedule
	Turf		Canopy Structure - Refer Arch. Drawings
	Artificial Turf		Pergola Structure - Refer Arch. Drawings
	Unit paving Type 1		Solar Panels - Refer Arch. Drawings
	Unit paving Type 2		Table setting
	Unit paving Type 3		Bench seating

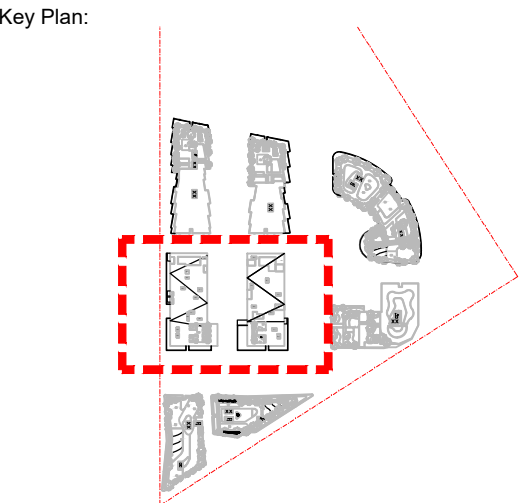

Client:
Superstar Holding Group P/L

Project:
EDMONDSON PARK
164 - 170 Croatia Ave
Edmondson Park


SITE IMAGE
Level 1, 3-5 Baptist Street
Redfern NSW 2016
Australia
Tel: (61 2) 8332 5600
Fax: (61 2) 9698 2877
www.siteimage.com.au
Site Image (NSW) Pty Ltd
ABN 44 801 262 380



Landscape Architects

DEVELOPMENT APPLICATION

Drawing Name:
Landscape Plan
Building C & D_Roof Terrace
Scale: 1:150 @ A1
Job Number:
SS20-4427
Sheet _ of _
Drawing Number:
202
Issue:
D

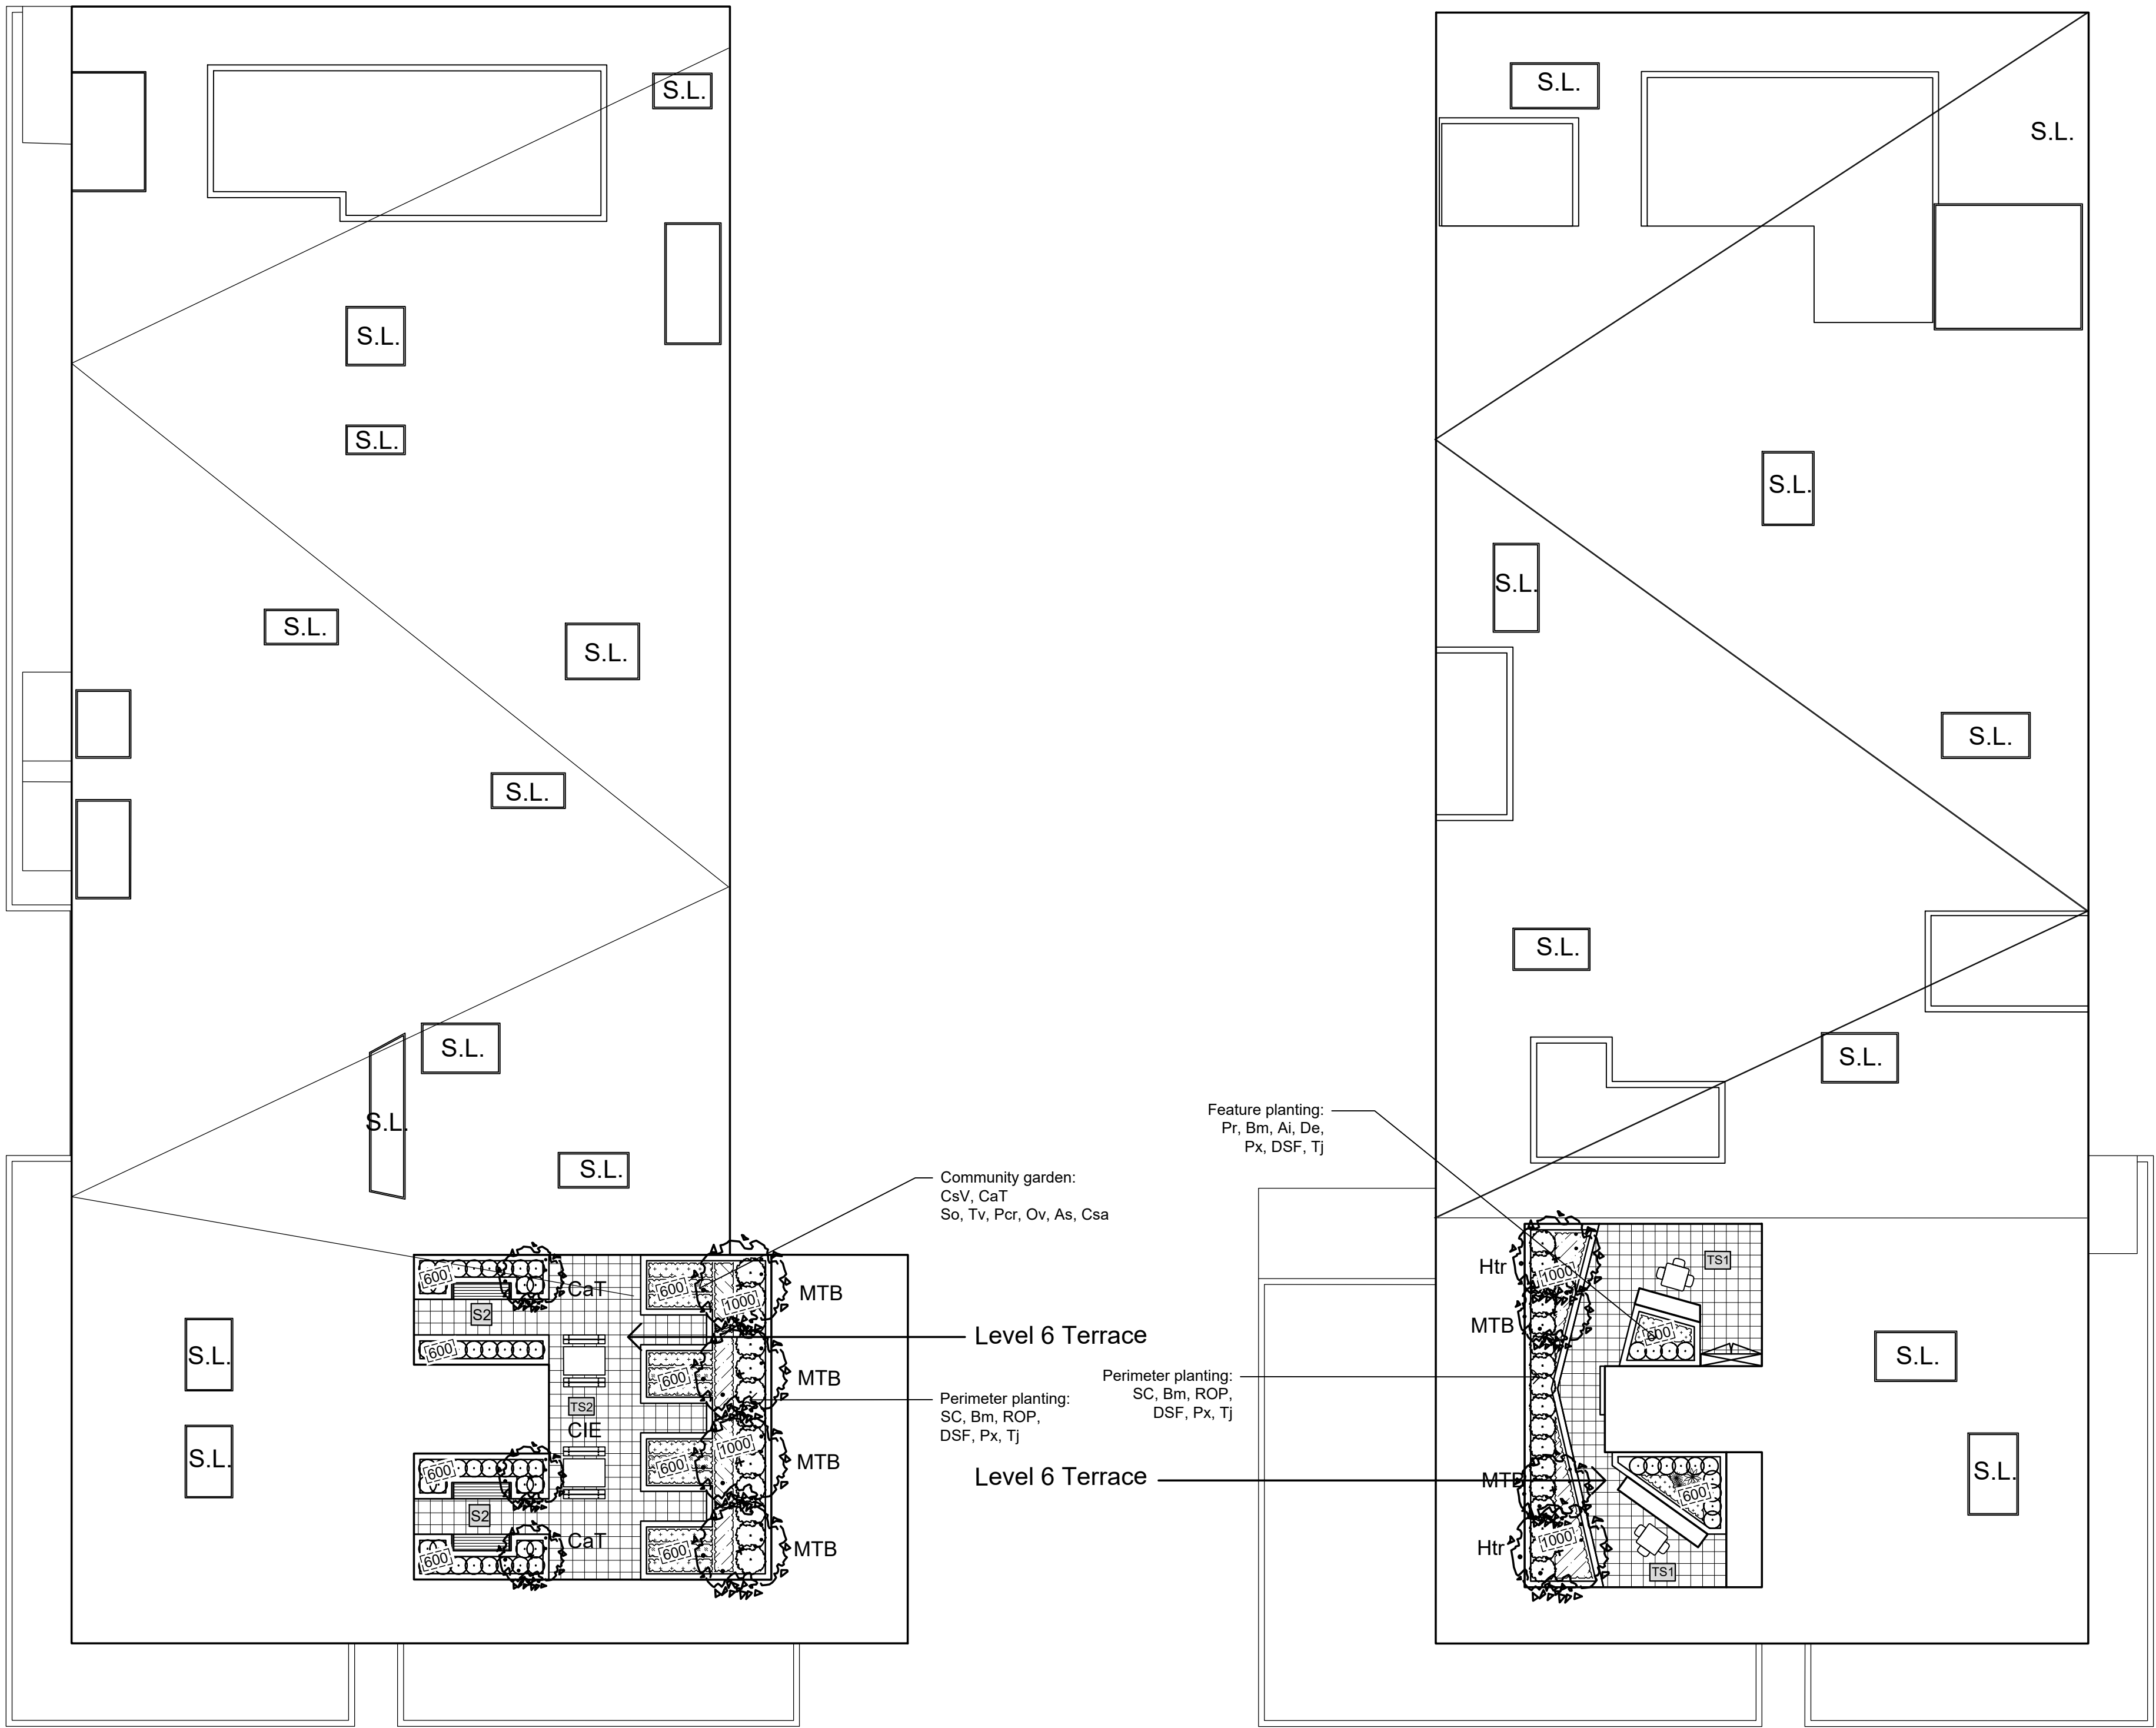

NOT FOR CONSTRUCTION




© 2021 Site Image (NSW) Pty Ltd ABN 44 801 262 380 as agent for Site Image NSW Partnership. All rights reserved. This drawing is copyright and shall not be reproduced or copied in any form or by any means (graphic, electronic or mechanical including photocopy) without the written permission of Site Image (NSW) Pty Ltd. Any license, expressed or implied, to use this document for any purpose what so ever is restricted to the terms of the written agreement between Site Image (NSW) Pty Ltd and the instructing party.

The contractor shall check and verify all work on site (including work by others) before commencing the landscape installation. Any discrepancies are to be reported to the Project Manager or Landscape Architect prior to commencing work. Do not scale this drawing. Any required dimensions not shown shall be referred to the Landscape Architect for confirmation.

D	For Approval	PH	RS	05.07.2021
C	For Approval	PH	RS	11.06.2021
B	For Approval	PH	RS	07.12.2020
A	For Approval	PH	RS	03.07.2020
Issue	Revision Description	Drawn	Check	Date

LEGEND	
	Proposed Tree Planting
	Proposed Shrub & Accent Planting
	Proposed Groundcover
	Turf
	Artificial Turf
	Paving Type 1
	Paving Type 2
	Paving Type 3
	Timber Decking
	Proposed Soil Depth
	Tree Code - Refer Plant Schedule
	Canopy Structure - Refer Arch. Drawings
	Pergola Structure - Refer Arch. Drawings
	Solar Panels - Refer Arch. Drawings
	Bench Seating, Table & Chairs

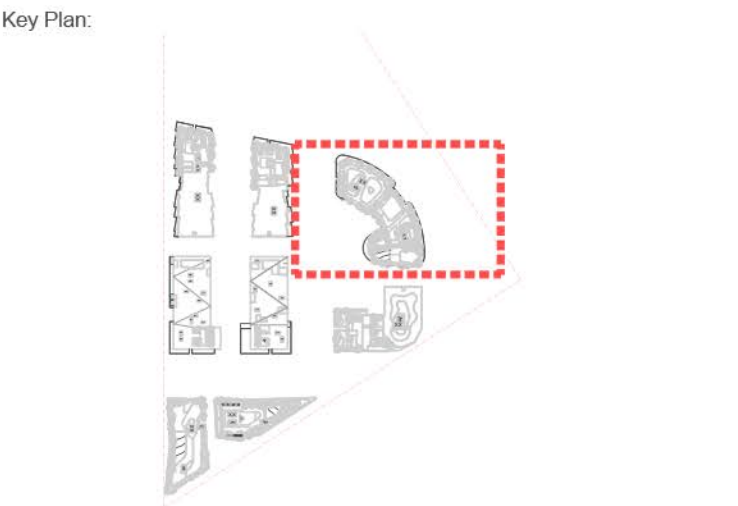

Client:
Superstar Holding Group P/L

Project:
EDMONDSON PARK
164 - 170 Croatia Ave
Edmondson Park


S I T E I M A G E
Level 1, 3/5 Baptist Street
Redfern NSW 2016
Australia
Tel: (61 2) 8332 5600
Fax: (61 2) 9698 2877
www.siteimage.com.au
Site Image (NSW) Pty Ltd
ABN 44 801 262 380
Landscape Architects

DEVELOPMENT APPLICATION

Drawing Name:
Landscape Plan (Render)
Building E_Roof Terrace
Scale: 1:150 @ A1
Job Number: SS20-4427
Drawing Number: C203
Issue: D


NOT FOR CONSTRUCTION

The contractor shall check and verify all work on site (including work by others) before commencing the landscape installation. Any discrepancies are to be reported to the Project Manager or Landscape Architect prior to commencing work. Do not scale this drawing. Any required dimensions not shown shall be referred to the Landscape Architect for confirmation.

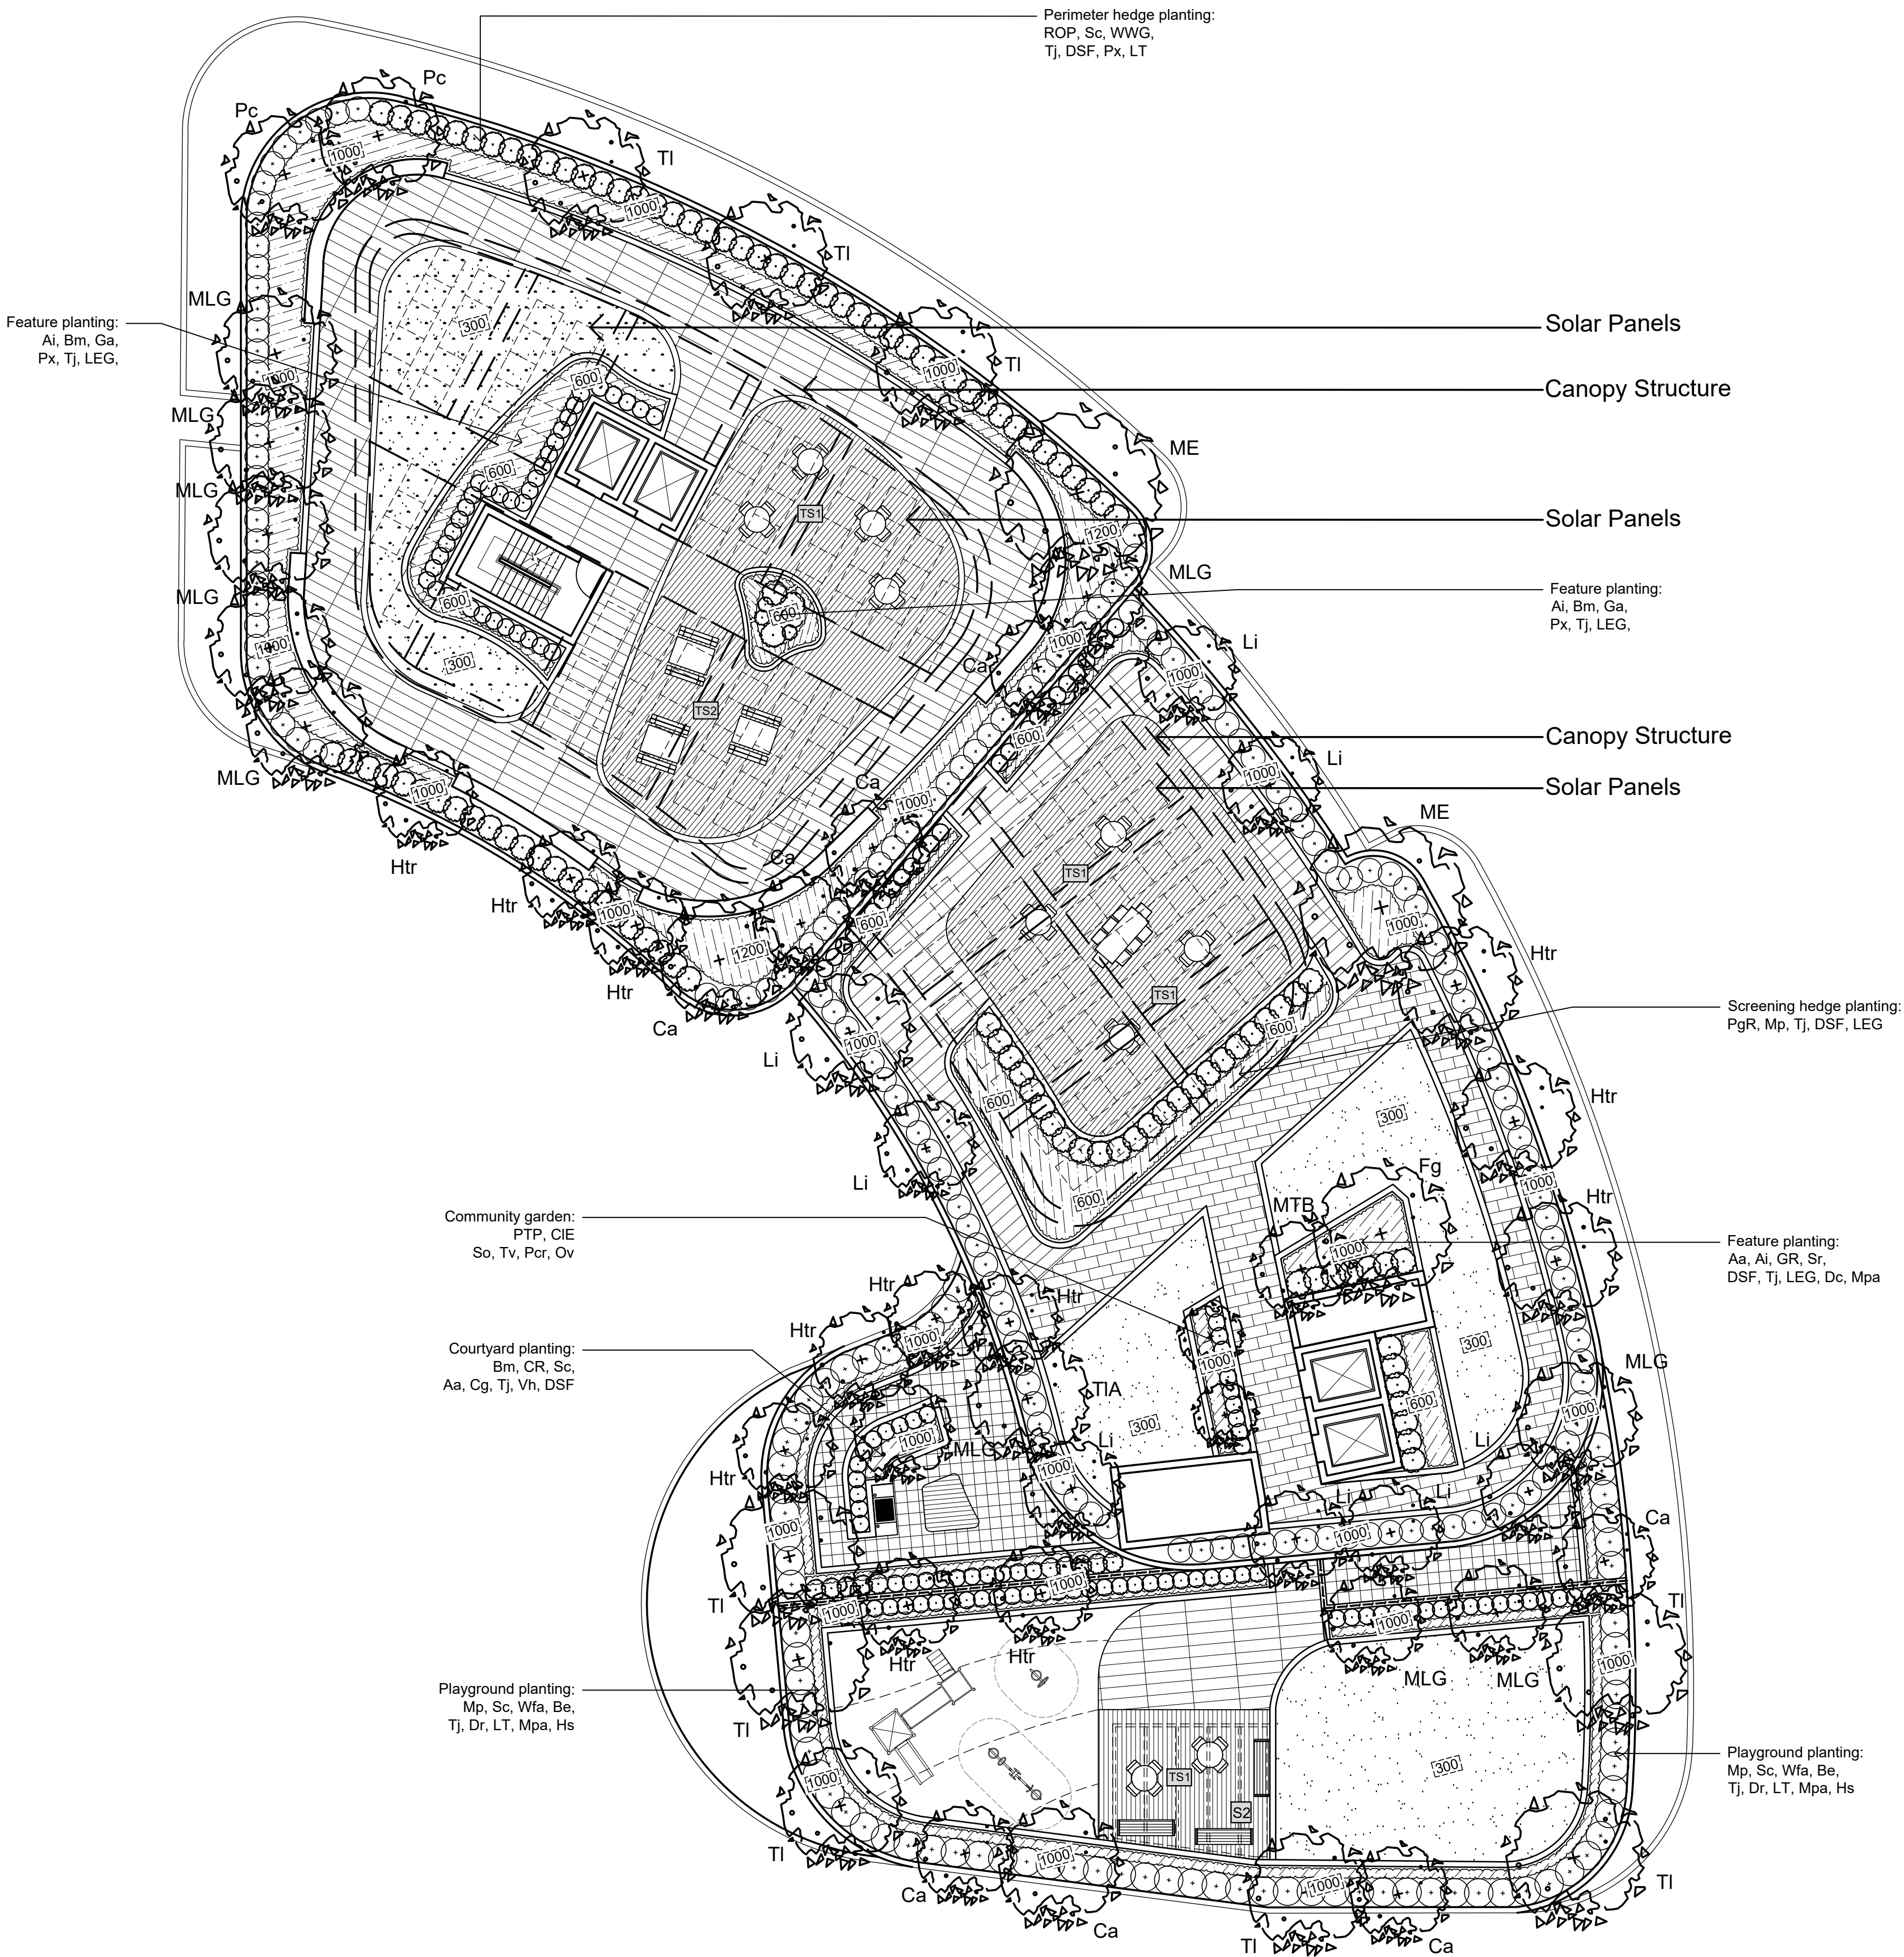

D	For Approval	PH	RS	05.07.2021
C	For Approval	PH	RS	11.06.2021
B	For Approval	PH	RS	07.12.2020
A	For Approval	PH	RS	03.07.2020
Issue	Revision Description	Drawn	Check	Date

LEGEND	
	Proposed Tree Planting
	Proposed Shrub & Accent Planting
	Proposed Groundcover
	Turf
	Artificial Turf
	Unit paving Type 1
	Unit paving Type 2
	Unit paving Type 3
	Timber Decking
	Proposed Soil Depth
	Tree Code - Refer Plant Schedule
	Canopy Structure - Refer Arch. Drawings
	Pergola Structure - Refer Arch. Drawings
	Solar Panels - Refer Arch. Drawings
	Table setting
	Bench seating

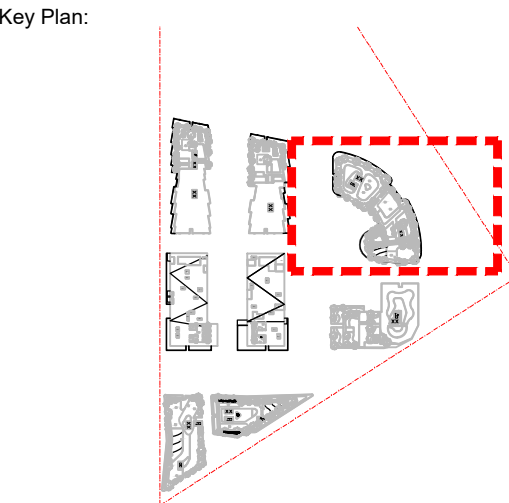

Client:
Superstar Holding Group P/L

Project:
EDMONDSON PARK
164 - 170 Croatia Ave
Edmondson Park

SITE IMAGE
Level 1, 3-5 Baptist Street
Redfern NSW 2016
Australia
Tel: (61 2) 8332 5600
Fax: (61 2) 9698 2877
www.siteimage.com.au
Site Image (NSW) Pty Ltd
ABN 44 801 262 380

Landscape Architects

DEVELOPMENT APPLICATION


Drawing Name:
Landscape Plan
Building E_Roof Terrace
Scale: 1:150 @ A1
Job Number:
Drawing Number:
Issue:
SS20-4427
203 D

NOT FOR CONSTRUCTION

The contractor shall check and verify all work on site (including work by others) before commencing the landscape installation. Any discrepancies are to be reported to the Project Manager or Landscape Architect prior to commencing work. Do not scale this drawing. Any required dimensions not shown shall be referred to the Landscape Architect for confirmation.

D	For Approval	PH	RS	05.07.2021
C	For Approval	PH	RS	11.06.2021
B	For Approval	PH	RS	07.12.2020
A	For Approval	PH	RS	03.07.2020
Issue	Revision Description	Drawn	Check	Date

LEGEND			
	Proposed Tree Planting		Timber Decking
	Proposed Shrub & Accent Planting		Proposed Soil Depth
	Proposed Groundcover		Tree Code - Refer Plant Schedule
	Turf		Canopy Structure - Refer Arch. Drawings
	Artificial Turf		Pergola Structure - Refer Arch. Drawings
	Paving Type 1		Solar Panels - Refer Arch. Drawings
	Paving Type 2		Bench Seating, Table & Chairs
	Paving Type 3		

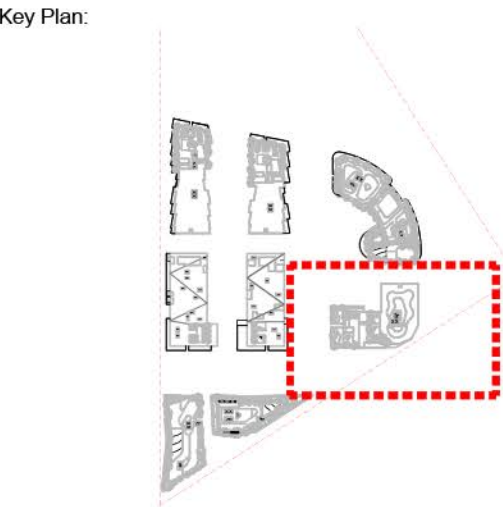


Client:
Superstar Holding Group P/L

Project:
EDMONDSON PARK
164 - 170 Croatia Ave
Edmondson Park

S I T E I M A G E
Level 1, 3/5 Baptist Street
Redfern NSW 2016
Australia
Tel: (61 2) 8332 5600
Fax: (61 2) 9698 2877
www.siteimage.com.au
Site Image (NSW) Pty Ltd
ABN 44 801 262 380
Landscape Architects

DEVELOPMENT APPLICATION



Drawing Name:
Landscape Plan (Render)
Building F_Roof Terrace
Scale: 1:150 @ A1
Job Number: SS20-4427
Drawing Number: C204
Issue: D

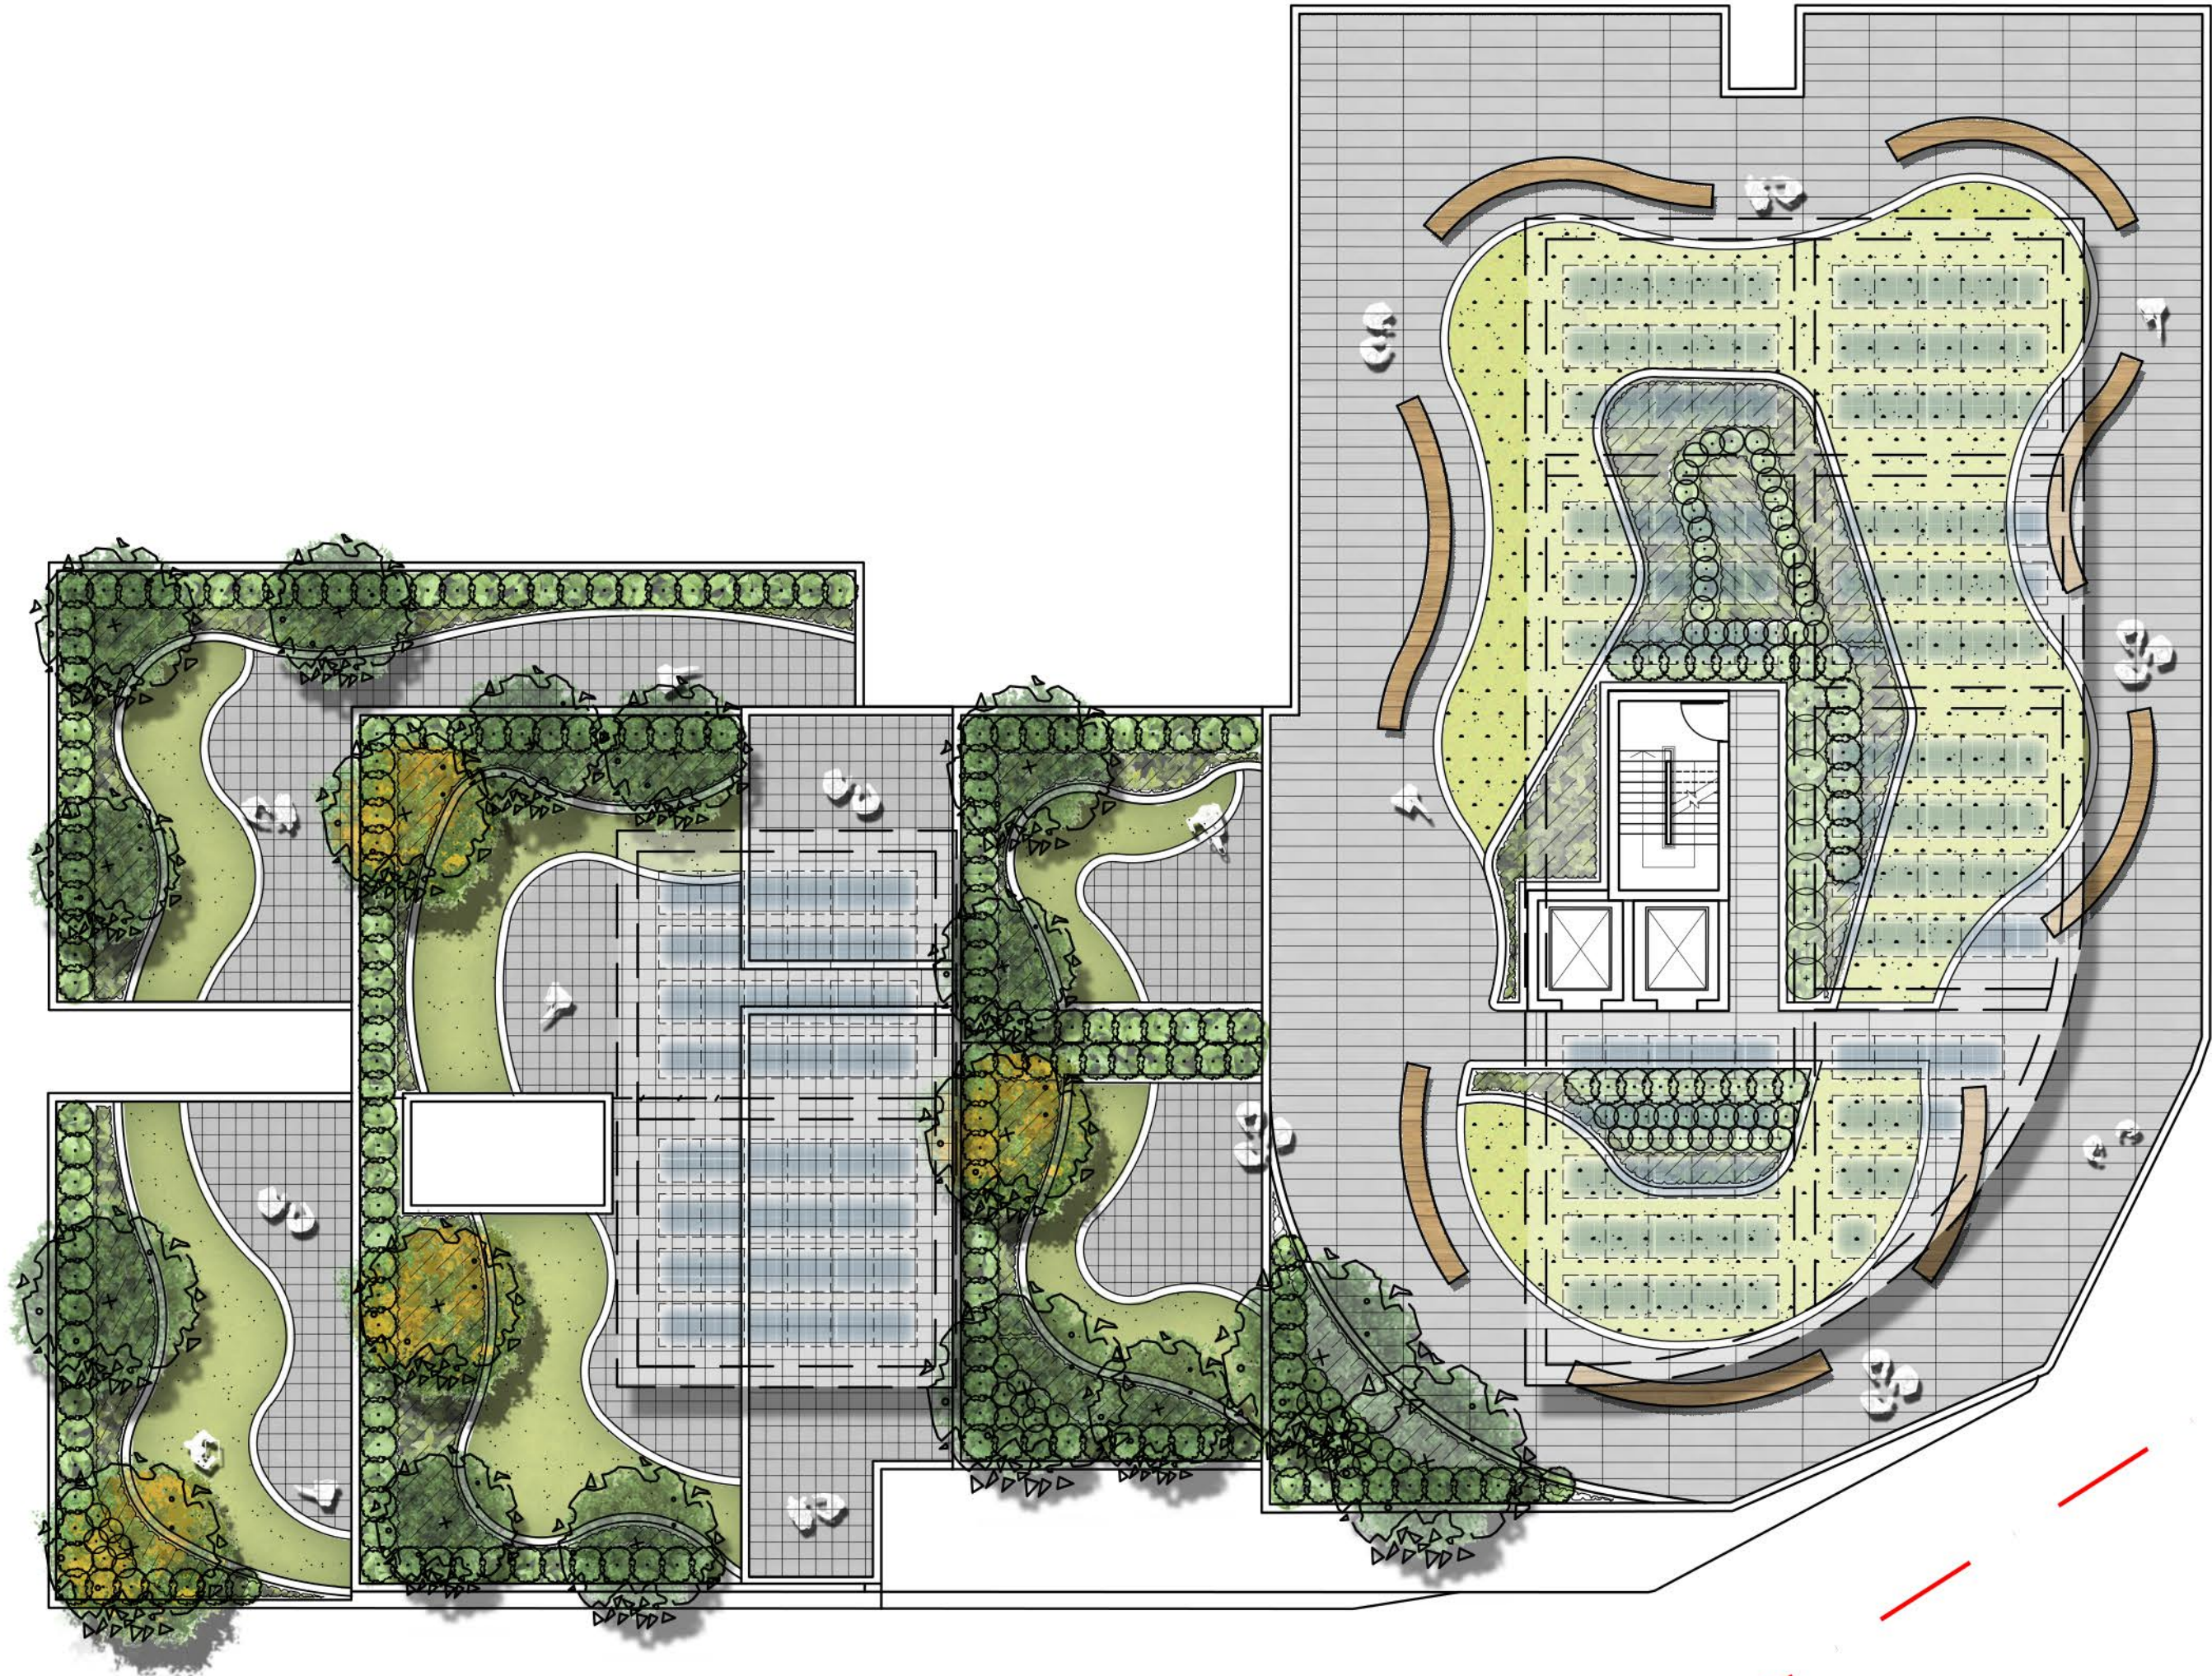

The contractor shall check and verify all work on site (including work by others) before commencing the landscape installation. Any discrepancies are to be reported to the Project Manager or Landscape Architect prior to commencing work. Do not scale this drawing. Any required dimensions not shown shall be referred to the Landscape Architect for confirmation.

D	For Approval	PH	RS	05.07.2021
C	For Approval	PH	RS	11.06.2021
B	For Approval	PH	RS	07.12.2020
A	For Approval	PH	RS	03.07.2020
Issue	Revision Description	Drawn	Check	Date

LEGEND			
	Proposed Tree Planting		Timber Decking
	Proposed Shrub & Accent Planting		Proposed Soil Depth
	Proposed Groundcover		Tree Code - Refer Plant Schedule
	Turf		Canopy Structure - Refer Arch. Drawings
	Artificial Turf		Pergola Structure - Refer Arch. Drawings
	Unit paving Type 1		Solar Panels - Refer Arch. Drawings
	Unit paving Type 2		Table setting
	Unit paving Type 3		Bench seating

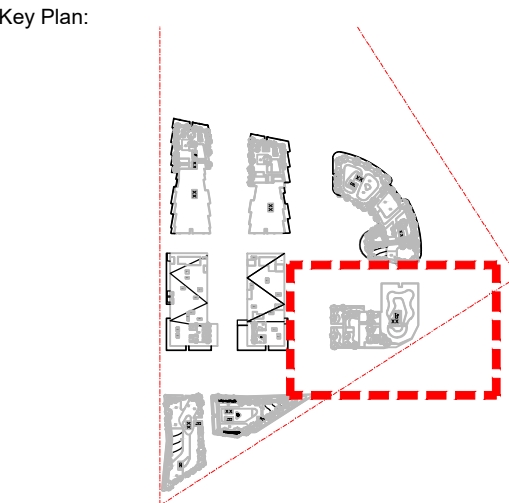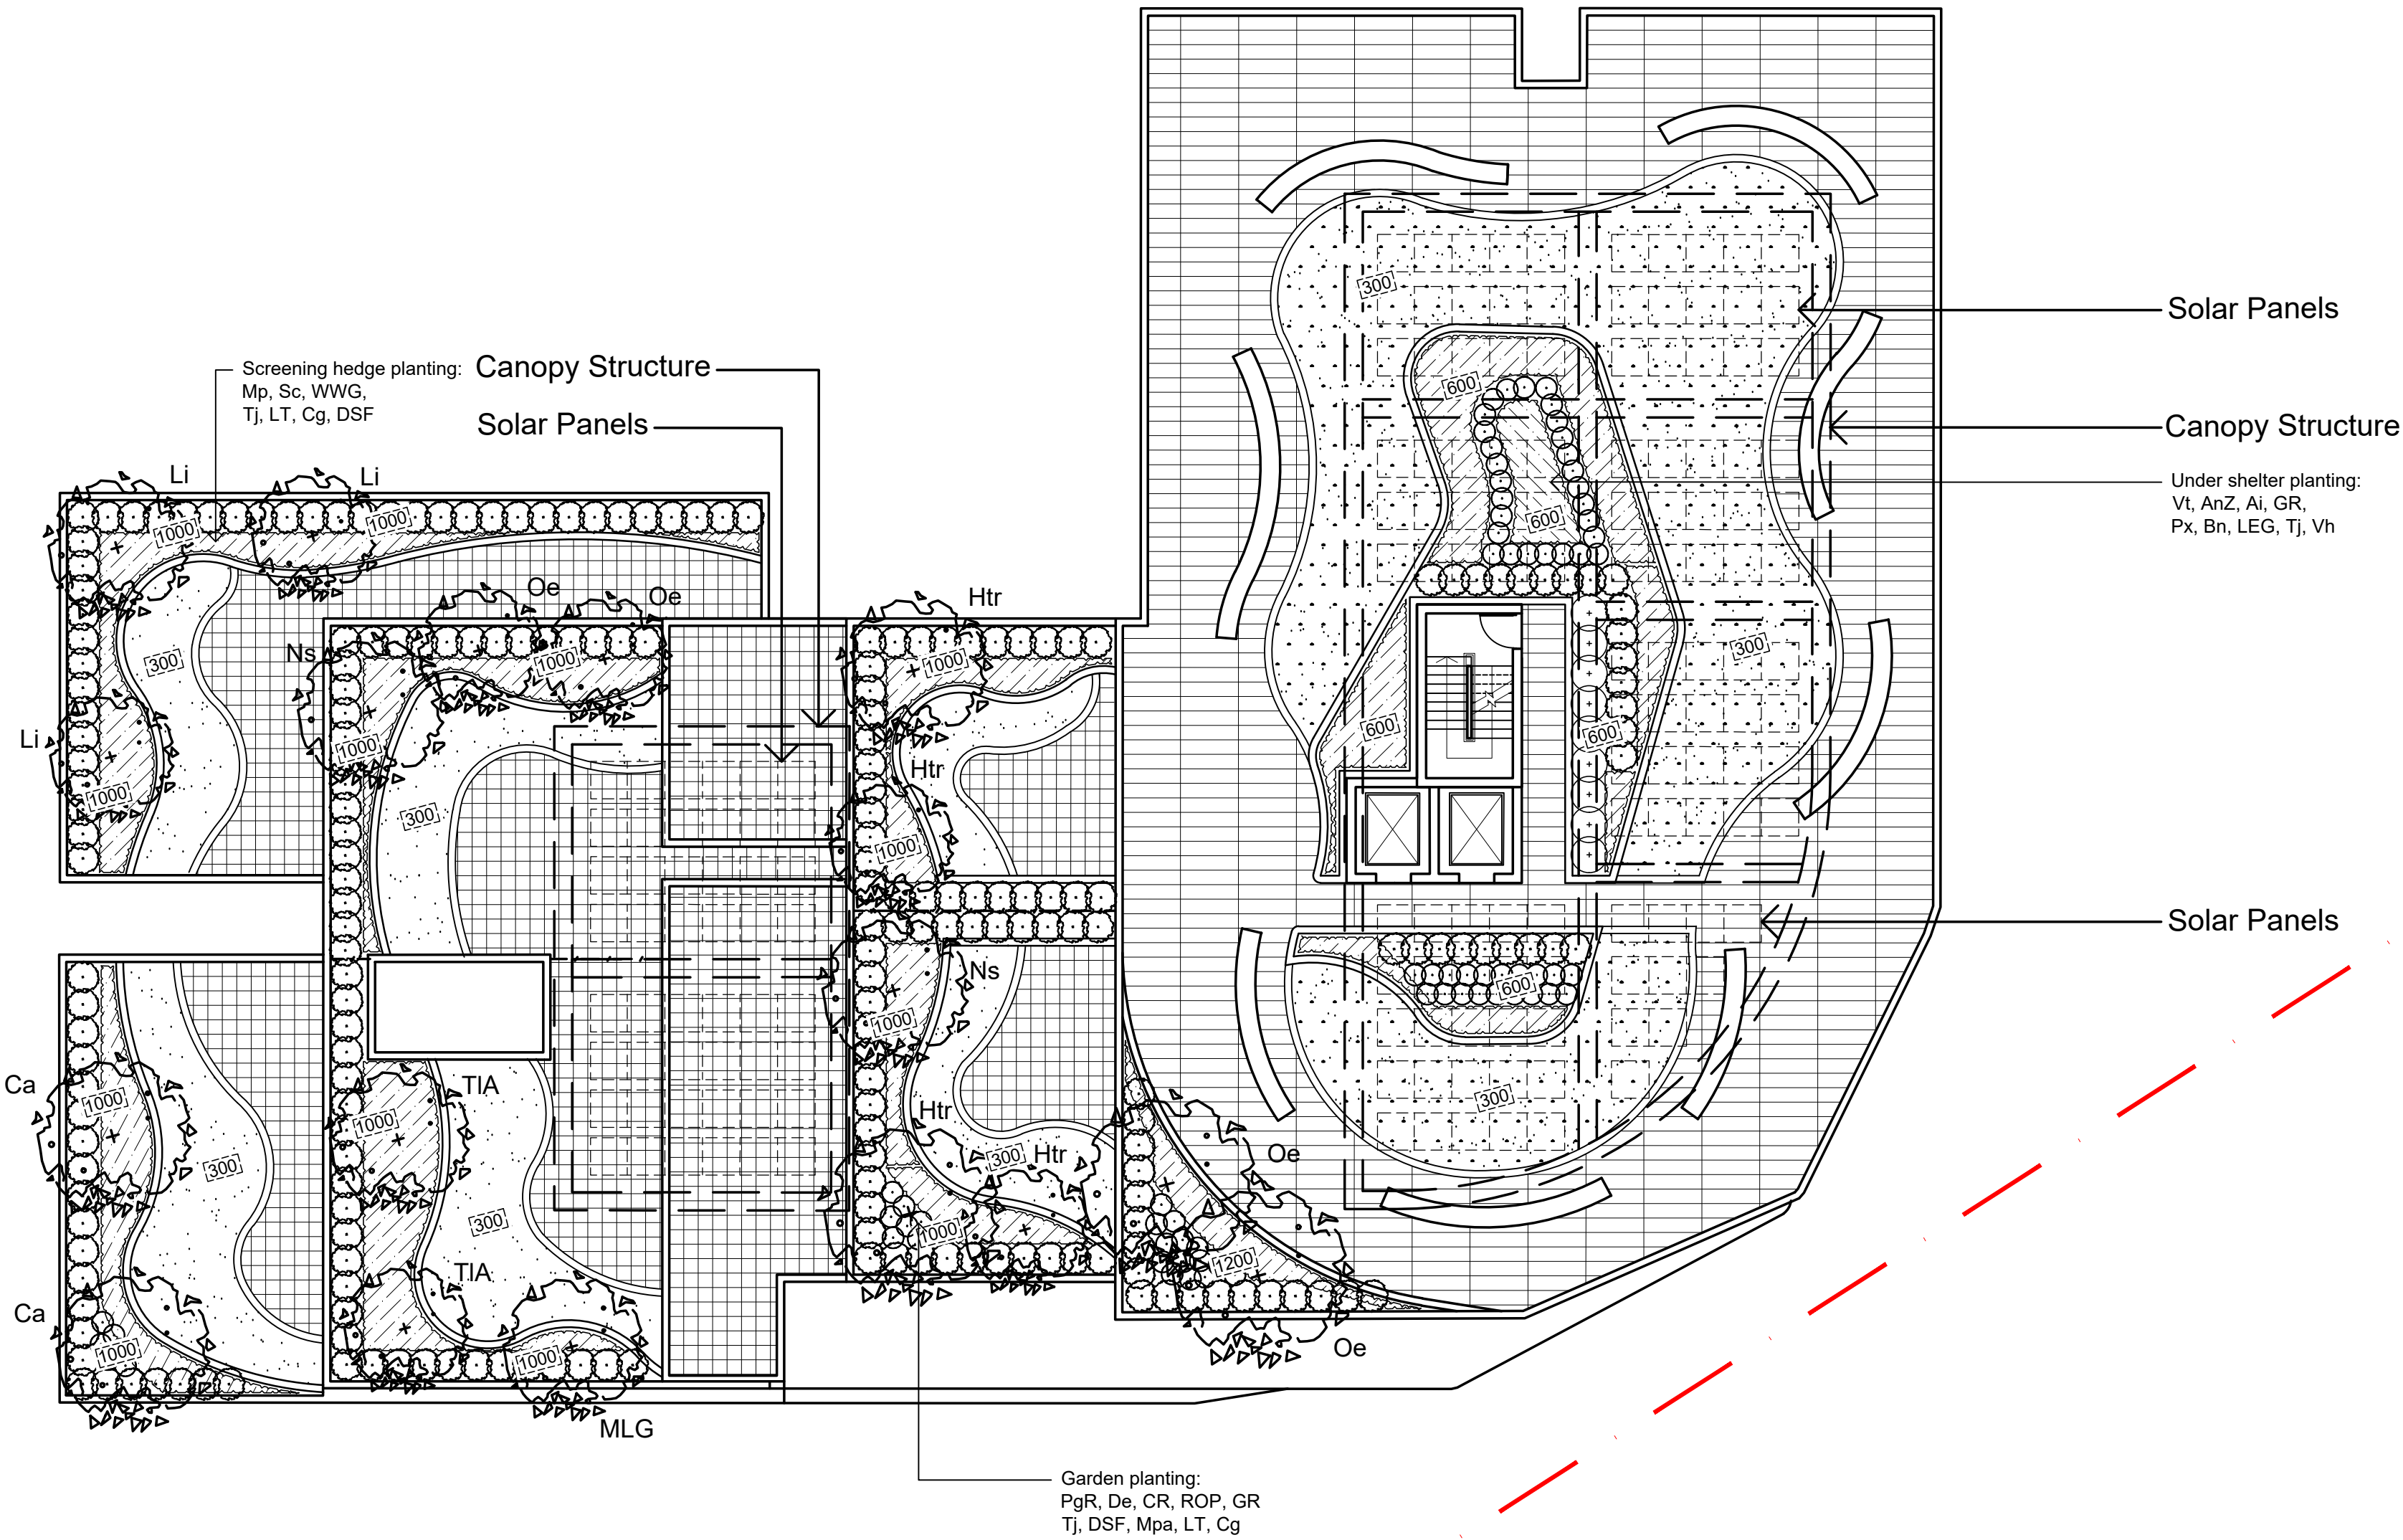

Client:
Superstar Holding Group P/L

Project:
EDMONDSON PARK
164 - 170 Croatia Ave
Edmondson Park


SITE IMAGE
Level 1, 3-5 Baptist Street
Redfern NSW 2016
Australia
Tel: (61 2) 8332 5600
Fax: (61 2) 9698 2877
www.siteimage.com.au
Site Image (NSW) Pty Ltd
ABN 44 801 262 380
Landscape Architects

DEVELOPMENT APPLICATION

Drawing Name:
Landscape Plan
Building F_Roof Terrace
Scale: 1:150 @ A1
Job Number:
SS20-4427
Sheet _ of _
Drawing Number:
204
Issue:
D


NOT FOR CONSTRUCTION

The contractor shall check and verify all work on site (including work by others) before commencing the landscape installation. Any discrepancies are to be reported to the Project Manager or Landscape Architect prior to commencing work. Do not scale this drawing. Any required dimensions not shown shall be referred to the Landscape Architect for confirmation.

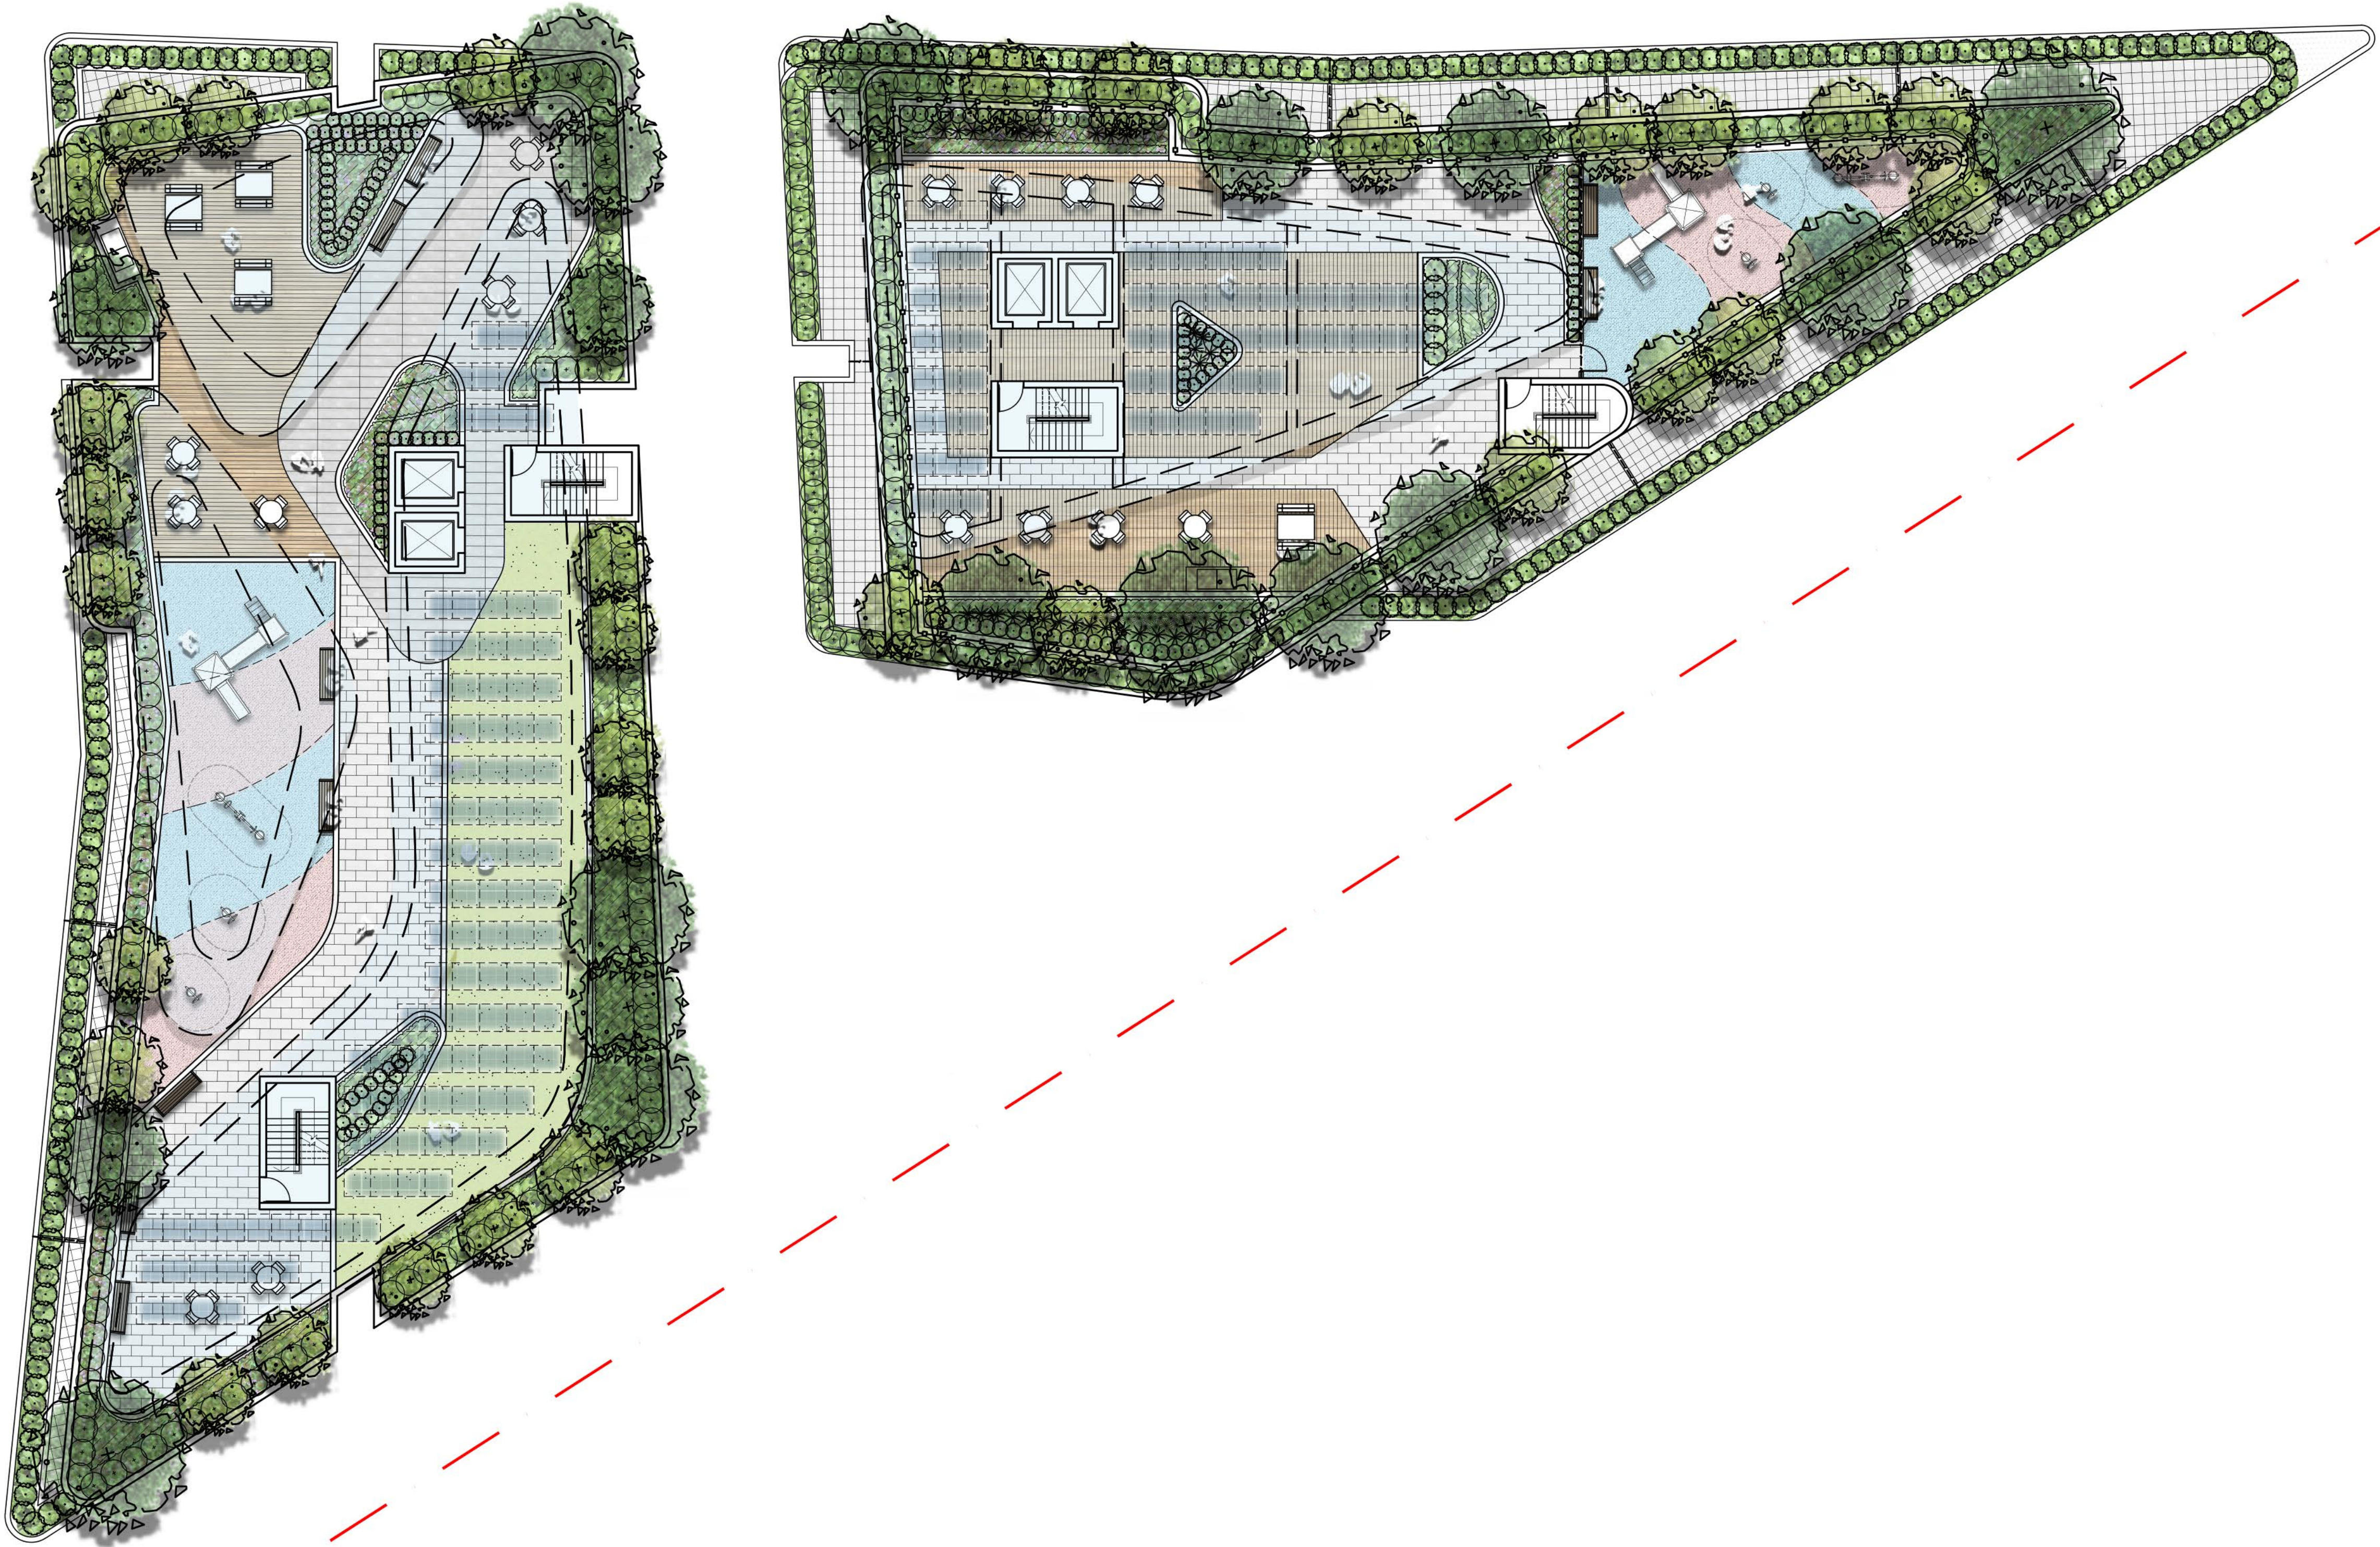

D	For Approval	PH	RS	05.07.2021
C	For Approval	PH	RS	11.06.2021
B	For Approval	PH	RS	07.12.2020
A	For Approval	PH	RS	03.07.2020
Issue	Revision Description	Drawn	Check	Date

LEGEND	
	Proposed Tree Planting
	Proposed Shrub & Accent Planting
	Proposed Groundcover
	Turf
	Artificial Turf
	Paving Type 1
	Paving Type 2
	Paving Type 3
	Timber Decking
	Proposed Soil Depth
	Tree Code - Refer Plant Schedule
	Canopy Structure - Refer Arch. Drawings
	Pergola Structure - Refer Arch. Drawings
	Solar Panels - Refer Arch. Drawings
	Bench Seating, Table & Chairs

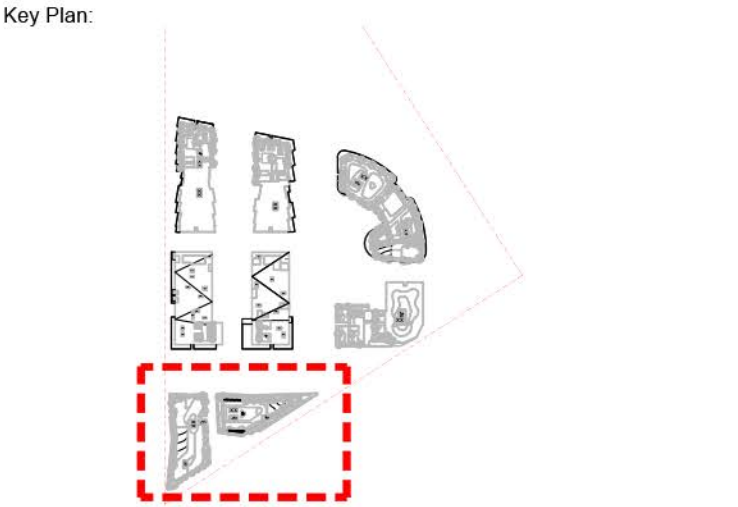

Client:
Superstar Holding Group P/L

Project:
EDMONDSON PARK
164 - 170 Croatia Ave
Edmondson Park

S I T E I M A G E
Level 1, 3-5 Baptist Street
Redfern NSW 2016
Australia
Tel: (61 2) 8332 5600
Fax: (61 2) 9698 2877
www.siteimage.com.au
Site Image (NSW) Pty Ltd
ABN 44 801 262 380
Landscape Architects


DEVELOPMENT APPLICATION

Drawing Name:
Landscape Plan (Render)
Building G & H_Roof Terrace
Scale: 1:150 @ A1
Job Number: SS20-4427
Drawing Number: C205
Issue: D

The contractor shall check and verify all work on site (including work by others) before commencing the landscape installation. Any discrepancies are to be reported to the Project Manager or Landscape Architect prior to commencing work. Do not scale this drawing. Any required dimensions not shown shall be referred to the Landscape Architect for confirmation.

D	For Approval	PH	RS	05.07.2021
C	For Approval	PH	RS	11.06.2021
B	For Approval	PH	RS	07.12.2020
A	For Approval	PH	RS	03.07.2020
Issue	Revision Description	Drawn	Check	Date

LEGEND	
	Proposed Tree Planting
	Proposed Shrub & Accent Planting
	Proposed Groundcover
	Turf
	Artificial Turf
	Unit paving Type 1
	Unit paving Type 2
	Unit paving Type 3
	Timber Decking
	Proposed Soil Depth
	Tree Code - Refer Plant Schedule
	Canopy Structure - Refer Arch. Drawings
	Pergola Structure - Refer Arch. Drawings
	Solar Panels - Refer Arch. Drawings
	Table setting
	Bench seating

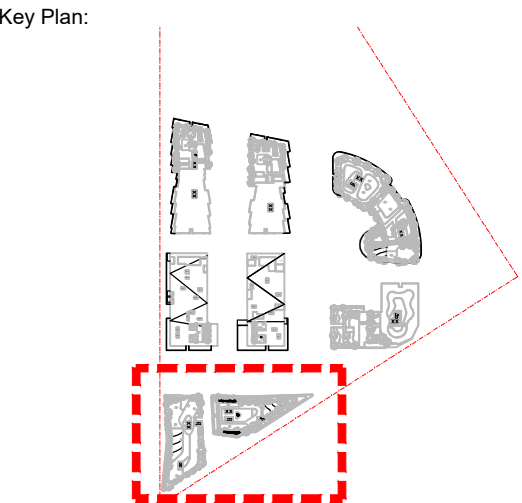

Client:
Superstar Holding Group P/L

Project:
EDMONDSON PARK
164 - 170 Croatia Ave
Edmondson Park

SITE IMAGE
Level 1, 3-5 Baptist Street
Redfern NSW 2016
Australia
Tel: (61 2) 8332 5600
Fax: (61 2) 9698 2877
www.siteimage.com.au
Site Image (NSW) Pty Ltd
ABN 44 801 262 380



Landscape Architects

DEVELOPMENT APPLICATION

Drawing Name:
Landscape Plan
Building G & H_Roof Terrace
Sheet _ of _
Scale: 1:150 @ A1
Job Number:
Drawing Number:
Issue:
SS20-4427
205 D

NOT FOR CONSTRUCTION

LEGEND

	Street tree		Feature concrete seating
	Proposed tree		Play equipment
	Proposed palm		Playground softfall
	Tree species code (Refer to plant schedule)		Playground water play
	Proposed shrub and accent		Bin (Mos Urban TAB08-15-51)
	Proposed groundcover and grasses		Bike rack (Corra CBR19G)
	Turf		
	Concrete footpath (Broom finish)		
	Feature unit paving (TBC)		
	Through site link paving (TBC)		
	Public domain paving type 1 (TBC)		
	Public domain paving type 2 (TBC)		
	Feature canopy		
	Feature pergola type 1		
	Feature pergola type 2		
	Table setting (1, 2) (Mos Urban EYPS-S1-00, VEIC2016A-S1-151-VEIC24-S1-01)		
	Seat (1) & bench (2) (Mos Urban EYSE-A-S1-01-01, BENCH 1-5-10-01)		

A key plan map showing the site location within a larger urban context. The site is highlighted with a dashed rectangular boundary. Surrounding areas include residential streets, green spaces, and other commercial or industrial zones. The map is oriented with North at the top.


Superstar Holding Group P/L

SITE IMAGE

Site Image (NSW) Pty Ltd
ABN 44 001 000 000

401 D

NOT FOR CONSTRUCTION

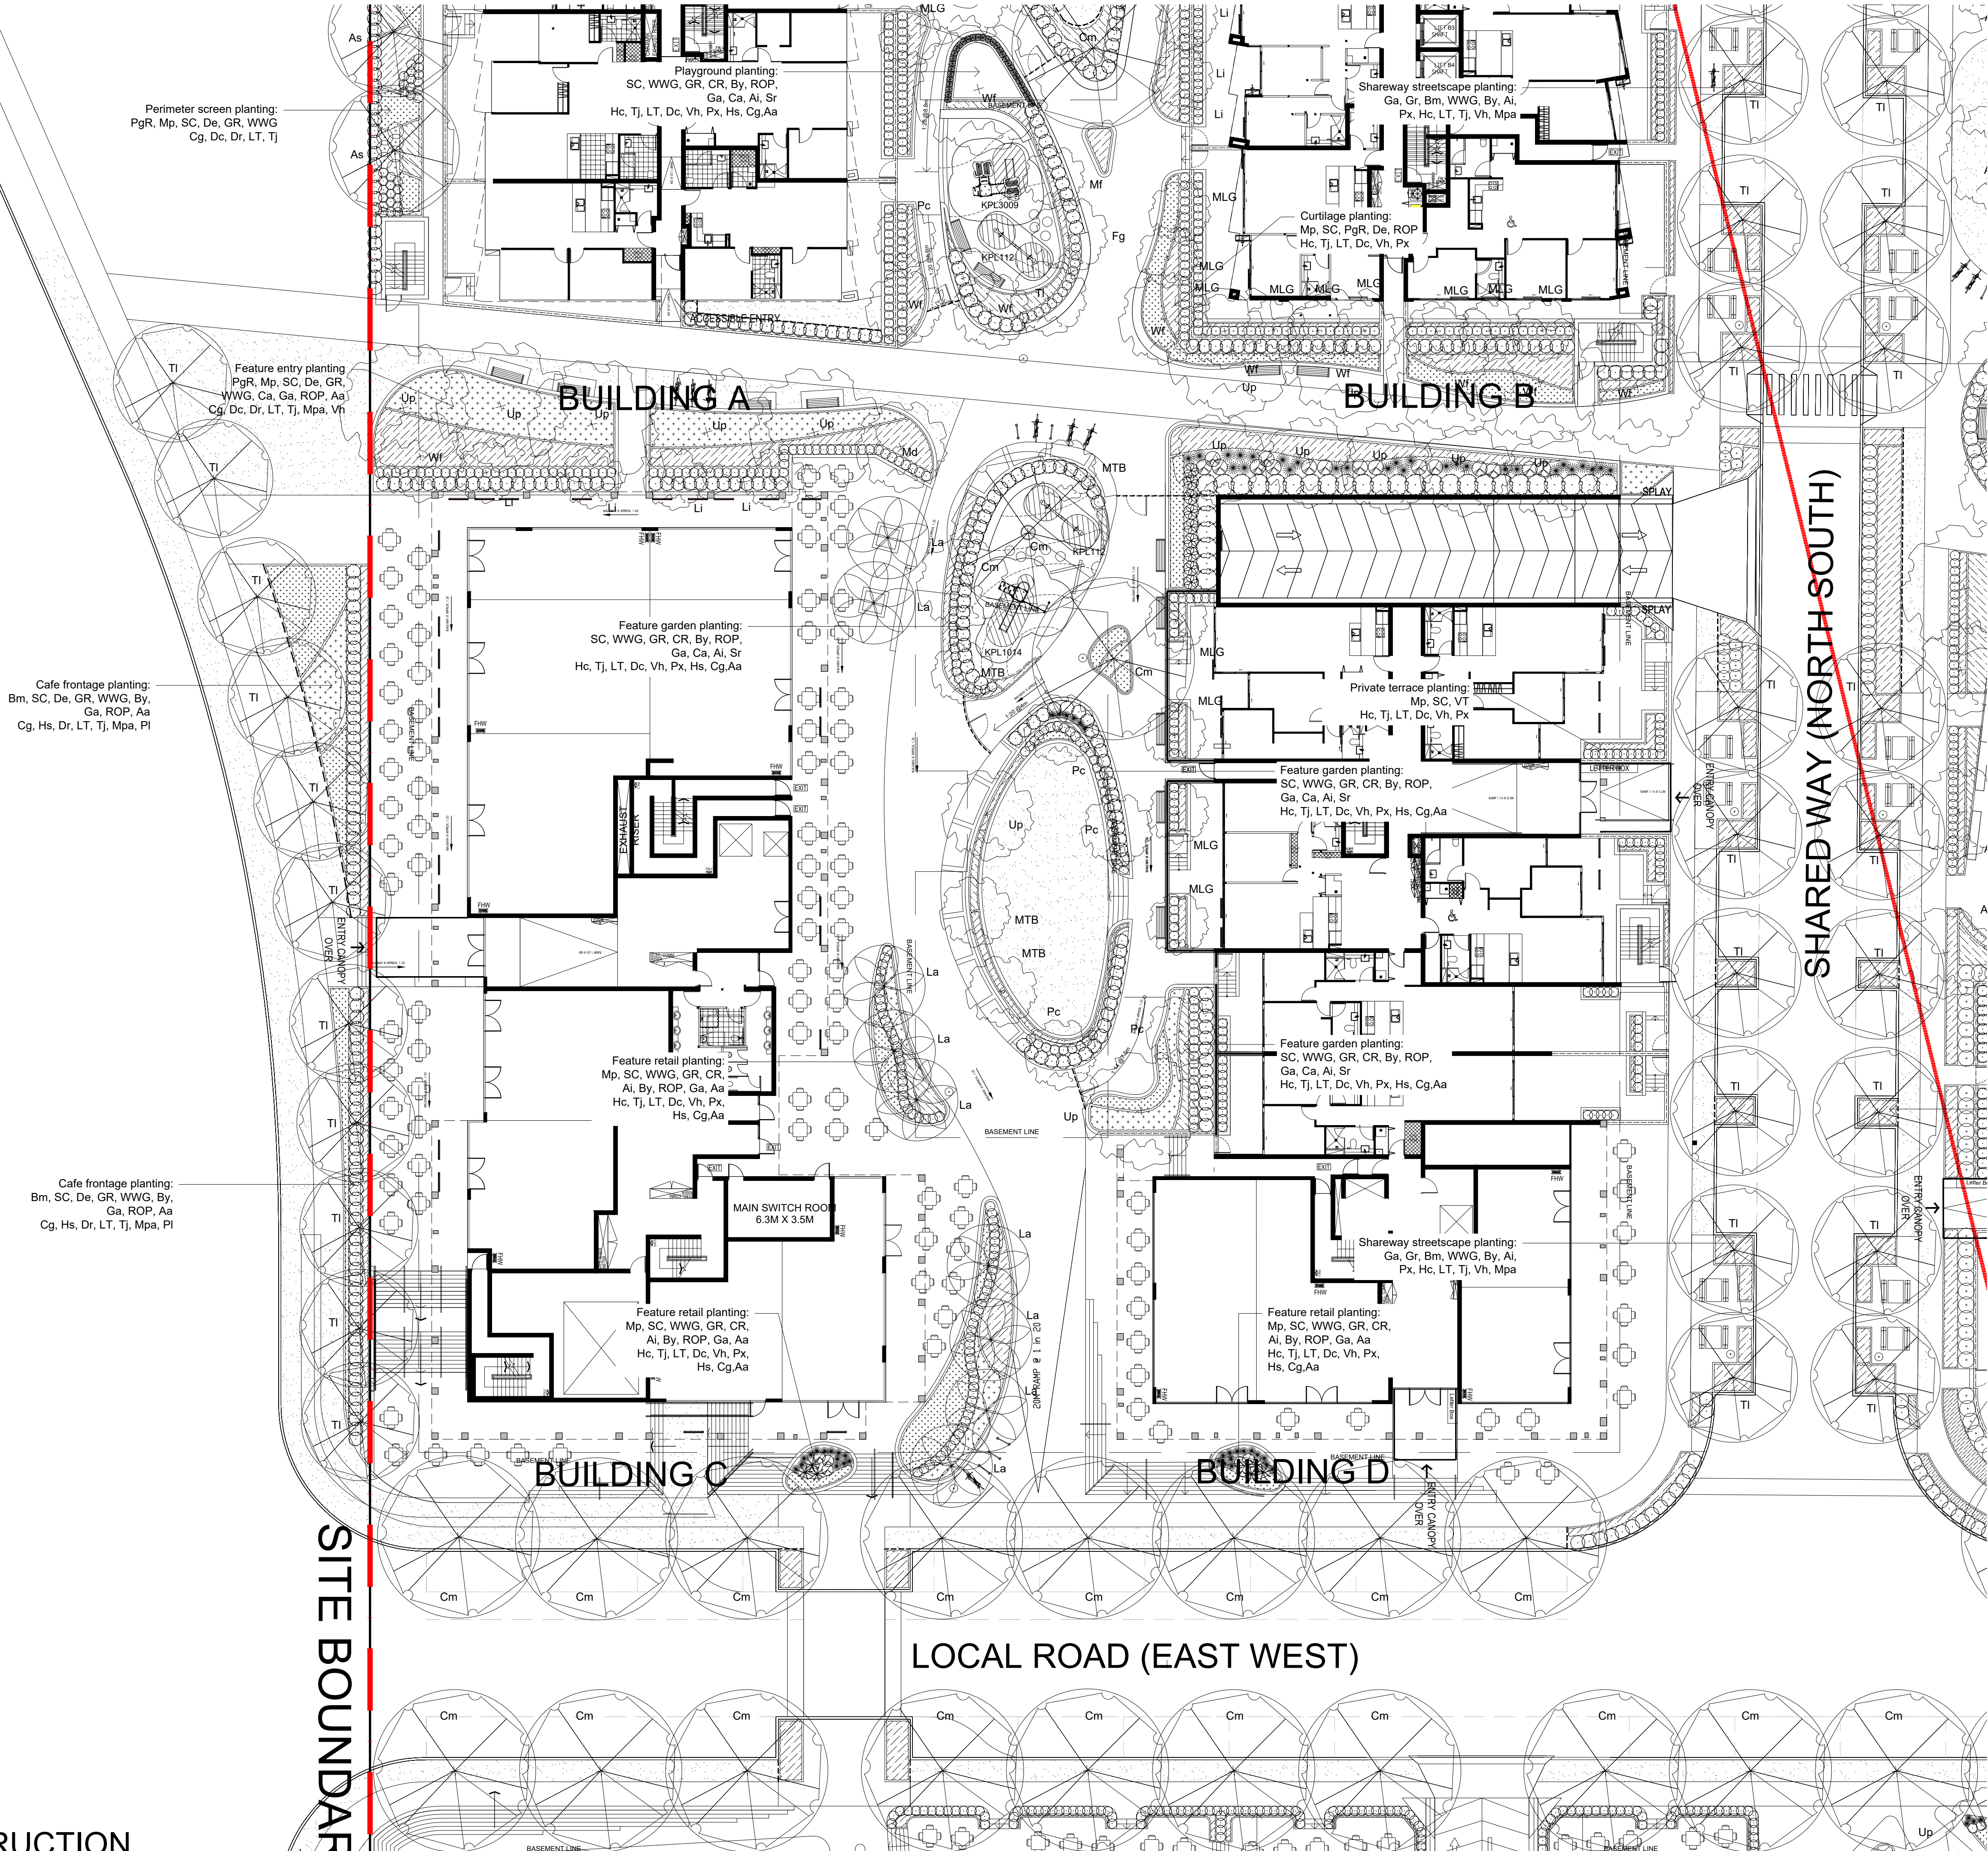


© 2021 Site Image (NSW) Pty Ltd ABN 44 801 262 380 as agent for Site Image NSW Partnership. All rights reserved. This drawing is copyright and shall not be reproduced or copied in any form or by any means (graphic, electronic or mechanical including photocopy) without the written permission of Site Image (NSW) Pty Ltd Any license, expressed or implied, to use this document for any purpose what so ever is restricted to the terms of the written agreement between Site Image (NSW) Pty Ltd and the instructing party.

The contractor shall check and verify all work on site (including work by others) before commencing the landscape installation. Any discrepancies are to be reported to the Project Manager or Landscape Architect prior to commencing work. Do not scale this drawing. Any required dimensions not shown shall be referred to the Landscape Architect for confirmation.

D	For Approval	PH	RS	05.07.2021
C	For Approval	PH	RS	11.06.2021
B	For Approval	PH	RS	07.12.2020
A	For Approval	PH	RS	03.07.2020
Issue	Revision Description	Drawn	Check	Date

LEGEND	
	Street tree
	Proposed tree
	Proposed palm
	Tree species code (Refer to plant schedule)
	Proposed shrub and accent
	Proposed groundcover and grasses
	Turf
	Concrete footpath (Broom finish)
	Feature unit paving (TBC)
	Through site link paving (TBC)
	Public domain paving type 1 (TBC)
	Public domain paving type 2 (TBC)
	Feature canopy
	Feature pergola type 1
	Feature pergola type 2
	Table setting (1, 2) (Mos Urban EYPC51-00, VEICOR TAB 51-15 + VEICOR 51-01)
	Seat (1) & bench (2) (Mos Urban EYSEA-51-01-01, EYBEN-51-00-01)
	Feature concrete seating
	Play equipment
	Playground softfall
	Playground water play
	Bin (Mos Urban TAB08-15-51)
	Bike rack (Cora CBR150)

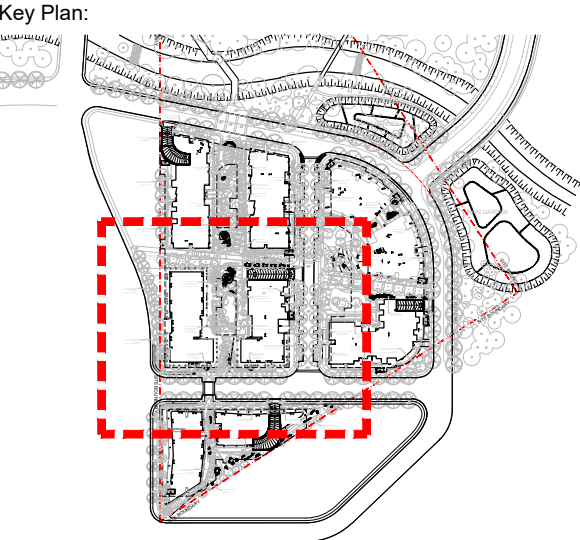

Client:
Superstar Holding Group P/L

Project:
EDMONDSON PARK
164 - 170 Croatia Ave
Edmondson Park

SITE IMAGE
Level 1, 3-5 Baptist Street
Redfern NSW 2016
Australia
Tel: (61 2) 8332 5600
Fax: (61 2) 9698 2877
www.siteimage.com.au
Site Image (NSW) Pty Ltd
ABN 44 801 262 380
Landscape Architects

DEVELOPMENT APPLICATION

Drawing Name:
Landscape Planting Plan
- Buildings C & D_Ground Floor
Scale: 1:200 @ A1
Job Number:
SS20-4427
Sheet _ of _
Drawing Number:
402
Issue:
D



© 2021 Site Image (NSW) Pty Ltd ABN 44 801 262 380 as agent for Site Image NSW Partnership. All rights reserved. This drawing is copyright and shall not be reproduced or copied in any form or by any means (graphic, electronic or mechanical including photocopy) without the written permission of Site Image (NSW) Pty Ltd. Any license, expressed or implied, to use this document for any purpose what so ever is restricted to the terms of the written agreement between Site Image (NSW) Pty Ltd and the instructing party.

The contractor shall check and verify all work on site (including work by others) before commencing the landscape installation. Any discrepancies are to be reported to the Project Manager or Landscape Architect prior to commencing work. Do not scale this drawing. Any required dimensions not shown shall be referred to the Landscape Architect for confirmation.

D	For Approval	PH	RS	05.07.2021
C	For Approval	PH	RS	11.06.2021
B	For Approval	PH	RS	07.12.2020
A	For Approval	PH	RS	03.07.2020
Issue	Revision Description	Drawn	Check	Date

LEGEND

Street tree

Proposed tree

Proposed palm

Tree species code (Refer to plant schedule)

Proposed shrub and accent

Proposed groundcover and grasses

Turf

Concrete footpath (Broom finish)

Feature unit paving (TBC)

Through site link paving (TBC)

Public domain paving type 1 (TBC)

Public domain paving type 2 (TBC)

Feature canopy

Feature pergola type 1

Feature pergola type 2

Table setting (1, 2) (Max Urban EYBEN-51-01-01, VEISORTAB-51-15 + VEISORTAB-51-01)

Seat (1) & bench (2) (Max Urban EYBEN-51-01-01, EYBEN-51-00-01)

Feature concrete seating


Play equipment

Playground softfall

Playground water play

Bin (Max Urban TAB08-15-51)

Bike rack (Cora CBR150)

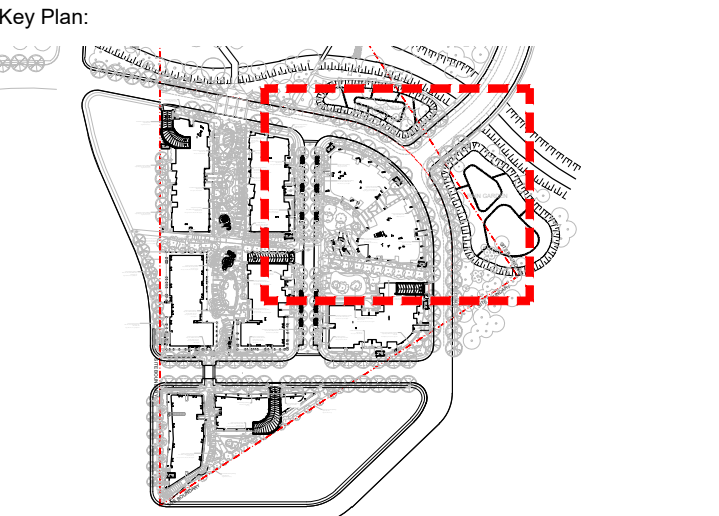

Client:
Superstar Holding Group P/L

Project:
EDMONDSON PARK
164 - 170 Croatia Ave
Edmondson Park

SITE IMAGE

Level 1, 3-5 Baptist Street
Redfern NSW 2015
Australia

Tel: (61 2) 8332 5600
Fax: (61 2) 9698 2877
www.siteimage.com.au

Site Image (NSW) Pty Ltd
ABN 44 801 262 380


DEVELOPMENT APPLICATION

Drawing Name:
Landscape Planting Plan
Building E_Ground Floor

Scale: 1:200 @ A1
Job Number:
SS20-4427

Sheet _ of _
Drawing Number: 403
Issue: D



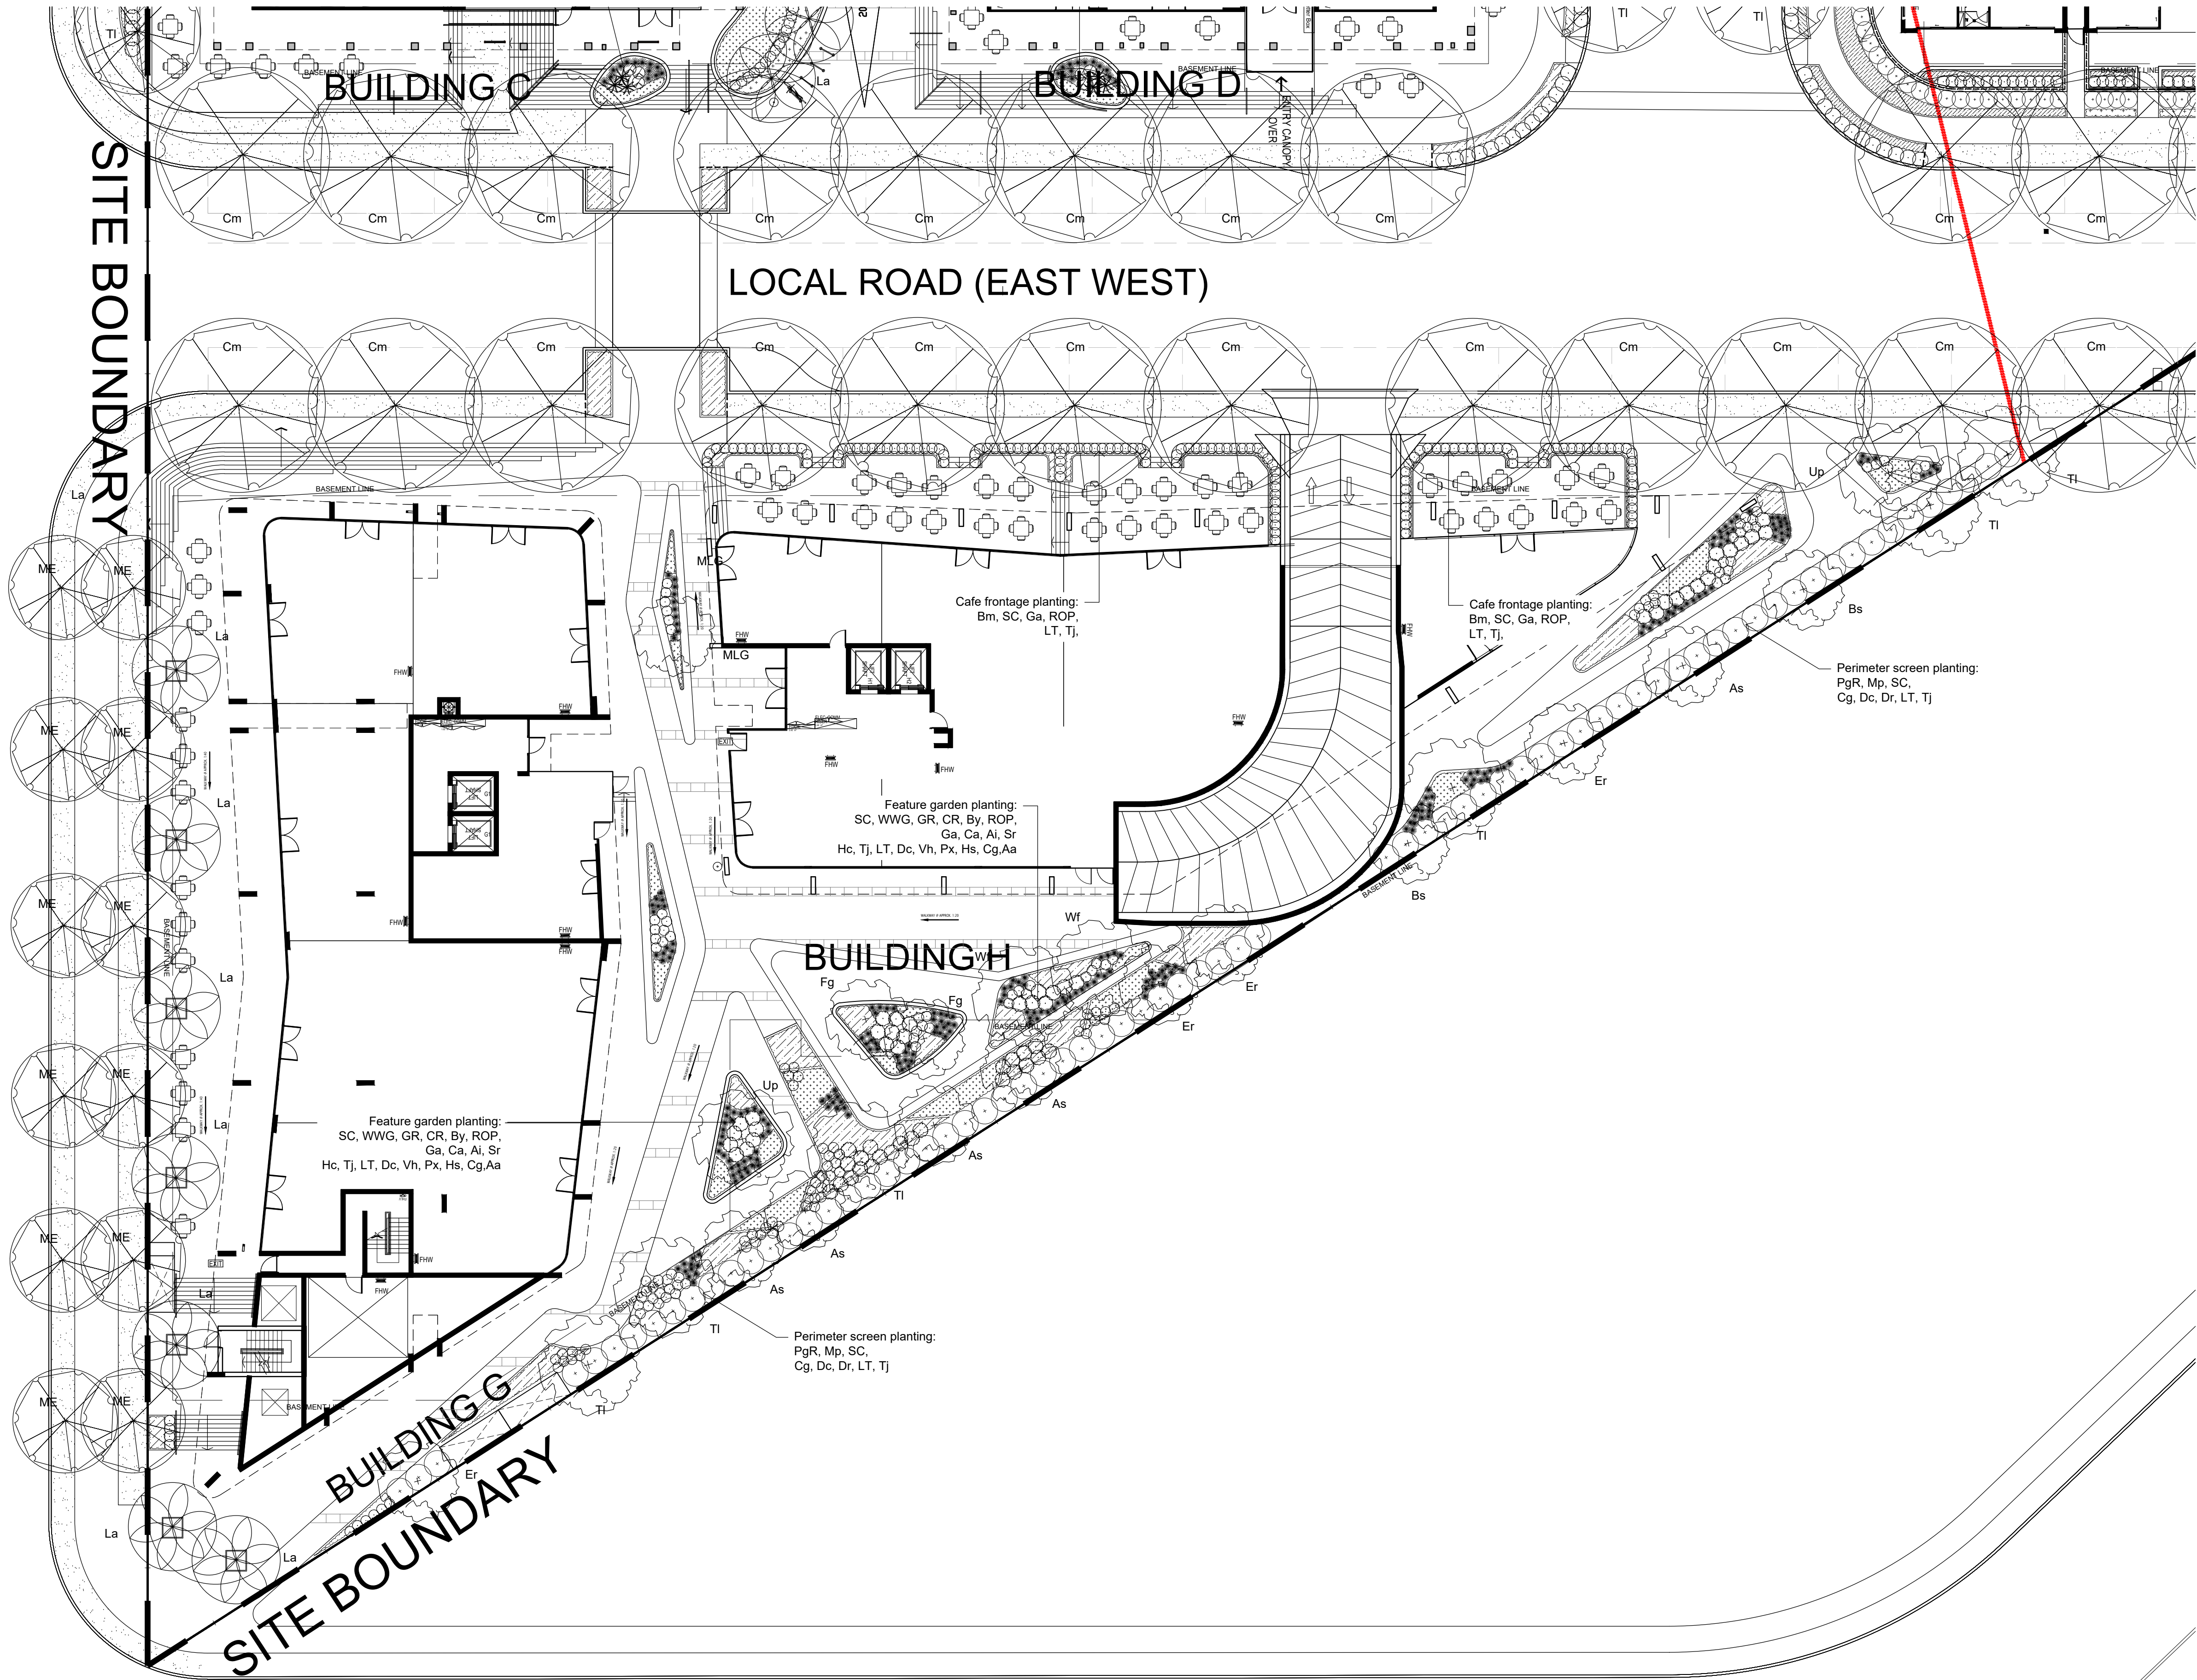


© 2021 Site Image (NSW) Pty Ltd ABN 44 801 262 380 as agent for Site Image NSW Partnership. All rights reserved. This drawing is copyright and shall not be reproduced or copied in any form or by any means (graphic, electronic or mechanical including photocopy) without the written permission of Site Image (NSW) Pty Ltd. Any license, expressed or implied, to use this document for any purpose what so ever is restricted to the terms of the written agreement between Site Image (NSW) Pty Ltd and the instructing party.

The contractor shall check and verify all work on site (including work by others) before commencing the landscape installation. Any discrepancies are to be reported to the Project Manager or Landscape Architect prior to commencing work. Do not scale this drawing. Any required dimensions not shown shall be referred to the Landscape Architect for confirmation.

D	For Approval	PH	RS	05.07.2021
C	For Approval	PH	RS	11.06.2021
B	For Approval	PH	RS	07.12.2020
A	For Approval	PH	RS	03.07.2020
Issue	Revision Description	Drawn	Check	Date

LEGEND	
	Street tree
	Proposed tree
	Proposed palm
	Tree species code (Refer to plant schedule)
	Proposed shrub and accent
	Proposed groundcover and grasses
	Turf
	Concrete footpath (Broom finish)
	Feature unit paving (TBC)
	Through site link paving (TBC)
	Public domain paving type 1 (TBC)
	Public domain paving type 2 (TBC)
	Feature canopy
	Feature pergola type 1
	Feature pergola type 2
	Table setting (1, 2) (Mos Urban EYPC51-00, VECSORTAB-51-15 + VECSHA-51-01)
	Seat (1) & bench (2) (Mos Urban EYSEA-51-01-01, EYBEN-51-00-01)
	Feature concrete seating
	Play equipment
	Playground softfall
	Playground water play
	Bin (Mos Urban TAB08-15-51)
	Bike rack (Cora CBR15G)

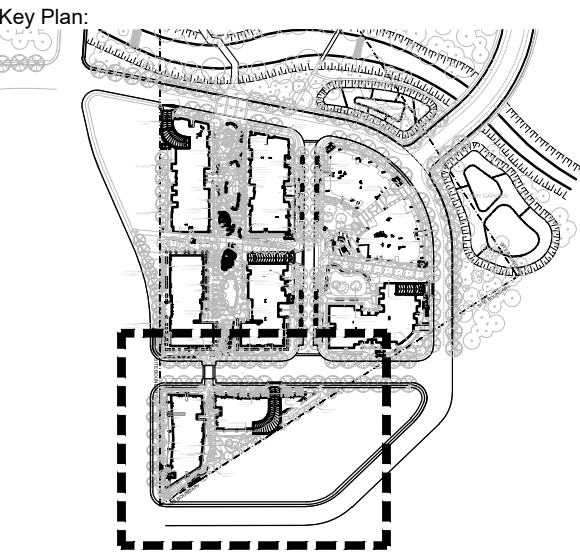

Client:
Superstar Holding Group P/L

Project:
EDMONDSON PARK
164 - 170 Croatia Ave
Edmondson Park

SITE IMAGE
Level 1, 3-5 Baptist Street
Redfern NSW 2016
Australia
Tel: (61 2) 8332 5600
Fax: (61 2) 9698 2877
www.siteimage.com.au
Site Image (NSW) Pty Ltd
ABN 44 801 262 380
Landscape Architects

DEVELOPMENT APPLICATION

Drawing Name:
Landscape Planting Plan
- Buildings G & H_Ground Floor
Scale: 1:200 @ A1
Job Number:
SS20-4427
Sheet _ of _
Drawing Number:
405
Issue:
D

NOT FOR CONSTRUCTION