





PLANTING SCHEDULE						
SYM	Botanical Name	Common Name	Height x Width	Pot	Spacing	QTY
Tree Planting						
Fa	<i>Findleria australis</i>	Crows ash	10m x 8m	100L	As Shown	13
Fp	<i>Fraxinus pennsylvanica</i> 'Cimmzam'	Cimmamon ash	10m x 8m	100L	As Shown	39
KFT	KOALA FEED TREE		20m x 6m+	50mm TS	Location to be confirmed	260
Shrub / Screen Planting						
As	<i>Acmena smithii</i>	Lilly pilly	5m x 3m	25L	As Shown	10
Groundcovers Mass Planting (MP2)						
Cl	<i>Carex inversa</i>	Knob sedge	0.7m x 0.7m	150mm	500	~
Dr	<i>Dianella caerulea</i>	Blue Fax - lily	0.7m x 0.7m	150mm	500	~
Lj	<i>Lomandra longifolia</i>	Mat rush	0.7m x 0.7m	150mm	600	~
Ju	<i>Juncus ustulatus</i>	Common Juncus	0.6m x 0.5m	150mm	500	~
Sensory Groundcovers Mass Planting (MP1)						
Dg	<i>Dietes grandiflora</i>	Wild iris	0.7m x 0.7m	150mm	700	~
Ga	<i>Gardenia augusta</i>	Radicans	0.5m x 1.5m	150mm	900	~
Ld	<i>Lavandula angustifolia</i>	English lavender	1m x 0.5m	150mm	500	~
Rj	<i>Rosmarinus officinalis</i>	Rosemary	1.5m x 1.5m	150mm	800	~
Ts	<i>Trachelospermum jasminoides</i>	Star jasmine	0.5m x 2m	150mm	900	~

BUILDING D

The site plan shows two distinct areas: 'SITE - NORTH' and 'SITE - SOUTH'. 'SITE - NORTH' is located in the upper portion of the plan and contains three main building footprints labeled 'BOH', 'DAIRY', and 'LH'. 'SITE - SOUTH' is located in the lower portion, separated from Site North by a road. It contains five main building footprints labeled 'U', 'A', 'F', 'D', and 'E'. The plan also shows various parking spaces and access roads connecting the two sites and to the surrounding area.

06

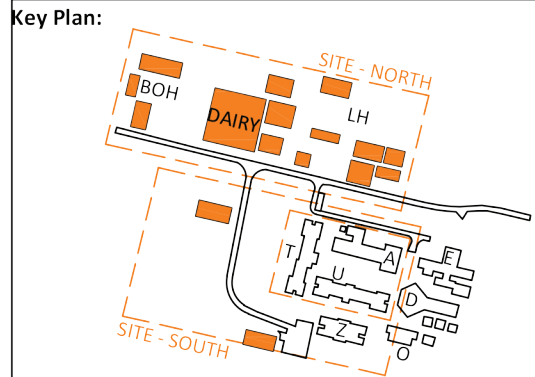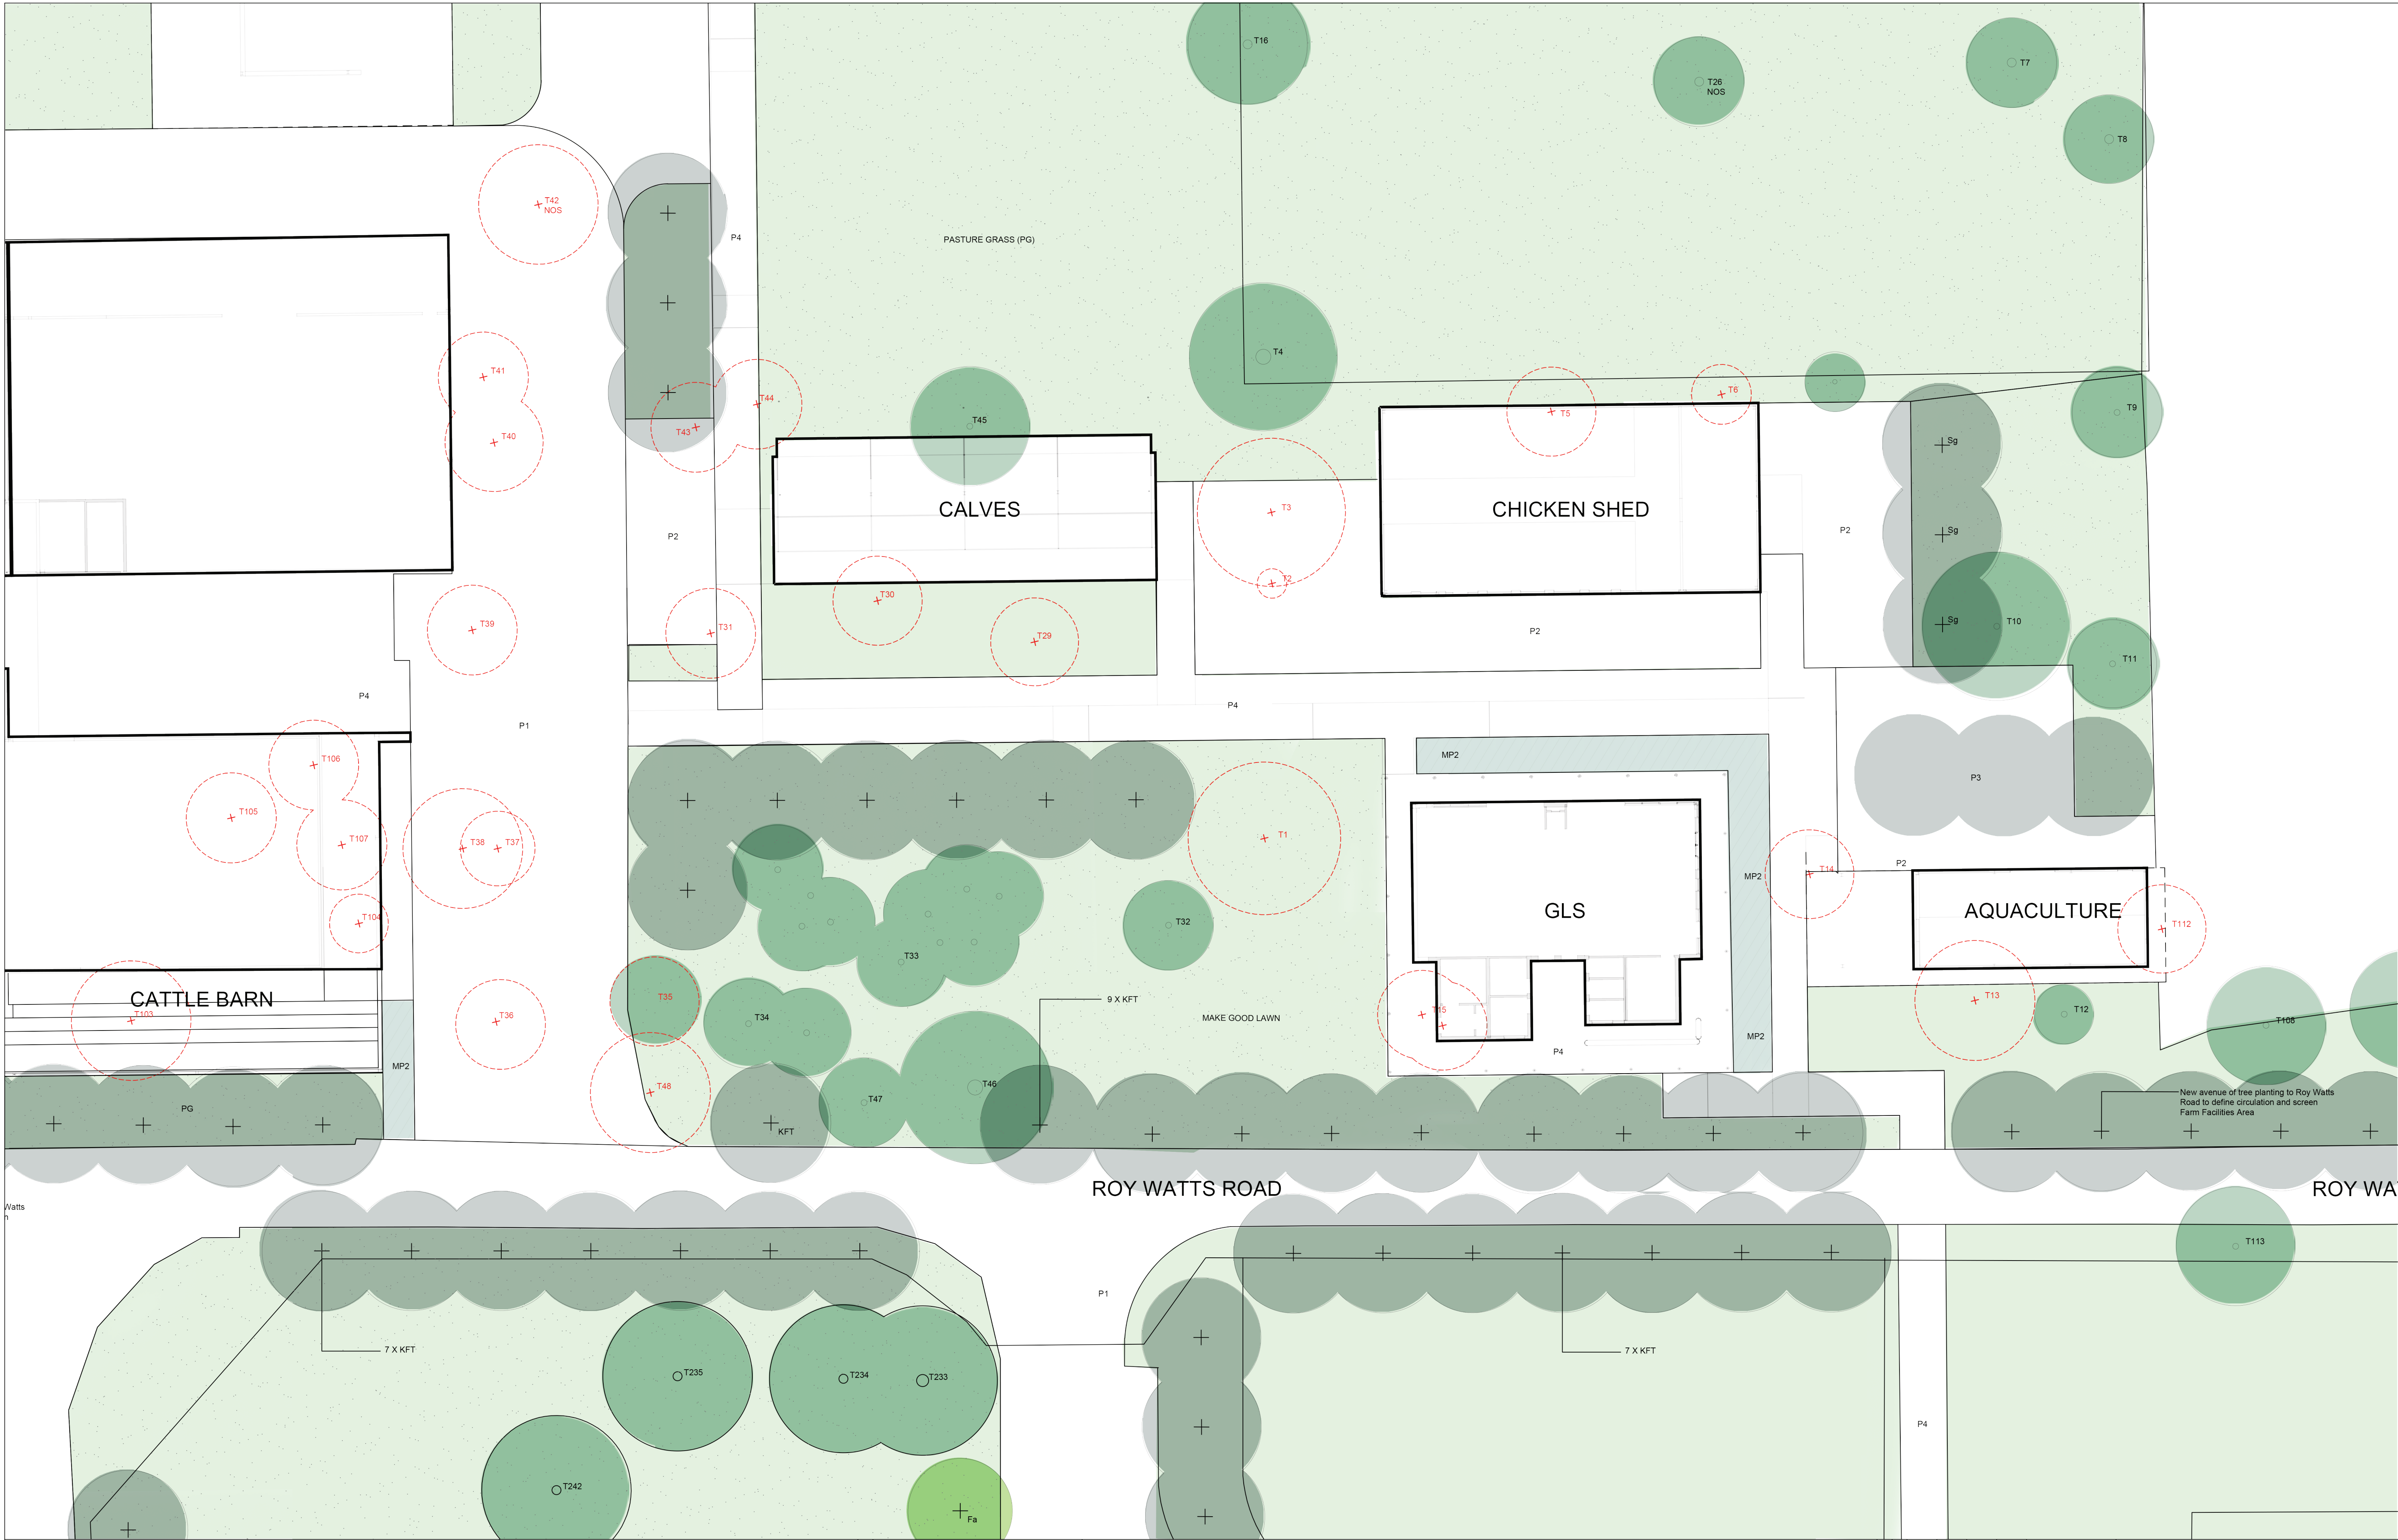

Drawing Disclaimer:
Do not scale from drawings.
Verify all dimensions on site before commencing work.
Copying or reproduction of this drawing is strictly prohibited without the consent of PTW Architects

Note
PTW takes no responsibility for external building elements. Anything connected with any design, materials selection, construction or installation of any cladding, facade or external building element must be checked by and remains the responsibility of others, including suitably qualified experts as may be required.

Rev	Amendment	By	Chk*	Date
06	DA SUBMISSION	MB	DJ	06/07/22
05	DA SUBMISSION	MB	DJ	27/06/22
01	DRAFT DA SUBMISSION	QF	DJ	11/03/22

*Registered Architect
DHJ Diane H Jones NSW Arch 4778

Consultants
Client



Architect
PTW Architects
Level 11, 88 Phillip Street
Sydney NSW 2000 Australia
T +61 2 9232 5877
ptw.com.au

Peddle Thorp & Walker P/L
ABN 23 000 454 624
trading as PTW Architects


NSW Nominated Architects
S Parsons Architect No. 6098
D Jones Architect No. 4778

PTW

Project PA030473
Hurlstone Agricultural HS
Roy Watts Road, Glenfield NSW 2167

Status
DA SUBMISSION

Title DA	Revision 06
LANDSCAPE PLAN - FARM FACILITIES - SHEET 1	
Drawing Number DA-LA-0002	

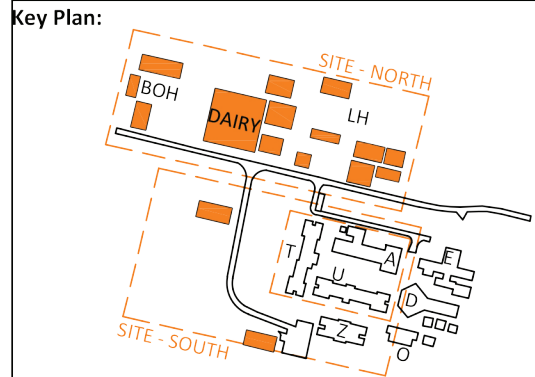

Drawing Disclaimer:
Do not scale from drawings.
Verify all dimensions on site before commencing work.
Copying or reproduction of this drawing is strictly prohibited without the consent of PTW Architects

Note
PTW takes no responsibility for external building elements. Anything connected with any design, materials selection, construction or installation of any cladding, facade or external building element must be checked by and remains the responsibility of others, including suitably qualified experts as may be required.

Rev	Amendment	By	Chk*	Date
06	DA SUBMISSION	GM	GM	06/07/22
05	DA SUBMISSION	MB	DJ	27/06/22
01	DRAFT DA SUBMISSION	QF	DJ	11/03/22

*Registered Architect
DHJ Diane H Jones NSW Arch 4778

Consultants
Client



Architect
PTW Architects
Level 11, 88 Phillip Street
Sydney NSW 2000 Australia
T +61 2 9232 5877
ptw.com.au

Peddie Thorp & Walker P/L
ABN 23 000 454 624
trading as PTW Architects


NSW Nominated Architects
S Parsons Architect No.6098
D Jones Architect No.4778

PTW

Project PA030473
Hurlstone Agricultural HS
Roy Watts Road, Glenfield NSW 2167

Status
DA SUBMISSION

Title	Revision
DA	
LANDSCAPE PLAN - FARM FACILITIES - SHEET 2	
Drawing Number	
DA-LA-0003	
	06

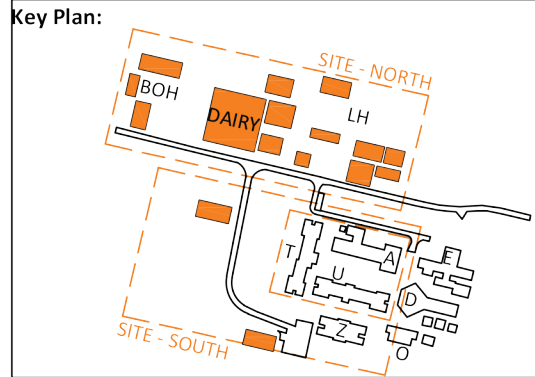

Drawing Disclaimer:
Do not scale from drawings.
Verify all dimensions on site before commencing work.
Copying or reproduction of this drawing is strictly prohibited without the consent of PTW Architects

Note
PTW takes no responsibility for external building elements. Anything connected with any design, materials selection, construction or installation of any cladding, facade or external building element must be checked by and remains the responsibility of others, including suitably qualified experts as may be required.

Rev	Amendment	By	Chk*	Date
06	DA SUBMISSION	GM	A	06/07/22
05	DA SUBMISSION			27/06/22

*Registered Architect		
DHJ	Diane H Jones	NSW Arch 4778

Consultants	Client



Architect
PTW Architects
Level 11, 88 Phillip Street
Sydney NSW 2000 Australia
T +61 2 9232 5877
ptw.com.au


Peddie Thorp & Walker P/L
ABN 23 000 454 624
trading as PTW Architects

NSW Nominated Architects
5 Parsons Architect No. 6098
D Jones Architect No. 4778

Project PA030473
Hurlstone Agricultural HS
Roy Watts Road, Glenfield NSW 2167

Status
DA SUBMISSION

Title DA LANDSCAPE PLAN - FARM FACILITIES - SHEET 3	Revision 06
Drawing Number DA-LA-0004	

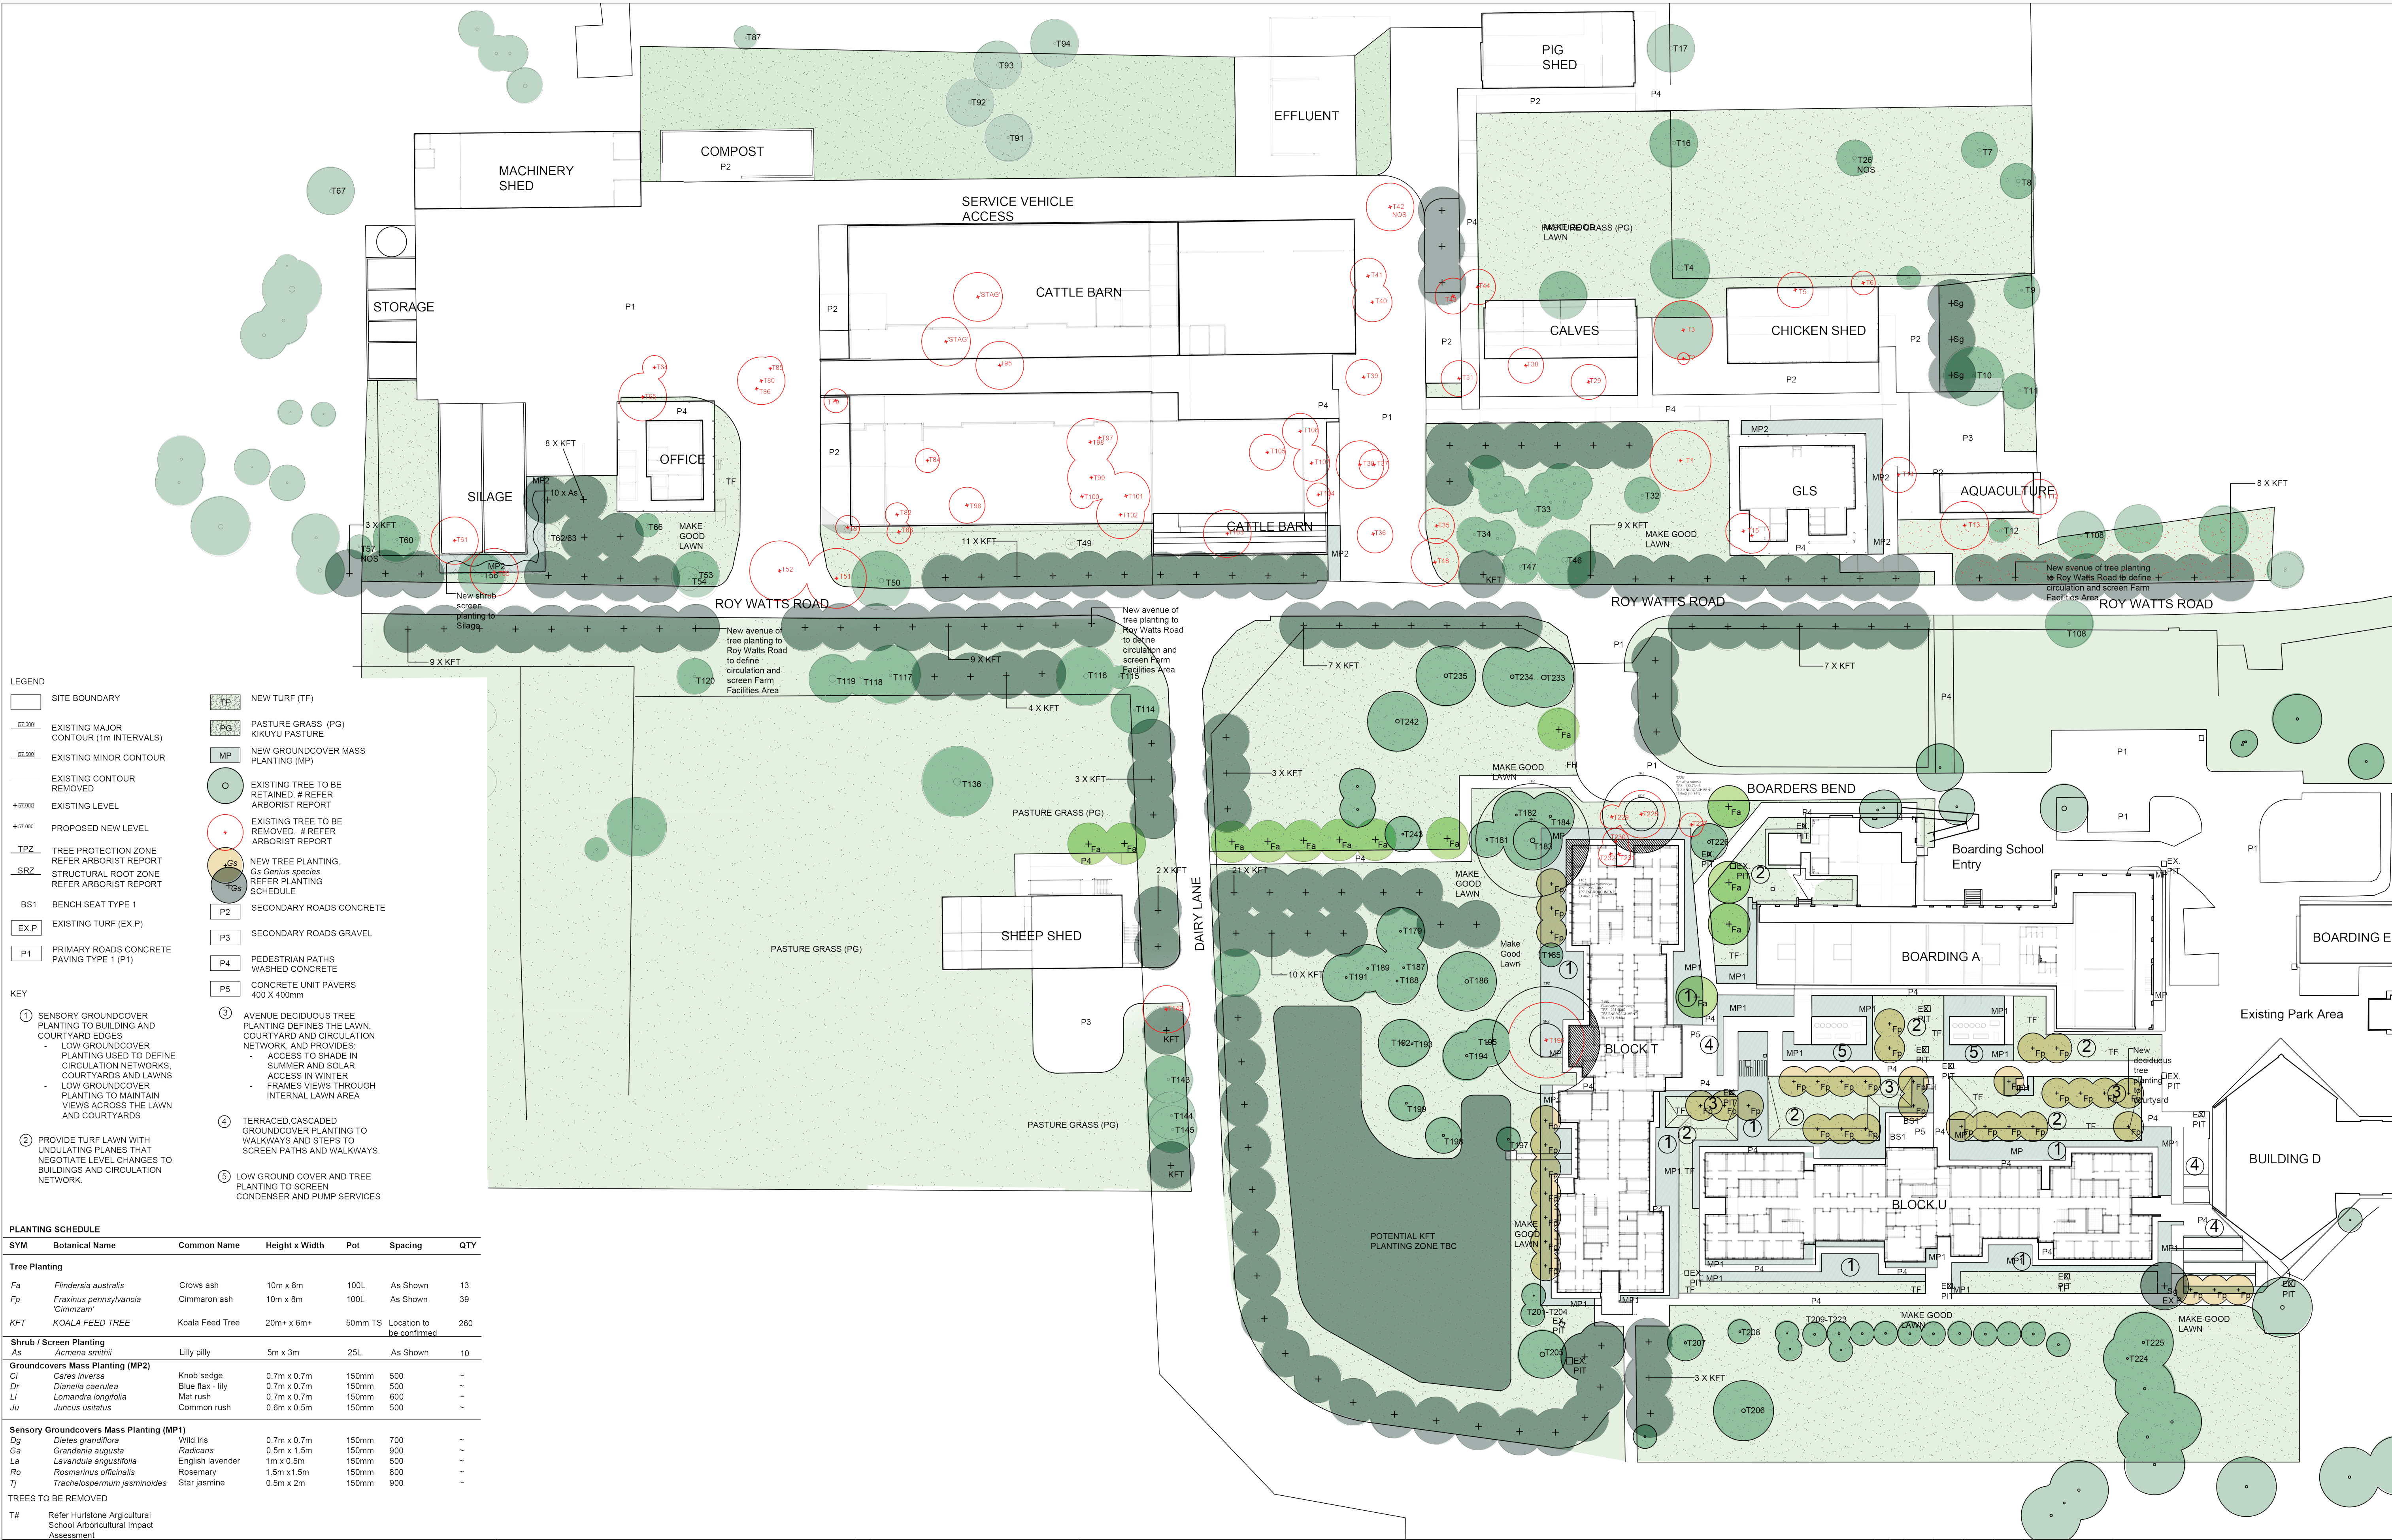

- LEGEND

 - SITE BOUNDARY
 - EXISTING MAJOR CONTOUR (1m INTERVALS)
 - EXISTING MINOR CONTOUR
 - EXISTING CONTOUR REMOVED
 - EXISTING LEVEL
 - PROPOSED NEW LEVEL
 - TREE PROTECTION ZONE REFER ARBORIST REPORT
 - STRUCTURAL ROOT ZONE REFER ARBORIST REPORT
 - BENCH SEAT TYPE 1
 - EXISTING TURF (EX.P)
 - PRIMARY ROADS CONCRETE PAVING TYPE 1 (P1)
- NEW TURF (TF)
 - PASTURE GRASS (PG) KIKUYU PASTURE
 - NEW GROUNDCOVER MASS PLANTING (MP)
 - EXISTING TREE TO BE RETAINED # REFER ARBORIST REPORT
 - EXISTING TREE TO BE REMOVED # REFER ARBORIST REPORT
 - NEW TREE PLANTING. Gs Genus species REFER PLANTING SCHEDULE
 - SECONDARY ROADS CONCRETE
 - SECONDARY ROADS GRAVEL
 - PEDESTRIAN PATHS WASHED CONCRETE
 - CONCRETE UNIT PAVERS 400 X 400mm
 - AVENUE DECIDUOUS TREE PLANTING DEFINES THE LAWN, COURTYARD AND CIRCULATION NETWORK, AND PROVIDES ACCESS TO SHADE IN SUMMER AND SOLAR ACCESS IN WINTER. FRAMES VIEWS THROUGH INTERNAL LAWN AREA
 - TERRACED CASCADED GROUNDCOVER PLANTING TO WALKWAYS AND STEPS TO SCREEN PATHS AND WALKWAYS.
 - LOW GROUND COVER AND TREE PLANTING TO SCREEN CONDENSER AND PUMP SERVICES

PLANTING SCHEDULE						
SYM	Botanical Name	Common Name	Height x Width	Pot	Spacing	QTY
Tree Planting						
Fa	<i>Flindersia australis</i>	Crows ash	10m x 8m	100L	As Shown	13
Fp	<i>Fraxinus pennsylvanica</i> 'Cinnizam'	Cimmaron ash	10m x 8m	100L	As Shown	39
KFT	KOALA FEED TREE		20m+ x 6m+	50mm TS	Location to be confirmed	260
Shrub / Screen Planting						
As	<i>Acmena smithii</i>	Lilly pilli	5m x 3m	25L	As Shown	10
Groundcovers Mass Planting (MP2)						
Ci	<i>Carex inversa</i>	Knob sedge	0.7m x 0.7m	150mm	500	~
Dr	<i>Dianella caerulea</i>	Blue flax - lily	0.7m x 0.7m	150mm	500	~
Li	<i>Lomandra longifolia</i>	Mat rush	0.7m x 0.7m	150mm	600	~
Ju	<i>Juncus usitatus</i>	Common rush	0.6m x 0.5m	150mm	500	~
Sensory Groundcovers Mass Planting (MP1)						
Dg	<i>Diets grandiflora</i>	Wild iris	0.7m x 0.7m	150mm	700	~
Ga	<i>Gradenia augusta</i>	Radians	0.5m x 1.5m	150mm	900	~
La	<i>Lavandula angustifolia</i>	English lavender	1m x 0.5m	150mm	500	~
Ro	<i>Rosmarinus officinalis</i>	Rosemary	1.5m x 1.5m	150mm	800	~
Tj	<i>Trachelospermum jasminoides</i>	Star jasmine	0.5m x 2m	150mm	900	~

TREES TO BE REMOVED

T# Refer Hurlstone Agricultural School Arboricultural Impact Assessment

Key Plan:

Drawing Disclaimer:
Do not scale from drawings.
Verify all dimensions on site before commencing work.
Copying or reproduction of this drawing is strictly prohibited without the consent of PTW Architects

Note
PTW takes no responsibility for external building elements. Anything connected with any design, materials selection, construction or installation of any cladding, facade or external building element must be checked by and remains the responsibility of others, including suitably qualified experts as may be required.

Rev	Amendment	By	Chk*	Date
06	DA SUBMISSION	GM		06/07/22
05	DA SUBMISSION			27/06/22

*Registered Architect	
DHJ	Diane H Jones
NSW Arch 4778	

Consultants	Client

Architect
PTW Architects
Level 11, 88 Phillip Street
Sydney NSW 2000 Australia
T +61 2 9232 5877
ptw.com.au

Architect
Peddle Thorp & Walker P/L
ABN 23 000 454 624
trading as PTW Architects

NSW GOVERNMENT
Education

NSW Nominated Architects
S Parsons Architect No. 6598
D Jones Architect No. 4778

Status
DA SUBMISSION

Project PA030473
Hurlstone Agricultural HS
Roy Watts Road, Glenfield NSW 2167

Title
DA

Drawing Number
DA-LA-0010

Revision
06




Undulating turf planes to negotiate existing and proposed levels and provide informal gathering and seating



Bands of low groundcover planting to boarder grass plans and define pathways

Undulating turf planes to negotiate existing and proposed levels

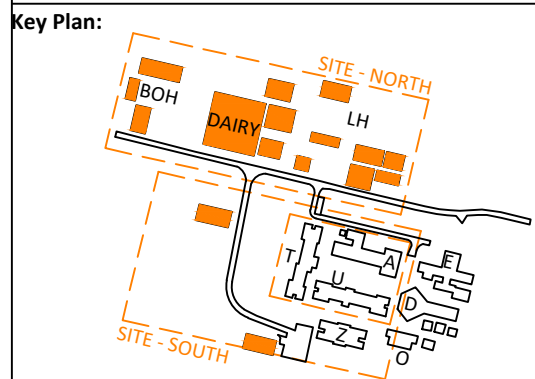

Drawing Disclaimer:
Do not scale from drawings.
Verify all dimensions on site before commencing work.
Copying or reproduction of this drawing is strictly prohibited without the consent of PTW Architects

Note
PTW takes no responsibility for external building elements. Anything connected with any design, materials selection, construction or installation of any cladding, facade or external building element must be checked by and remains the responsibility of others, including suitably qualified experts as may be required.

Rev	Amendment	By	Chk*	Date
06	DA SUBMISSION	GM	GM	06/07/22
05	DA SUBMISSION	MB	DJ	27/06/22
01	DRAFT DA SUBMISSION	QF	DJ	11/03/22

*Registered Architect
DHJ Diane H Jones NSW Arch 4778

Consultants	Client



Education

Architect
PTW Architects
Level 11, 88 Phillip Street
Sydney NSW 2000 Australia
T +61 2 9232 5877
ptw.com.au

Peddie Thorp & Walker P/L
ABN 23 000 454 624
trading as PTW Architects

NSW Nominated Architects
S Parsons Architect No.6098
D Jones Architect No.4778


PTW

0 1 2 5 8m
@ A1

Project PA030473
Hurlstone Agricultural HS
Roy Watts Road, Glenfield NSW 2167

Status
DA SUBMISSION

Title	Drawing Number	Revision
DA LANDSCAPE PRECEDENTS	DA-LA-0020	06

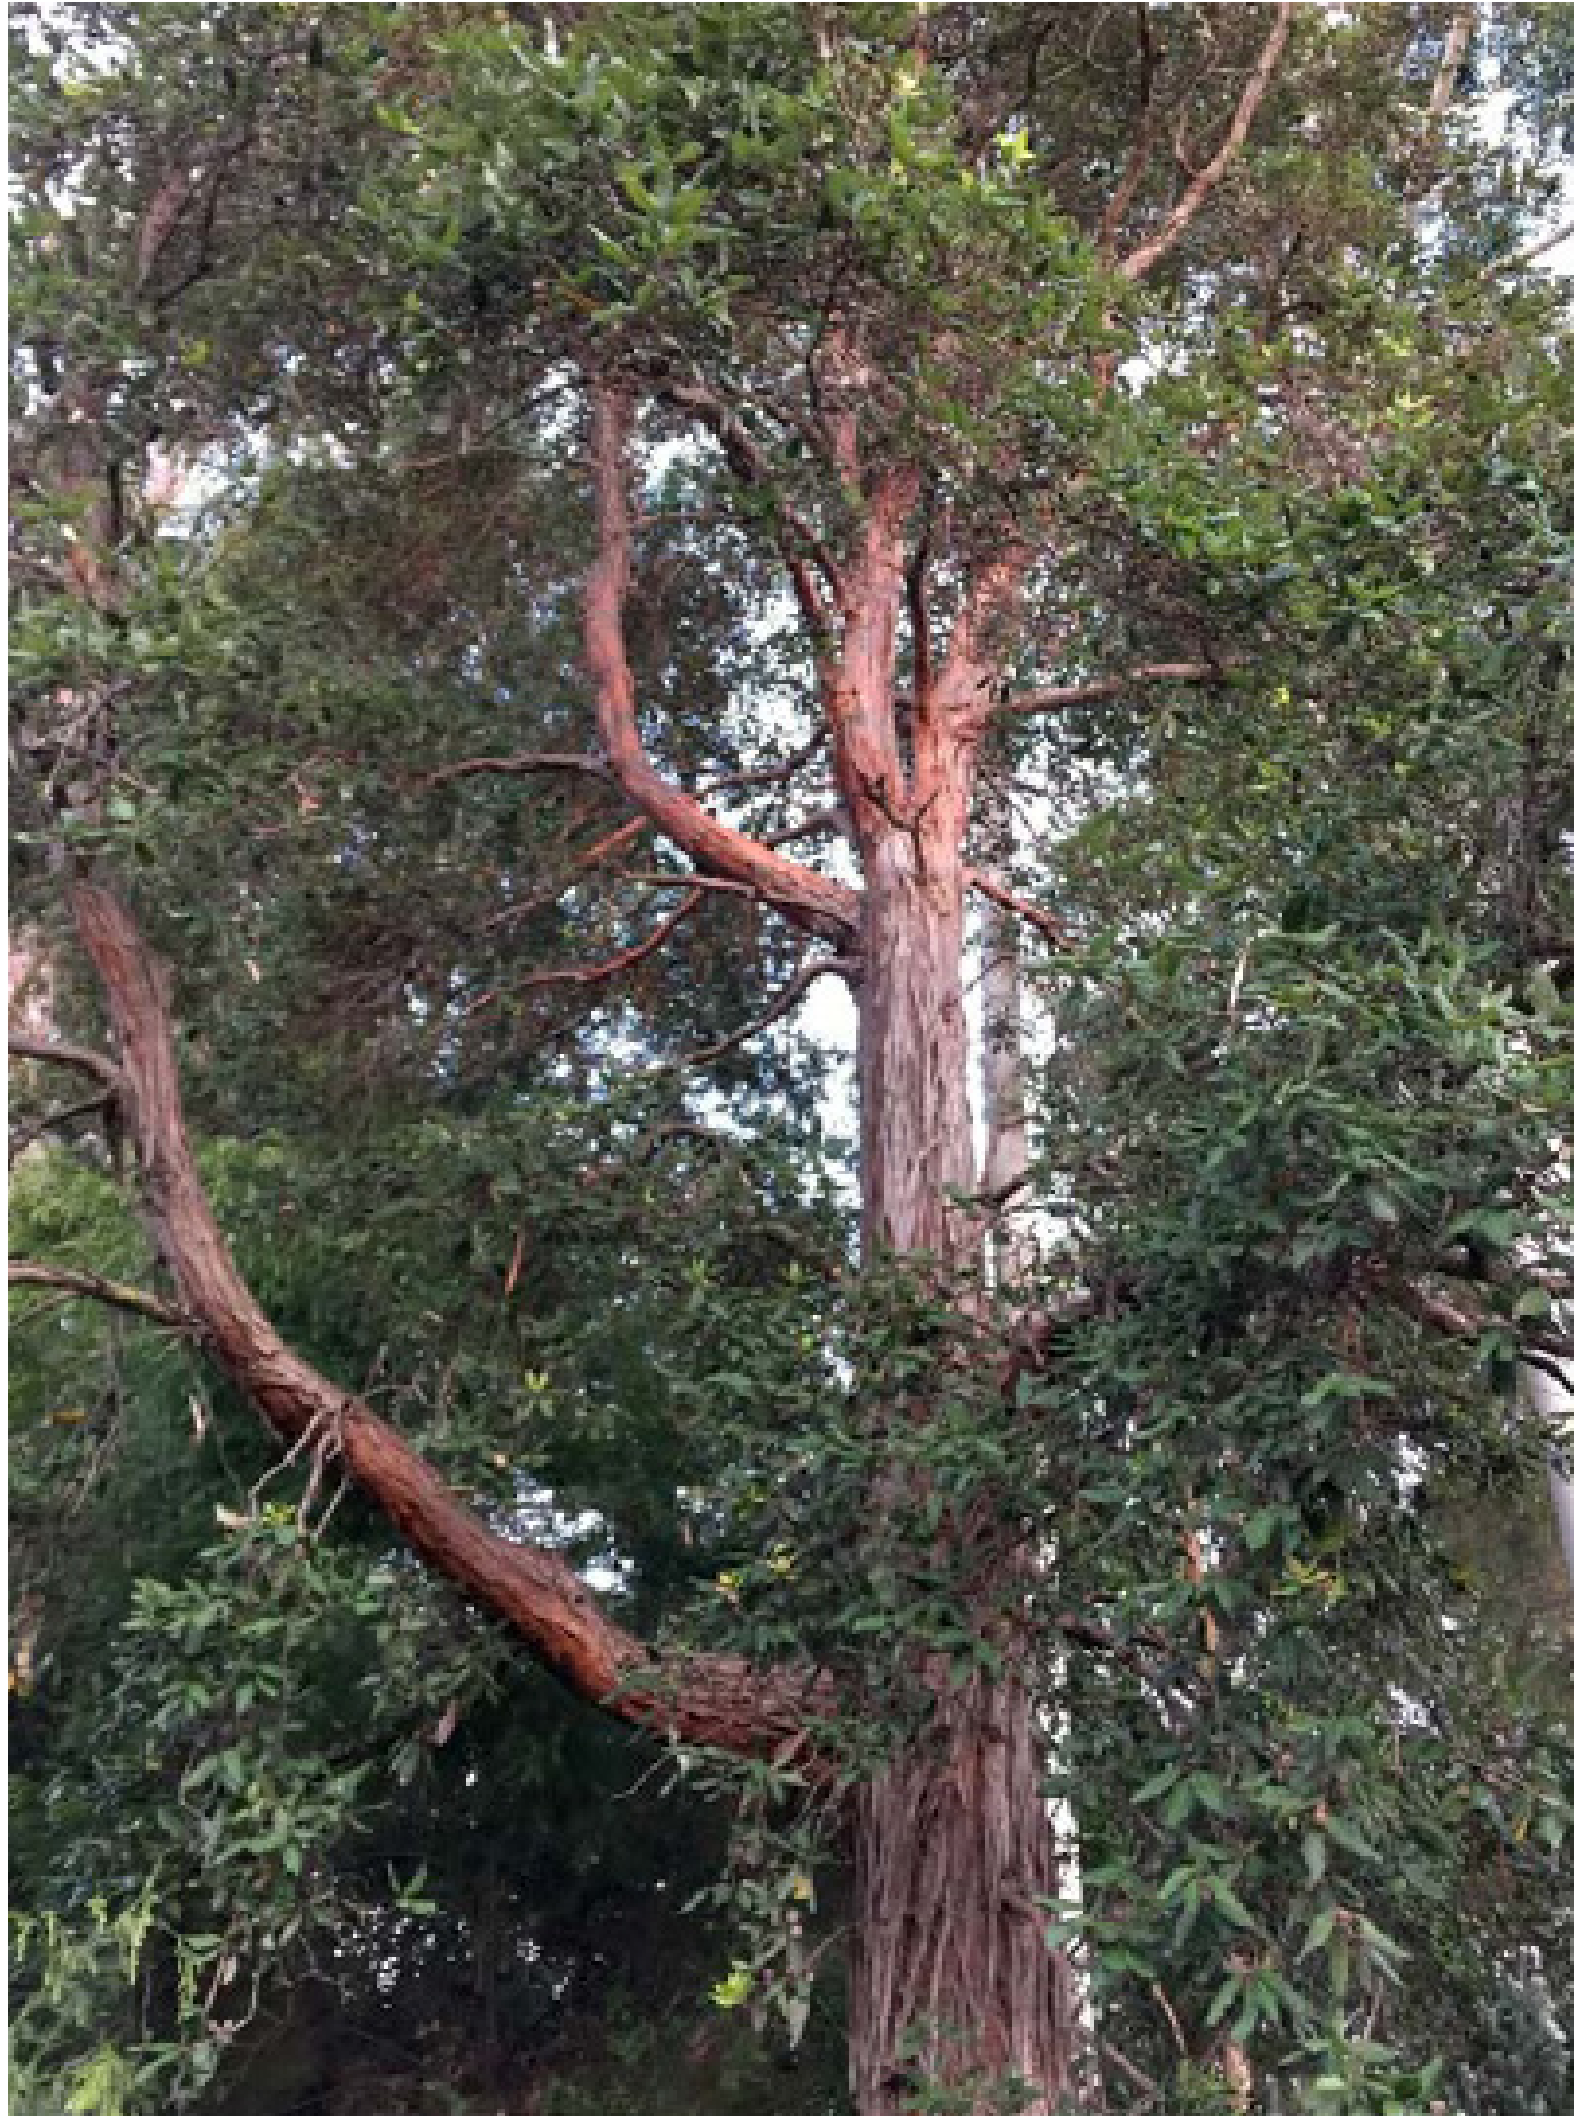

Syncarpia glomulifera
Recommended species of
Campbelltown City Council



Flindersia australis
Fraxinus pennsylvanica 'Cimmzam'




Acmena smithii
Lavandula angustifolia



Trachelospermum jasminoides
Rosmarinus officinalis
Gardenia radicans



Trachelospermum jasminoides
Dietes grandiflora
Dianella caerulea
Recommended species of
Campbelltown City Council

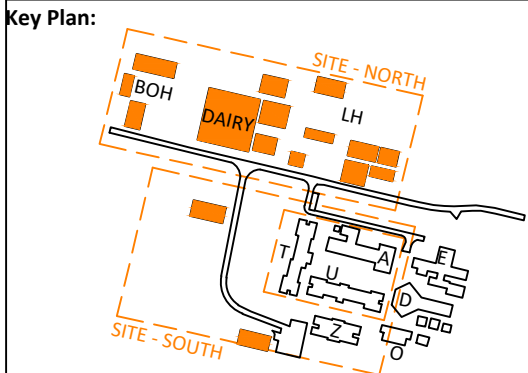

Drawing Disclaimer:
Do not scale from drawings.
Verify all dimensions on site before commencing work.
Copying or reproduction of this drawing is strictly
prohibited without the consent of PTW Architects

Note
PTW takes no responsibility for external building
elements. Anything connected with any design, materials
selection, construction or installation of any cladding,
facade or external building element must be checked by
and remains the responsibility of others, including
suitably qualified experts as may be required.

Rev	Amendment	By	Chk*	Date
06	DA SUBMISSION	GM	GM	06/07/22
05	DA SUBMISSION	MB	DJ	27/06/22
01	DRAFT DA SUBMISSION	QF	DJ	11/03/22

*Registered Architect
DHJ Diane H Jones NSW Arch 4778

Consultants



Education

Architect
PTW Architects
Level 11, 88 Phillip Street
Sydney NSW 2000 Australia
T +61 2 9232 5877
ptw.com.au

Peddie Thorp & Walker P/L
ABN 23 000 454 624
trading as PTW Architects

NSW Nominated Architects
S Parsons Architect No.6098
D Jones Architect No.4778



Project PA030473
Hurlstone Agricultural HS
Roy Watts Road, Glenfield NSW 2167

Status
DA SUBMISSION

Title
DA
LANDSCAPE PLANTING

Drawing Number
DA-LA-0021

Revision
06