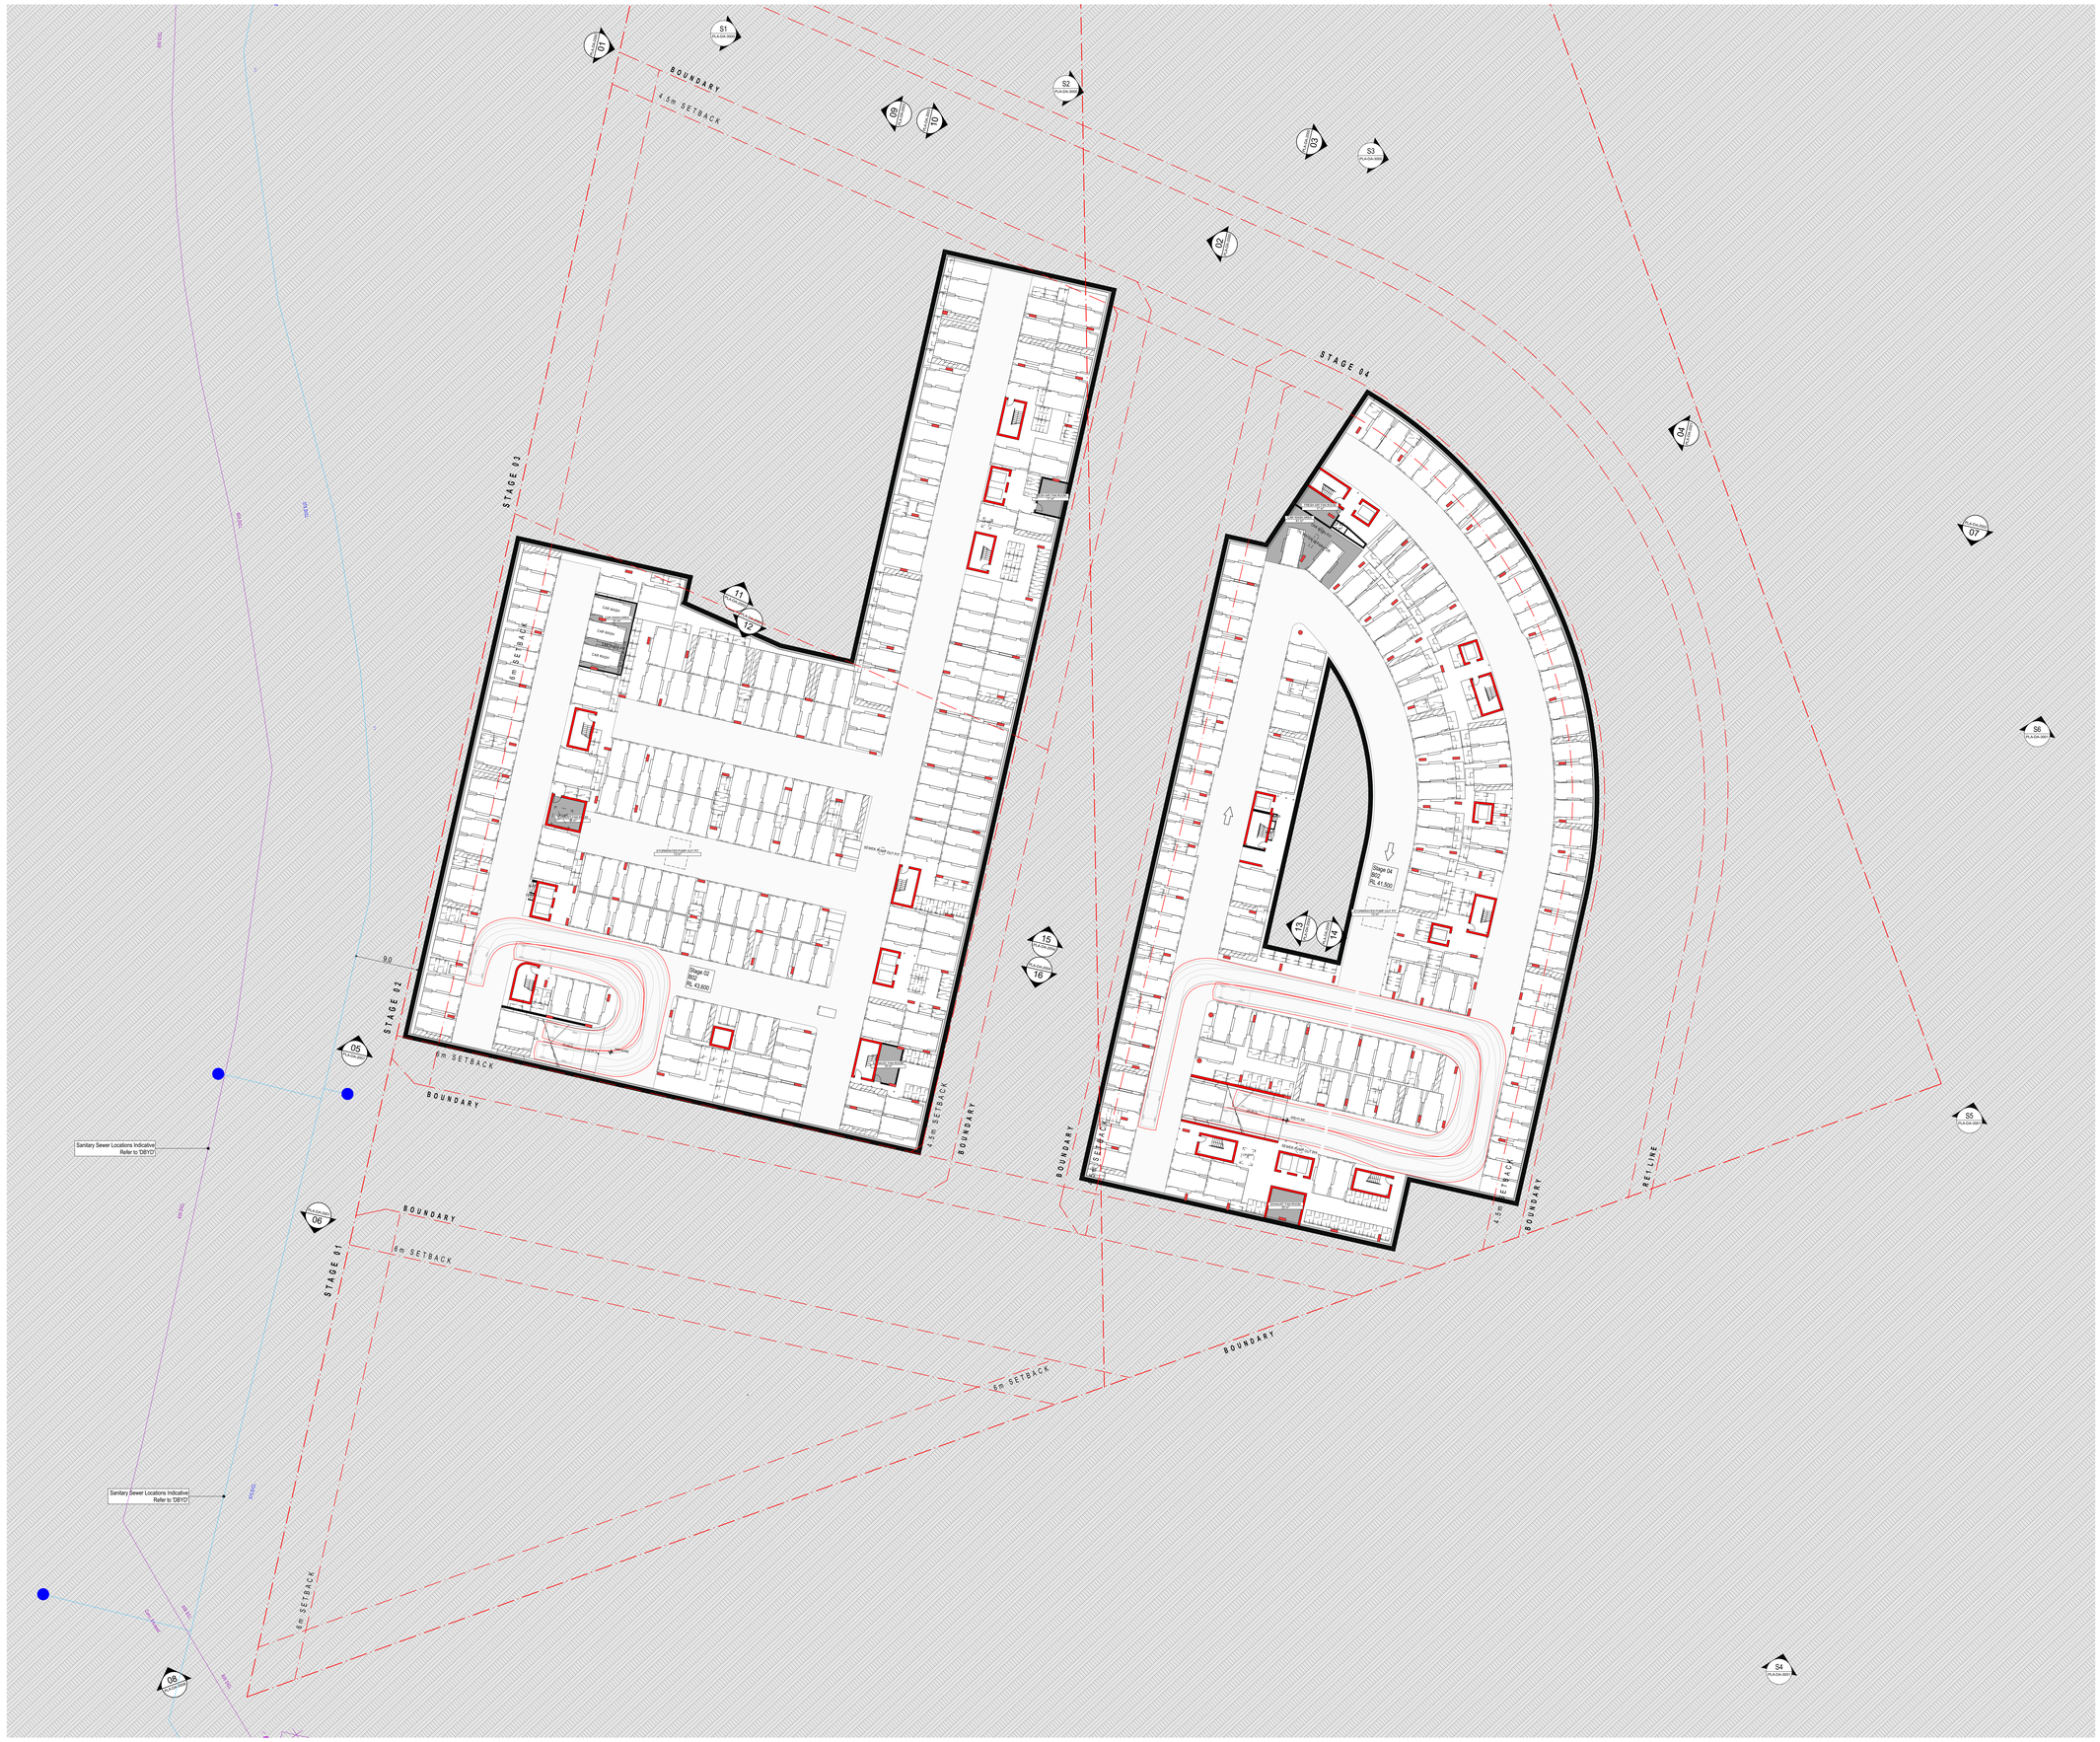

DRAWING TO BE READ IN CONJUNCTION WITH A0000 LEGEND, RELEVANT SCHEDULES AND PROJECT SPECIFICATION.

DATE	REVISION	BY	CHK	NO.
28/10/2022	A	AN, EC, IC	GH, ZK	A

NOTE: APARTMENT TYPE CODES SHOWN ON PLAN ARE FOR INFORMATION ONLY & ARE SUBJECT TO CHANGE

The Bathla Group

plus architecture
Melbourne
Brisbane
Christchurch
Sydney
Western Australia
Auckland

Level 4, 222 Clarence Street
Sydney, NSW 2000 Australia

Telephone +61 2 8023 7000
Instagram #plusarchitecture

archi@plusarchitecture.com.au
www.plusarchitecture.com.au

Plus Architecture Pty. Ltd.
ACN 600508383
Nominated Architect (NSW):
Amit Julka 10002

CONSULTANTS			
PLANNER		ABC PLANNING	(02) 9310 4979
CIVIL		STANTEC	8484 7036
TRAFFIC		TRAFFIX	(02) 8324 8700
WASTE MANAGEMENT		ELEPHANT FOOT	1300 435 374
LANDSCAPE ARCHITECT		A TOTAL CONCEPT	(02) 9957 5122
ACCESS		MORRIS GODING ACCESS CONSULTING (MGAC)	(02) 9692 9322
STRUCTURAL		CAPITAL ENGINEERING CONSULTANTS (CEC)	9630 0121
SERVICES		WALKER SAI	1800 937 000
BCA		MCKENZIE GROUP	(02) 8298 6800
BASIX		SLR CONSULTING	1300 434 443
SURVEY		BATHLA IN-HOUSE	(02) 9636 2485

PROJECT
164 - 170 CROATIA AVENUE, EDMONDSON PARK NSW AUSTRALIA

DRAWING TITLE
PRECINCT PLAN - AHD 43100

FOR DA SUBMISSION

DATE	PLOT DATE	SCALE
28/10/2022	28/10/2022	1:300 @A0

0 1 2 3 4 5

DRAWN A.N., E.C., I.C
CHECKED G.H., Z.K.

JOB NO.
20620

In accepting and utilising this document the recipient agrees that Plus Architecture Pty. Ltd. ACN 600508383, retain all common law, statutory law and other rights including copyright and intellectual property rights. The recipient undertakes that: 1. It will use the document for purposes other than its intended use; 2. waive all claims against Plus Architecture resulting from unauthorised changes or to reuse the document on other projects without the prior written consent of Plus Architecture. Plus Architecture retains the right to be fully remunerated for any reuse of the document as deemed appropriate by Plus Architecture. Plus Architecture makes no warranties of fitness for any purpose.
The Builder/Contractor shall verify job dimensions prior to any work commencing. Figured dimensions shall take precedence over scaled work.

DRG. NO.
PLA-DA-1000
REVISION
A

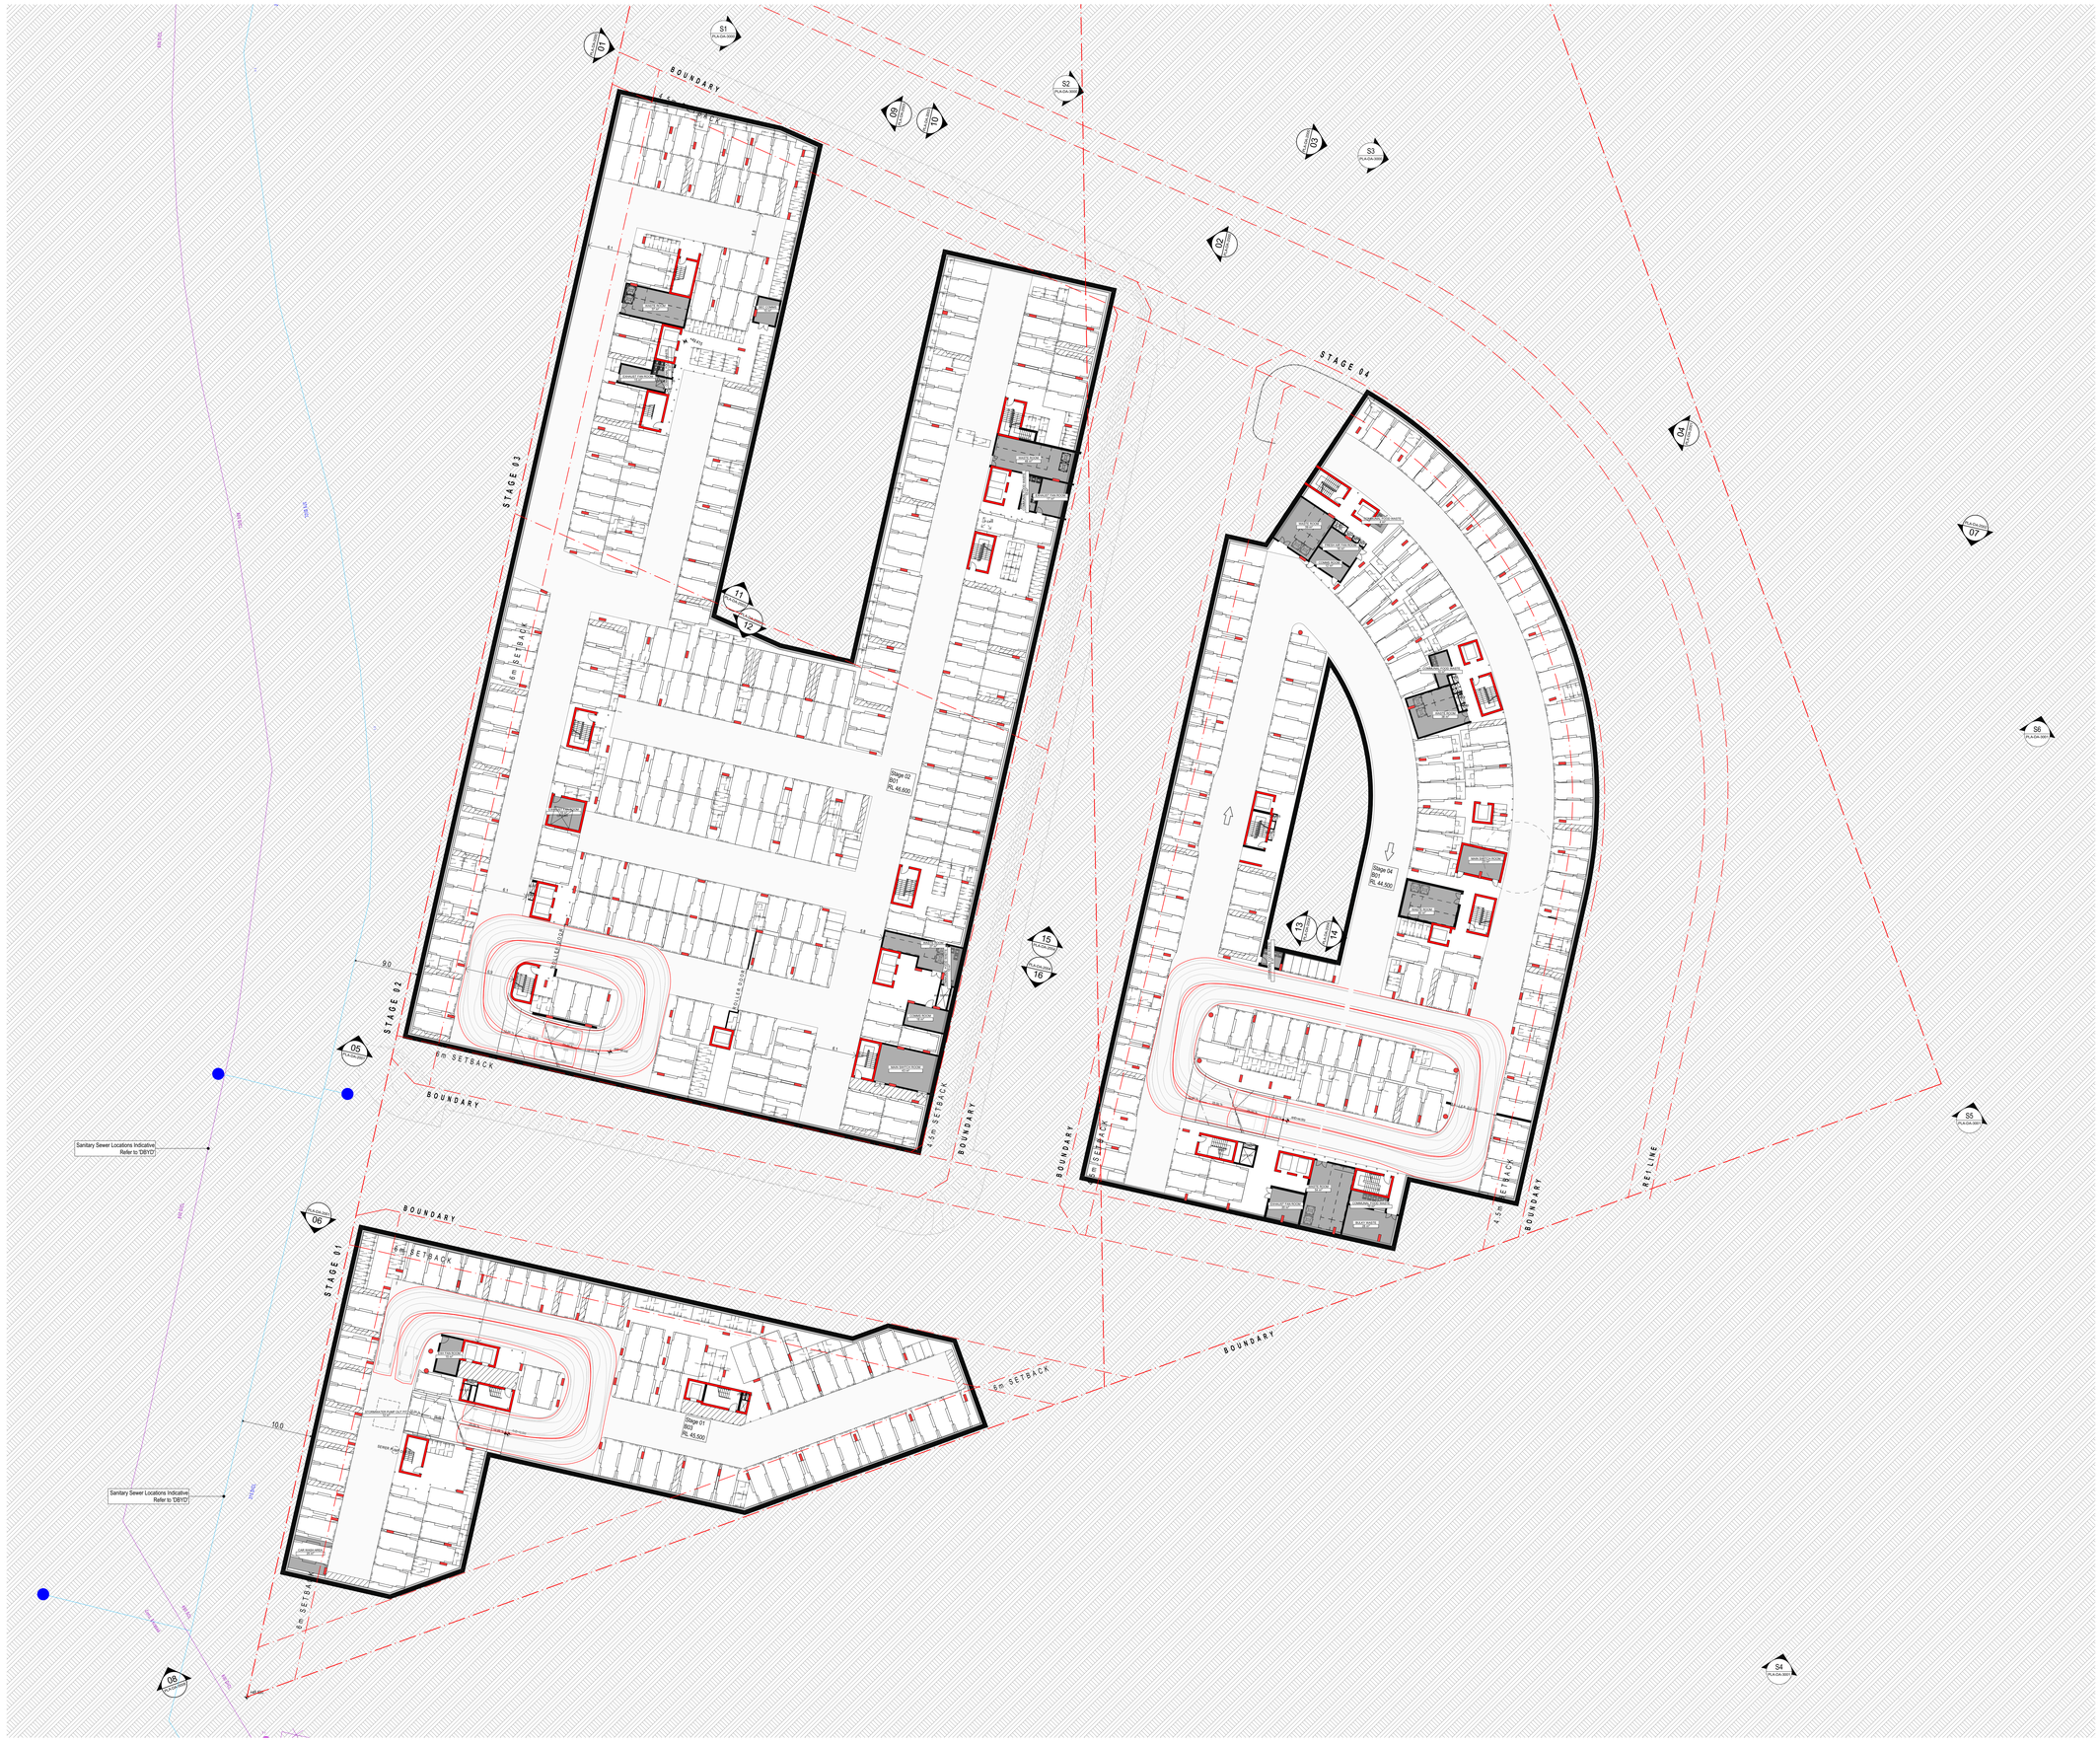

DRAWING TO BE READ IN CONJUNCTION WITH A0000 LEGEND, RELEVANT SCHEDULES AND PROJECT SPECIFICATION.

DATE	REVISION	BY	CHK	NO.
28/10/2022	A	AN, EC, IC	GH, ZK	A

NOTE: APARTMENT TYPE CODES SHOWN ON PLAN ARE FOR INFORMATION ONLY & ARE SUBJECT TO CHANGE

The Bathla Group

plus architecture
Melbourne
Brisbane
Christchurch
Sydney
Western Australia
Auckland

Level 4, 322 Clarence Street
Sydney, NSW 2000 Australia
Telephone +61 2 8823 7800
Instagram @plusarchitecture
arch@plusarchitecture.com.au
www.plusarchitecture.com.au
Plus Architecture Pty. Ltd.
ACN 600508303
Nominated Architect (NSW):
Amit Julka 10002

CONSULTANTS			
PLANNER	☐	ABC PLANNING	(02) 9310 4979
CIVIL	☐	STANTEC	8484 7036
TRAFFIC	☐	TRAFFIX	(02) 8324 0700
WASTE MANAGEMENT	☐	ELEPHANT FOOT	1300 435 374
LANDSCAPE ARCHITECT	☐	A TOTAL CONCEPT	(02) 9957 5122
ACCESS	☐	MORRIS GODING ACCESS CONSULTING (MGAC)	(02) 9692 9322
STRUCTURAL	☐	CAPITAL ENGINEERING CONSULTANTS (CEC)	9630 0121
SERVICES	☐	WALKER BAI	1800 907 000
BCA	☐	MCKENZIE GROUP	(02) 6298 6800
BASIX	☐	SLR CONSULTING	1300 434 443
SURVEY	☐	BATHLA IN-HOUSE	(02) 9636 2465

PROJECT
164 - 170 CROATIA AVENUE, EDMONDSON PARK NSW AUSTRALIA

DRAWING TITLE
PRECINCT PLAN - AHD 46000

FOR DA SUBMISSION

DATE	PLOT DATE	SCALE
28/10/2022	28/10/2022	1:300 @A0

DRAWN: A.N, E.C, I.C
CHECKED: G.H, Z.K

JOB NO.
20620

In accepting and utilising this document the recipient agrees that Plus Architecture Pty. Ltd. ACN 600508303, retain all common law, statutory law and other rights including the copyright in the document. In addition, the recipient agrees not to use this document for any purpose other than its intended use, to waive all claims against Plus Architecture resulting from unauthorised changes or to create the document on other projects or for other persons. Unless agreed in writing beforehand. Under no circumstances shall transfer of this document be deemed a sale. Plus Architecture makes no warranties, express or implied.
The Builder/Contractor shall verify job dimensions prior to any work commencing. Figured dimensions shall take precedence over scaled work.

DRG. NO.
PLA-DA-1001
REVISION
A

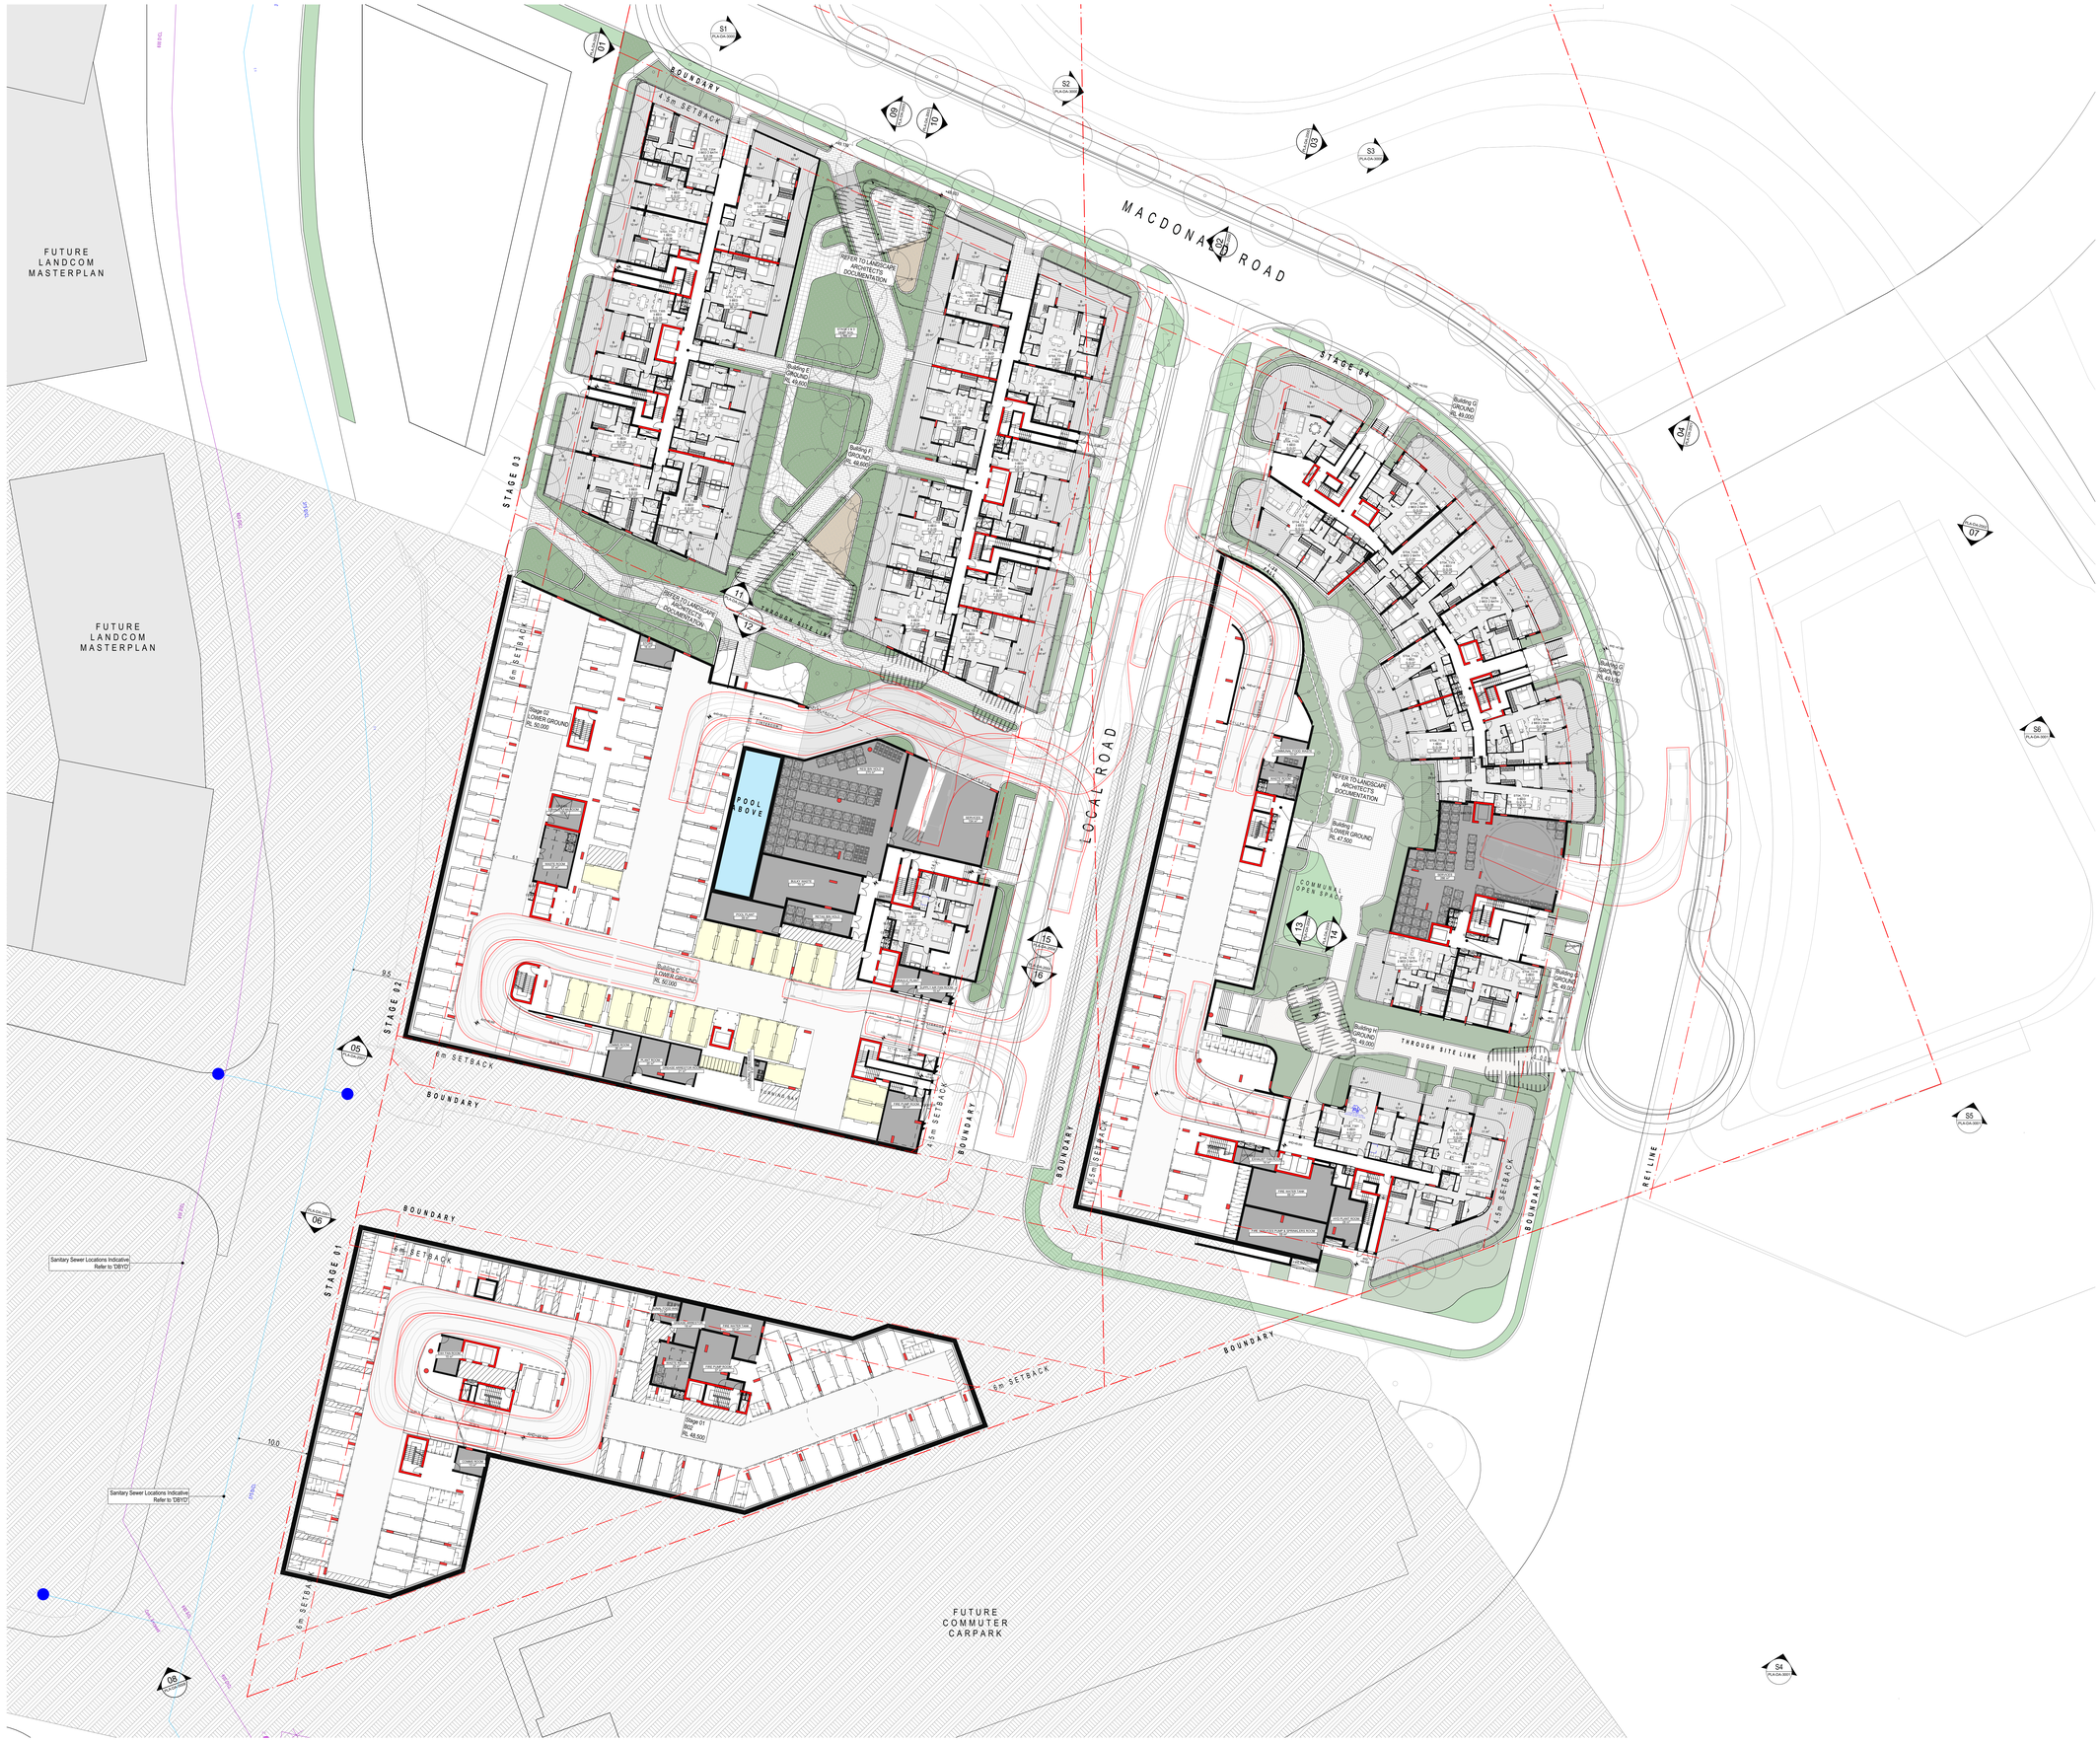

DRAWING TO BE READ IN CONJUNCTION WITH A0000 LEGEND, RELEVANT SCHEDULES AND PROJECT SPECIFICATION.

DATE	REVISION	BY	CHK	NO.
28/10/2022	A	AN, EC, IC	GH, ZK	A

NOTE: APARTMENT TYPE CODES SHOWN ON PLAN ARE FOR INFORMATION ONLY & ARE SUBJECT TO CHANGE

The Bathla Group

plus architecture
Melbourne Brisbane Christchurch
Sydney Western Australia Auckland
Level 4, 222 Clarence Street Sydney, NSW 2000 Australia
Telephone +61 2 8823 7000
Instagram #plusarchitecture
arch@plusarchitecture.com.au
www.plusarchitecture.com.au
Plus Architecture Pty. Ltd.
ACN 600506303
Nominated Architect (NSW): Amit Julka 10002

CONSULTANTS

PLANNER	☐	ABC PLANNING	(02) 9310 4979
CIVIL	☐	STANTEC	8484 7036
TRAFFIC	☐	TRAFFIX	(02) 8324 8700
WASTE MANAGEMENT	☐	ELEPHANT FOOT	1300 435 374
LANDSCAPE ARCHITECT	☐	A TOTAL CONCEPT	(02) 9957 5122
ACCESS	☐	MORRIS GODING ACCESS CONSULTING (MGAC)	(02) 9692 9322
STRUCTURAL	☐	CAPITAL ENGINEERING CONSULTANTS (CEC)	9630 9121
SERVICES	☐	WALKER BAI	1800 957 000
BCA	☐	MCKENZIE GROUP	(02) 8298 6800
BASIX	☐	SLR CONSULTING	1300 434 443
SURVEY	☐	BATHLA IN-HOUSE	(02) 9636 2465

PROJECT
164 - 170 CROATIA AVENUE, EDMONDSON PARK NSW AUSTRALIA

DRAWING TITLE
PRECINCT PLAN - AHD 49600

FOR DA SUBMISSION

DATE	PLOT DATE	SCALE
28/10/2022	28/10/2022	1:300 @A0

0 1 2 3 4 5

DRAWN	CHECKED
AN, EC, IC	GH, ZK

JOB NO.
20620

In accepting and utilising this document the recipient agrees that Plus Architecture Pty. Ltd. ACN 600506303, retain all common law, statutory law and other rights including copyright and intellectual property rights. The recipient agrees not to use this document for any purpose other than its intended use; to waive all claims against Plus Architecture resulting from unauthorised changes; or to make the document or other projects without the prior written consent of Plus Architecture. Under no circumstances shall transfer of this document be deemed a sale. Plus Architecture makes no warranties of fitness for any purpose.
The Builder/Contractor shall verify job dimensions prior to any work commencing. Figured dimensions shall take precedence over scaled work.

DRG. NO.
PLA-DA-1002
REVISION
A

DRAWING TO BE READ IN CONJUNCTION WITH A0000 LEGEND, RELEVANT SCHEDULES AND PROJECT SPECIFICATION.

DATE	REVISION	BY	CHK	NO.
28/10/2022	A	AN, EC, IC	GH, ZK	A

NOTE: APARTMENT TYPE CODES SHOWN ON PLAN ARE FOR INFORMATION ONLY & ARE SUBJECT TO CHANGE

The Bathla Group

plus architecture

Melbourne Brisbane Christchurch
Sydney Western Australia Auckland

Level 4, 222 Clarence Street
Sydney, NSW 2000 Australia

Telephone +61 2 8823 7000
Instagram #plusarchitecture

arch@plusarchitecture.com.au
www.plusarchitecture.com.au

Plus Architecture Pty. Ltd.
ACN 600506303

Nominated Architect (NSW):
Amit Julka 10002

CONSULTANTS

PLANNER	☐	ABC PLANNING	(02) 9310 4979
CIVIL	☐	STANTEC	8484 7036
TRAFFIC	☐	TRAFFIX	(02) 8324 8700
WASTE MANAGEMENT	☐	ELEPHANT FOOT	1300 435 374
LANDSCAPE ARCHITECT	☐	A TOTAL CONCEPT	(02) 9957 5122
ACCESS	☐	MORRIS GODING ACCESS CONSULTING (MGAC)	(02) 9692 9322
STRUCTURAL	☐	CAPITAL ENGINEERING CONSULTANTS (CEC)	9630 9121
SERVICES	☐	WALKER BAI	1800 957 000
BCA	☐	MCKENZIE GROUP	(02) 8298 6800
BASIX	☐	SLR CONSULTING	1300 434 443
SURVEY	☐	BATHLA IN-HOUSE	(02) 9636 2465

PROJECT
164 - 170 CROATIA AVENUE, EDMONDSON PARK NSW AUSTRALIA

DRAWING TITLE
PRECINCT PLAN - AHD 52700

FOR DA SUBMISSION

DATE	PLOT DATE	SCALE
28/10/2022	28/10/2022	1:300 @A0 0 1 2 3 4 5

DRAWN: AN, EC, IC
CHECKED: GH, ZK

JOB NO.
20620

In accepting and utilising this document the recipient agrees that Plus Architecture Pty. Ltd. ACN 600506303, retain all common law, statutory law and other rights including copyright and intellectual property rights. The recipient agrees not to use this document for any purpose other than its intended use, to waive all claims against Plus Architecture resulting from unauthorised changes, or to reuse the document on other projects without the prior written consent of Plus Architecture. Under no circumstances shall transfer of this document be deemed a sale. Plus Architecture makes no warranties of fitness for any purpose.
The Builder/Contractor shall verify job dimensions prior to any work commencing. Figured dimensions shall take precedence over scaled work.

DRG. NO.
PLA-DA-1003
REVISION
A

DRAWING TO BE READ IN CONJUNCTION WITH A0000 LEGEND, RELEVANT SCHEDULES AND PROJECT SPECIFICATION.

DATE	REVISION	BY	CHK	NO.
28/10/2022	A	AN, EC, IC	GH, ZK	A

NOTE: APARTMENT TYPE CODES SHOWN ON PLAN ARE FOR INFORMATION ONLY & ARE SUBJECT TO CHANGE

The Bathla Group

plus architecture
Melbourne Brisbane Christchurch
Sydney Western Australia Auckland
Level 4, 222 Clarence Street Sydney, NSW 2000 Australia
Telephone +61 2 8823 7000
Instagram #plusarchitecture
arch@plusarchitecture.com.au
www.plusarchitecture.com.au
Plus Architecture Pty. Ltd. ACN 600506303
Nominated Architect (NSW): Amit Julka 10002

CONSULTANTS			
PLANNER	☐	ABC PLANNING	(02) 9310 4979
CIVIL	☐	STANTEC	8484 7036
TRAFFIC	☐	TRAFFIX	(02) 9324 8700
WASTE MANAGEMENT	☐	ELEPHANT FOOT	1300 435 374
LANDSCAPE ARCHITECT	☐	A TOTAL CONCEPT	(02) 9957 5122
ACCESS	☐	MORRIS GOODING ACCESS CONSULTING (MGAC)	(02) 9692 9322
STRUCTURAL	☐	CAPITAL ENGINEERING CONSULTANTS (CEC)	9630 9121
SERVICES	☐	WALKER BAI	1800 957 000
BCA	☐	MCKENZIE GROUP	(02) 8298 6800
BASIX	☐	SLR CONSULTING	1300 434 443
SURVEY	☐	BATHLA IN-HOUSE	(02) 9636 2465

PROJECT
164 - 170 CROATIA AVENUE, EDMONDSON PARK NSW AUSTRALIA

DRAWING TITLE
PRECINCT PLAN - AHD 55800

FOR DA SUBMISSION

DATE	PLOT DATE	SCALE
28/10/2022	28/10/2022	1:300 @A0

0 1 2 3 4 5

DRAWN	CHECKED
AN, EC, IC	GH, ZK

JOB NO.
20620

In accepting and utilising this document the recipient agrees that Plus Architecture Pty. Ltd. ACN 600506303, retain all common law, statutory law and other rights including copyright and intellectual property rights. The recipient agrees not to use this document for any purpose other than its intended use; to waive all claims against Plus Architecture resulting from unauthorised changes to or to reuse the document on other projects without the prior written consent of Plus Architecture. Under no circumstances shall transfer of this document be deemed a sale. Plus Architecture makes no warranties of fitness for any purpose.
The Builder/Contractor shall verify job dimensions prior to any work commencing. Figured dimensions shall take precedence over scaled work.

DRG. NO.
PLA-DA-1004
REVISION
A

DRAWING TO BE READ IN CONJUNCTION WITH A0000 LEGEND, RELEVANT SCHEDULES AND PROJECT SPECIFICATION.

DATE	REVISION	BY	CHK	NO.
28/10/2022	A	AN, EC, IC	GH, ZK	A

NOTE: APARTMENT TYPE CODES SHOWN ON PLAN ARE FOR INFORMATION ONLY & ARE SUBJECT TO CHANGE

The Bathla Group

plus architecture
Melbourne Brisbane Christchurch
Sydney Western Australia Auckland
Level 4, 222 Clarence Street
Sydney, NSW 2000 Australia
Telephone +61 2 8823 7000
Instagram #plusarchitecture
arch@plusarchitecture.com.au
www.plusarchitecture.com.au
Plus Architecture Pty. Ltd.
ACN 600506303
Nominated Architect (NSW):
Amit Julka 10002

CONSULTANTS			
PLANNER	☐	ABC PLANNING	(02) 9310 4979
CIVIL	☐	STANTEC	8484 7036
TRAFFIC	☐	TRAFFIX	(02) 9324 8700
WASTE MANAGEMENT	☐	ELEPHANT FOOT	1300 435 374
LANDSCAPE ARCHITECT	☐	A TOTAL CONCEPT	(02) 9957 5122
ACCESS	☐	MORRIS GODING ACCESS CONSULTING (MGAC)	(02) 9092 9322
STRUCTURAL	☐	CAPITAL ENGINEERING CONSULTANTS (CEC)	9630 9121
SERVICES	☐	WALKER BAI	1800 957 000
BCA	☐	MCKENZIE GROUP	(02) 8296 6800
BASIX	☐	SLR CONSULTING	1300 434 443
SURVEY	☐	BATHLA IN-HOUSE	(02) 9636 2465

PROJECT
164 - 170 CROATIA AVENUE, EDMONDSON PARK NSW AUSTRALIA

DRAWING TITLE
PRECINCT PLAN - AHD 58900

FOR DA SUBMISSION

DATE	PLOT DATE	SCALE
28/10/2022	28/10/2022	1:300 @A0

0 1 2 3 4 5

DRAWN	CHECKED
AN, EC, IC	GH, ZK

JOB NO.
20620

In accepting and utilising this document the recipient agrees that Plus Architecture Pty. Ltd. ACN 600506303, retain all common law, statutory law and other rights including copyright and intellectual property rights. The recipient agrees not to use this document for any purpose other than its intended use; to waive all claims against Plus Architecture resulting from unauthorised changes to its issue the document or other projects without the prior written consent of Plus Architecture. Under no circumstances shall transfer of this document be deemed a sale. Plus Architecture makes no warranties of these for any purpose.
The Builder/Contractor shall verify job dimensions prior to any work commencing. Figured dimensions shall take precedence over scaled work.

DRG. NO.
PLA-DA-1005
REVISION
A

DRAWING TO BE READ IN CONJUNCTION WITH A0000 LEGEND, RELEVANT SCHEDULES AND PROJECT SPECIFICATION.

DATE	REVISION	BY	CHK	NO.
28/10/2022	A	AN, EC, IC	GH, ZK	A

NOTE: APARTMENT TYPE CODES SHOWN ON PLAN ARE FOR INFORMATION ONLY & ARE SUBJECT TO CHANGE

The Bathla Group

plus architecture
Melbourne Brisbane Christchurch
Sydney Western Australia Auckland
Level 4, 222 Clarence Street Sydney, NSW 2000 Australia
Telephone +61 2 8823 7000
Instagram #plusarchitecture
arch@plusarchitecture.com.au
www.plusarchitecture.com.au
Plus Architecture Pty. Ltd. ACN 600506303
Nominated Architect (NSW): Amit Julka 10002

CONSULTANTS			
PLANNER	☐	ABC PLANNING	(02) 9310 4979
CIVIL	☐	STANTEC	8484 7036
TRAFFIC	☐	TRAFFIX	(02) 9324 8700
WASTE MANAGEMENT	☐	ELEPHANT FOOT	1300 435 374
LANDSCAPE ARCHITECT	☐	A TOTAL CONCEPT	(02) 9957 5122
ACCESS	☐	MORRIS GODING ACCESS CONSULTING (MGAC)	(02) 9692 9322
STRUCTURAL	☐	CAPITAL ENGINEERING CONSULTANTS (CEC)	9630 9121
SERVICES	☐	WALKER BAI	1800 957 000
BCA	☐	MCKENZIE GROUP	(02) 8298 6800
BASIX	☐	SLR CONSULTING	1300 434 443
SURVEY	☐	BATHLA IN-HOUSE	(02) 9636 2465

PROJECT
164 - 170 CROATIA AVENUE, EDMONDSON PARK NSW AUSTRALIA

DRAWING TITLE
PRECINCT PLAN - AHD 62000

FOR DA SUBMISSION

DATE	PLOT DATE	SCALE
28/10/2022	28/10/2022	1:300 @A0

0 1 2 3 4 5

DRAWN	CHECKED
AN, EC, IC	GH, ZK

JOB NO.
20620

In accepting and utilising this document the recipient agrees that Plus Architecture Pty. Ltd. ACN 600506303, retain all common law, statutory law and other rights including copyright and intellectual property rights. The recipient agrees not to use this document for any purpose other than its intended use, to waive all claims against Plus Architecture resulting from unauthorised changes to its issue the document or other projects without the prior written consent of Plus Architecture. Under no circumstances shall transfer of this document be deemed a sale. Plus Architecture makes no warranties of these for any purpose.
The Builder/Contractor shall verify job dimensions prior to any work commencing. Figured dimensions shall take precedence over scaled work.

DRG. NO.
PLA-DA-1006
REVISION
A

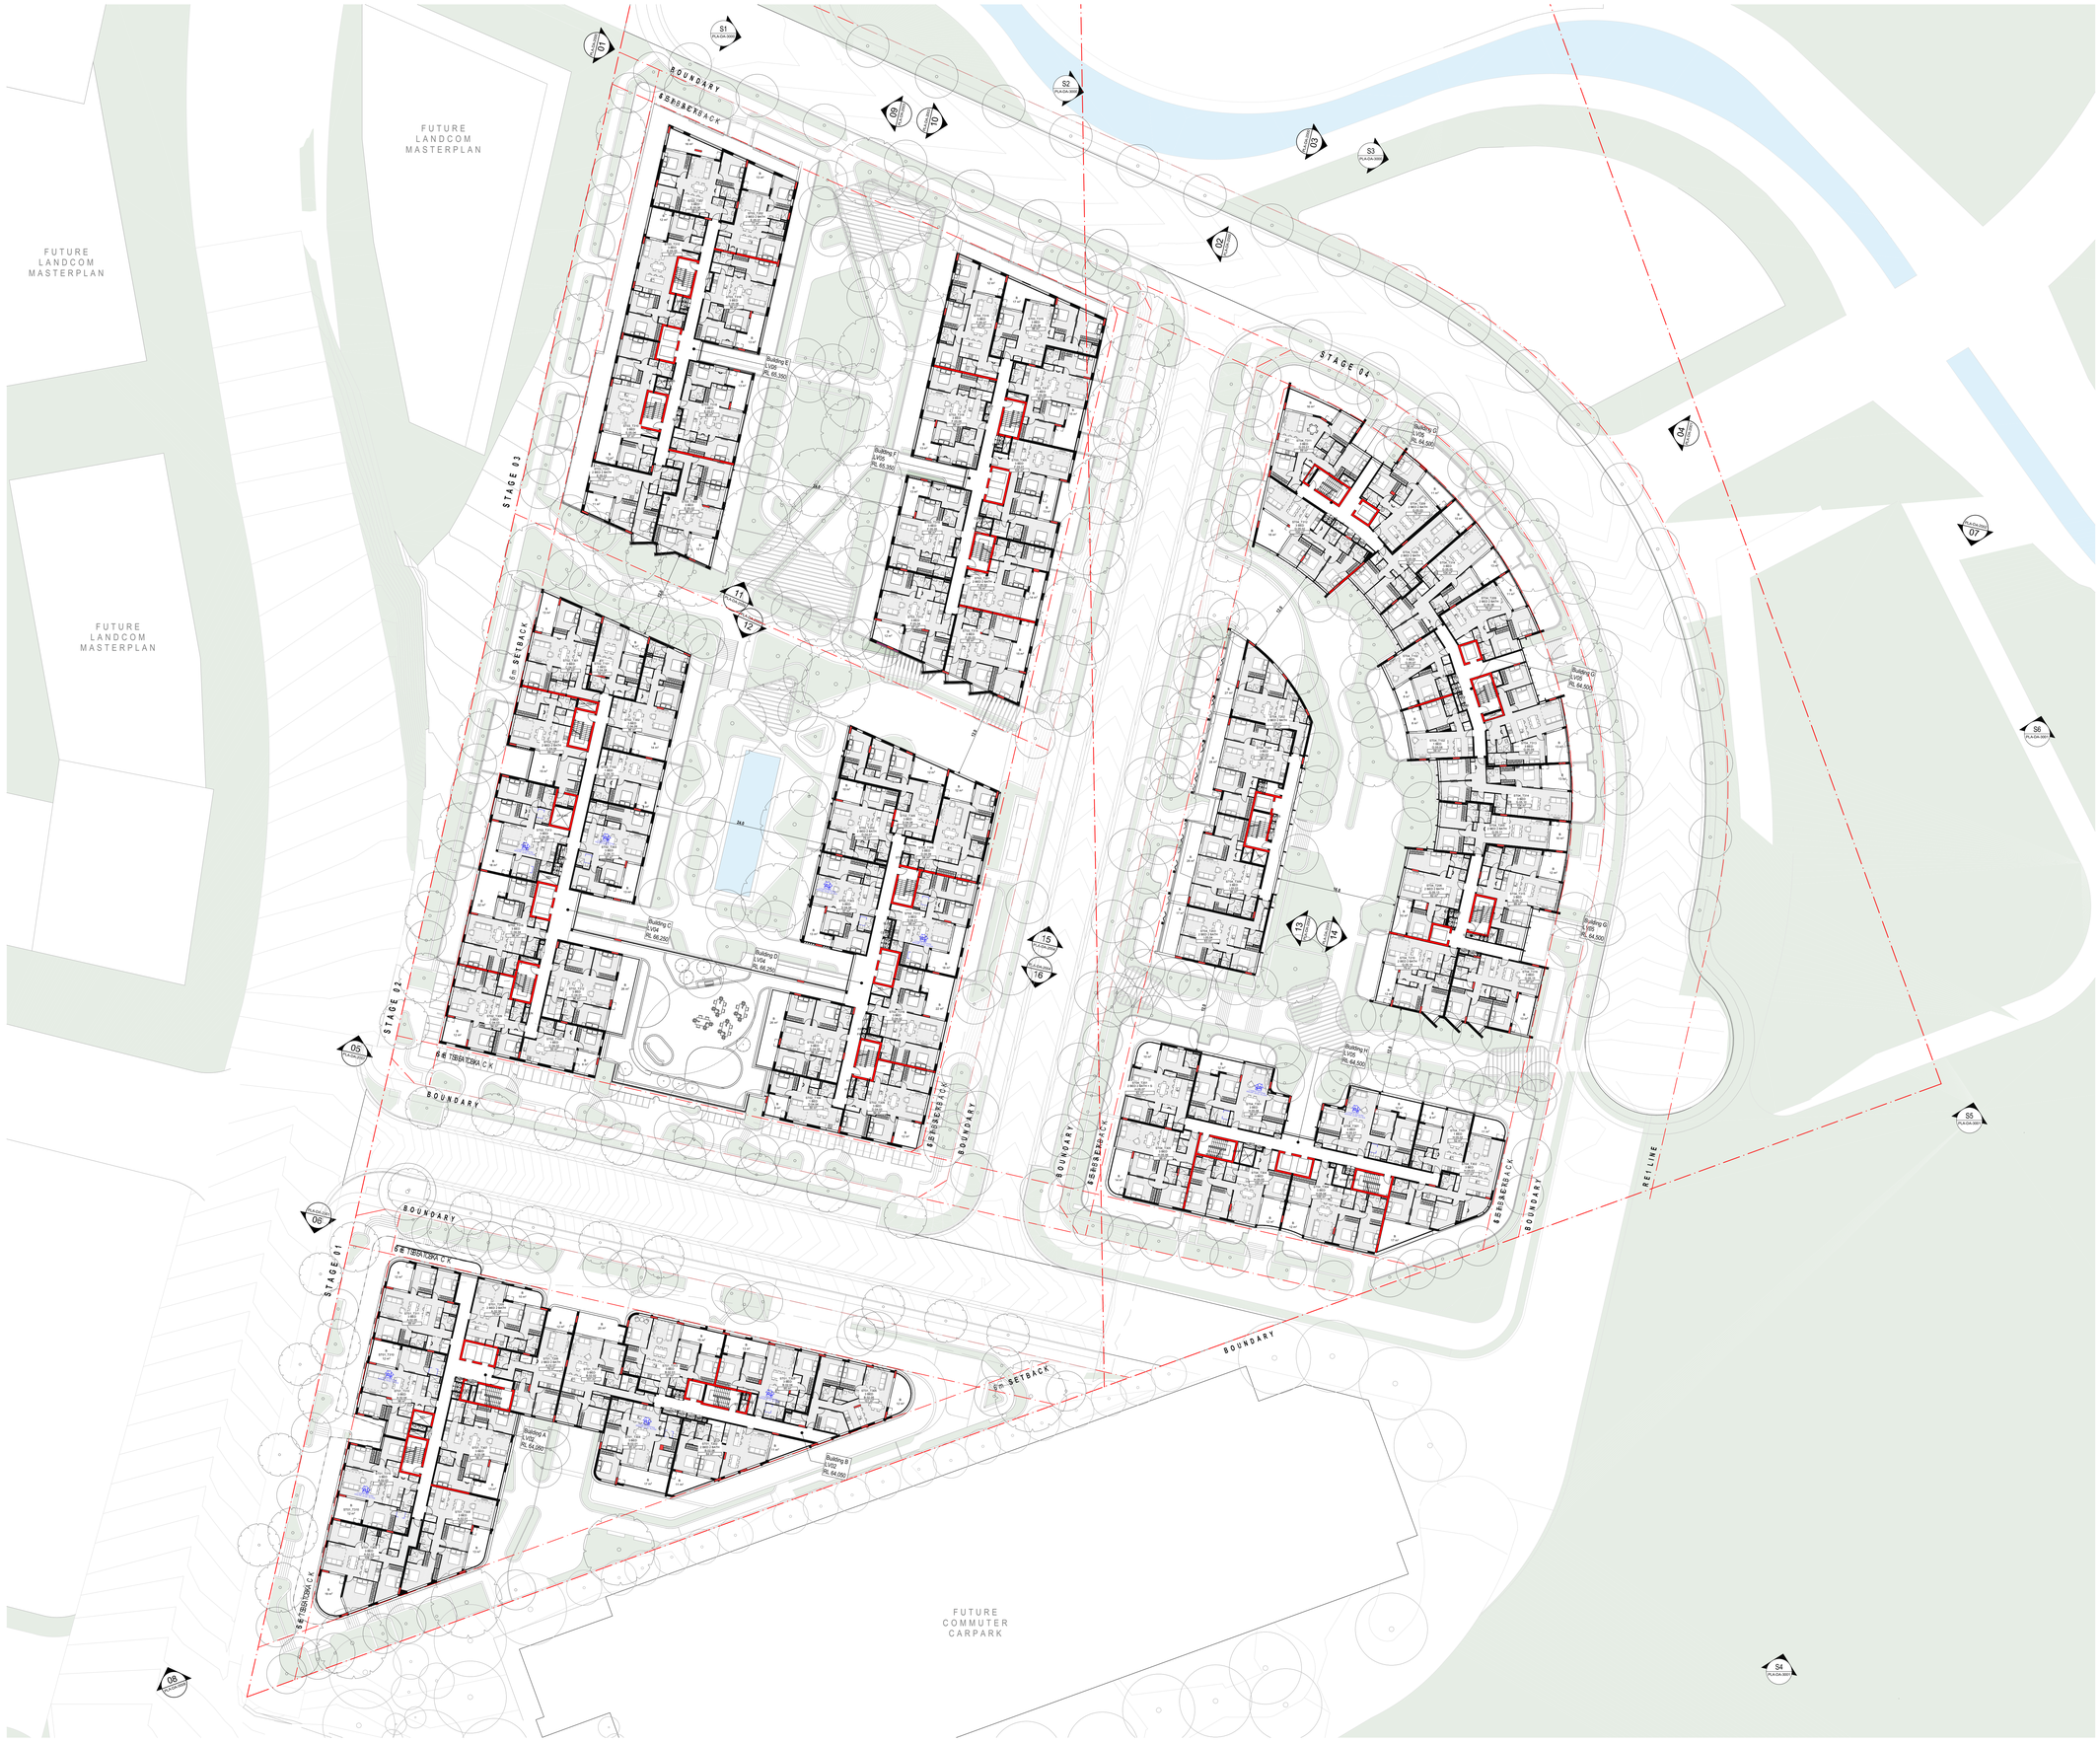

DRAWING TO BE READ IN CONJUNCTION WITH A0000 LEGEND, RELEVANT SCHEDULES AND PROJECT SPECIFICATION.

DATE	REVISION	BY	CHK	NO.
28/10/2022	A	AN, EC, IC	GH, ZK	A

NOTE: APARTMENT TYPE CODES SHOWN ON PLAN ARE FOR INFORMATION ONLY & ARE SUBJECT TO CHANGE

The Bathla Group

plus architecture
Melbourne Brisbane Christchurch
Sydney Western Australia Auckland
Level 4, 222 Clarence Street
Sydney, NSW 2000 Australia
Telephone +61 2 8823 7000
Instagram #plusarchitecture
arch@plusarchitecture.com.au
www.plusarchitecture.com.au
Plus Architecture Pty. Ltd.
ACN 600506303
Nominated Architect (NSW):
Amit Julka 10002

CONSULTANTS			
PLANNER	☐	ABC PLANNING	(02) 9310 4979
CIVIL	☐	STANTEC	8484 7036
TRAFFIC	☐	TRAFFIX	(02) 9324 8700
WASTE MANAGEMENT	☐	ELEPHANT FOOT	1300 435 374
LANDSCAPE ARCHITECT	☐	A TOTAL CONCEPT	(02) 9957 5122
ACCESS	☐	MORRIS GODING ACCESS CONSULTING (MGAC)	(02) 9692 9322
STRUCTURAL	☐	CAPITAL ENGINEERING CONSULTANTS (CEC)	9630 9121
SERVICES	☐	WALKER BAI	1800 957 000
BCA	☐	MCKENZIE GROUP	(02) 8298 6800
BASIX	☐	SLR CONSULTING	1300 434 443
SURVEY	☐	BATHLA IN-HOUSE	(02) 9636 2465

PROJECT
164 - 170 CROATIA AVENUE, EDMONDSON PARK NSW AUSTRALIA

DRAWING TITLE
PRECINCT PLAN - AHD 65100

FOR DA SUBMISSION

DATE	PLOT DATE	SCALE
28/10/2022	28/10/2022	1:300 @A0

0 1 2 3 4 5

DRAWN	CHECKED
AN, EC, IC	GH, ZK

JOB NO.
20620

In accepting and utilising this document the recipient agrees that Plus Architecture Pty. Ltd. ACN 600506303, retain all common law, statutory law and other rights including copyright and intellectual property rights. The recipient agrees not to use this document for any purpose other than its intended use to waive all claims against Plus Architecture resulting from unauthorised changes to its issue. The document or other projects without the prior written consent of Plus Architecture. Under no circumstances shall transfer of this document be deemed a sale. Plus Architecture makes no warranties of these for any purpose.
The Builder/Contractor shall verify job dimensions prior to any work commencing. Figured dimensions shall take precedence over scaled work.

DRG. NO.
PLA-DA-1007
REVISION
A

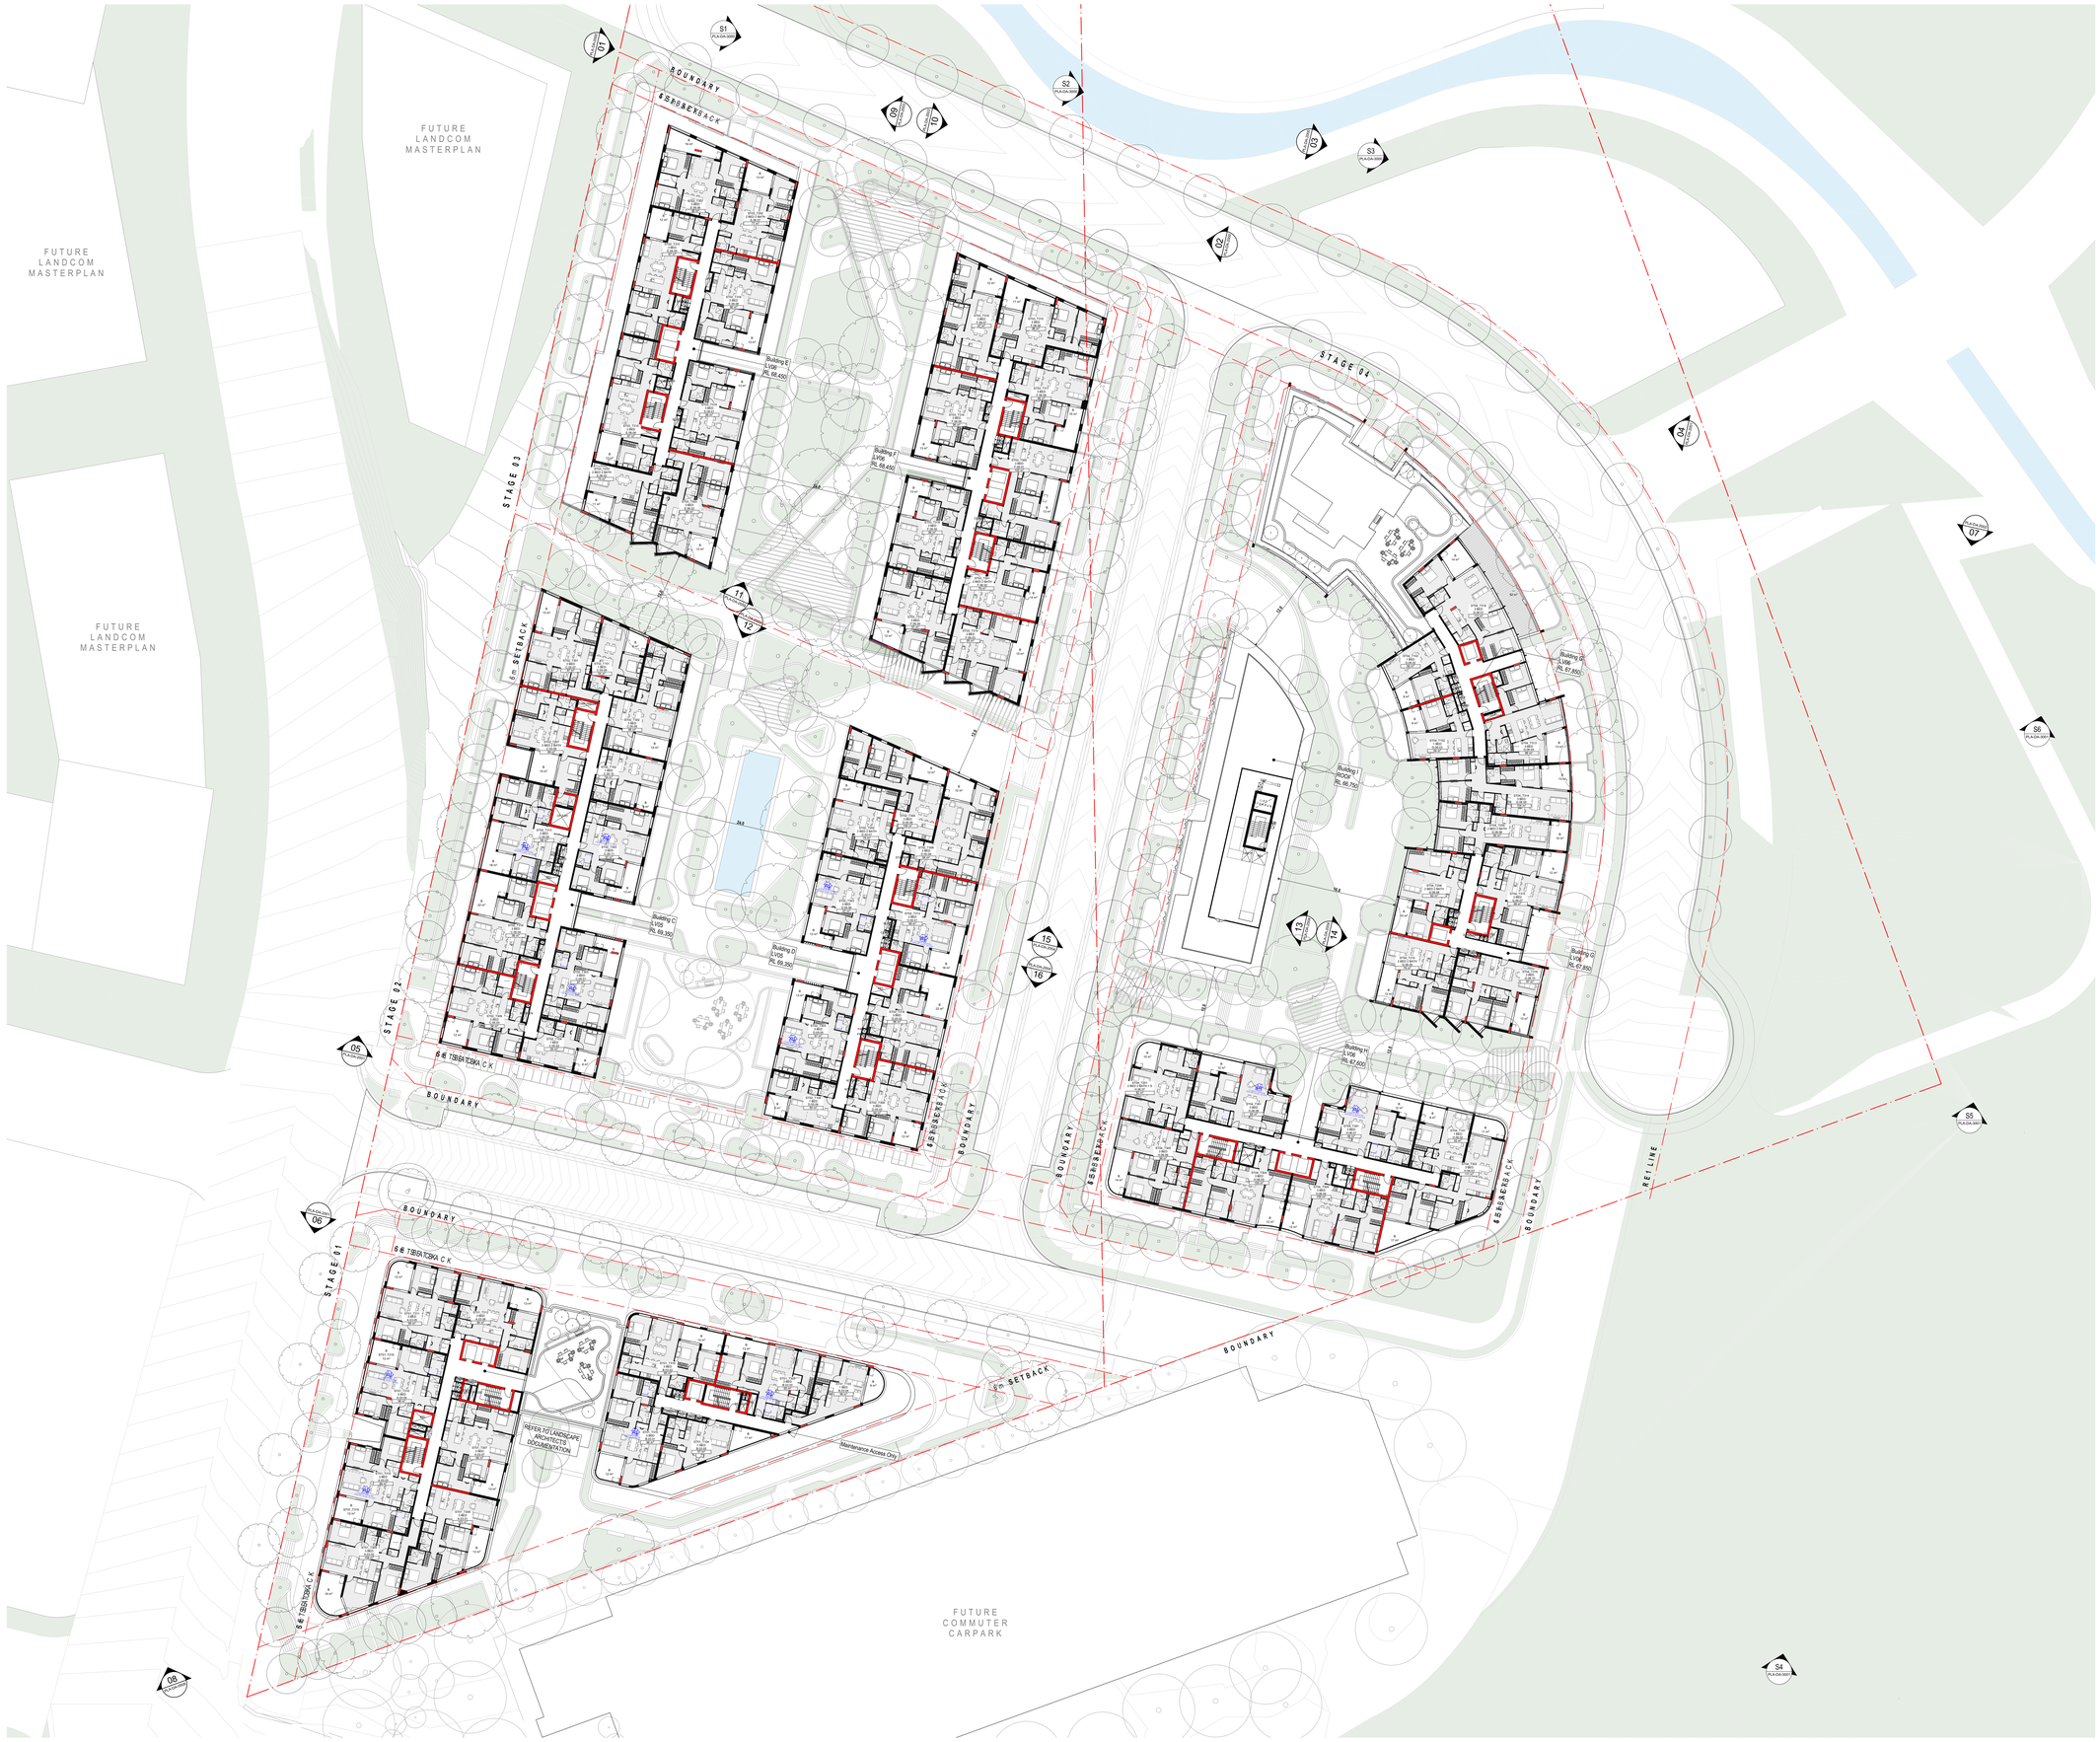

DRAWING TO BE READ IN CONJUNCTION WITH A0000 LEGEND, RELEVANT SCHEDULES AND PROJECT SPECIFICATION.
REFER TO LANDSCAPE DRAWINGS FOR ALL LANDSCAPING DETAILS.

DATE	REVISION	BY	CHK	NO.
28/10/2022	A	AN, EC, IC	GH, ZK	A

NOTE: APARTMENT TYPE CODES SHOWN ON PLAN ARE FOR INFORMATION ONLY & ARE SUBJECT TO CHANGE

The Bathla Group

plus architecture
Melbourne Brisbane Christchurch
Sydney Western Australia Auckland

Level 4, 222 Clarence Street
Sydney, NSW 2000 Australia
Telephone +61 2 8823 7000
Instagram #plusarchitecture
arch@plusarchitecture.com.au
www.plusarchitecture.com.au
Plus Architecture Pty. Ltd.
ACN 600506303
Nominated Architect (NSW):
Amit Julka 10002

CONSULTANTS			
PLANNER	☐	ABC PLANNING	(02) 9310 4979
CIVIL	☐	STANTEC	8484 7036
TRAFFIC	☐	TRAFFIX	(02) 8324 8700
WASTE MANAGEMENT	☐	ELEPHANT FOOT	1300 435 374
LANDSCAPE ARCHITECT	☐	A TOTAL CONCEPT	(02) 9957 5122
ACCESS	☐	MORRIS GODING ACCESS CONSULTING (MGAC)	(02) 9692 9322
STRUCTURAL	☐	CAPITAL ENGINEERING CONSULTANTS (CEC)	9630 9121
SERVICES	☐	WALKER BAI	1800 957 000
BCA	☐	MCKENZIE GROUP	(02) 8298 6800
BASIX	☐	SLR CONSULTING	1300 434 443
SURVEY	☐	BATHLA IN-HOUSE	(02) 9636 2465

PROJECT
164 - 170 CROATIA AVENUE, EDMONDSON PARK NSW AUSTRALIA

DRAWING TITLE
PRECINCT PLAN - AHD 68200

FOR DA SUBMISSION

DATE	PLOT DATE	SCALE
28/10/2022	28/10/2022	1:300 @A0

0 1 2 3 4 5

DRAWN	CHECKED
AN, EC, IC	GH, ZK

JOB NO.
20620

In accepting and utilising this document the recipient agrees that Plus Architecture Pty. Ltd. ACN 600506303, retain all common law, statutory law and other rights including copyright and intellectual property rights. The recipient agrees not to use this document for any purpose other than its intended use; to waive all claims against Plus Architecture resulting from unauthorised changes to or to reuse the document on other projects without the prior written consent of Plus Architecture. Under no circumstances shall transfer of this document be deemed a sale. Plus Architecture makes no warranties of these for any purpose.
The Builder/Contractor shall verify job dimensions prior to any work commencing. Figured dimensions shall take precedence over scaled work.

DRG. NO.
PLA-DA-1008
REVISION
A

DRAWING TO BE READ IN CONJUNCTION WITH A0000 LEGEND, RELEVANT SCHEDULES AND PROJECT SPECIFICATION.

DATE	REVISION	BY	CHK	NO.
28/10/2022	A	AN, EC, IC	GH, ZK	A

NOTE: APARTMENT TYPE CODES SHOWN ON PLAN ARE FOR INFORMATION ONLY & ARE SUBJECT TO CHANGE

The Bathla Group

plus architecture

Melbourne Brisbane Christchurch
Sydney Western Australia Auckland

Level 4, 222 Clarence Street
Sydney, NSW 2000 Australia
Telephone +61 2 8823 7000
Instagram #plusarchitecture
arch@plusarchitecture.com.au
www.plusarchitecture.com.au
Plus Architecture Pty. Ltd.
ACN 600506303
Nominated Architect (NSW):
Amit Julka 10002

CONSULTANTS			
PLANNER	☐	ABC PLANNING	(02) 9310 4979
CIVIL	☐	STANTEC	8484 7036
TRAFFIC	☐	TRAFFIX	(02) 9324 8700
WASTE MANAGEMENT	☐	ELEPHANT FOOT	1300 435 374
LANDSCAPE ARCHITECT	☐	A TOTAL CONCEPT	(02) 9957 5122
ACCESS	☐	MORRIS GODING ACCESS CONSULTING (MGAC)	(02) 9692 9322
STRUCTURAL	☐	CAPITAL ENGINEERING CONSULTANTS (CEC)	9630 9121
SERVICES	☐	WALKER BAI	1800 957 000
BCA	☐	MCKENZIE GROUP	(02) 8298 6800
BASIX	☐	SLR CONSULTING	1300 434 443
SURVEY	☐	BATHLA IN-HOUSE	(02) 9636 2465

PROJECT
164 - 170 CROATIA AVENUE, EDMONDSON PARK NSW AUSTRALIA

DRAWING TITLE
PRECINCT PLAN - AHD 71300

FOR DA SUBMISSION

DATE	PLOT DATE	SCALE
28/10/2022	28/10/2022	1:300 @A0

0 1 2 3 4 5

DRAWN	CHECKED
AN, EC, IC	GH, ZK

JOB NO.
20620

In accepting and utilising this document the recipient agrees that Plus Architecture Pty. Ltd. ACN 600506303, retain all common law, statutory law and other rights including copyright and intellectual property rights. The recipient agrees not to use this document for any purpose other than its intended use; to waive all claims against Plus Architecture resulting from unauthorised changes to or to reuse the document on other projects without the prior written consent of Plus Architecture. Under no circumstances shall transfer of this document be deemed a sale. Plus Architecture makes no warranties of these for any purpose.
The Builder/Contractor shall verify job dimensions prior to any work commencing. Figured dimensions shall take precedence over scaled work.

DRG. NO.
PLA-DA-1009
REVISION
A

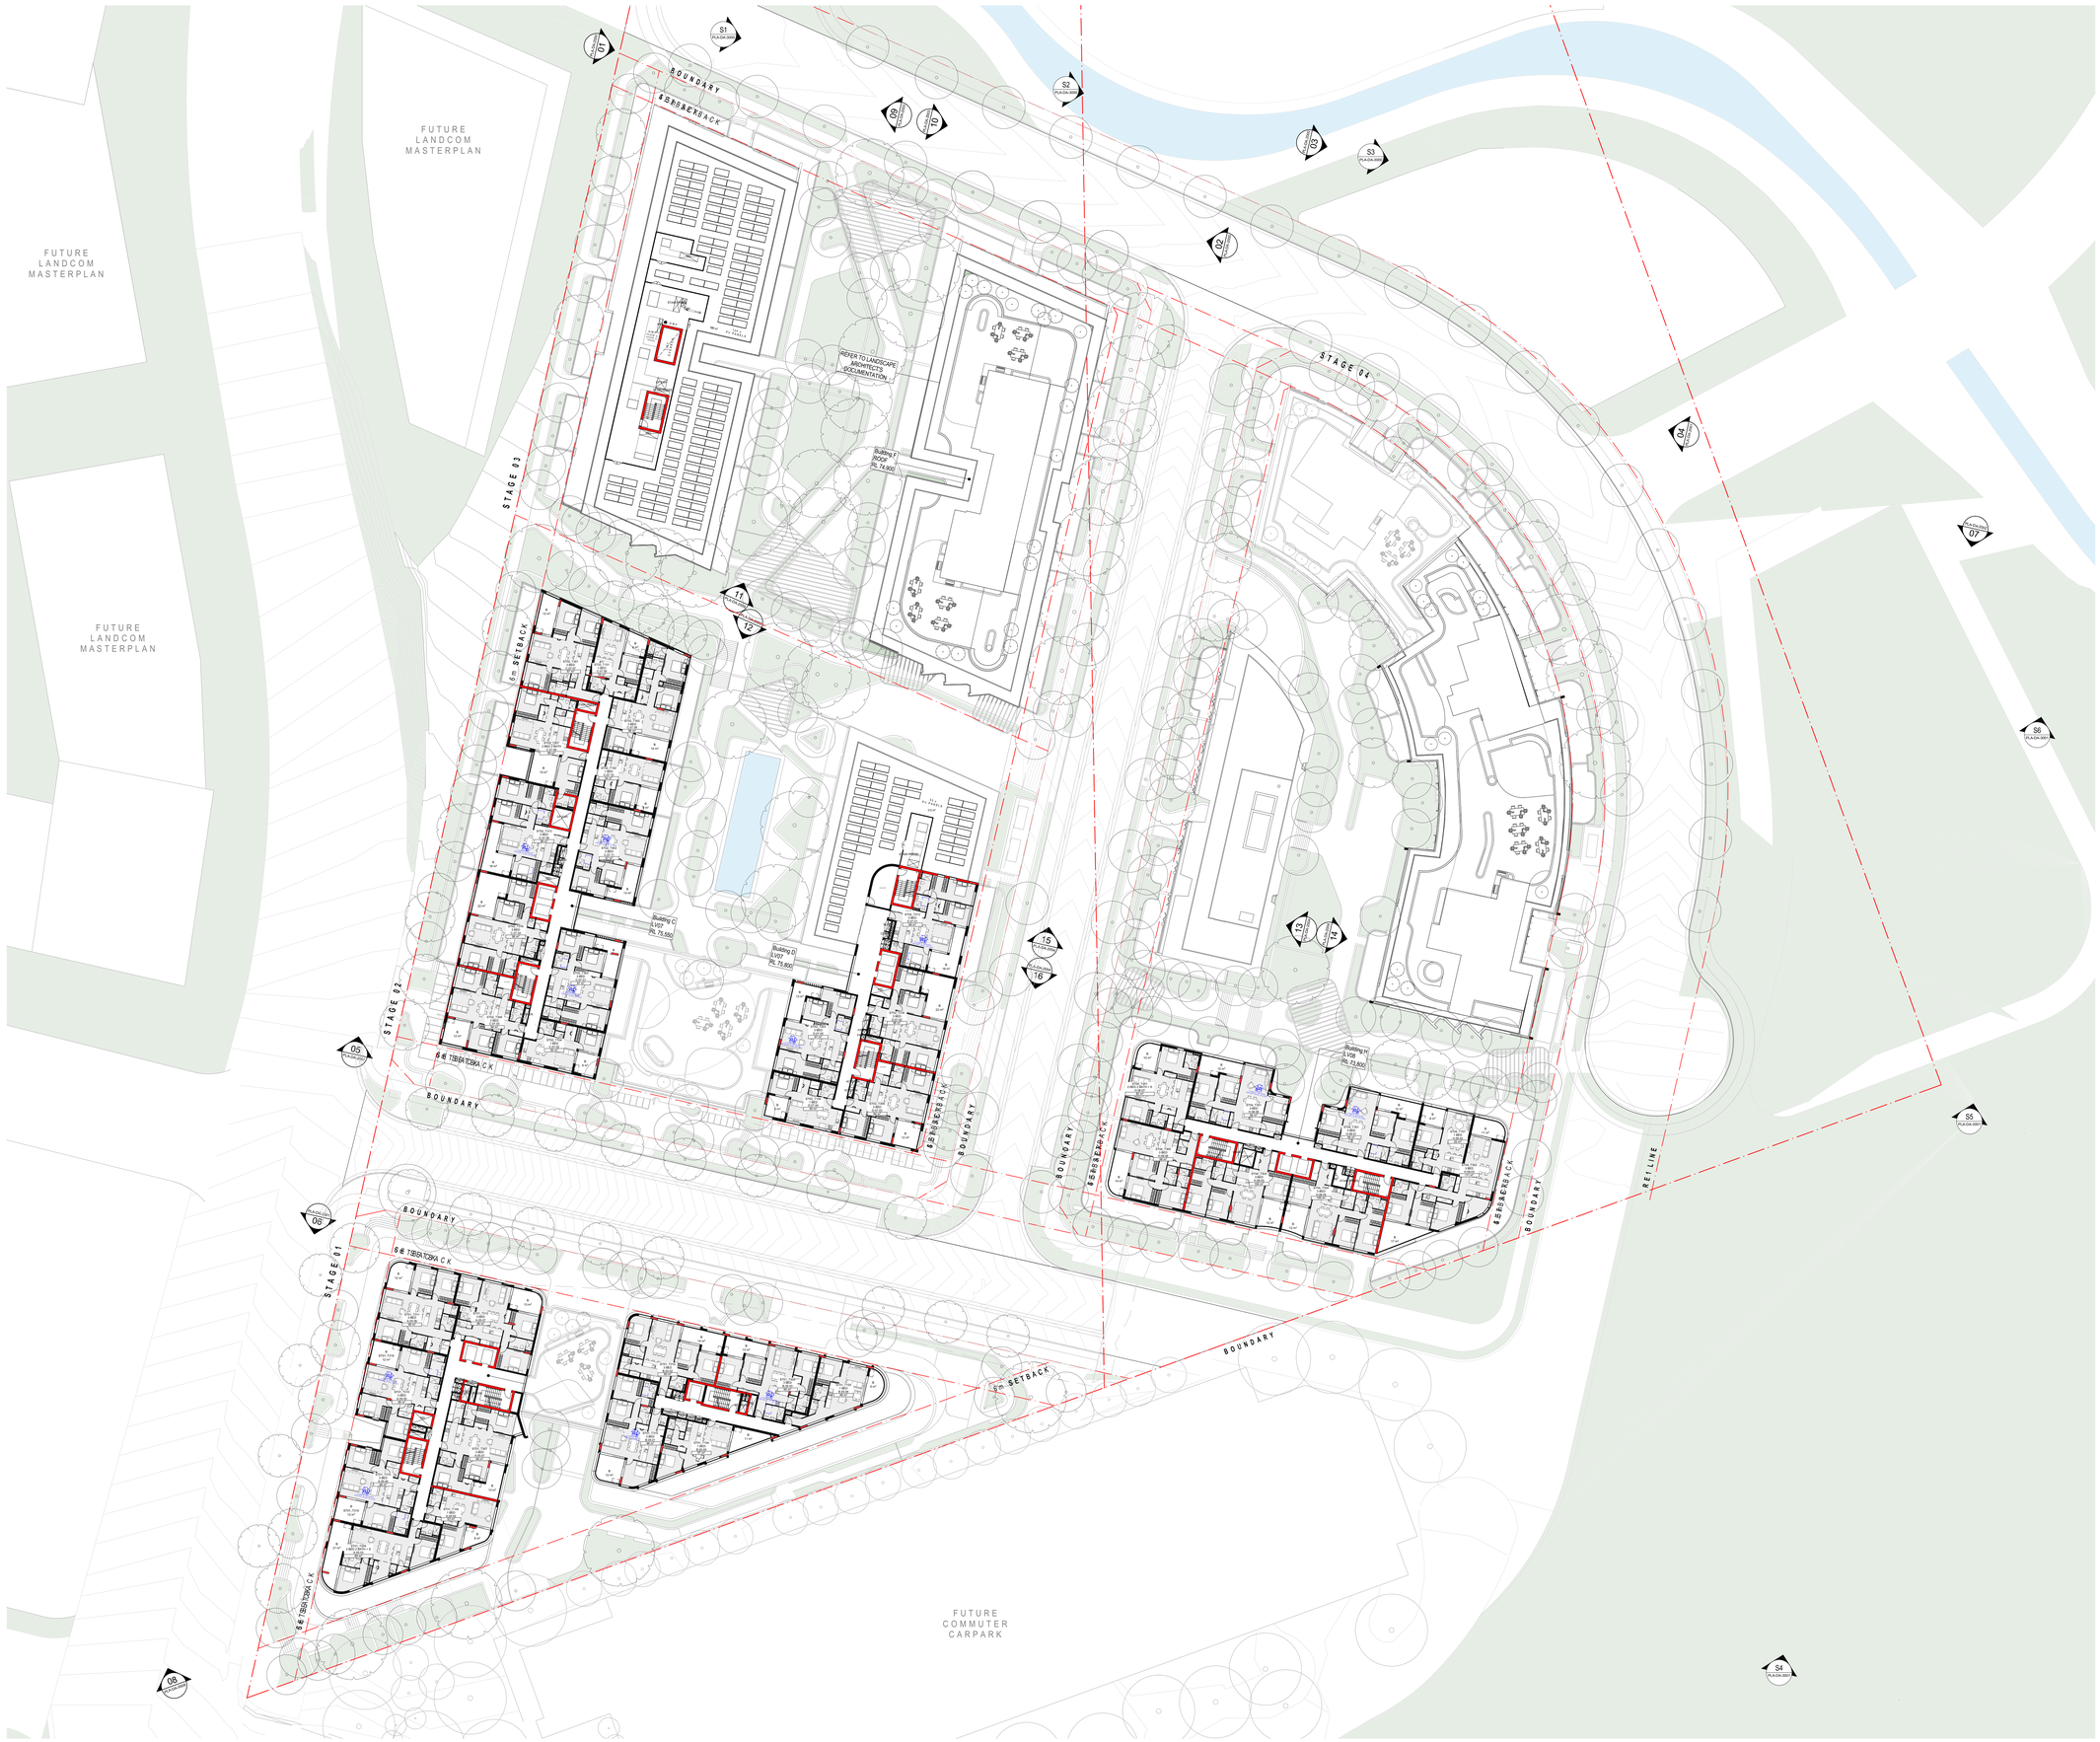

DRAWING TO BE READ IN CONJUNCTION WITH A0000 LEGEND, RELEVANT SCHEDULES AND PROJECT SPECIFICATION.

DATE	REVISION	BY	CHK	NO.
28/10/2022	A	AN, EC, IC	GH, ZK	A

NOTE: APARTMENT TYPE CODES SHOWN ON PLAN ARE FOR INFORMATION ONLY & ARE SUBJECT TO CHANGE

The Bathla Group

plus architecture
Melbourne Brisbane Christchurch
Sydney Western Australia Auckland
Level 4, 222 Clarence Street
Sydney, NSW 2000 Australia
Telephone +61 2 8023 7000
Instagram #plusarchitecture
arch@plusarchitecture.com.au
www.plusarchitecture.com.au
Plus Architecture Pty. Ltd.
ACN 600506393
Nominated Architect (NSW):
Amit Jutka 10002

CONSULTANTS			
PLANNER	☐	ABC PLANNING	(02) 9310 4579
CIVIL	☐	STANTEC	8484 7036
TRAFFIC	☐	TRAFFIX	(02) 8324 8700
WASTE MANAGEMENT	☐	ELEPHANT FOOT	1300 439 374
LANDSCAPE ARCHITECT	☐	A TOTAL CONCEPT	(02) 9957 5122
ACCESS	☐	MORRIS GODING ACCESS CONSULTING (MGAC)	(02) 9692 5322
STRUCTURAL	☐	CAPITAL ENGINEERING CONSULTANTS (CEC)	9630 8121
SERVICES	☐	WALKER BAI	1800 957 000
BCA	☐	MCKENZIE GROUP	(02) 8296 6800
BASIX	☐	SLR CONSULTING	1300 424 443
SURVEY	☐	BATHLA IN-HOUSE	(02) 9630 2985

PROJECT
164 - 170 CROATIA AVENUE, EDMONDSON PARK NSW AUSTRALIA

DRAWING TITLE
PRECINCT PLAN - AHD 74400

FOR DA SUBMISSION

DATE	PLOT DATE	SCALE
28/10/2022	28/10/2022	1:300 @A0

DRAWN: A.N., E.C., I.C
CHECKED: G.H., Z.K.

JOB NO.
20620

In accepting and utilising this document the recipient agrees that Plus Architecture Pty. Ltd. ACN 600506393, shall retain all rights, title and interest in the document, including copyright and intellectual property rights. The recipient agrees not to use this document for any purpose other than its intended use; to waive all claims against Plus Architecture resulting from unauthorised changes to the document; and not to reproduce the document without the prior written consent of Plus Architecture. Under no circumstances shall transfer of this document be deemed a sale. Plus Architecture makes no warranties of fitness for any purpose.
Contractors shall verify all relevant site dimensions prior to any work commencing. Figured dimensions shall take precedence over scaled work.

DRG. NO.
PLA-DA-1010
REVISION
A

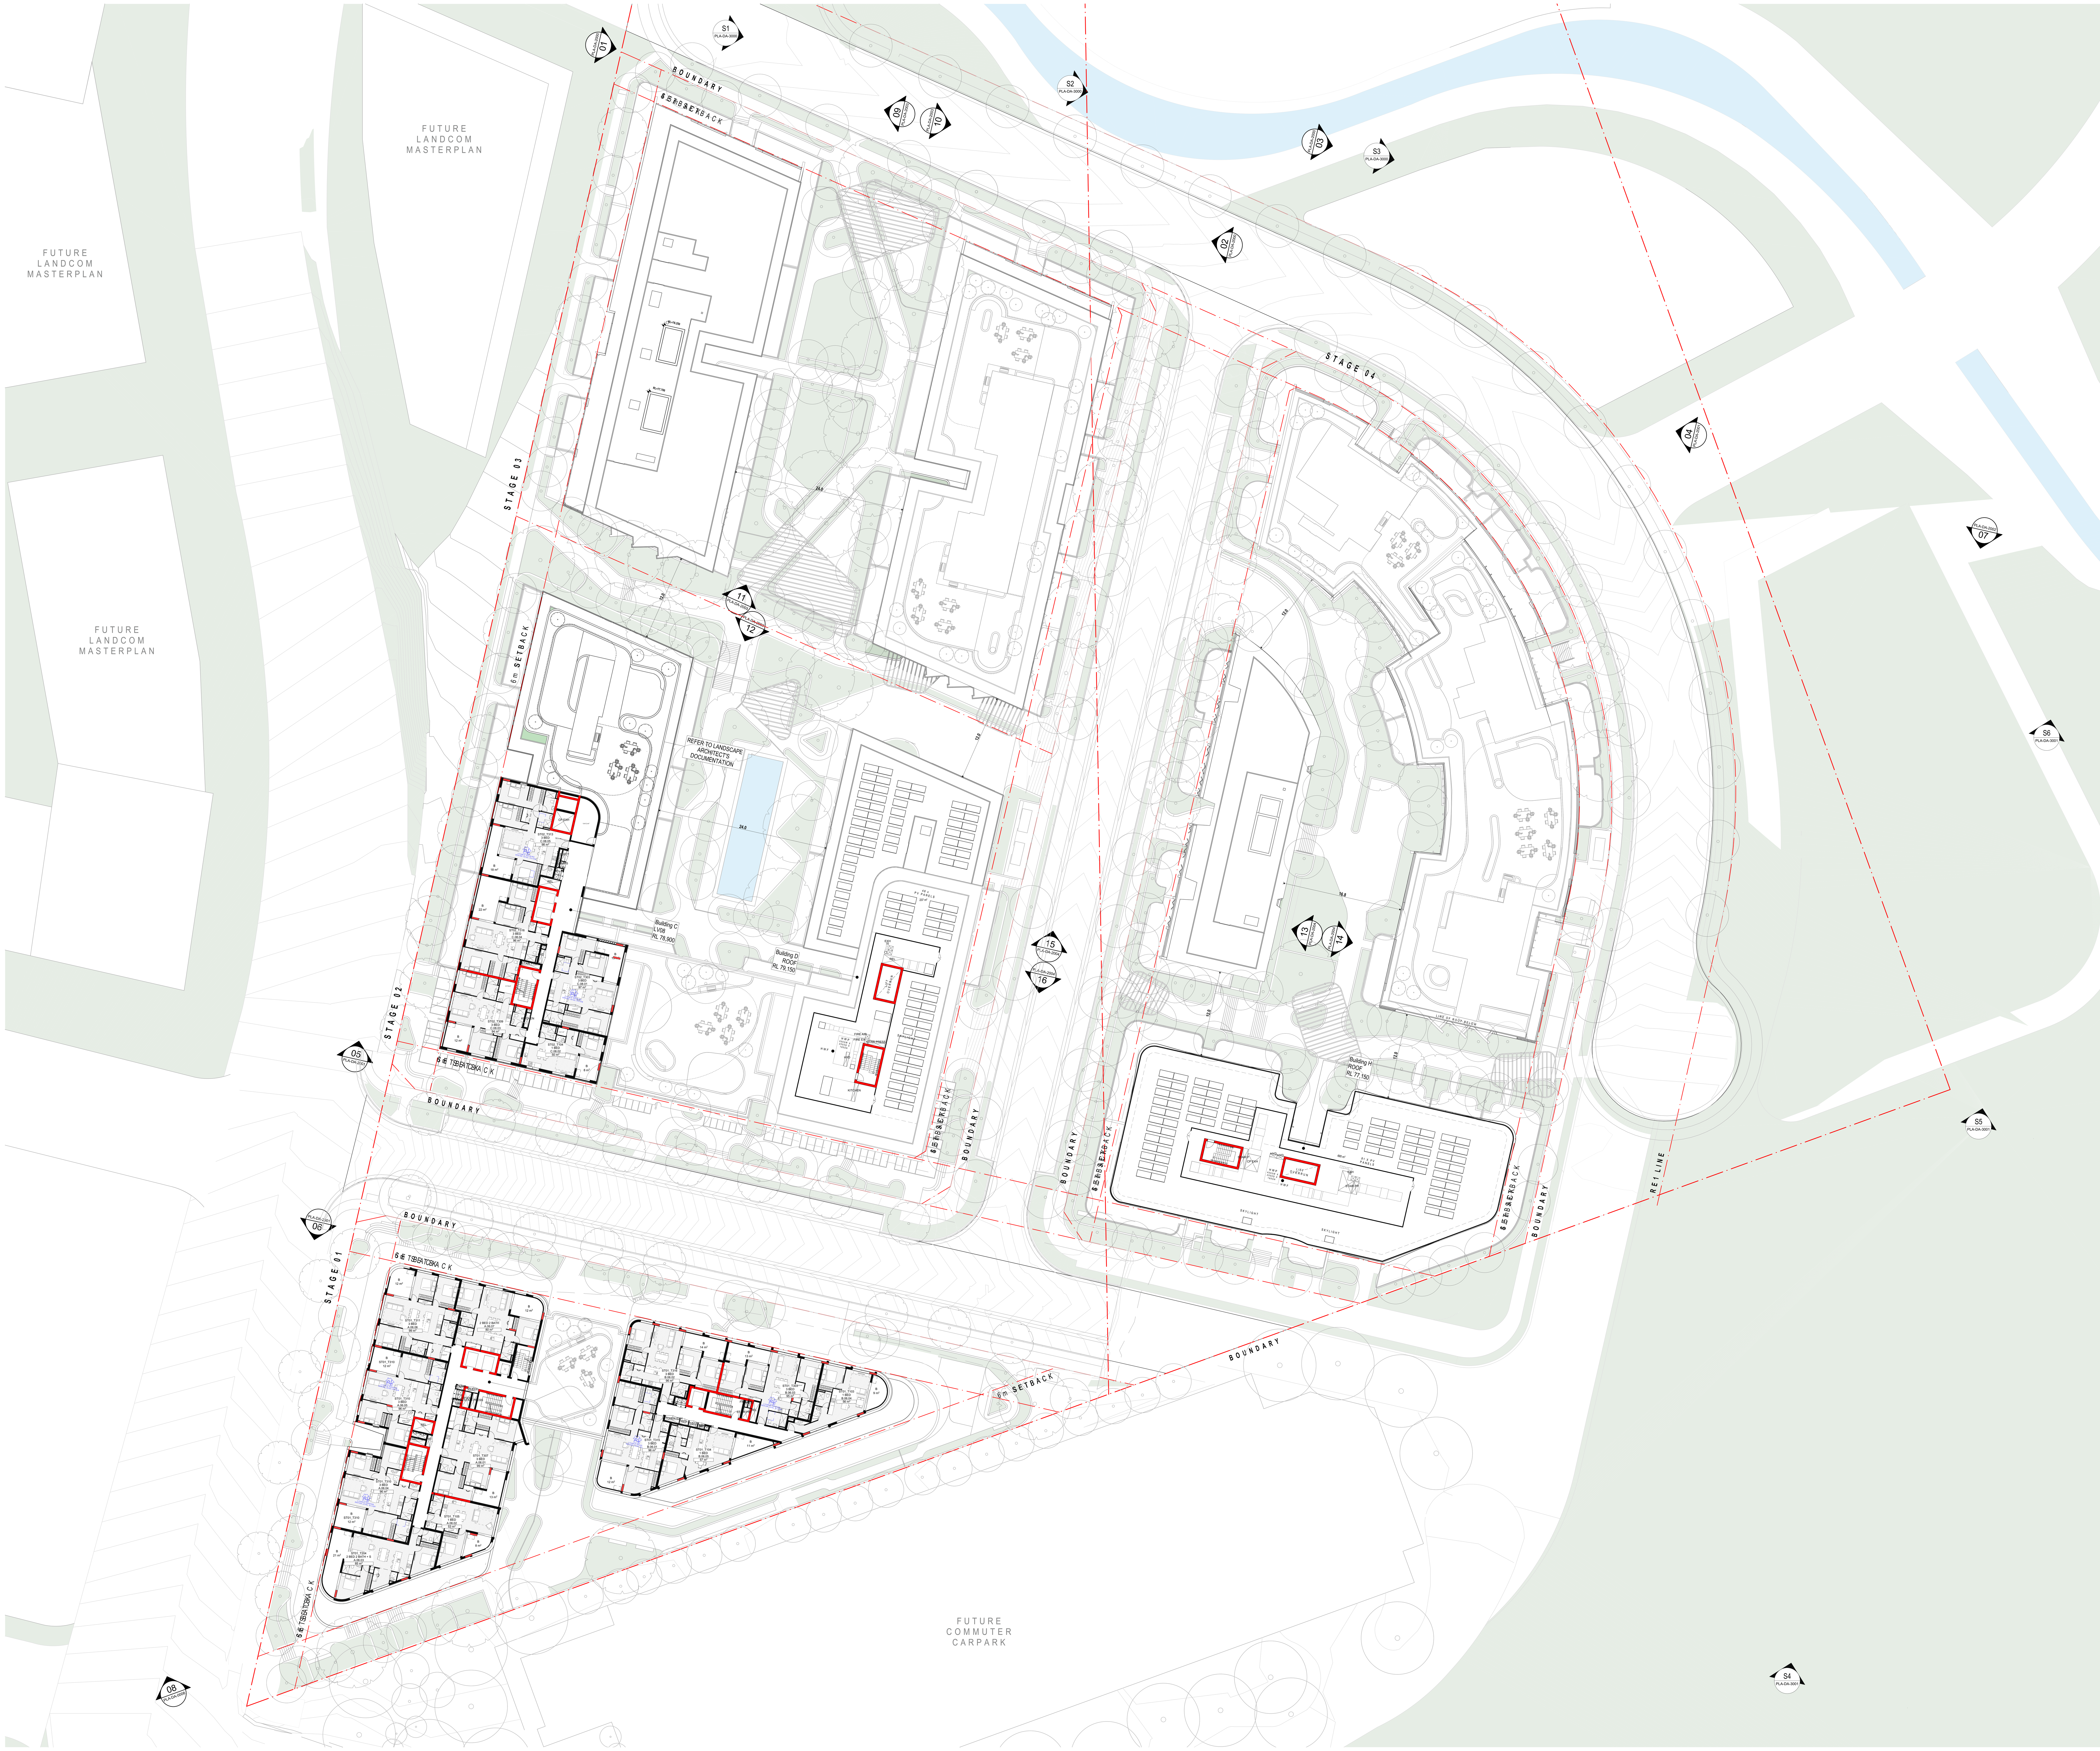

DRAWING TO BE READ IN CONJUNCTION WITH A0000 LEGEND, RELEVANT SCHEDULES AND PROJECT SPECIFICATION.

DATE	REVISION	BY	CHK	NO.
28/10/2022	A	AN, EC, IC	GH, ZK	A

NOTE: APARTMENT TYPE CODES SHOWN ON PLAN ARE FOR INFORMATION ONLY & ARE SUBJECT TO CHANGE

The Bathla Group

plus architecture

Melbourne Brisbane Christchurch
Sydney Western Australia Auckland

Level 4, 222 Clarence Street
Sydney, NSW 2000 Australia
Telephone +61 2 8823 7000
Instagram #plusarchitecture
arch@plusarchitecture.com.au
www.plusarchitecture.com.au
Plus Architecture Pty. Ltd.
ACN 600506303
Nominated Architect (NSW): Amit Julka 10002

CONSULTANTS		
PLANNER	ABC PLANNING	(02) 9310 4979
CIVIL	STANTEC	8484 7036
TRAFFIC	TRAFFIX	(02) 8324 8700
WASTE MANAGEMENT	ELEPHANT FOOT	1300 435 374
LANDSCAPE ARCHITECT	A TOTAL CONCEPT	(02) 9957 5122
ACCESS	MORRIS GODING ACCESS CONSULTING (MGAC)	(02) 9692 9322
STRUCTURAL	CAPITAL ENGINEERING CONSULTANTS (CEC)	9630 0121
SERVICES	WALKER BAI	1800 957 000
BCA	MCKENZIE GROUP	(02) 8298 6800
BASIX	SLR CONSULTING	1300 434 443
SURVEY	BATHLA IN-HOUSE	(02) 9636 2465

PROJECT
164 - 170 CROATIA AVENUE, EDMONDSON PARK NSW AUSTRALIA

DRAWING TITLE
PRECINCT PLAN - AHD 77500

FOR DA SUBMISSION

DATE 28/10/2022 | PLOT DATE 28/10/2022 | SCALE 1:300 @A0 | 0 1 2 3 4 5

DRAWN AN, EC, IC | CHECKED GH, ZK

JOB NO.
20620

In accepting and utilising this document the recipient agrees that Plus Architecture Pty. Ltd. ACN 600506303, retain all common law, statutory law and other rights including copyright and intellectual property rights. The recipient agrees not to use this document for any purpose other than its intended use; to waive all claims against Plus Architecture resulting from unauthorised changes; or to reuse the document on other projects without the prior written consent of Plus Architecture. Under no circumstances shall transfer of this document be deemed a sale. Plus Architecture makes no warranties of fitness for any purpose.
The Builder/Contractor shall verify job dimensions prior to any work commencing. Figured dimensions shall take precedence over scaled work.

DRG. NO.
PLA-DA-1011
REVISION
A

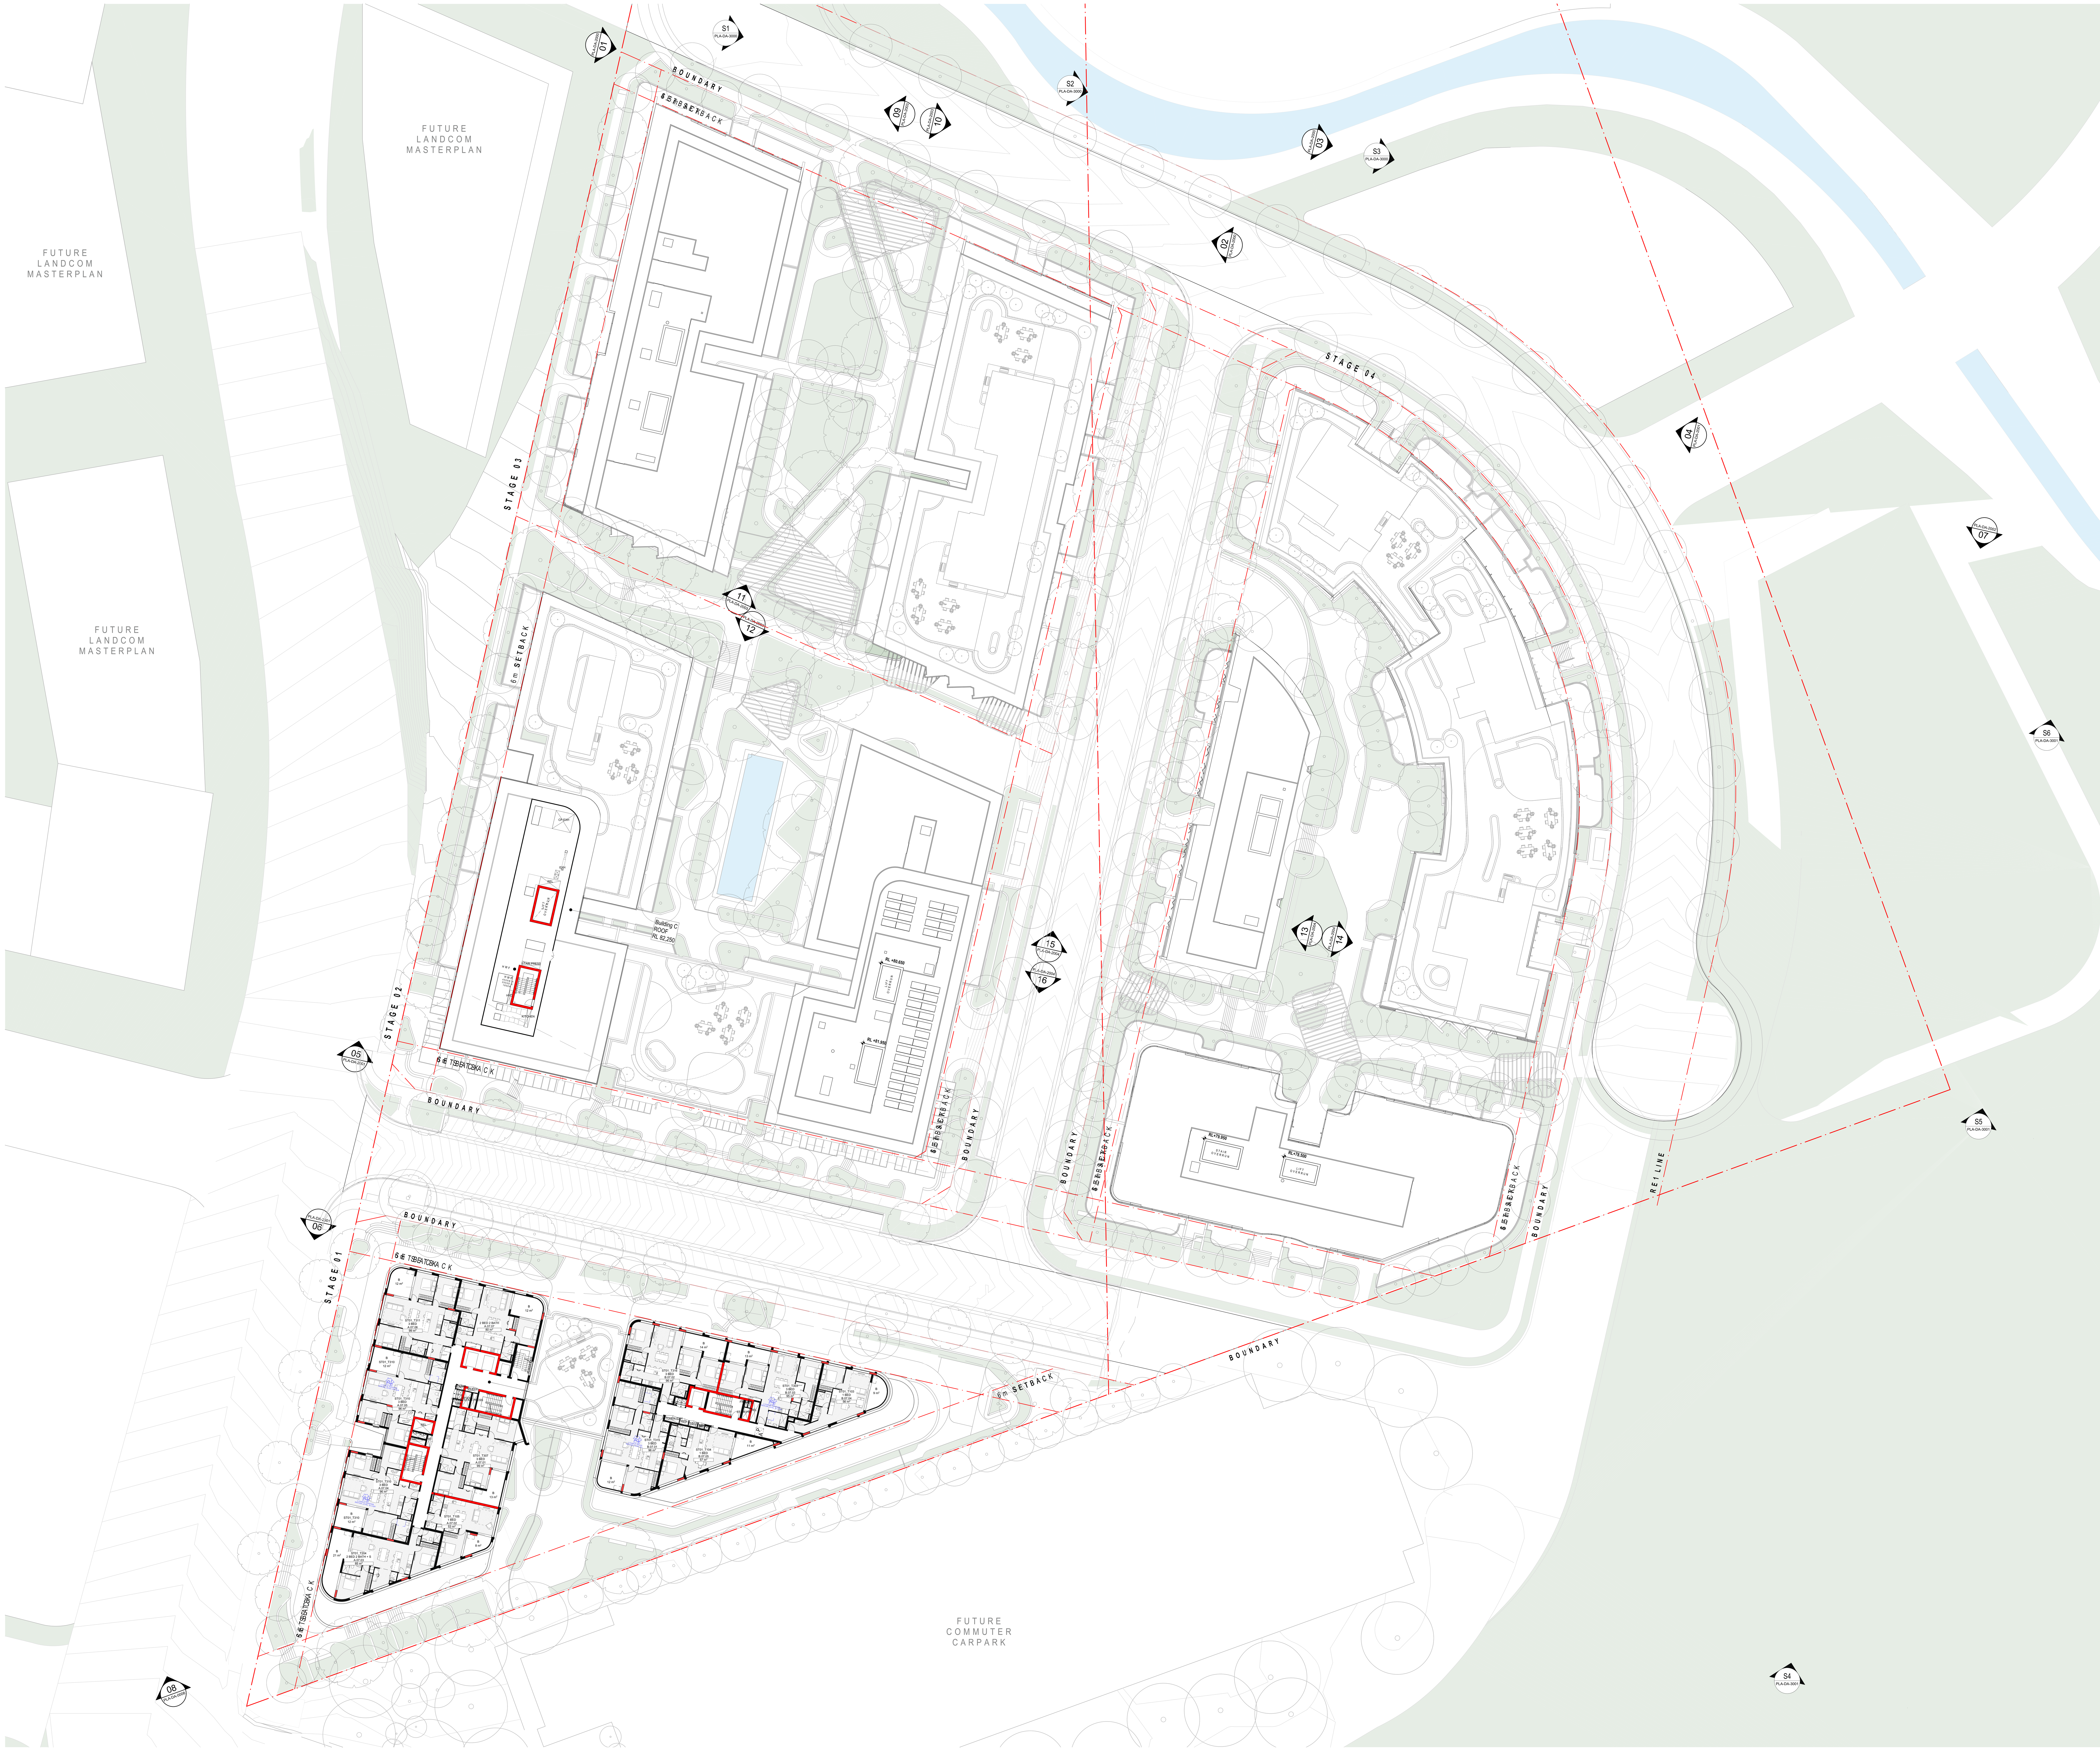

DRAWING TO BE READ IN CONJUNCTION WITH A0000 LEGEND, RELEVANT SCHEDULES AND PROJECT SPECIFICATION.

DATE	REVISION	BY	CHK	NO.
28/10/2022	A	AN, EC, IC	GH, ZK	A

NOTE: APARTMENT TYPE CODES SHOWN ON PLAN ARE FOR INFORMATION ONLY & ARE SUBJECT TO CHANGE

The Bathla Group

plus architecture
Melbourne Brisbane Christchurch
Sydney Western Australia Auckland

Level 4, 222 Clarence Street
Sydney, NSW 2000 Australia
Telephone +61 2 8823 7000
Instagram #plusarchitecture
arch@plusarchitecture.com.au
www.plusarchitecture.com.au
Plus Architecture Pty. Ltd.
ACN 600506303
Nominated Architect (NSW): Amit Julka 10002

CONSULTANTS		
PLANNER	ABC PLANNING	(02) 9310 4979
CIVIL	STANTEC	8484 7036
TRAFFIC	TRAFFIX	(02) 8324 8700
WASTE MANAGEMENT	ELEPHANT FOOT	1300 435 374
LANDSCAPE ARCHITECT	A TOTAL CONCEPT	(02) 9957 5122
ACCESS	MORRIS GODING ACCESS CONSULTING (MGAC)	(02) 9692 9322
STRUCTURAL	CAPITAL ENGINEERING CONSULTANTS (CEC)	9630 0121
SERVICES	WALKER BAI	1800 957 000
BCA	MCKENZIE GROUP	(02) 8298 6800
BASIX	SLR CONSULTING	1300 434 443
SURVEY	BATHLA IN-HOUSE	(02) 9636 2465

PROJECT
164 - 170 CROATIA AVENUE, EDMONDSON PARK NSW AUSTRALIA

DRAWING TITLE
PRECINCT PLAN - AHD 80600

FOR DA SUBMISSION

DATE 28/10/2022
PLOT DATE 28/10/2022
SCALE 1:300 @A0 0 1 2 3 4 5
DRAWN AN, EC, IC
CHECKED GH, ZK
JOB NO. **20620**

In accepting and utilising this document the recipient agrees that Plus Architecture Pty. Ltd. ACN 600506303, retain all common law, statutory law and other rights including copyright and intellectual property rights. The recipient agrees not to use this document for any purpose other than its intended use; to waive all claims against Plus Architecture resulting from unauthorised changes; or to reuse the document on other projects without the prior written consent of Plus Architecture. Under no circumstances shall transfer of this document be deemed a sale. Plus Architecture makes no warranties of fitness for any purpose.
The Builder/Contractor shall verify job dimensions prior to any work commencing. Figured dimensions shall take precedence over scaled work.

DRG. NO. **PLA-DA-1012**
REVISION **A**

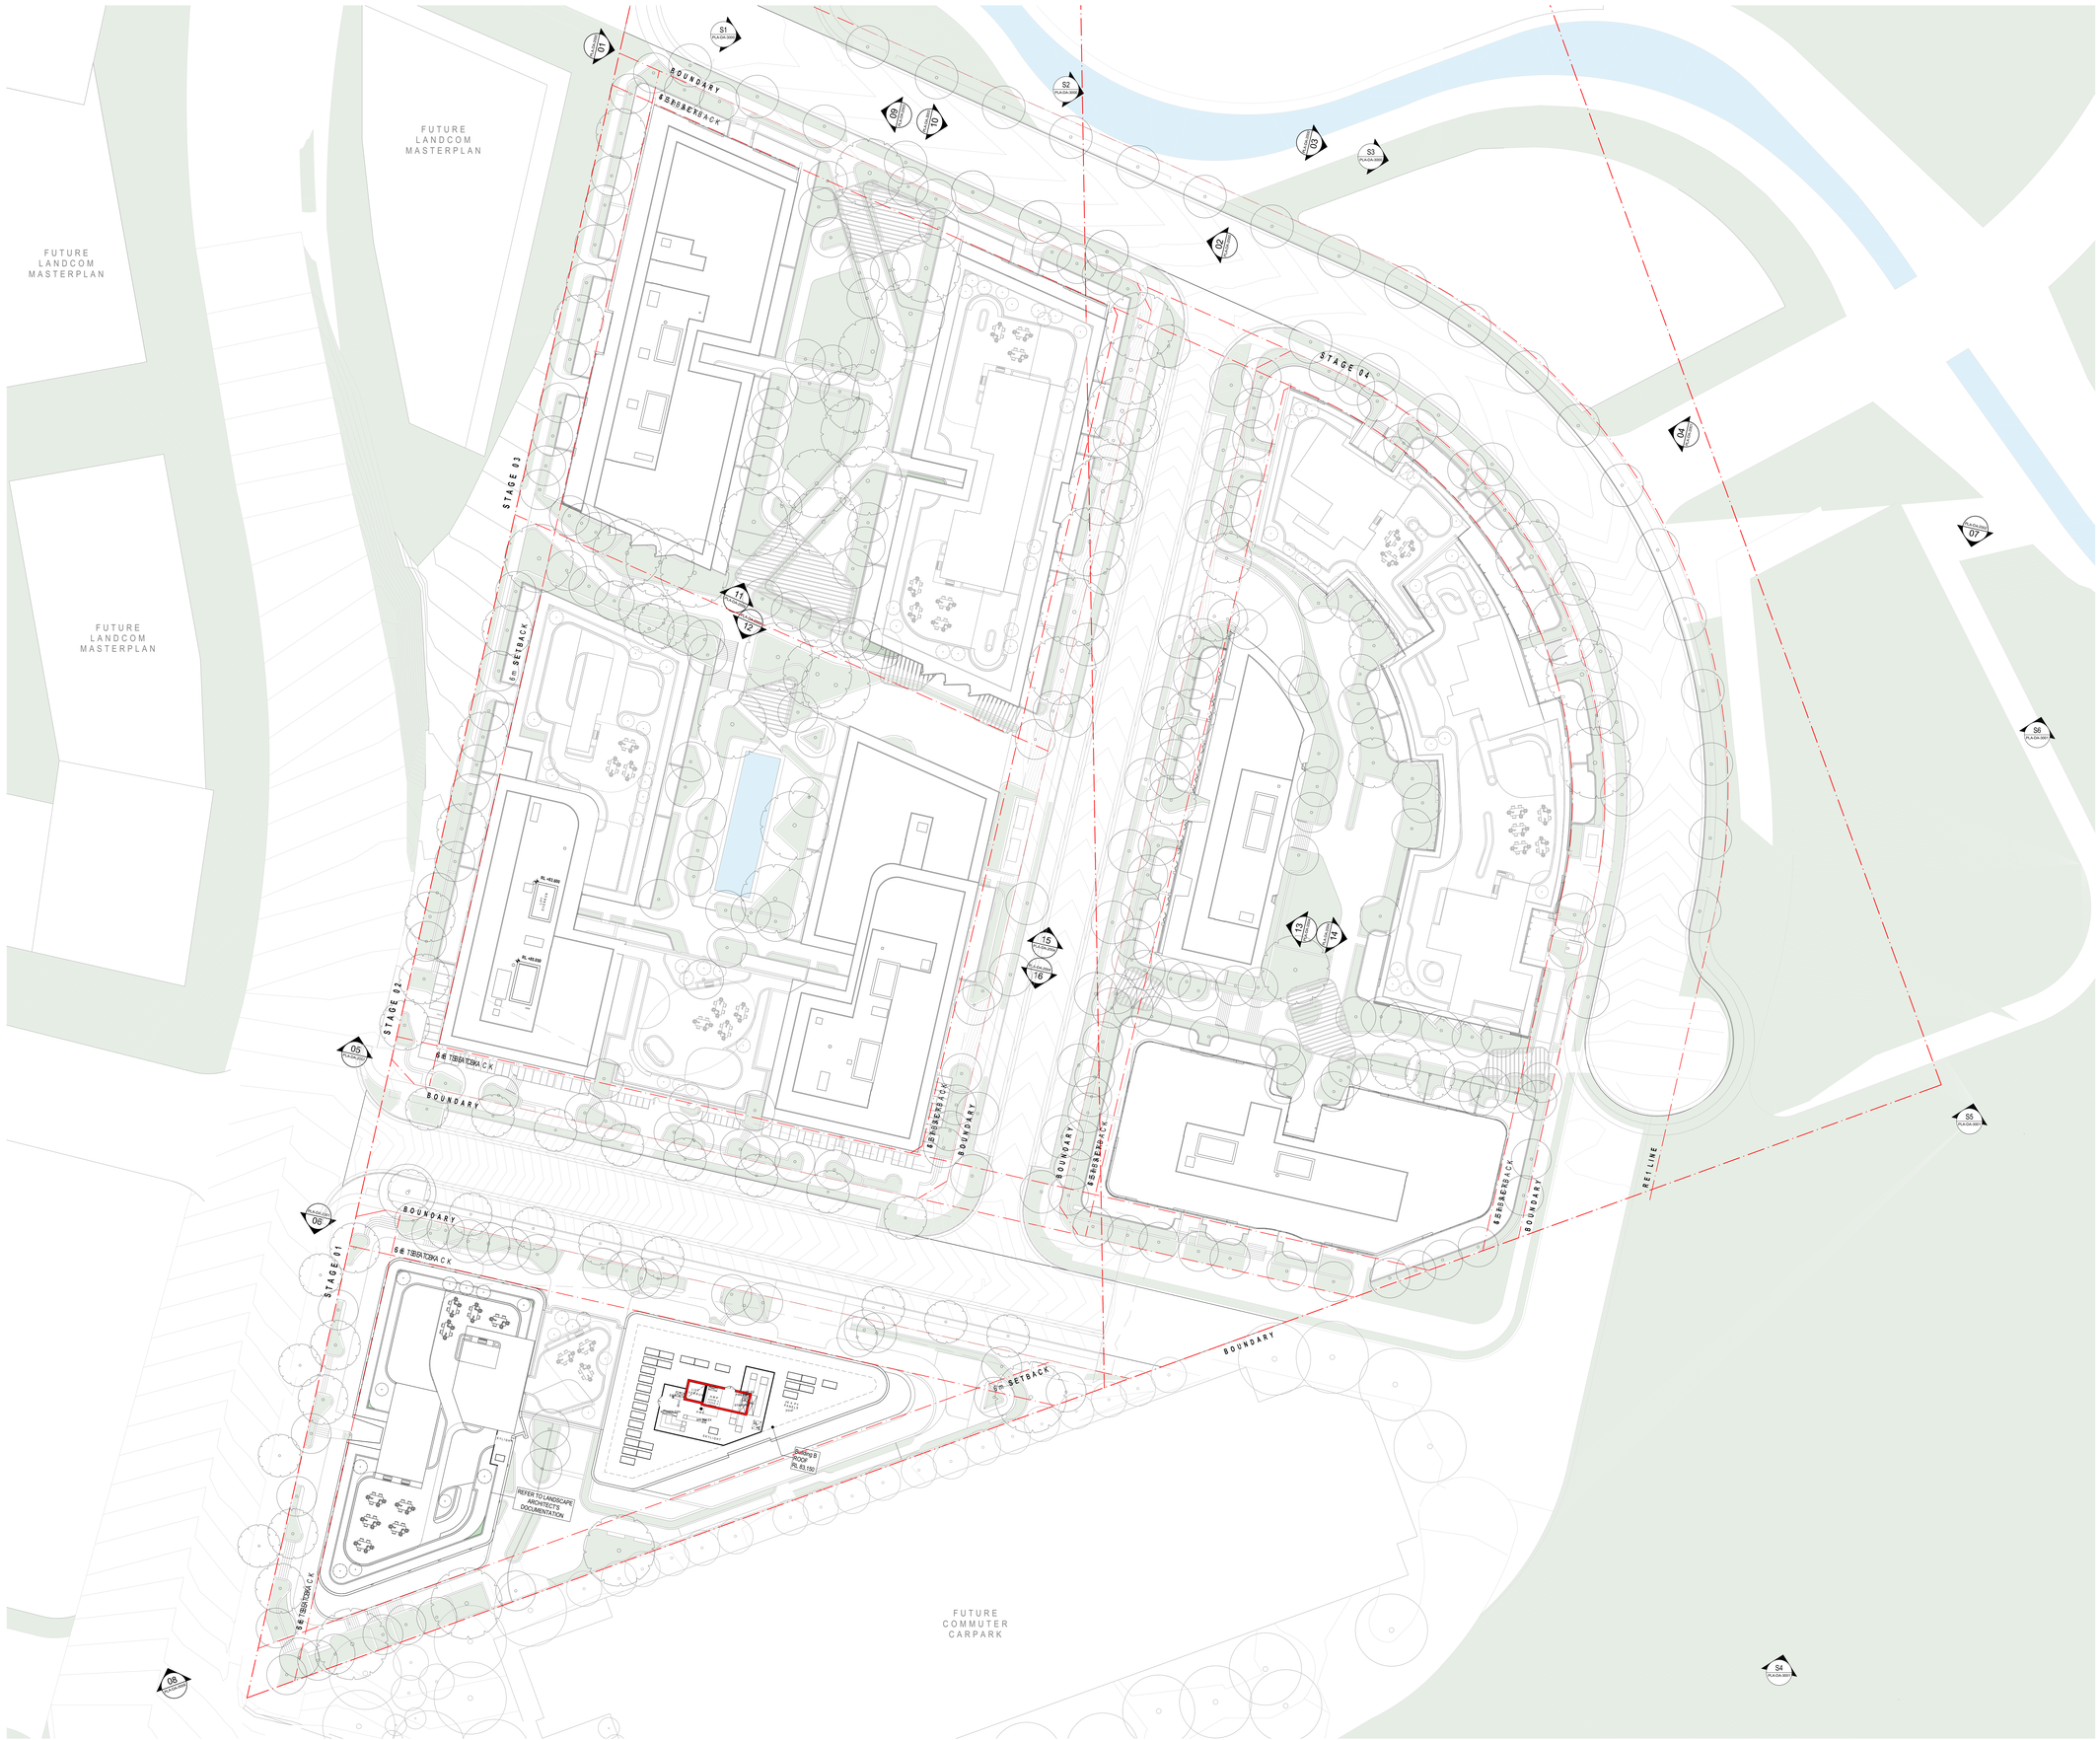

DRAWING TO BE READ IN CONJUNCTION WITH A0000 LEGEND, RELEVANT SCHEDULES AND PROJECT SPECIFICATION.

DATE	REVISION	BY	CHK	NO.
28/10/2022	A	AN, EC, IC	GH, ZK	A

NOTE: APARTMENT TYPE CODES SHOWN ON PLAN ARE FOR INFORMATION ONLY & ARE SUBJECT TO CHANGE

The Bathla Group

plus architecture
Melbourne Brisbane Christchurch
Sydney Western Australia Auckland
Level 4, 222 Clarence Street
Sydney, NSW 2000 Australia
Telephone +61 2 8823 7000
Instagram @plusarchitecture
arch@plusarchitecture.com.au
www.plusarchitecture.com.au
Plus Architecture Pty. Ltd.
ACN 600506303
Nominated Architect (NSW):
Amit Julka 10002

CONSULTANTS

PLANNER	☐	ABC PLANNING	(02) 9310 4979
CIVIL	☐	STANTEC	8484 7036
TRAFFIC	☐	TRAFFIX	(02) 8324 8700
WASTE MANAGEMENT	☐	ELEPHANT FOOT	1300 435 374
LANDSCAPE ARCHITECT	☐	A TOTAL CONCEPT	(02) 9957 5122
ACCESS	☐	MORRIS GODING ACCESS CONSULTING (MGAC)	(02) 9692 9322
STRUCTURAL	☐	CAPITAL ENGINEERING CONSULTANTS (CEC)	9630 0121
SERVICES	☐	WALKER BAI	1800 957 000
BCA	☐	MCKENZIE GROUP	(02) 8298 6800
BASIX	☐	SLR CONSULTING	1300 434 443
SURVEY	☐	BATHLA IN-HOUSE	(02) 9636 2465

PROJECT
164 - 170 CROATIA AVENUE, EDMONDSON PARK NSW AUSTRALIA

DRAWING TITLE
PRECINCT PLAN - AHD 83700

FOR DA SUBMISSION

DATE	PLOT DATE	SCALE
28/10/2022	28/10/2022	1:300 @A0 0 1 2 3 4 5

DRAWN	CHECKED
AN, EC, IC	GH, ZK

JOB NO.
20620

In accepting and utilising this document the recipient agrees that Plus Architecture Pty. Ltd. ACN 600506303, retain all common law, statutory law and other rights including copyright and intellectual property rights. The recipient agrees not to use this document for any purpose other than its intended use, to waive all claims against Plus Architecture resulting from unauthorised changes, or to reuse the document on other projects without the prior written consent of Plus Architecture. Under no circumstances shall transfer of this document be deemed a sale. Plus Architecture makes no warranties of fitness for any purpose.
The Builder/Contractor shall verify job dimensions prior to any work commencing. Figured dimensions shall take precedence over scaled work.

DRG. NO.
PLA-DA-1013
REVISION
A

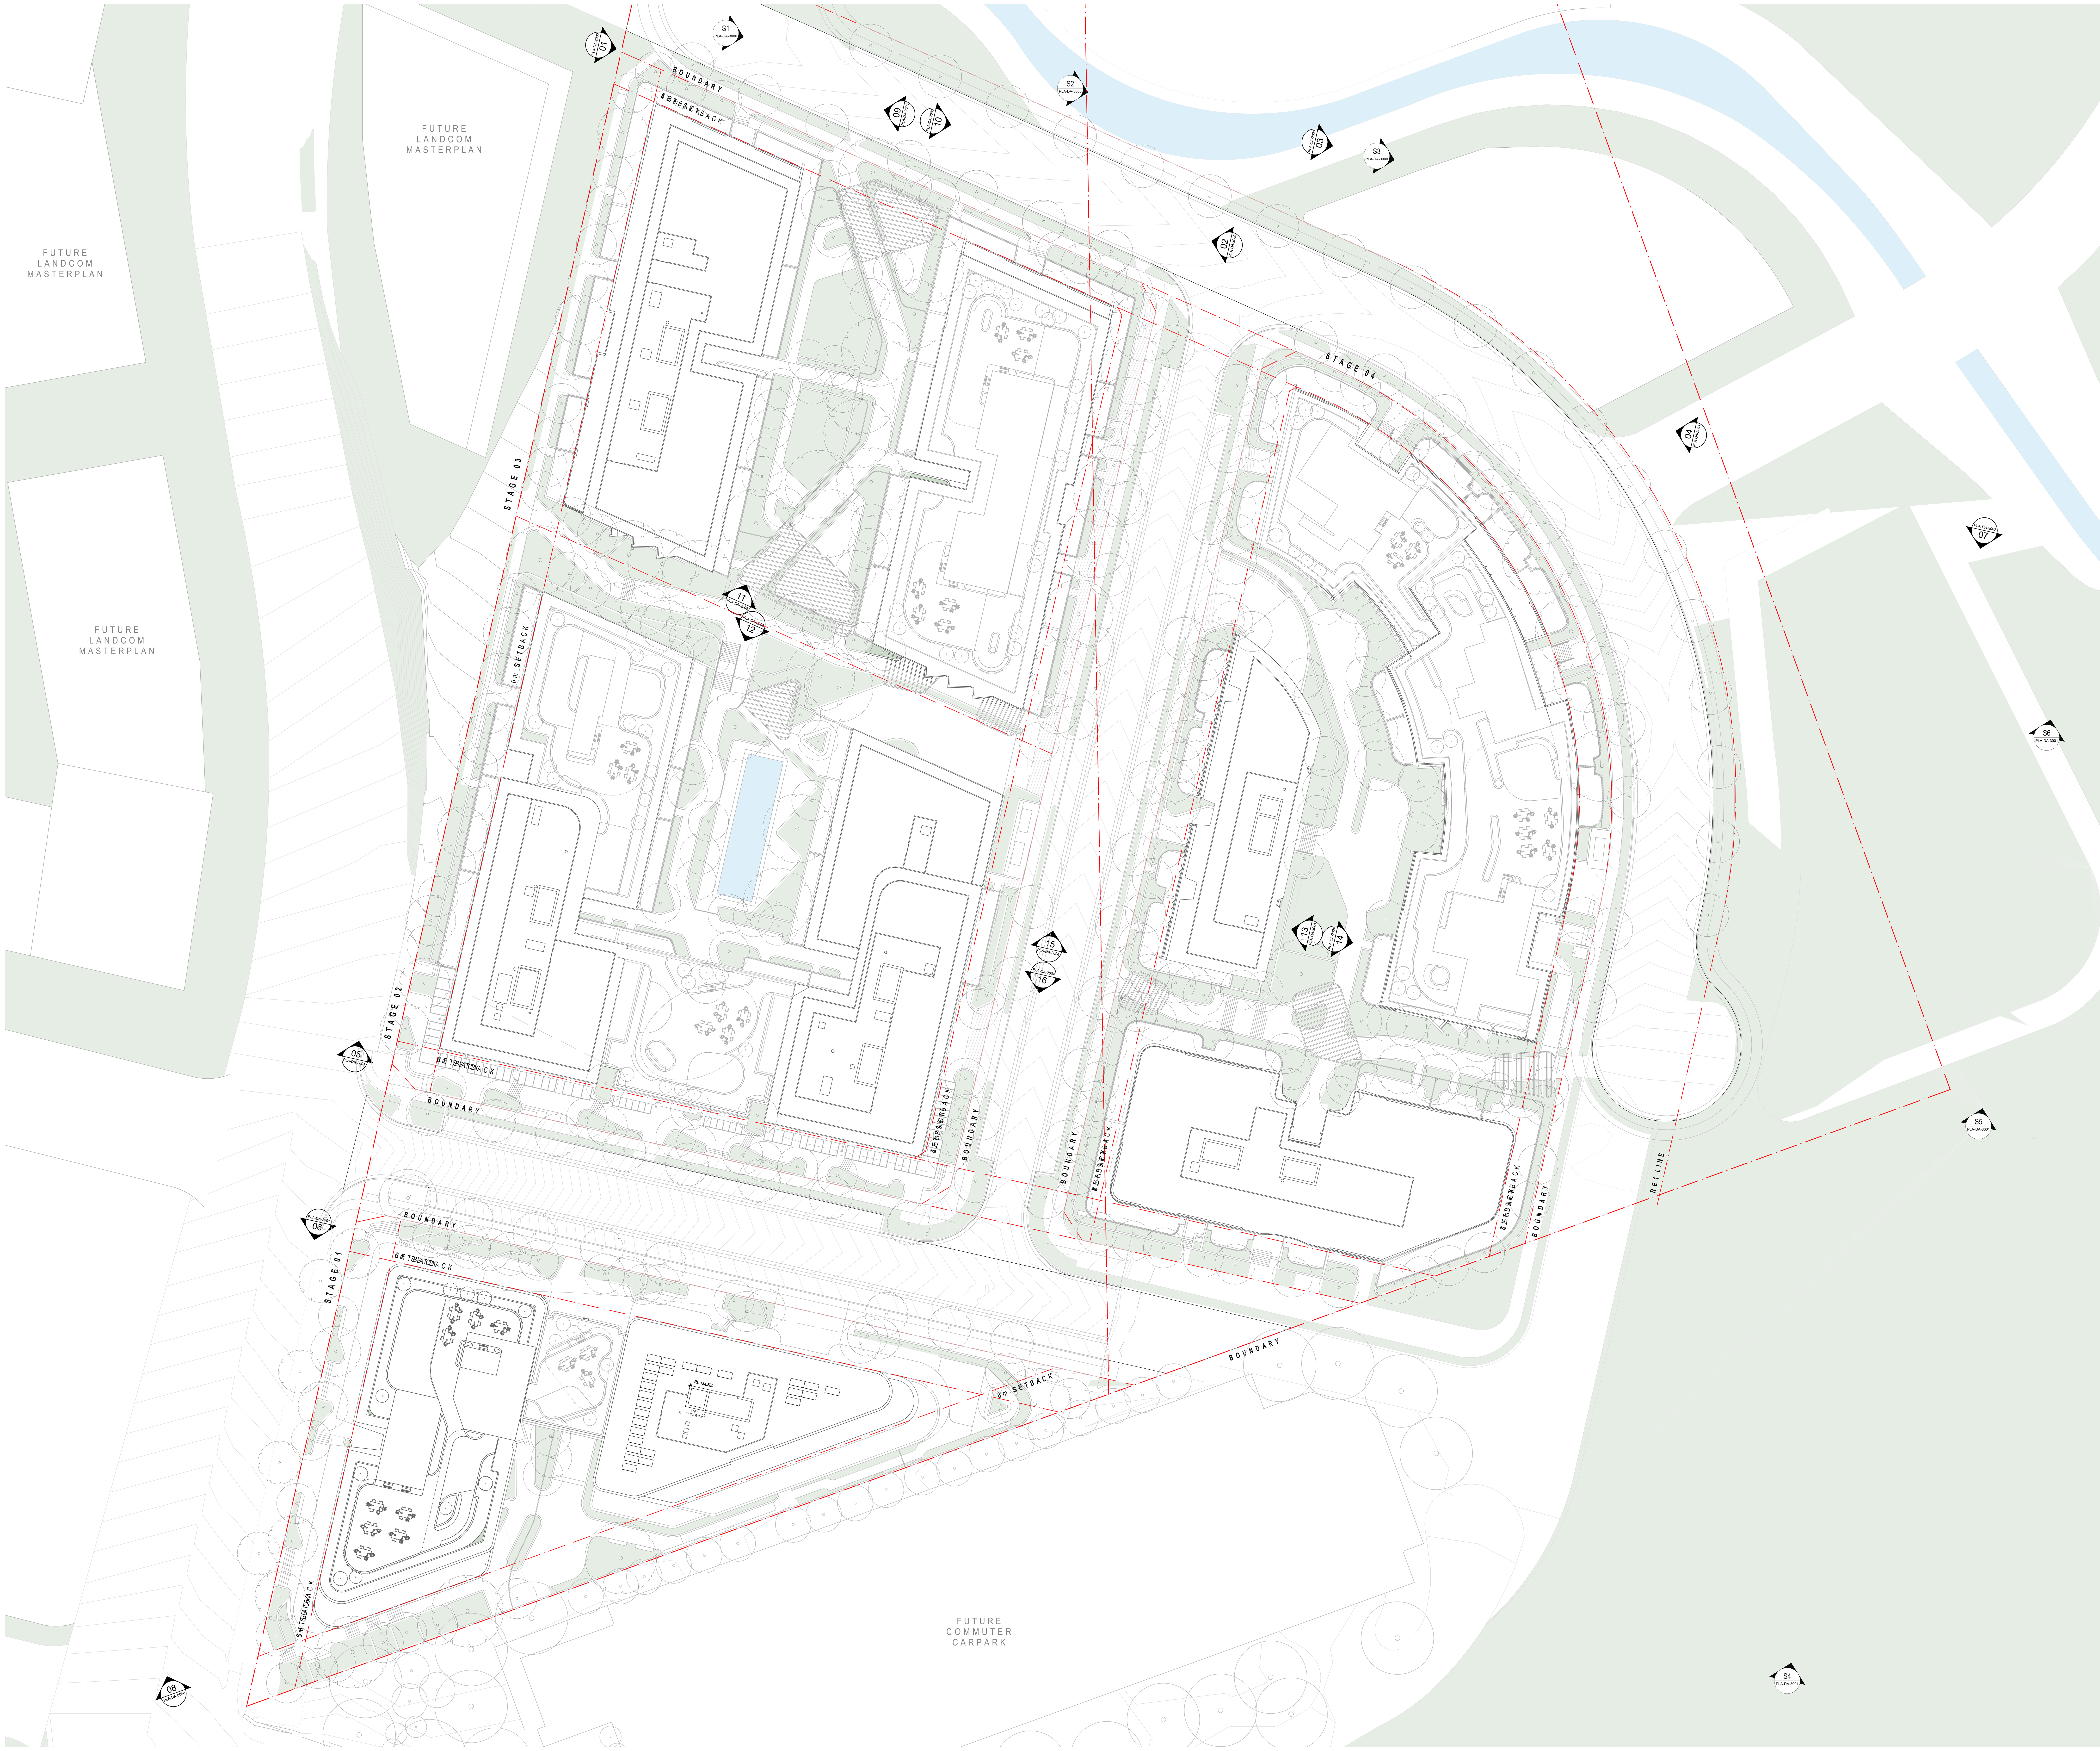

DRAWING TO BE READ IN CONJUNCTION WITH A0000 LEGEND, RELEVANT SCHEDULES AND PROJECT SPECIFICATION.

DATE	REVISION	BY	CHK	NO.
28/10/2022	A	AN, EC, IC	GH, ZK	A

NOTE: APARTMENT TYPE CODES SHOWN ON PLAN ARE FOR INFORMATION ONLY & ARE SUBJECT TO CHANGE

The Bathla Group

plus architecture
Melbourne Brisbane Christchurch
Sydney Western Australia Auckland

Level 4, 222 Clarence Street
Sydney, NSW 2000 Australia
Telephone +61 2 8823 7000
Instagram #plusarchitecture
arch@plusarchitecture.com.au
www.plusarchitecture.com.au
Plus Architecture Pty. Ltd.
ACN 600506303
Nominated Architect (NSW):
Amit Julka 10002

CONSULTANTS

PLANNER	☐	ABC PLANNING	(02) 9310 4979
CIVIL	☐	STANTEC	8484 7036
TRAFFIC	☐	TRAFFIX	(02) 8324 8700
WASTE MANAGEMENT	☐	ELEPHANT FOOT	1300 435 374
LANDSCAPE ARCHITECT	☐	A TOTAL CONCEPT	(02) 9957 5122
ACCESS	☐	MORRIS GODING ACCESS CONSULTING (MGAC)	(02) 9692 9322
STRUCTURAL	☐	CAPITAL ENGINEERING CONSULTANTS (CEC)	9630 0121
SERVICES	☐	WALKER BAI	1800 957 000
BCA	☐	MCKENZIE GROUP	(02) 8298 6800
BASIX	☐	SLR CONSULTING	1300 434 443
SURVEY	☐	BATHLA IN-HOUSE	(02) 9636 2465

PROJECT
164 - 170 CROATIA AVENUE, EDMONDSON PARK NSW AUSTRALIA

DRAWING TITLE
PRECINCT PLAN - ROOF

FOR DA SUBMISSION

DATE	PLOT DATE	SCALE
28/10/2022	28/10/2022	1:300 @A0

0 1 2 3 4 5

DRAWN AN, EC, IC
CHECKED GH, ZK

JOB NO.
20620

In accepting and utilising this document the recipient agrees that Plus Architecture Pty. Ltd. ACN 600506303, retain all common law, statutory law and other rights including copyright and intellectual property rights. The recipient agrees not to use this document for any purpose other than its intended use; to waive all claims against Plus Architecture resulting from unauthorised changes; or to reuse the document on other projects without the prior written consent of Plus Architecture. Under no circumstances shall transfer of this document be deemed a sale. Plus Architecture makes no warranties of fitness for any purpose.
The Builder/Contractor shall verify job dimensions prior to any work commencing. Figured dimensions shall take precedence over scaled work.

DRG. NO.
PLA-DA-1014
REVISION
A