

WILTON GREEN
DA FOR STAGE 2A SUBDIVISION
LANDSCAPE ARCHITECTURE PACKAGE



01 CONTEXT AERIAL PLAN
7/25

DRAWING SCHEDULE

COVER SHEET	G-0001
STREET TREE MASTER PLAN	G-0002
COMBINED STREET TREE AND LOT TREE PLANTING	G-0003
STREETSCAPE LANDSCAPE PLAN 1	SFL001
STREETSCAPE LANDSCAPE PLAN 2	SFL002
STREETSCAPE LANDSCAPE PLAN 3	SFL003
STREETSCAPE LANDSCAPE PLAN 4	SFL004
STREETSCAPE LANDSCAPE PLAN 5	SFL005
STREETSCAPE LANDSCAPE PLAN 6	SFL006
COLOUR LANDSCAPE PARK 2A PLAN	L2001
GENERAL ARRANGEMENT PARK 2A PLAN	L2002
LANDSCAPE SCHEDULE PARK 2A	L2003
MATERIAL AND FINISHES SCHEDULE PARK 2A	L2004
PLANTING SCHEDULE PARK 2A	L2005
STREETSCAPE PLANTING PALETTE	SFL0001
TREE CANOPY COVERAGE	SFL0002
GENERAL ARRANGEMENT DISTENTION BASIN PLAN	L6001
PLANTING SCHEDULE DISTENTION BASINS	L6002
STREETSCAPE TYPICAL SECTIONS 1	SFL7001
STREETSCAPE TYPICAL SECTIONS 2	SFL7002
STREETSCAPE TYPICAL SECTIONS 3	SFL7003
STREETSCAPE KONA FENCE DETAIL 1	SFL7004
STREETSCAPE KONA FENCE DETAIL 2	SFL7005



02 SITE LAYOUT PLAN
12/200

Amendments	Issue Description	Date
A	ISSUE FOR DA DRAFT	24/08/2023
B	FOR DA SUBMISSION	19/10/2023
C	FOR DA SUBMISSION	19/10/2023
D	UPDATED DA	02/07/2024
E	UPDATED DA	13/08/2024
F	UPDATED DA FOR BUSHFIRE	02/07/2024

Client


Project Title

WILTON GREEN
STAGE 2A
COVER SHEET

Drawing Title

Scale

AS SHOWN @ A1

21/08/2023

By

YB

Designed and checked by	MS
Verified	PK
Approved	JH
Drawing No	A210144
Issue	G-L0001
File	F
Plot Date	

This drawing is the property of Group USA Pty Ltd and is not to be reproduced, copied, or used in any form without the written permission of Group USA Pty Ltd. It is to be used only for the project and site for which it was prepared and is not to be used for any other project or site. 

WILTON GREEN

COMBINED STREET TREE AND LOT TREE PLANTING

- STREET TREE
REFER SCHEDULE
- RESIDENT LOT GARDEN TREES
(Equal to 40 m² Canopy)
- OPEN SPACE
CANOPY COVER
(Area: 12000 m²)
- DETENTION BASIN
CANOPY COVER
(Area: 16350 m²)
- EXTENT OF SITE AREA
WITH MAXIMUM 15%
TREE COVER
- SITE AREA ALLOWED
MINIMUM 40% TREE
COVER
- NOTE: ALL OVER AREAS WITH
40% PLUS TREE COVER

CANOPY COVER SUMMARY TABLE FOR WHOLE SITE (INCLUDING HOUSE LOTS)

	AREAS FOR 40% TREE COVER		AREAS FOR 15% TREE COVER		WETLAND AND BUFFER PLANTING OUTSIDE OF WFL AND CANOPY COVER	
	sqm	sqm	sqm	sqm	sqm	sqm
Street Trees	49570	9030	4000	62600		
Trees on lots	29200	1800	0	30800		
Detention Basins	0	2300	1960	4260		
Local Park	7160			7160		
Total	85950	12930	5960	104840		
Area sqm	206,600	82,500	21,200	310,300		
Percentage of canopy cover at maturity	41.60%	15.67%	28.11%	33.79%		
Percentage of canopy cover at maturity - Rounded	41.50%	15.50%	28.00%	34.00%		
Percentage of canopy cover at 15 years	31.20%	11.75%	21.08%	25.34%		
Percentage of canopy cover at 15 years - Rounded	31.00%	12.00%	21.00%	25.50%		



Amendments

A	Issue Description	Date
A	ISSUE FOR REVIEW	24/06/2023
B	FOR DA SUBMISSION	27/02/2024
C	FOR DA SUBMISSION	03/07/2024
D	UPDATED DA	08/07/2024
E	UPDATED DA	08/11/2024
F	UPDATED DA	08/11/2024
G	UPDATED DA FOR BUSHFIRE	08/11/2024

PRINT IN COLOR

Client

RISLAND

GROUP USA

architectural design urban design landscape
landscape architecture - design landscape
Project Title

WILTON GREEN
STAGE 2A

Drawing Title

COMBINED STREET TREE
AND LOT TREE PLANTING

Scale 1:1000 (B&A)

Drawing created (date) 21/06/2023

By

Designed and checked by

Verified


Approved

Drawing No

Issue

File

This drawing is the property of Group USA Pty Ltd and
is not to be used for any other purpose without the
written consent of Group USA Pty Ltd. It is to be used
only for the purpose for which it was prepared and

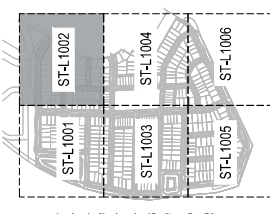

PRINT IN COLOR



GROUP USA
Group USA Pty Ltd ABN 76 002 113 770

WILTON GREEN
STAGE 2A
Drawing Title
STREETSCAPE
GENERAL ARRANGEMENT
PLAN_2
Scale
Drawing Created (date) 21/08/2024
By
Reviewed and checked by
MS
Verified
MS
Approved
JH
Drawing No
A210144
Issue
ST-L-1002
C
File
ST-L-1002

This drawing is the property of Group USA Pty Ltd and
shall remain confidential. It is not to be used for any
other project without the written consent of Group USA
Pty Ltd. It is to be used for the project only and not
Do not scale drawings. Use figure dimensions.



LEGEND


EXTENT OF SITE AREA

PROPOSED STREET TREE

AR	Acer rubrum
AH	Angophora hispida
TL	Trochopetalum laurum 'Luscious'
ZG	Zelkova serrata 'Green Vase'

KEY

Passive Irrigation / WSLUD as per Civil Design
Detention Basin
Open Space
Barrier Boundary Planning

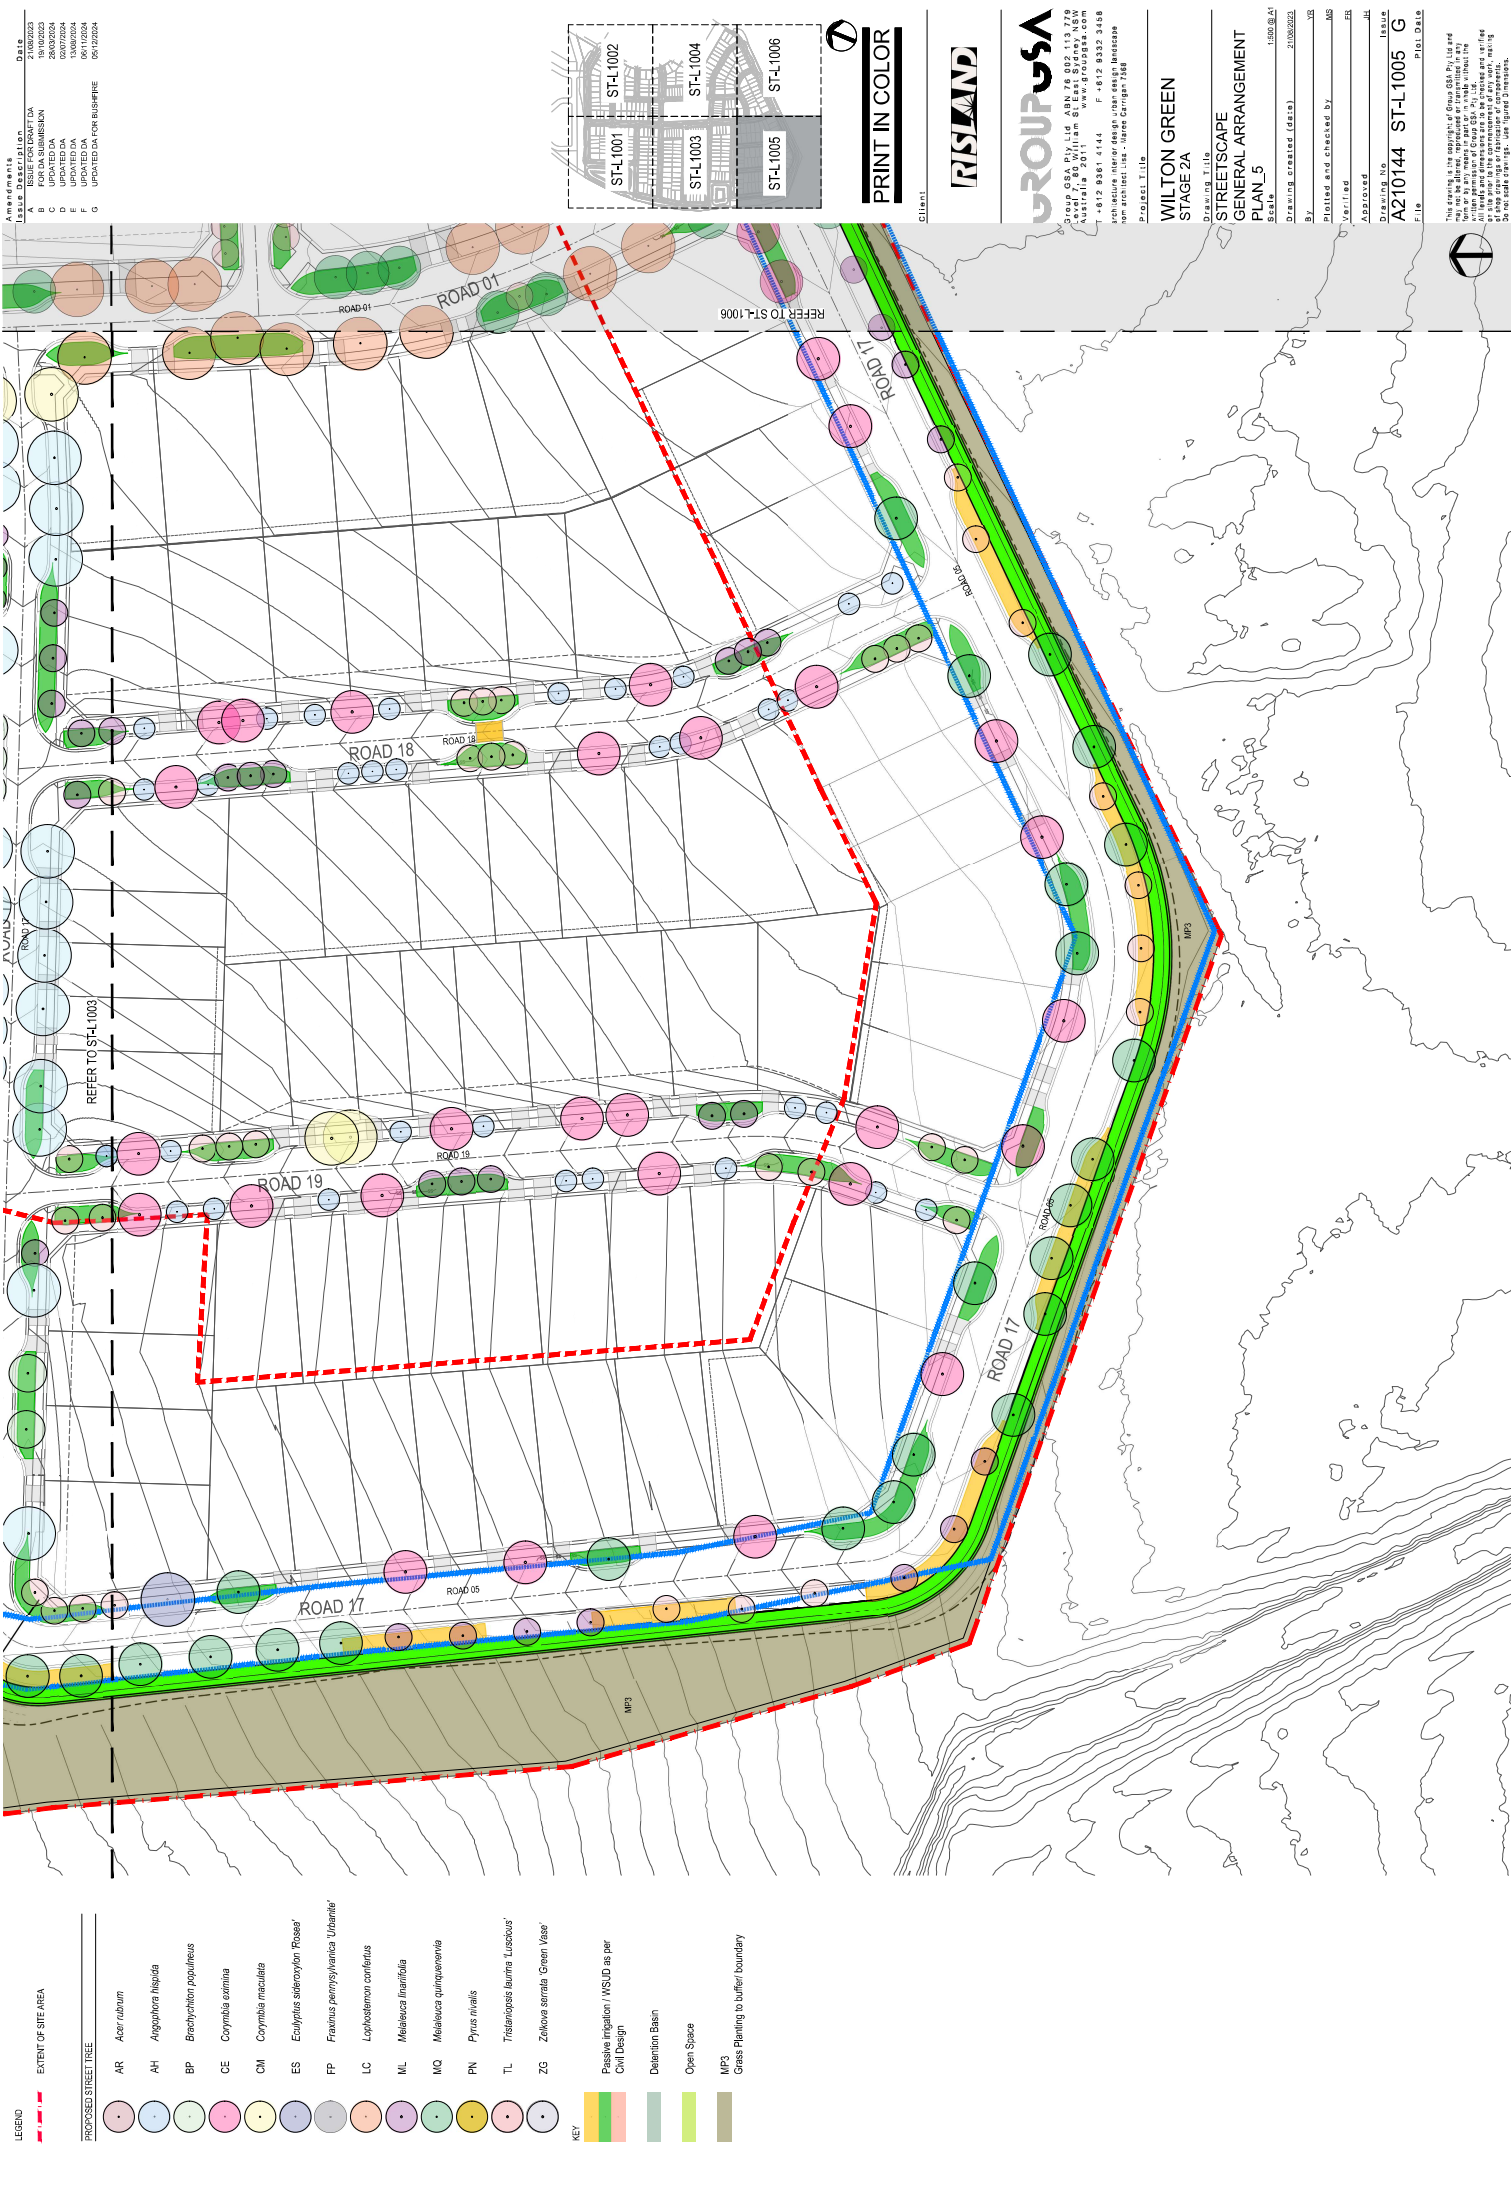

Amendments

Issue Description	Date
A ISSUE FOR DRAFT DA	21/08/2023
B SUBMISSION	28/08/2024
C UPDATED DA	03/07/2024
D UPDATED DA	03/07/2024
E UPDATED DA	03/11/2024
F UPDATED DA	03/11/2024
G UPDATED DA FOR BUSHFIRE	03/11/2024

ST-L1001

ST-L1002

ST-L1003

ST-L1004

ST-L1005

ST-L1006

PRINT IN COLOR

Client

RISLAND


GROUP USA

Group USA Pty Ltd ABN 76 602 113 776
1000 @ A1
Scale 1:1000 @ A1
Drawing created (date) 21/08/2023
By
Designed and checked by
Verified
Approved
Drawing No
Issue
A210144 ST-L1005 G
File
Plot Date

WILTON GREEN
STAGE 2A
Drawing Title
STREETSCAPE
GENERAL ARRANGEMENT
PLAN_5
Scale
Drawing created (date)
By
Designed and checked by
Verified
Approved
Drawing No
Issue
A210144 ST-L1005 G
File
Plot Date

This drawing is the property of Group USA Pty Ltd and
is not to be used for any other project without the
written consent of Group USA Pty Ltd. It is to be used
only for the project and site for which it was prepared.
All fields and areas shown are to be checked and verified
by the client and the contractor. It is not to be used
for any other project or site without the written consent
of Group USA Pty Ltd. Use signed drawings.
Do not scale drawings. Use signed dimensions.

LEGEND	EXTENT OF SITE AREA
PROPOSED STREET TREE	
AR	Acer rubrum
ZG	Zelkova serrata 'Green Vase'
KEY	
Passive Irrigation / WSLD as per	
Civil Design	
Detention Basin	
Open Space	
MP3	Gross Planting to buffer boundary

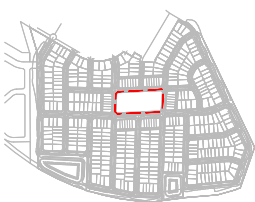

 **PRINT IN COLOR**

Client



GROUP USA
Group USA Pty Ltd ABN 76 002 113 179
100/101/102/2683/2684

STREETSCAPE TREES & WSUD

Amendments	Issue Description	Date
A	ISSUE FOR DA - DRAFT	24/01/2023
B	FOR DA SUBMISSION	19/10/2023
C	UPDATED DA	28/03/2024
D	UPDATED DA	02/07/2024
E	UPDATED DA	13/08/2024
F	UPDATED DA	05/11/2024
G	UPDATED DA FOR BUSHIRE	03/12/2024

Client:



Project

WILTON GREEN
STAGE 2A

Drawing Title
STREETSCAPE
PLANTING PALETTE


Scale	AS SHOWN @ 1"
Drawing created (date)	2/10/2023
By	YR
Plotted and checked by	MS
Verified	FR
Approved	JH
Drawing No	Issue
A210144	G
L5000	

This drawing is the copyright of Group GSA Pty Ltd and may not be altered, reproduced or transmitted in any form or by any means in part or in whole without the written permission of Group GSA Pty Ltd.

All levels and dimensions are to be checked and verified at site prior to the commencement of any work, making of shop drawings or fabrication of components. Do not scale drawings. Use figured Dimensions.

PLANT SCHEDULE - STREET TREES & BUFFER PLANTING									
CODE	BOTANIC NAME	COMMON NAME	MATURE SIZE HT x W (m)	POT SIZE	CANOPY SQM PER TREE	SPACING mm	OVERALL TREE QUANTITY	OVERALL CANOPY SQM	TOTALS
AR	Acer rubrum	Red Maple	15 x 10	Min.100L	80	As Shown	45	3600	
AH	Angophora hispida	Dwarf Apple	7 x 5-6	Min.100L	30	As Shown	42	1260	
BP	Brachychiton populneus	Kurrajong	15 x 6-7	Min.100L	35	As Shown	20	700	
CE	Corymbia eximia	Yellow Bloodwood	15 x 8-10	Min.100L	60	As Shown	123	7380	
CM	Corymbia maculata	Spotted Gum	20 x 12 - 15	Min.100L	130	As Shown	110	14300	
ES	Eucalyptus sideroxylon "Rosea"	Red Flowered Ironbark	15-20 x 10-12	Min.100L	115	As Shown	6	890	
FP	Fraxinus pennsylvanica 'Urbanite'	Urbanite Green Ash	12 x 8	Min.100L	50	As Shown	38	1900	
LC	Lophostemon confertus	Brush box	20 x 12	Min.100L	115	As Shown	96	11040	
ML	Melealeuca linartifolia	Show in Summer	10 x 7	Min.100L	40	As Shown	69	2760	
MQ	Melealeuca quinquenervia	Broad-Leaved Paperbark	15 x 8	Min.100L	50	As Shown	75	3750	
PN	Pyrus nivalis	Show Pear	8 x 6	Min.100L	30	As Shown	42	1260	
TL	Tristanopsis laurina "Luscious"	Luscious Water Gum	10 x 7	Min.100L	40	As Shown	159	6360	
ZG	Zelkova serrata "Green Vase"	Japanese Elm	14 x 10	Min.100L	80	As Shown	45	3600	
BU	Callistemon, Melaleuca, Casuarina sp	Mix of species to site boundary	15 x 8	Min.25L	50	5-7m species	80	4000	
Totals							950	62600	


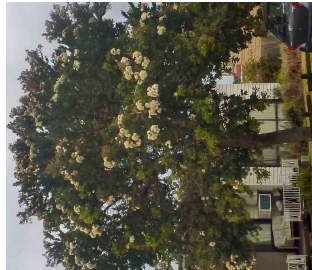

Angophora hispida




Corymbia eximia



Eucalyptus Sideroxylon "Rosea"




Pyrus nivalis 'Snow Pear'

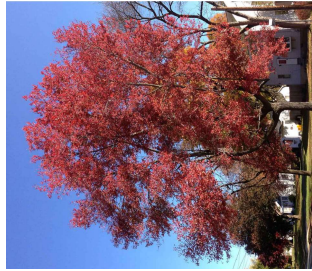


Acer rubrum



Brachychiton populneus

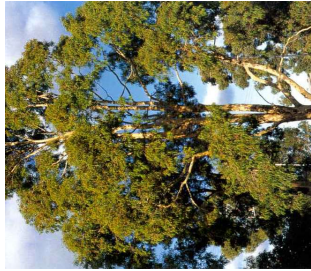*Convmbia maculata*

Melaleuca quinquenervia

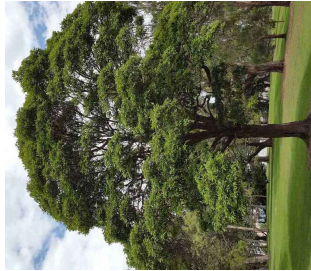

Loxostemon confertus




Melaleuca linariifolia



Zelkova serrata 'Green Vase'



Tristanionis laurina "Luscious"

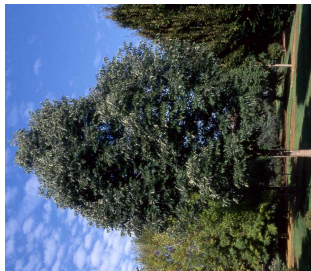

Fraxinus pennsylvanica Urbanite

PLANT SCHEDULE - STREET TREES & BUFFER PLANTING														
CODE	BOTANIC NAME	COMMON NAME	MATURE SIZE HT x W (m)	POT SIZE	CANOPY SQ M PER TREE	SPACING mm	AREAS FOR 40% TREE COVER		AREAS FOR 15% TREE COVER		BUFFER PLANTING OUTSIDE OF APZ AND CANOPY COVER		TOTALS	
							QUANTITY	TREE COVER	QUANTITY	TREE COVER	QUANTITY	TREE COVER		
CM	<i>Corymbia maculata</i>	Spotted Gum	20 x 12-15	Min 100L	130	As Shown	96	12480	14	1820	0	0	110	14300
ES	<i>Eucalyptus sideroxylon "Rosea"</i>	Red Flowered Ironbark	15-20 x 10-12	Min 100L	90	As Shown	0	0	6	690	0	0	6	690
FP	<i>Fraxinus pennsylvanica "Urbane"</i>	Urbane Green Ash	12 x 8	Min 100L	115	As Shown	38	1900	0	0	0	0	38	1900
LC	<i>Lophostemon confertus</i>	Brush box	20 x 12	Min 100L	115	As Shown	90	10350	6	690	0	0	96	11040
ML	<i>Melaleuca linifolia</i>	Snow in Summer	10 x 7	Min 100L	40	As Shown	47	1880	22	880	0	0	69	2760
MQ	<i>Melaleuca quinquenervia</i>	Broad-Leaved Paperbark	15 x 8	Min 100L	50	As Shown	53	2650	22	1100	0	0	75	3750
PN	<i>Pyrus nivalis</i>	Snow Pear	8 x 6	Min 100L	30	As Shown	42	1260	0	0	0	0	42	1260
TL	<i>Tristania laurina "Luscious"</i>	Luscious White Gum	10 x 7	Min 100L	80	As Shown	122	4880	37	1480	0	0	159	6360
ZG	<i>Zelkova serrata "Green Vase"</i>	Japanese Elm	14 x 10	Min 100L	80	As Shown	41	3280	0	320	0	0	45	3600
BU	Mix. of species to site boundary		15 x 8	Min 25L	50		0	0	0	0	80	4000	80	4000
Totals							725	49570	145	9030	80	4000	950	62600

NOTE: Larger street trees have been located where verge areas are generous and where streets adopt open space.

NOTE: Larger street trees have been located where verge areas are generous and where streets adjoin open space.

TREE CANOPY SQ M FOR LOT TREE	AREAS FOR 40% TREE COVER		AREAS FOR 15% TREE COVER		TOTALS	
	QUANTITY	TREE COVER	QUANTITY	TREE COVER	QUANTITY	TREE COVER
40	730	29300	40	1620	0	30800


PLANTING SCHEDULE - DETENTION BASINS TREES														
CODE	BOTANIC NAME	COMMON NAME	MATURE SIZE HT x W (m)	POT SIZE	CANOPY SQ M PER TREE	SPACING mm	AREAS FOR 40% TREE COVER		AREAS FOR 15% TREE COVER		WETLANDS AREAS OUTSIDE OF APZ AND CANOPY COVER		TOTALS	
							QUANTITY	TREE COVER	QUANTITY	TREE COVER	QUANTITY	TREE COVER	OVERALL TREE QUANTITY	OVERALL CANOPY SQ M
AC	<i>Angophora costata</i>	Smooth Barked Apple	25L 8m	25L	50	As Shown	0	0	6	300	12	600	18	900
AP	<i>Acacia parramattensis</i>	Parramatta Green Wattle	10 x 7m	25L	35	As Shown	0	0	5	175	5	175	5	175
BS	<i>Callistemon salignus</i>	Willow Boldbrush	9 x 4m	25L	20	As Shown	0	0	2	40	7	140	9	180
CM	<i>Corymbia maculata</i>	Spotted Gum	20 x 12	25L	125	As Shown	0	0	4	500	3	375	7	875
EA	<i>Eucalyptus agglomerata</i>	Blue-headed Stringbark	25 x 10 - 12	25L	100	As Shown	0	0	10	1000	0	0	10	1000
EP	<i>Eucalyptus punctata</i>	Grey Gum	20 x 8m	25L	50	As Shown	0	0	2	100	2	100	4	200
ML	<i>Melaleuca linifolia</i>	Stow in Summer	10 x 6m	25L	30	As Shown	0	0	7	210	4	120	11	330
MQ	<i>Melaleuca quinquenervia</i>	Broad Leaved Paperbark	15 x 8	25L	50	As Shown	0	0	3	150	9	450	12	600
						Totals	0	0	34	2300	42	1960	76	4260

PLANT SCHEDULE - PARK TREES											
CODE	BOTANIC NAME	COMMON NAME	MATURE SIZE HT x W (m)	POT SIZE	CANOPY SQ M PER TREE	AREAS FOR 40% TREE COVER		NOT USED		TOTALS	
						QUANTITY	TREE COVER	QUANTITY	TREE COVER	OVERALL TREE QUANTITY	OVERALL CANOPY SQ M
AR	<i>Acer rubrum</i>	Red Maple	13 x 10	Min 100L	80	As Shown	10	800		10	800
AC	<i>Angophora costata</i>	Sydney Red Gum	20 x 8	Min 100L	50	As Shown	2	100		2	100
CS	<i>Callistemon salignus</i>	Willow Ballerbrush	9 x 5	Min 45L	25	As Shown	2	50		2	50
CM	<i>Corymba maculata</i>	Spotted Gum	20 x 12	Min 100L	130	As Shown	7	910		7	910
ES	<i>Eucalyptus adenirostris</i> "Rosea"	Red Ironbark	25 x 10-12	Min 100L	115	As Shown	7	805		7	805
FP	<i>Fraxinus pennsylvanica</i> "Ulmus"	Uttaraire Green Ash	12 x 8	Min 100L	50	As Shown	14	700		14	700
LC	<i>Lophostemon confertus</i>	Brush box	20 x 12	Min 100L	125	As Shown	23	2875		23	2875
LN	<i>Lagerstroemia "natchez"</i>	Natchez 'Orpe Myrie'	8 x 4-5	Min 75L	25	As Shown	6	150		6	150
MG	<i>Magnolia grandiflora</i> "Emouth"	Southern Magnolia	10 x 6	Min 200L	30	As Shown	1	30		1	30
PU	<i>Pyrus ussuriensis</i>	Manchurian Pear	15 x 7 - 8	Min 100L	40	As Shown	19	760		19	760
						Totals	91	7180		91	7180

QUANTITY	TREE COVER	QUANTITY	TREE COVER	QUANTITY	TREE COVER	QUANTITY	TREE COVER
1546	85950	219	12930	122	5960	1887	104840

		AREAS FOR 40% TREE COVER	AREAS FOR 15% TREE COVER	WETLAND AND BUFFER PLANTING OUTSIDE OF APZ AND CANOPY COVER	Percentage of Tree Cover across the site
Area sq m		206,600	82,500	21,200	310,300
Percentage of canopy cover		41.60%	15.67%	28.11%	33.79%
Rounded percentages		41.50%	15.50%	28.00%	34.00%

Amendments		Date
Issue Description		
A	ISSUE FOR DA-DRAFT	10/10/2023
B	FOR DA SUBMISSION	19/10/2023
C	FOR DA SUBMISSION	20/10/2023
D	UPDATED DA	02/07/2024
E	UPDATED DA	13/08/2024
F	UPDATED DA FOR BUSHPHIRE	02/12/2024

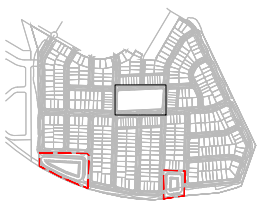

PRINT IN COLOR

Client



GROUP USA
Group USA Pty Ltd ABN 76 002 113 178
Level 10, 100 Pitt Street, Sydney NSW 2000
Australia 2011
www.groupusa.com.au
T +612 9361 1144 F +612 9332 3458
architectural design urban design landscape
non architect lic - Wessex Carrigan 7888


**WILTON GREENS
STAGE 2A DETENTION BASINS
GENERAL ARRANGEMENT
PLAN**

Scale	1:500 @ A1
Drawing created (date)	21/06/2023
By	VA
Designed and checked by	MS
Verified	MS
Approved	JH
Drawing No	A210144
Issue	L6001
File	F
Plot Date	





BASIN D LAYOUT

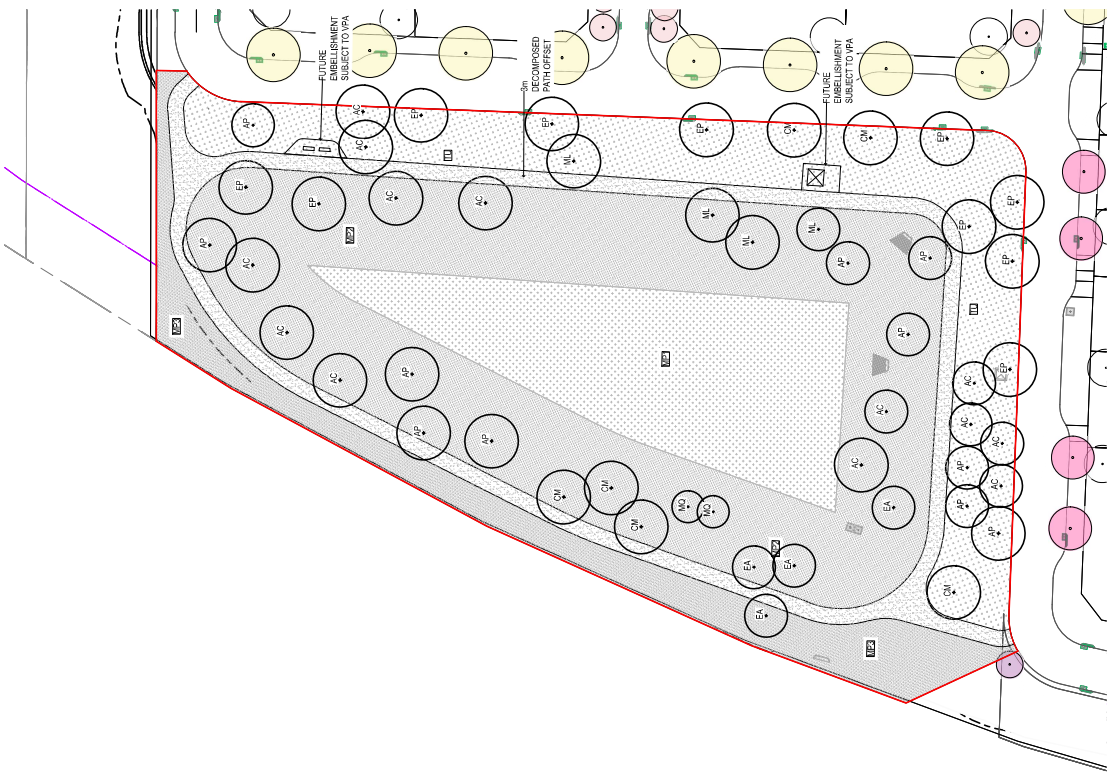

BASIN C LAYOUT

LEGEND	EXTENT OF WORKS LINE
	PROPOSED TREE - Angophora costata REFER TO PLANT SCHEDULE
	PROPOSED TREE - Acacia parramattensis REFER TO PLANT SCHEDULE
	PROPOSED TREE - Allocasuarina littoralis REFER TO PLANT SCHEDULE
	PROPOSED TREE - Callistemon salignus REFER TO PLANT SCHEDULE
	PROPOSED TREE - Corymbia maculata REFER TO PLANT SCHEDULE
	PROPOSED TREE - Eucalyptus agglomerata REFER TO PLANT SCHEDULE
	PROPOSED TREE - Eucalyptus punctata REFER TO PLANT SCHEDULE
	PROPOSED TREE - Melaleuca linifolia REFER TO PLANT SCHEDULE
	PROPOSED TREE - Melaleuca quinquenervia REFER TO PLANT SCHEDULE
	PROPOSED STREET TREE REFER TO STREETSCAPE DOCUMENTATION
	PLANT MIX 1 - BASIN MIX REFER TO PLANT SCHEDULE
	PLANT MIX 2 - BATTEN MIX REFER TO PLANT SCHEDULE
	PLANT MIX 3 - BATTEN GRASS MIX REFER TO PLANT SCHEDULE
	TUBE REFER TO MATERIAL SCHEDULE
	DECOMPOSED GRANITE PATH REFER TO MATERIALS SCHEDULE
	CONCRETE PATH REFER TO MATERIALS SCHEDULE

DETENTION BASIN TREES FOR BASINS C AND D


Amendment	Issue Description	Date
A	ISSUE FOR DA - DRAFT	10/11/2023
B	FOR DA SUBMISSION	19/11/2023
C	UPDATED DA	29/03/2024
D	UPDATED DA	02/07/2024
E	UPDATED DA	13/09/2024
F	UPDATED DA	05/11/2024
G	UPDATED DA FOR BUSHFIRE	05/12/2024

PLANTING SCHEDULE - DETENTION BASINS TREES							
CODE	BOTANIC NAME	COMMON NAME	MATURE SIZE HT X W (m)	POT SIZE	CANOPY SQ.M PER TREE	SPACING (mm)	TOTALS
							OVERALL TREE QUANTITY
							OVERALL CANOPY SQ.M
						Totals	4260


MPI - PLANT MIX as per Keith Vegetation Equivalences with Short Heath or Freshwater Wetlands.					
	Allow to plant in groups of 50-70				
Cb	<i>Carex appressa</i>	Tall Sedge	0.8 x 0.8	TUBESTOCK	400mm
Ba	<i>Baumea rubiginosa</i>	Twig Rush	0.5 x 0.8	TUBESTOCK	400mm
Ea	<i>Eleocharis acuta</i>	Spikeweed	0.5 x 0.9	TUBESTOCK	400mm
Ju	<i>Juncus ulatius</i>	Stemless Rush	0.6 x 0.6	TUBESTOCK	400mm
M	<i>Myriophyllum crispum</i>	Upright Water-milfoil	0.6 x 0.6	TUBESTOCK	400mm
Sv	<i>Scheuchzeria paludis</i>	Softstem Bulrush	0.4 x 1.0	TUBESTOCK	400mm

WP2 - PLANT MIX 2 - BASIN BATTER MIX (Species to be selected from the following)						
Allow to plant in groups of 50-70						
PW		<i>Hardenbergia violacea</i>	False sampanilla	1m	TUBESTOCK	500mm
JU		<i>Juncea salicaria</i>	Tussock Rush	1 x 0.3m	TUBESTOCK	400mm
LL		<i>Lomandra longifolia</i>	Spry Headed Mat Rush	1 x 1m	TUBESTOCK	400mm
M6		<i>Microseris stipoides</i>	Weeping Grass	0.6 x 0.6m	TUBESTOCK	400mm
PS		<i>Poa sieberiana</i>	Grey Tussock Grass	1 x 0.4m	TUBESTOCK	400mm
IT		<i>Themedia triandra</i>	Kangaroo Grass	0.8 x 0.3m	TUBESTOCK	400mm
WG		<i>Wallenbergia gracilis</i>	Australian Bluebell	0.6 x 0.3m	TUBESTOCK	400mm

MP3 - PLANT MIX 3 - GRASS MIX TO DRENATION BASIN BATTERS AND BOUNDARY / BATTER AREAS (specie to be selected from the following)			
Allow to plant in groups of 50-70			
LL	<i>Lomandra longiloba</i>	Spirly Headed Malt Rush	1 x 1m
MB	<i>Microseris stipoides</i>	Weeping Grass	0.6 x 0.6m
PS	<i>Poa sieberiana</i>	Grey Tussock Grass	TUBESTOCK 300mm
PS	<i>Poa sieberiana</i>	Grey Tussock Grass	TUBESTOCK 300mm
IT	<i>Themeda triandra</i>	Kangaroo Grass	0.8 x 0.3m
WG	<i>Wallenbergia gracilis</i>	Australian Bluebell	0.6 x 0.3m
TT			TUBESTOCK 300mm

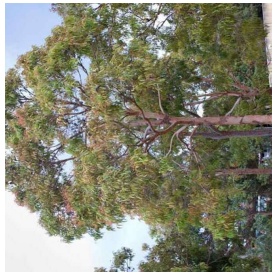

Angophora costata

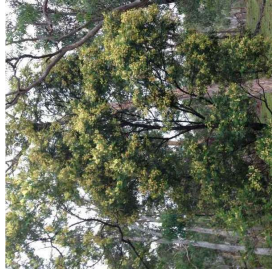

Acacia parramattensis



Allocasuarina littoralis



Callistemon salignus



Corymbia maculata



Eucalyptus agglomerata




Eucalyptus punctata



Melaleuca linariifolia



Melaleuca quinquenervia

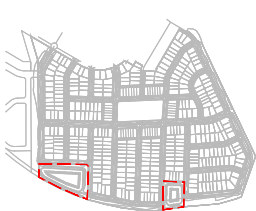

PRINT IN COLOR

Client _____




WILTON GREENS
STAGE 2A DETENTION BASINS
Drawing Title
PLANTING PALETTE

Scale	NTS@A1
Drawing created (date)	2/05/2023
By	YR
Plotted and checked by	MS
Verified	FR
Approved	JH
Drawing No	Issue
A210144	G
L6002	
File	Plot Date

This drawing is the copyright of Group GSA Pty Ltd and may not be altered, reproduced or transmitted in any form or by any means in part or in whole without the written permission of Group GSA Pty Ltd.


All levels and dimensions are to be checked and verified on site prior to the commencement of any work, making of shop drawings or fabrication of components.

Do not scale drawings. Use figured dimensions.

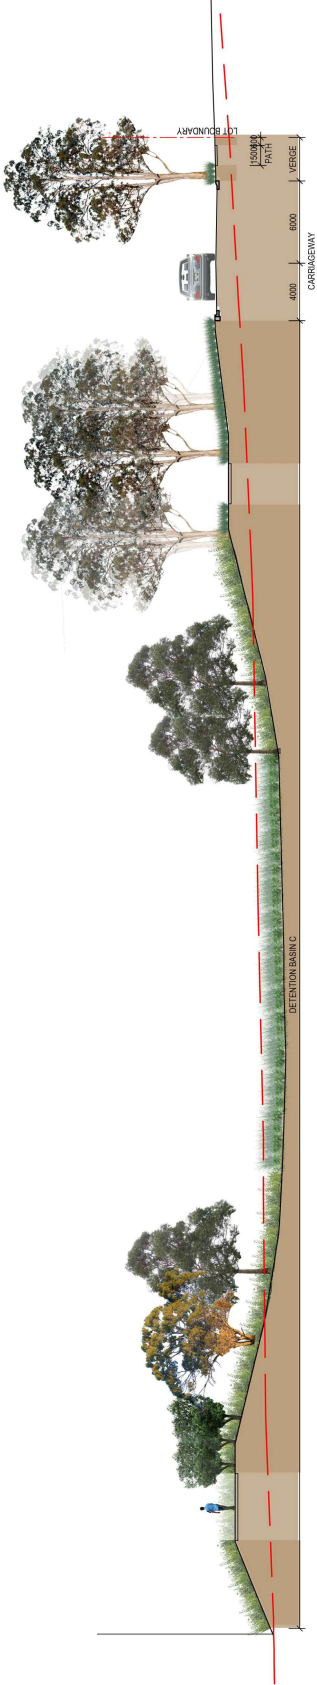

04 SECTION BASIN C (TYP)

1:200

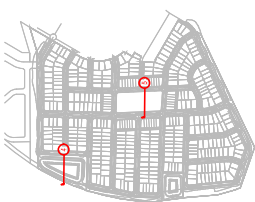

PRINT IN COLOR

Client



GROUP USA

Group USA Pty Ltd ABN 76 002 113 770
10/10/2023
www.groupusa.com.au
T +612 8361 4144 F +612 8332 3458
architectural interior design urban design landscape
non architectural - Urban Carriageway


WILTON GREENS
STAGE 2A DETENTION BASINS
STREETSCAPE
TYPICAL SECTIONS_2

Scale	AS SHOWN/AS NOTED
Drawing Created (date)	21/09/2023
By	MS
Designed and checked by	MS
Verified	MS
Approved	JH
Drawing No	A210144
Issue	ST-L7002 C
File	PLOT DATA

NOTE

REFER TO CIVIL ENGINEER DRAWINGS
FOR SERVICES


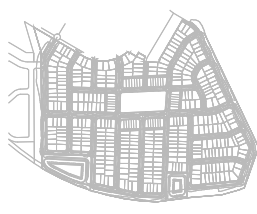

PRINT IN COLOR

Client:



Group OSA Pty Ltd ABN 76 002 113 779
Level 7, 80 William St East Sydney NSW
Australia 2011 www.grouposa.com
T +612 9361 4144 F +612 9332 3458
architectural interior design urban landscape
non architect Lisa - Mares Carrigan 7368

Project Title

WILTON GREEN
STAGE 2A

Drawing Title

STREETSCAPE
KOALA FENCE DETAILS

Scale
0.01[illegible]

Drawing created (date)	01/07/2024
------------------------	------------

Plotted and checked by

Verified	FR
----------	----

Approved	JH
----------	----

Drawing No	<u>Issue</u>

A210144 ST-L7003 A

File	Plot Date
------	-----------

This drawing is the copyright of Group GSA Pty Ltd and may not be altered, reproduced or transmitted in any form or by any means in part or in whole without the written permission of Group GSA Pty Ltd. All lengths and dimensions are to be checked and verified on site prior to the commencement of any work, making of shop drawings or fabrication of components. Do not scale drawings. Use figured dimensions.


NOTE:

FENCE CONSTRUCTION

1. THE FENCE IS INTENDED TO EXCLUDE KOALAS FROM DEVELOPMENT AREAS AND IS PROPOSED TO BE CONSTRUCTED TO REFLECT STAGE 1 CONSENT CONDITION 3.31 AND INCLUDE:
 - 2.1m HIGH CHAIN MESH,
 - 3 STRAND BARBED WIRE LOCATED AT TOP OF THE FENCE FOR A TOTAL HEIGHT OF 2.4m,
 - THE TOP 600mm OF THE CHAIN MESH FENCE IS TO BE SHEET METAL AFFIXED TO THE OUTSIDE FACE.

FENCE MAINTENANCE

1. FENCE IS TO BE REGULARLY MONITORED AND MAINTAINED THROUGHOUT WORKS TO ENSURE NO GAPS OR HOLES OCCUR ALLOWING THE PASSAGE OF KOALAS.
2. CONTRACTOR TO KEEP A REGISTER OF REGULAR CHECKS.

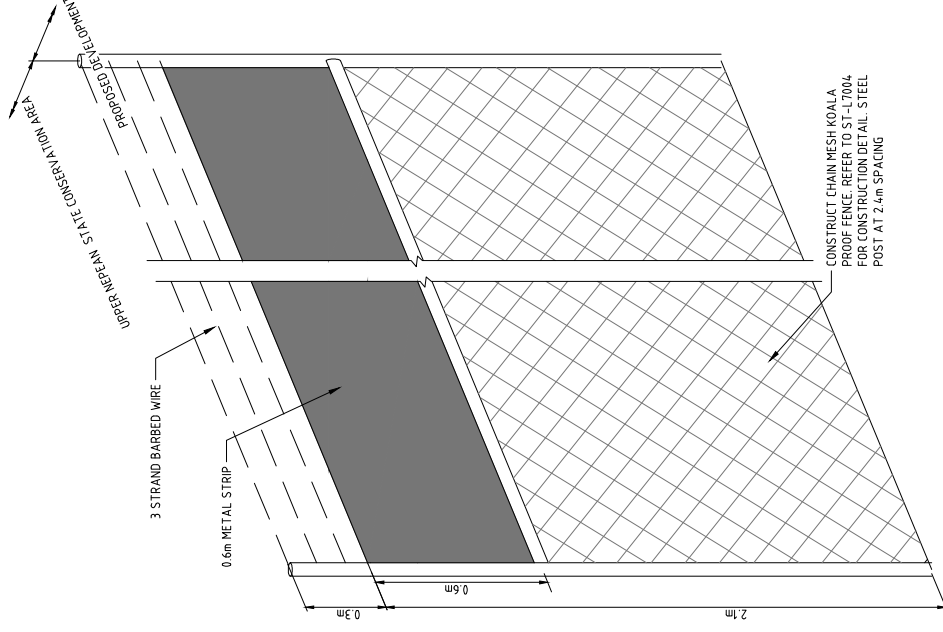

KOALA FENCE LOCATION

1991

 TYPICAL KOAL A FENCE DETAIL

