


FOR CONTINUATION REFER TO VIEWPORT 3

FOR CONTINUATION REFER TO VIEWPORT 4

DDFI IMIN ADVY NOT FOR CONSTRUCTION

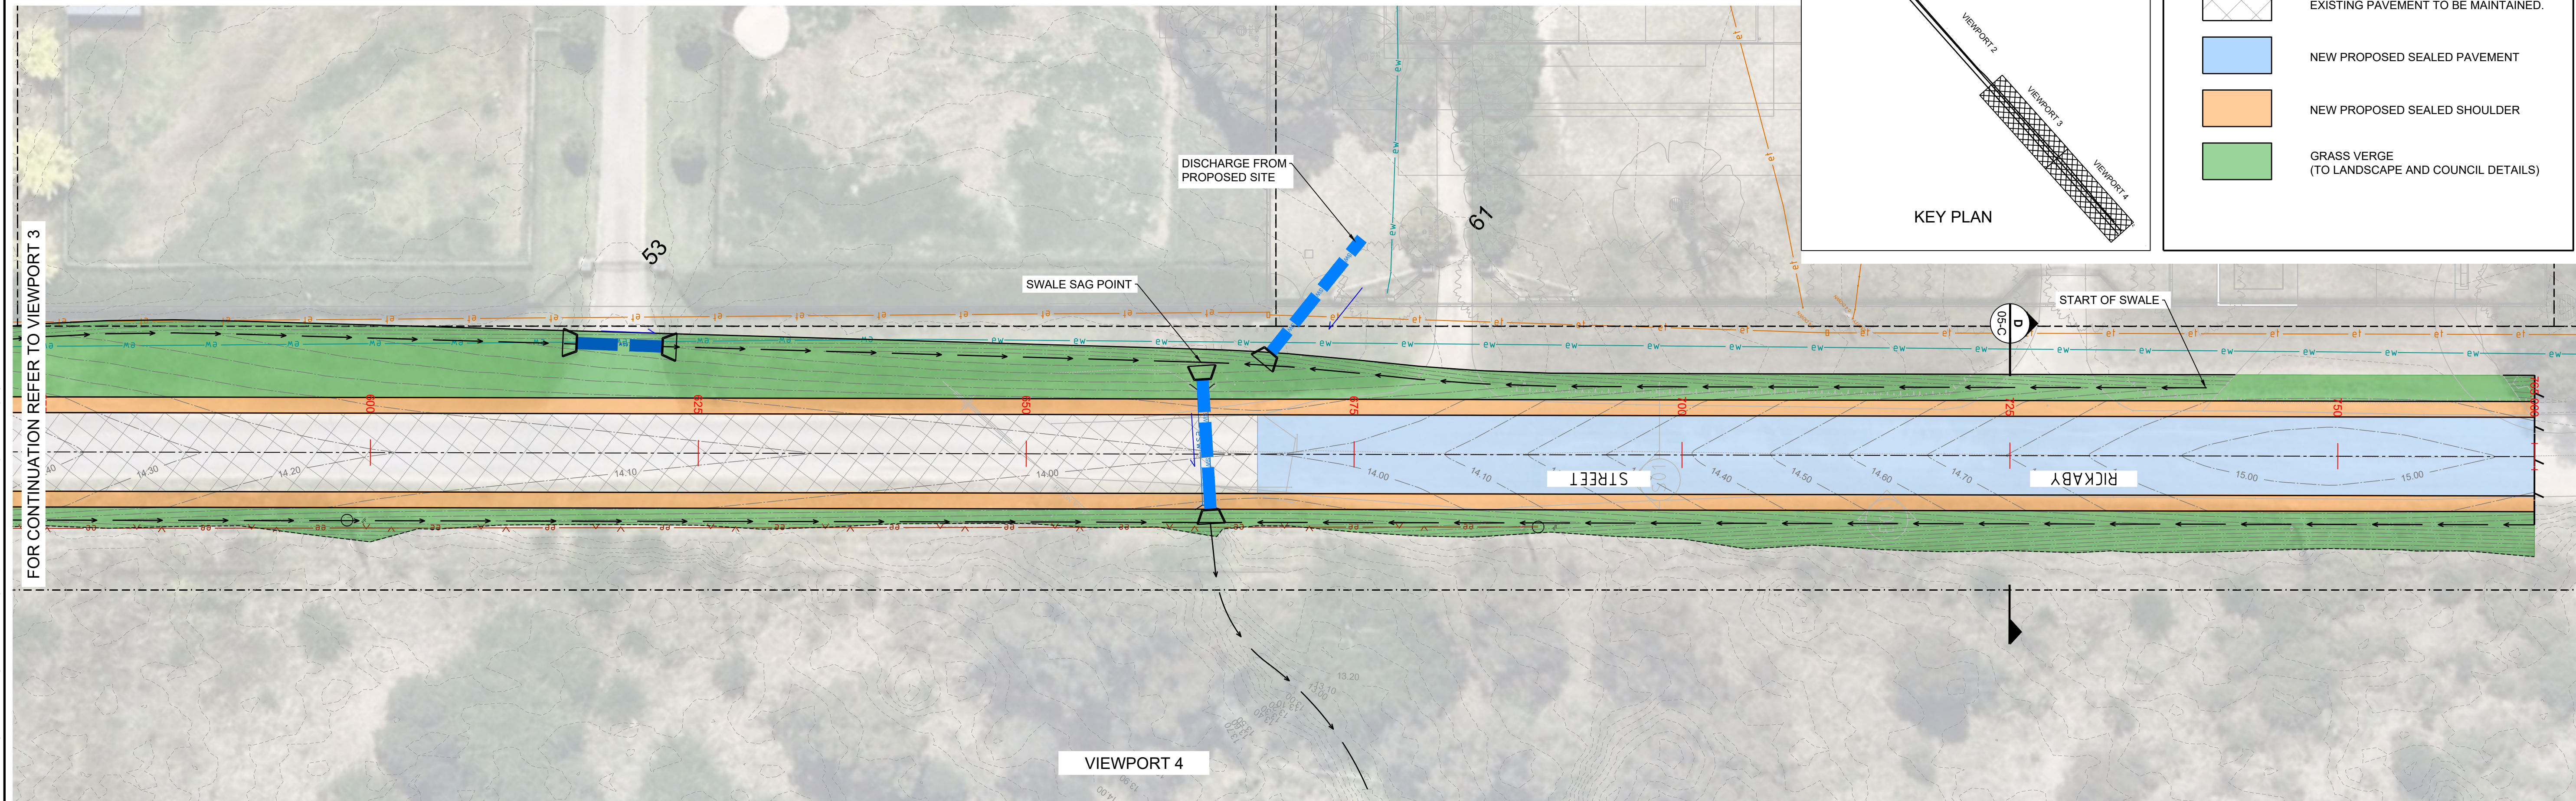

DO NOT SCALE FROM DRAWINGS. CHECK & VERIFY ALL DIMENSIONS & LEVELS BEFORE COMMENCEMENT OF ANY WORK. NORTH	UTILITIES, IF SHOWN, ARE DIAGRAMMATIC ONLY. CONTRACTORS ARE RESPONSIBLE TO LOCATE AND AVOID DAMAGE TO THEM AS SPECIFIED BY EACH UTILITIES EXCAVATION GUIDELINES.	REVISION	AMENDMENT	DATE	REVISION	AMENDMENT	DATE	CUSTOMER	PREPARED BY	TITLE DRAFT ROAD WIDENING LAYOUT - SHEET2		
		1	ISSUE FOR INFORMATION	29/08/25								
								PROJECT RICKABY STREET WIDENING	WScce Pty Ltd ACN 668 655 141 ABN 75 668 655 141 info@wsce.com.au www.wsce.com.au	SCALE 1:250 DRAWN IK JOB No. 8466000 DATE AUGUST 2025	DESIGNED MH CHECKED J.G. DRAWING No. SK-05B STATUS	APPROVED ISSUE 1