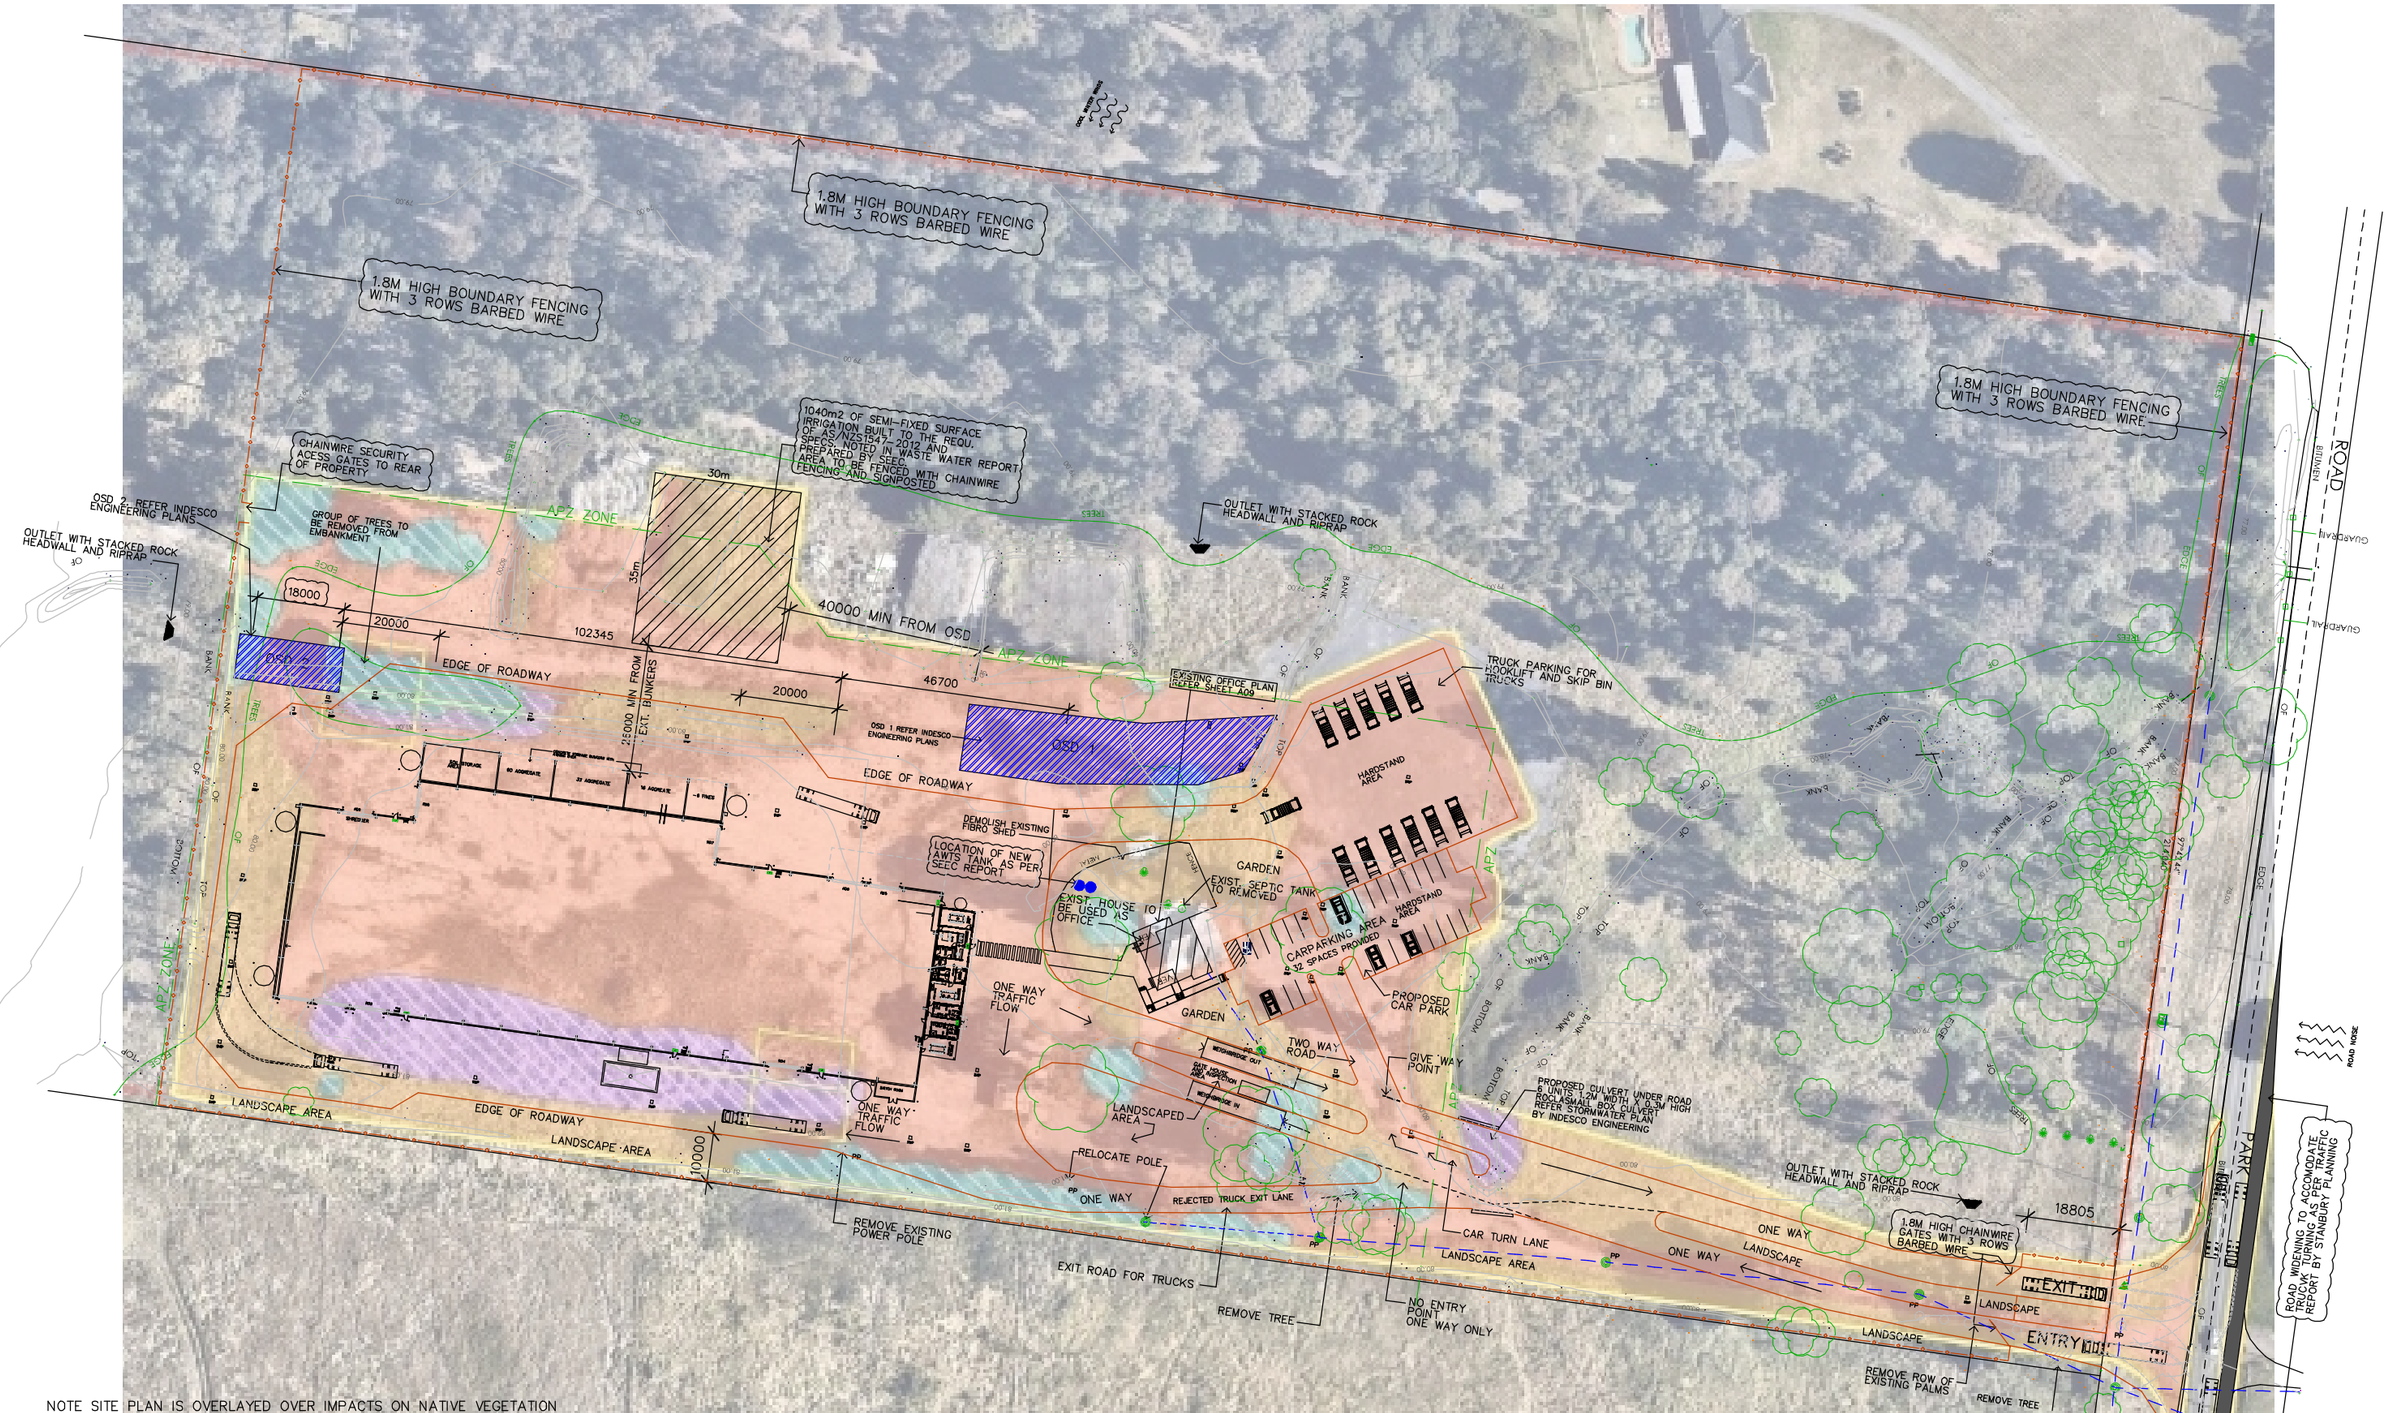

NOTE SITE PLAN IS OVERLAYED OVER IMPACTS ON NATIVE VEGETATION PLAN AS PER NARLA ENVIRONMENTAL REPORT PAGE 38

Narla Field Validated Vegetation Communities

- Subject Land
- Subject Property
- BAM Plot (20m x 50m)

Field Validated Vegetation

- Zone 1: PCT 724- Shrubby
- Zone 2: PCT 724- Cleared
- Zone 3: Non-native vegetation
- Zone 4: Cleared land

Threatened Ecological Communities

- Shale Grave Transition Forest in the Sydney Basin Bioregion- EEC (BC Act 2015)

PROPOSED TREE AND VEGETATION DISTURBANCE OVERLAY PLAN

NOTE: REFER TO BIODIVERSITY DEVELOPMENT ASSESSMENT REPORT PREPARED BY NARLA ENVIRONMENTAL FOR DETAILED INFORMATION AND CLARIFICATION

REVISIONS:

ISSUE	BY	DATE	DESCRIPTION
A	GR	8-6-2021	ISSUE FOR DA
B	GR	5-8-2021	ISSUE FOR DA

NORTH

Carlo Ranieri & Associates
STRUCTURAL & CIVIL ENGINEERING
DESIGN CONSULTANTS
BUILDING CONSULTANTS
ENVIRONMENTAL CONSULTANTS

2051 THE NORTHERN ROAD GLENMORE PARK NSW 2745
TEL: (02)47367966 MOB: 0418256285
e-mail: carlo@carloranieri.com.au

CLIENT:
GATEWAY DEVELOPMENTS
MR ELLIE BARIKHAM

PROJECT:
PROPOSED GREENFIELDS RESOURCE RECOVERY FACILITY
344 PARK ROAD WALLACIA
LOT 5 DP 655046

DRAWING:
PROPOSED TREE AND VEGETATION DISTURBANCE PLAN

SCALE: 1: 1250	DATE: 8-6-2021		DRAWN: G.R.
PRJ. NO.: EB/050320	JOB 0320	SHEET A12	ISSUE B

A1 SHEET

Document Set ID: 9688793
Version: 1, Version Date: 06/08/2021