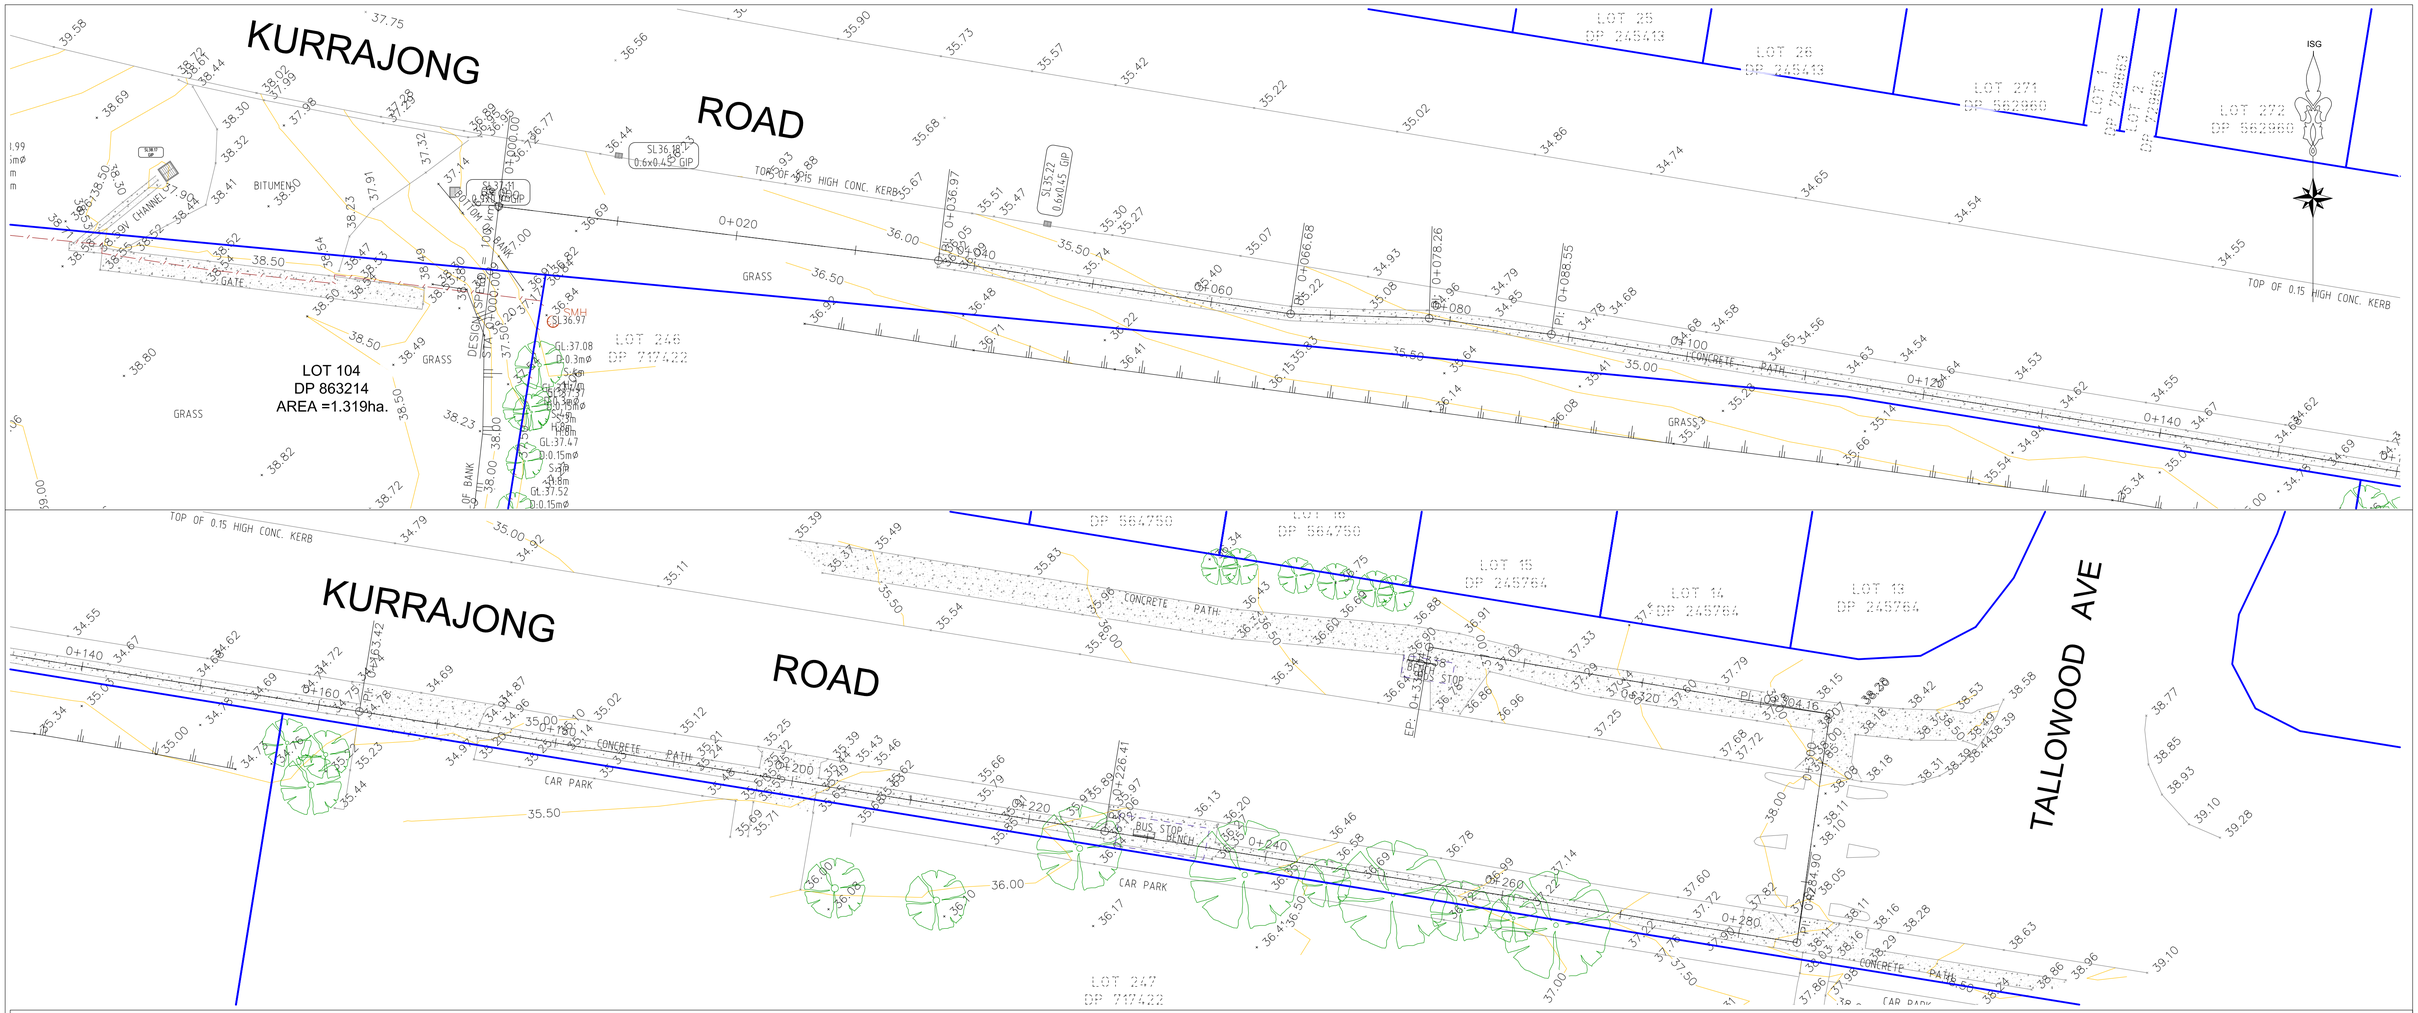

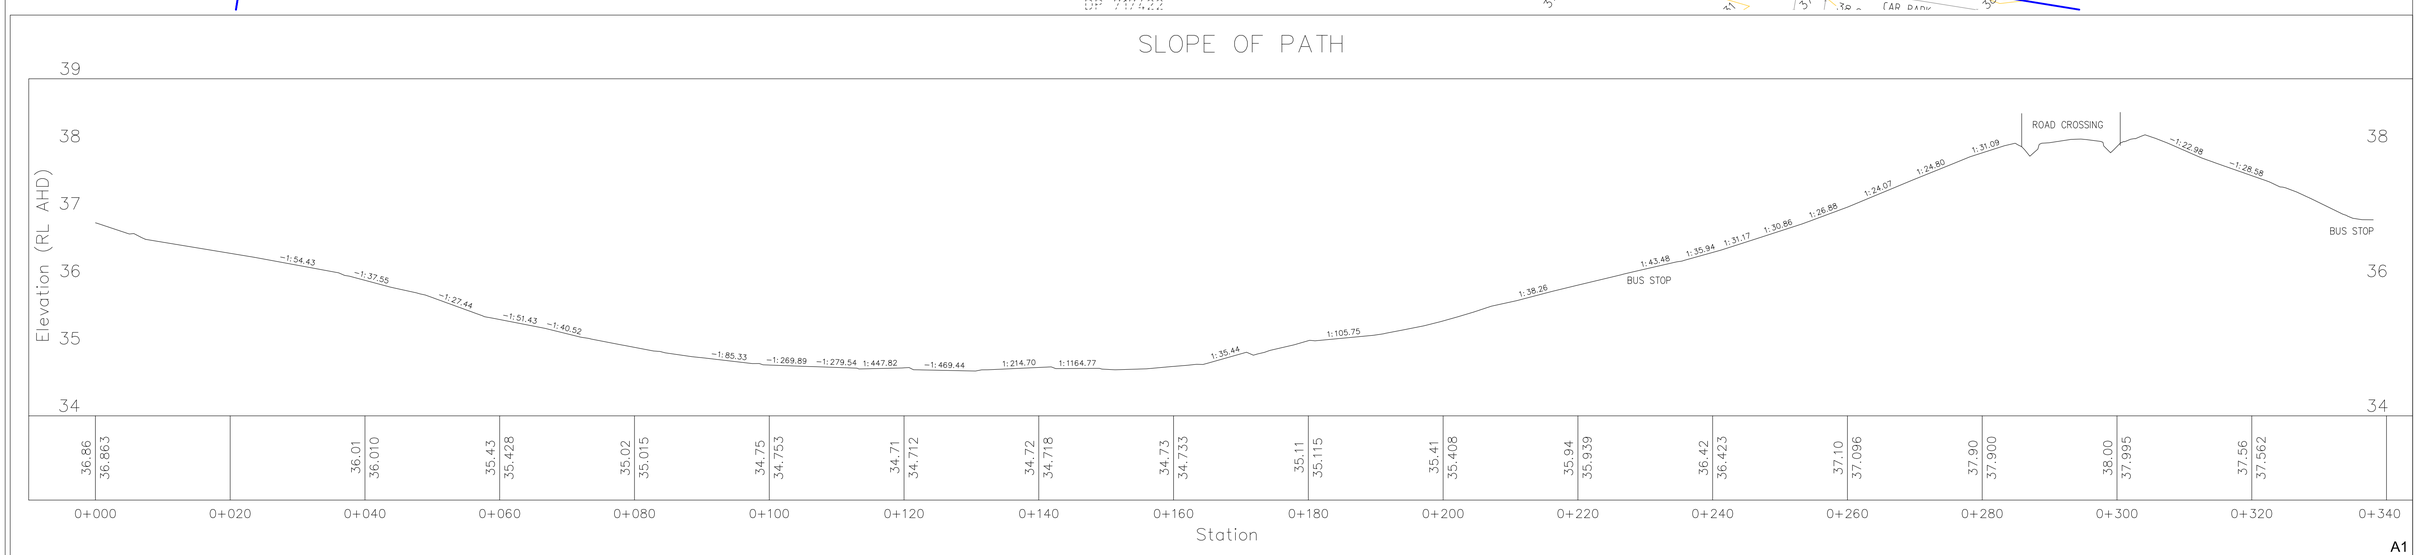

A1

NOTES:

0.5m AND 1m CONTOURS SHOWN.

THIS PLAN IS PREPARED FOR DETAIL AND LEVEL PURPOSES ONLY AND THE BOUNDARIES OF THE LAND HAVE NOT BEEN FIXED BY SURVEY. THE INFORMATION SHOWN ON THIS PLAN MUST NOT BE USED FOR CONSTRUCTION SETOUT.

THIS IS NOT A "SURVEY" AS DEFINED UNDER THE SURVEYING AND SPATIAL INFORMATION ACT 2002.

THIS SURVEY IS LIMITED TO THOSE PARTS OF THE SUBJECT BUILDING AND OTHER IMPROVEMENTS THAT WERE VISIBLE AND ACCESSIBLE AT THE TIME OF SURVEY.

ANY STRUCTURES RELATED TO PHYSICAL FEATURES SUCH AS BUILDINGS, POOLS, DRIVEWAYS, TREES, WALLS AND STAIRS MUST BE CONFIRMED PRIOR TO FINAL DESIGN.

ONLY VISIBLE SERVICES HAVE BEEN LOCATED AND NO DBYD INFORMATION HAS BEEN INVESTIGATED, ALL SERVICES MUST BE VERIFIED BY THE CONTRACTOR PRIOR TO CONSTRUCTION.

THE TITLE DIMENSIONS SHOWN ARE TAKEN DIRECTLY FROM INFORMATION PROVIDED BY LAND AND PROPERTY INFORMATION PLANS AND ARE SHOWN ON THE ORIENTATION SPECIFIED ON THIS PLAN. THESE DIMENSIONS ARE SUBJECT TO CHANGE ON COMPLETION OF A FINAL SURVEY.

NEIGHBOURING HOUSES, ROOF POSITIONS, RIDGE POSITIONS AND WINDOW DETAILS ARE APPROXIMATE ONLY.

ORIGIN OF RL'S: SSM 76560 - RL 44.699 (AHD)

PINNACLE LAND SURVEYORS

PINNACLE LAND SURVEYORS PTY LTD

MAIL: PO Box 112
Baulkham Hills NSW 2153

ADDRESS: Suite 1A, Level 2
802 Pacific Highway
Gordon NSW 2072

PHONE: (02) 9686 2548

FAX: (02) 9844 5445

EMAIL: office@pinnaclesurveyors.com.au

DIAL BEFORE YOU DIG www.1100.com.au

VISIT US AT:
www.pinnaclesurveyors.com.au

ABN 59607099534

© Pinnacle Land Surveyors Pty Ltd

PROJECT : DETAIL AND LEVEL SURVEY AT No. 18 RANDWICK CLOSE, CASULA

CLIENT : BESOL PTY LTD

SHEET 1 OF 1

DRAWING No. : 1185DetRevB

JOB REF : 1185DetRevB

DATE : 26 September 2019