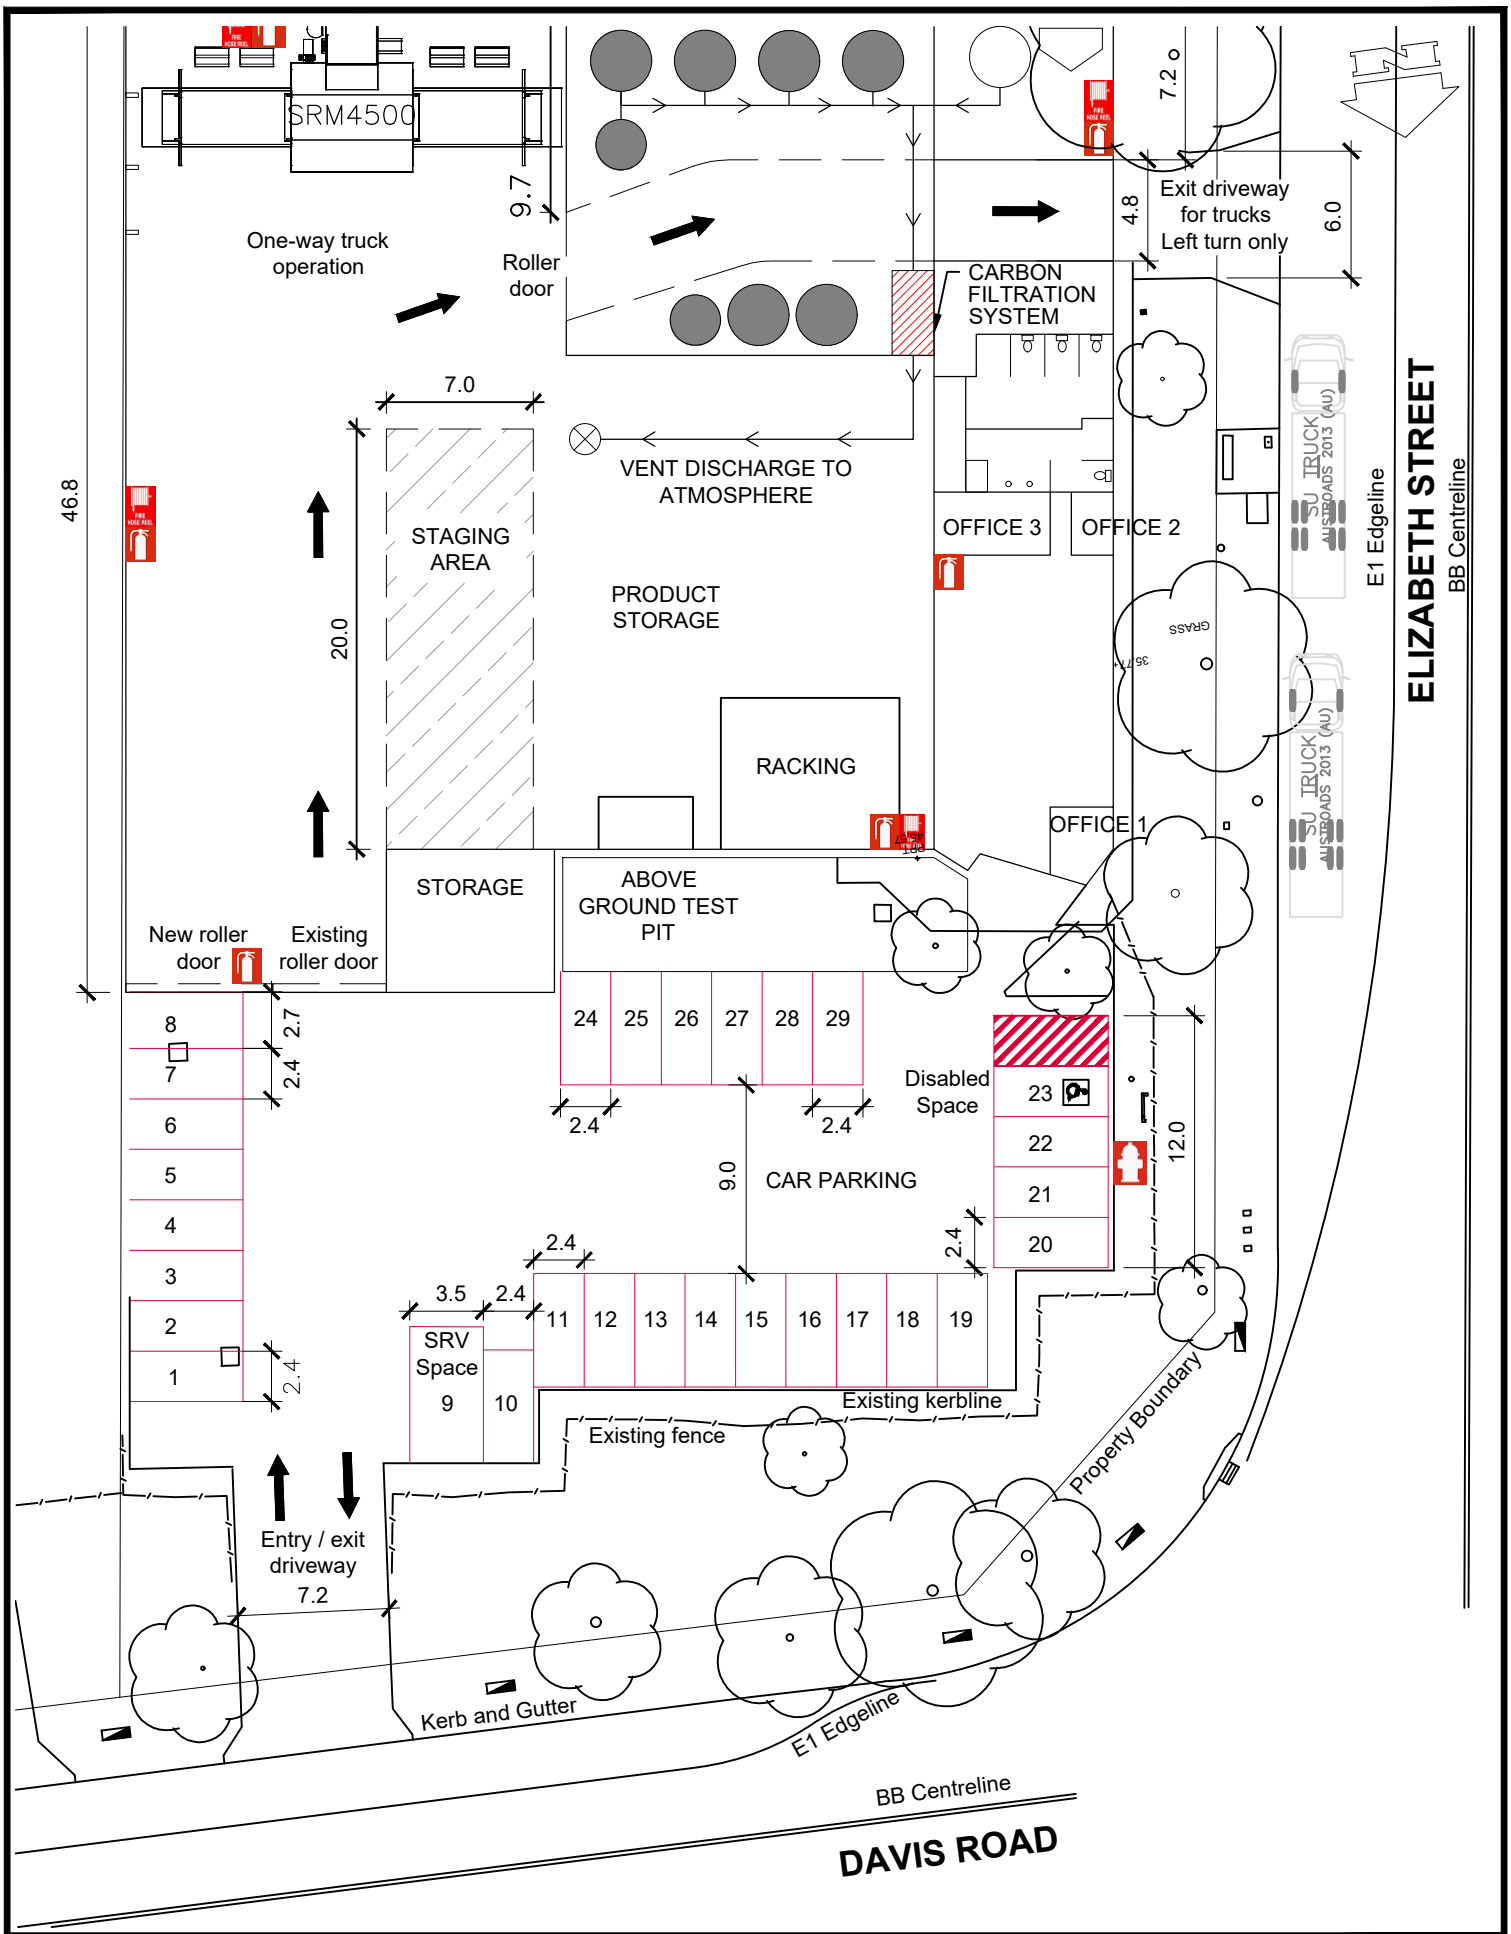

TRANSPORT AND URBAN PLANNING

TRAFFIC, TRANSPORT & PROJECT MANAGEMENT CONSULTANTS

5/90 Toronto Parade, Sutherland NSW 2232
Phone 02 9545 1411 Fax 02 9545 1556
admin@transurbanplan.com.au

FIGURE 3

HALGAN LIQUID WASTE
10 DAVIS ROAD, WETHERILL PARK

SITE PLAN FOR PROPOSAL

JOB NO.19144

18/11/20 (Rev1)