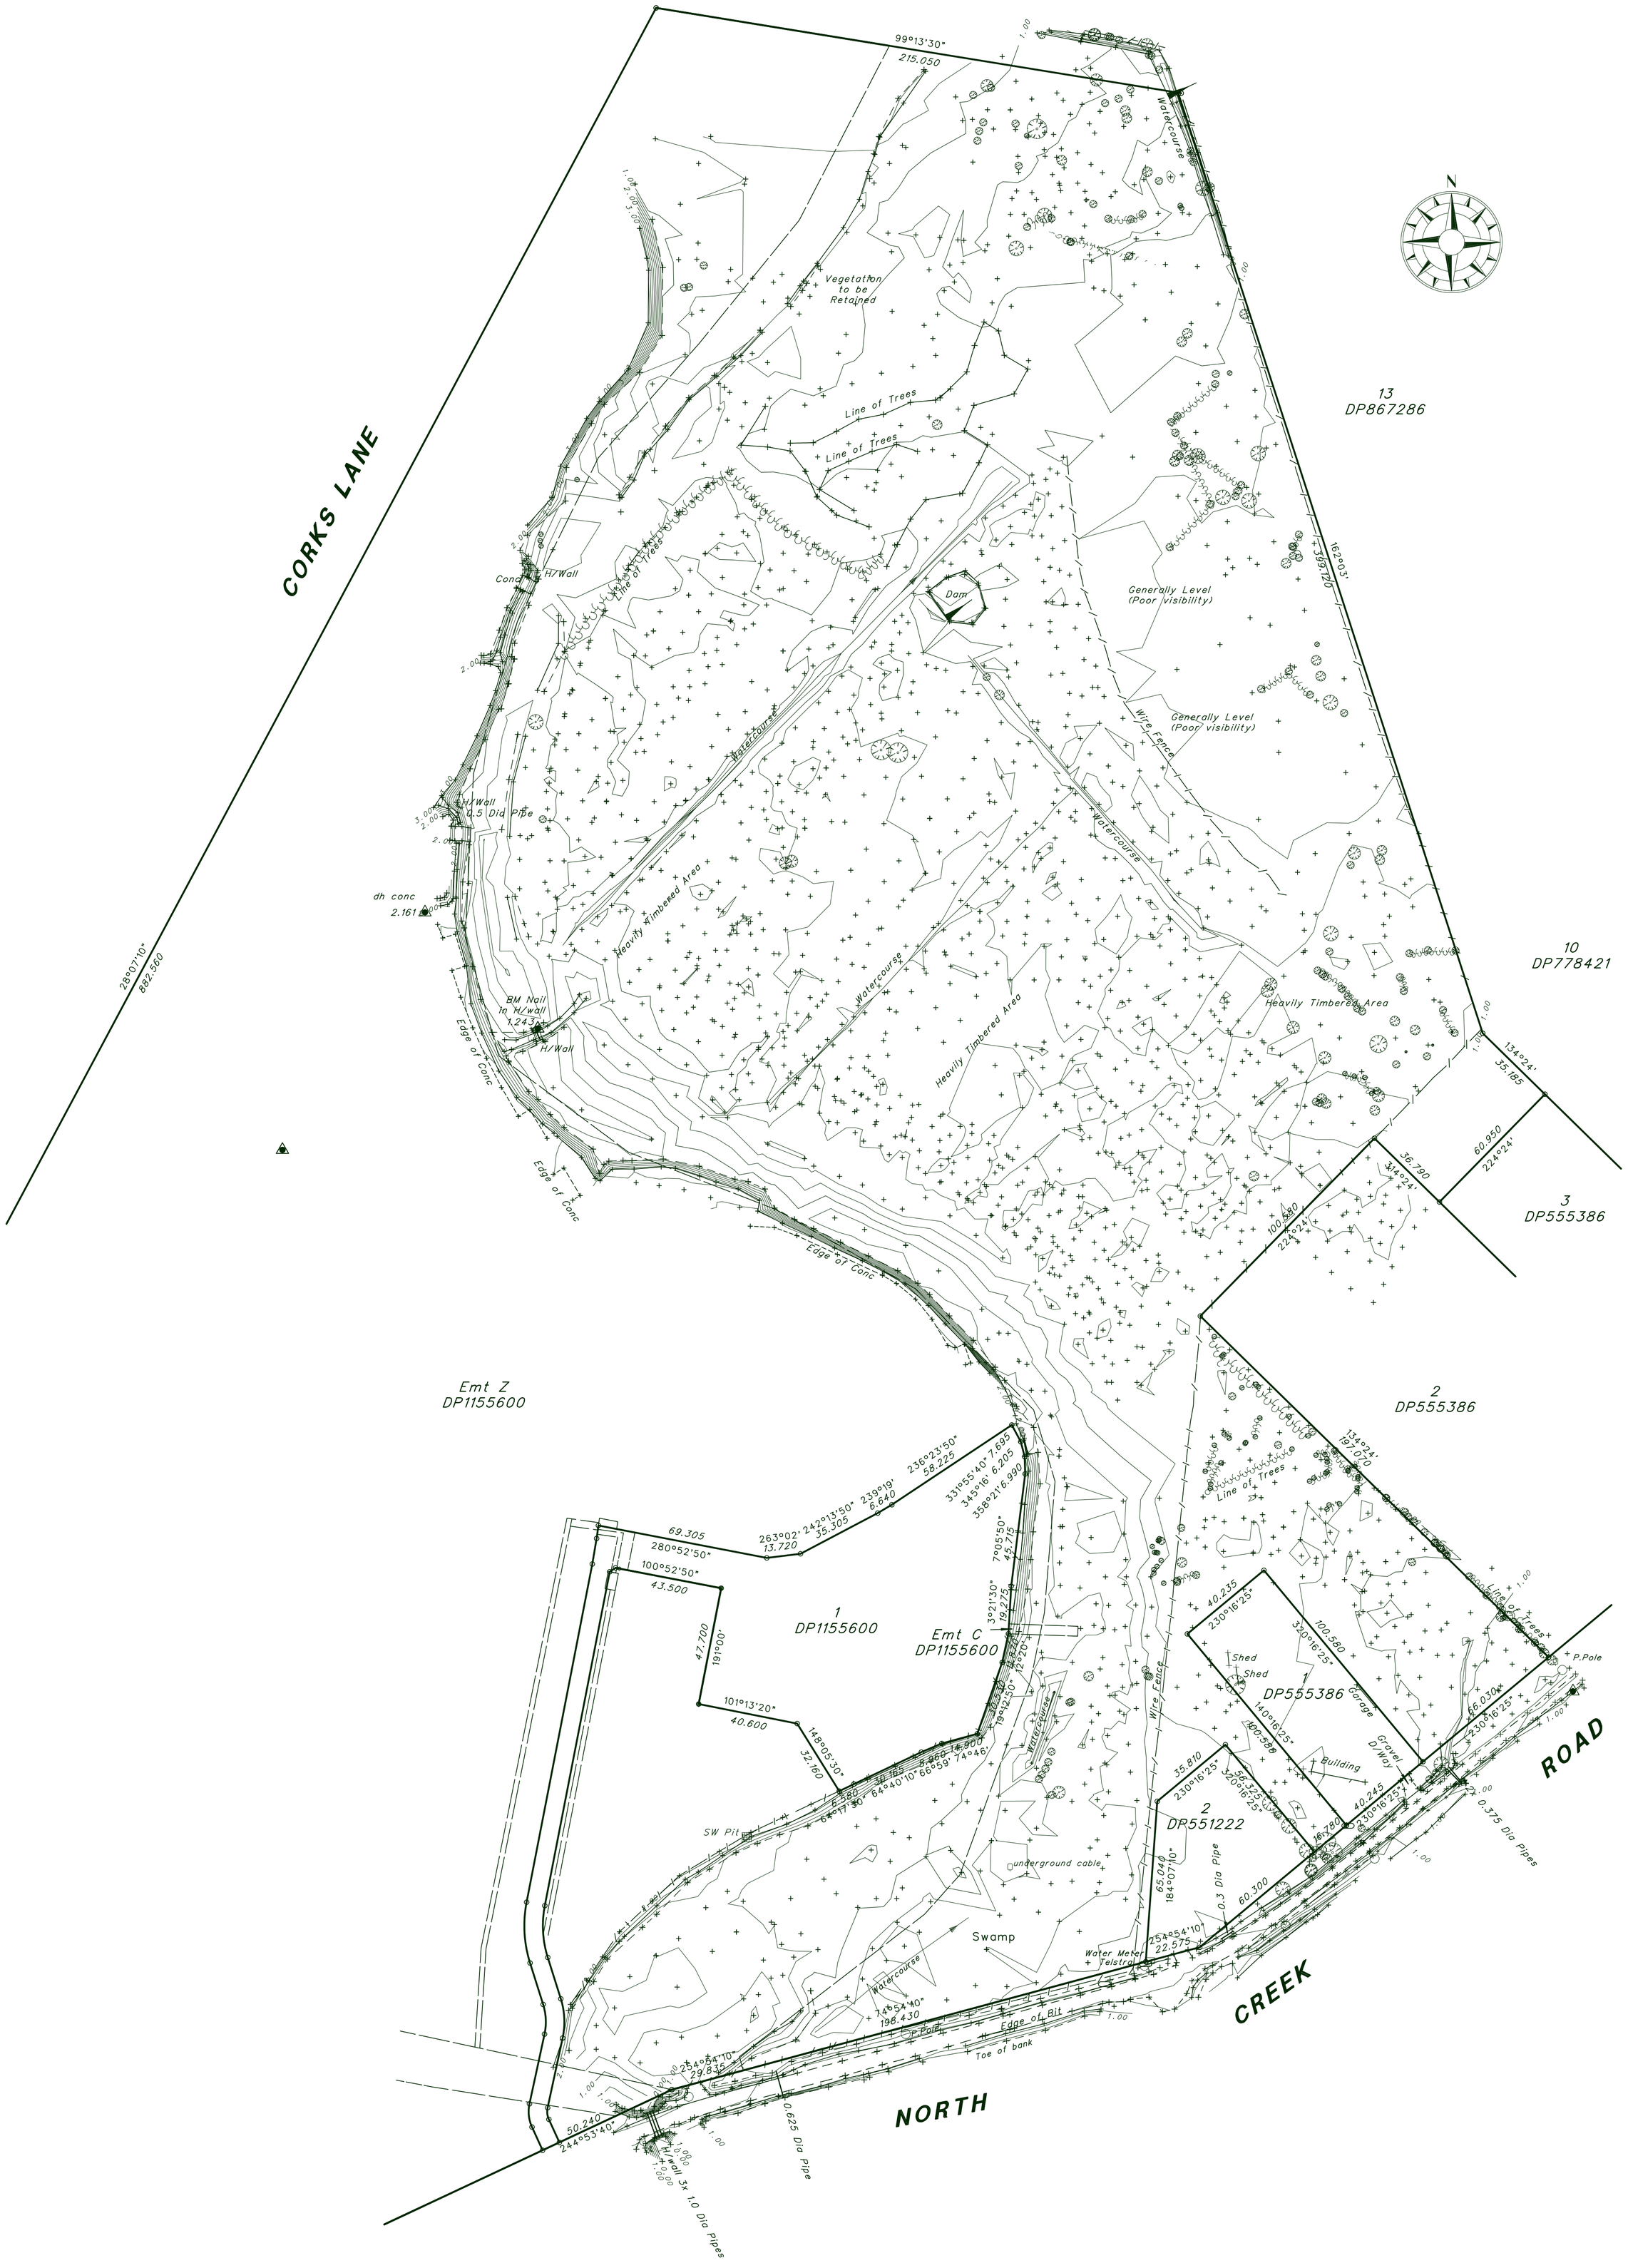

NOTE :
- THIS IS A CONTOUR SURVEY ONLY SHOWN LOCATION OF BOUNDARY PEGS, FENCES, RETAINING WALLS ETC. ARE DIAGRAMMATIC ONLY AND SUBJECT TO FULL BOUNDARY SURVEY.
- SERVICES SHOWN HEREON HAVE BEEN LOCATED WHERE POSSIBLE, HOWEVER RELEVANT AUTHORITIES SHOULD BE CONTACTED FOR DETAILED LOCATION OF ALL SERVICES PRIOR TO ANY EXCAVATION, DEMOLITION OR CONSTRUCTION ON SITE.
- TITLE BOUNDARIES AS SHOWN HEREON WERE NOT MARKED AT THE TIME OF SURVEY AND ARE INDICATIVE ONLY.

ANDREWS & HANSEN PTY LTD
Consulting Surveyors
Head Office: 21/39 LAWRENCE DRIVE, NERANG QLD 4211
Correspondence: PO BOX 2130, NERANG DC QLD 4211
Phone: (07) 55962150 Fax: (07) 55960657
Email: admin@ahsurvey.com.au

TOPOGRAPHIC SURVEY
PART LOT 2 ON DP1155600
NORTH CREEK ROAD, BALLINA

Prepared for	PALM LAKE WORKS	Scale	1 : 2500 @ A3 1 : 1250 @ A1
Vertical datum	AHD DERIVED		
Local Government	BALLINA	Date	22/01/2018
Drawn by NM	Surveyed by DH	Drawing No.	15689-2B