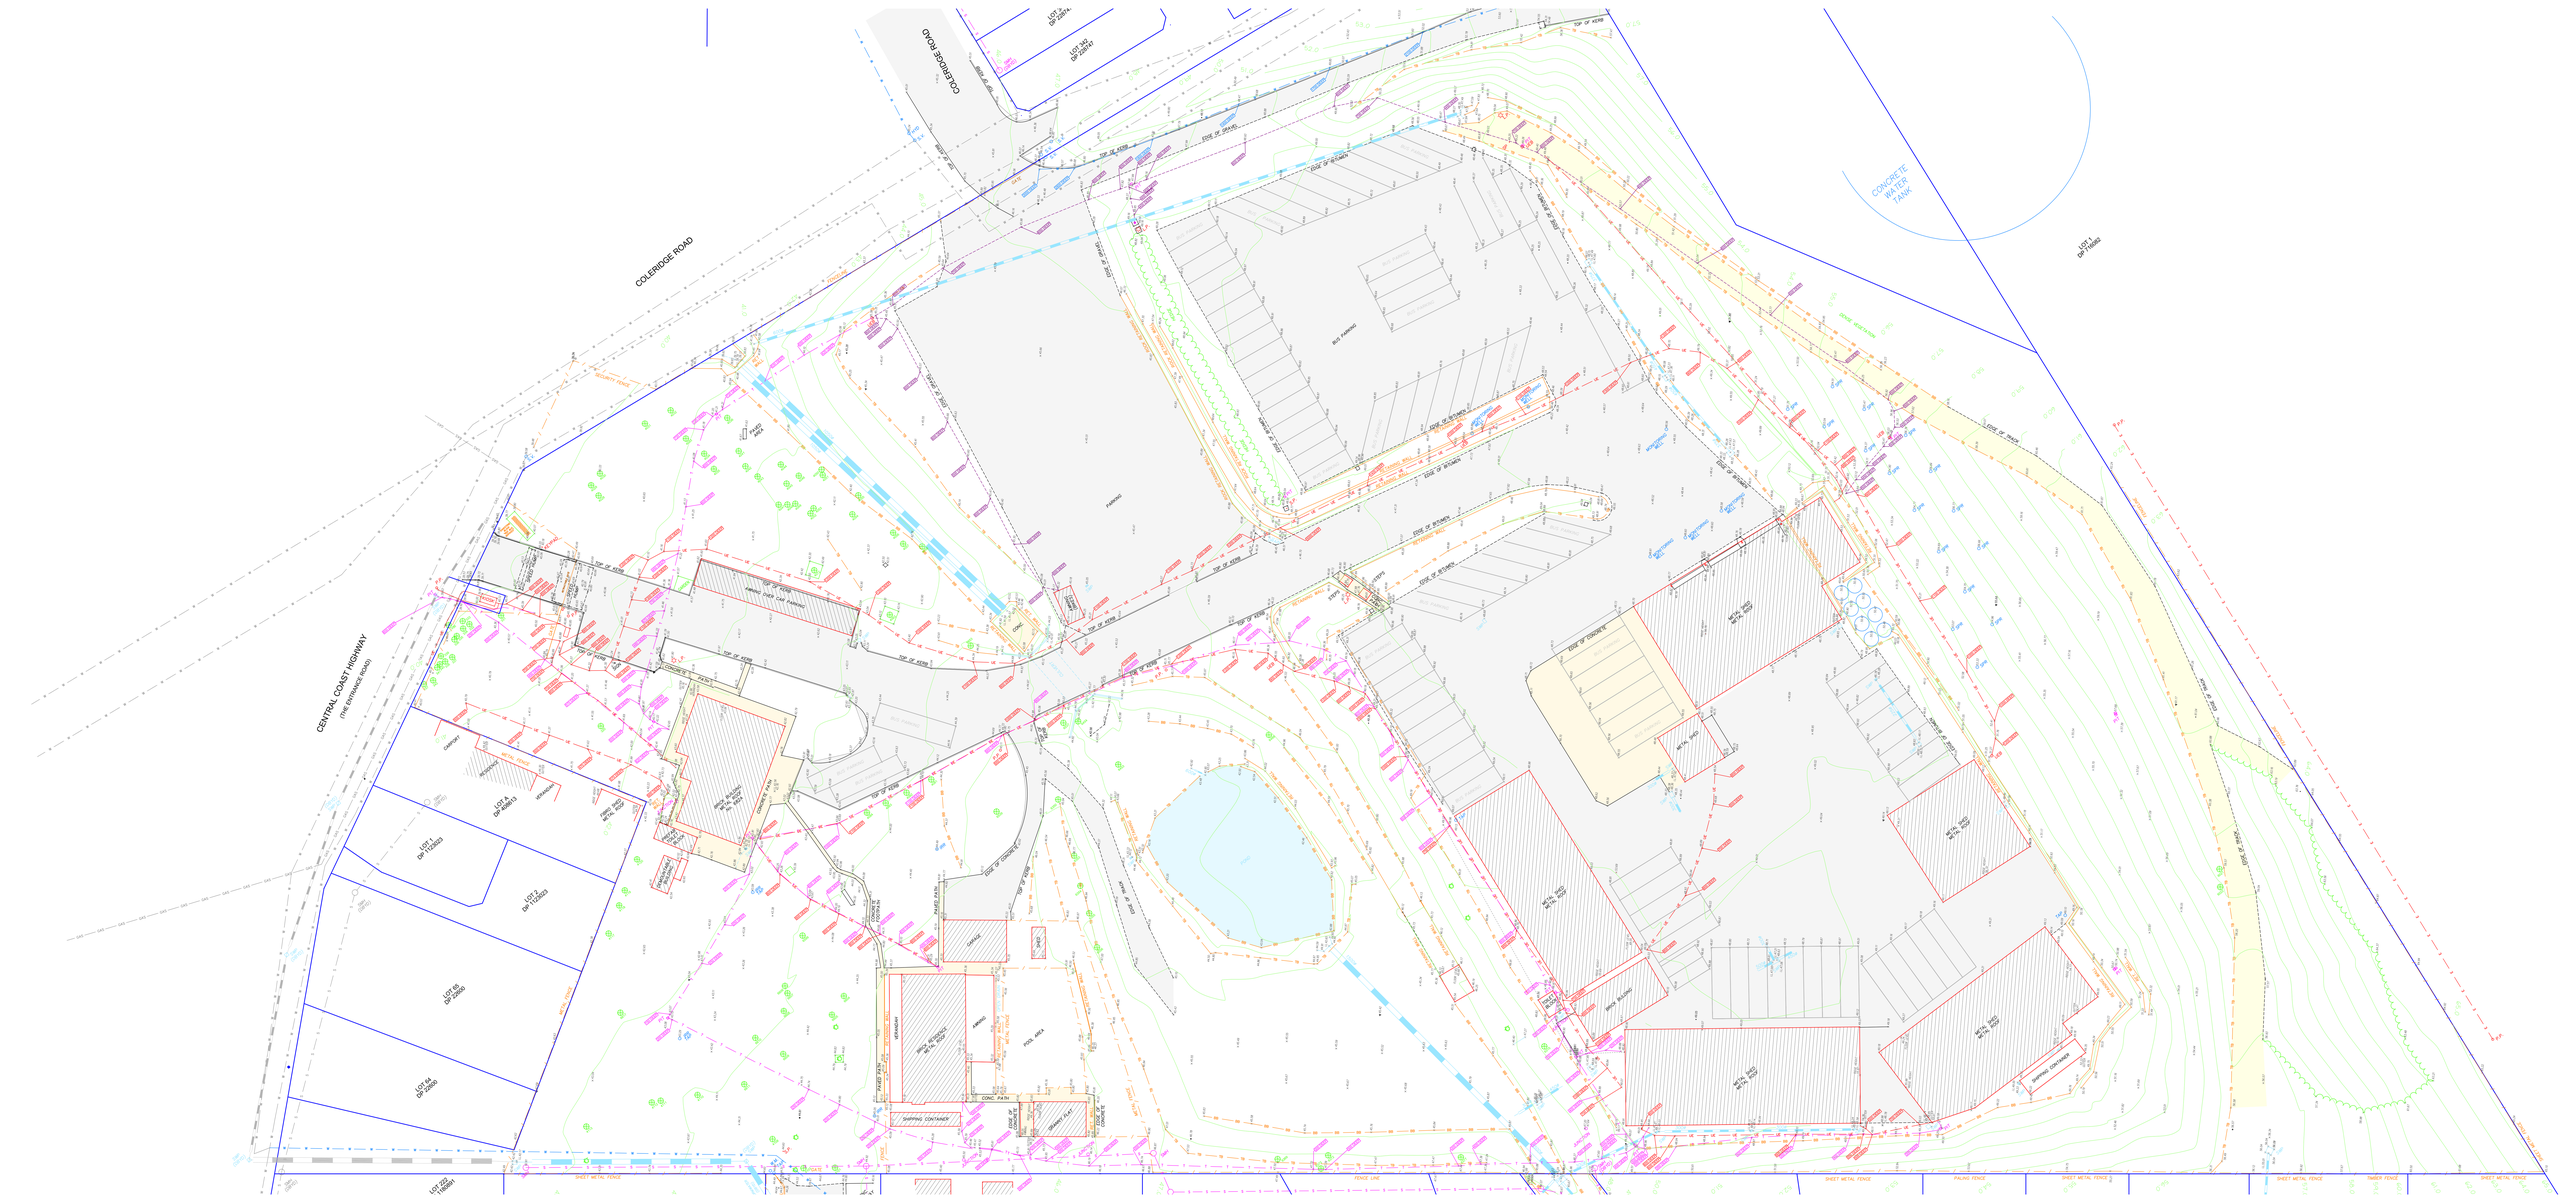
COLERIDGE ROAD
CENTRAL COAST HIGHWAY
(THE ENTRANCE ROAD)
CONCRETE WATER TANK
LOT 1 DP 749855
LOT 2 DP 1126231
LOT 1 DP 1126231
LOT 68 DP 29950
LOT 69 DP 29950
LOT 222 DP 1189911
LOT A DP 368515
LOT 2 DP 1126231
LOT 2 DP 1047474
LOT 1 DP 1047474
BUS PARKING
PARKING
CARPARK
METAL SHED
SHIPPING CONTAINER
POOL AREA
AWNING
CONC. PATH
PAVED PATH
GRAVEL PATH
GRASS
TOP OF KERB
EDGE OF BITUMEN
EDGE OF GRAVEL
EDGE OF CONCRETE
EDGE OF TARMAC
EDGE OF PAVED
EDGE OF GRASS
SHEET METAL FENCE
PALING FENCE
TIMBER FENCE
FENCE LINE